



1991
MAINTENANCE
PROGRAM
&
TRACK CHART

VOLUME 2

HOLLY SUB.

SHORE LINE SUB.

MOUNT CLEMENS SUB.

ROMEO SUB.

PONTIAC BELT LINE.

JACKSON SUB.

CASS CITY SUB.

YEAR - END STATUS AND CURRENT YEAR PROGRAM LEGEND

DATE OF CONDITION PRECEDES
CODE (IF KNOWN)

CONDITIONS	CODES
SURFACING	YEAR LAST SURFACED
TIES	(YEAR INSTALLED ONLY & ONLY IF MORE THAN 300 PER MILE)
RAIL (SEE NOTE BELOW)	CW = CONTINUOUS WELDED MLW = MULTILENGTH WELDED (78"-117" ETC.) ALL OTHER RAIL IS JOINTED & IN 39' LENGTHS C = CROPPED
BAL. CLEANING	S = SPENO

NOTE: STATUS AT DEC. 31.

ITEMS ARE SHOWN ON THE FIRST LINE OF
PAIR FOR LENGTH OF TRACK AFFECTED.
RAIL: ONLY RAIL WEIGHTS SHOWN ARE 132, 130,
115, 112, 100, 90 & 80 LBS./YD.
YEAR ROLLED IN MILL: INDICATED BY "R" FOL-
LOWED BY YEAR-2 NUMBERS ONLY. e.g. "R 66"
MEANS ROLLED NEW IN 1966.
YEAR RAIL LAID INTO TRACK: INDICATED BY "L"
FOLLOWED BY YEAR & "CW" FOR CONTINUOUS
WELDED OR "MLW" FOR MULTIPLE LENGTH
WELDED. e.g. "L69" MEANS LAID INTO TRACK
IN 1969. IT WILL BE UNDERSTOOD THAT RAIL
THUS SHOWN IS NEWLY ROLLED AND NEVER
LAID INTO TRACK BEFORE.
WHEN USED OR PARTLY WORN RAIL IS LAID
INTO TRACK IT IS SHOWN THUS: "L69PW"
RAIL DATA NOT SHOWN FOR TRACK SEG-
MENTS LESS THAN 1300 FEET LONG.

THIS YEAR'S WORK PROGRAM

ITEMS ARE SHOWN ON SECOND LINE OF PAIR
FOR LENGTH OF TRACK AFFECTED.
RAIL: SAME SYMBOL SYSTEM AS FOR DEC. 31
STATUS.

TIES: ONLY SHOWN WHEN MORE THAN 300 PER
MILE TO BE INSTALLED.

SURFACING/SMOOTHING: TYPE OF MACHINE ALSO
SHOWN.

ADDITIONAL PROJECTS AS APPLICABLE ARE SHOWN:

BALLAST CLEANING AT ENDS OF TIES OR
COMPLETE UNDERCUTTING WITH OR WITH-
OUT RECOVERY OF MOST BALLAST.

RAIL GRINDING BY TRAIN:

SPERRY RAIL TESTING:

VEGETATION CONTROL:

BALLAST AREA "BA"
BRUSH AREA (SIDE) - NORTH-SOUTH-WEST
-EAST "B.A.-N.", "B.A.-S.", "B.A.-W.",
"B.A.-E."

CHART LEGEND

STATION NAME	XXX
PUBLIC ROAD X-ING PROTECTION:	
ACTIVE WARNING	/GP
PASSIVE WARNING	/G
OVERHEAD BRIDGES	*-100% BY G.T.W. MAINTENANCE //OH **-JOINT
UNDERGRADE BRIDGES	//
CURVE ORIENTATION (FACING IN DIRECTION OF INCREASING MILEAGE)	(RIGHT CURVE)  (LEFT CURVE) 
STATE LINES	----
DETECTOR (DRAGGING EQUIPMENT)	
HOT BOX DETECTOR (POINTING IN DIRECTION OF TRAFFIC)	
SIGNALS	INQ
INTERLOCKINGS	INTL.
SPRING SWITCHES	S
ELECTRIC SWITCHES	Po
"CW" RAIL IN PLACE	
MICROWAVE & RADIO TOWERS	
FARM OR PRIVATE X-ING	---/---
INTL. RESPONSIBILITY	
MAINTAINING ROAD (TOP LINE)	ABC RR 50%
PERCENT EXPENSES FOLLOWING	XYZ RR 50%
SECTION RESPONSIBILITY AREA	P Q

TRACK CHART



GRAND TRUNK WESTERN RAILROAD

HOLLY SUBDIVISION

SCALE - 1 INCH = 1 MILE

OFFICE OF CHIEF ENGINEER
DETROIT, MICH.


FOR YEAR 1991

RAIL		
RAIL PROG		
TIES		1990
TIE PROG		
SURF.		1990
SURF PROG		
BAL CLEAN		
BAL CLEAN PROG		
GRINDING		1990
GRINDING PROG.		
TELEWELD		
TELEW. PROG.		
BOLTMASER		
BOLT.M. PROG.		

RD. MAST. J.E.R.

		RAIL
		RAIL PROG.
		TIES
	1990	TIE PROG.
		SURF.
	1990	SURF. PROG.
		BAL. CLEAN.
		BAL. CL. PROG.

SIDE TRACK

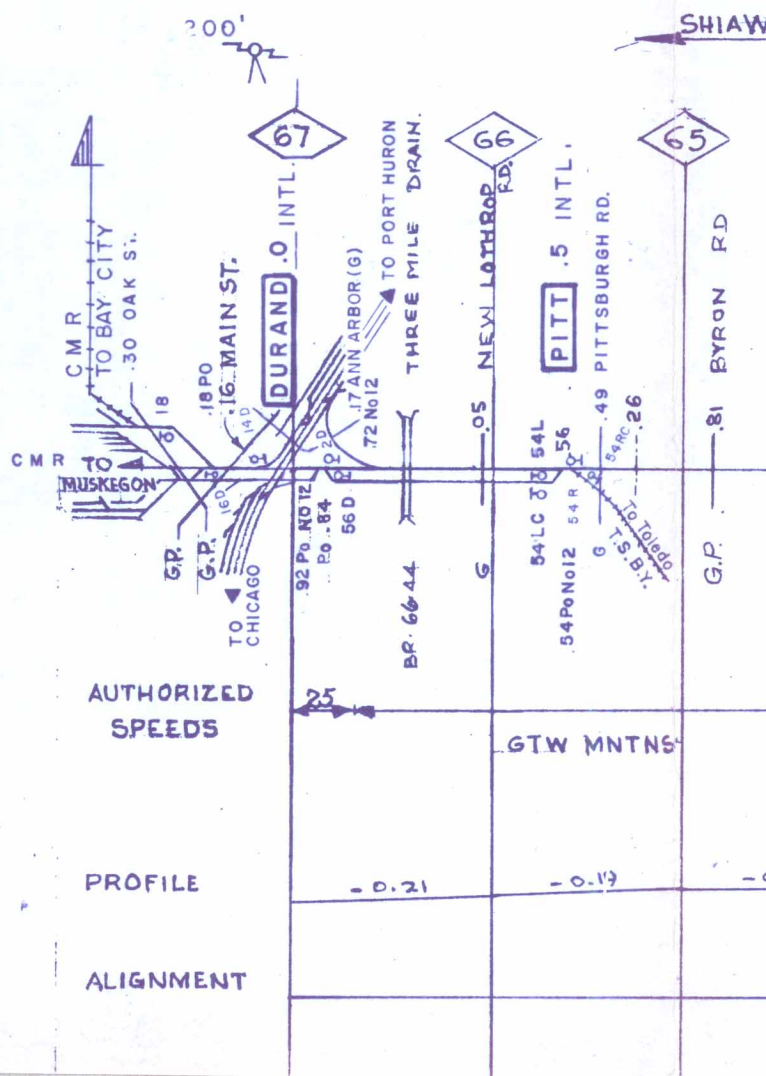

1990

1990


1990

1990	
1990	

RAIL
RAIL PROG.
TIES
TIE PROG.
SURF.
SURF. PROG.
BAL. CLEAN.
BAL. CL. PROG.

RAIL
RAIL PROG.
TIES
TIE PROG.
SURF.
SURF. PROG.
BAL. CLEAN.
BAL. CL. PROG.

SIDE TRACK

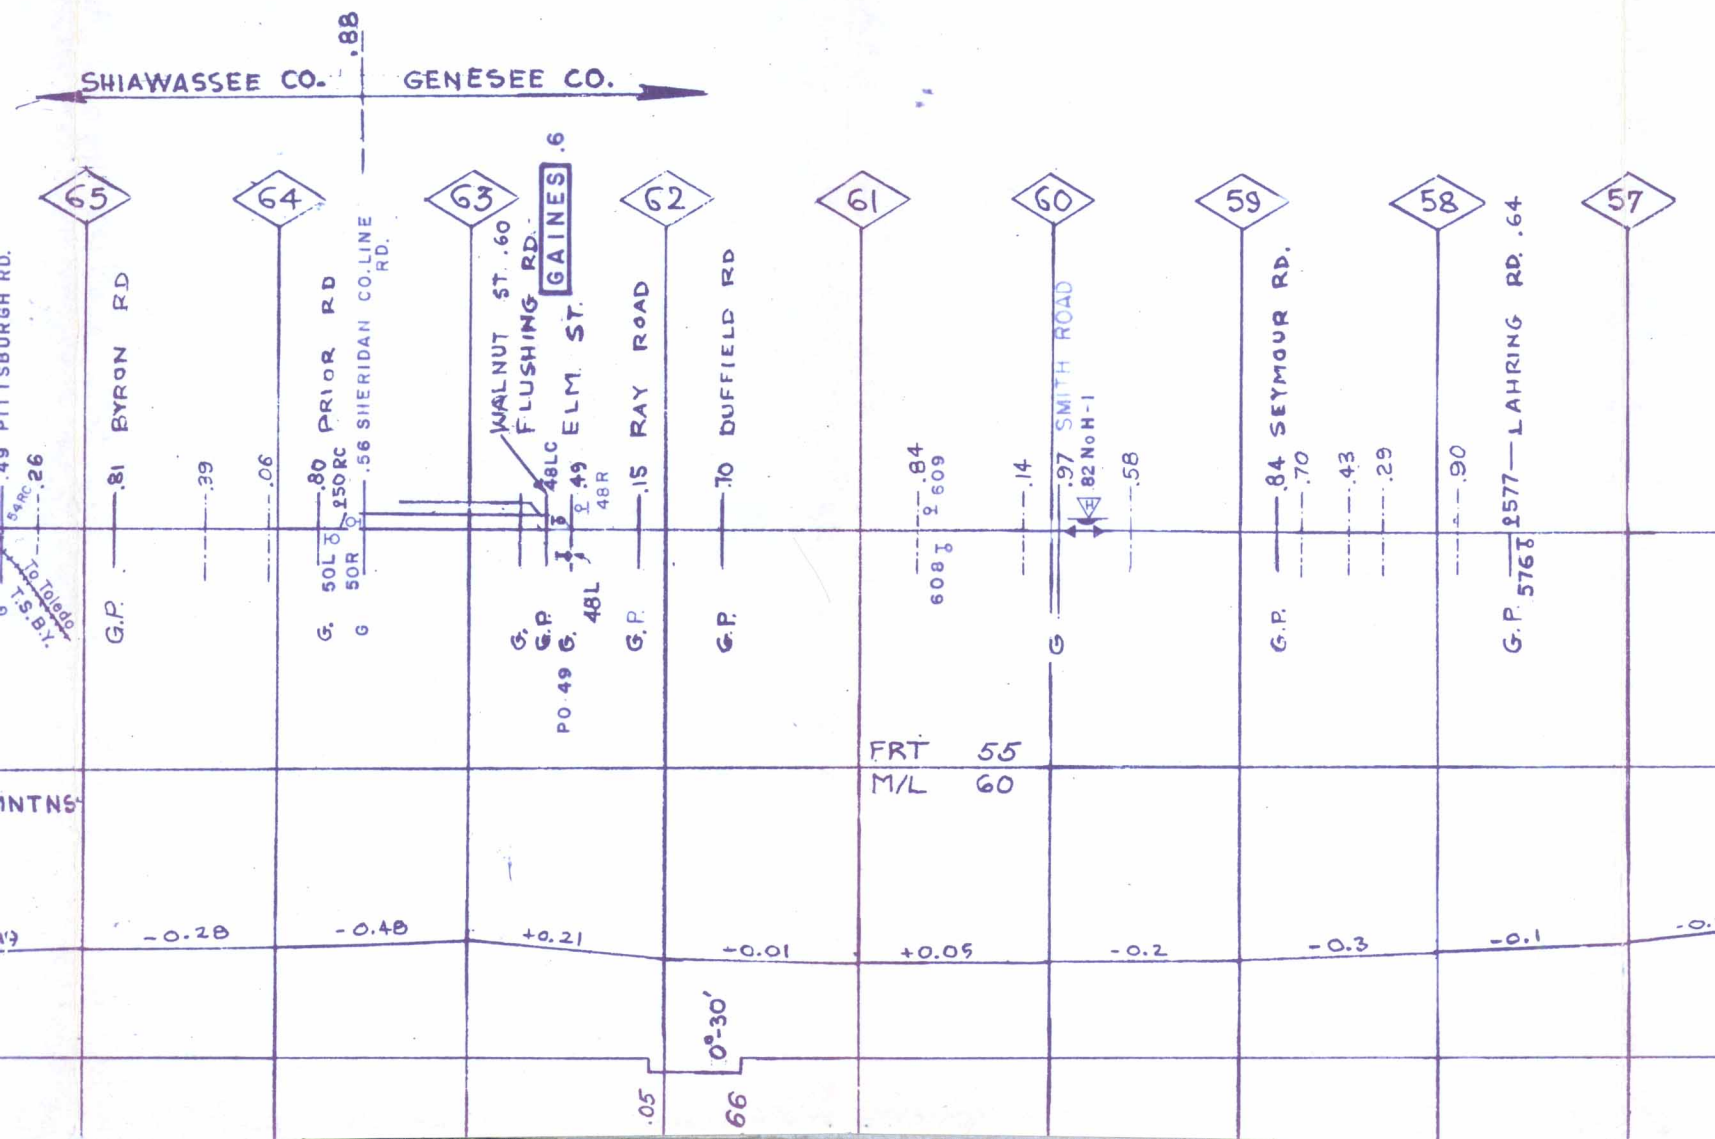


R78-L79	CW
990	
990	
990	
990	


115R54-L54	132R70-L71	RAIL	115R49-L49
	1990	RAIL PROG	
		TIES	
	1990	TIE PROG	
		SURF	
	1986	SURF. PROG	
		BAL. CLEAN	
	1981	BAL. CLEAN PROG	
		GRINDING	
	1981	GRIND. PROG.	
		TELEWELD	
	1981	TELEW. PROG.	
		BOLTMASTER	
	1981	BOLTM. PROG.	


NORTH TRACK



115R54-L54	132R70-L71	RAIL	115R48-L49
	1990	RAIL PROG	
		TIES	
	1990	TIE PROG	
		SURF	
	1986	SURF. PROG	
		BAL. CLEAN	
	1980	BAL. CLEAN PROG	
		GRINDING	
	1980	GRIND. PROG.	
		TELEWELD	
	1981	TELEW. PROG.	
		BOLTMASTER	
	1981	BOLTM. PROG.	

SOUTH TRACK

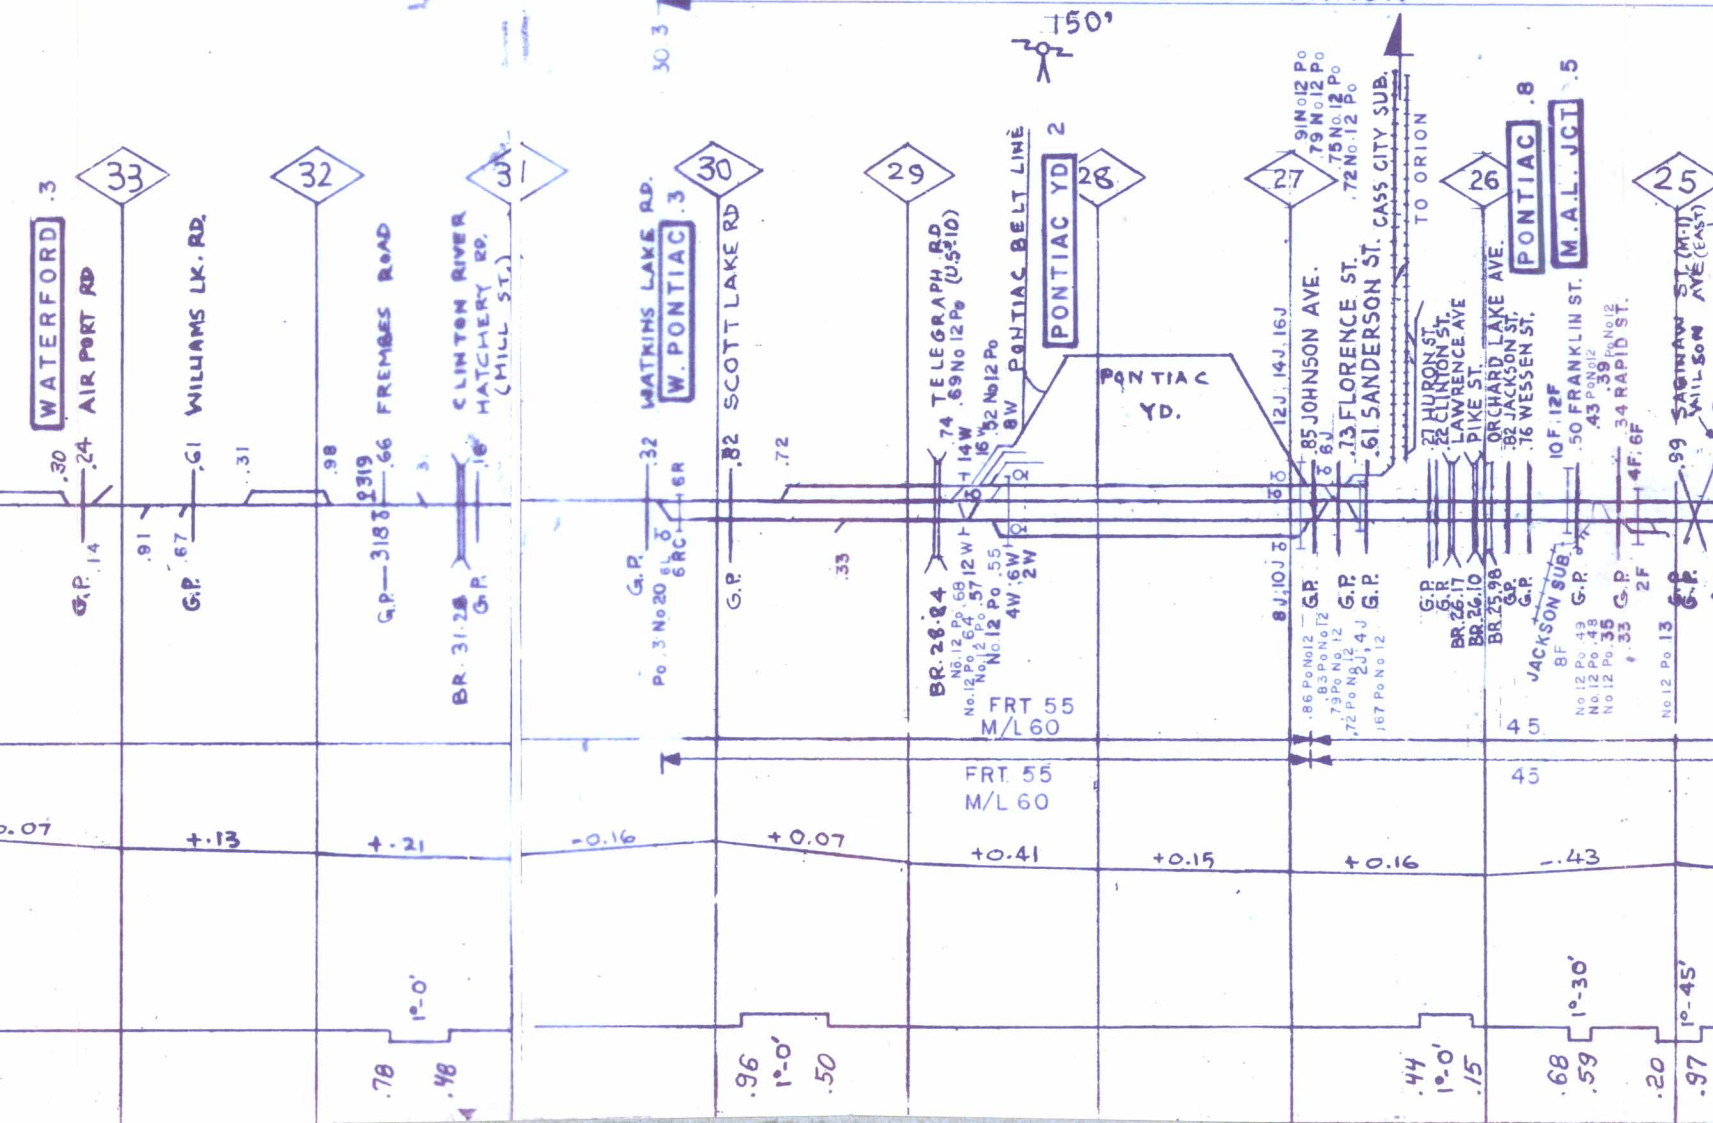


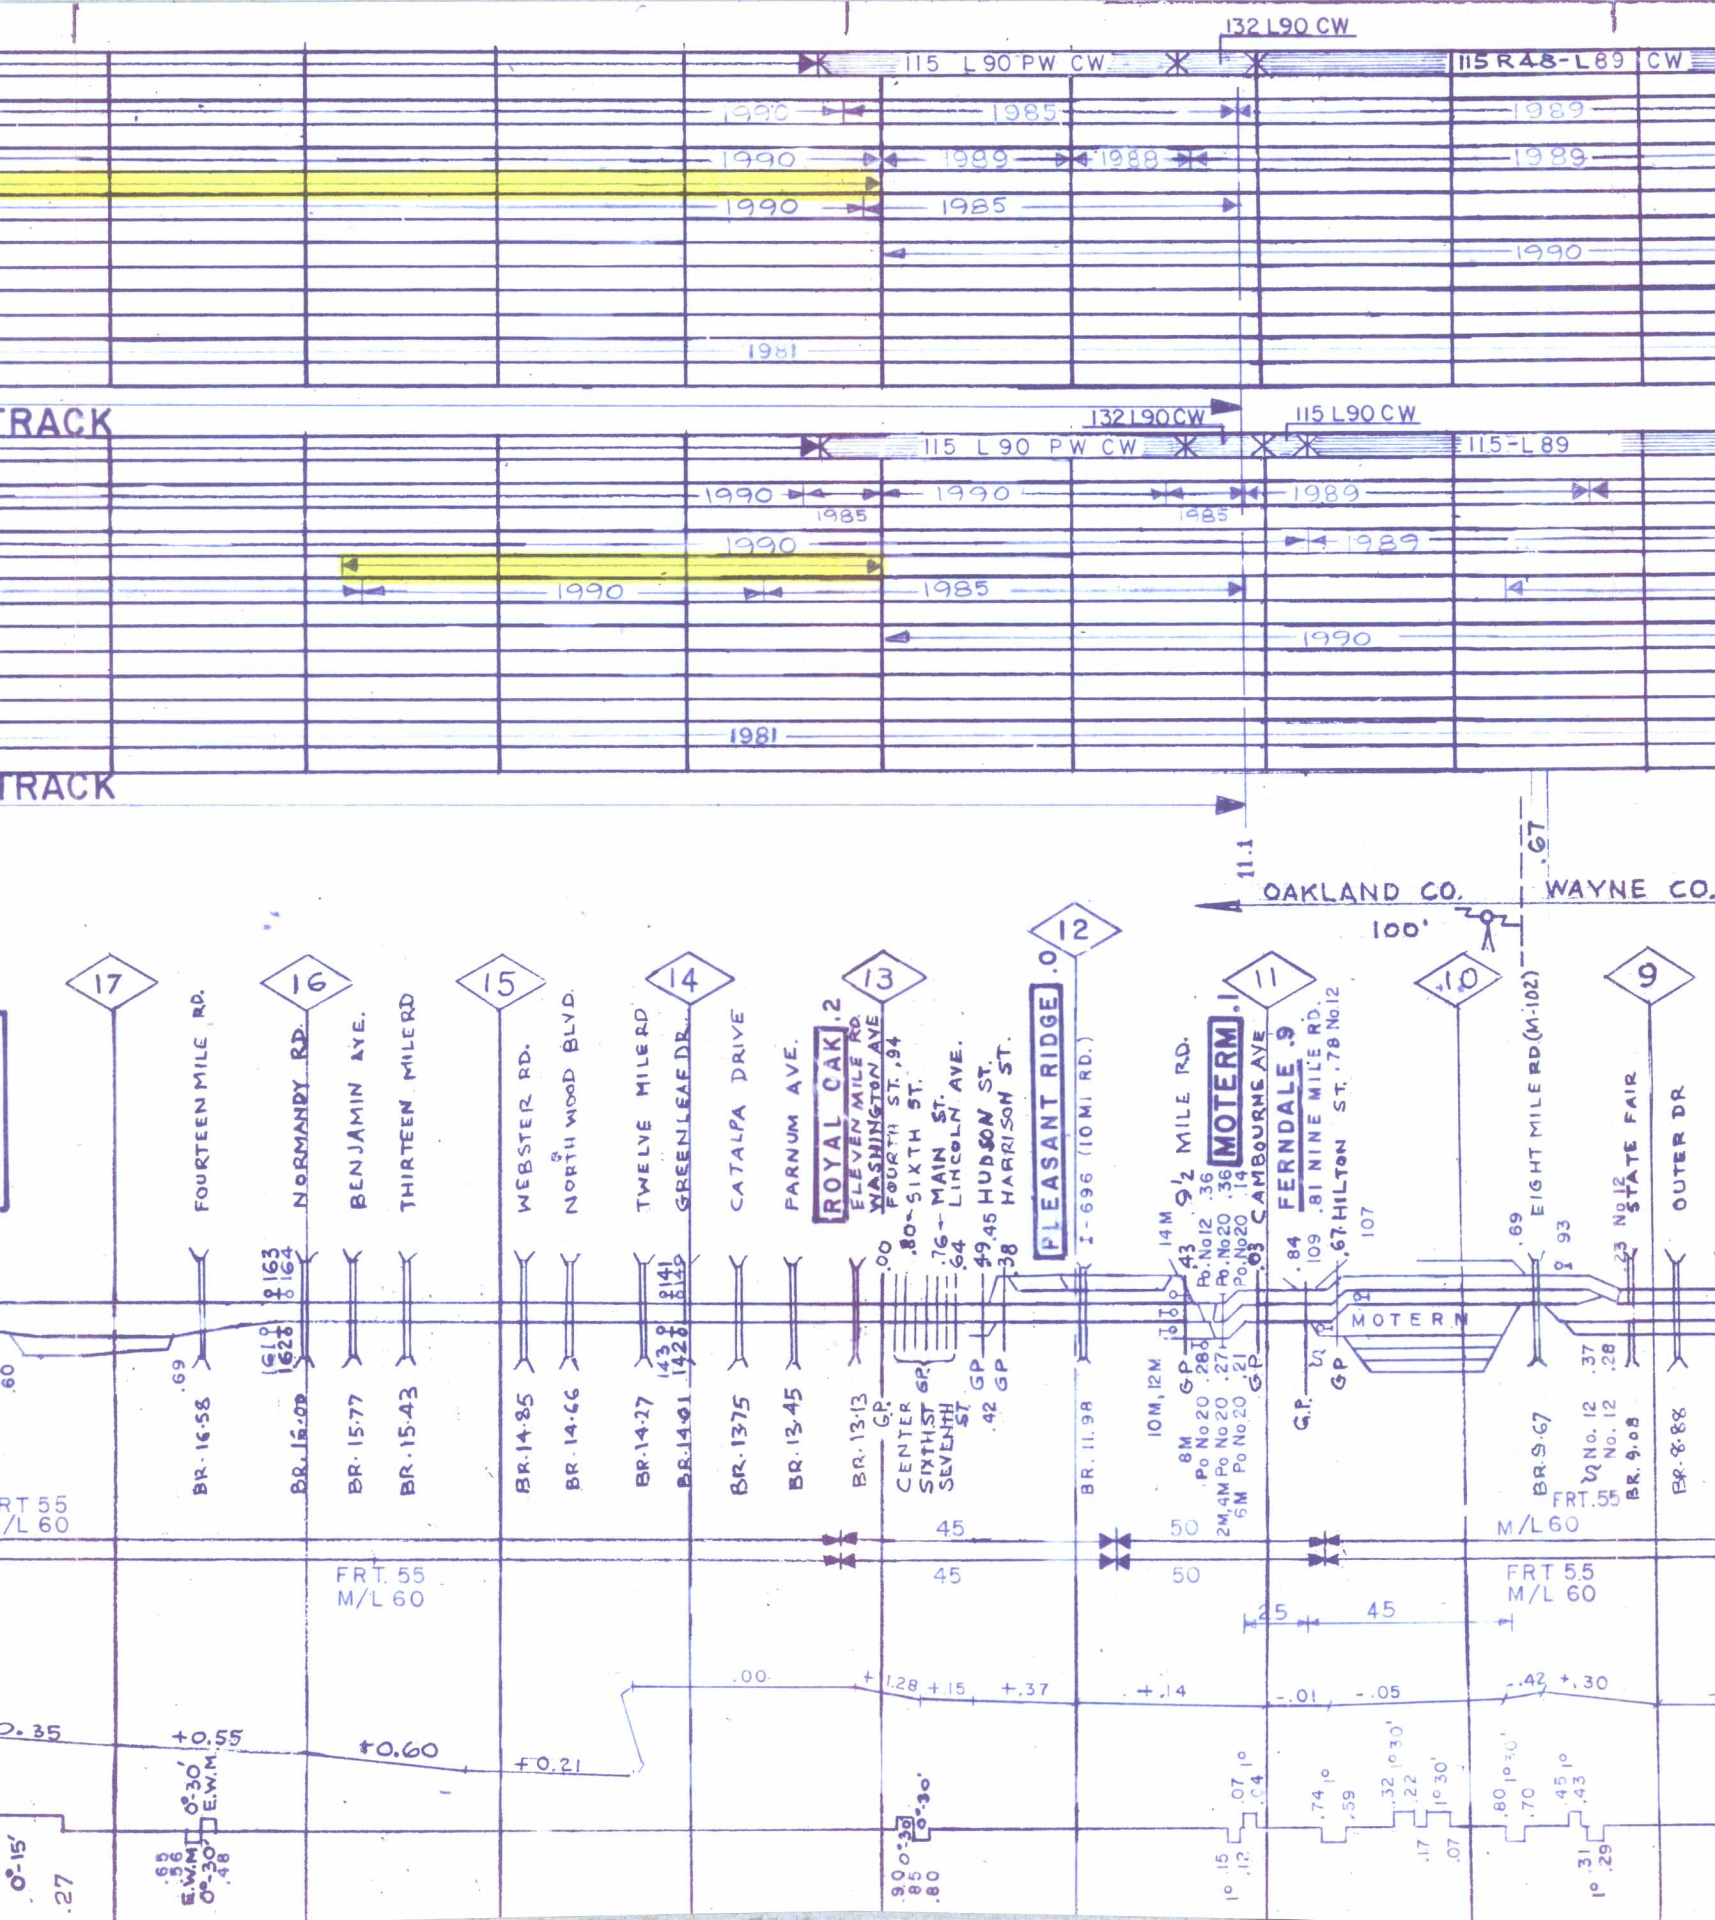

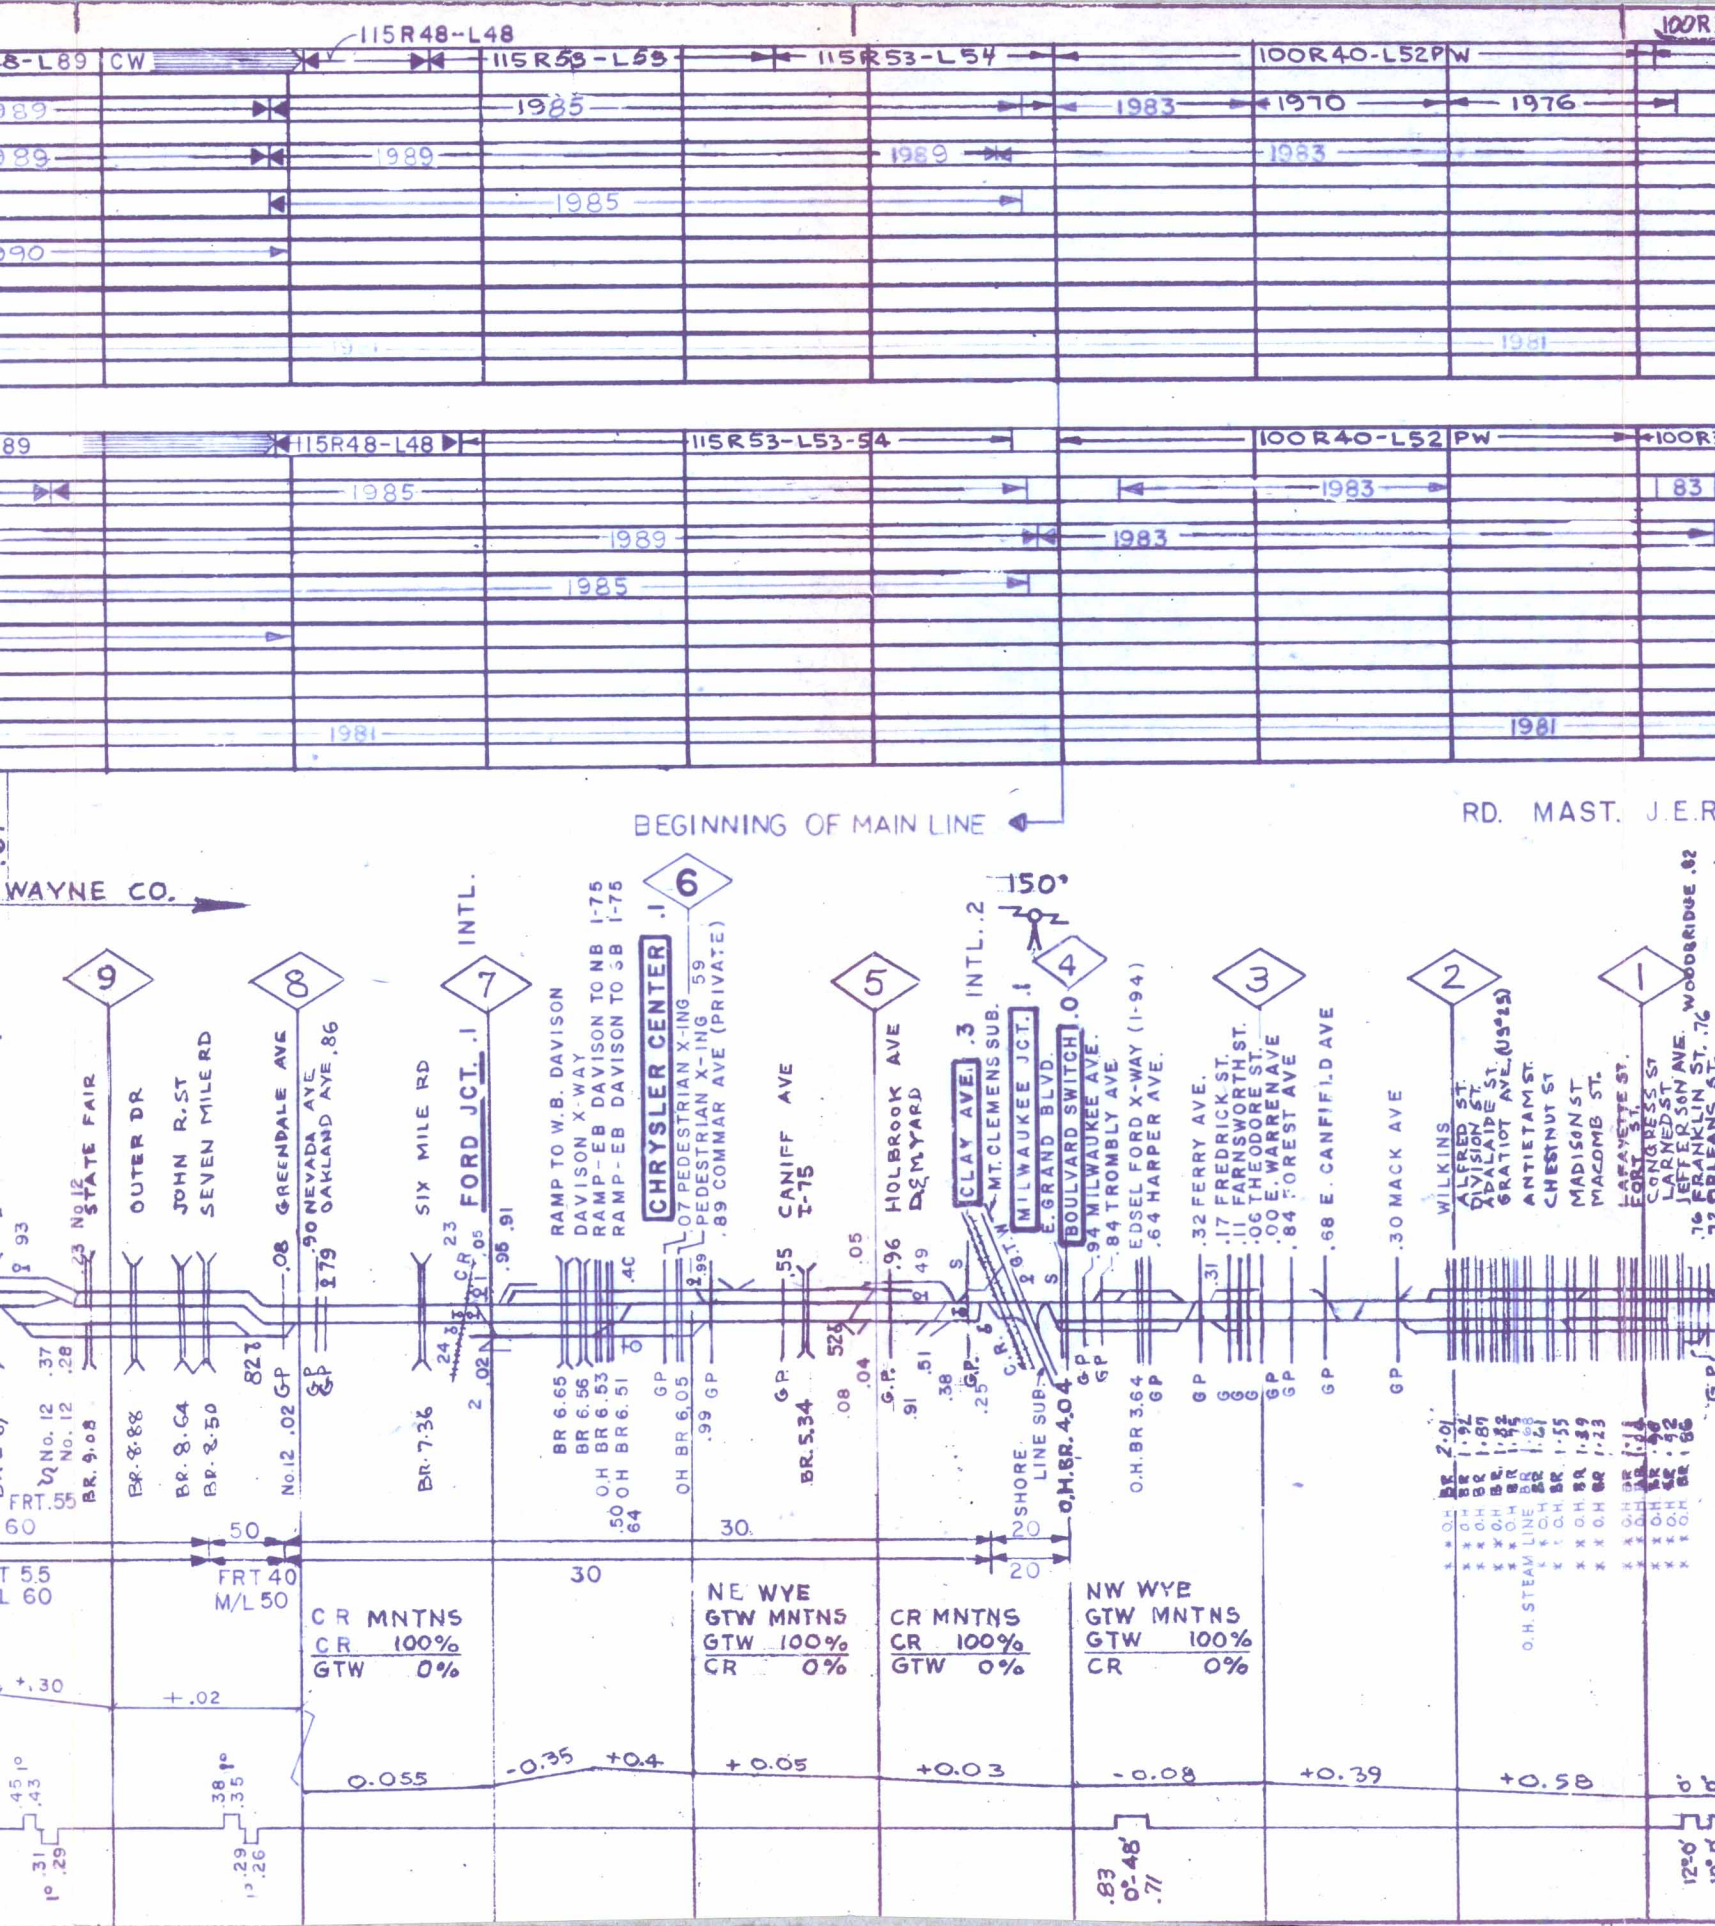

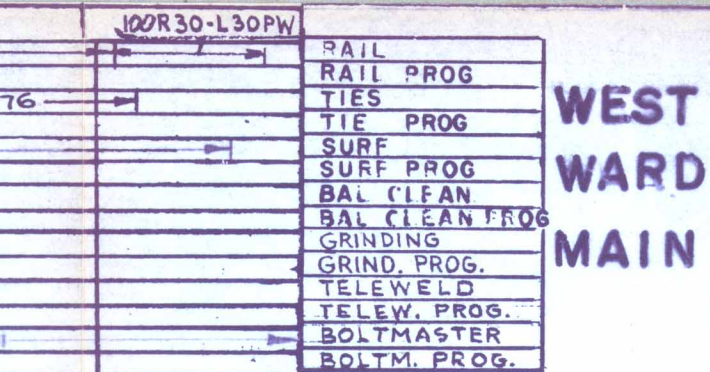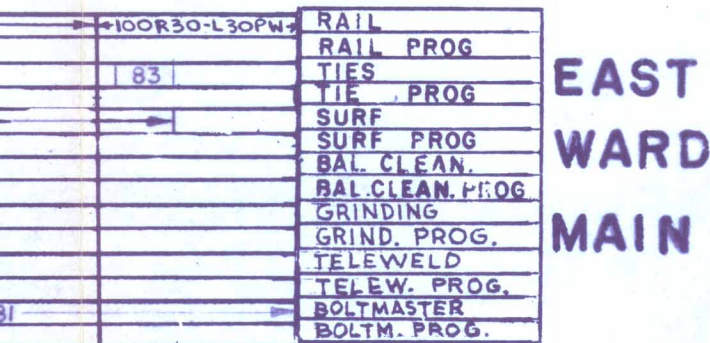

MAST. J.E.R. →
→ WAYNE CO.

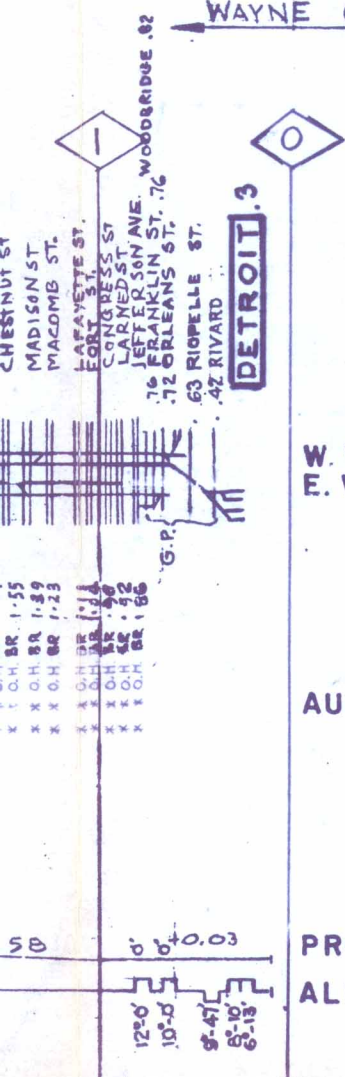

W. W. M.
E. W. M.

AUTHORIZED SPEEDS

PROFILE
ALIGNMENT

TRACK CHART



GRAND TRUNK WESTERN RAILROAD

HOLLY
SUBDIVISION

SCALE - 1 INCH = 1 MILE

OFFICE OF CHIEF ENGINEER
DETROIT, MICH.

FOR YEAR 1991

TRACK CHART



GRAND TRUNK WESTERN RAILROAD

SHORE LINE SUBDIVISION

SCALE - 1 INCH = 1 MILE

OFFICE OF CHIEF ENGINEER
DETROIT, MICH.


FOR YEAR 1991

MAIN
LINE

RAIL			100
RAIL PROG			
TIES	1989		
TIE PROG			
SURF			
SURF PROG			
BAL CLEAN			
BAL CLEAN PROG			
GRIND			
GRIND PROG			
TELEWELD			
TELEW PROG			
BOLTMASER			
BOLTM PROG			


RAIL
RAIL PROG
TIES
TIE PROG
SURF
SURF PROG
BAL CLEAN
BAL CLEAN PROG
GRIND
GRIND PROG
TELEWELD
TELEW PROG
BOLTMASER
BOLTM PROG

RD. MAST. G. J. S.

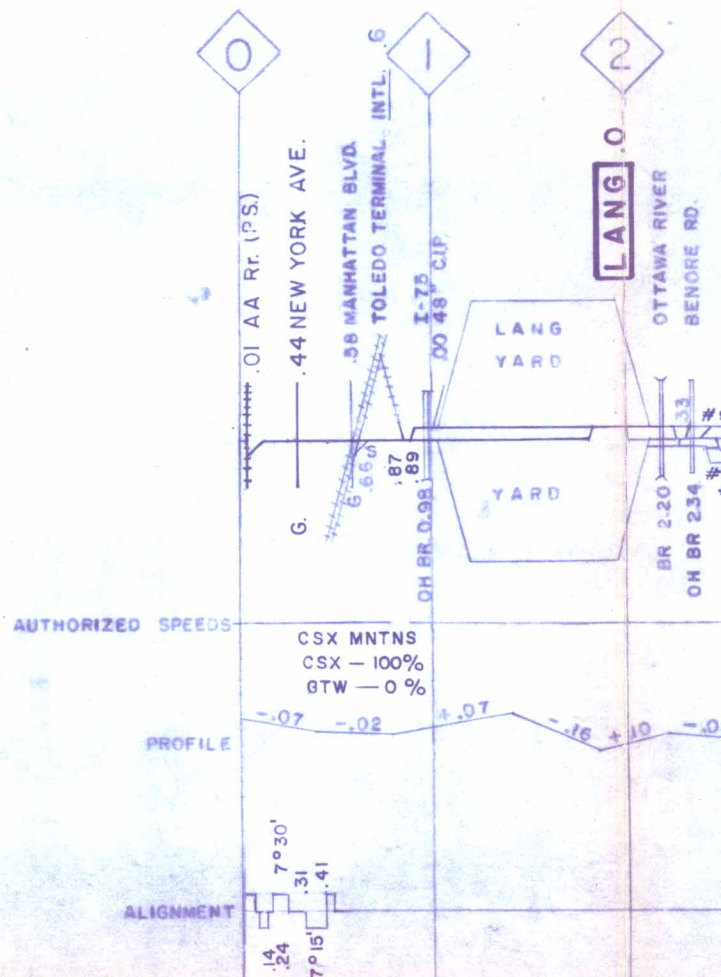

- 1982 -


INDUSTRIAL

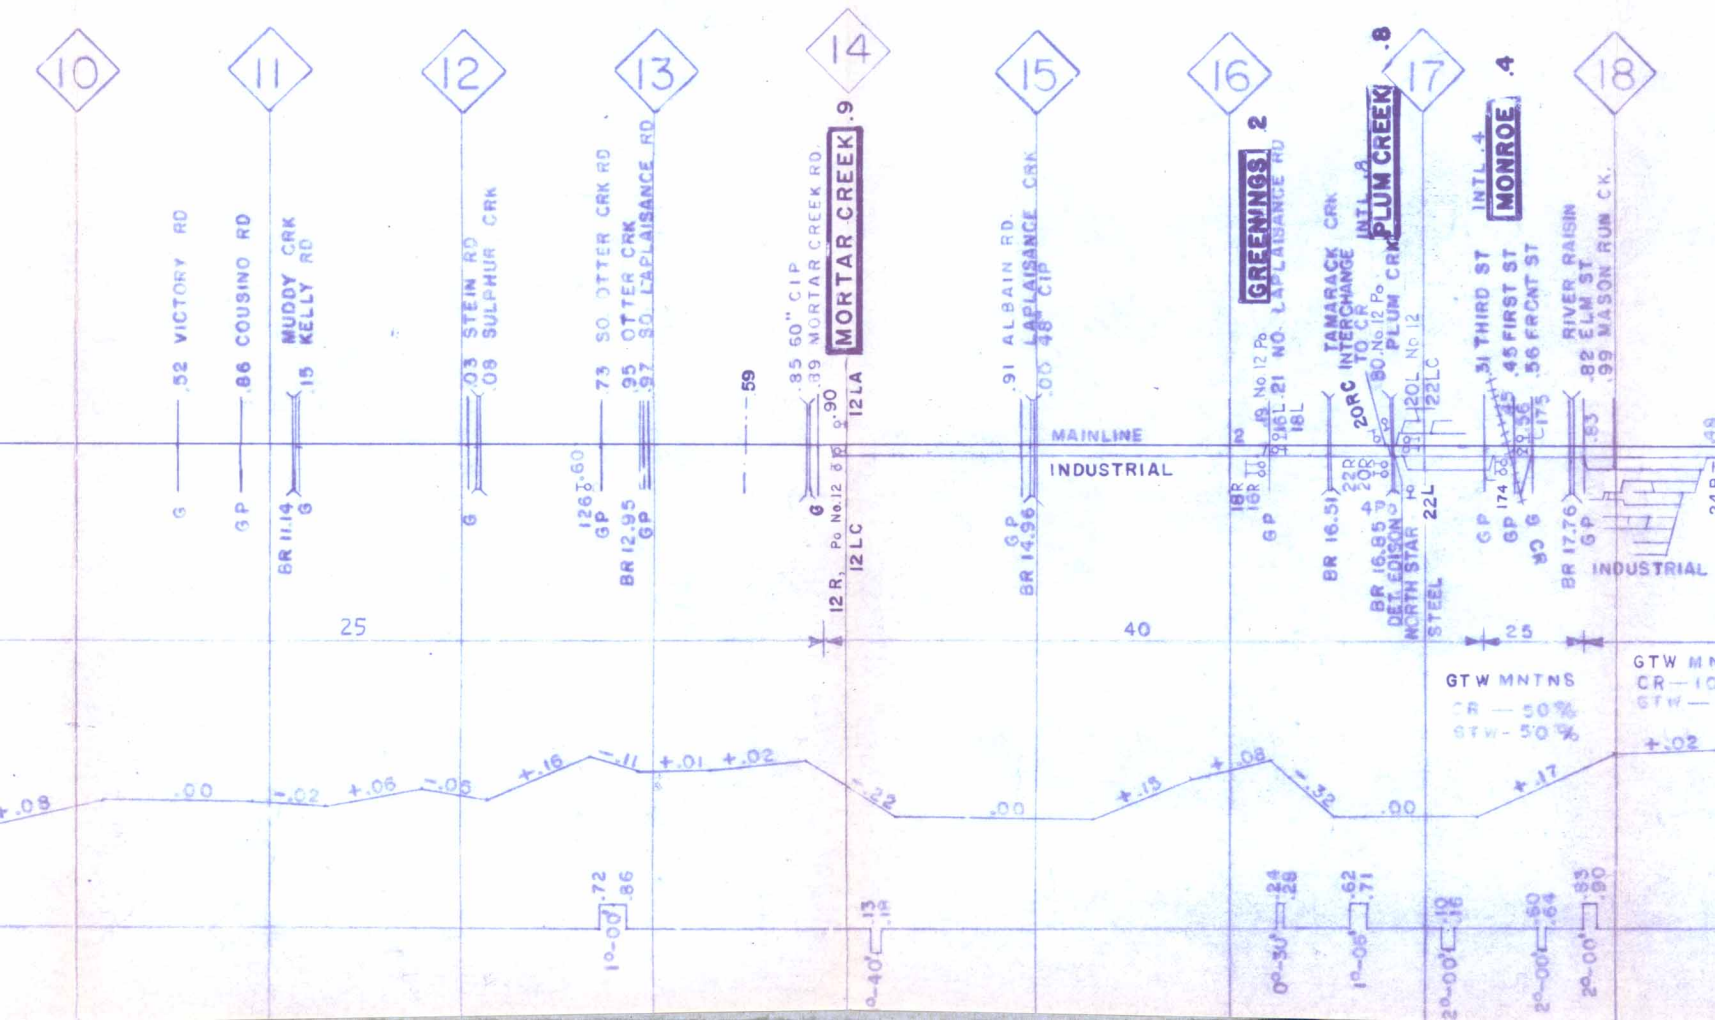

115 L77CW	100 R53	100R51	100R53	RAIL		100
1989		1989		RAIL FROG		1989
1989		1989		TIES		1989
				TIE PROG		1989
				SURF		1989
				SURF PROG		
				BAL CLEAN		
				BAL CLEAN PROG		
				GRIND		
				GRIND PROG		
				TELEWELD		
				TELEW PROG		
		1982		BOLTMASER	1982	
				BOLTM PROG		

100 R30	
1982	
1982	


RIAL

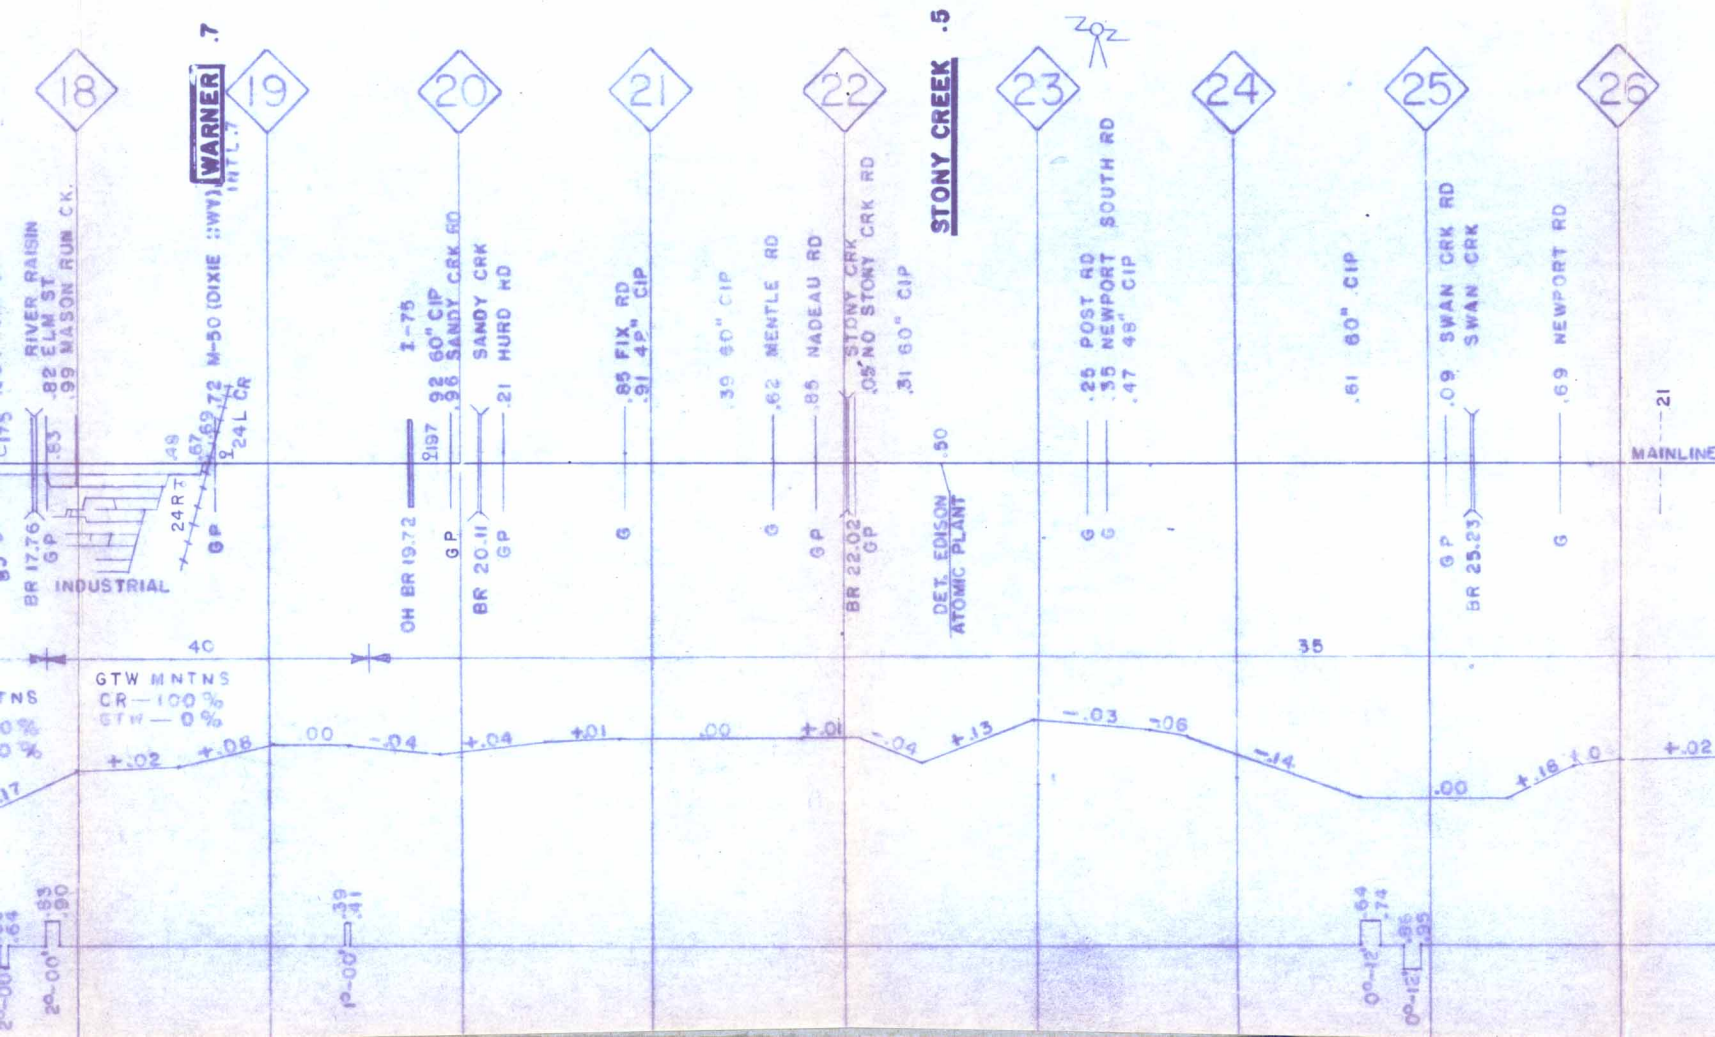

115-L76CW					132 L90 CW			132 L90
1979					1990			1990
1987					1990			1990
1979			1379			1979		
1982					1990			
					1982			

	100R40	
	100R39	100 R47
	1979	
	1979	
	1982	

RIAL

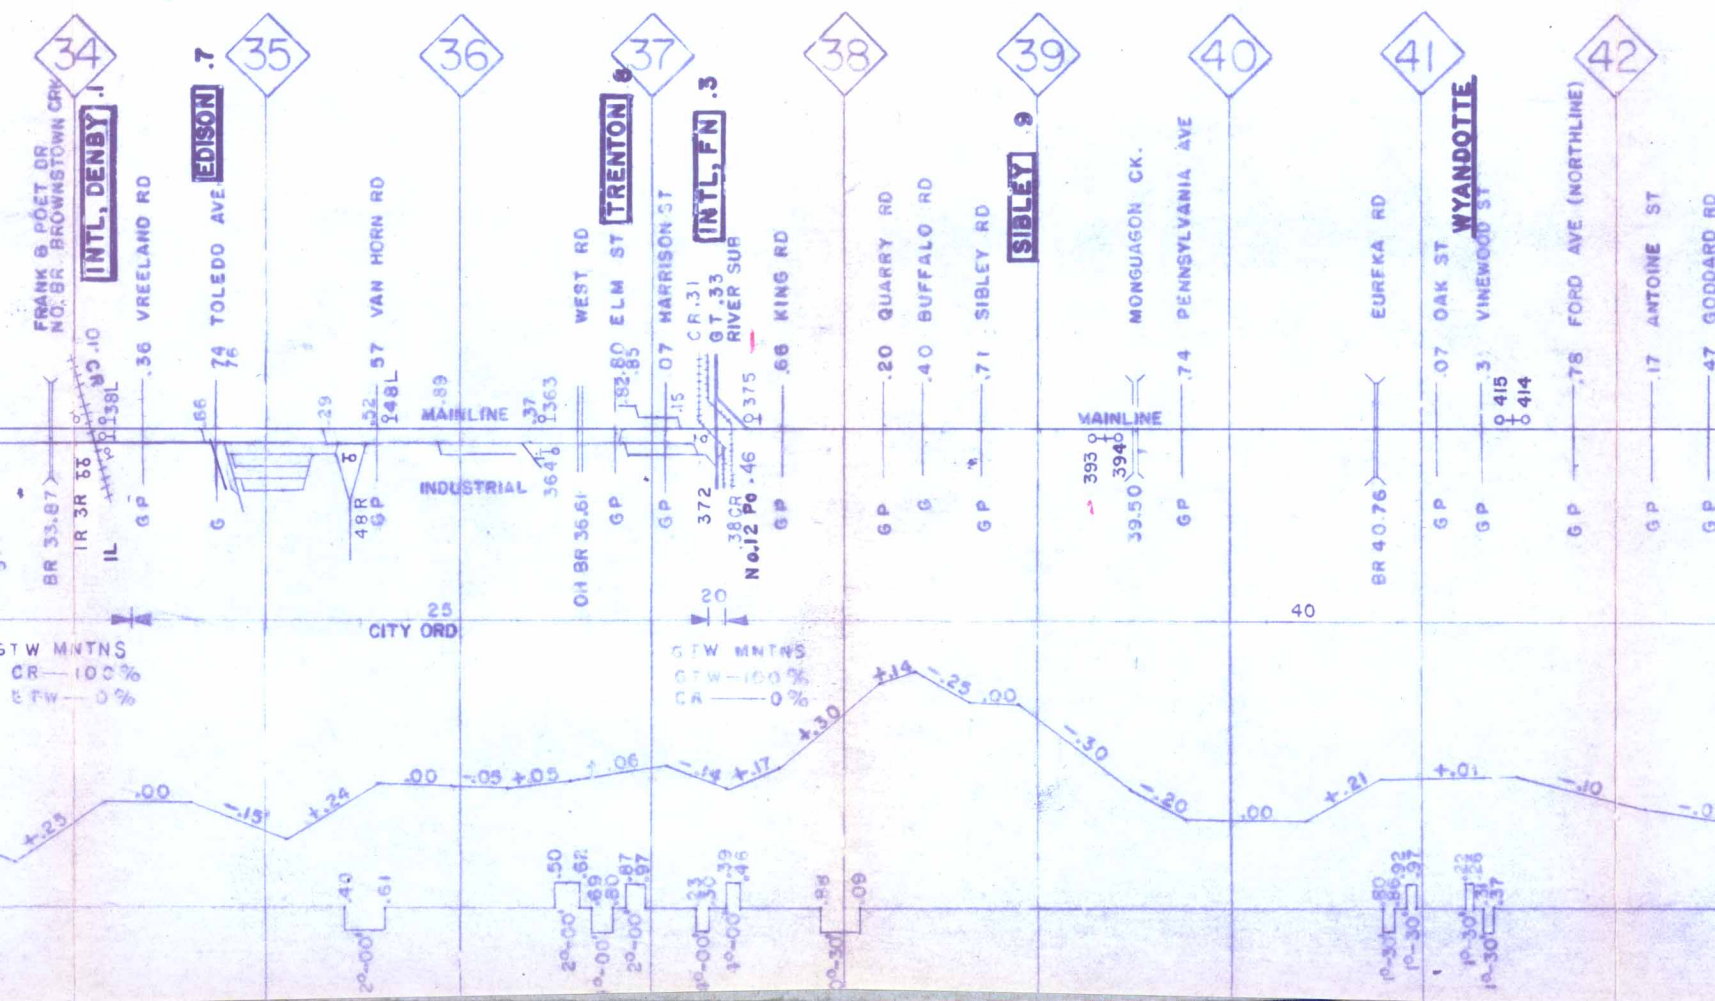


132 L90 CW	112 L90 CW	100 R51	100 R48	RAIL
1990				RAIL PROG
				TIES
				TIE PROG
1990				SURF
				SURF PROG
	1979		1979	BAL CLEAN
				BAL CLEAN PROG
	1990			GRIND
				GRIND PROG
				TELEWELD
				TELEW PROG
	1982			BOLTMASTER
				BOLTM PROG

SOUTH-
WARD
MAIN

100 L53 CW	RAIL
1989	RAIL PROG
	TIES
	TIE PROG
1989	SURF
	SURF PROG
1979	BAL CLEAN
	BAL CLEAN PROG
1990	GRIND
	GRIND PROG
	TELEWELD
	TELEW PROG
	BOLTMASTER
	BOLTM PROG

NORTH-
WARD
MAIN

RD. MAST. G.J.S.

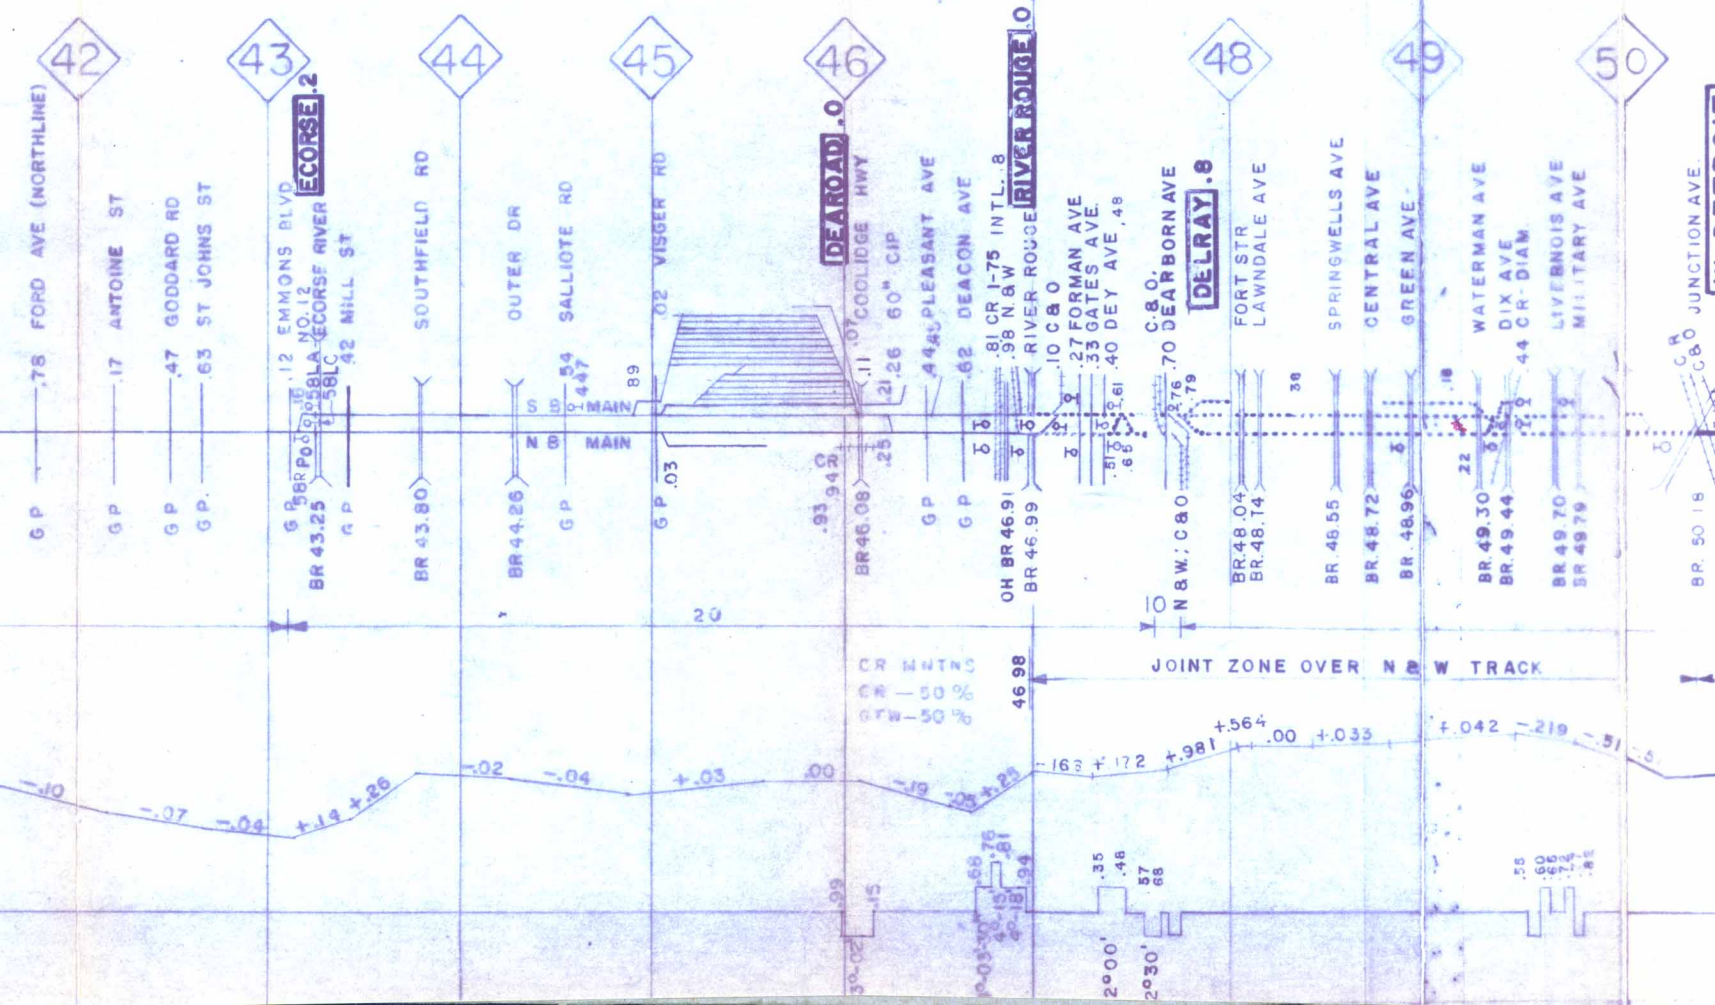

100 R 16-L 29 PW

100 R 45-L 76 PW CW

100 L 5

1984

1989

1989

100 R 45-L 76 PW CW

100 L 67 PW

115 R 76-L 77 CW

100 L

1970

1972

1974

1977

19

RD. MAST. J. E. R. 2

54

50

2

W. DETROIT

51

VINEWOOD

52

AVERY AVE YD.

53

BEAUBIEN ST.

54.0

BR 49.70
LIVERNOIS AVE
BR 49.79
MILITARY AVE

BR 50.18
JUNCTION AVE.
BR 50.18
C.R.
C60
C48A
28

20

BR 50.65
MICHIGAN AVE.
BR 50.75
SCOTTEN AVE.
79

BR 50.90
W. GRAND BLVD.
BR 50.99
VINEWOOD AVE.

BR 50.09
MCKINLEY AVE.
BR 51.16
ROOSEVELT AVE
BR 51.23
25 TH ST.
BR 51.29
24 TH ST.
No 12

BR 51.38
23, RD. ST.
BR 51.45
BUCHANAN ST.
BR 51.58
JEFFRIES FWY.
BR 51.61
MAYBURY GRAND AVE.
BR 51.72
LAWTON AVE.

BR 51.96
WARREN AVE.
BR 52.04
GRAND RIVER AVE.
BR 52.12
16 TH.
BR 52.20
15 TH.
BR 52.28
14 TH.
BR 52.40
WABASH & KIRBY ST.
BR 52.42
FORD FRWY. (I-94)
BR 52.56
12 TH ST.
50
54

20

20

BR 52.78
COMMONWEALTH AVE.
BR 52.87
TRUMBULL AVE
BR 52.95
LINCOLN AVE
97

BR 53.10
HOLDEN AVE
BR 53.19
HAMILTON AVE
BR 53.22
JOHN C. LODGE

BR 53.38
3 RD. AVE

BR 53.51
2 ND AVE
BR 53.62
CASS AVE.
59

BR 53.71
WOODWARD AVE
BR 53.83
JOHN R. ST.
73

BR 53.97

BR 54.04
BRUSH ST.
C.R. INTL.
BEAUBIEN ST.
54.0

10

7

54

Q 53

12

+ .19

+ .33

+ .24

+ .19

EB GTW / NB CR
CR MNTNS
CR 100 %
GTW 0 %

CRMN
GTW
CR

.17
.18
.19
.20

.05

.51

.88

.95

.02

1° 30'


2° 06'

100 L 54 PW	RAIL
	RAIL PROG.
	TIES
	TIE PROG.
1989	SURF.
	SURF. PROG.
	BALL. CLEAN.
	BALL. CLEAN. PROG.
	GRINDING
	GRIND. PROG.
	TELEWELD.
	TELEWELD. PROG.
	BOLTMASTER
	BOLTM. PROG.

NORTH-
WARD
MAIN

100 L 54 PW	RAIL
	RAIL PROG.
	TIES
	TIE PROG.
1989	SURF.
1982	SURF. PROG.
	BALL. CLEAN.
	BALL. CLEAN. PROG.
	GRINDING
	GRIND. PROG.
	TELEWELD
	TELEWELD PROG.
	BOLTMASTER
	BOLTM. PROG.

TUNNEL
TRACK

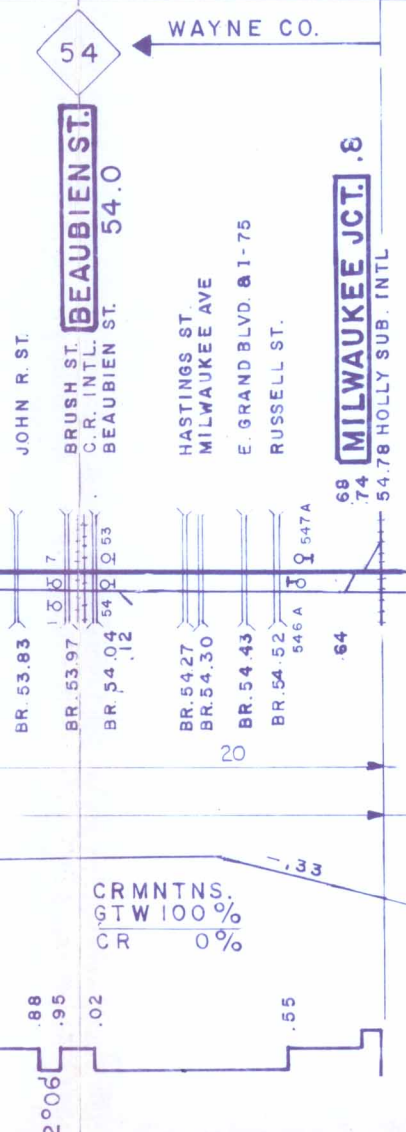

TRACK CHART



GRAND TRUNK
WESTERN
RAILROAD

SHORE LINE
SUBDIVISION

SCALE - 1 INCH = 1 MILE

OFFICE OF CHIEF ENGINEER
DETROIT, MICH.

FOR YEAR 1991

TRACK CHART



GRAND TRUNK
WESTERN
RAILROAD

MT. CLEMENS
SUBDIVISION

SCALE - 1 INCH = 1 MILE

OFFICE OF CHIEF ENGINEER
DETROIT, MICH.

FOR YEAR 1991

RD. MAST. J. E. R.


100R36-L54PW 100PW-L75CW




WEST-
WARD
MAIN

RAIL	100L53 PW	100
RAIL PROG		
TIES		81
TIE PROG		
SURF	1988	
SURF PROG		
BAL CLEAN		
BAL CLEAN PROG		
GRINDING		
GRINDING PROG		
TELEWELD		
TELEWELD PROG		
BOLTMASTER		
BOLTM. PROG		

EAST-
WARD
MAIN

RAIL	100R24-L24PW	100R54
RAIL PROG		
TIES	1981	
TIE PROG		
SURF	1988	
SURF PROG		
BAL CLEAN		
BAL CLEAN PROG		
GRINDING		
GRINDING PROG		
TELEWELD		
TELEWELD PROG		
BOLTMASTER	1981	
BOLTM. PROG.		

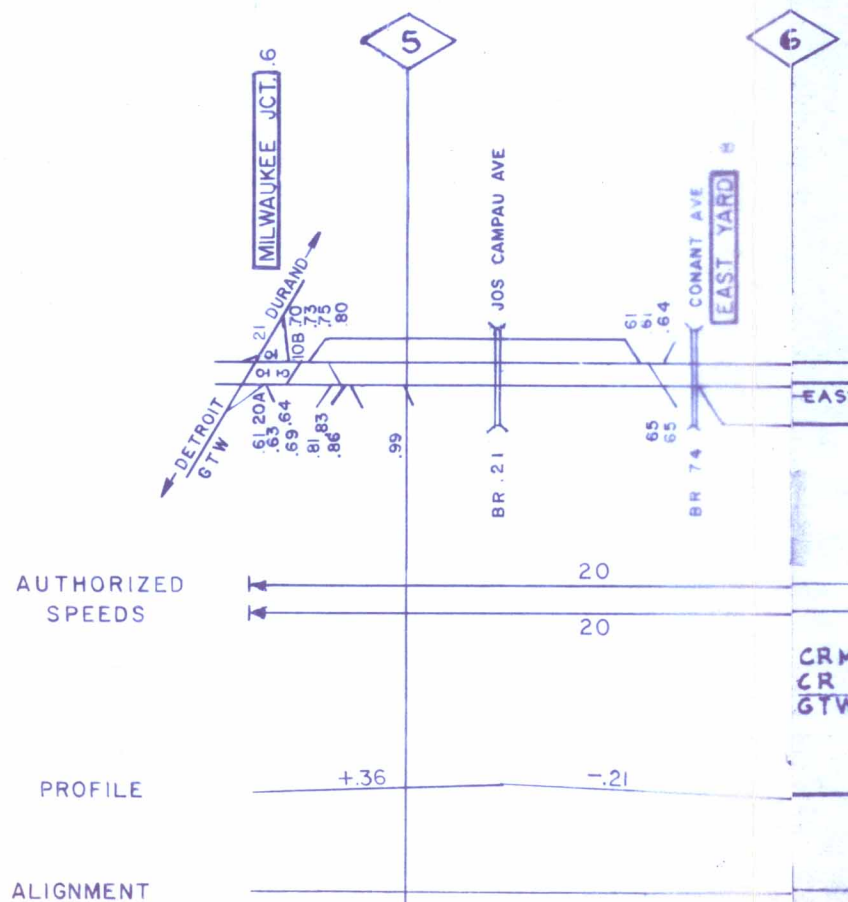


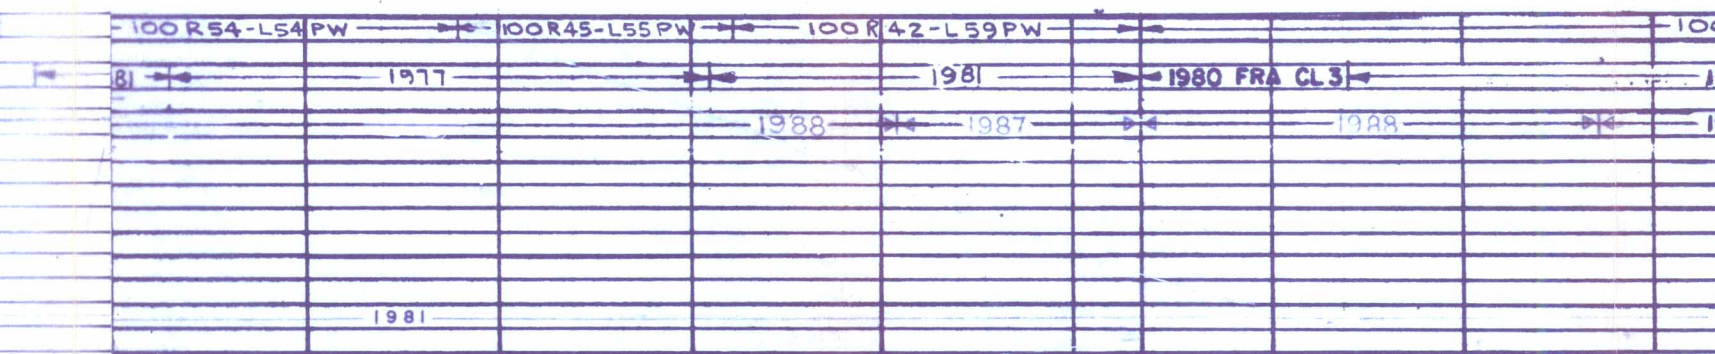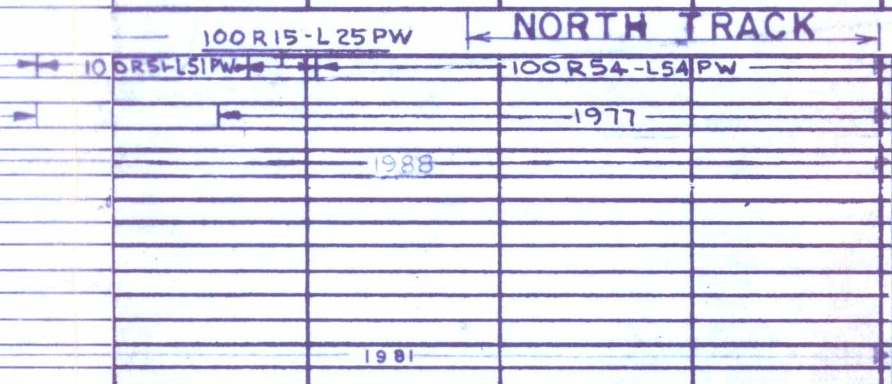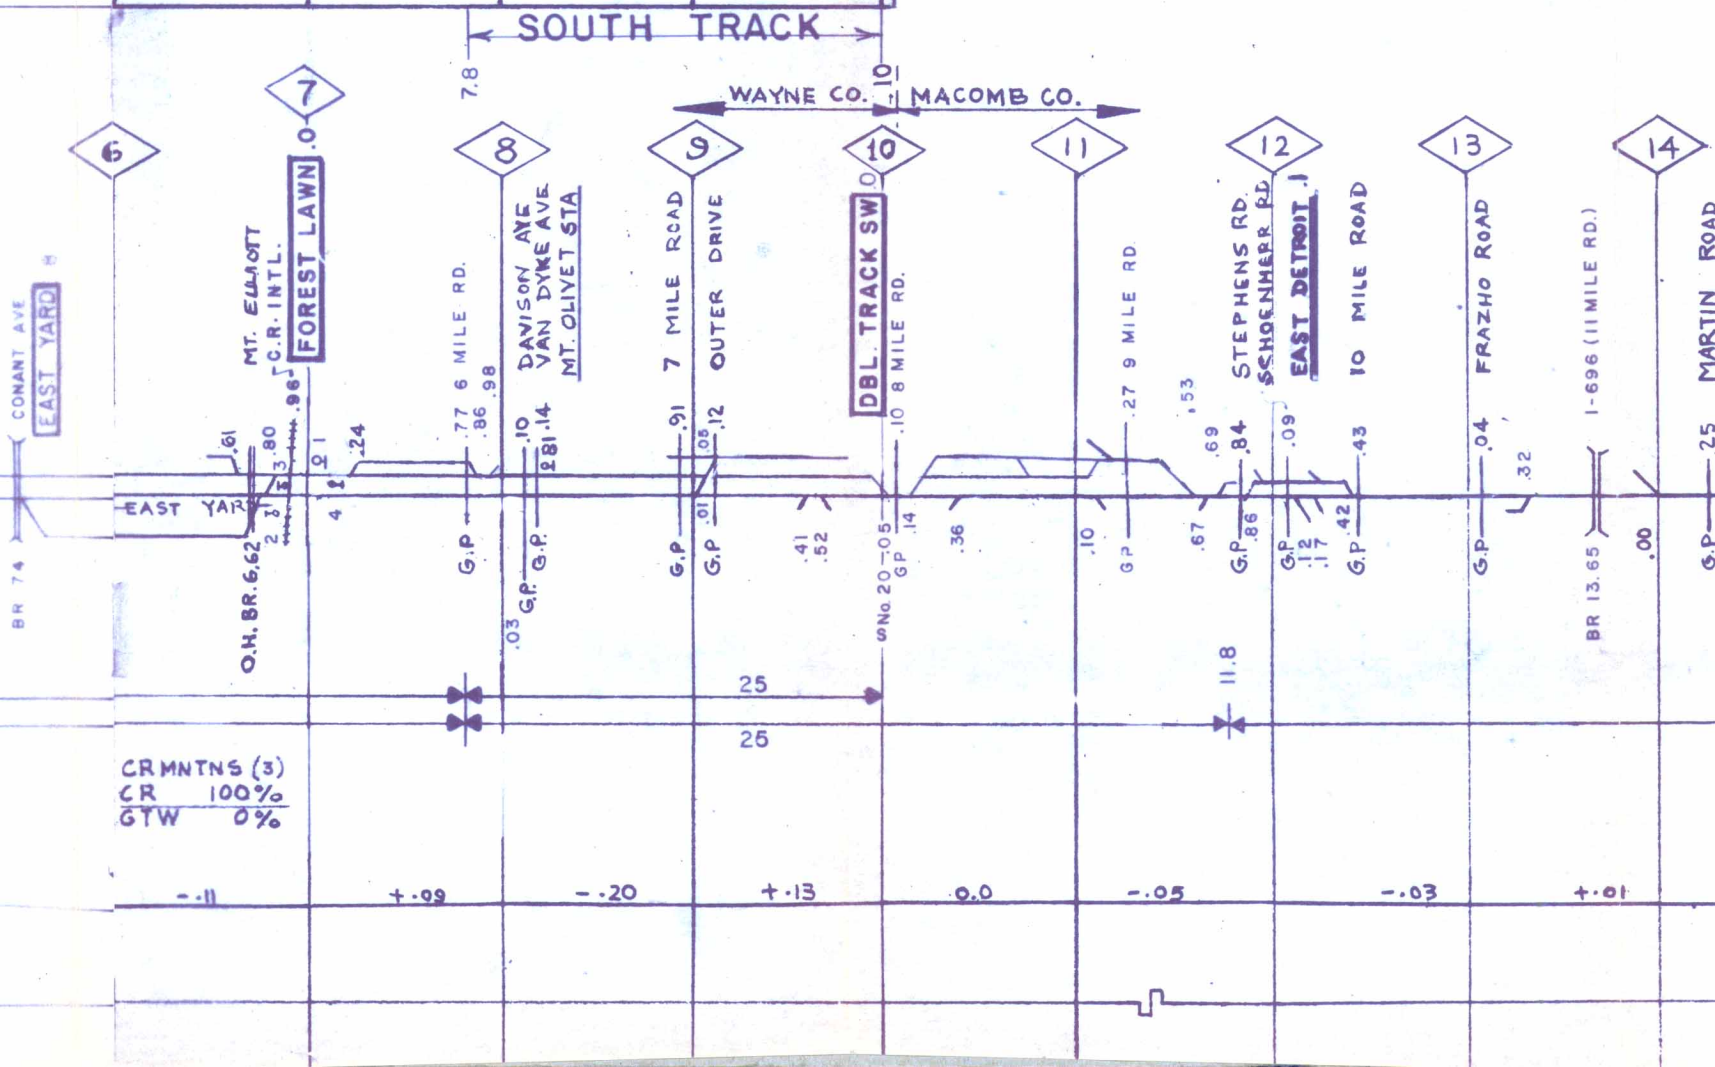

		RAIL	100R51-L51				100R
		RAIL PROG					
1980		TIES		1980		1988	
		TIE PROG					
		SURF	1987				1988
		SURF. PROG					
		BAL. CLEAN					
		BAL. CLEAN PROG					
		GRINDING					
		GRIND. PROG.					
		TELEWELD					
		TELEW. PROG.					
		BOLTMASER			1981		
		BOLTM. PROG.					

1002

1981

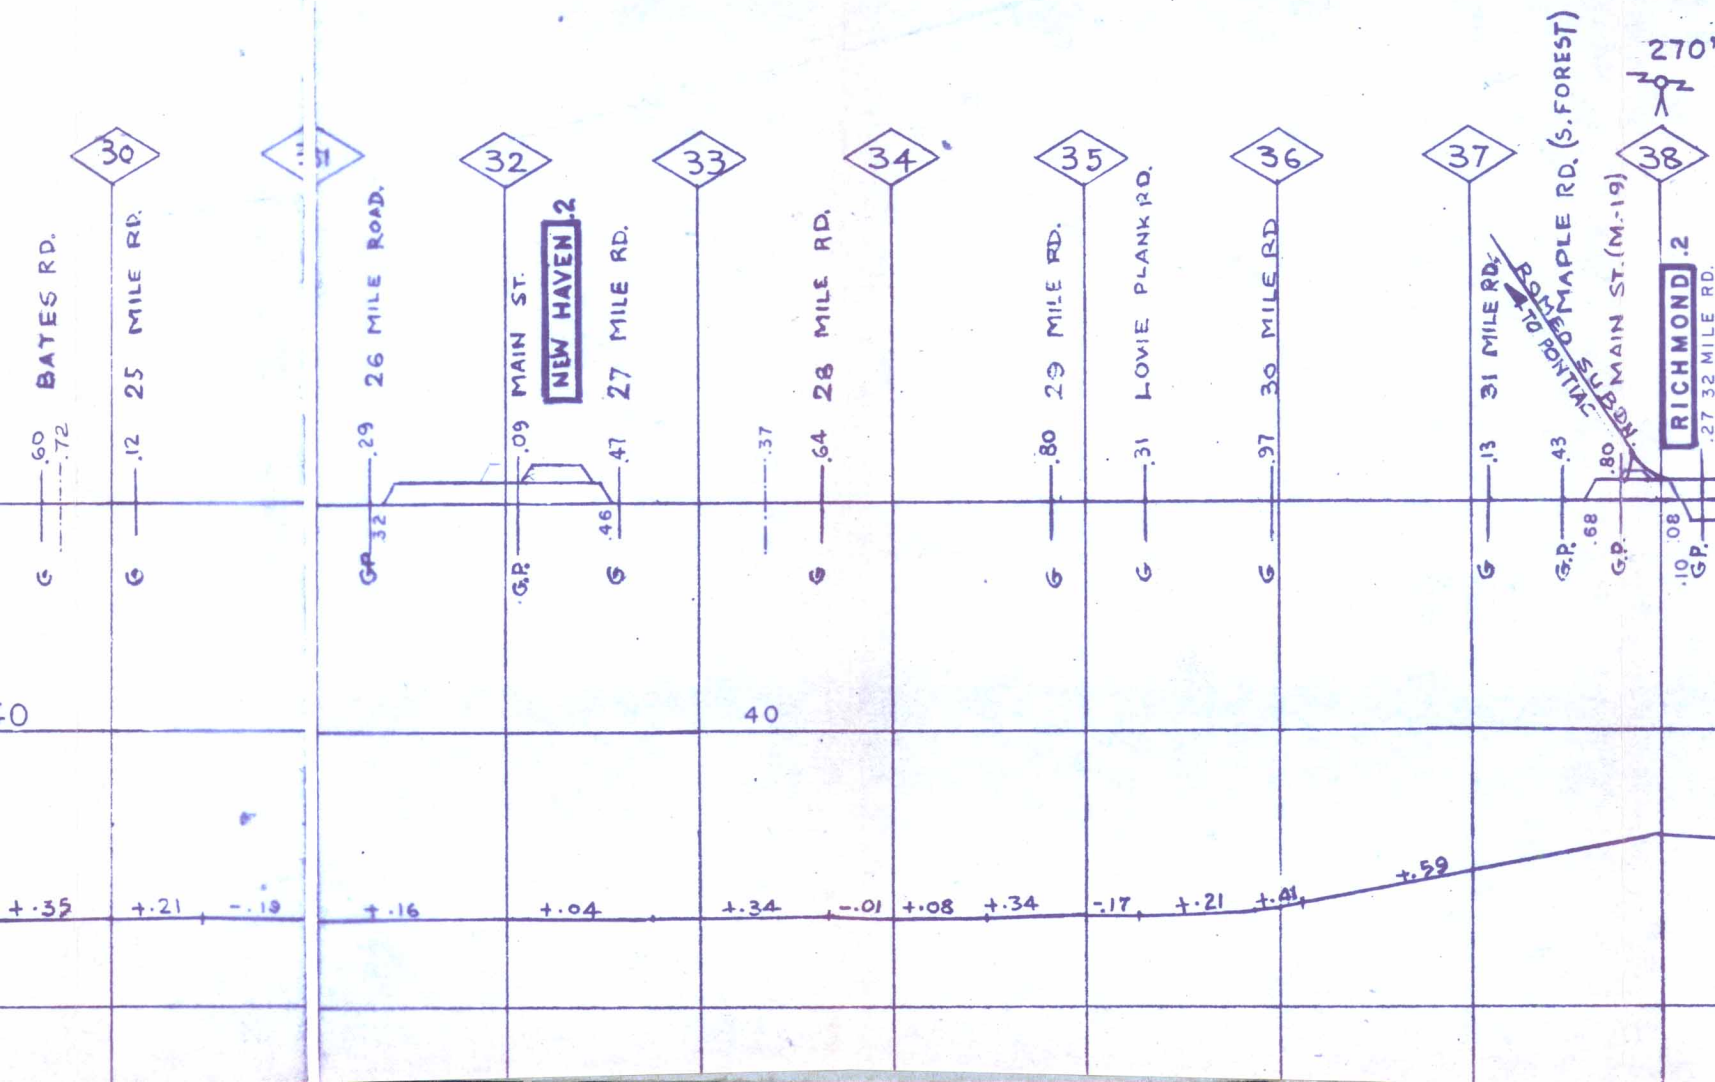

ED MAPLE RD. (S. FOREST)

ED MAPLE RD. (S. FOREST)

ED MAPLE RD. (S. FOREST)

ED MAPLE RD. (S. FOREST)

ED MAPLE RD. (S. FOREST)

ED MAPLE RD. (S. FOREST)

100 R 52-L 52

1972

1980

1988

1988

1988

1981

270'

MACOMB CO. ST. CLAIR CO.

38

39

40

41

42

43

44

45

46

RICHMOND .2

.27 32 MILE RD.

POUND RD

KRONER RD.

BIG HAND RD

BELLE RIVER

BAUMAN RD.

CRAWFORD RD.

RATTLE RUN CR.

MESKILL RD.

RATTLE RUN RD.

FRITH RD.

.82 DRAIN

BR. 39.23

BR. 41.33

BR. 43.23

-.19

+ .01

-.21

-.52

+ .51

-.19

0.0

-.07

-.14

-.19

.33

.66


0°-57'


.93

.23

0°-58'

			100 R 50-L 50			100
			1985			
			1988		1988	
			1981			

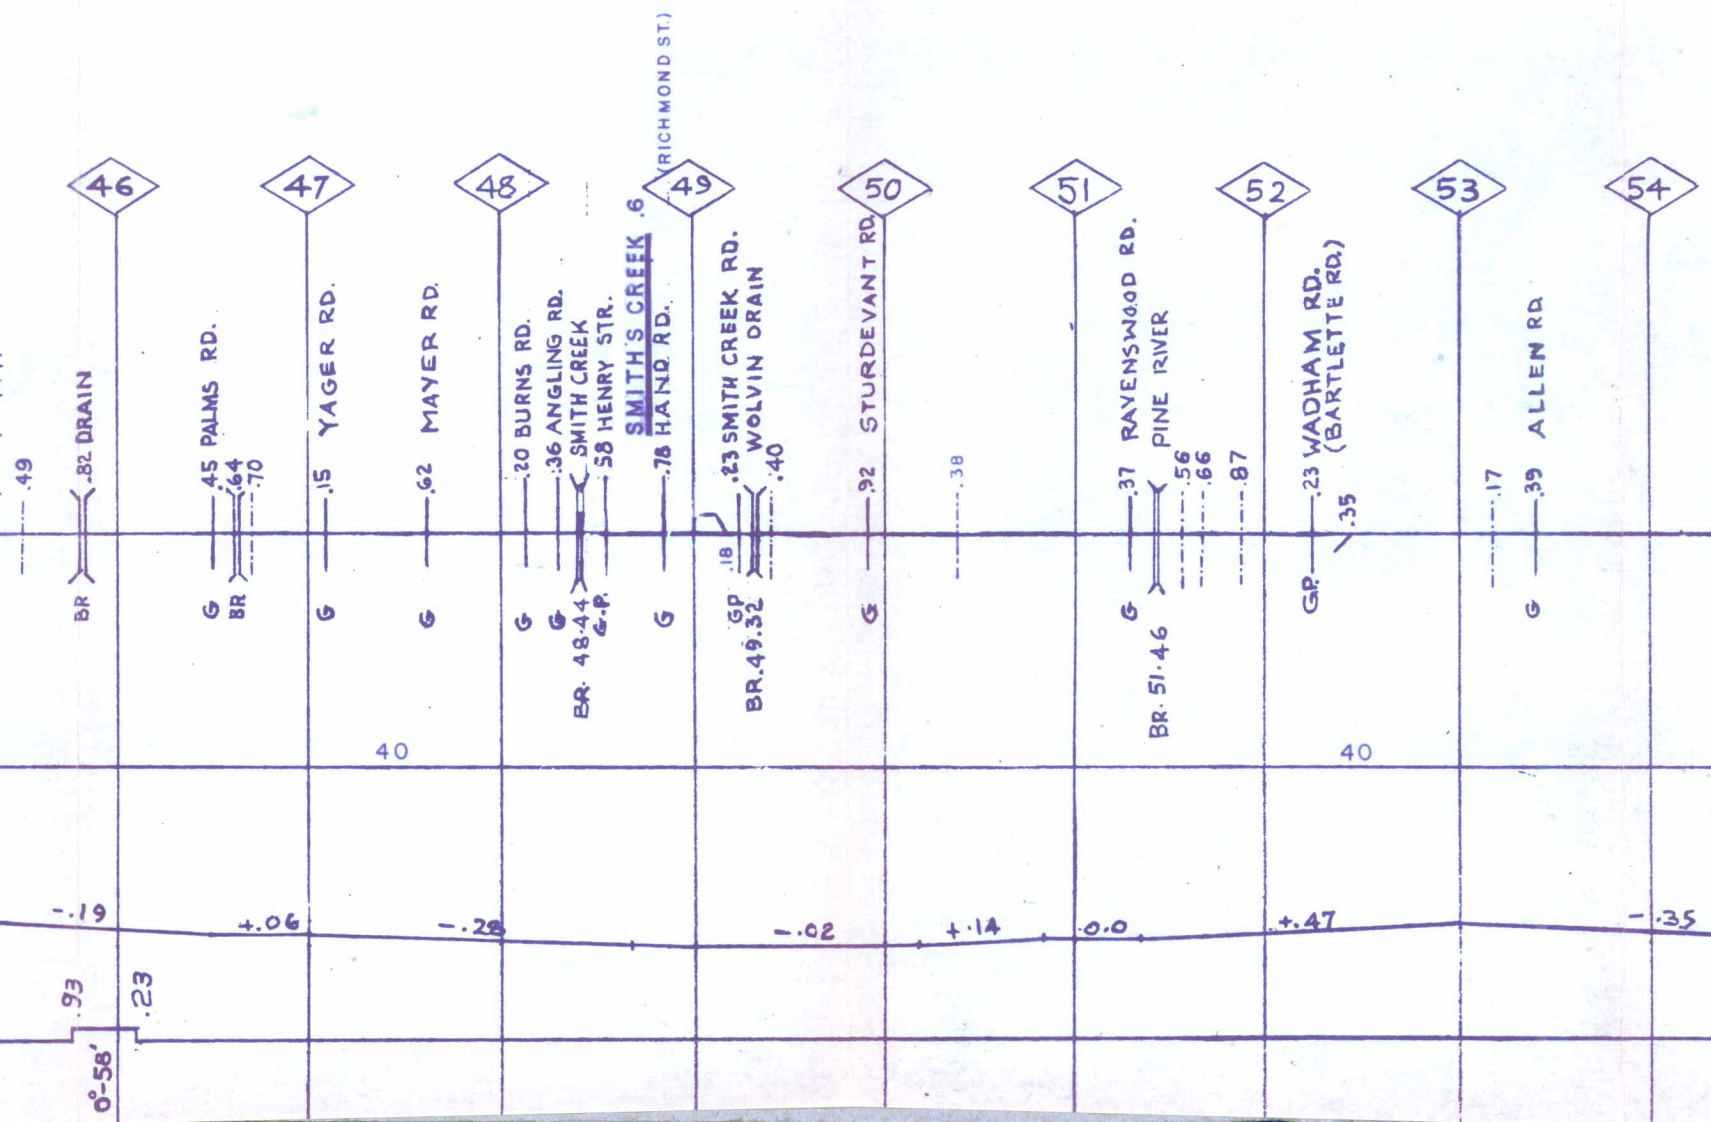

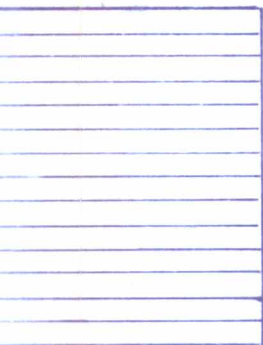

--- PROFILE

--- ALIGNMENT

TRACK CHART



GRAND TRUNK WESTERN RAILROAD

MT. CLEMENS
SUBDIVISION

SCALE - 1 INCH = 1 MILE

OFFICE OF CHIEF ENGINEER
DETROIT, MICH.

FOR YEAR 1991

TRACK CHART



GRAND TRUNK WESTERN RAILROAD

ROMEO SUBDIVISION


SCALE - 1 INCH = 1 MILE

OFFICE OF CHIEF ENGINEER
DETROIT, MICH.


FOR YEAR 1991

RAIL			100
RAIL PROG.			
TIES			1
TIE PROG.			
SURF.			1
SURF. PROG.			
BAL. CLEAN.			
BAL. PROG.			
GRINDING			
GRINDING PROG.			
TELEWELD			
TELEW. PROG.			
BOLTMASTER			
BOLTM. PROG.			

RD. MAST. J. E. I.
OAKLAND CO.

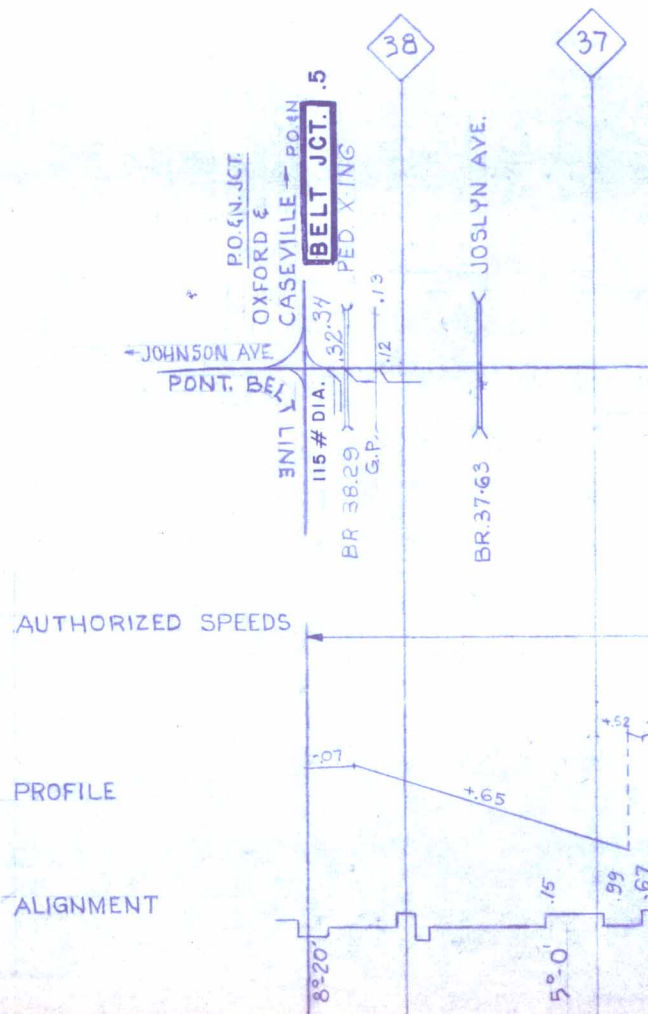

RD. MAST. J. E. R. ,
OAKLAND CO.

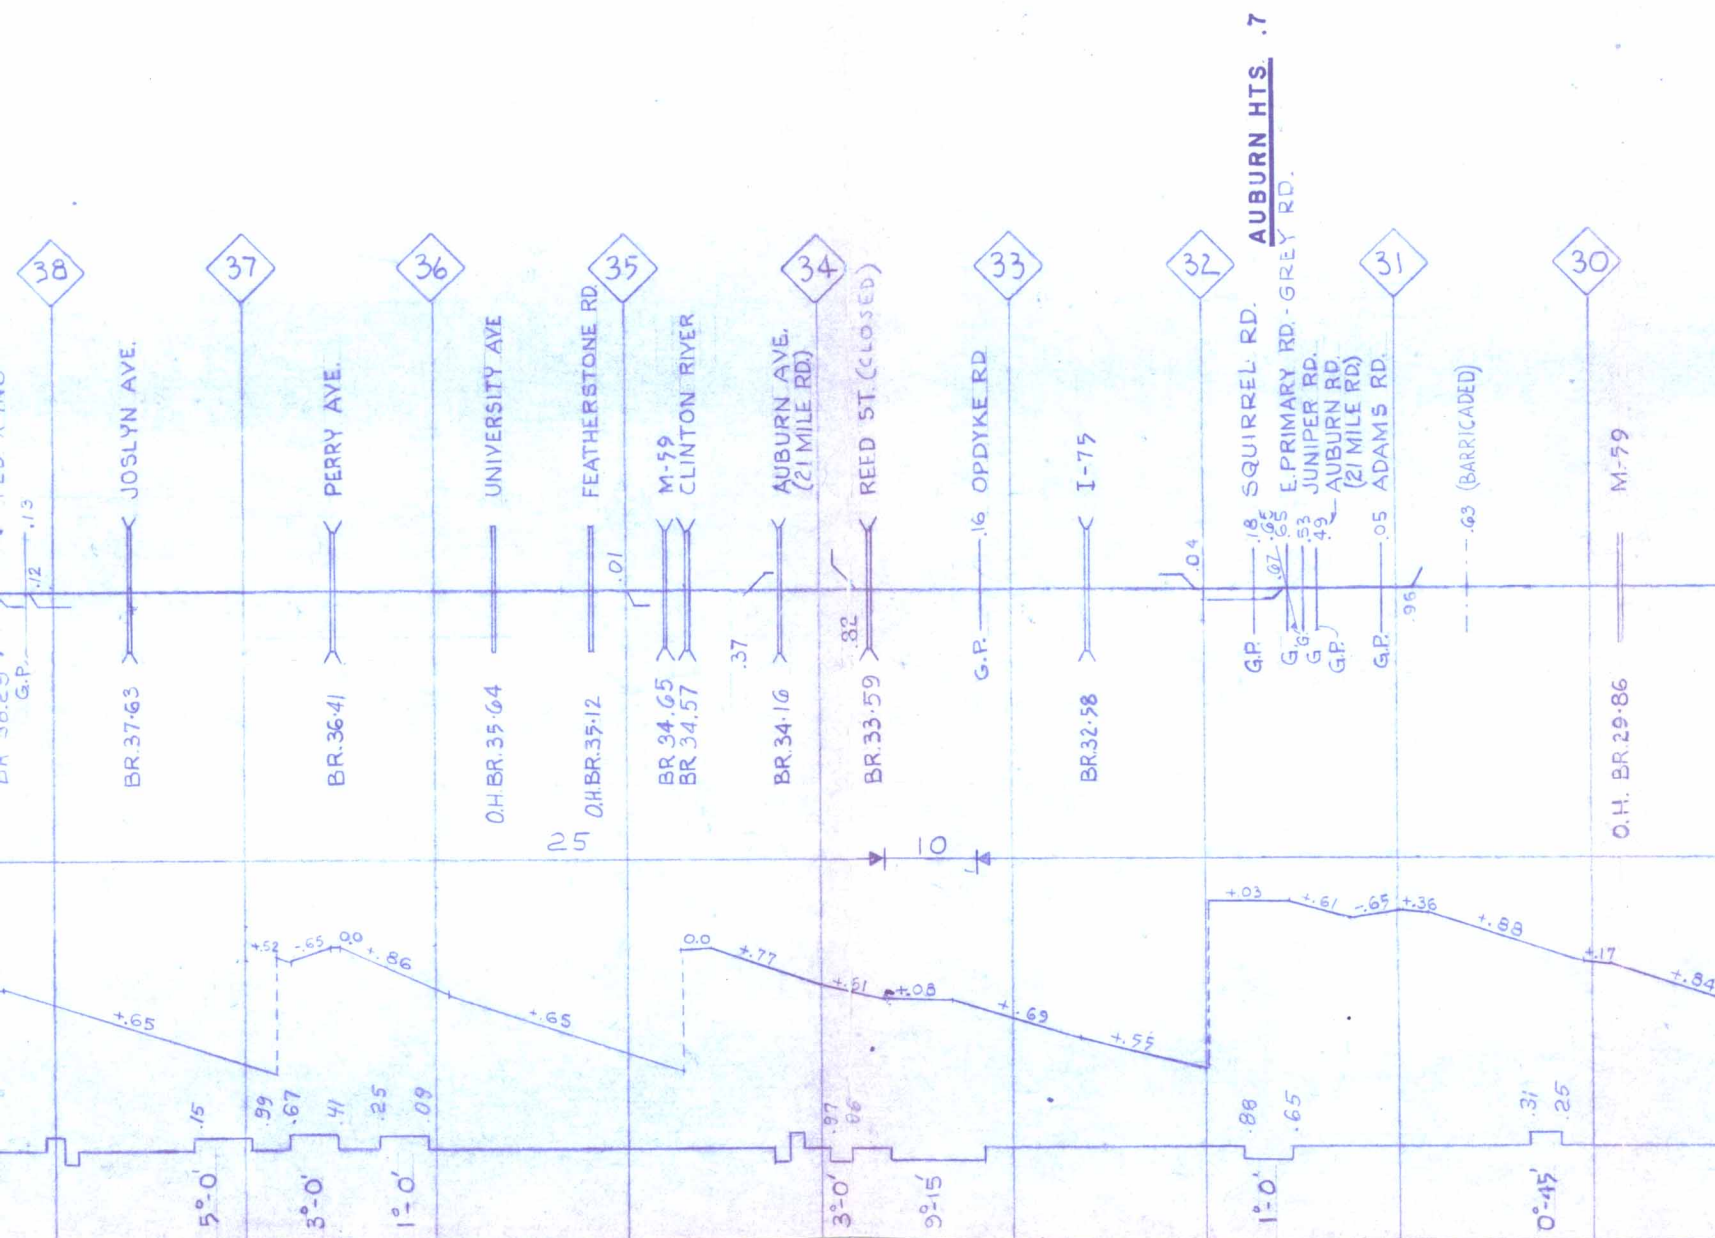


1982

1983


OAKLAND CO.

MACOMB CO.


M.P. 24.00

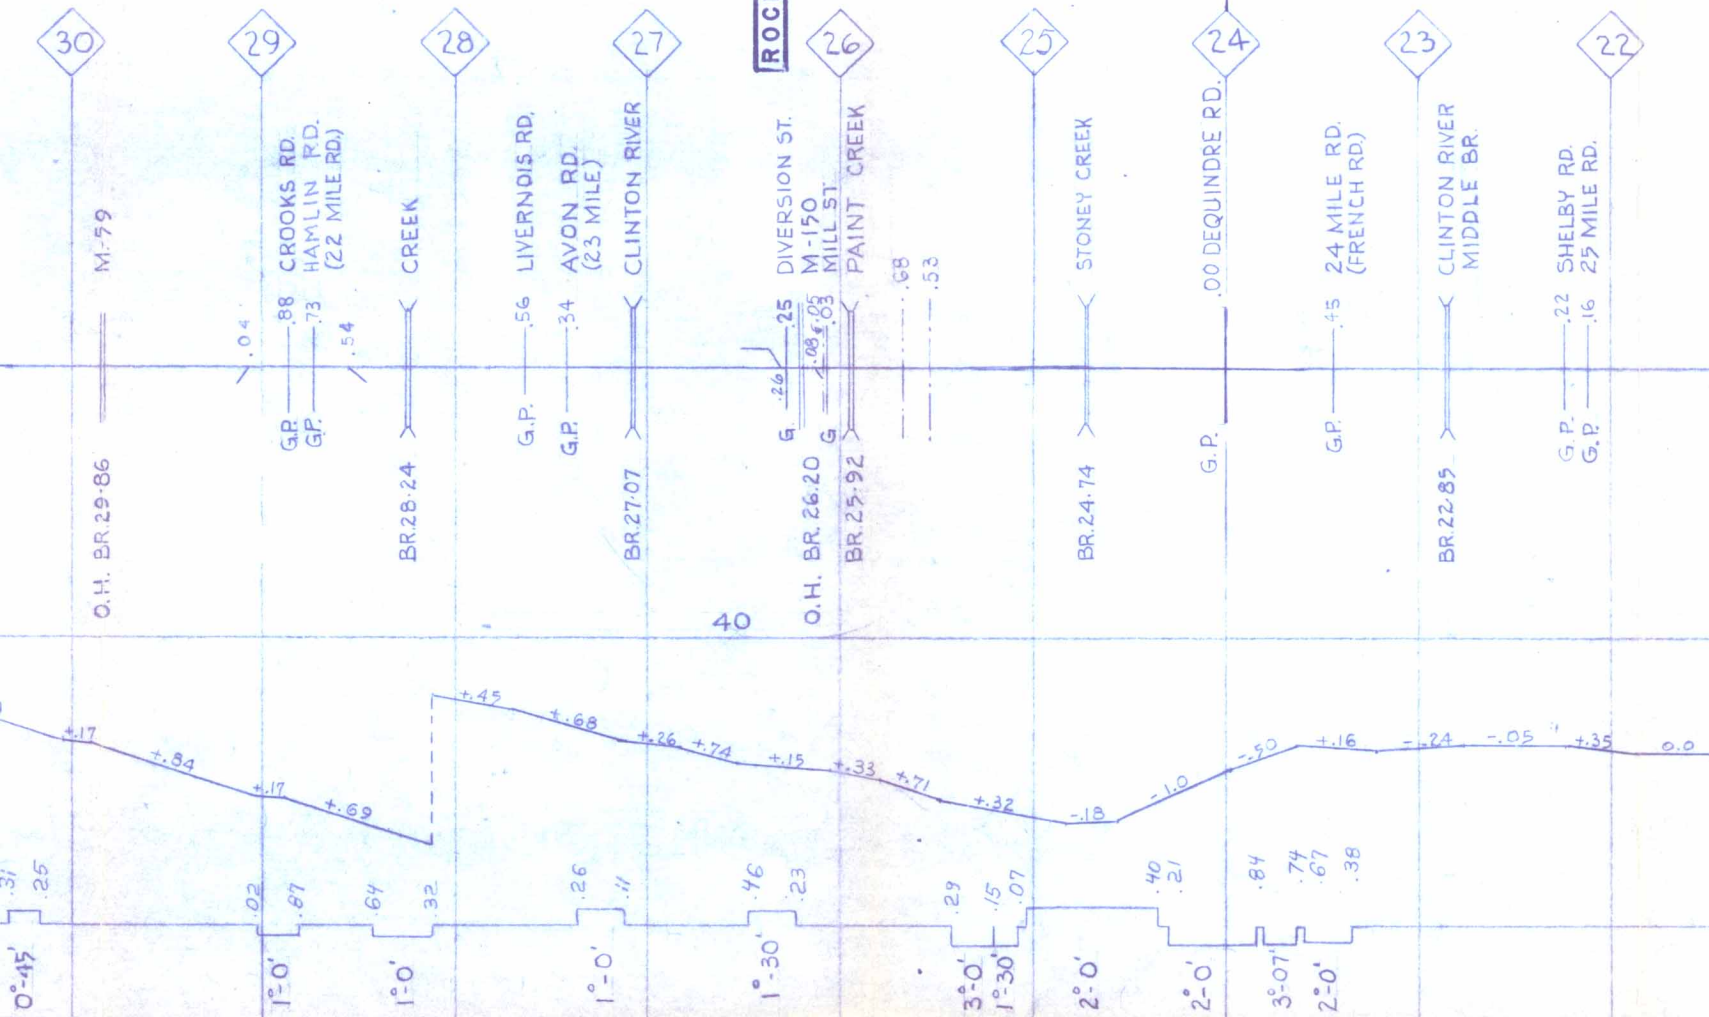ROCHESTER .3

100R-L76 PWCW	RAIL	X	130R -L76 PWCW
1982	RAIL PROG.		1976
1983	TIES		
	TIE PROG.		
	SURF.		1982
	SURF. PROG.		
	BAL. CLEAN.		
	BAL " PROG		
	GRINDING		
	GRIND. PROG		
	TELEWELD		
	TELEW. PROG		
	BOLTMASTER		
	BOLTM. PROG		

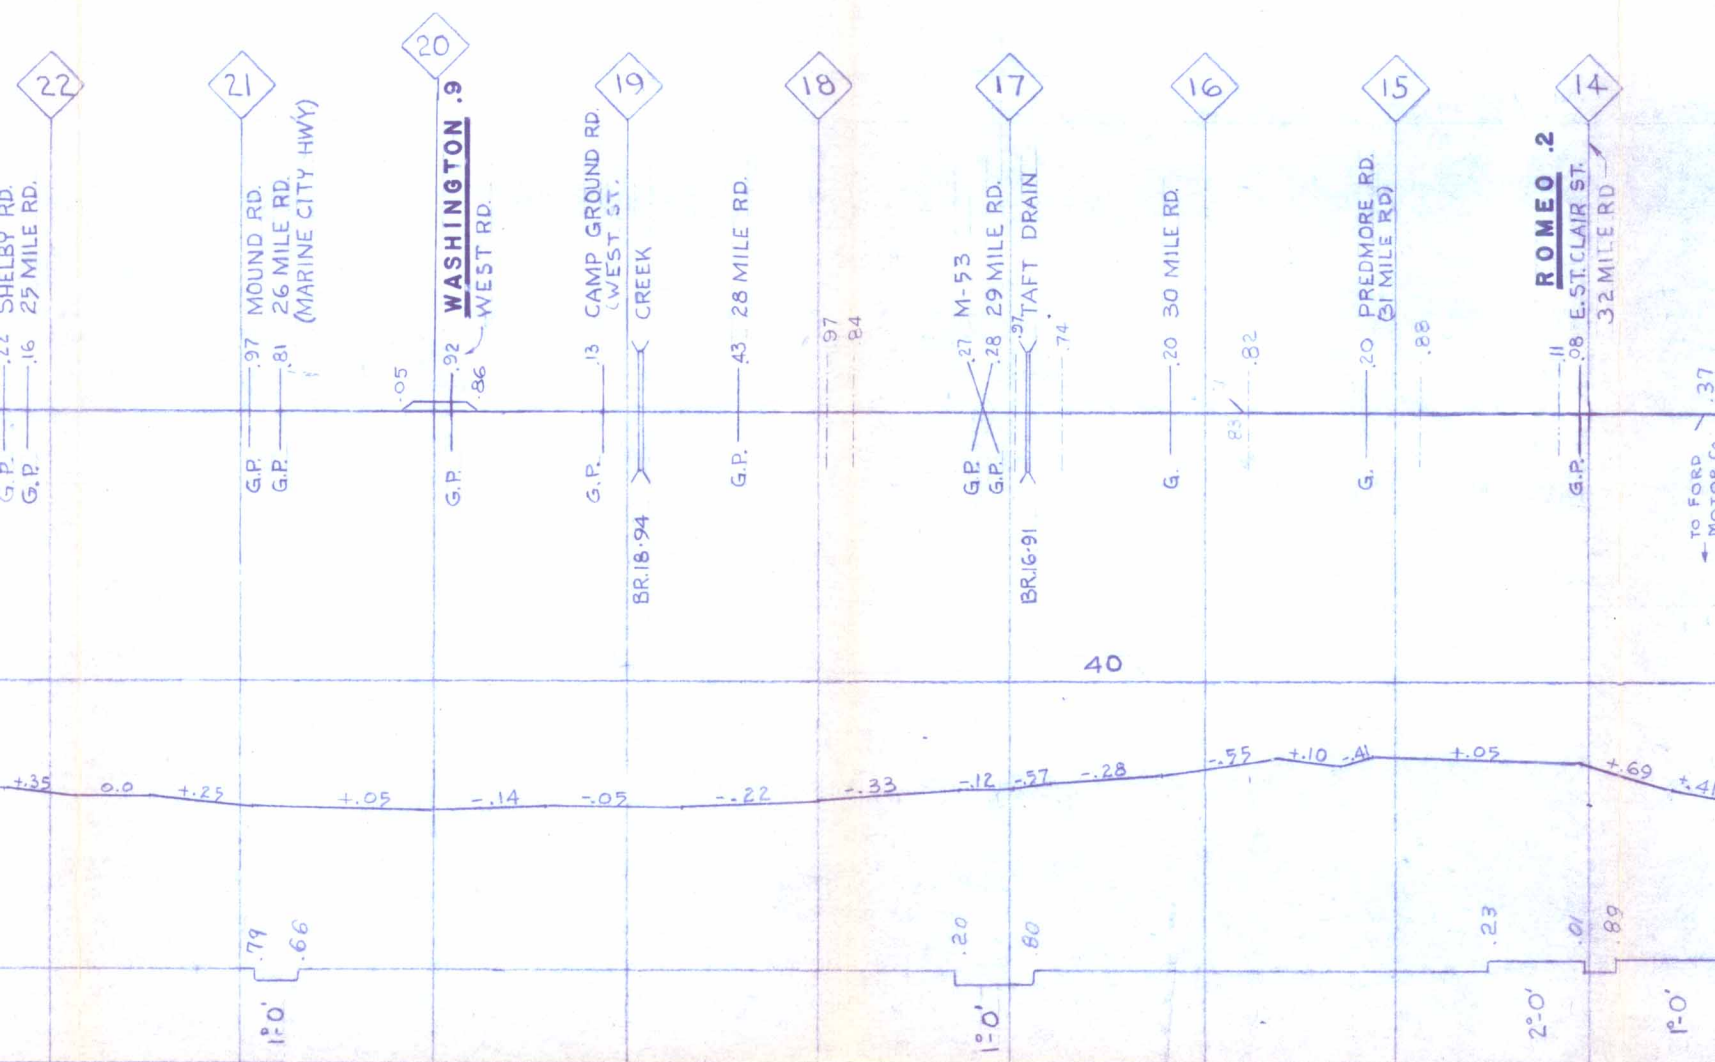


1982

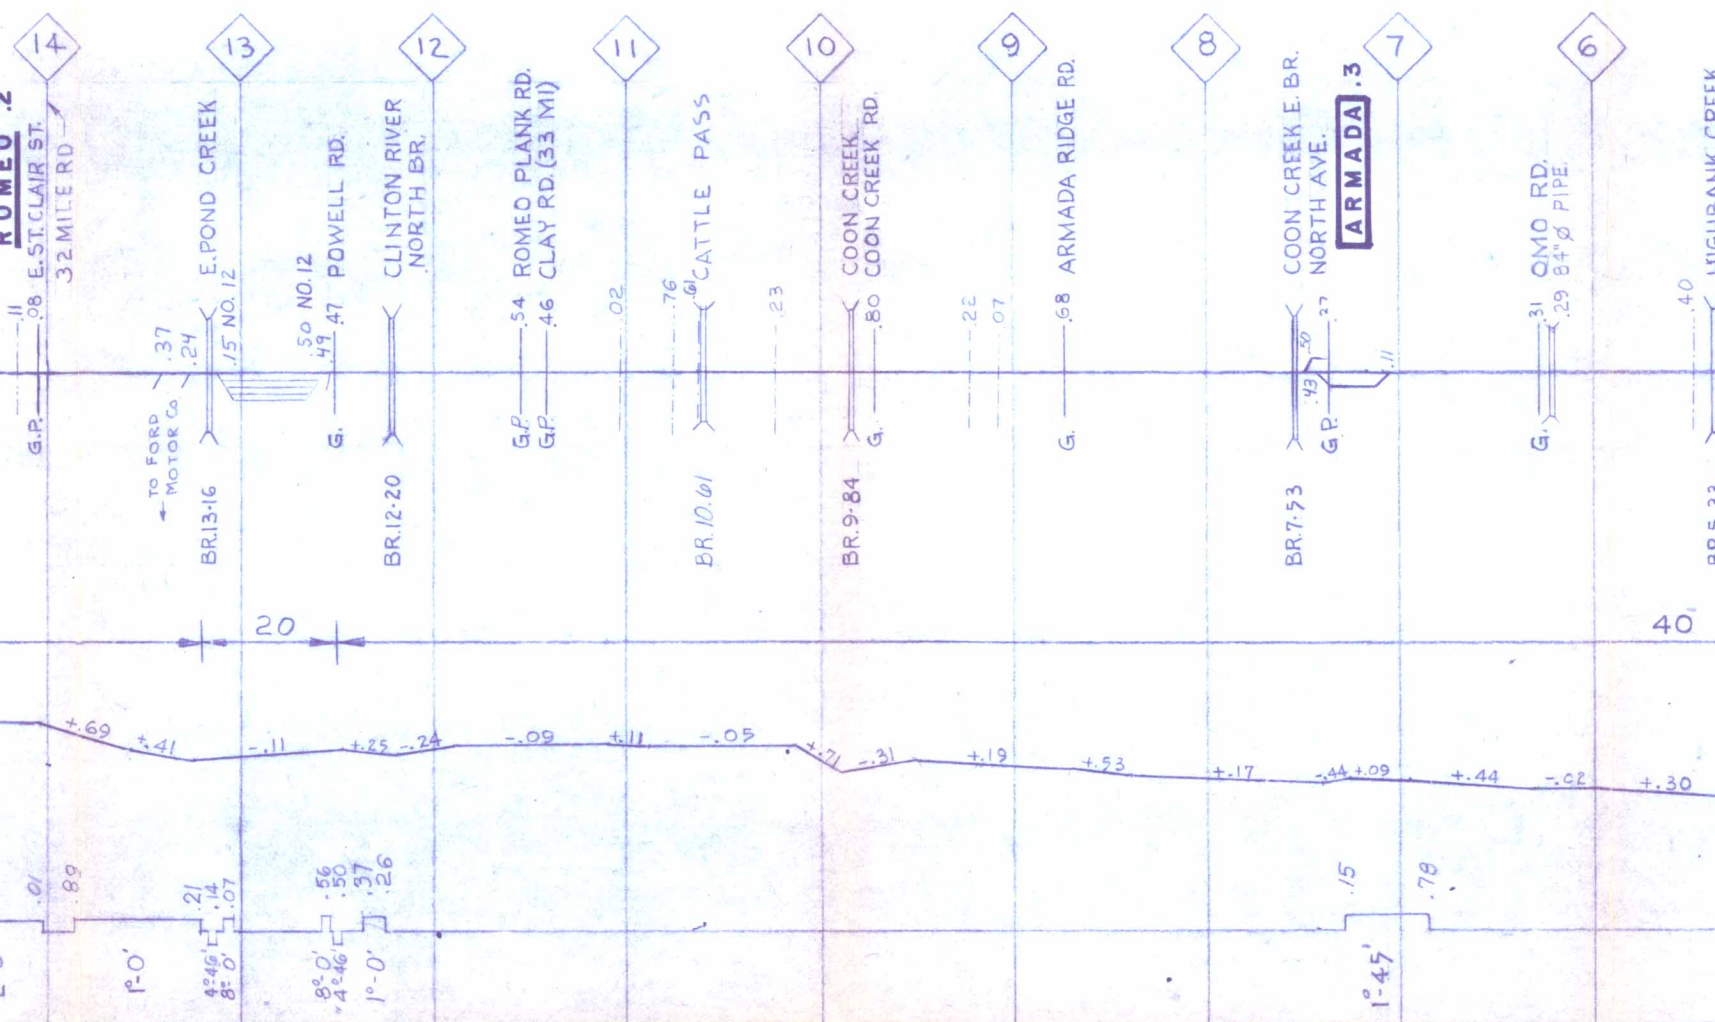

			130R - L74 PW CW		RAIL
					RAIL PROG.
	1974				TIES
					TIE PROG.
	1982				SURF
					SURF. PROG.
					BAL. CLEAN.
					BAL. " PROG.
					GRINDING
					GRIND. PROG.
					TELEWELD
					TELEW. PROG.
					BOLTMASTER
					BOLTM. PROG.

RD. MAST. J. E. R.
MACOMB CO.

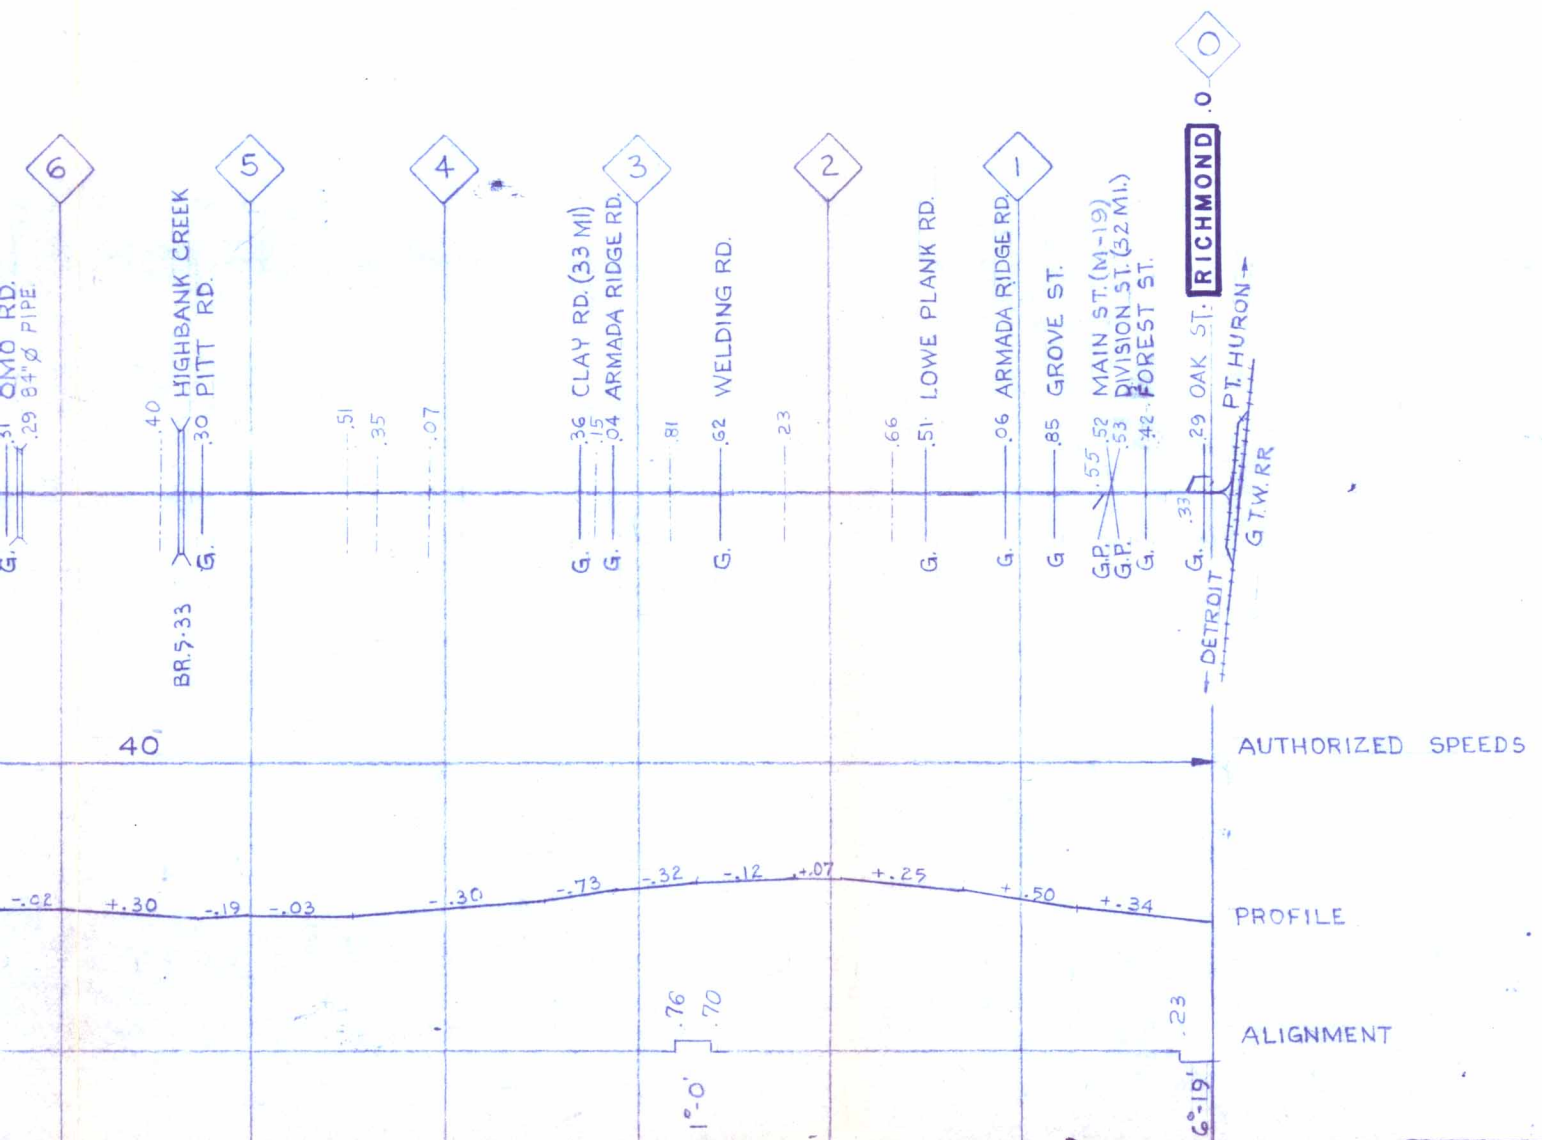

TRACK CHART



GRAND TRUNK WESTERN RAILROAD

ROMEO SUBDIVISION

SCALE - 1 INCH = 1 MILE

OFFICE OF CHIEF ENGINEER
DETROIT, MICH.

FOR YEAR 1991

TRACK CHART



GRAND TRUNK WESTERN RAILROAD

PONTIAC BELT LINE SUBDIVISION


SCALE - 1 INCH = 1 MILE

OFFICE OF CHIEF ENGINEER
DETROIT, MICH.

FOR YEAR 1991

RAIL		112 L79 CW	PW
RAIL PROG.			
TIES		1979	
TIE PROG			
SURF.		1988	
SURF. PROG.			
BAL. CLEAN.			
BAL." PROG.			
GRINDING			
GRIND. PROG.			
TELEWELD			
TELEW. PROG.			
BOLTMASTER			
BOLTM. PROG.			

RD. MAST. J.E.R.
OAKLAND CO.

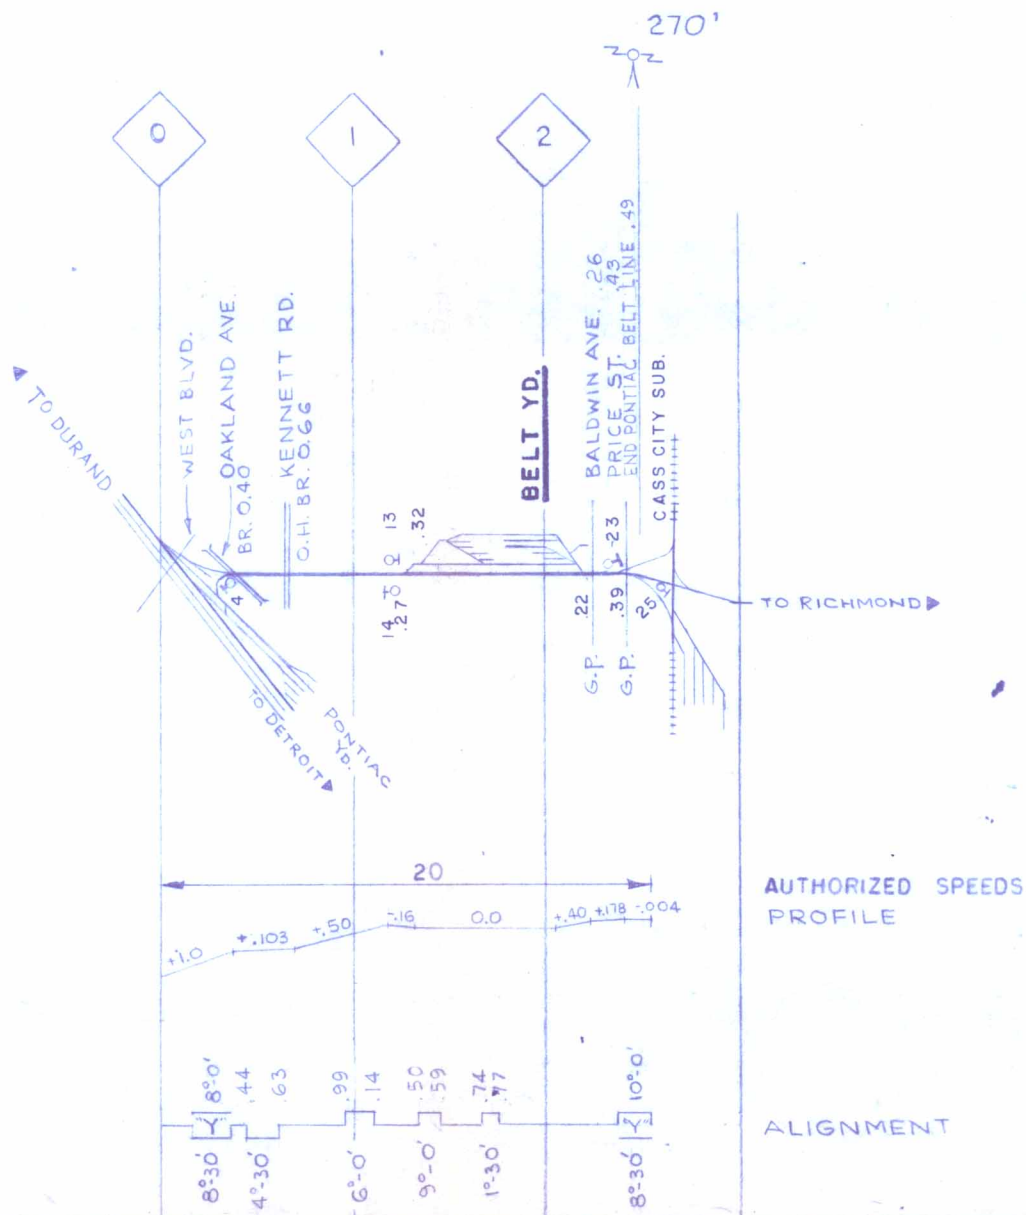

TRACK CHART



GRAND TRUNK
WESTERN
RAILROAD

PONTIAC BELT LINE
SUBDIVISION

SCALE - 1 INCH = 1 MILE

OFFICE OF CHIEF ENGINEER
DETROIT, MICH.

FOR YEAR 1991

TRACK CHART



GRAND TRUNK
WESTERN
RAILROAD

JACKSON
SUBDIVISION

SCALE - 1 INCH = 1 MILE


OFFICE OF CHIEF ENGINEER
DETROIT, MICH.

FOR YEAR 1991

M.P. 38.4 END OF MAIN LINE TRACK

		90R - L52		RAIL
				RAIL PROG.
				TIES
				TIE PROG.
				SURF.
				SURF. PROG.
				BAL. CLEAN.
				BAL. " PROG.
				GRINDING
				GRIND. PROG.
				TELEWELD
				TELEW. PROG.
				BOLTMASTER
				BOLTM. PROG.

OAKLAND CO. RD. MAST. J. E. R.

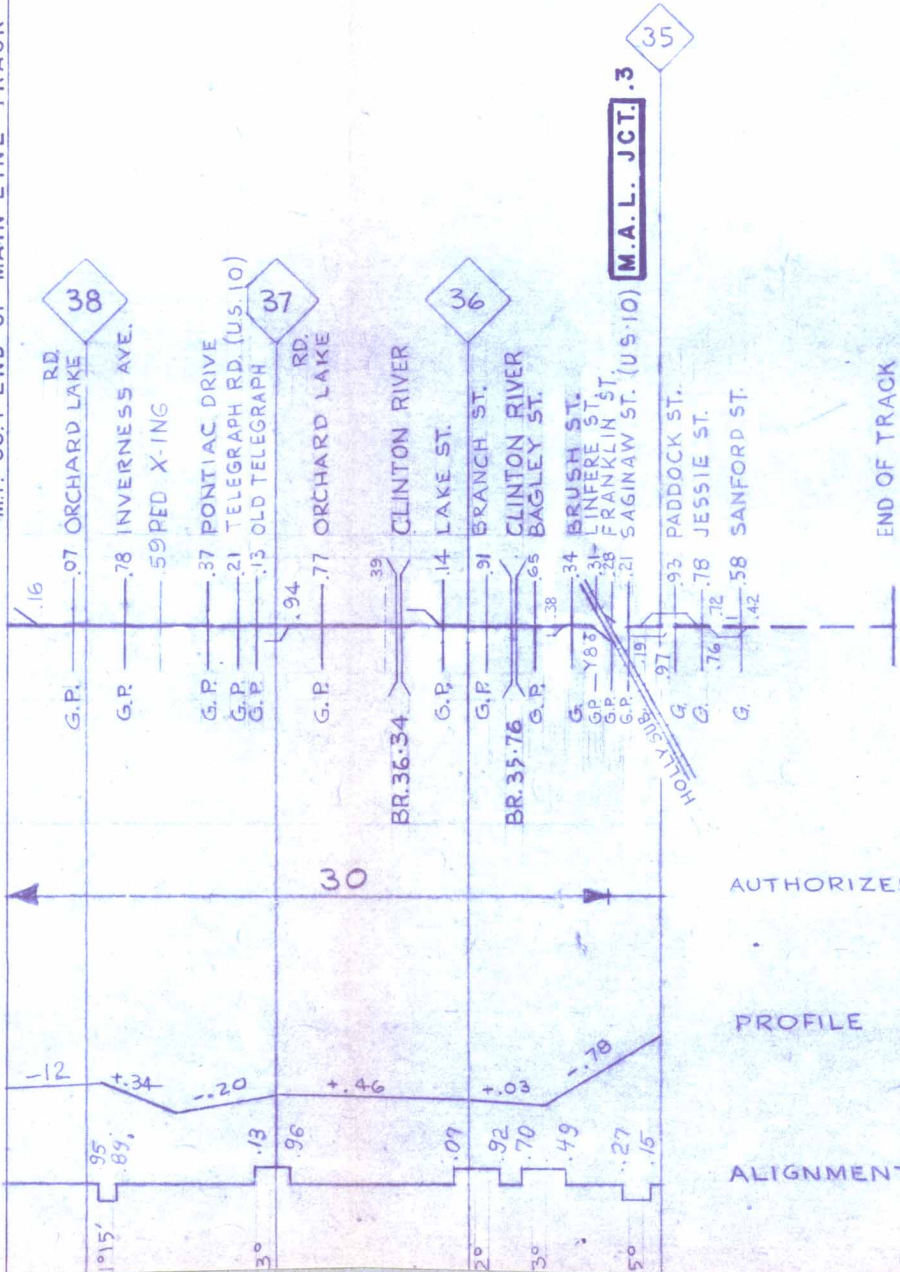

TRACK CHART



GRAND TRUNK
WESTERN
RAILROAD

JACKSON
SUBDIVISION

SCALE - 1 INCH = 1 MILE

OFFICE OF CHIEF ENGINEER
DETROIT, MICH.

FOR YEAR 1991

TRACK CHART



GRAND TRUNK
WESTERN
RAILROAD

CASS CITY
SUBDIVISION


SCALE - 1 INCH = 1 MILE

OFFICE OF CHIEF ENGINEER
DETROIT, MICH.

FOR YEAR 1991

	RAIL				130 R31-L60PW	
1984	RAIL PROG.			1984		
	TIES					
	TIE PROG.					
1988	SURF.	1988		1989	1988	
	SURF. PROG.					
	BAL. CLEAN.					
	BAL. "PROG.					
	GRINDING					
	GRIND. PROG.					
	TELEWELD					
	TELEW. PROG.					
	BOLTMASTER					
	BOLTM. PROG.					

RD. MAST. J. E. R.
OAKLAND CO.

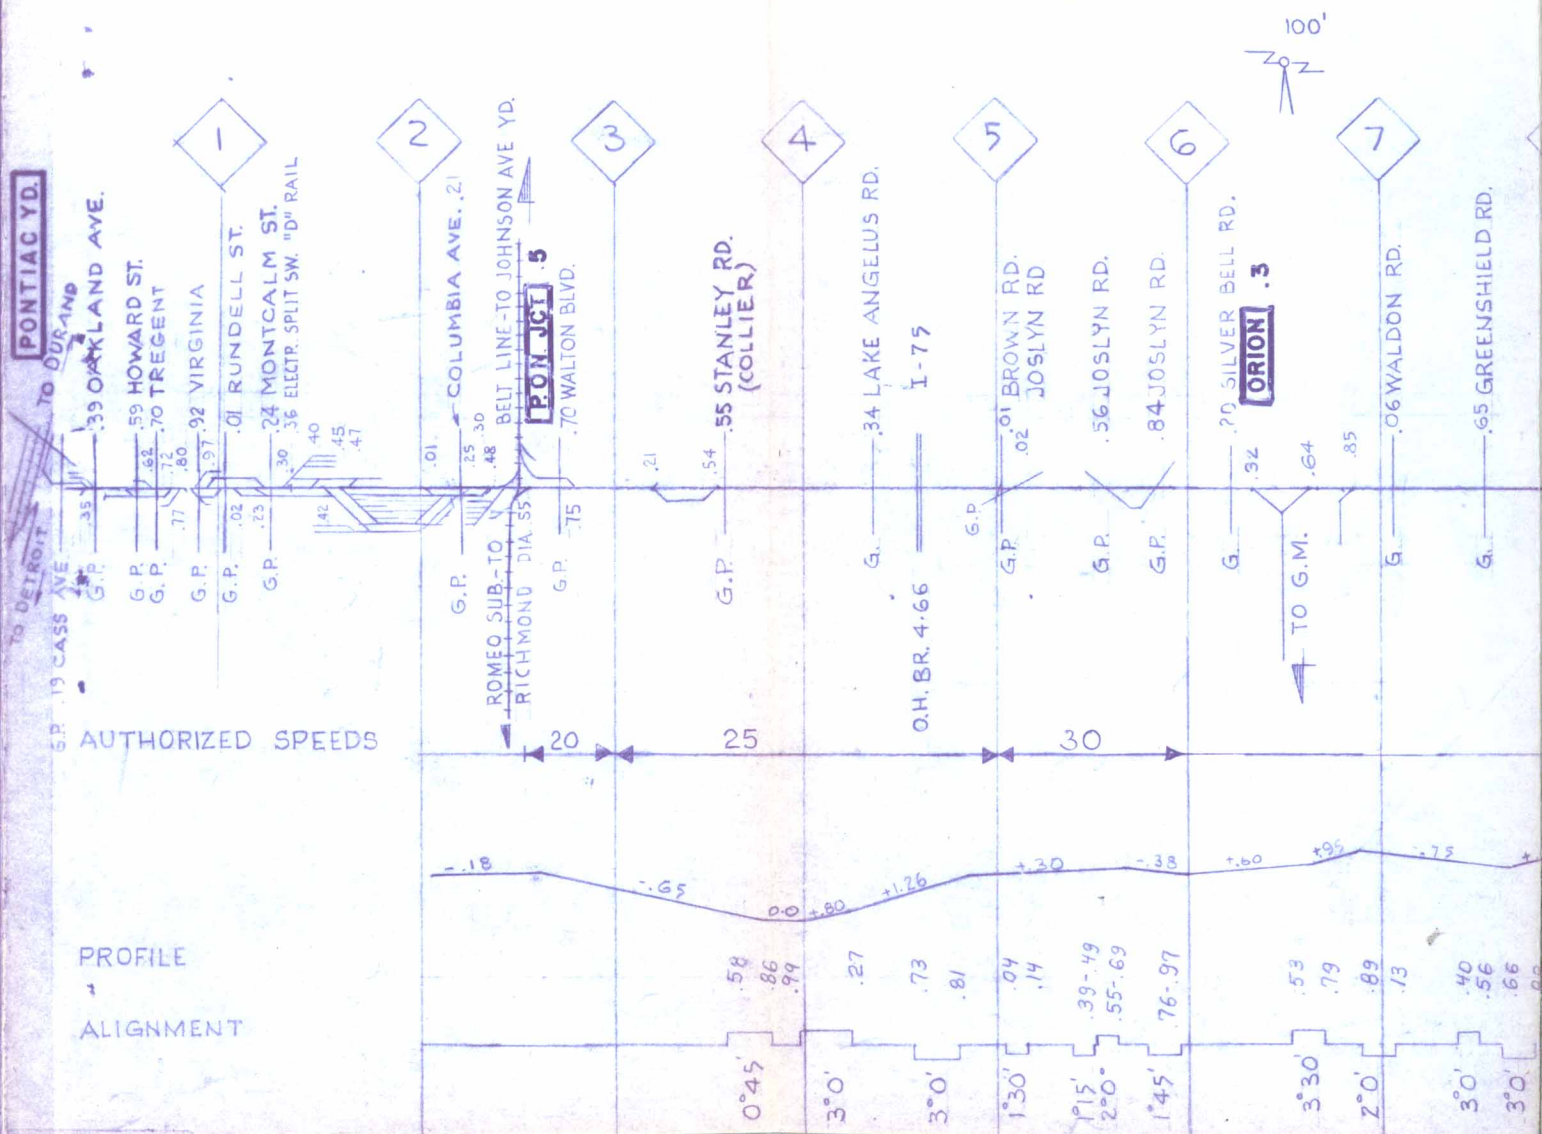



DETROIT
DIVISION

TRACK CHART



GRAND TRUNK
WESTERN
RAILROAD

CASS CITY
SUBDIVISION

SCALE - 1 INCH = 1 MILE

OFFICE OF CHIEF ENGINEER
DETROIT, MICH.

FOR YEAR 1991

