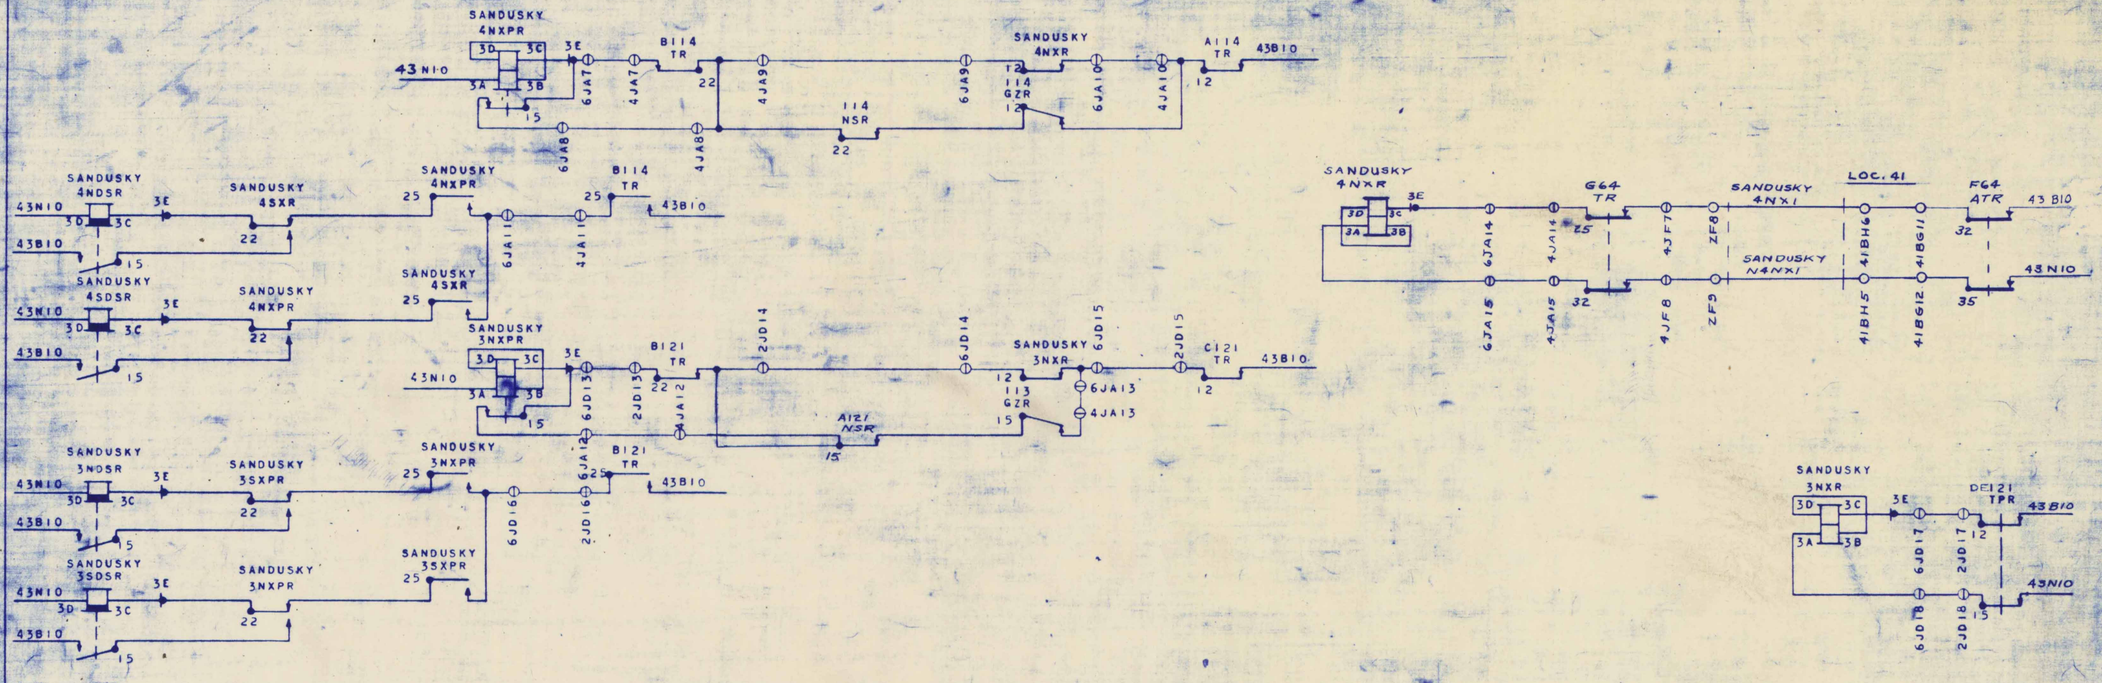

THIS PLAN SUPERSEDES ALL OTHERS OF PREVIOUS DATE
DESTROY OLD PLANS

DRAWN BY
TRACED BY M.J.
CHECKED BY R.K.
CHECKED BY
APPROVED

REVISIONS	NYC.RR. WEST OF BUFFALO	SIGNAL DEPT.	CLEVELAND, O.
4-10-86 REPORT J.Q.G. & D.J.U. 2-19-85	HIGHWAY CROSSING CONTROL CIRCUITS SANDUSKY ST. LOCATION 43 FOSTORIA, O. OCT. 28, 1948		
	REVISION No. 18	2-20-73	S-64036-Ic
			PAGE 145