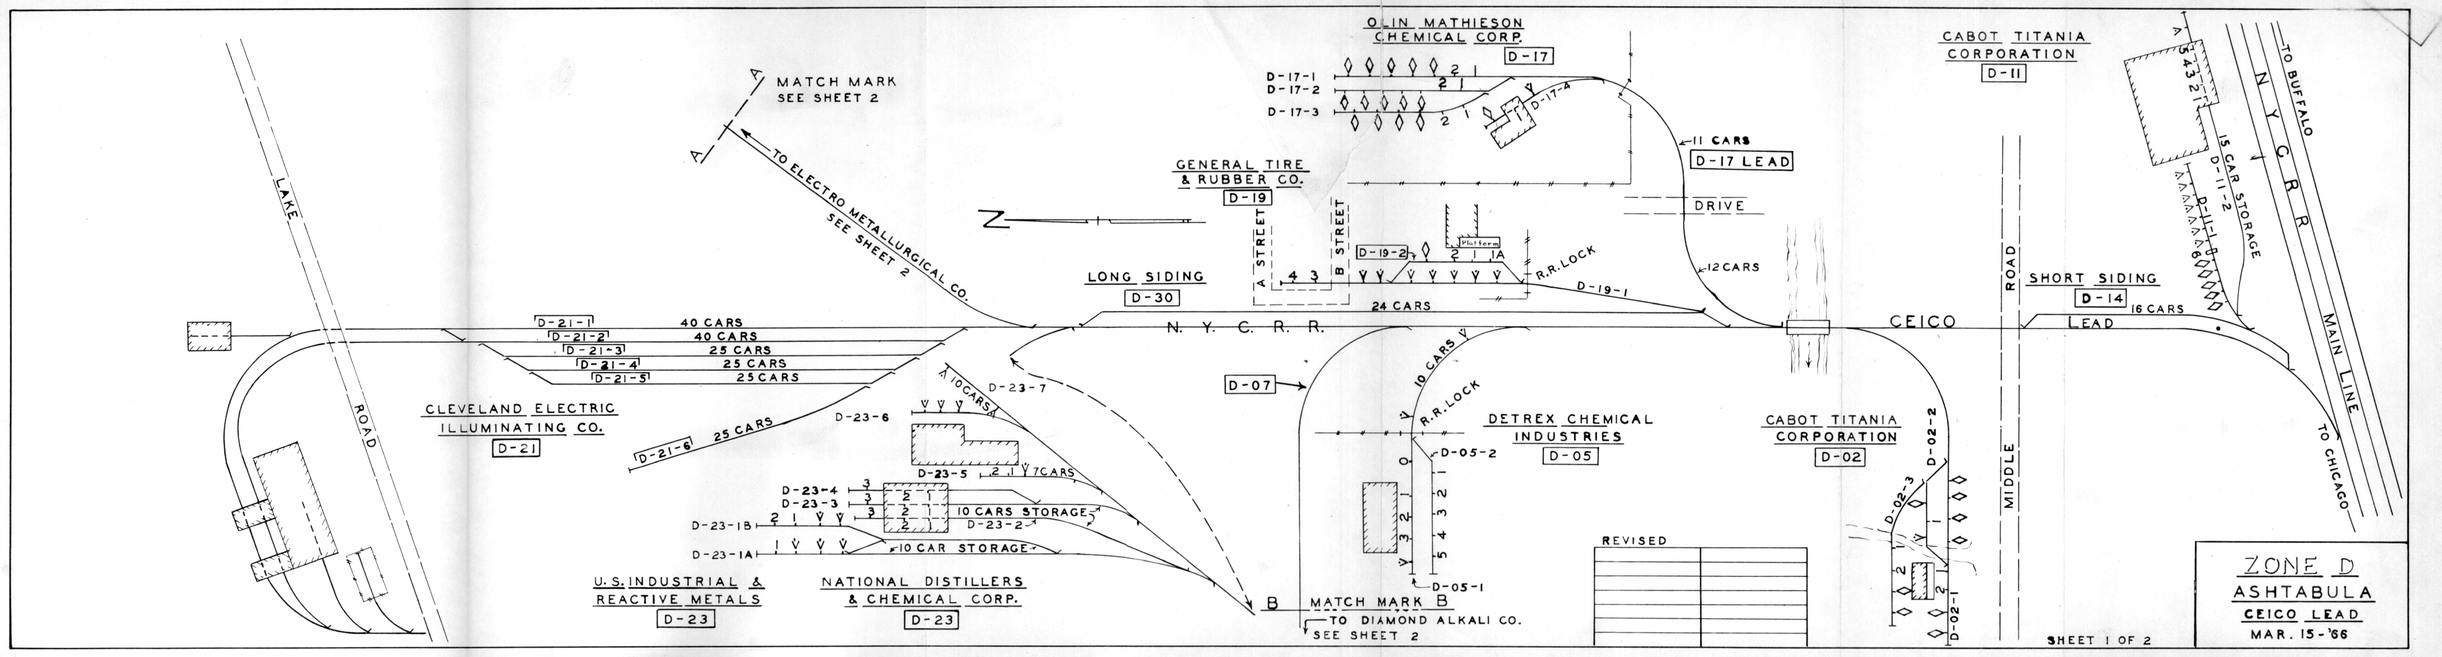
MATCH MARK
SEE SHEET 2
TO ELECTRO METALLURGICAL CO.
SEE SHEET 2
LAKE
ROAD
OLIN MATHIESON
CHEMICAL CORP.
D-17
D-17-1
D-17-2
D-17-3
D-17-4
11 CARS
D-17 LEAD
DRIVE
GENERAL TIRE
& RUBBER CO.
D-19
A STREET
B STREET
D-19-2
R.R.LOCK
D-19-1
12 CARS
24 CARS
LONG SIDING
D-30
N. Y. C. R. R.
CEICO
SHORT SIDING
D-14
16 CARS
LEAD
CABOT TITANIA
CORPORATION
D-11
15 CAR STORAGE
D-11-1
D-11-2
TO BUFFALO
N Y C R R
MAIN LINE
TO CHICAGO
MIDDLE
ROAD
D-21-1 40 CARS
D-21-2 40 CARS
D-21-3 25 CARS
D-21-4 25 CARS
D-21-5 25 CARS
D-21-6 25 CARS
CLEVELAND ELECTRIC
ILLUMINATING CO.
D-21
D-23-6
10 CARS
D-23-7
D-23-5
7 CARS
D-23-4
D-23-3
10 CARS STORAGE
D-23-2
D-23-1B
D-23-1A
10 CAR STORAGE
U.S. INDUSTRIAL &
REACTIVE METALS
D-23
NATIONAL DISTILLERS
& CHEMICAL CORP.
D-23
D-07
10 CARS
R.R.LOCK
DETREX CHEMICAL
INDUSTRIES
D-05
D-05-2
D-05-1
CABOT TITANIA
CORPORATION
D-02
D-02-2
D-02-3
D-02-1
B
MATCH MARK B
TO DIAMOND ALKALI CO.
SEE SHEET 2
REVISED
ZONE D
ASHTABULA
CEICO LEAD
MAR. 15-'66
SHEET 1 OF 2