412

16

MECH. MECHINE.

4 LEVERS FOR 1 SW & 6 DERAILS.

4 " " 7 F.P. LOCKS.

9 " " 11 ELEC. SIGNALS

17 " WORKING.

20 " SPARE.

19 SPACES " .

56 LEVER FRAME.

ELEC. MACHINE. (TYPE S-8.)

3 LEVERS FOR LOCKING 1 SW 4 DERAILS.

5 " " OPERATING 7 " 1 "

4 SPACES " .

12 LEVER FRAME.

1 MODEL 6 LEVER FOR G.R.&I., N.Y.C. XING GATE

ELEC. TABLE MACHINE. (FOR ARCOLA REMOTE)

1 LEVER FOR 1 ELEC. SW.

1 " " 3 SIGNALS.

2 " MACHINE.

SPEED LIMIT.

P.R.R., FT. WAYNE DIV. 30 M.P.H. #2 TRK.
" " " " 75 M.P.H. #1 TRK.
P.R.R., GRAND RAPIDS DIV. 15 M.P.H.
LAKE ERIE & WEST. 20 M.P.H.
NEW YORK CENTRAL. 20 M.P.H.
THRU CITY LIM. P.H.

REVISED.
1-27-31
1-4-34
6-12-34
4-4-36
1-1-37
9-2-37
12-23-37
3-15-38
12-1-38
12-31-42
11-17-45
4-22-46
11-8-46
12-7-48

3-30-49
4-5-49
11-29-49
12-1-51
12-15-52
1-1-53

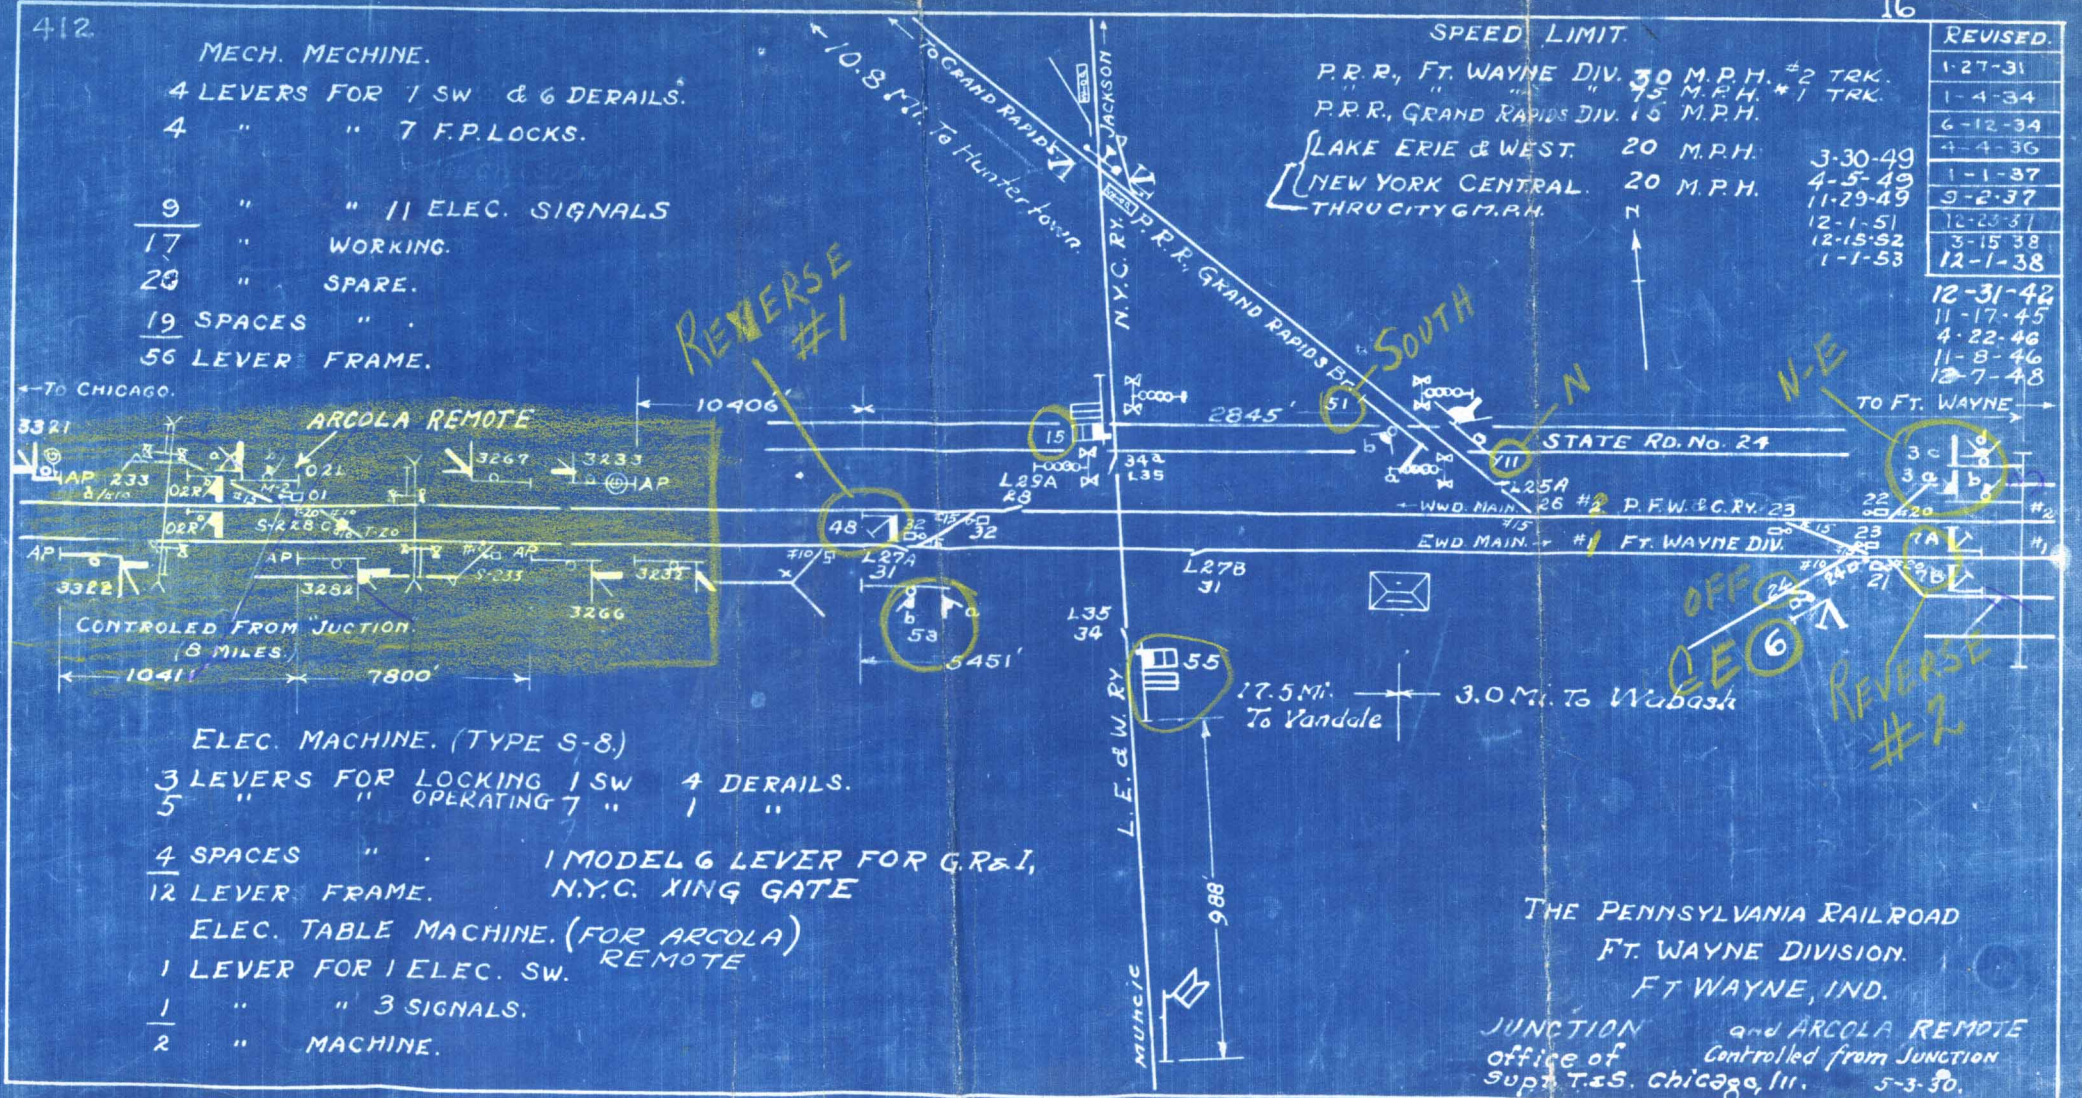

THE PENNSYLVANIA RAILROAD
FT. WAYNE DIVISION.
FT WAYNE, IND.

JUNCTION and ARCOLA REMOTE
Office of Controlled from JUNCTION
Supt. T. & S. Chicago, Ill. 5-3-30.