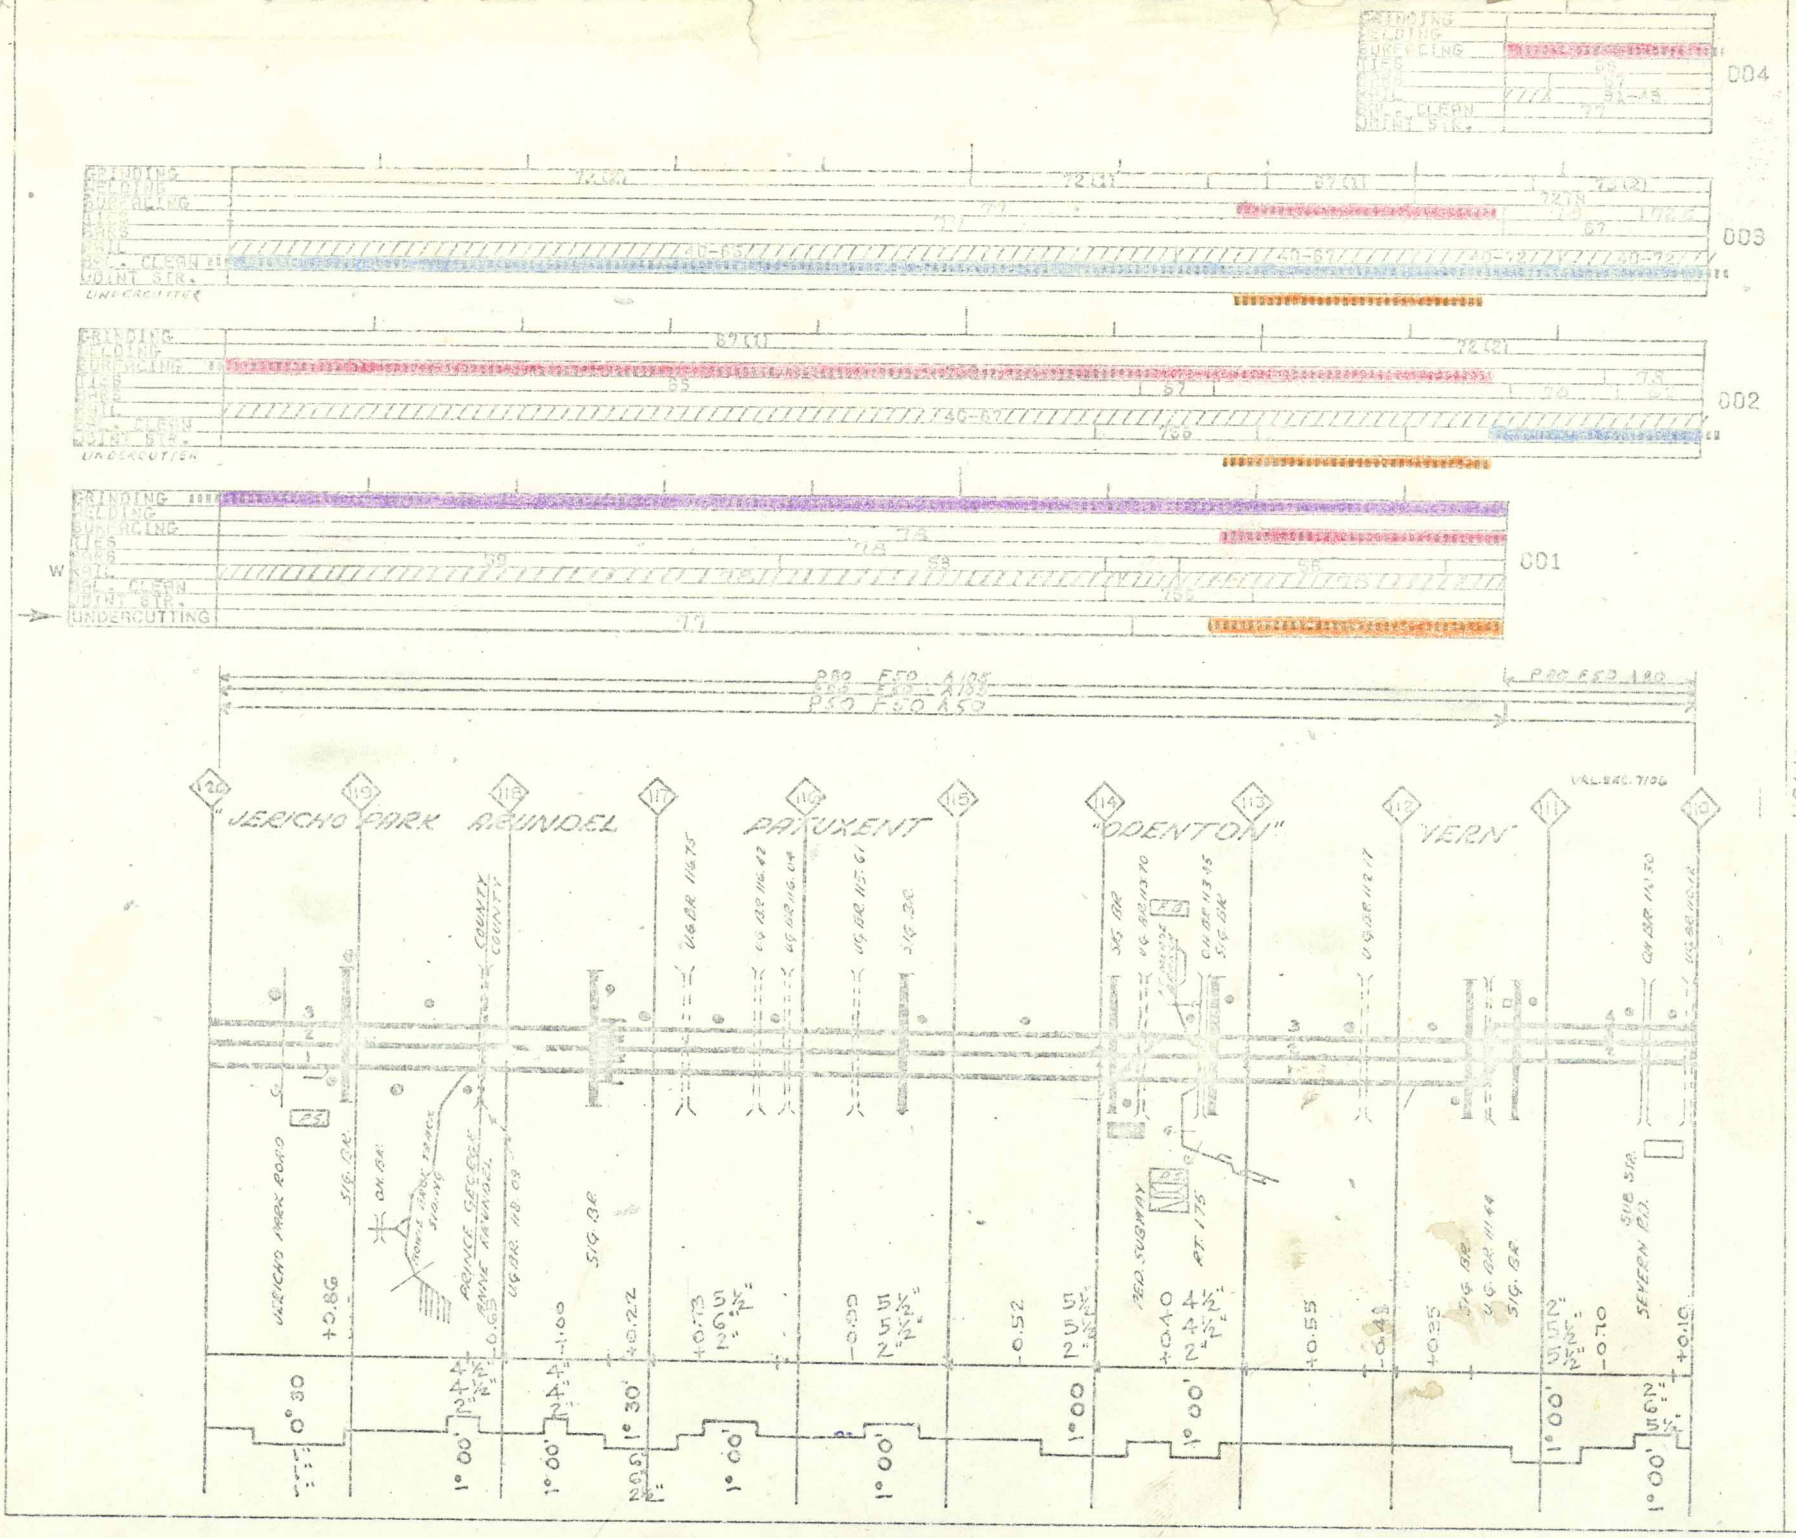
GRINDING
WELDING
SURFACING
TIES
PAINT
ROCK
BAL. CLEAN
JOINT STR.
UNDERCUTTER
UNDERCUTTING
004
003
002
001
W
JERICHO PARK
ANNUNDEL
PATUXENT
"ODENTON"
"VERN"
JERICHO PARK ROAD
PRINCE GEORGE
ANNE ARUNDEL
COUNTY
RED SUGWAY
SEVERN RD.
SIG. GR.
U.G. GR.
O.H. GR.
PT. 175
1-2-01 AMTRAK
NL PHILA.-WASH.
MP 110.0-MP 120.0