CONRAIL

MAINTENANCE PROGRAM

AND

TRACK CHART

INDIANAPOLIS DIVISION

1992

CONRAIL
SYSTEM DEPARTMENT

LINE NAME	BETWEEN	M.P. TO M.P.	CODE	STATE	PAGE
BUCKEYE LINE	GRANT & BUCKEYE	0.0- 7.8	60-8106	OH	79- 79
CINCINNATI LINE	COLUMBUS & WEST ALTON	138.0-147.6	60-8113	OH	70- 70
CINCINNATI LINE	WEST ALTON & LONDON	147.6-162.9	60-8213	OH	67- 69
CINCINNATI LINE	LONDON & IVORYDALE JCT.	162.9-255.1	60-8211	OH	57- 66
COLUMBUS LINE	GALION & COLUMBUS	80.3-138.0	60-8111	OH	71- 77
INDIANAPOLIS LINE	BEREA & BELLEFONTAINE	13.2-141.0	60-8105	OH	43- 56
INDIANAPOLIS LINE	BELLEFONTAINE & STATE LINE	141.0-198.8	60-8305	OH	37- 42
INDIANAPOLIS LINE	STATE LINE & INDIANAPOLIS	198.8-283.9	60-8305	IN	27- 37
ST.LOUIS LINE	INDIANAPOLIS & AVON	0.0- 14.6	60-8305	IN	25- 26
ST.LOUIS LINE	AVON & C.P. 72	14.6- 72.1	60-8405	IN	18- 24
ST.LOUIS LINE	C.P. 72 & STATE LINE	73.3- 79.9	60-8406	IN	17- 17
ST.LOUIS LINE	STATE LINE & ST. LOUIS	79.9-238.6	60-8406	IL	1- 17
ALGER I. T.	KENTON & HARROD	23.2- 41.0	60-6604	OH	92- 94
ANDERSON-EMPORIA I.T.	S.ANDERSON & EMPORIA	166.6-173.9	60-8363	IN	283-283
ARLINGTON AVE. I.T.	FORT & HAWTHORNE YARD	-0.9- 2.0	60-8342	IN	234-234
AW&W YD. TRK.	GRAY JCT & A.W. &W. YARD	0.0- 2.8	60-8336	IN	230-230
BELLEFONTAINE SEC.	BELLEFONTAINE & JEWELLS	98.3-100.5	60-8147	OH	177-177
BELLEFONTAINE SEC.	BELLEFONTAINE & BELL	100.5-129.4	60-8231	OH	174-176
BICKNELL I.T.	RINCON JCT. & SANDBORN	73.8- 92.3	60-8338	IN	218-220
BRADFORD I.T.	BUCKEYE & HILLIARDS	7.8- 10.0	60-8106	OH	79- 79
CAMP CHASE I.T.	COLUMBUS & LILLY CHAPEL	141.4-155.4	60-8111	OH	90- 91
CATAWBA SEC.	SPRINGFIELD & MECHANICSBURG	0.0- 17.2	60-8253	OH	171-172
CATAWBA SEC.	BELL & SPRINGFIELD	129.4-130.6	60-8231	OH	173-174
CENTERVILLE I.T.	RICHMOND & CENTERVILLE	119.8-125.5	60-8206	IN	159-159
CLEMENT I.T.	CLEMENT & KETTERING	0.0- 3.5	60-8255	OH	78- 78
CR-ICG JOINT TRACK	LENOX & GRANITE CITY	237.7-243.5	60-8405	IL	277-277
CR-ICG JOINT TRK	EAST ALTON & LENOX	0.7- 9.9	60-8440	IL	278-278
CRAWFORDSVILLE BR.	INDIANAPOLIS & DAVIS	0.4- 6.9	60-8306	IN	276-276
CRAWFORDSVILLE BR.	DAVIS & CLERMONT	6.9- 12.6	60-8334	IN	275-275
CRAWFORDSVILLE BR.	CLERMONT & AMES	12.6- 46.2	60-8563	IN	271-274
CRAWFORDSVILLE I.T.	AMES & DONN	46.2- 48.2	60-8563	IN	271-271
D.P.L. I.T.	DAYTON	0.5- 0.7	60-8256	OH	181-181
DANVILLE SEC.	C.P. 72 & STATE LINE	72.1- 80.0	60-8405	IN	249-249
DANVILLE SEC.	STATE LINE & PARIS	80.0- 90.9	60-8405	IL	250-251
DANVILLE SEC.	PARIS & WYTON	90.9-127.2	60-8432	IL	252-255
DANVILLE SEC.	WYTON & DANVILLE	127.0-128.0	60-8561	IL	256-256
DANVILLE SEC.	DANVILLE & NO. DANVILLE	128.0-129.0	60-8431	IL	257-257

INDEX

CONRAIL
SYSTEM DEPARTMENT

LINE NAME	BETWEEN	M.P. TO M.P.	CODE	STATE	PAGE
DELAWARE I.T.	DELAWARE & SCIOTO	114.0-117.3	60-8144	OH	157-157
DOW SEC.	MARION & SOLDIERS HOME	133.4-135.6	60-3143	IN	99- 99
DOW SEC.	SOLDIERS HOME & S.ANDERSON	135.6-166.6	60-8343	IN	95- 98
EASTSIDE IND.	E.SIDE JCT & BELT JCT.	11.3- 12.1	60-8323	IN	193-193
EDISON I.T.	EDISON & MT.GILEAD	87.3- 89.0	60-8130	OH	151-151
FRANKLIN I.T.	CARLISE JCT. & FRANKLIN	0.0- 4.2	60-8258	OH	182-182
GREENVILLE R.T.	E. GREENVILLE & GREENVILLE	92.3- 96.6	60-8206	OH	180-180
GREENVILLE R.T.	MEEKERS & ANSONIA	94.9- 97.6	60-8248	OH	179-179
GREENVILLE R.T.	MEEKERS & GREENVILLE	154.0-160.0	60-8248	OH	178-178
GRIDLEY I.T.	ANDERSON	121.1-122.3	60-8222	IN	165-165
HITOP R.T.	CHARLESTON & ACUP(VIA B&O)	0.0- 26.8	60-8138	WV	154-156
HONDA I.T.	PEORIA & END OF TRACK	0.0- 8.2	60-6602	OH	150-150
HONEY CREEK SEC.	N.NEW CASTLE & GRIDLEY	104.1-121.1	60-8222	IN	166-168
HUNTER I.T.	HUNTER & EASTSIDE	130.8-135.8	60-8332	IN	195-195
INDIAN CREEK I.T.	DOW & FLORIDA	124.8-127.2	60-8222	IN	164-164
INDIANAPOLIS BELT R.T.	N.INDY.& VAN JCT.	0.0- 3.2	60-8320	IN	192-192
INDIANAPOLIS BELT R.T.	VAN JCT.& E.SIDE JCT.	3.2- 11.3	60-8321	IN	191-191
INDIANAPOLIS BELT RT	E.SIDE JCT.& NS RR	11.3- 13.5	60-8322	IN	190-190
JONES I.T.	PETERS CREEK BR & MINE	0.0- 4.3	60-8125	WV	149-149
KRAFT R.T.	VAN JCT.& DAVIS	1.6- 6.8	60-8349	IN	235-235
LOGANSPORT SEC.	CLERMONT & CLYMERS	0.0- 66.2	60-8372	IN	237-243
LOGANSPORT SEC.	CLYMERS & RIVER	66.2- 71.4	60-3134	IN	244-244
LOGANSPORT SEC.	RIVER & PORT	71.4- 77.4	60-3107	IN	245-245
LOGANSPORT SEC.	PORT & KOKOMO	77.4- 98.5	60-8222	IN	246-248
LOUISVILLE I.T.	CLARK & STATE LINE	104.0-108.1	60-8333	IN	197-197
LOUISVILLE I.T.	STATE LINE & LOUISVILLE	108.1-110.6	60-8333	KY	196-197
LOUISVILLE SEC.	INDIANAPOLIS & CLARK	0.2-1 4.0	60-8333	IN	197-207
LYNNVILLE SEC.	BUCKSKIN & LYNNVILLE	0.0- 7.8	60-8337	IN	231-231
MAITLAND SEC.	GLEN ECHO & COLD SPRINGS	123.8-132.6	60-6602	OH	158-158
MARION BR.	YOST,(CP57) & MARION	57.5-133.4	60-3143	IN	99-107
MIDDLETOWN I.T.	MONROE	3.7- 5.9	60-8251	OH	183-183
MILL I.T.	MIDLAND & PARIS	37.1- 38.2	60-8432	IL	260-260
MUNCIE BELT I.T.	MUNCIE	0.0- 3.0	60-8308	IN	185-185
MUNCIE YARD R.T.	MUNCIE	41.9- 42.7	60-8350	IN	236-236
N. COLUMBUS R.T.	COLUMBUS	0.0- 1.1	60-8340	IN	233-233
NEILSTON R.T.	END OF TRACK & GRANT	0.0- 2.7	60-8137	OH	153-153
NEW CASTLE R.T.	NEW CASTLE	95.0- 96.9	60-8232	IN	148-148

INDEX

CONRAIL
SYSTEM DEPARTMENT

LINE NAME	BETWEEN	M.P. TO M.P.	CODE	STATE	PAGE
OASIS BR.	RENDCOMB JCT. & "MILL"	7.0- 16.4	60-8222	OH	170-170
OASIS SEC.	OASIS & RENDCOMB JCT.	0.4- 7.0	60-8236	OH	169-169
OLD SIDNEY MAIN I.T.	SIDNEY	163.0-166.3	60-8307	OH	184-184
OLIN I.T.	OLIN & END OF TRACK	10.7- 11.3	60-8562	IN	259-259
OLIN R.T.	JACKSON ST. & PAN	0.0- 3.2	60-8562	IL	258-258
OLIN SEC.	PAN & STATELINE	3.2- 5.2	60-8562	IL	258-258
OLIN SEC.	STATELINE & OLIN	5.2- 10.7	60-8562	IN	258-259
PARIS I.T.	PARIS	21.4- 22.5	60-8435	IL	261-261
PARIS YRD.TK.	PARIS	90.9- 93.0	60-8405	IL	270-270
PEABODY I.T.	SANDBORN& PEABODY MINE	92.3- 96.0	60-833P	IN	194-194
PEKIN R.T.	MYTON & HILL	0.0- 3.0	60-8561	IL	269-260
PEKIN SEC.	HILL & BLOOM	3.0- 78.3	60-8561	IL	262-269
PETERSBURG SEC.	KRAFT & RINCON JCT.	3.0- 73.8	60-8338	IN	220-227
PETERSBURG SEC.	RINCON JCT. & STRAIGHT LINE JCT.	74.2-163.9	60-8335	IN	208-217
PINE YARD TRK	PINE & INDIANAPOLIS	185.0-187.2	60-8306	IN	186-186
REDKEY I.T.	MISS & SWEETSER	154.0-163.2	60-3107	IN	80- 81
REDKEY SEC.	UNION CITY & MISS	103.9-154.0	60-3107	IN	81- 86
RICHMOND YRD	GLEN TOWER & RICHMOND	118.9-119.8	60-8206	IN	159-159
ROSEVILLE I.T.	WILBREN & NEW LEXINGTON	36.0- 38.5	60-8135	OH	152-152
S. COLUMBUS R.T.	COLUMBUS	0.0- 3.0	60-8339	IN	232-232
SCOTTSLAWN SEC.	RIDGEWAY & "CP-DARBY"	82.3-123.7	60-8122	OH	109-113
SHELBYVILLE SEC.	SHELBYVILLE & INDIANAPOLIS	81.0-108.9	60-8312	IN	280-282
SPEEDWAY R.T.	BRANT & SPEEDWAY	3.5- 4.7	60-8564	IN	189-189
TERRE HAUTE I.T.	TERRE HAUTE & SPRING HILL	0.0- 5.5	60-8446	IN	229-229
TERRE HAUTE I.T.	SPRING HILL & CHINOOK MINE	5.5- 12.4	60-8335	IN	228-228
TOLEDO BR.	LIME CITY & RIDGEWAY	8.8- 82.3	60-8122	OH	113-121
URBANA I.T.	URBANA	46.3- 48.3	60-8206	OH	160-160
WEST VIRGINIA SEC.	"BANNON" & HOBSON JCT.	0.0-116.5	60-8124	OH	136-147
WEST VIRGINIA SEC.	KANAUGA & STATE LINE	125.6-127.3	60-8124	OH	135-135
WEST VIRGINIA SEC.	STATE LINE & SWISS	127.3-231.9	60-8124	WV	124-135
WEST VIRGINIA SEC.	PETERS JCT & CORNELIA MINE	240.0-253.4	60-8141	WV	122-123
WESTERN BRANCH (PART II)	"CP-DARBY" & "BANNON"	123.7-137.6	60-8122	OH	108-109
WHISKEY MAIN I.T.	PEORIA	0.0- 1.0	60-8565	IL	279-279
WINAMAC SEC.	VAN & WINAMAC	0.0- 26.0	60-3107	IN	87- 89
XENIA SEC	CLEM&CP 207	12.1- 15.4	60-8214	OH	163-163
XENIA SEC	LONDON & S. CHARLESTON	25.0- 39.0	60-8213	OH	161-162
ZIONSVILLE I.T.	INDIANAPOLIS & BRANDT	1.8- 3.5	60-8564	IN	189-189

CONRAIL
SYSTEM DEPARTMENT

LINE NAME	BETWEEN	M.P. TO M.P.	CODE	STATE	PAGE
ZIONSVILLE I.T.	BRANT & ROCK ISLAND	113.1-123.5	60-8312	IN	187-188
ZIONSVILLE SEC.	INDIANAPOLIS	1.1- 1.8	60-8564	IN	189-189

APPENDICES

WEST VIRGINIA SEC.	CSX	HOBSON & KANAUGA	116.4 - 125.6	OH	APPENDIX A
WEST VIRGINIA SEC.	NF&G	SWISS & PETERS JCT.	231.9 - 240.0	WV	APPENDIX B
WEIRTON SEC.		CADIZ & NEWARK	66.0 - 157.8	OH	APPENDIX C
WEIRTON SEC.	CSX	NEWARK & COLUMBUS	157.8 - 191.1	OH	APPENDIX D
HEBRON I.T.		HEATH & HEBRON	133.4 - 138.9	OH	APPENDIX E

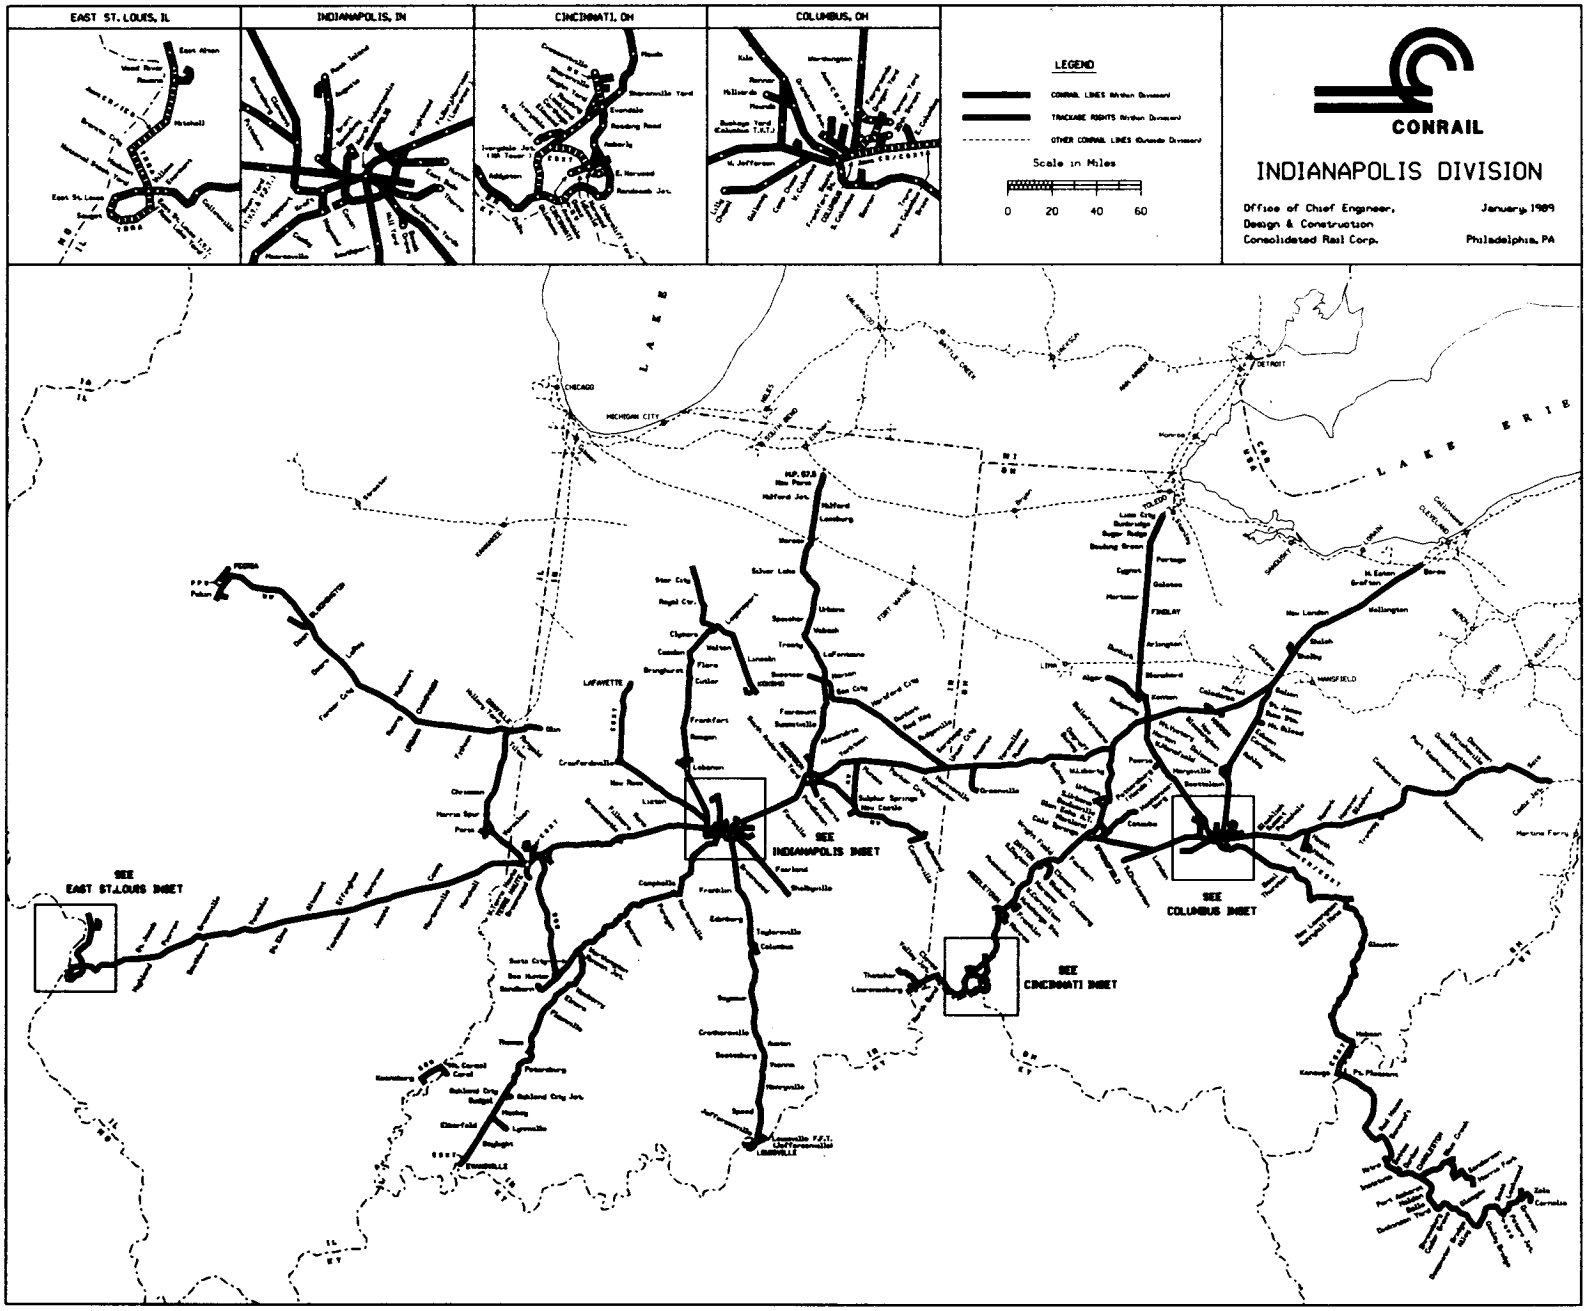
EAST ST. LOUIS, IL
INDIANAPOLIS, IN
CINCINNATI, OH
COLUMBUS, OH
LEGEND
CONRAIL LINES Within Division
TRACKAGE RIGHTS Within Division
OTHER CONRAIL LINES Outside Division
Scale in Miles
0 20 40 60
CONRAIL
INDIANAPOLIS DIVISION
Office of Chief Engineer,
Design & Construction
Consolidated Rail Corp.
January 1989
Philadelphia, PA
LAKE
LAKE ERIE
SEE
EAST ST.LOUIS INSET
SEE
INDIANAPOLIS INSET
SEE
COLUMBUS INSET
SEE
CINCINNATI INSET

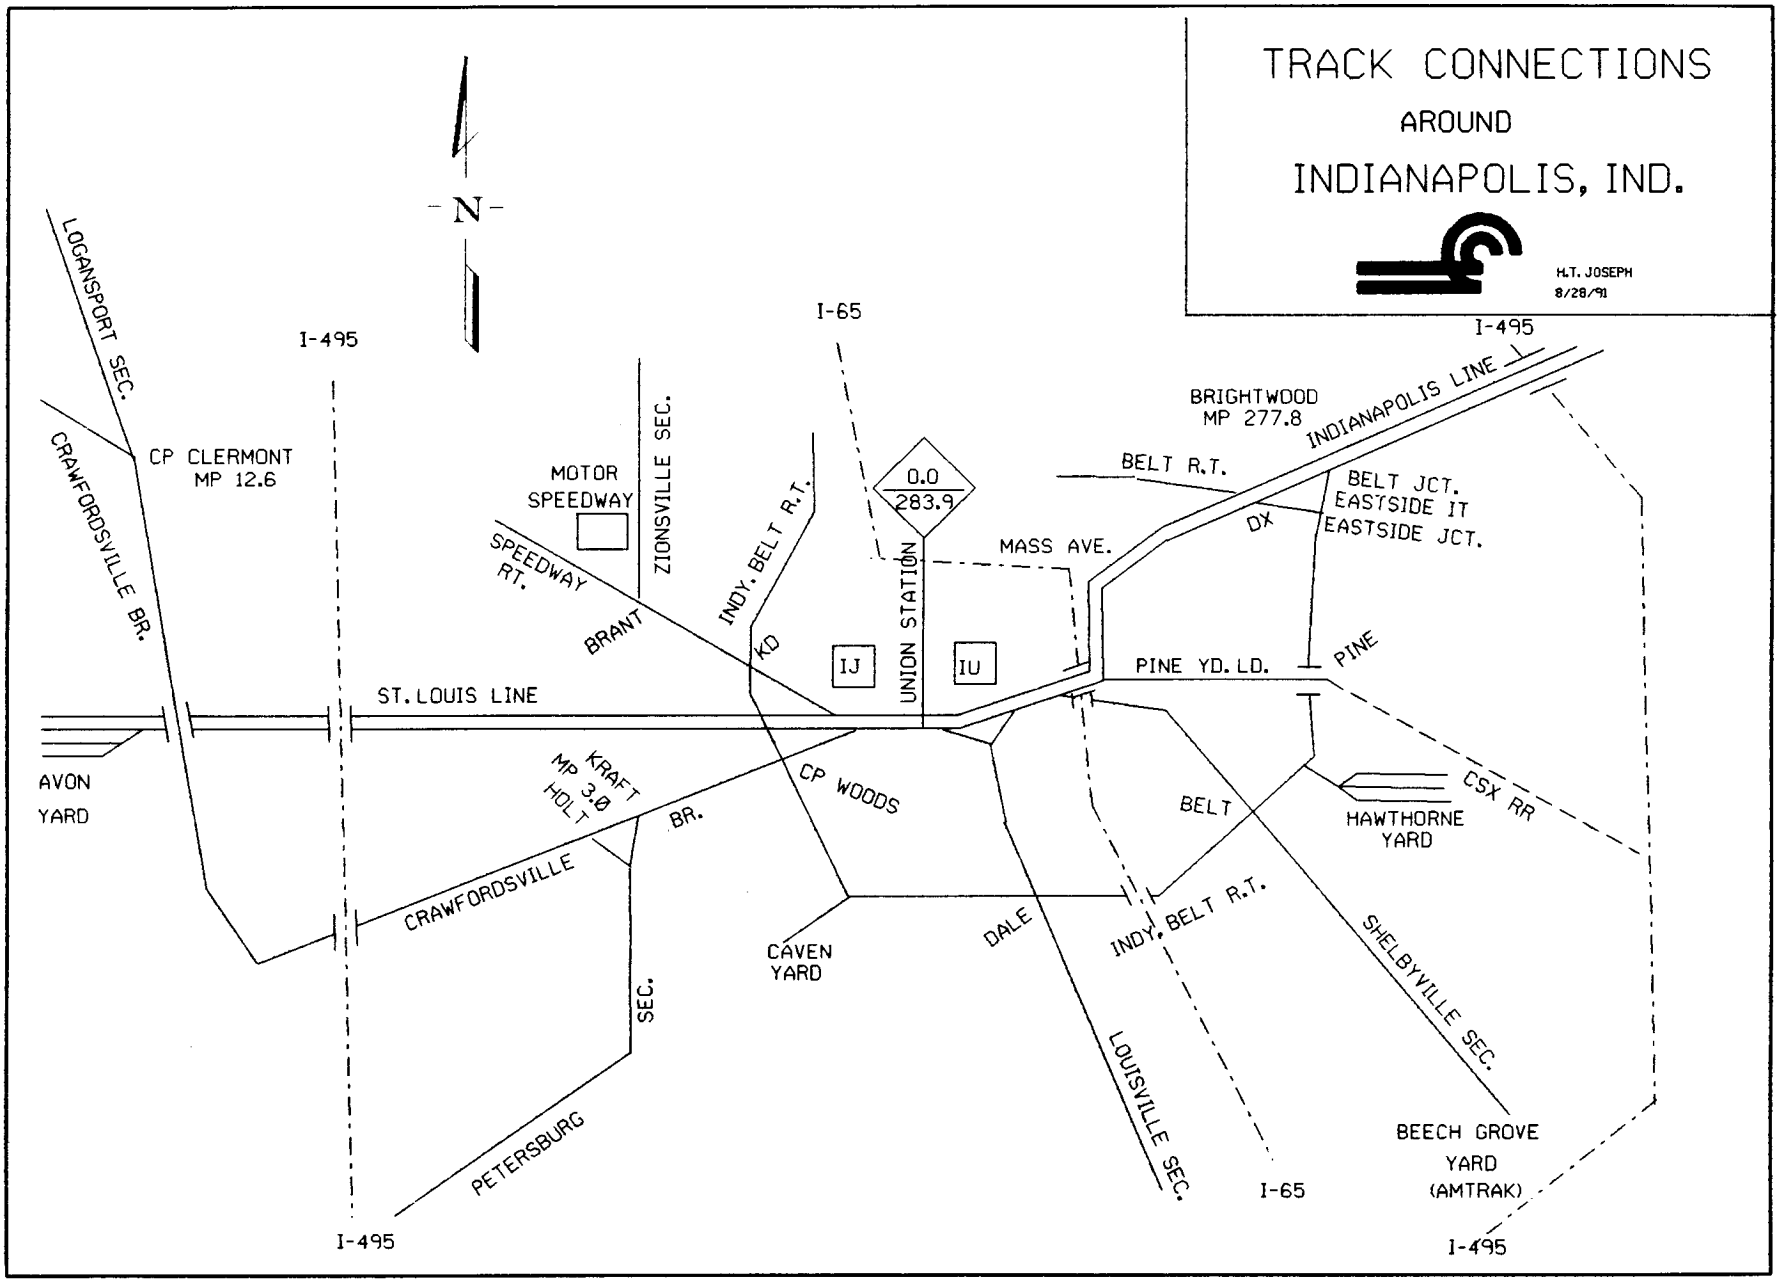
TRACK CONNECTIONS
AROUND
INDIANAPOLIS, IND.
H.T. JOSEPH
8/28/91
-N-
LOGANSPORT SEC.
CRAWFORDSVILLE BR.
CP CLERMONT
MP 12.6
I-495
I-65
ZIONSVILLE SEC.
MOTOR
SPEEDWAY
SPEEDWAY
RT.
BRANT
INDY. BELT R.T.
KD
IJ
UNION STATION
IU
0.0
283.9
MASS AVE.
BRIGHTWOOD
MP 277.8
INDIANAPOLIS LINE
BELT R.T.
BELT JCT.
EASTSIDE IT
EASTSIDE JCT.
DX
PINE YD. LD.
PINE
ST. LOUIS LINE
AVON
YARD
KRAFT
MP 3.0
HOLT
BR.
CP WOODS
CRAWFORDSVILLE
SEC.
PETERSBURG
CAVEN
YARD
DALE
BELT
INDY. BELT R.T.
CSX RR
HAWTHORNE
YARD
SHELBYVILLE SEC.
LOUISVILLE SEC.
BEECH GROVE
YARD
(AMTRAK)
I-65
I-495
I-495
I-495

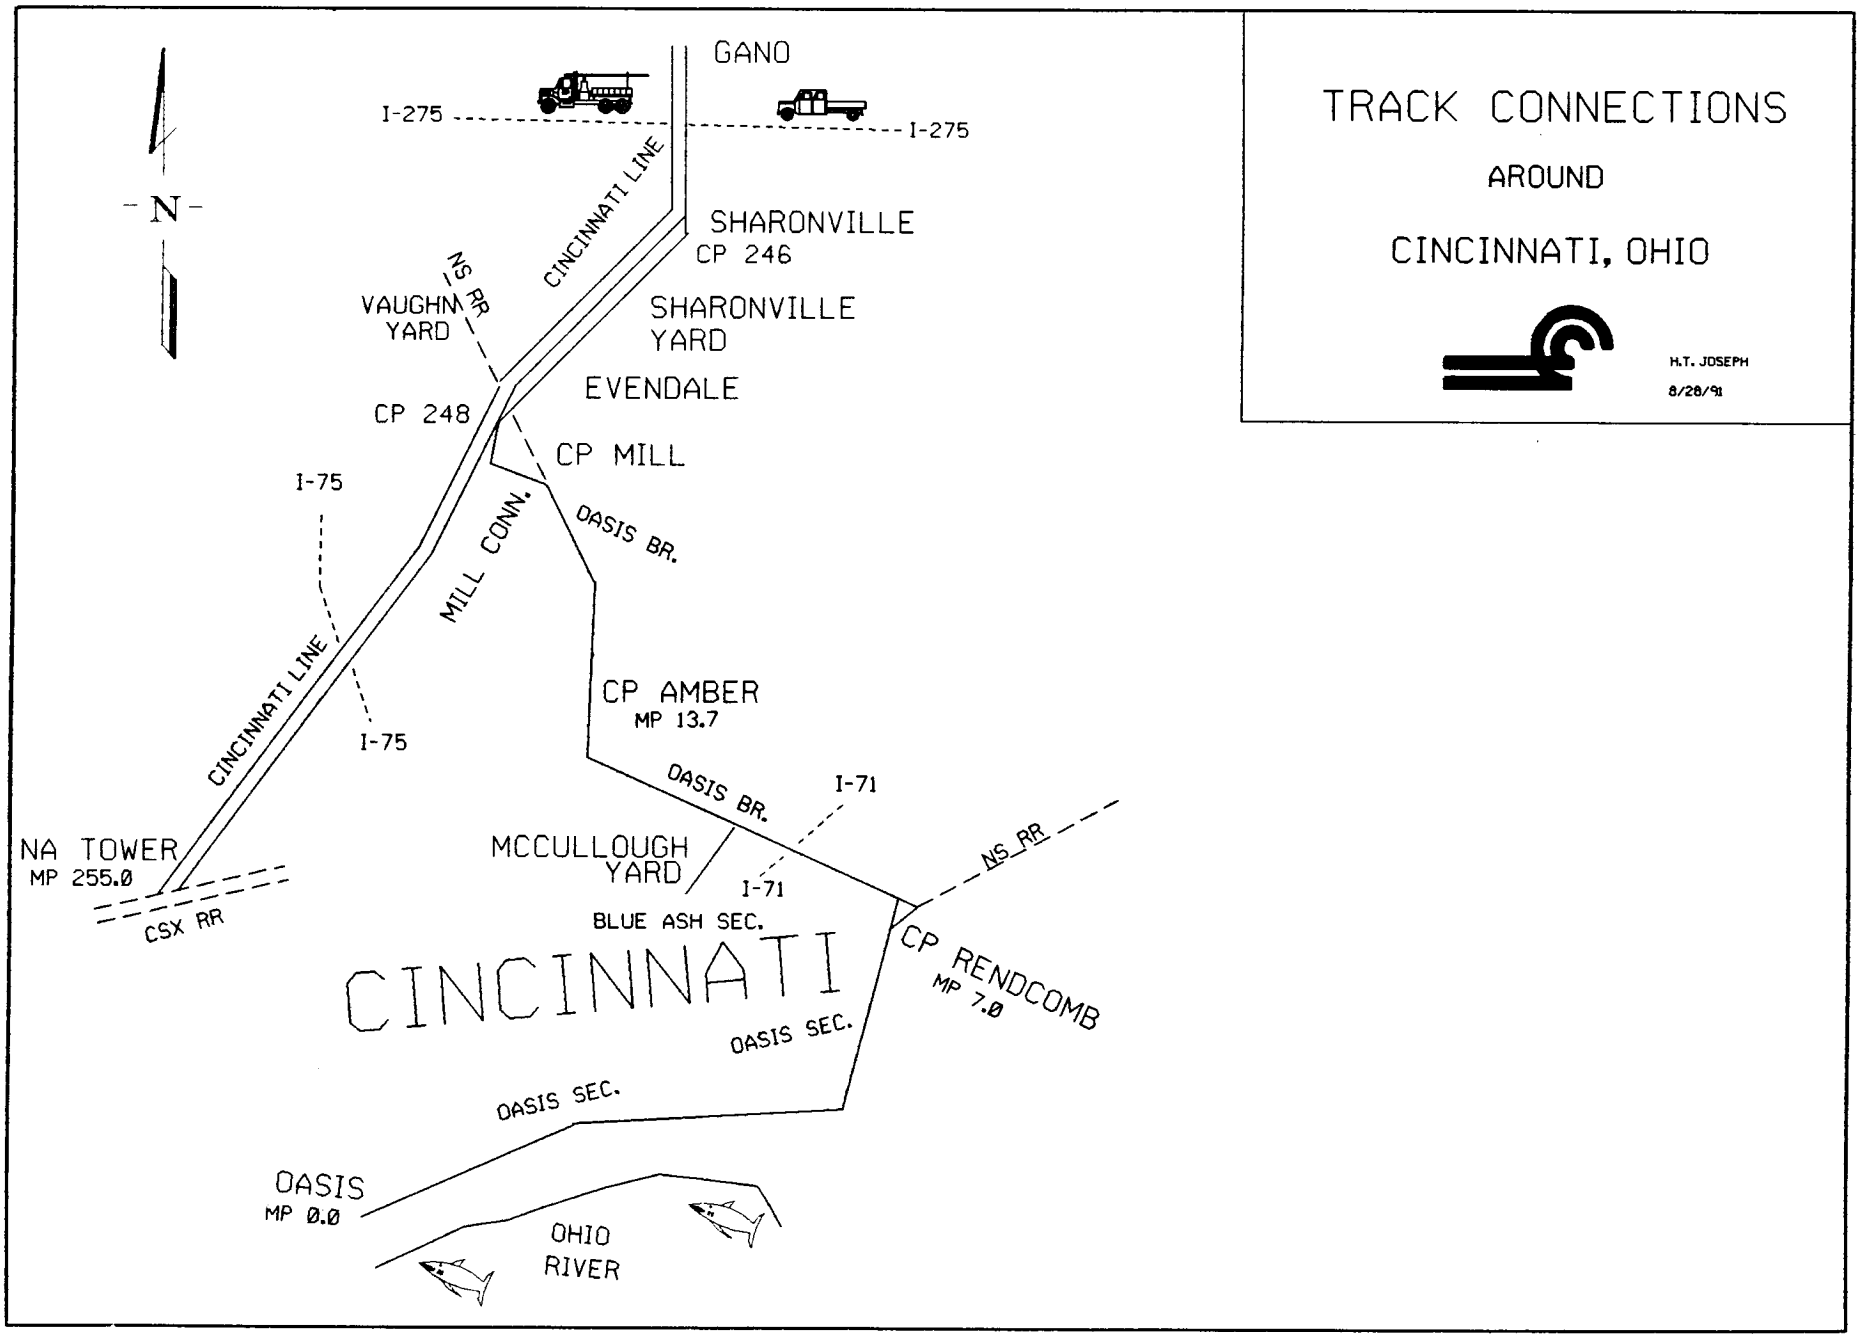
TRACK CONNECTIONS
AROUND
CINCINNATI, OHIO
H.T. JOSEPH
8/28/91
N
GANO
I-275
I-275
CINCINNATI LINE
SHARONVILLE
CP 246
NS RR
VAUGHN YARD
SHARONVILLE YARD
EVENDALE
CP 248
CP MILL
I-75
MILL CONN.
OASIS BR.
CINCINNATI LINE
I-75
CP AMBER
MP 13.7
OASIS BR.
I-71
NS RR
NA TOWER
MP 255.0
MCCULLOUGH YARD
I-71
BLUE ASH SEC.
CSX RR
CINCINNATI
CP RENDCOMB
MP 7.0
OASIS SEC.
OASIS SEC.
OASIS
MP 0.0
OHIO RIVER

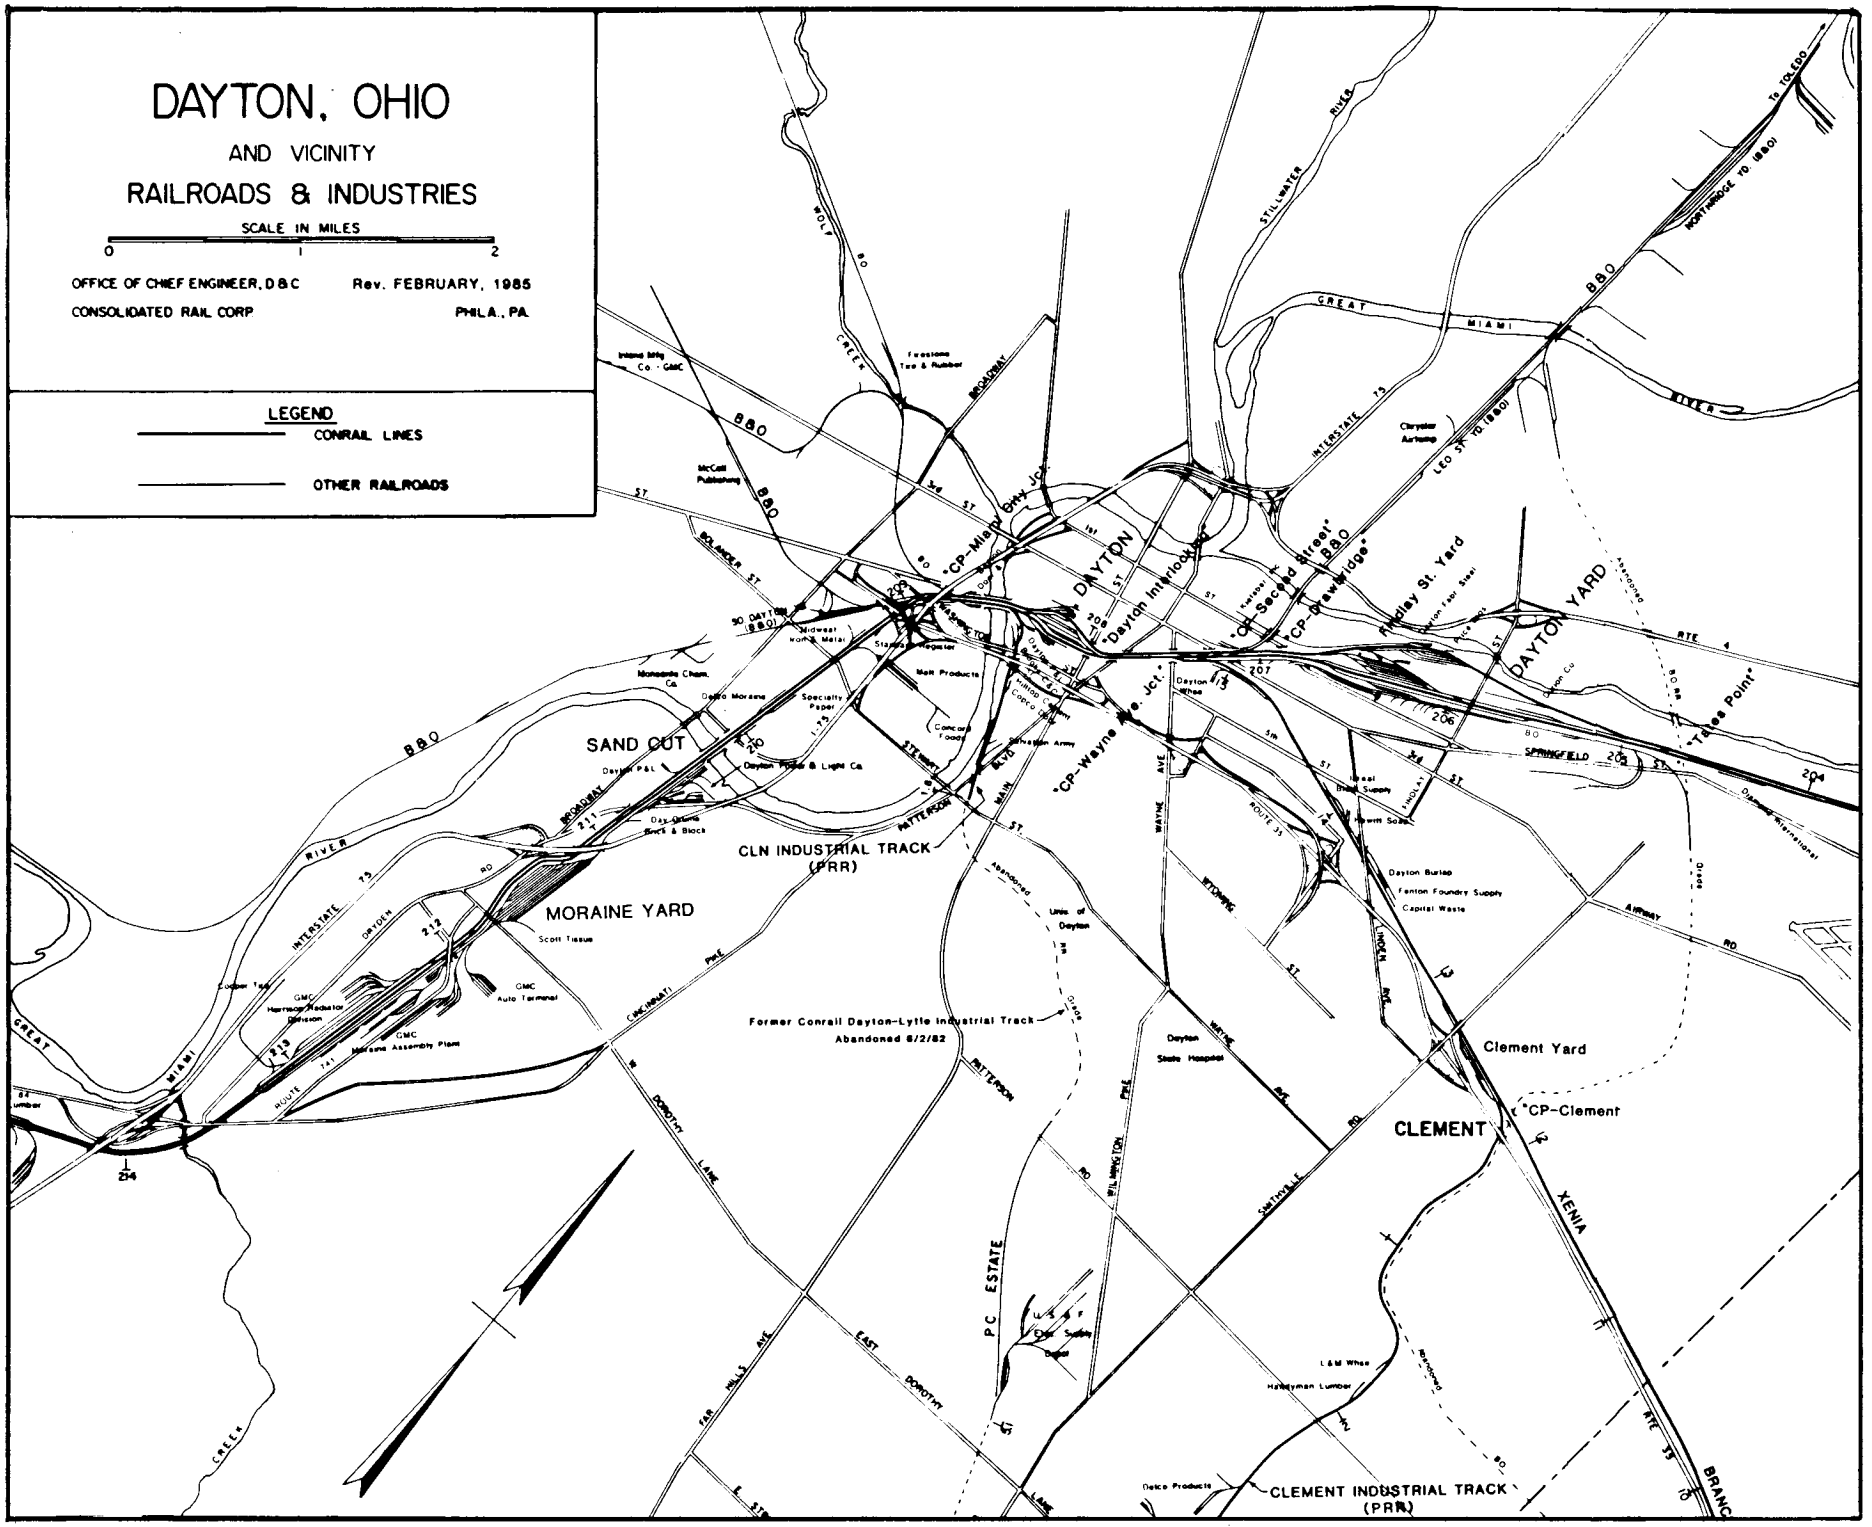
DAYTON, OHIO
AND VICINITY
RAILROADS & INDUSTRIES
SCALE IN MILES
0
1
2
OFFICE OF CHIEF ENGINEER, D&C
Rev. FEBRUARY, 1985
CONSOLIDATED RAIL CORP
PHILA., PA.
LEGEND
CONRAIL LINES
OTHER RAILROADS
DAYTON
SAND CUT
MORAINE YARD
CLN INDUSTRIAL TRACK (PRR)
Former Conrail Dayton-Lytle Industrial Track
Abandoned 6/2/82
Ridley St. Yard
DAYTON YARD
Clement Yard
CLEMENT
CLEMENT INDUSTRIAL TRACK (PRR)
P.C. ESTATE
"CP-Miami Jct."
"CP-Wayne Jct."
"CP-Second Street"
"CP-Drawbridge"
"CP-Clement"
"Dayton Interlocking"
"Tates Point"
B&O
GREAT MIAMI RIVER
INTERSTATE 75
SPRINGFIELD
XENIA
CINCINNATI
DOROTHY LANE
EAST DOROTHY LANE
SMITHVILLE RD
WILMINGTON AVE
WAYNE AVE
MAIN ST
PATTERSON
ROUTE 35
ROUTE 4
ROUTE 202
ROUTE 201
To TOLEDO
NORTHRIDGE TO LEO
LEO ST. TO B&O
Dayton P&L
Dayton Power & Light Co.
Scott Tissue
GMC Auto Terminal
GMC Harrison Radiator Division
GMC Moraine Assembly Plant
Dayton State Hospital
Dayton Bureau
Fenton Foundry Supply
Capital Waste
Delco Products
L&M Whse
Hardyman Lumber
Chrysler Airtemp
Midwest Motor Metal
Malt Products
Concours Foods
Dayton Whse
Dayton Malleable Iron Co.
Dayton Corrugated Box Co.
Dayton Steel Foundry Co.
Dayton Malleable Iron Co.
Dayton Steel Foundry
Dayton Corrugated Box
Dayton Malleable
Dayton Steel
Dayton Malleable
Dayton Corrugated
Dayton Steel
Dayton Malleable
Dayton Corrugated
Dayton Steel
Dayton Malleable
Dayton Corrugated

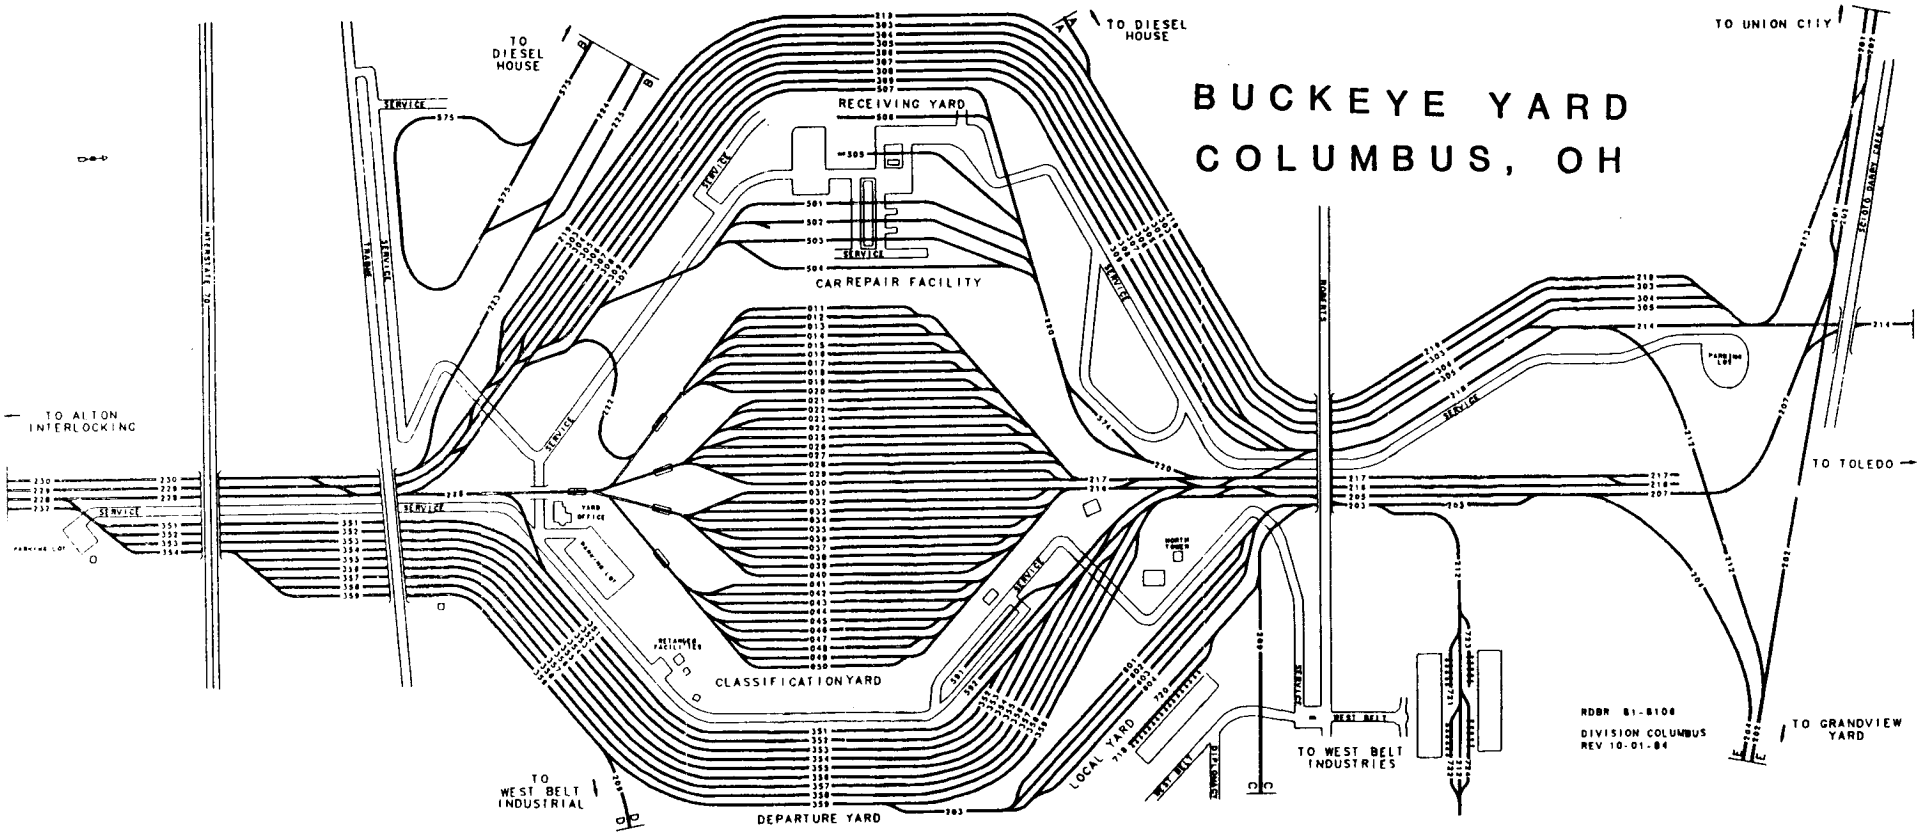
BUCKEYE YARD
COLUMBUS, OH
TO DIESEL HOUSE
TO DIESEL HOUSE
TO UNION CITY
RECEIVING YARD
CAR REPAIR FACILITY
TO ALTON INTERLOCKING
TO TOLEDO
CLASSIFICATION YARD
LOCAL YARD
DEPARTURE YARD
TO WEST BELT INDUSTRIAL
TO WEST BELT INDUSTRIES
TO GRANDVIEW YARD
RDBR 81-8106
DIVISION COLUMBUS
REV 10-01-84

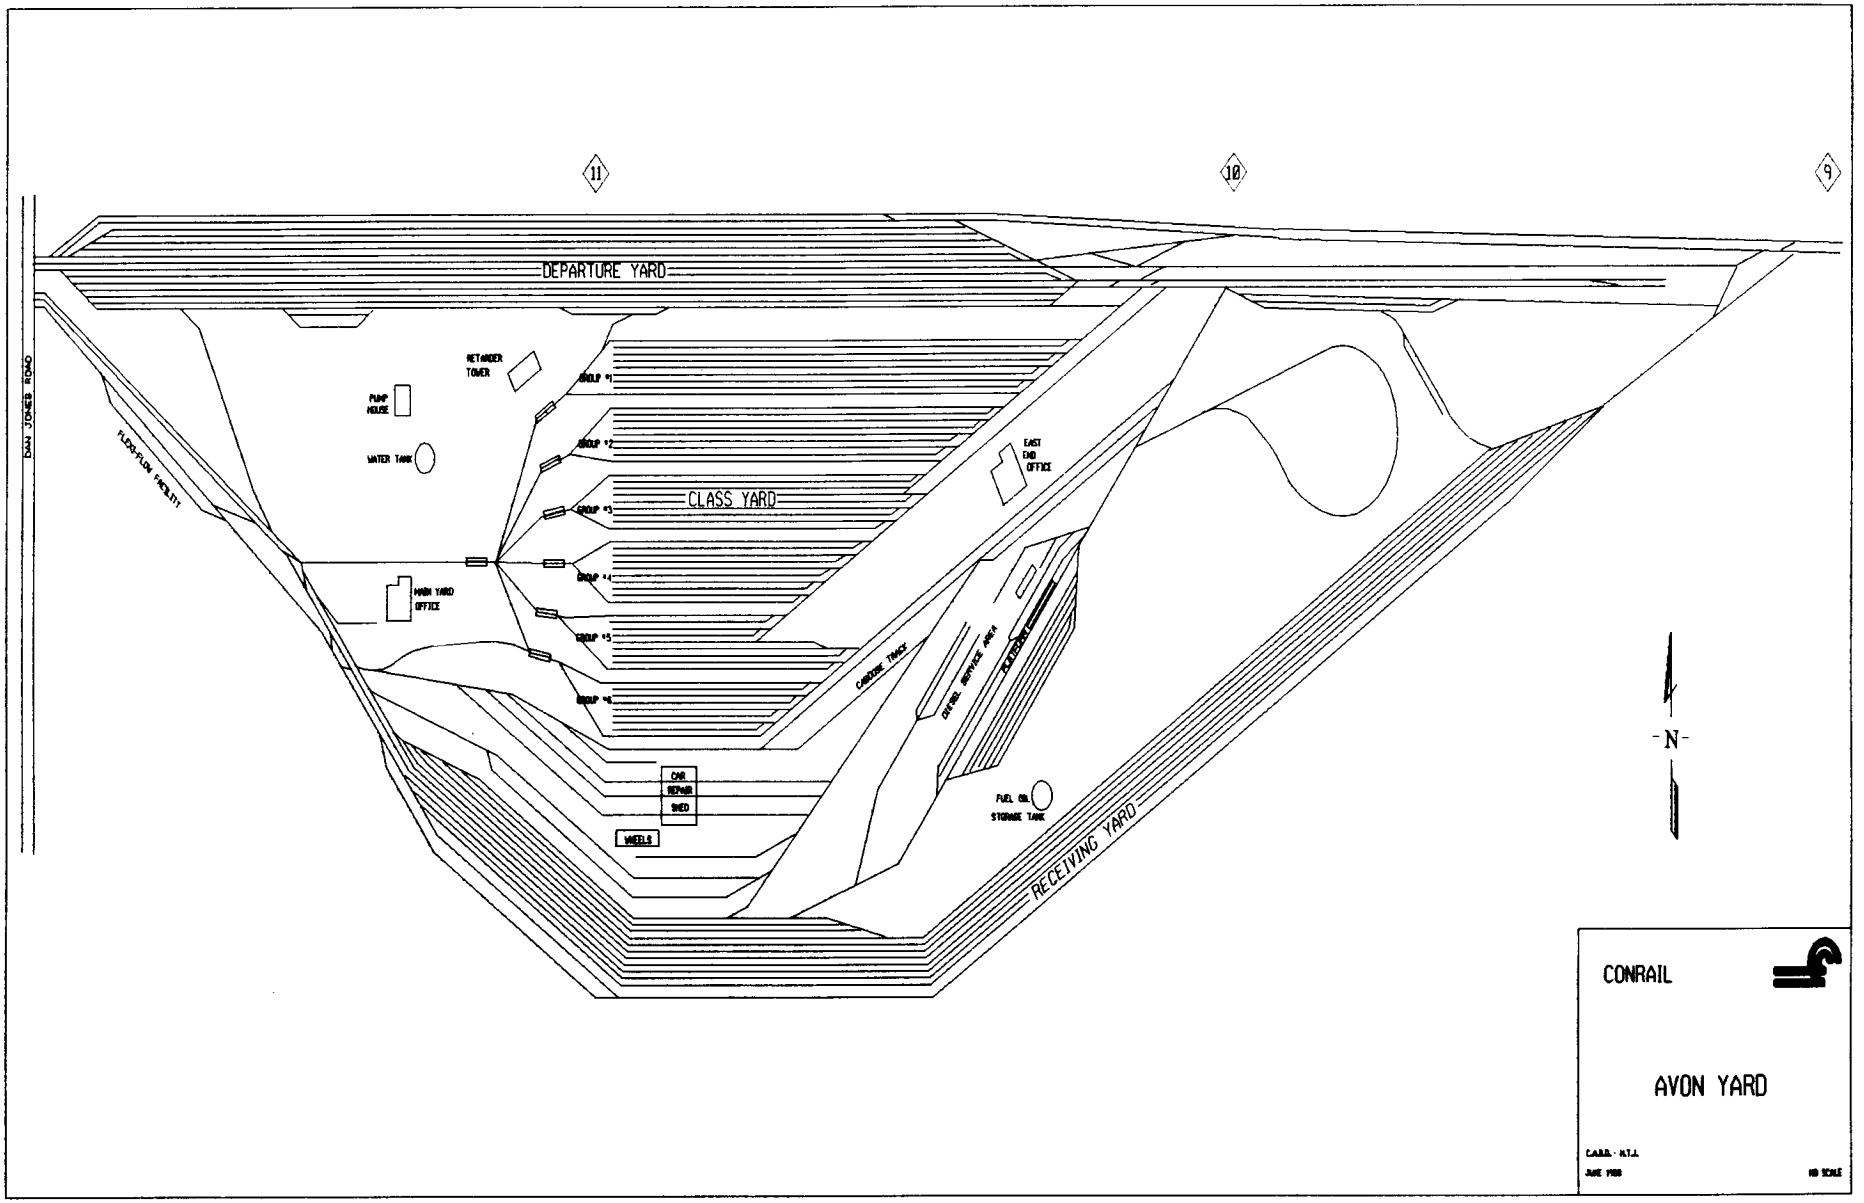
11
10
9
DEPARTURE YARD
DAN JONES ROAD
RETARDER TOWER
PUMP HOUSE
WATER TANK
FLOOD-FLOW FACILITY
GROUP #1
GROUP #2
GROUP #3
GROUP #4
GROUP #5
GROUP #6
CLASS YARD
EAST END OFFICE
MAIN YARD OFFICE
CARDOME TRACK
DIESEL SERVICE AREA
FOOTBRIDGE
CAR REPAIR SHED
WHEELS
FUEL OIL STORAGE TANK
RECEIVING YARD
-N-
CONRAIL
AVON YARD
C.A.R.D. - N.T.I.
JUNE 1988
NO SCALE

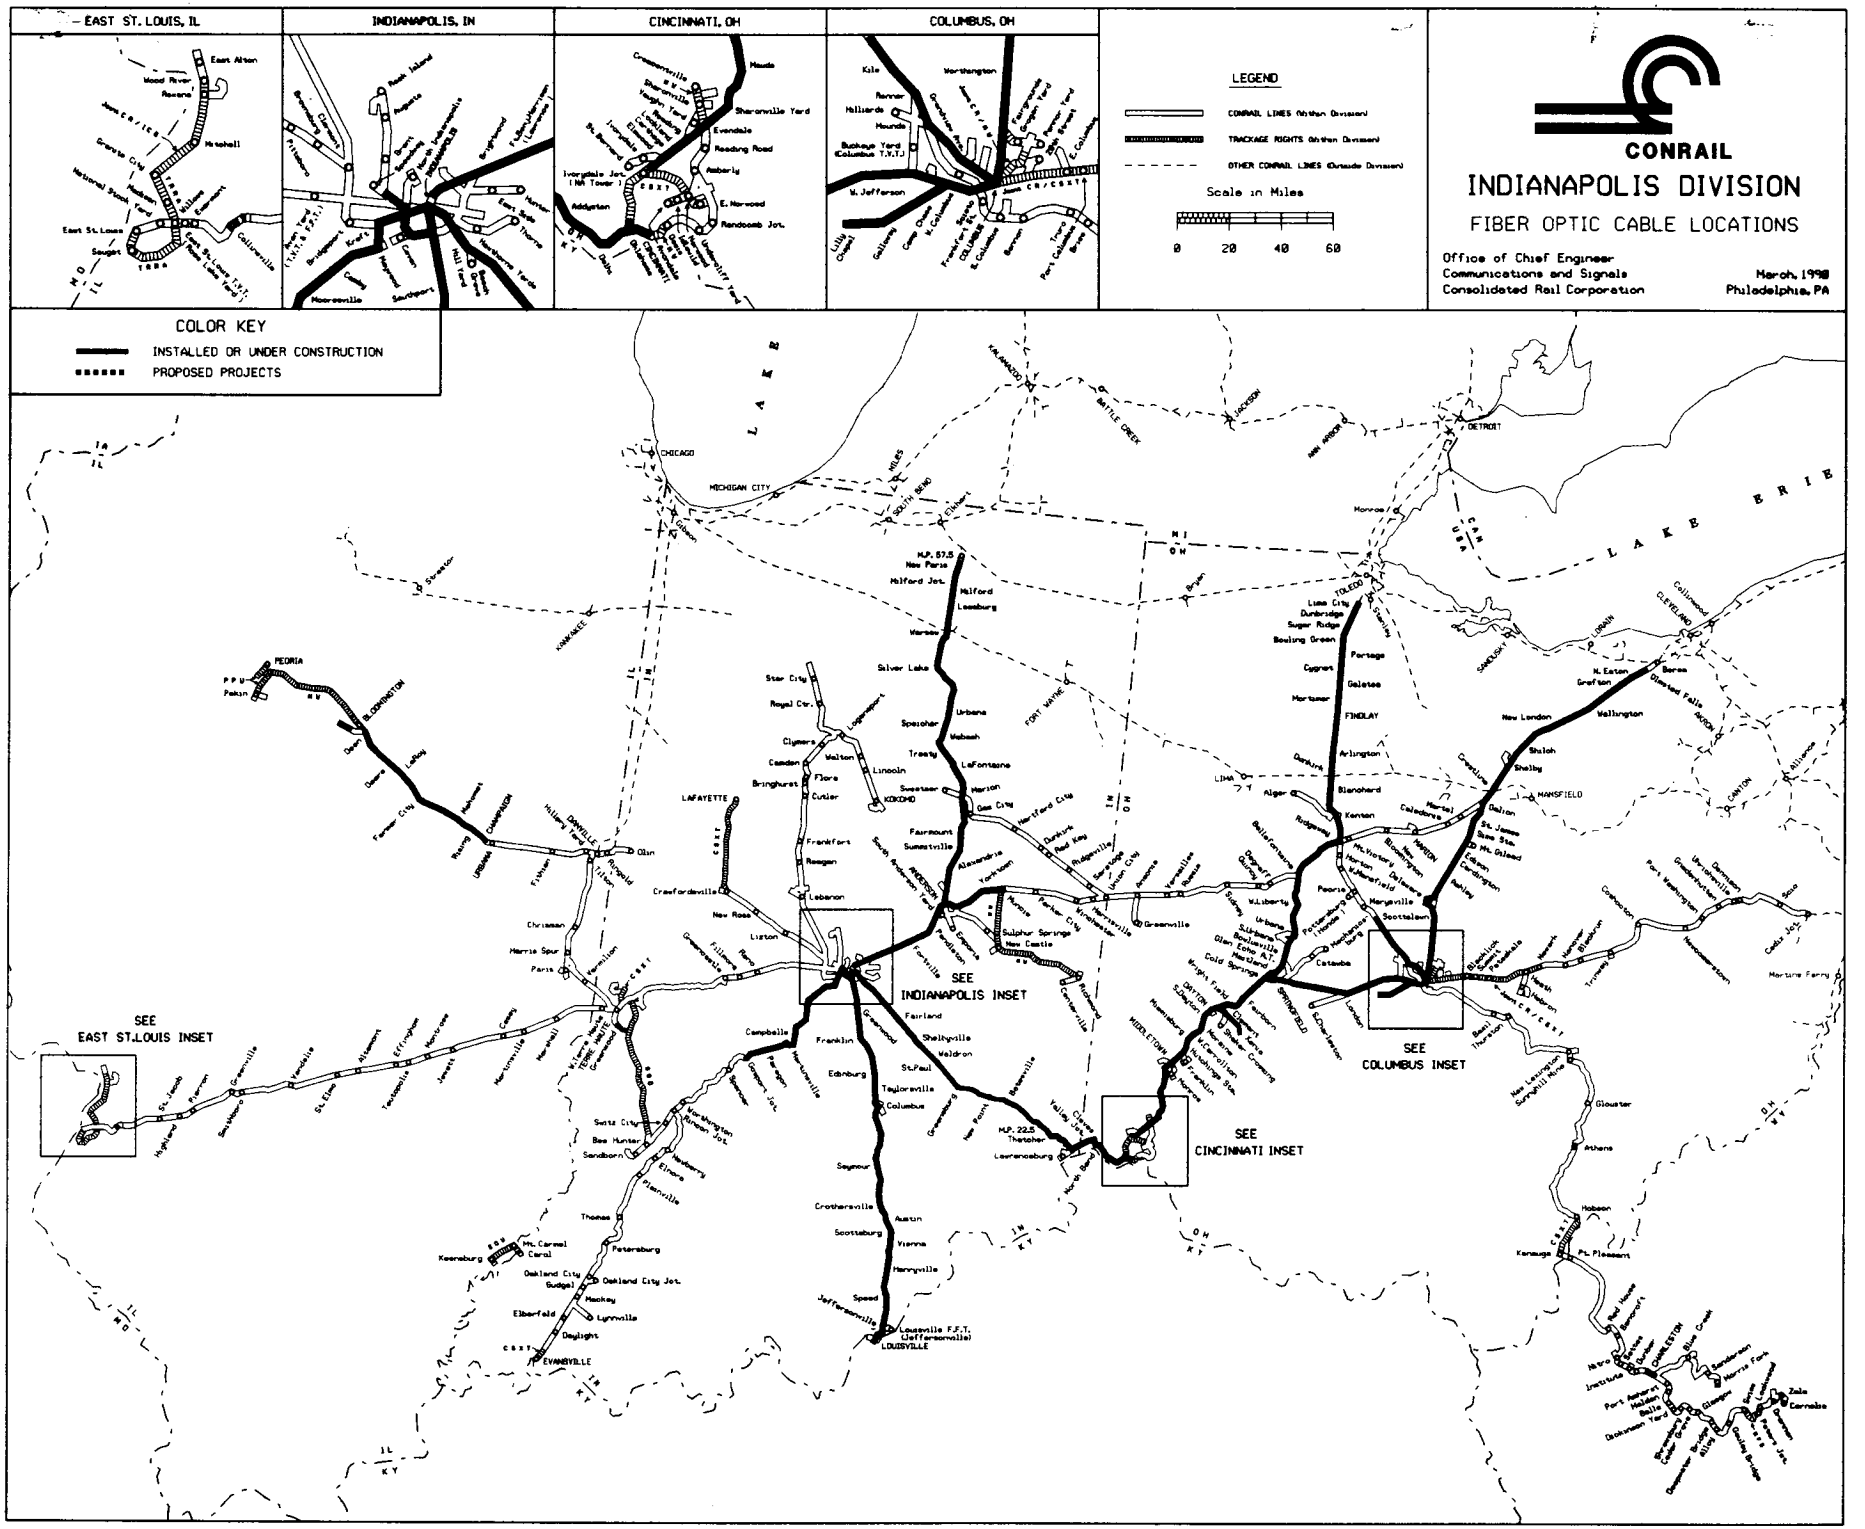
EAST ST. LOUIS, IL
INDIANAPOLIS, IN
CINCINNATI, OH
COLUMBUS, OH
LEGEND
CONRAIL LINES (Within Division)
TRACKAGE RIGHTS (Within Division)
OTHER CONRAIL LINES (Outside Division)
Scale in Miles
0 20 40 60
CONRAIL
INDIANAPOLIS DIVISION
FIBER OPTIC CABLE LOCATIONS
Office of Chief Engineer
Communications and Signals
Consolidated Rail Corporation
March 1988
Philadelphia, PA
COLOR KEY
INSTALLED OR UNDER CONSTRUCTION
PROPOSED PROJECTS
SEE EAST ST.LOUIS INSET
SEE INDIANAPOLIS INSET
SEE CINCINNATI INSET
SEE COLUMBUS INSET
CHICAGO
DETROIT
CLEVELAND
PEORIA
EVANSVILLE
LOUISVILLE
LAKE ERIE

State "One Call" Numbers for Fiber Optics and Utility Notification

The following telephone numbers must be called before performing any work which might endanger fiber optic cables or utilities:

State	In State	Out of State	Remarks
Pennsylvania	800-242-1776	412-323-7100	
Ohio	800-362-2764	Same Number	
Michigan	800-482-7171	313-647-7344	
Indiana	800-382-5544	Same Number	
Illinois	800-892-0123 312-744-7000	815-740-4500 Same Number	Except Chicago In Chicago
New Jersey	800-272-1000	201-232-1232	
Massachusetts	800-322-4844	617-229-2770	
New York	800-258-8857 800-962-7962 800-245-2828	716-893-1133 315-437-7333 Same Number	Batavia & West East of Batavia Southwestern
Kentucky	800-952-7007	502-897-3883	
Maryland, VA and Wash. D.C.	800-257-7777	Same Number	Except Delmarva
Delaware and all Delmarva	800-441-8355	800-441-8355	
W. Virginia	800-245-4848	412-323-7100	

In case of emergency (derailment, washout, etc.), unplanned work, or trouble with the "One Call" system, call the company involved directly:

Company	Number
AT&T	800-252-1133
Litel	800-686-5308
MCI	800-624-9675
RCI (RochesterTel)	800-624-8926
Sprint	800-521-0579
WTG (Williams Telecommunications Group)	800-248-0133
All other companies	Use State "One Call" number

Instructions

"One Call" systems are agencies established in each state to notify utilities when individuals or contractors plan to do any digging that might affect communications, gas, electric, water, sewer, or other utilities. The person responsible for doing the digging is usually required by the law to notify the "One Call" system with two (2) business days notice of their intent to dig, although they will accept shorter notice during emergencies.

Fiber optic cable companies and other utilities prefer to receive notice of digging activities through the "One Call" system because it ensures that an appropriate official will informed of the digging activity.

While state laws may not always apply to Conrail employees while on Conrail property, Conrail's license agreements with the fiber optical cable companies require Conrail to give appropriate notice when performing any activity that could endanger the fiber optic cables. Conrail has agreed to provide notice to those companies by first using the "One Call" system and by the company numbers, if necessary.

LINE NAME	RD	LINE CODE	FROM MILEPOST	TO MILEPOST	STATE	COMPANY	COMPANY PHONE-NUMBER	IN STATE PHONE-NUMBER	OUT STATE PHONE-NUMBER
BELLEFONTAINE SEC.	60	8147	98.30	100.50	OH	ATT	800-252-1133	800-362-2764	800-362-2764
BELLEFONTAINE SEC.	60	8231	100.50	124.50	OH	ATT	800-252-1133	800-362-2764	800-362-2764
BUCKEYE LINE	60	8106	0.00	5.92	OH	LIT	800-686-5308	800-362-2764	800-362-2764
CAMP CHASE I.T.	60	8111	141.40	155.40	OH	ATT	800-252-1133	800-362-2764	800-362-2764
CINCINNATI LINE	60	8113	138.00	141.30	OH	ATT	800-252-1133	800-362-2764	800-362-2764
CINCINNATI LINE	60	8113	138.00	147.60	OH	USS	800-521-0579	800-362-2764	800-362-2764
CINCINNATI LINE	60	8113	138.16	139.35	OH	LIT	800-686-5308	800-362-2764	800-362-2764
CINCINNATI LINE	60	8113	138.75	139.86	OH	MCI	800-624-9675	800-362-2764	800-362-2764
CINCINNATI LINE	60	8213	147.60	162.90	OH	USS	800-521-0579	800-362-2764	800-362-2764
CINCINNATI LINE	60	8211	162.90	255.10	OH	USS	800-521-0579	800-362-2764	800-362-2764
CINCINNATI LINE	60	8211	187.90	208.30	OH	ATT	800-252-1133	800-362-2764	800-362-2764
CINCINNATI LINE	60	8211	207.30	208.30	OH	ATT	800-252-1133	800-362-2764	800-362-2764
CINCINNATI LINE	60	8211	228.00	248.00	OH	ATT	800-252-1133	800-362-2764	800-362-2764
COLUMBUS LINE	60	8111	80.30	115.20	OH	MCI	800-624-9675	800-362-2764	800-362-2764
COLUMBUS LINE	60	8111	80.30	138.00	OH	USS	800-521-0579	800-362-2764	800-362-2764
COLUMBUS LINE	60	8111	85.00	138.00	OH	ATT	800-252-1133	800-362-2764	800-362-2764
COLUMBUS LINE	60	8111	125.43	128.01	OH	NMI		800-362-2764	800-362-2764
COLUMBUS LINE	60	8111	137.85	138.00	OH	LIT	800-686-5308	800-362-2764	800-362-2764
CRAWFORDSVILLE BR.	60	8306	0.42	3.30	IN	ATT	800-252-1133	800-382-5544	800-382-5544
DOW SEC.	60	3143	133.40	135.60	IN	ATT	800-252-1133	800-382-5544	800-382-5544
DOW SEC.	60	8343	135.60	165.00	IN	ATT	800-252-1133	800-382-5544	800-382-5544
INDIANAPOLIS BELT R.T.	60	8320	2.50	3.20	IN	USS	800-521-0579	800-382-5544	800-382-5544
INDIANAPOLIS BELT R.T.	60	8321	3.20	5.90	IN	USS	800-521-0579	800-382-5544	800-382-5544
INDIANAPOLIS LINE	60	8105	16.38	80.30	OH	MCI	800-624-9675	800-362-2764	800-362-2764
INDIANAPOLIS LINE	60	8105	75.70	80.30	OH	USS	800-521-0579	800-362-2764	800-362-2764
INDIANAPOLIS LINE	60	8105	124.70	141.00	OH	ATT	800-252-1133	800-362-2764	800-362-2764
INDIANAPOLIS LINE	60	8305	228.00	283.70	IN	ATT	800-252-1133	800-382-5544	800-382-5544
KRAFT R.T.	60	8349	1.60	3.00	IN	ATT	800-252-1133	800-382-5544	800-382-5544
LOGANSPORT SEC.	60	3107	269.72	272.00	IN	ATT	800-252-1133	800-382-5544	800-382-5544
LOGANSPORT SEC.	60	3107	272.00	274.59	IN	ATT	800-252-1133	800-382-5544	800-382-5544
LOUISVILLE I.T.	60	8333	104.00	108.10	IN	ATT	800-252-1133	800-382-5544	800-382-5544
LOUISVILLE I.T.	60	8333	108.10	110.00	KY	ATT	800-252-1133	800-752-3883	502-897-3883
LOUISVILLE SEC.	60	8333	0.20	1.70	IN	USS	800-521-0579	800-382-5544	800-382-5544
LOUISVILLE SEC.	60	8333	0.20	104.00	IN	ATT	800-252-1133	800-382-5544	800-382-5544
MAITLAND SEC.	60	6602	123.80	132.60	OH	ATT	800-252-1133	800-362-2764	800-362-2764

LINE NAME	LINE RD	LINE CODE	FROM MILEPOST	TO MILEPOST	STATE	COMPANY	COMPANY PHONE-NUMBER	IN STATE PHONE-NUMBER	OUT STATE PHONE-NUMBER
MARION BR.	60	3143	57.50	133.40	IN	ATT	800-252-1133	800-382-5544	800-382-5544
MARION BR.	60	3143	77.30	78.40	IN	IND	800-382-5544	800-382-5544	800-382-5544
OKLAHOMA R.T.	60	8254	260.80	260.90	OH	USS	800-521-0579	800-362-2764	800-362-2764
PEKIN SEC.	60	8561	32.00	78.00	IL	ATT	800-252-1133	800-892-0123	815-740-4500
PEKIN SEC.	60	8561	32.00	78.30	IL	USS	800-521-0579	800-892-0123	815-740-4500
PEKIN SEC.	60	8561	79.00	84.30	IL	ATT	800-252-1133	800-892-0123	815-740-4500
PEKIN SEC.	60	8561	79.85	80.80	IL	USS	800-521-0579	800-892-0123	815-740-4500
PETERSBURG SEC.	60	8338	3.00	44.30	IN	ATT	800-252-1133	800-382-5544	800-382-5544
SCOTTSLAWN SEC.	60	8122	111.13	119.52	OH	LIT	800-686-5308	800-362-2764	800-362-2764
SCOTTSLAWN SEC.	60	8122	121.46	123.70	OH	LIT	800-686-5308	800-362-2764	800-362-2764
SHELBYVILLE SEC.	60	8212	0.00	5.00	OH	USS	800-521-0579	800-362-2764	800-362-2764
SHELBYVILLE SEC.	60	8312	5.00	20.50	OH	USS	800-521-0579	800-362-2764	800-362-2764
SHELBYVILLE SEC.	60	8312	20.50	108.90	IN	USS	800-521-0579	800-382-5544	800-382-5544
ST.LOUIS LINE	60	8305	0.10	0.90	IN	ATT	800-252-1133	800-382-5544	800-382-5544
ST.LOUIS LINE	60	8305	0.79	0.95	IN	WTG	800-248-0133	800-382-5544	800-382-5544
ST.LOUIS LINE	60	8406	224.17	228.00	IL	ATT	800-252-1133	800-892-0123	815-740-4500
TERRE HAUTE I.T.	60	8446	3.00	5.00	IN	ATT	800-252-1133	800-382-5544	800-382-5544
TOLEDO BR.	60	8122	8.80	81.50	OH	ATT	800-252-1133	800-362-2764	800-362-2764
WEST VIRGINIA SEC.	60	8124	85.40	86.00	OH	ATT	800-252-1133	800-362-2764	800-362-2764
WEST VIRGINIA SEC.	60	8124	182.20	185.00	WV	ATT	800-252-1133	800-245-4848	412-323-7111
WESTERN BRANCH (PART II)	60	8122	123.70	126.80	OH	LIT	800-686-5308	800-362-2764	800-362-2764
XENIA SEC	60	8214	4.98	12.10	OH	ATT	800-252-1133	800-362-2764	800-362-2764
XENIA SEC	60	8214	10.00	10.60	OH	DPL		800-362-2764	800-362-2764
XENIA SEC	60	8214	12.10	15.40	OH	ATT	800-252-1133	800-362-2764	800-362-2764
ZIONSVILLE I.T.	60	8564	1.80	2.27	IN	WTG	800-248-0133	800-382-5544	800-382-5544
ZIONSVILLE SEC.	60	8564	1.10	1.80	IN	WTG	800-248-0133	800-382-5544	800-382-5544

COST CENTER LISTING INDIANAPOLIS DIVISION

Line Name	MILE POST FROM	MILE POST TO	TRACK	COST CENTER	CODE
CR-ICG Joint Track	237.70	243.50	002	11377	83-8405
CR-ICG Joint Track	243.50	248.06	002	11378	83-8405
Louisville Sec.	110.00	110.60	001	11317	83-8333
Louisville Sec.	110.00	110.20	002	11317	83-8333
Marion Br.	131.30	131.80	007	11324	83-3143
Marion Br.	132.50	132.70	007	11321	83-3143
CR-ICG Joint Track	2.30	9.80	002	11376	83-8440

Endangered Plant Species

INDIANAPOLIS DIVISION

LINE NAME	M.P. (From)	M.P. (To)	LOCATION
Indianapolis Line	93.0	95.0	South side of tracks

CONSOLIDATED RAIL CORPORATION
1992 MAINTENANCE OF WAY FIELD TESTS

INDIANAPOLIS DIVISION

T1 - Rubber Crossing Surface - Hi-Rail full depth rubber panels manufactured by Krailburg Co. of West Germany and represented by Hi-Rail Corporation, Chicago, IL. Installed in U.S. Route 27, Ridgeville, IN on the Red Key Secondary, LC 3107, MP 113.91, November 1986.

T2 - Rubber Crossing Surface - Omni full depth rubber panels manufactured by Omni Rubber Products, Inc., Portland, Oregon. Installed at 7th Street, Terre Haute, IN on the St. Louis Line, LC 83-8405, MP 71.60, October 2, 1987 and at 23rd Street, Anderson, IN on the Dow Secondary, LC 83-8343, MP 166.08, September 17, 1987, Hague Road, Columbus, OH on the Cincinnati Line, LC 81-8113, MP 4.29, September 25, 1987.

T3 - Rubber Crossing Surface - Omni Shimless Rubber and Asphalt material manufactured by Riedel Omni Products, Inc. of Portland, OR, designed to replace flangeway timber installed in Indianapolis, IN, Track #1, Indianapolis Line, LC 8305, at the following locations:

St. Clair Avenue, MP 282.25, on September 6, 1989
New York Avenue, MP 282.70, on September 7, 1989

T4 - Rubber Crossing Surface - Omni (Red Hawk) full depth rubber panels manufactured by Reidel Omni Products, Inc. of Portland, OR. Installed Evansville, IN, MP 130.9 on the Petersburg Secondary, LC 8335, August, 1990.

T5 - Steel Road Crossing, manufactured by Steel Crossing, Inc. Installed Channelton, WV, private crossing on the West Virginia Secondary, LC 60-8124, MP 209.95, August 24, 1991.

L I M I T I N G C L E A R A N C E S U M M A R Y
I N D I A N A P O L I S
DIVISION

LINE CODE	LINE NAME	MILE POST LIMITS	STRUCTURE		LOCATION/ DESCRIPTION	TRACK
8106	BUCKEYE LINE	0.0- 7.8	OH	0.08	FRONT STREET	001
8113	CINCINNATI LINE	139.0-147.6	OH	0.01	HIGH STREET	001
8213	CINCINNATI LINE	147.6-163.0			ALL STRS EXCEED CRIT.HT.	ALL
8211	CINCINNATI LINE	163.6-255.1			ALL STRS EXCEED CRIT.HT.	ALL
8111	COLUMBUS LINE	30.3-138.0			ALL STRS EXCEED CRIT.HT.	007
8105	INDIANAPOLIS LINE	13.2-141.0			ALL STRS EXCEED CRIT.HT.	ALL
8305	INDIANAPOLIS LINE	141.0-283.9	SB	283.25	SIGNAL BRIDGE	001
8305	INDIANAPOLIS LINE	141.0-283.9	SB	283.25	SIGNAL BRIDGE	002
8305	ST LOUIS LINE	0.0- 14.6	SB	1.05	ERH SIGNAL @ IJ	001
8305	ST LOUIS LINE	0.0- 14.6	SB	1.05	ERH SIGNAL @ IJ	002
8405	ST LOUIS LINE	14.6- 72.1	OH	20.21	MACKEY ROAD	001
8405	ST LOUIS LINE	14.6- 72.1	OH	20.21	MACKEY ROAD	002
8406	ST LOUIS LINE	73.3-238.6	OH	171.98	KENNEDY BLVD	
6604	ALGER R.T.	23.2- 39.5			ALL STRS EXCEED CRIT.HT.	007
8363	ANDERSON-EMPORIA I.T.	166.9-173.9			ALL STRS EXCEED CRIT.HT.	007
8342	ARLINGTON AVE I.T.	0.0- 2.0			ALL STRS EXCEED CRIT.HT.	007
8147	BELLEFONTAINE BR	98.3-100.5			ALL STRS EXCEED CRIT.HT.	007
8231	BELLEFONTAINE BR	100.5-130.6			ALL STRS EXCEED CRIT.HT.	007
6602	BELLEFNTN BR N RTE	123.8-132.6			ALL STRS EXCEED CRIT.HT.	007
8338	BICKNELL I.T.	73.8- 94.2	WIRE	75.80	RTE 57	007
8250	BLUE ASH I.T.	49.6- 51.0			ALL STRS EXCEED CRIT.HT.	007
8106	BRADFORD I.T.	7.8- 10.0			ALL STRS EXCEED CRIT.HT.	007
8253	CATAWBA SEC	0.0- 17.2			ALL STRS EXCEED CRIT.HT.	
8255	CLEMENT I.T.	0.0- 5.1			ALL STRS EXCEED CRIT.HT.	007
8440	CR/ICG JOINT TRACK	0.7- 9.9			ALL STRS EXCEED CRIT.HT.	
8405	CR/ICG JOINT TRACK	237.7-243.5			ALL STRS EXCEED CRIT.HT.	ALL
8334	CRAWFORDSVILLE BR	6.9- 12.6			ALL STRS EXCEED CRIT.HT.	007
8563	CRAWFORDSVILLE BR	12.6- 46.0			NO OH STRUCTURES	007
8563	CRAWFORDSVILLE BR	46.0- 48.2			NO OH STRUCTURES	007
8000	CRAWFORDSVILLE BR (CSXT)		OH	148.20	WABASH ST	007
8432	DANVILLE SEC	90.9-127.2	OH	2.75	STATE STREET(MP 125.25)	
8431	DANVILLE SEC	128.0-129.0			ALL STRS EXCEED CRIT.HT.	007
8144	DELAWARE I.T.	114.0-119.2			ALL STRS EXCEED CRIT.HT.	007
8143	DOW SEC	133.4-135.6			ALL STRS EXCEED CRIT.HT.	007
8343	DOW SEC	135.6-166.6			ALL STRS EXCEED CRIT.HT.	007
8323	EASTSIDE I.T.	11.3- 12.1			ALL STRS EXCEED CRIT.HT.	007
8130	EDISON I.T.	87.0- 89.0			NO OH STRUCTURES	
3134	FRANKFORT SEC	66.2- 71.4	OH	71.16		007
6604	HARROD YARD TKS	0.0- 4.0			ALL STRS EXCEED CRIT.HT.	007
8138	HITOP R.T.	0.0- 26.8	T	14.70		007
6602	HONDA I.T.	0.0- 3.1			NO OH STRUCTURES	007
8222	HONEY CREEK SEC	104.1-121.1			ALL STRS EXCEED CRIT.HT.	007
8232	HUNTER I.T.	130.8-135.8			ALL STRS EXCEED CRIT.HT.	007
8320	INDIANAPOLIS BELT R.T.	0.0- 3.2			ALL STRS EXCEED CRIT.HT.	007
8321	INDIANAPOLIS BELT R.T.	3.2- 11.3			ALL STRS EXCEED CRIT.HT.	007
8322	INDIANAPOLIS BELT R.T.	11.3- 13.5			ALL STRS EXCEED CRIT.HT.	007
8346	LAWRENCEBURG R.T.	22.4- 26.3			ALL STRS EXCEED CRIT.HT.	007
8222	LOGANSPORT SEC	156.0-177.3			ALL STRS EXCEED CRIT.HT.	007
3107	LOGANSPORT SEC	203.0-222.0			ALL STRS EXCEED CRIT.HT.	007

I N D I A N A P O L I S
DIVISION

LINE CODE	LINE NAME	MILE POST LIMITS	STRUCTURE	LOCATION/ DESCRIPTION	TRACK
8333	LOUISVILLE BRANCH	0.2-110.6	TT 40.19	FLAT ROCK RIVER THRU TRUSS	
8337	LYNNVILLE YARD TK	0.0- 7.8		ALL STRS EXCEED CRIT.HT.	007
3143	MARION BR	57.5-133.4	OH 112.79		
8251	MIDDLETOWN I.T.	0.8- 5.9		ALL STRS EXCEED CRIT.HT.	007
8350	MUNCIE YARD R.T.	41.9- 42.7		ALL STRS EXCEED CRIT.HT.	007
8137	NEILSTON R.T.	0.0- 2.7		ALL STRS EXCEED CRIT.HT.	007
8236	OASIS SEC	0.4- 7.0		ALL STRS EXCEED CRIT.HT.	007
8222	OASIS BR	7.0- 16.4	OH 11.13		
8562	OLIN SEC	0.0- 11.3		ALL STRS EXCEED CRIT.HT.	007
8435	PARIS I.T.	19.3- 22.5		ALL STRS EXCEED CRIT.HT.	007
8405	PARIS YARD TK	90.9- 93.0		ALL STRS EXCEED CRIT.HT.	007
8561	PEKIN SEC	0.0- 78.3		ALL STRS EXCEED CRIT.HT.	
8338	PETERSBURG SEC	3.0- 73.8	OH 33.30		
8335	PETERSBURG SEC	74.2-163.9	OH 150.50		
8306	PINE YARD TRACK	185.3-187.2		ALL STRS EXCEED CRIT.HT.	
3107	REDKEY SEC	103.6-163.2			007
8122	SCOTTSLAWN SEC	82.3-123.7		ALL STRS EXCEED CRIT.HT.	007
8212	SHELBYVILLE SEC	0.0- 5.0	OH 1.00		007
8312	SHELBYVILLE SEC	5.0-108.9		ALL STRS EXCEED CRIT.HT.	007
8339	SOUTH COLUMBUS R.T.	0.0- 3.0	OH 2.97		007
8564	SPEEDWAY R.T.	3.5- 4.7		ALL STRS EXCEED CRIT.HT.	007
8446	TERRE HAUTE I.T.	0.0- 5.5		ALL STRS EXCEED CRIT.HT.	007
8335	TERRE HAUTE I.T.	5.5- 12.4		ALL STRS EXCEED CRIT.HT.	007
8122	TOLEDO BRANCH	8.8- 82.3		ALL STRS EXCEED CRIT.HT.	007
8206	URBANA I.T.	46.3- 48.3		ALL STRS EXCEED CRIT.HT.	007
8122	WESTERN BR(PART II)	123.7-137.6			007
8124	WEST VIRGINIA SEC	0.0-116.5	T 49.95		007
8124	WEST VIRGINIA SEC	125.6-231.9		ALL STRS EXCEED CRIT.HT.	007
8141	WEST VIRGINIA SEC	240.0-253.4		ALL STRS EXCEED CRIT.HT.	007
8213	XENIA SEC	25.0- 39.0		ALL STRS EXCEED CRIT.HT.	007
8214	XENIA SEC	13.7- 16.6		ALL STRS EXCEED CRIT.HT.	007
8564	ZIONSVILLE I.T.	1.1- 3.5		ALL STRS EXCEED CRIT.HT.	007

CRITICAL CLEARANCE SUMMARY
INDIANAPOLIS DIVISION

TRACK IS NOT TO BE RAISED UNDER THE FOLLOWING STRUCTURES WITHOUT FIRST NOTIFYING THE CLEARANCE DEPARTMENT IN PHILADELPHIA ON SMART 333 5391.

LINE CODE	LINE NAME	MILE POST LIMITS	BETWEEN	STRUCTURE		LOCATION/ DESCRIPTION	TRACK
8106	BUCKEYE LINE	0.0- 7.8	GRANT-BUCKEYE	OH	0.08	FRONT STREET	001
8113	CINCINNATI LINE	138.0-147.6	GRANT-WEST ALTON	OH	0.01	HIGH STREET	001
8113				OH	0.01	FRONT STREET	002
8113				OH	0.01	PARKING LOT	002
8213	CINCINNATI LINE	147.6-163.0	WEST ALTON-LONDON			ALL STRS EXCEED CRIT.HT.	ALL
8211	CINCINNATI LINE	163.6-255.1	LONDON-IVORYDALE JCT			ALL STRS EXCEED CRIT.HT.	ALL
8111	COLUMBUS LINE	80.3-138.0	GALION-COLUMBUS			ALL STRS EXCEED CRIT.HT.	007
8105	INDIANAPOLIS LINE	13.2-141.0	BEREA-BELLEFONTAINE			ALL STRS EXCEED CRIT.HT.	ALL
8405	ST LOUIS LINE	14.6- 72.1	AVON-CP RINGO	OH	20.21	MACKEY ROAD	001
8405				OH	20.21	MACKEY ROAD	002
8405				OH	37.07	ROUND BARN ROAD	001
8405				OH	37.07	ROUND BARN ROAD	002
8405				TT	43.98	PLUMMER ROAD	001
8405				OH	44.54	FERN ROAD	001
8406	ST LOUIS LINE	73.3-238.6	CP RINGO-EADS	OH	171.98	KENNEDY BLVD	
8406				OH	172.04	4TH STREET	
8432	DANVILLE SEC	90.9-127.2	MIDLAND-WYTON	OH	2.75	STATE STREET(MP 125.25)	
8431	DANVILLE SEC	128.0-129.0	DANVILLE			ALL STRS EXCEED CRIT.HT.	007
8236	OASIS SEC	0.4- 7.0	OASIS-RENDCOMB JCT			ALL STRS EXCEED CRIT.HT.	007
8222	OASIS BR	7.0- 16.4	RENDCOMB JCT-MILL	OH	11.13		
8122	TOLEDO BRANCH	8.8- 82.3	LIME CITY-RIDGEWAY			ALL STRS EXCEED CRIT.HT.	007
8122	WESTERN BR(PART II)	123.7-137.6	CP DARBY(BASS)-BANNON(BANN)				007
8124	WEST VIRGINIA SEC	0.0-116.5	BANNON(BANN)-HOBSON JCT	T	49.95		007
8124	WEST VIRGINIA SEC	125.6-231.9	KANAUGA-SWISS			ALL STRS EXCEED CRIT.HT.	007
8141	WEST VIRGINIA SEC	240.0-253.4	PETERS JCT-CORNELIA MINE			ALL STRS EXCEED CRIT.HT.	007

PROGRAM LEGEND

DATE OF WORK PRECEDES CODE (IF KNOWN)

CONDITIONS	CODES
GRINDING	(NO. OF PASSES)
SURFACING	TYPE OF MACHINE USED E = ELECTROMATIC T = TAMPER P = PLASSER C = PLASSER- CONT. ACTION TAMPER (CAT)
TIES	YEAR INSTALLED ONLY FOR MAJOR REHABILITATION ST = SAFETY TIE INSTALLATIONS OF LESS THAN 400 TIES/MILE
UNDERCUTTING	TYPE OF MACHINE USED PD = PLOW (BULLDOZER) UK = UNDERCUT (KERSHAW) PL = PLOW (LORAM) UP = UNDERCUT (PLASSER)
RAIL	TYPE AND CONDITION C = CROPPED HT = HEAT TREATED F = FIT M = MEDIUM MANGANESE /// = CONTINUOUS WELDED RAIL (BUTT WELDED RAILS 79 FEET OR LONGER WHERE LAID IN SUCCESSION)
NOTE:	ON RAIL WEIGHTS OF OVER 100 LBS., THE NUMBER 1 IS DROPPED. EXAMPLE: 140 LBS. WOULD BE WRITTEN 40. THE WEIGHT WILL PRECEDE THE YEAR RAIL WAS LAID.
BALLAST CLEANING	TYPE OF MACHINE USED L = LORAM S = SPENO
TONNAGE	(MGT) in MILLION GROSS TONS (Prior Year)
TIMETABLE SPEED	(25) = LOCAL ORDINANCE PASSENGER/FAST FREIGHT/FREIGHT
UG CABLE	FIBER OPTICS
PROGRAMMED WORK	SURFACE AFTER RAIL

CHART LEGEND

- CRITICAL CLEARENCE STRUCTURE (SEE SUMMARY SHEETS) — C
- M/W TEST LOCATION — TL
- TUNNEL
- BRIDGE (OH & UG)
- LONG BRIDGE
- RR XING
- PUB RD XING (GRADE)
- PUB RD XING (GRADE) (W/FLSH)
- PUB RD XING (GRADE) (W/FLSH & GATES)
- PRIVATE RD XING
- AUTOMATIC SIGNAL
- CURVE LUBRICATOR
- DRAGGING EQUIP DET
- HOT BOX DET (PT. DIR. TRAFFIC)
- HOT BOX & DRAG EQUIP (WITHIN 250')
- TIMETABLE M.P.
- VALUATION M.P.
- ENDANGERED PLANT SPECIES

POLE LINE DIAGRAM

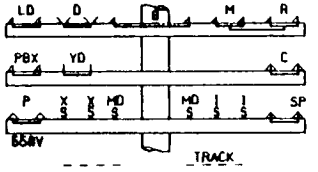

- = NO. 9 COPPER WIRE
- = NO. 8 COPPER WIRE
- = NO. 8 WEATHER PROOF COPPERWELD
- = NO. 8 IRON
- = NO. 6 WEATHER PROOF COPPER
- = NO. 10 WEATHER PROOF COPPERWELD

KEY TO PIN SYMBOLS

D = DISPATCHER	B = BLOCK
R = RADIO	M = MESSAGE
LD = CARRIER	C = CODE
P = POWER	YD = YARD
PBX = EXT.	X = CROSSING
I = INDICATION	HD = DISTANT
SP = SPARE	

KEY TO LINE CIRCUITS

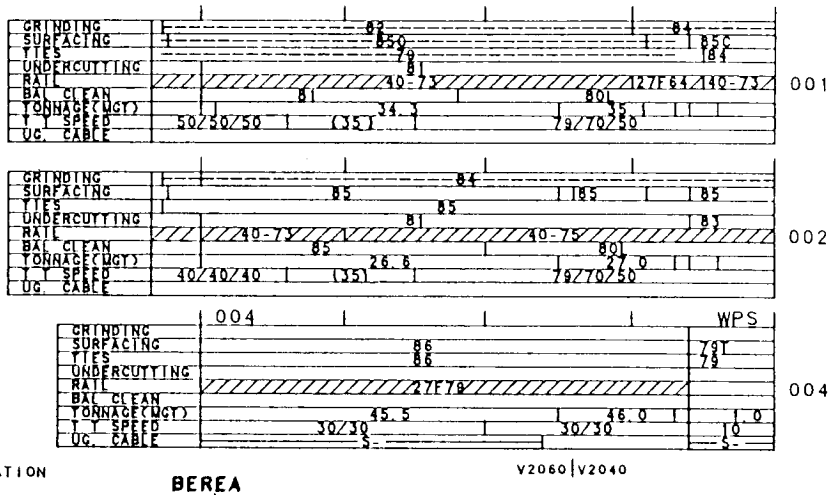

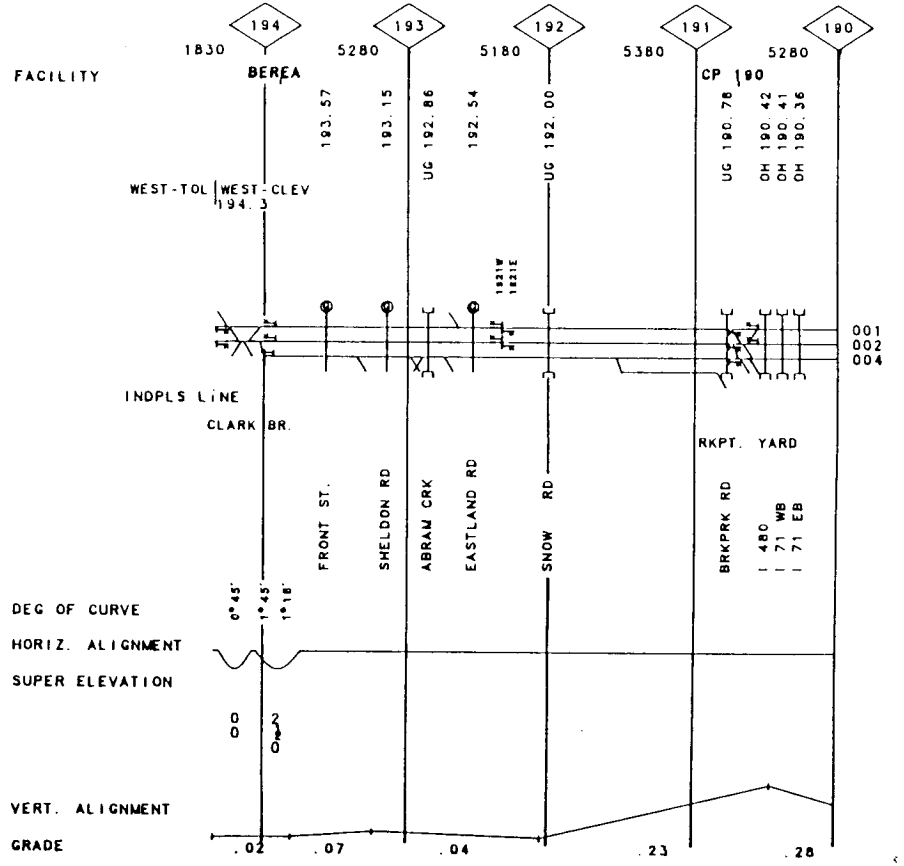

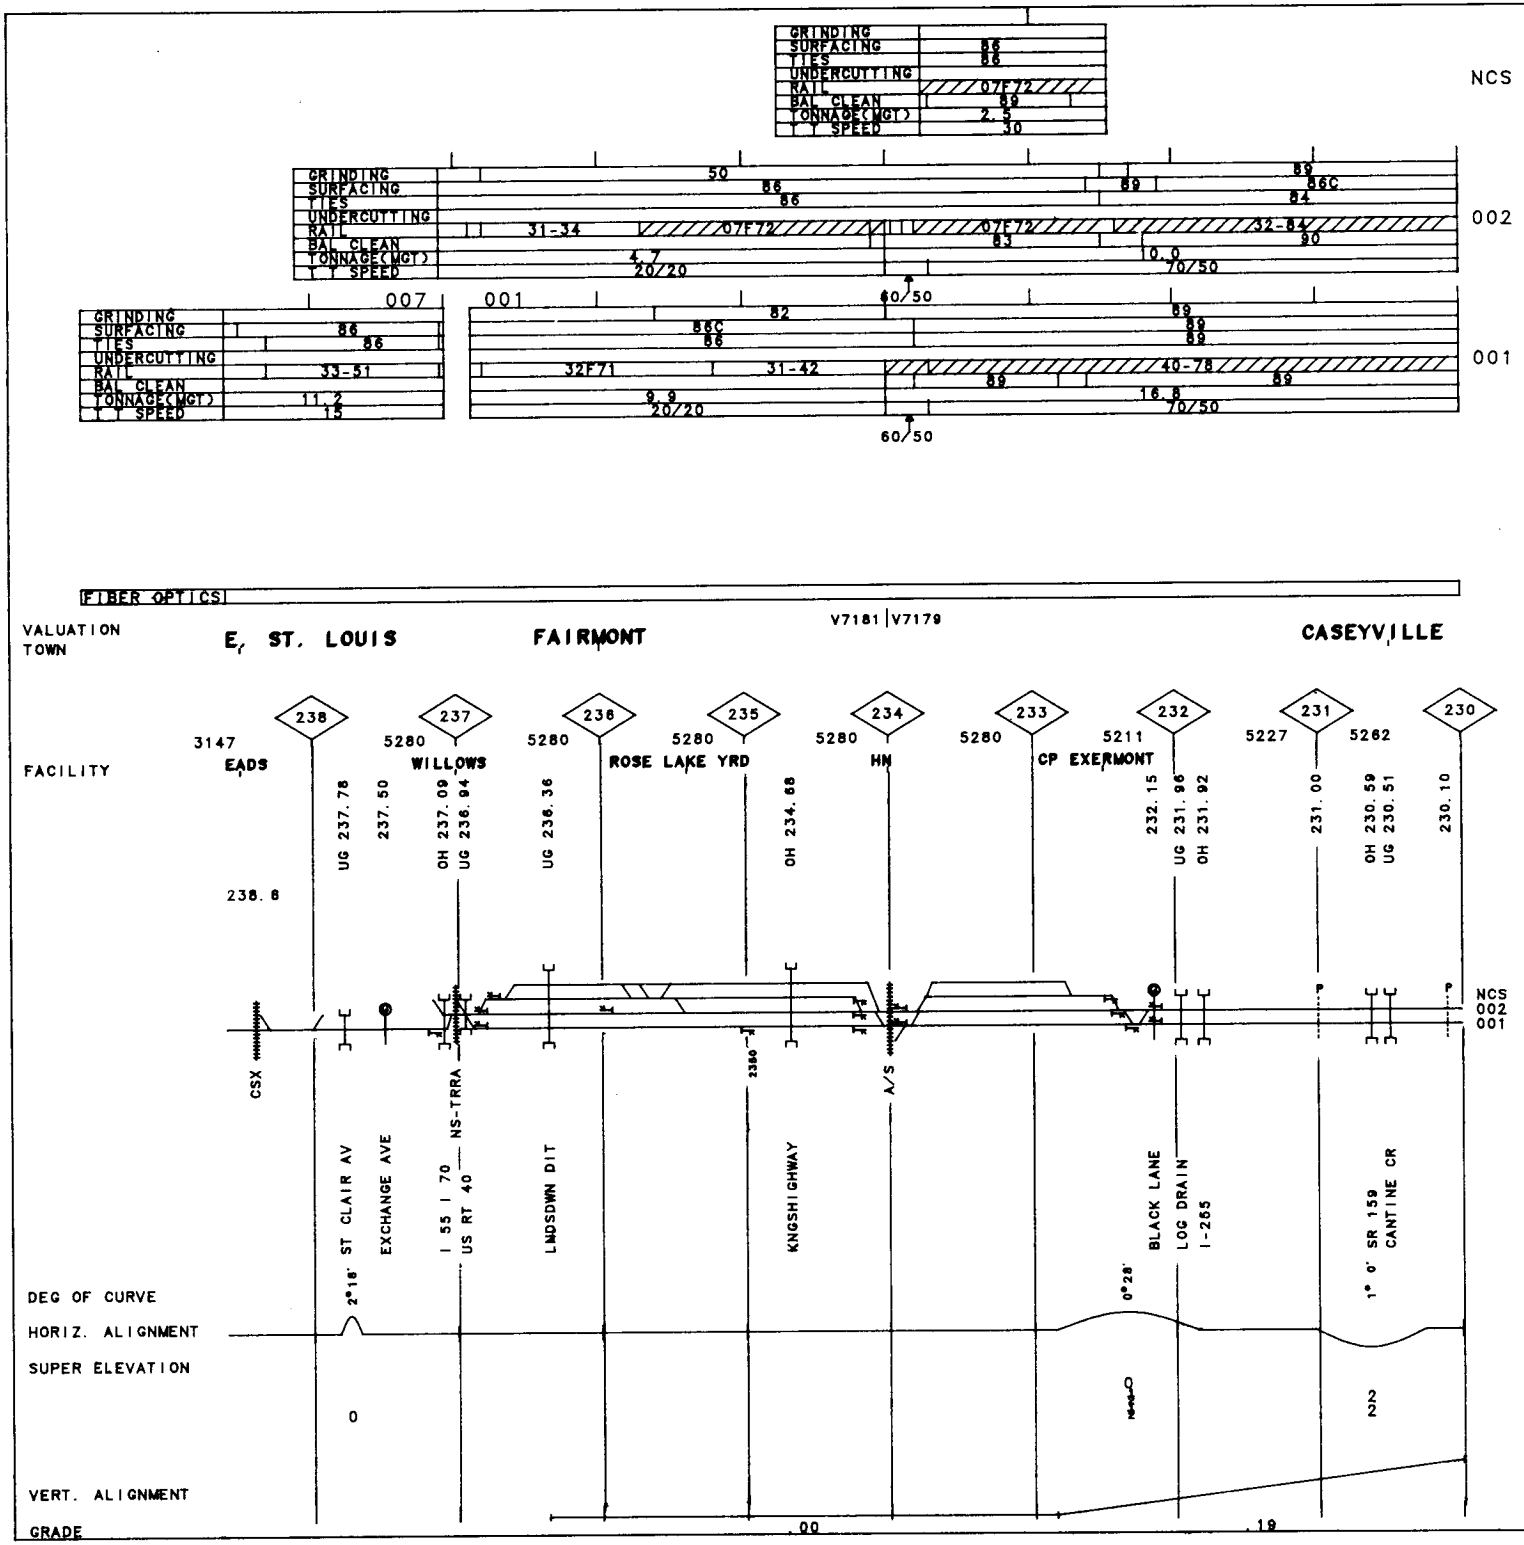

1 IL

MP 230.00-MP 238.60

REV. 01/01/92

60-8406 ST. LOUIS LINE

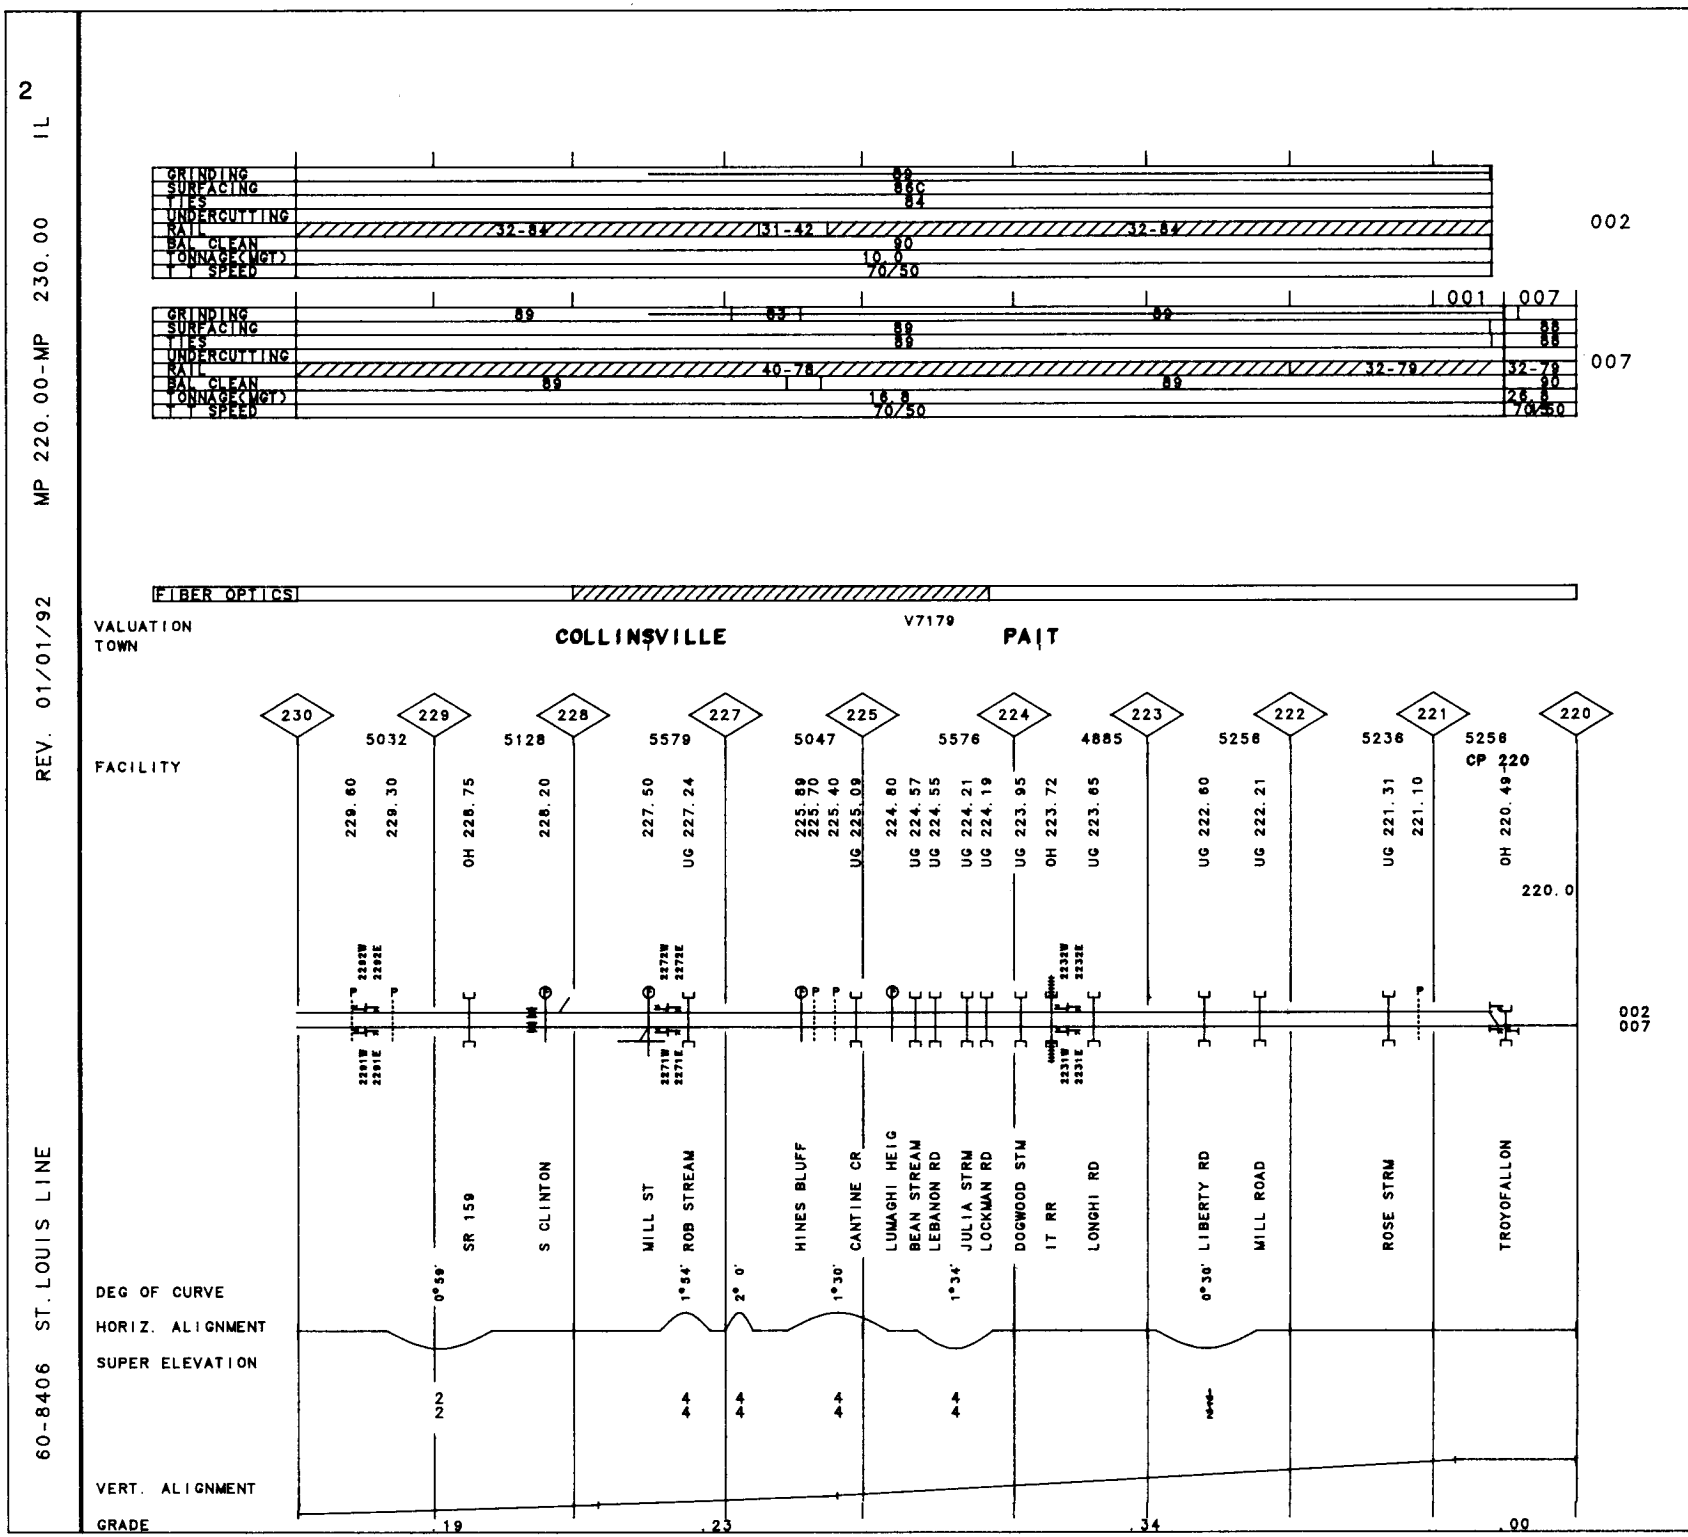
2
IL
MP 220.00-MP 230.00
REV. 01/01/92
60-8406 ST. LOUIS LINE
GRINDING
SURFACING
TIES
UNDERCUTTING
RAIL
BAL CLEAN
TONNAGE(MGT)
SPEED
002
001
007
32-84
31-42
90
10.0
70/50
89
83
40-78
32-79
16.8
FIBER OPTICS
V7179
VALUATION
TOWN
COLLINSVILLE
PAIT
FACILITY
230
229
228
227
225
224
223
222
221
220
5032
5128
5579
5047
5576
4885
5258
5236
5258
CP 220
229.60
229.30
OH 228.75
228.20
227.50
UG 227.24
225.89
225.70
225.40
UG 225.09
224.80
UG 224.57
UG 224.55
UG 224.21
UG 224.19
UG 223.95
OH 223.72
UG 223.65
UG 222.60
UG 222.21
UG 221.31
221.10
OH 220.49
220.0
SR 159
S CLINTON
MILL ST
ROB STREAM
HINES BLUFF
CANTINE CR
LUMAGHI HEIG
BEAN STREAM
LEBANON RD
JULIA STRM
LOCKMAN RD
DOGWOOD STM
IT RR
LONGHI RD
LIBERTY RD
MILL ROAD
ROSE STRM
TROYOFALLON
0°50'
1°54'
2° 0'
1°30'
1°34'
0°30'
DEG OF CURVE
HORIZ. ALIGNMENT
SUPER ELEVATION
NN
VERT. ALIGNMENT
GRADE
.19
.23
.34
.00

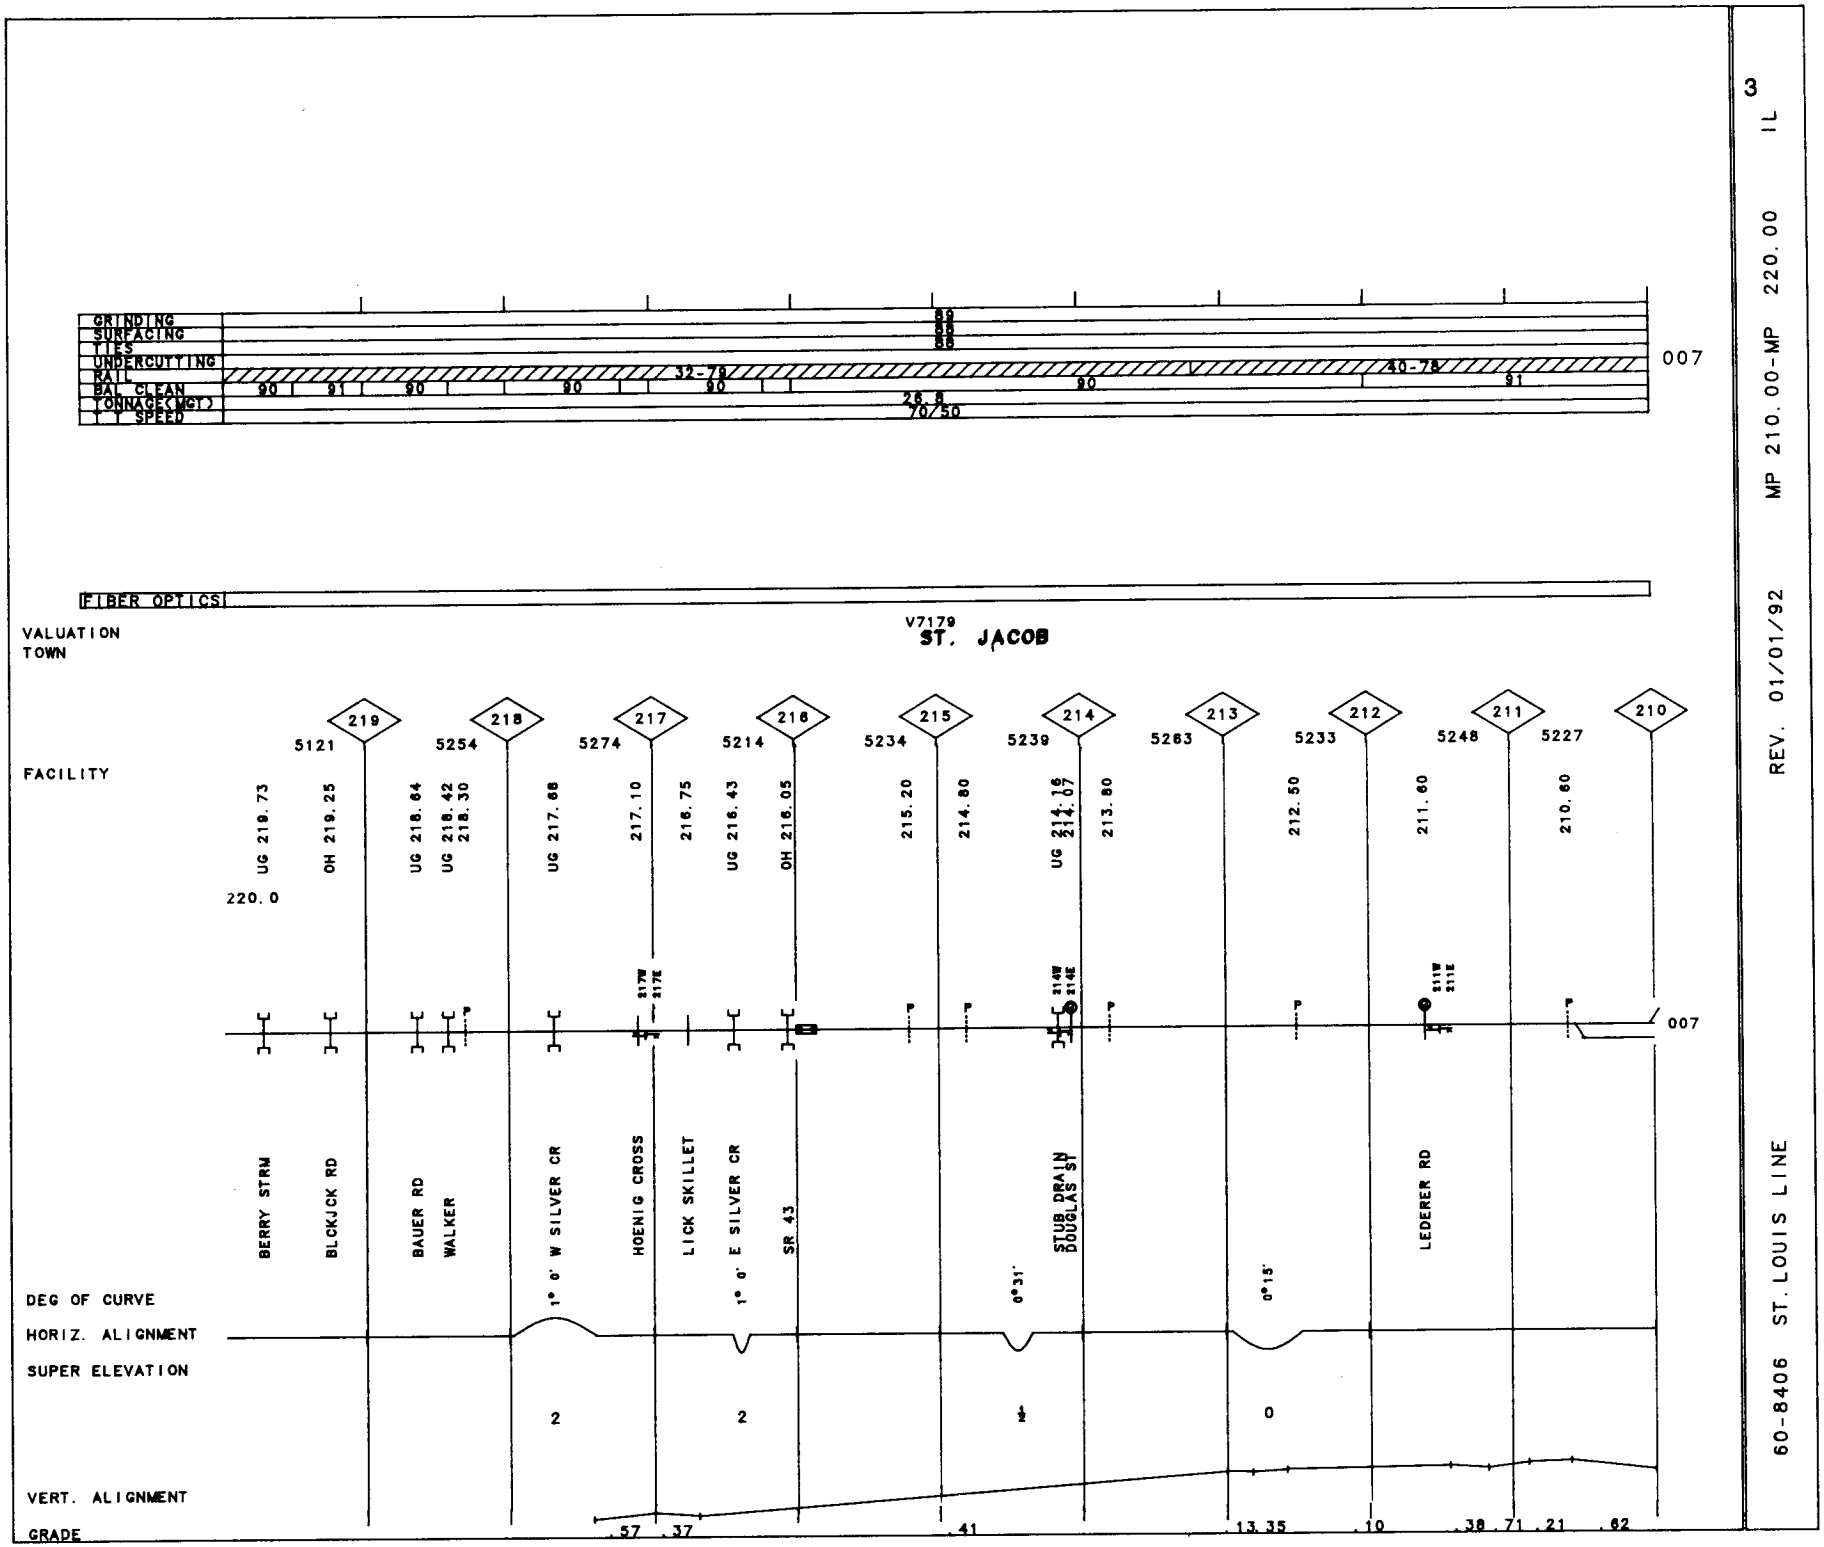

3

IL

MP 210.00-MP 220.00

REV. 01/01/92

60-8406 ST. LOUIS LINE

60-8406 ST. LOUIS LINE REV. 01/01/92 MP 200.00-MP 210.00 IL

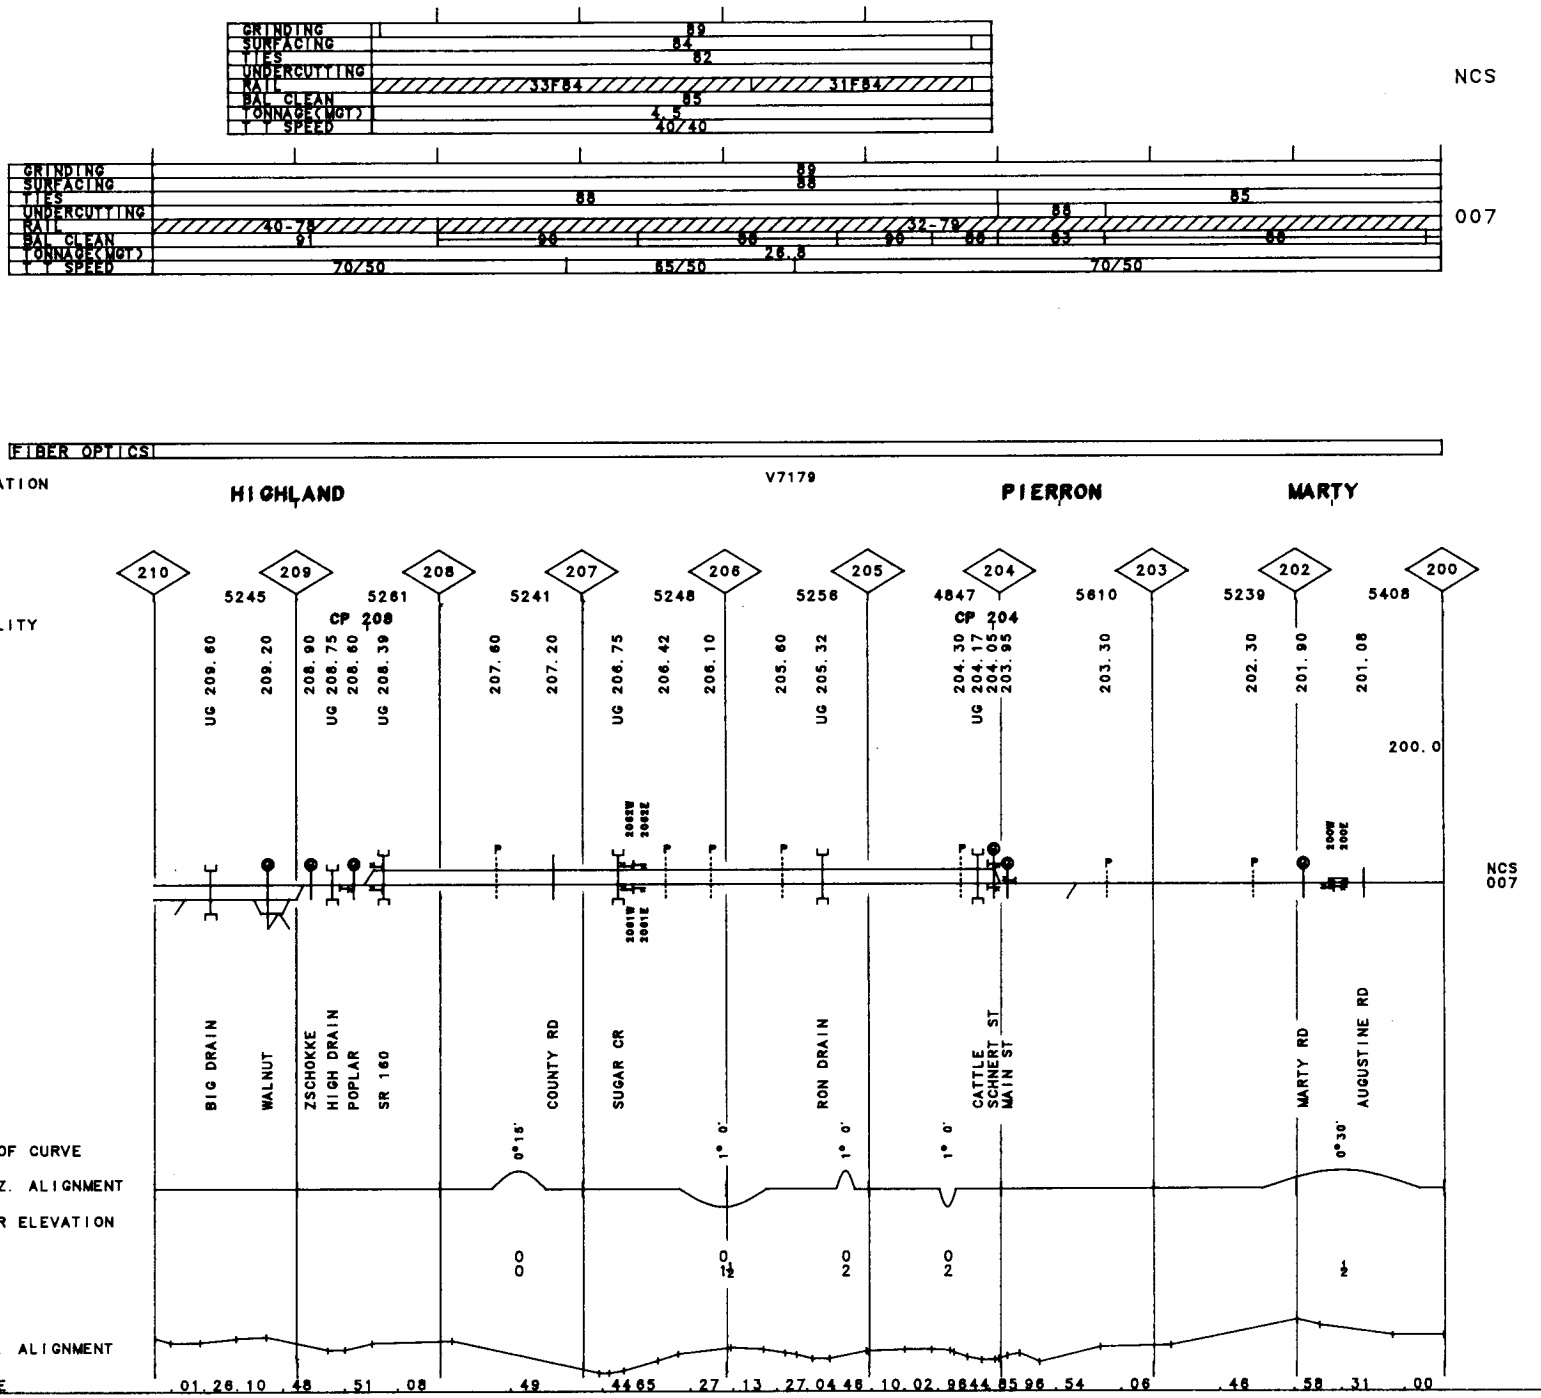

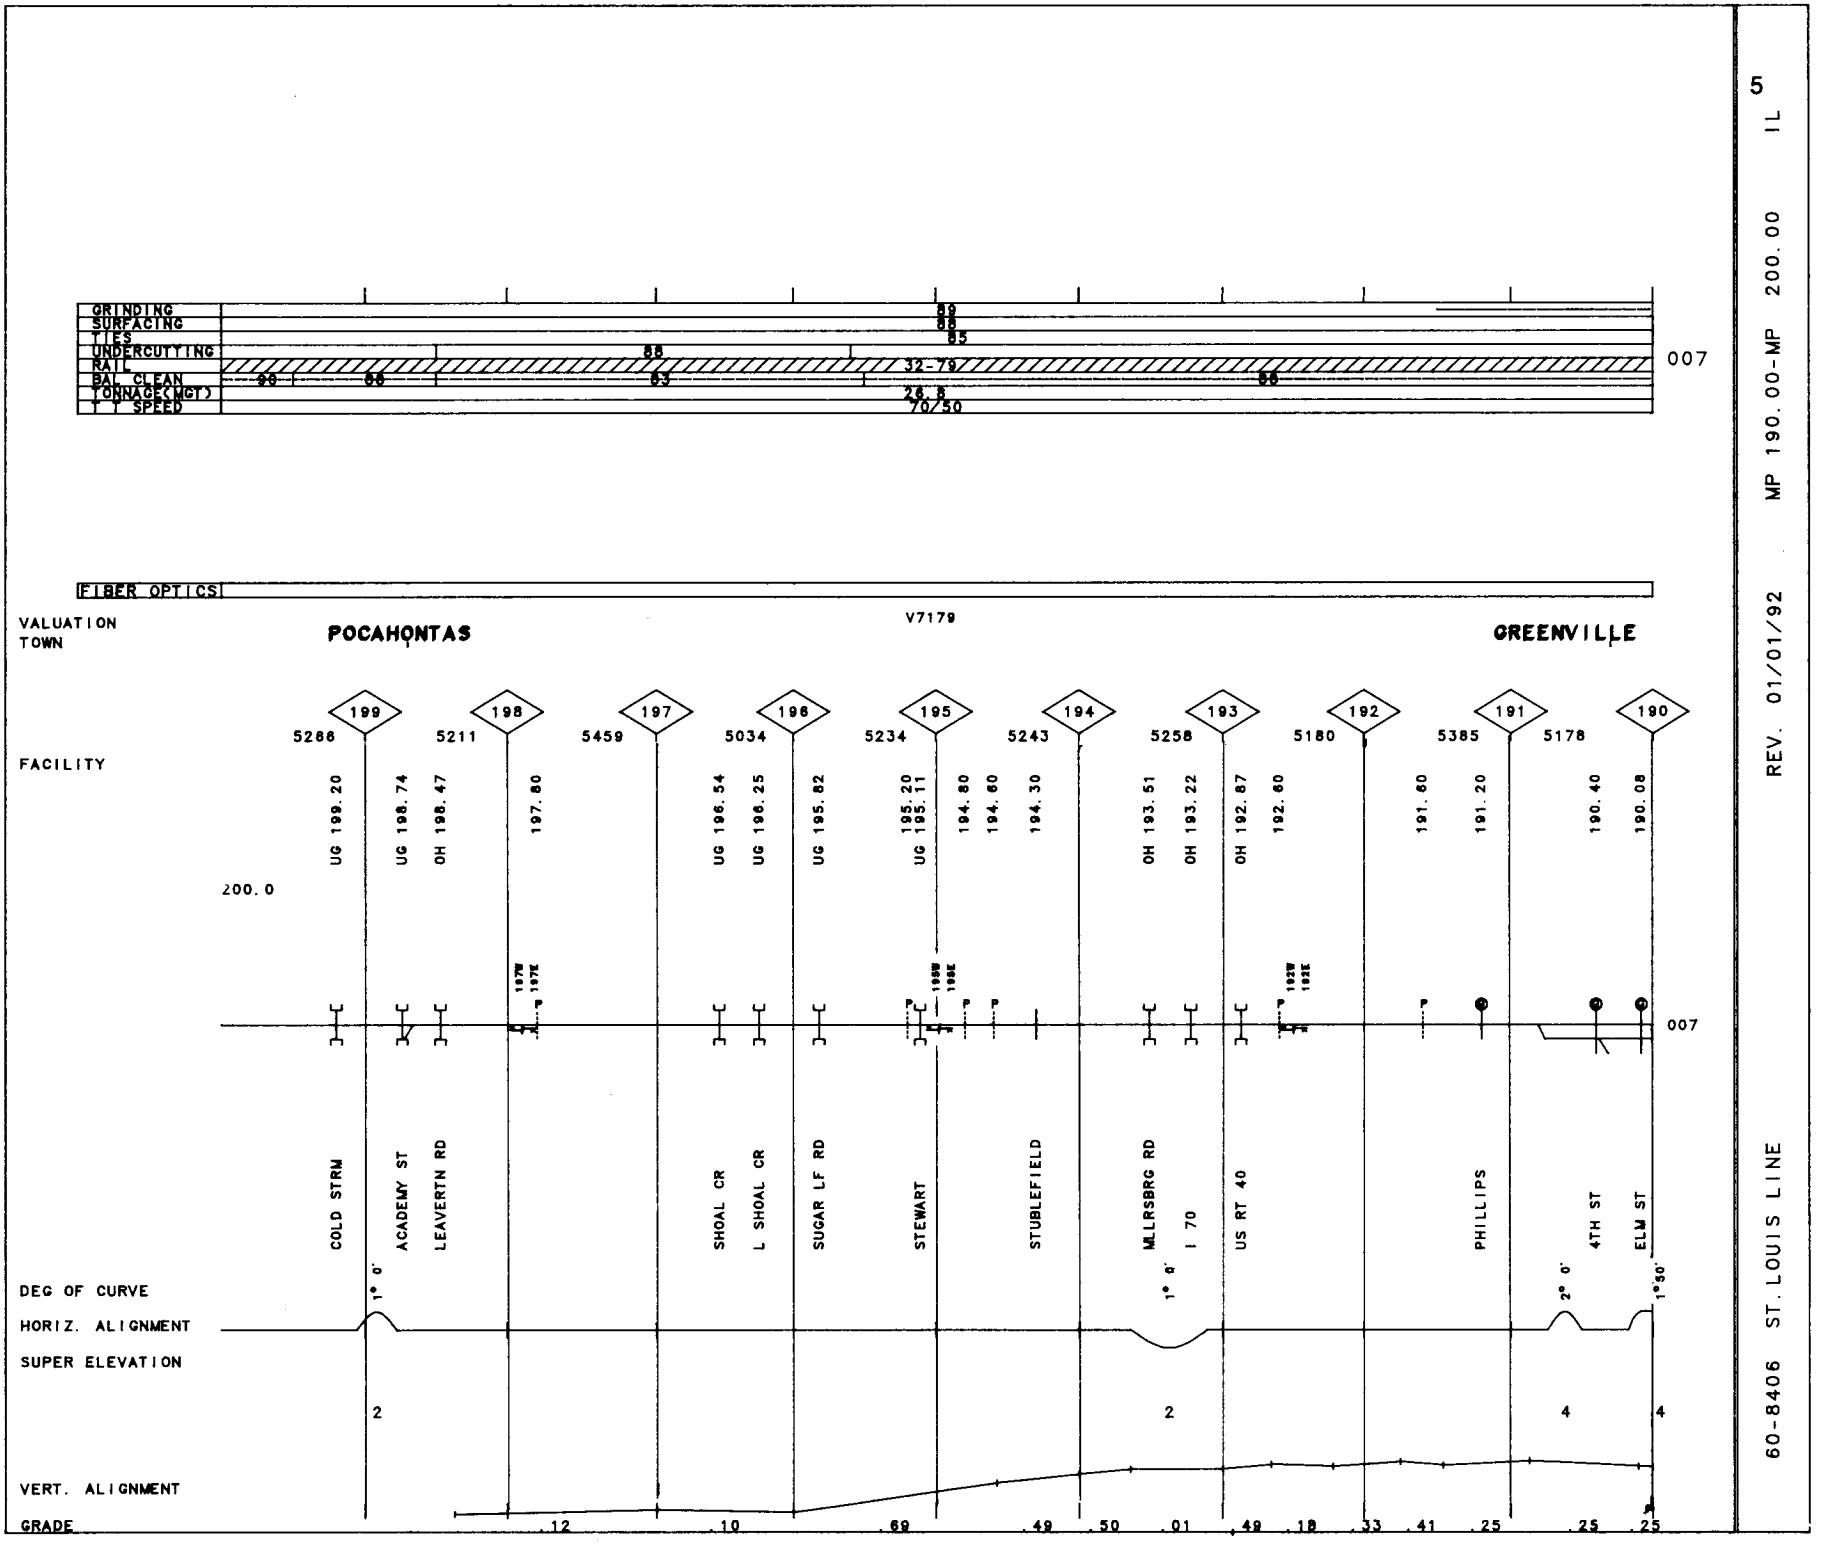

5

60-8406 ST. LOUIS LINE REV. 01/01/92 MP 190.00-MP 200.00 IL

6

60-8406 ST. LOUIS LINE REV. 01/01/92 MP 180.00-MP 190.00 IL

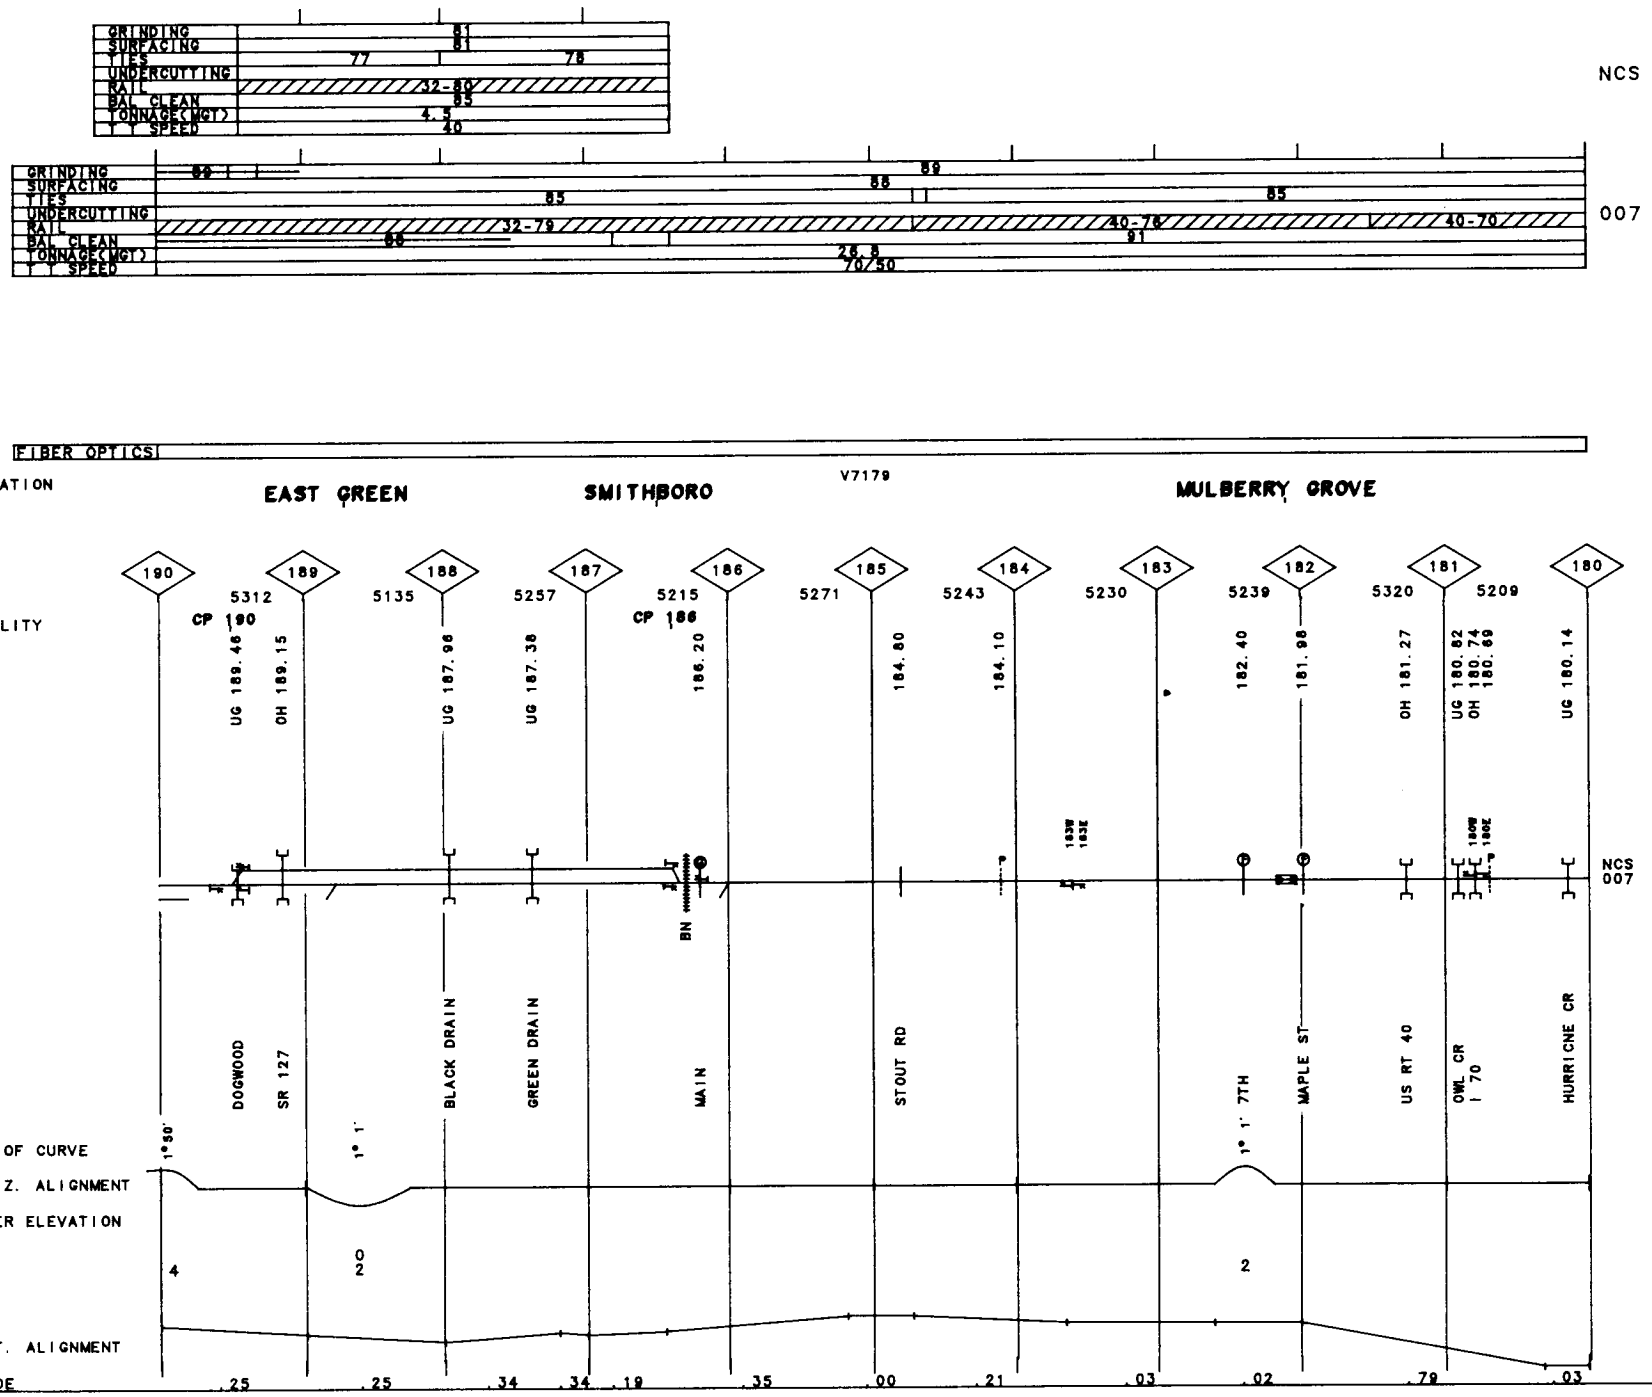

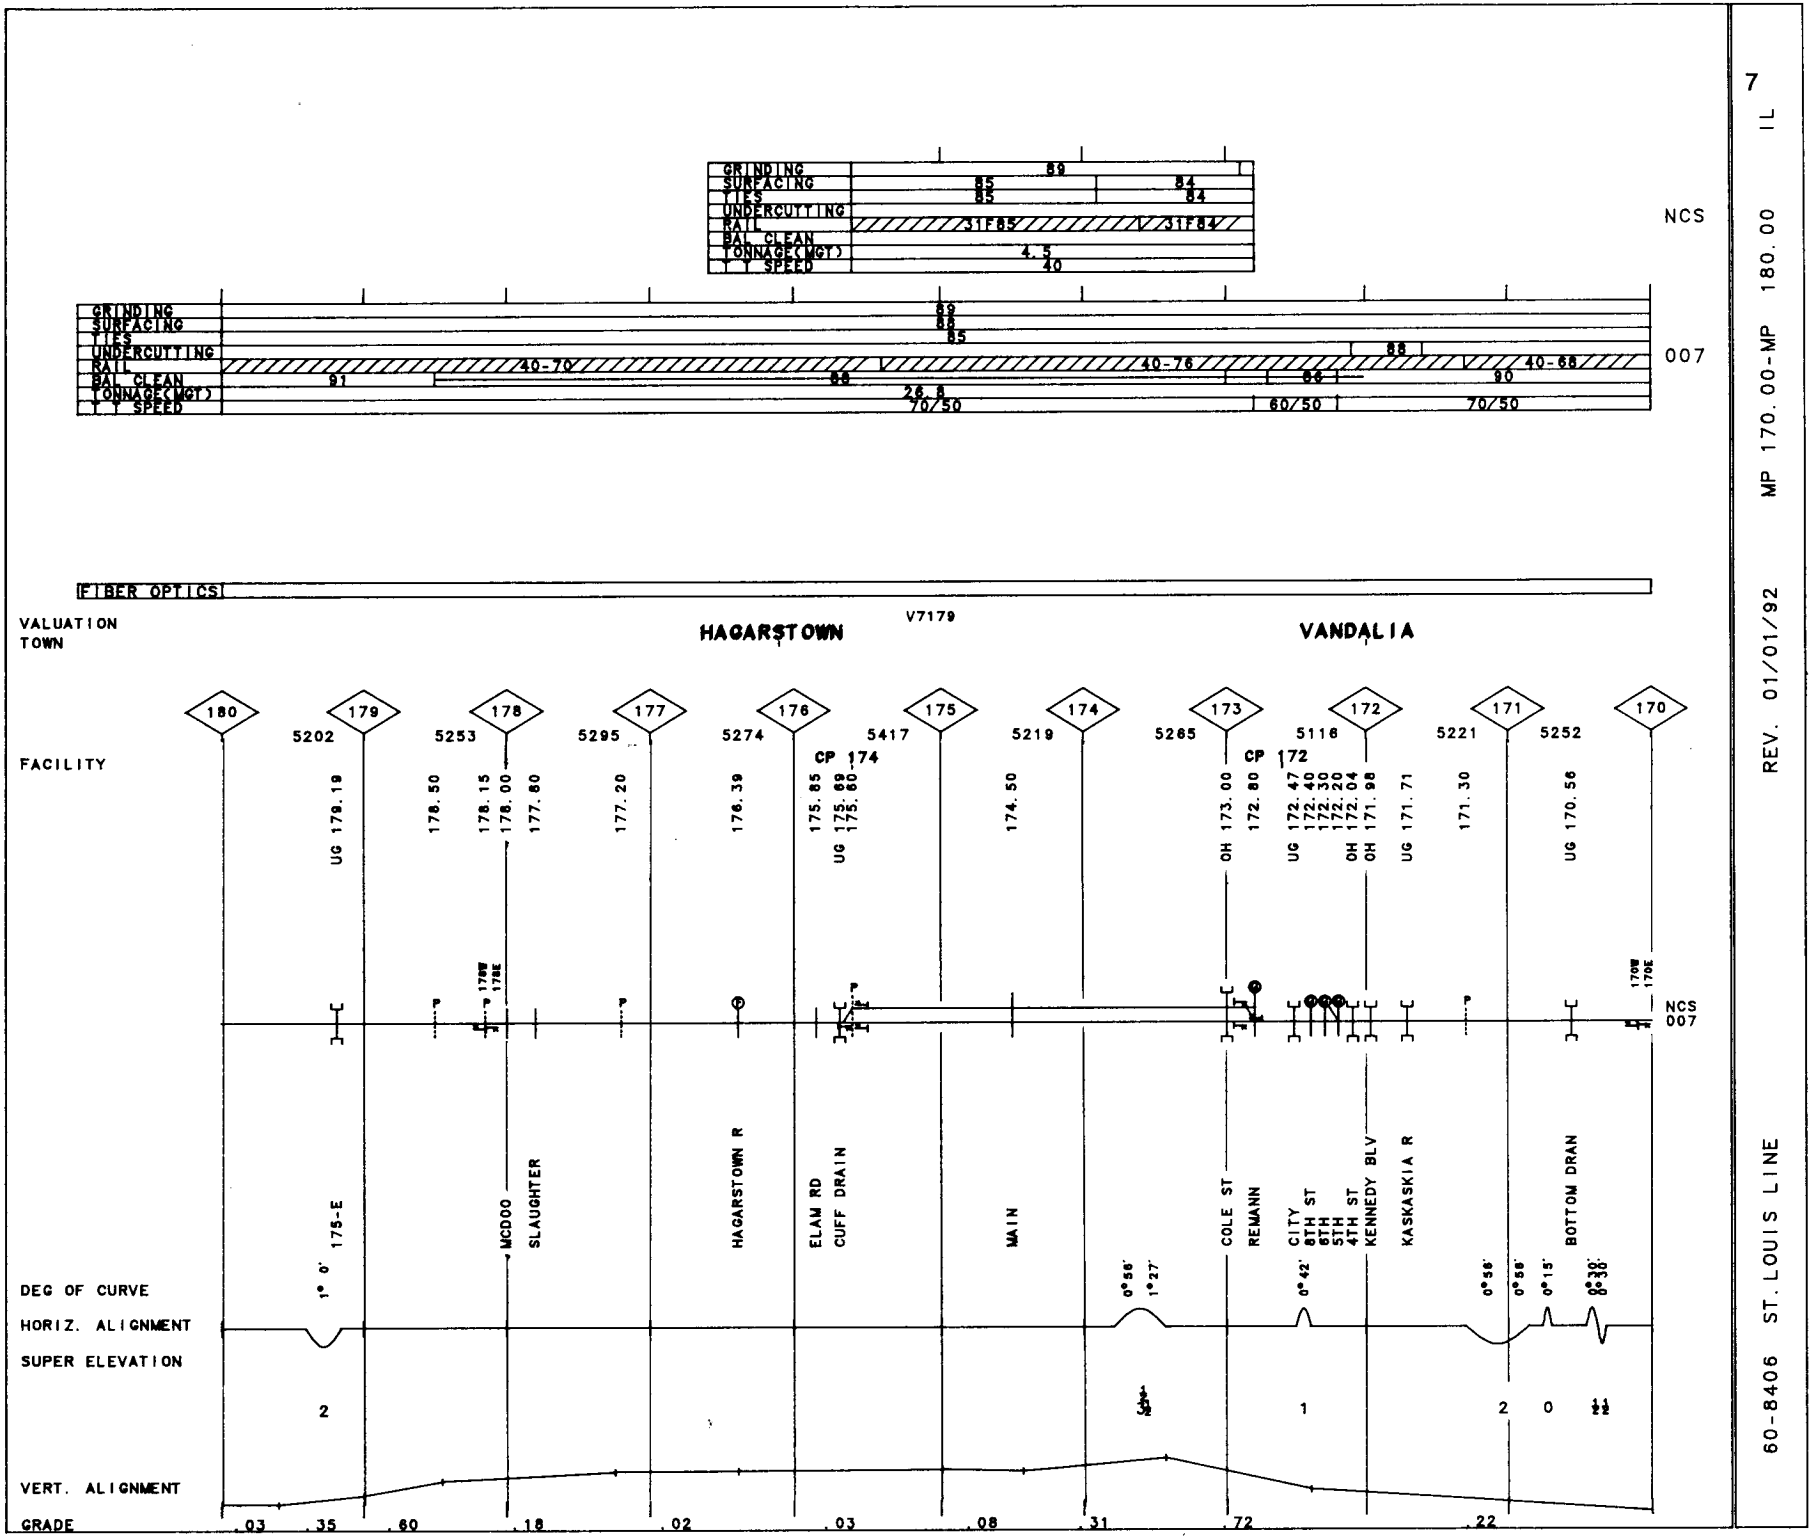

7

60-8406 ST. LOUIS LINE REV. 01/01/92 MP 170.00-MP 180.00 IL

8

60-8406 ST. LOUIS LINE REV. 01/01/92 MP 160.00-MP 170.00 IL

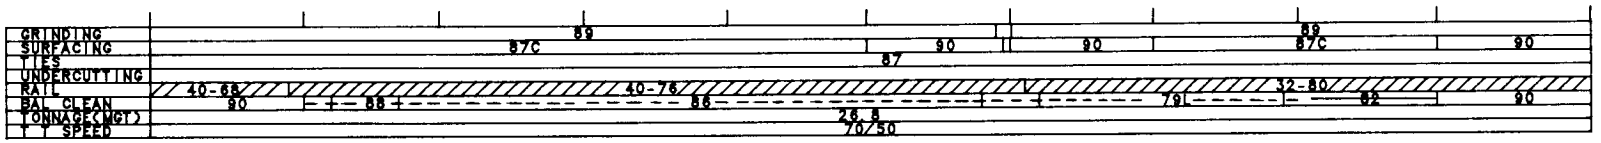

FIBER OPTICS

VALUATION TOWN

V7179 BROWNSTOWN

FACILITY

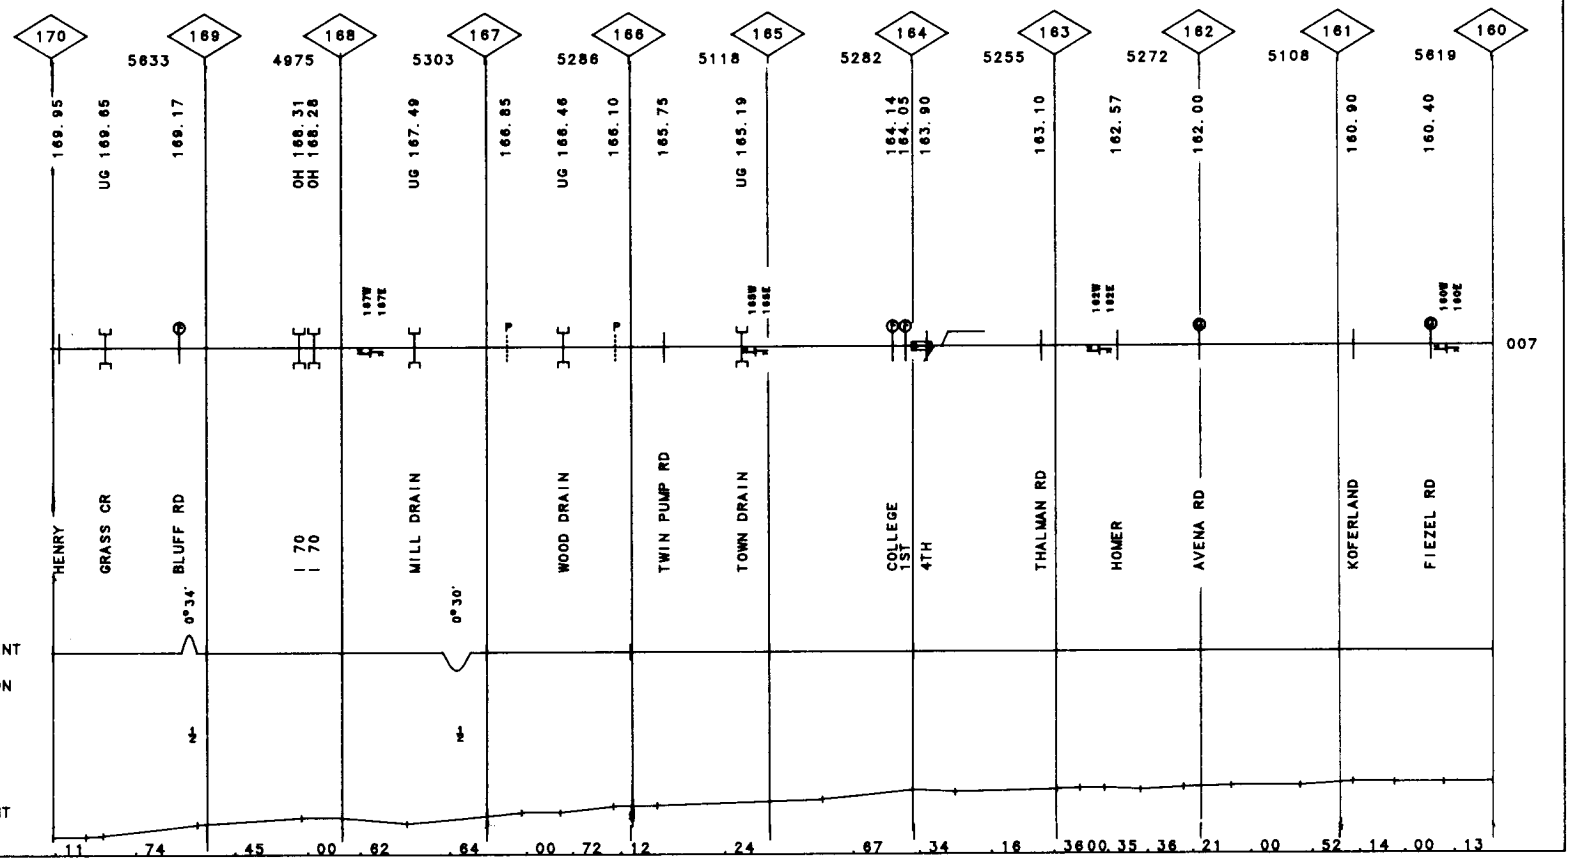

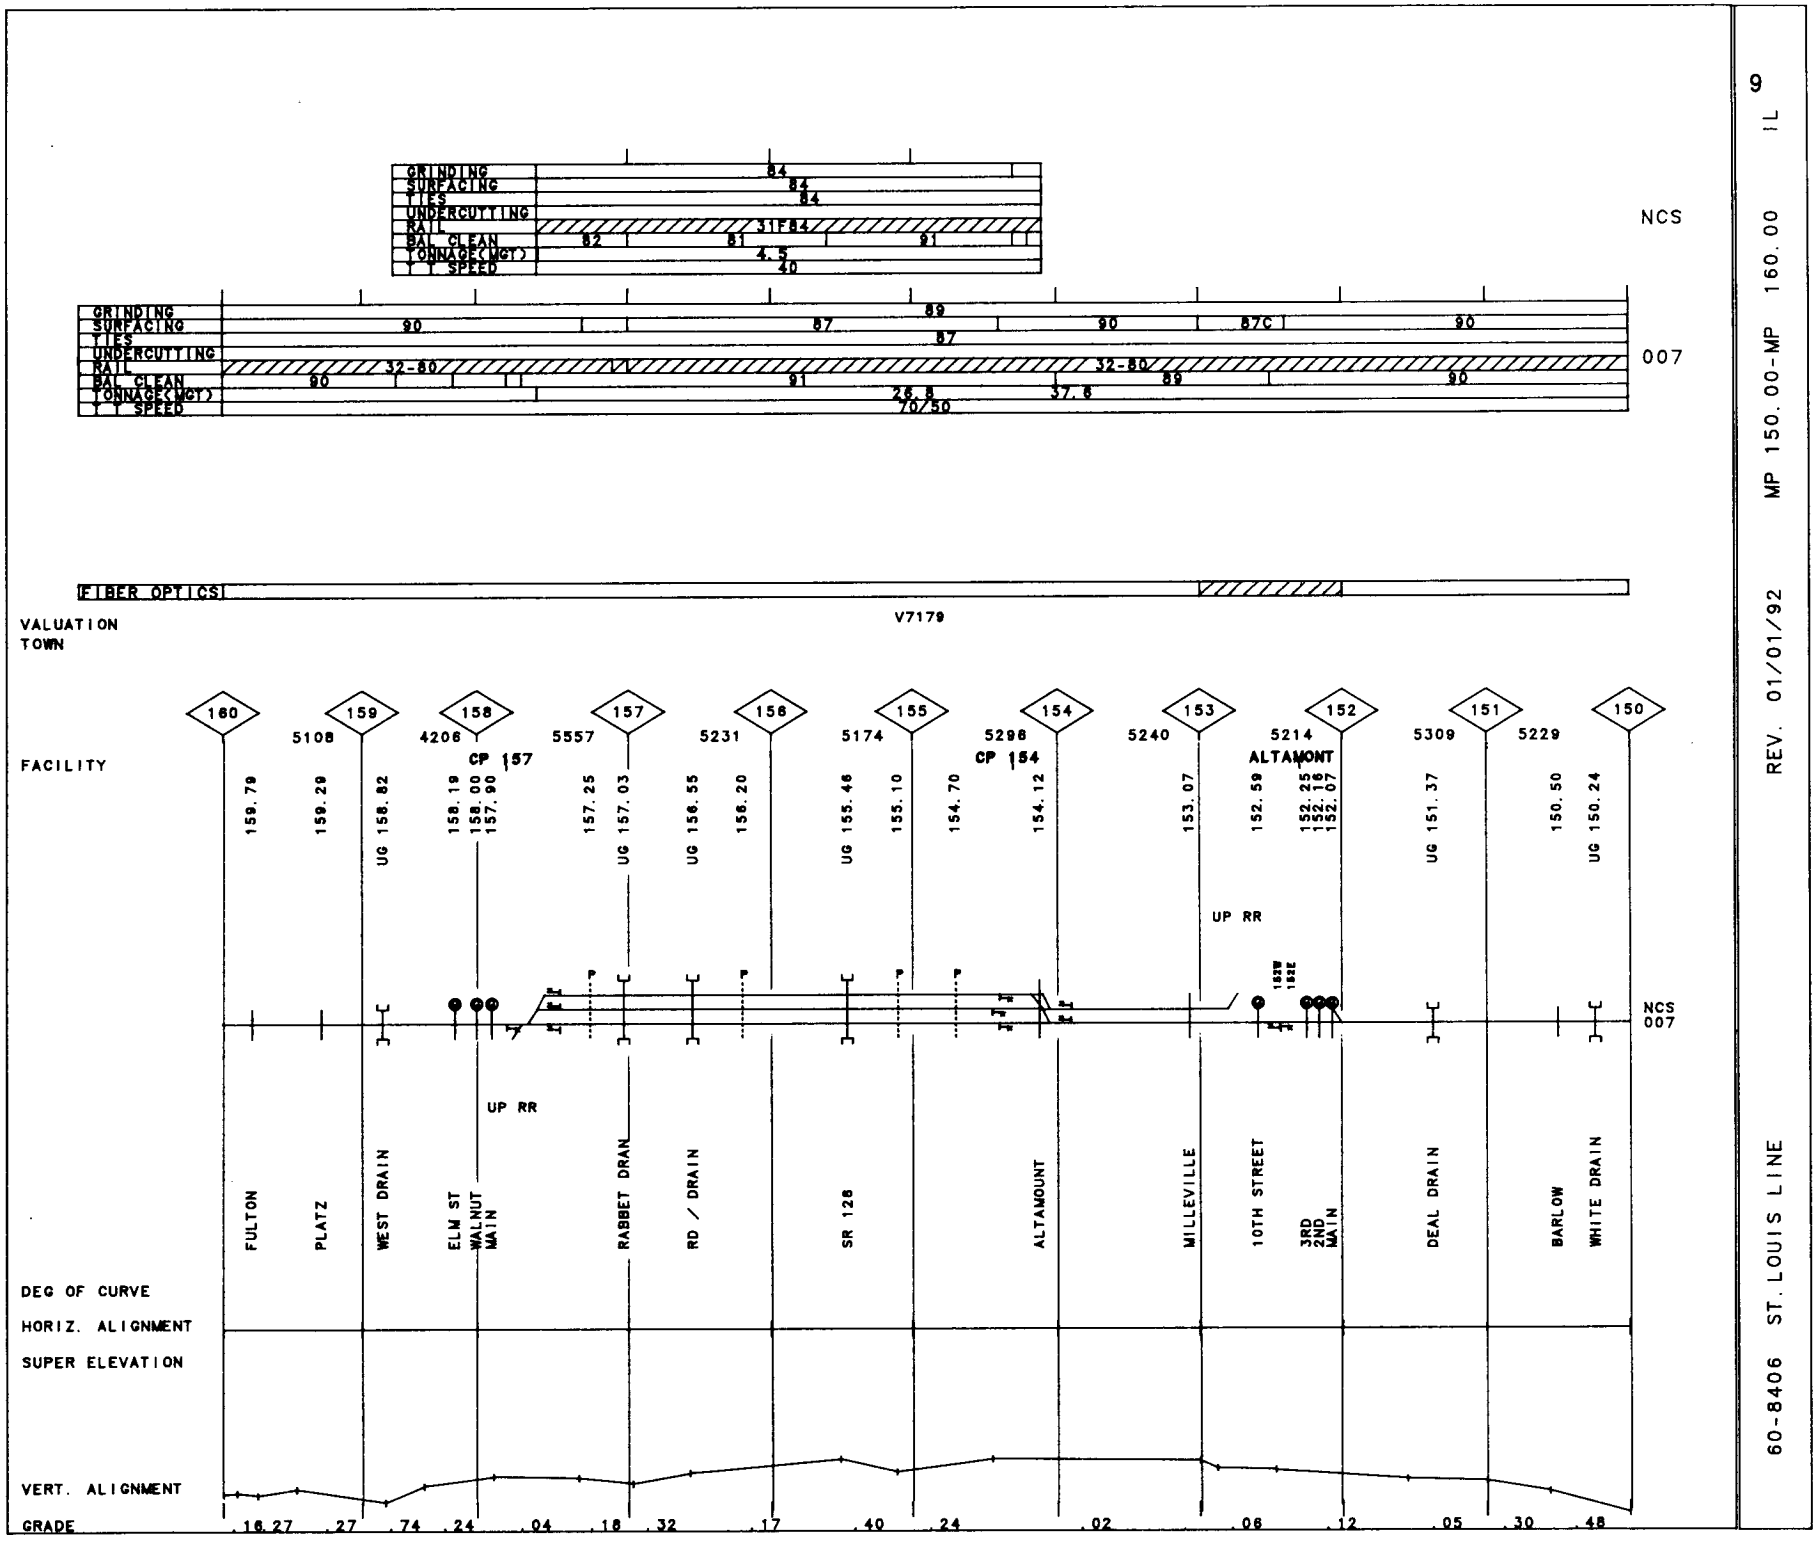

9

60-8406 ST. LOUIS LINE REV. 01/01/92 MP 150.00-MP 160.00 IL

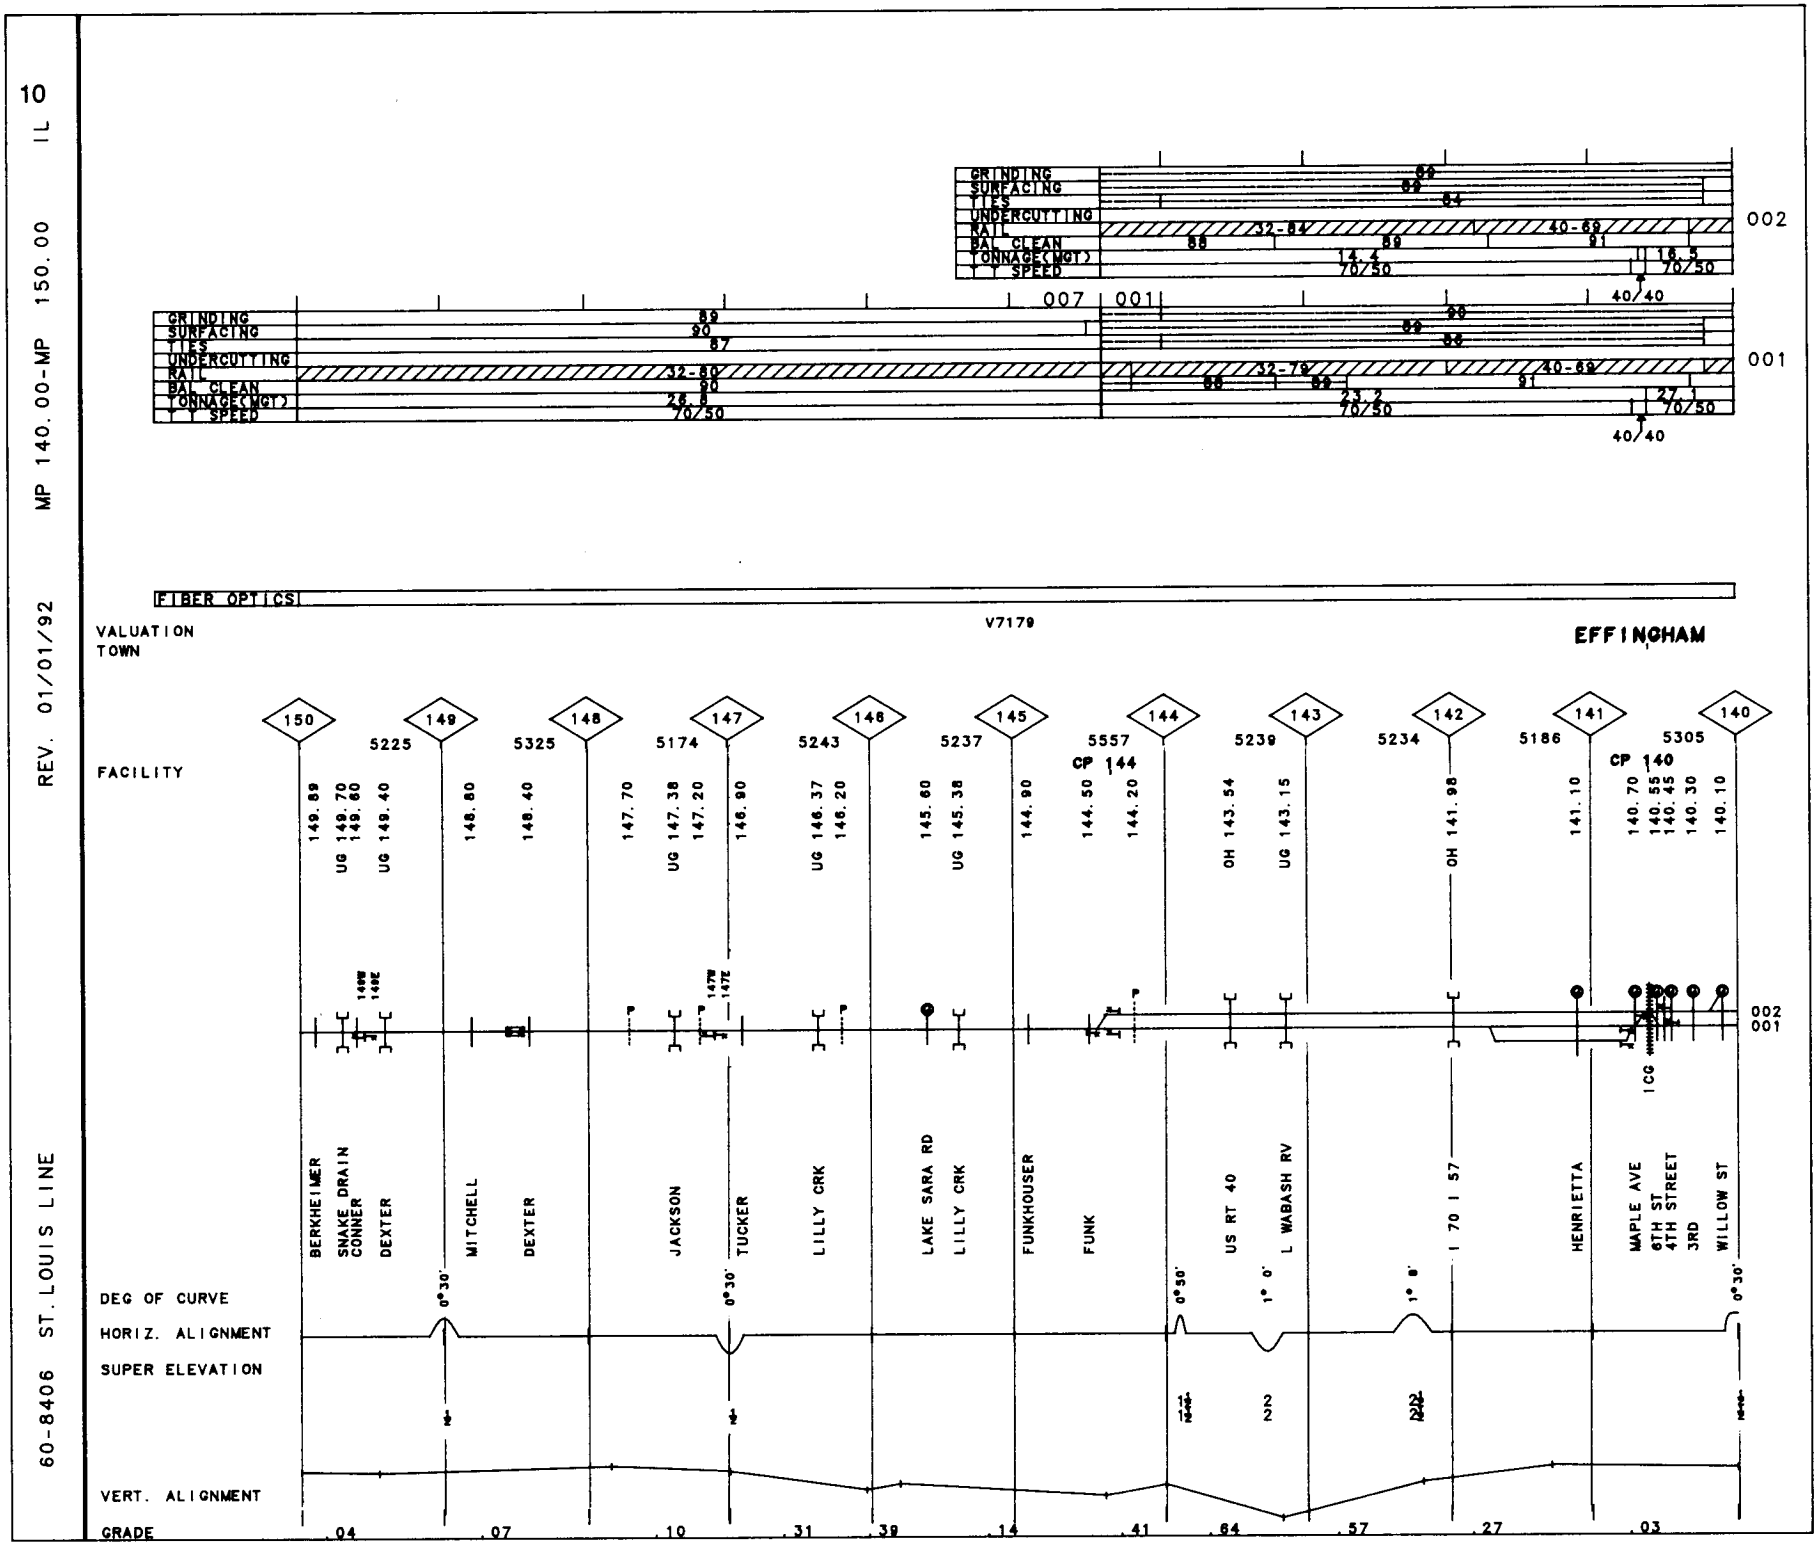
10
IL
MP 140.00-MP 150.00
REV. 01/01/92
60-8406 ST.LOUIS LINE
GRINDING
SURFACING
TIES
UNDERCUTTING
RAIL
BAL CLEAN
TONNAGE(MGT)
SPEED
002
001
007
FIBER OPTICS
V7179
VALUATION
TOWN
EFFINGHAM
FACILITY
150
149
148
147
146
145
144
143
142
141
140
5225
5325
5174
5243
5237
5557
5239
5234
5186
5305
CP 144
CP 140
DEG OF CURVE
HORIZ. ALIGNMENT
SUPER ELEVATION
VERT. ALIGNMENT
GRADE
.04
.07
.10
.31
.39
.14
.41
.84
.57
.27
.03
BERKHEIMER
SNAKE DRAIN
CONNER
DEXTER
MITCHELL
DEXTER
JACKSON
TUCKER
LILLY CRK
LAKE SARA RD
LILLY CRK
FUNKHOUSER
FUNK
US RT 40
L WABASH RV
I 70 I 57
HENRIETTA
MAPLE AVE
4TH ST
4TH STREET
3RD
WILLOW ST
ICG

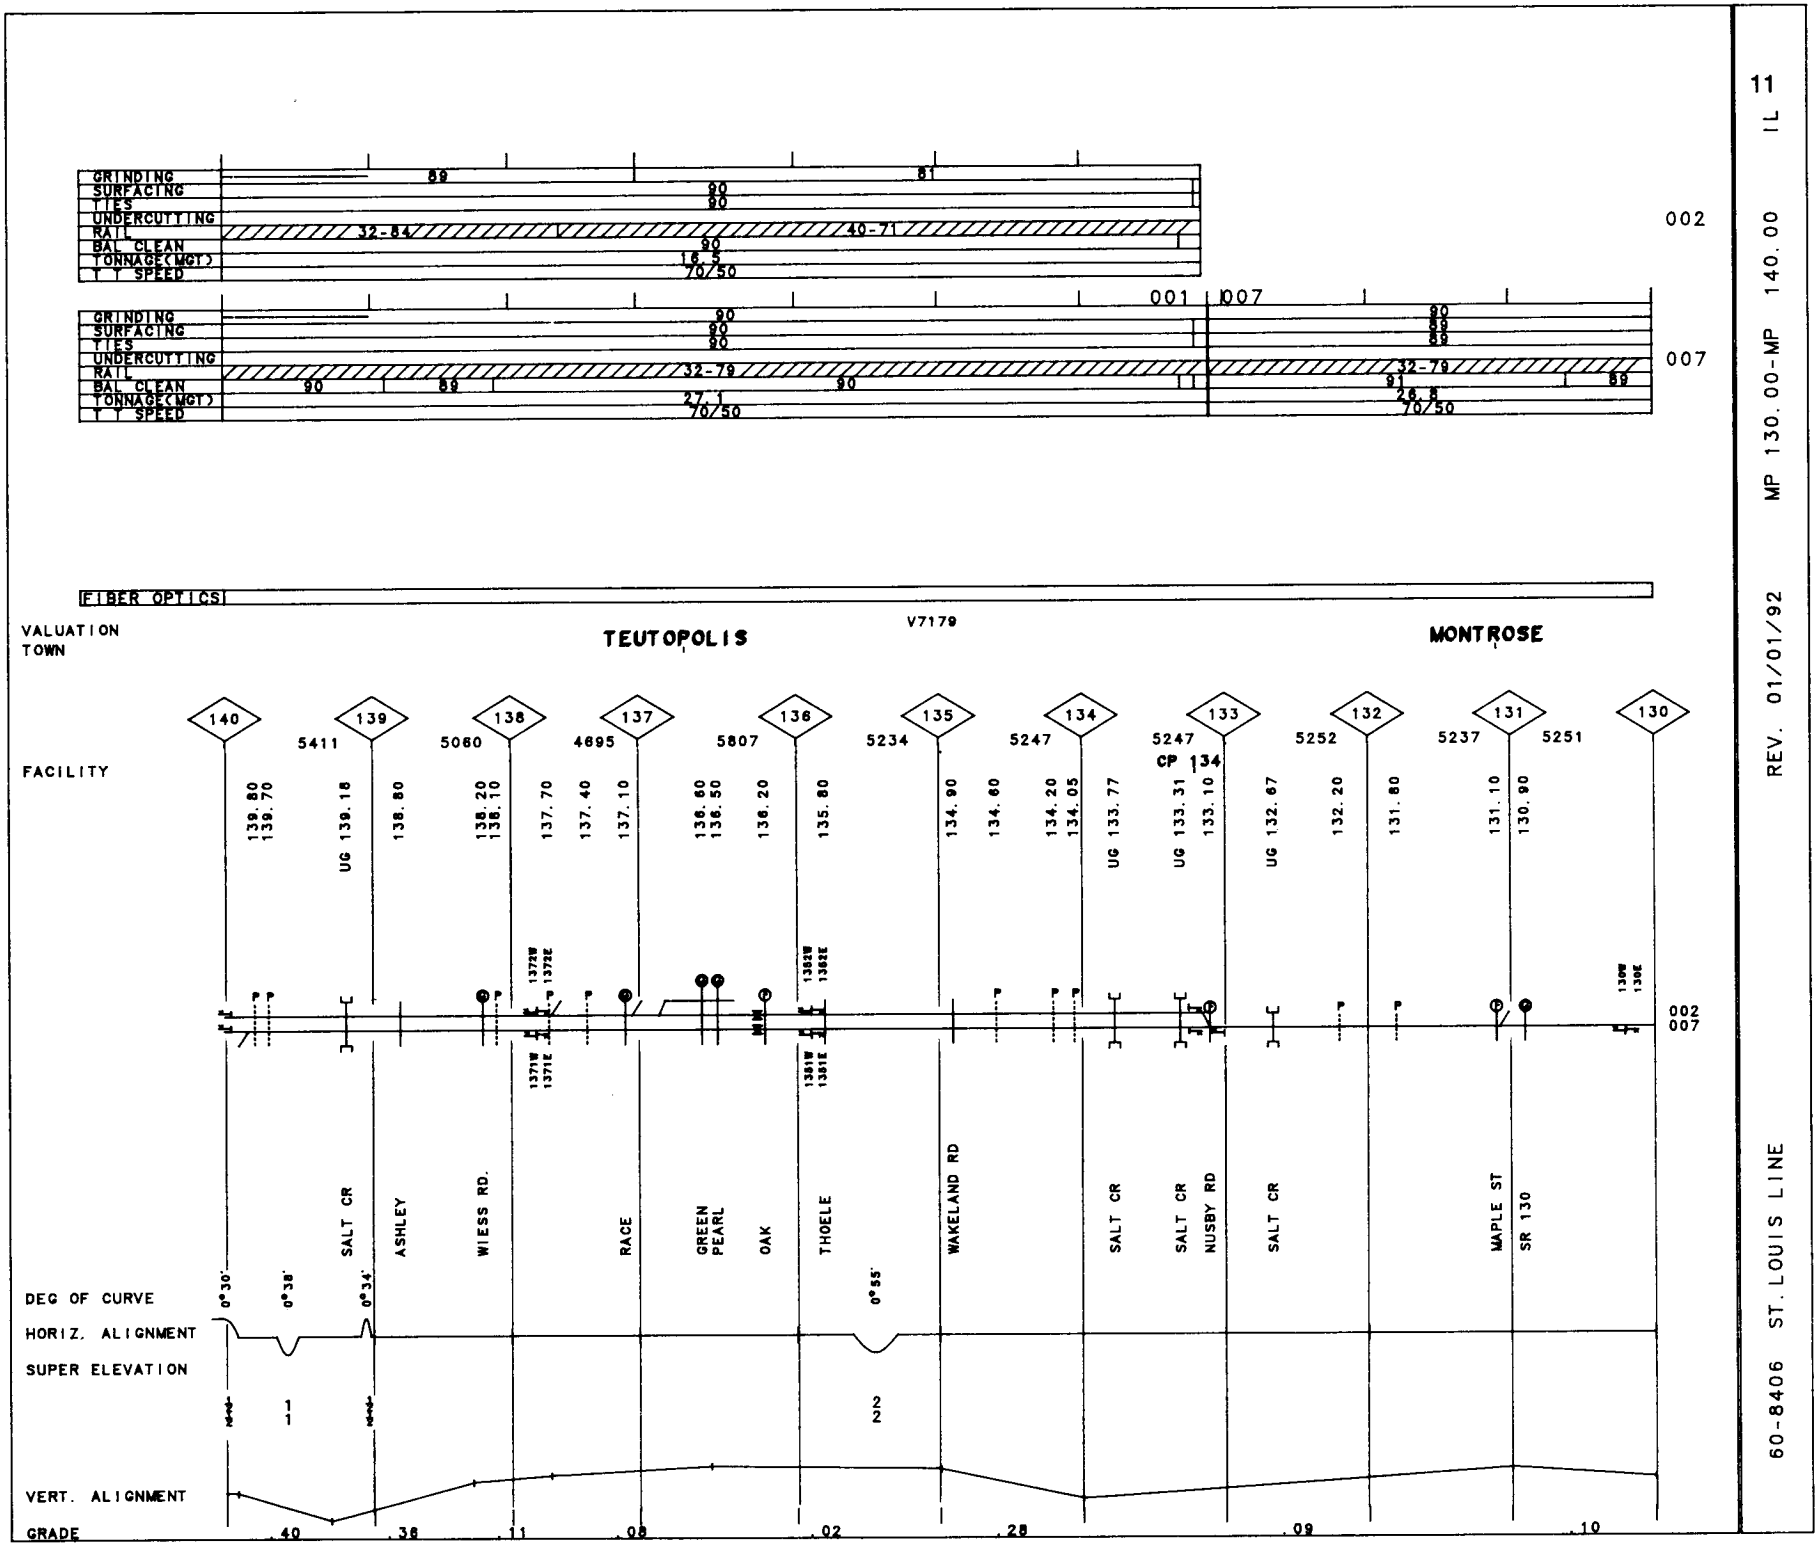

11

60-8406 ST. LOUIS LINE

REV. 01/01/92 MP 130.00-MP 140.00 IL

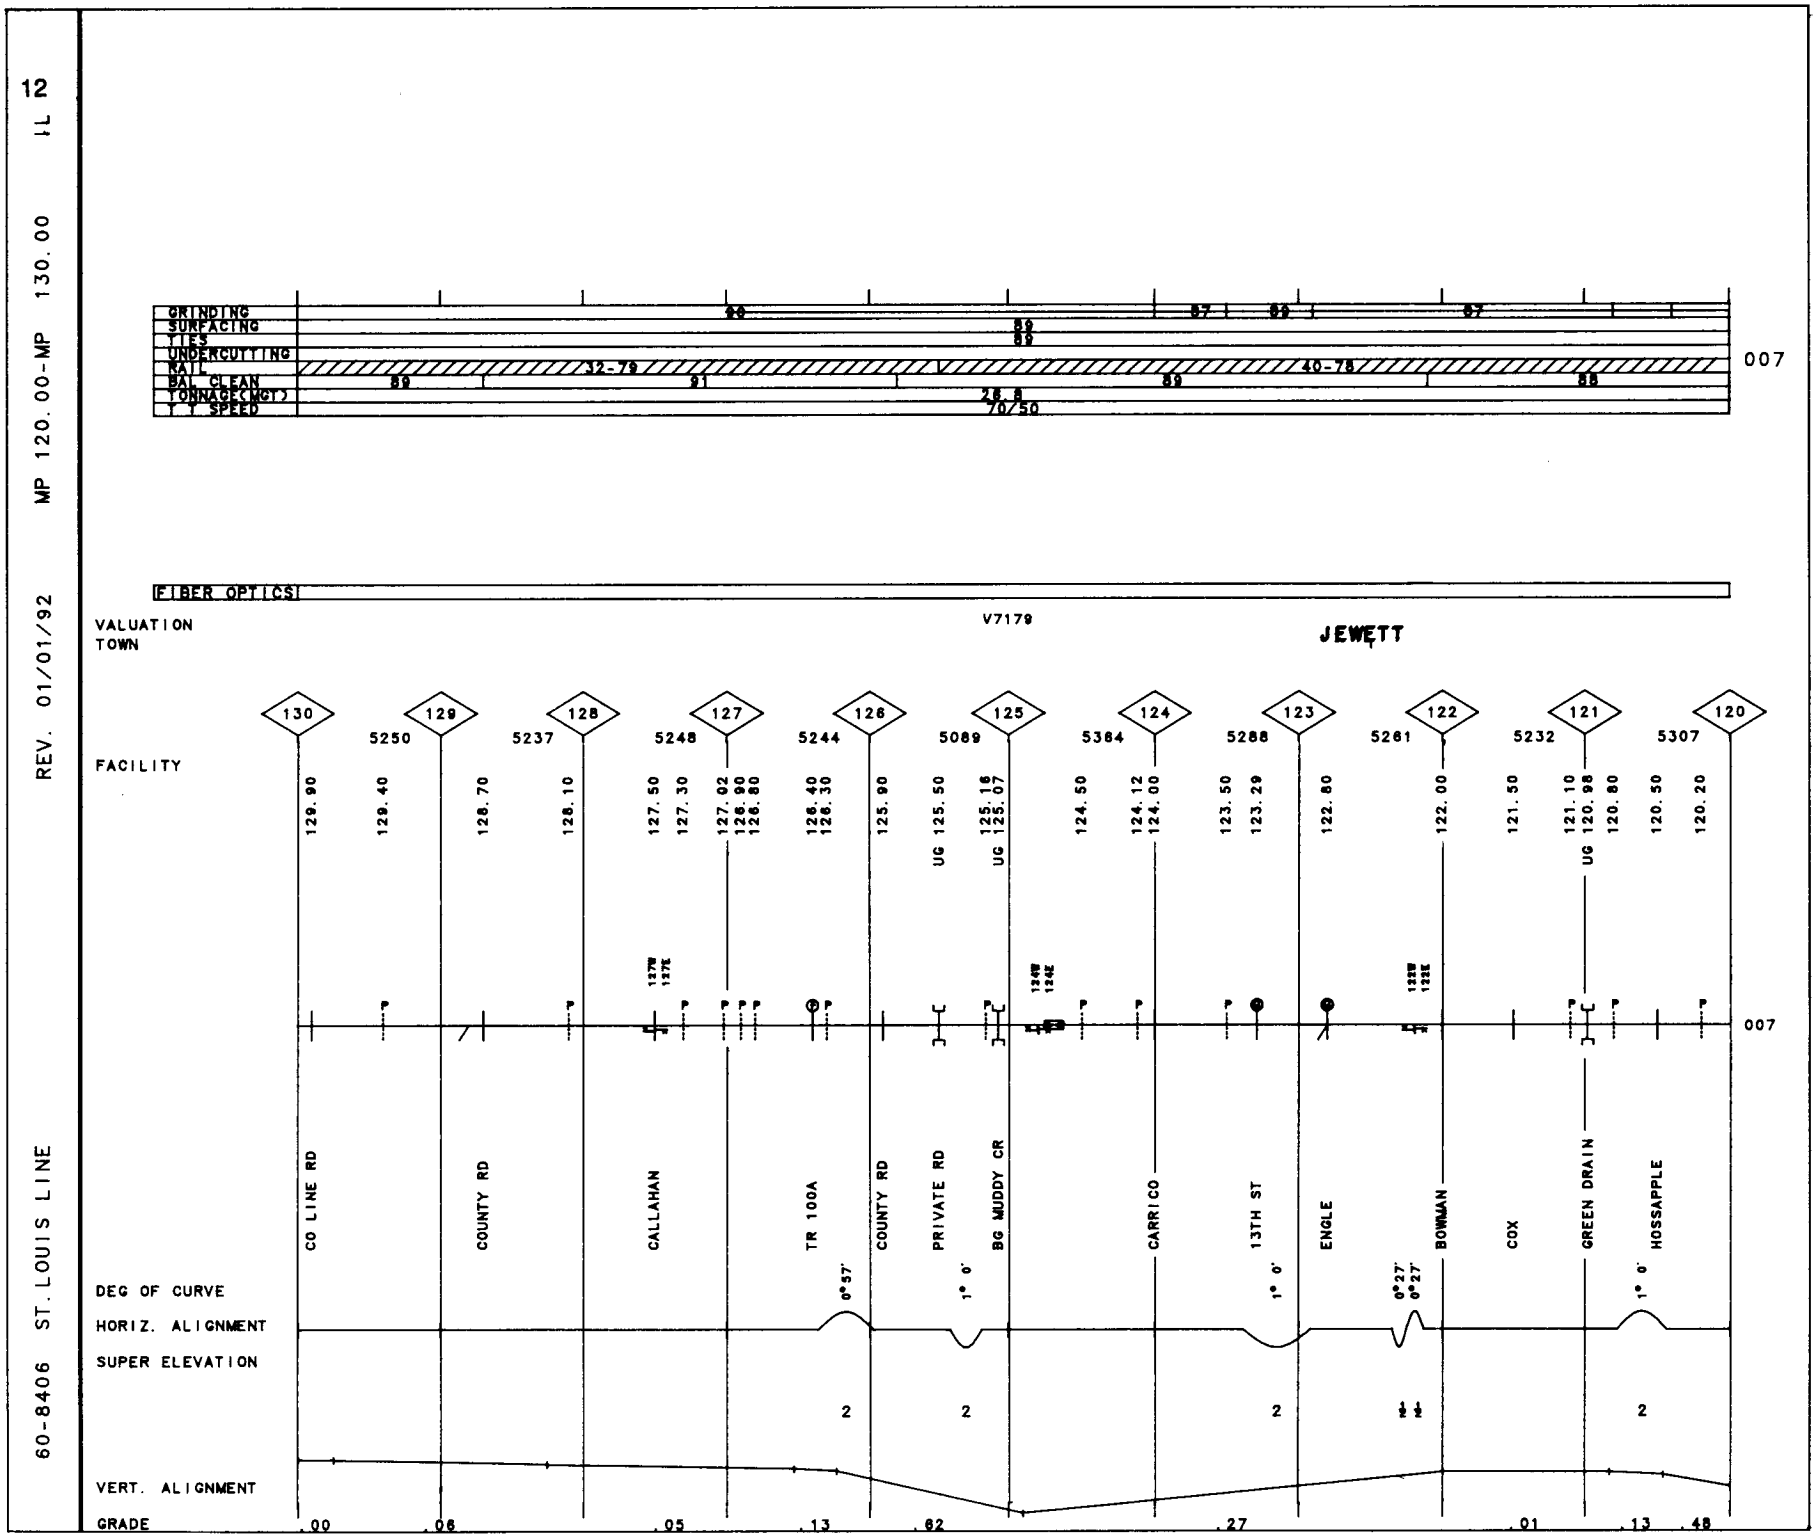
12
IL
MP 120.00-MP 130.00
REV. 01/01/92
60-8406 ST.LOUIS LINE
GRINDING
SURFACING
TIES
UNDERCUTTING
RAIL
BAL CLEAN
TONNAGE(MGT)
T T SPEED
32-79
40-78
89
91
26.8
70/50
007
FIBER OPTICS
VALUATION
TOWN
V7179
JEWETT
FACILITY
130
129
128
127
126
125
124
123
122
121
120
5250
5237
5248
5244
5089
5384
5288
5261
5232
5307
129.90
129.40
128.70
128.10
127.50
127.30
127.02
126.90
126.80
126.40
126.30
125.90
UG 125.50
125.16
UG 125.07
124.50
124.12
124.00
123.50
123.29
122.80
122.00
121.50
121.10
UG 120.98
120.80
120.50
120.20
CO LINE RD
COUNTY RD
CALLAHAN
TR 100A
COUNTY RD
PRIVATE RD
BG MUDDY CR
CARRICO
13TH ST
ENGLE
BOWMAN
COX
GREEN DRAIN
HOSSAPPLE
0°57'
1° 0'
1° 0'
0°27'
0°27'
1° 0'
DEG OF CURVE
HORIZ. ALIGNMENT
SUPER ELEVATION
2
2
2
2
VERT. ALIGNMENT
GRADE
.00
.06
.05
.13
.62
.27
.01
.13
.48

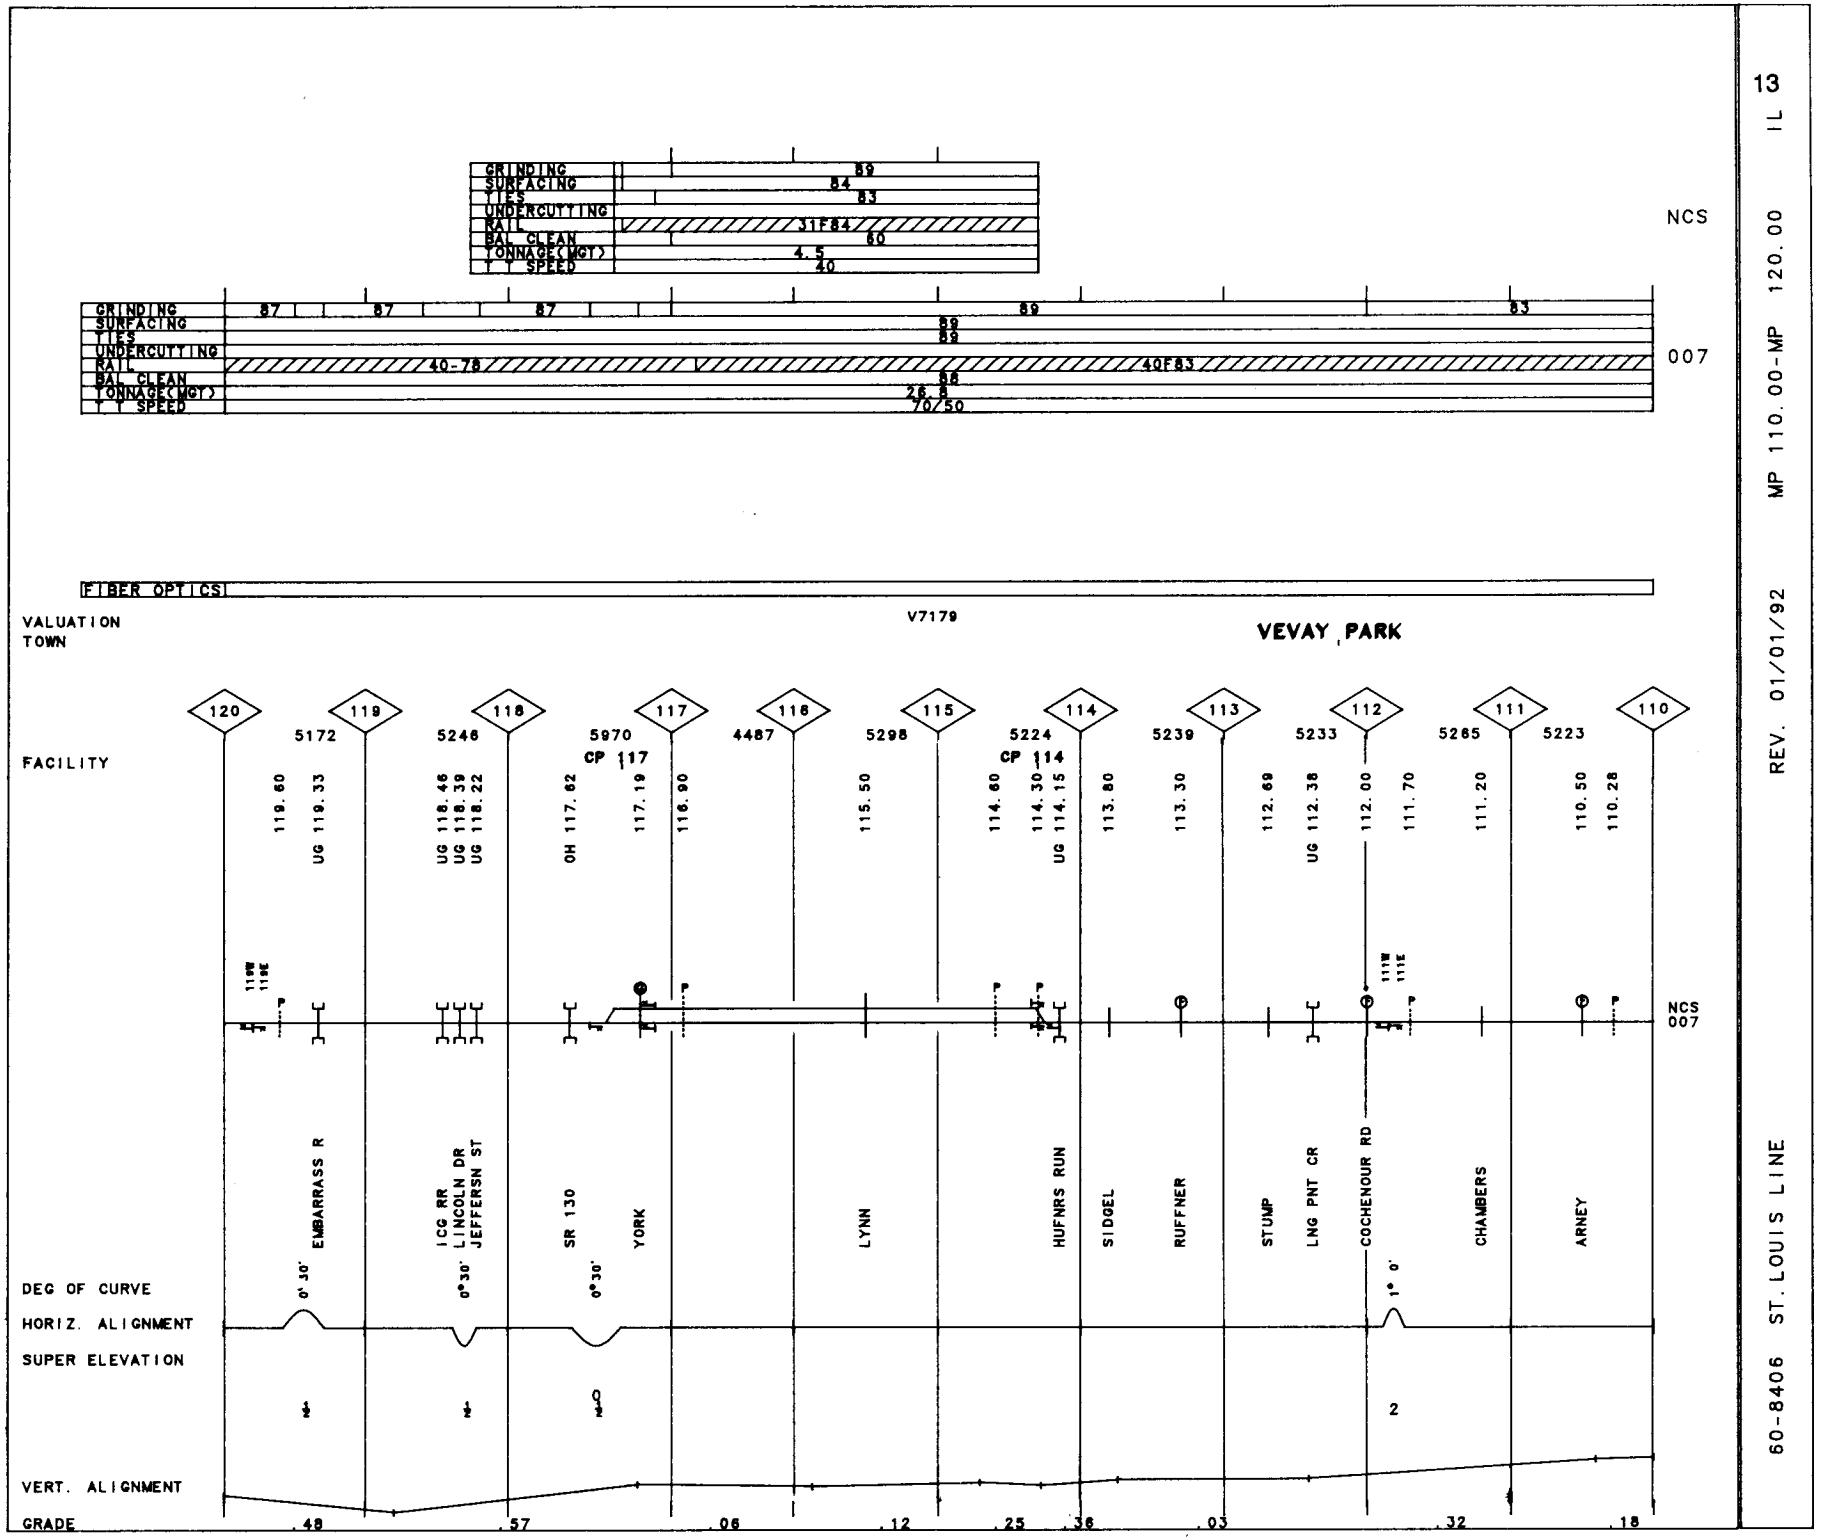

13

60-8406 ST. LOUIS LINE REV. 01/01/92 MP 110.00-MP 120.00 IL

60-8406 ST. LOUIS LINE REV. 01/01/92 MP 100.00-MP 110.00 IL

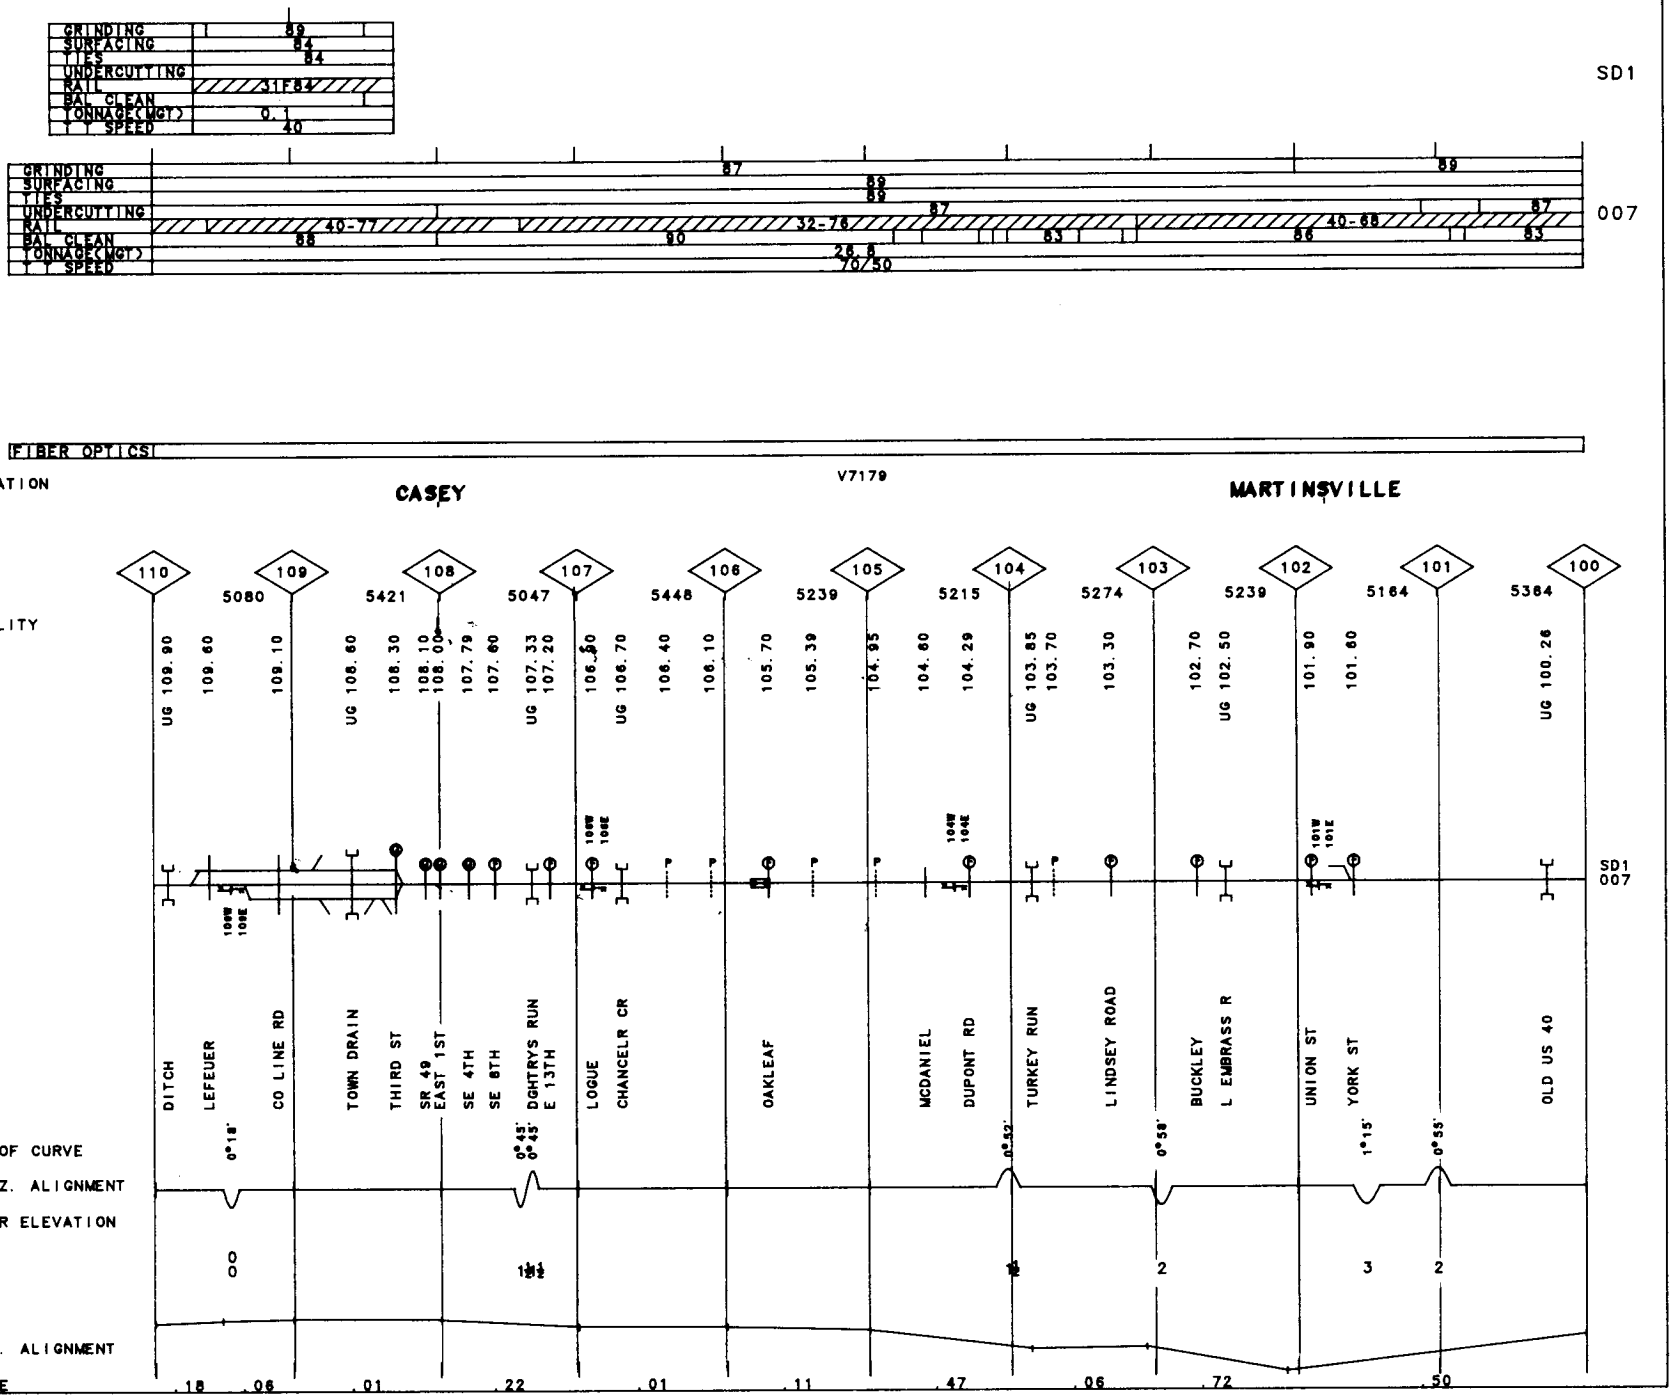

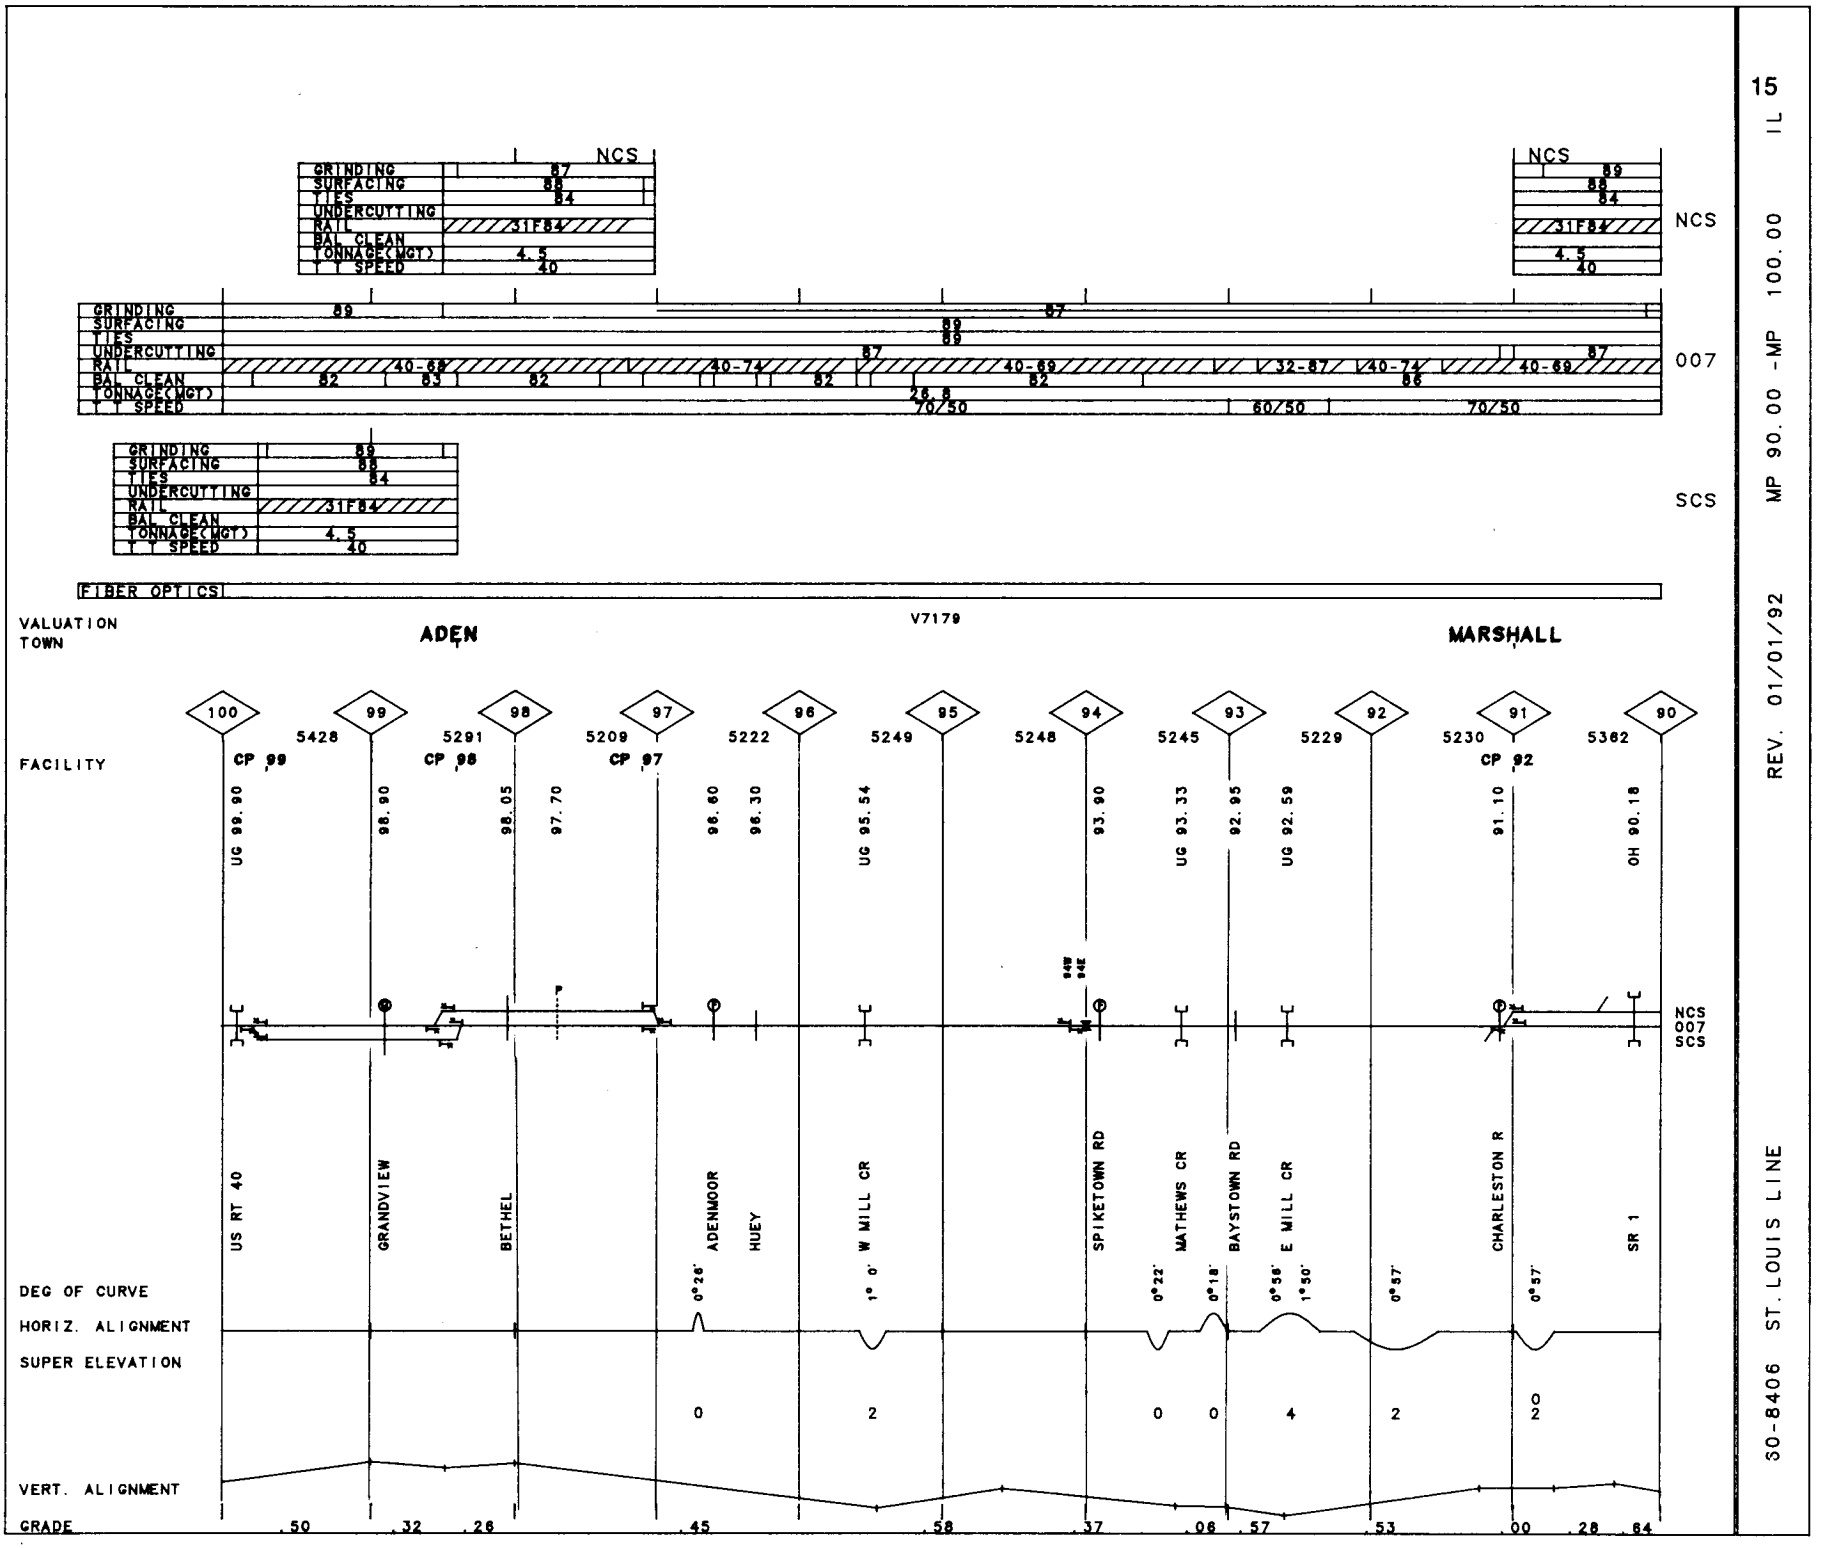

15

IL

MP 90.00 -MP 100.00

REV. 01/01/92

SO-8406 ST. LOUIS LINE

16

60-8406 ST. LOUIS LINE REV. 01/01/92 MP 80.00 -MP 90.00 IL

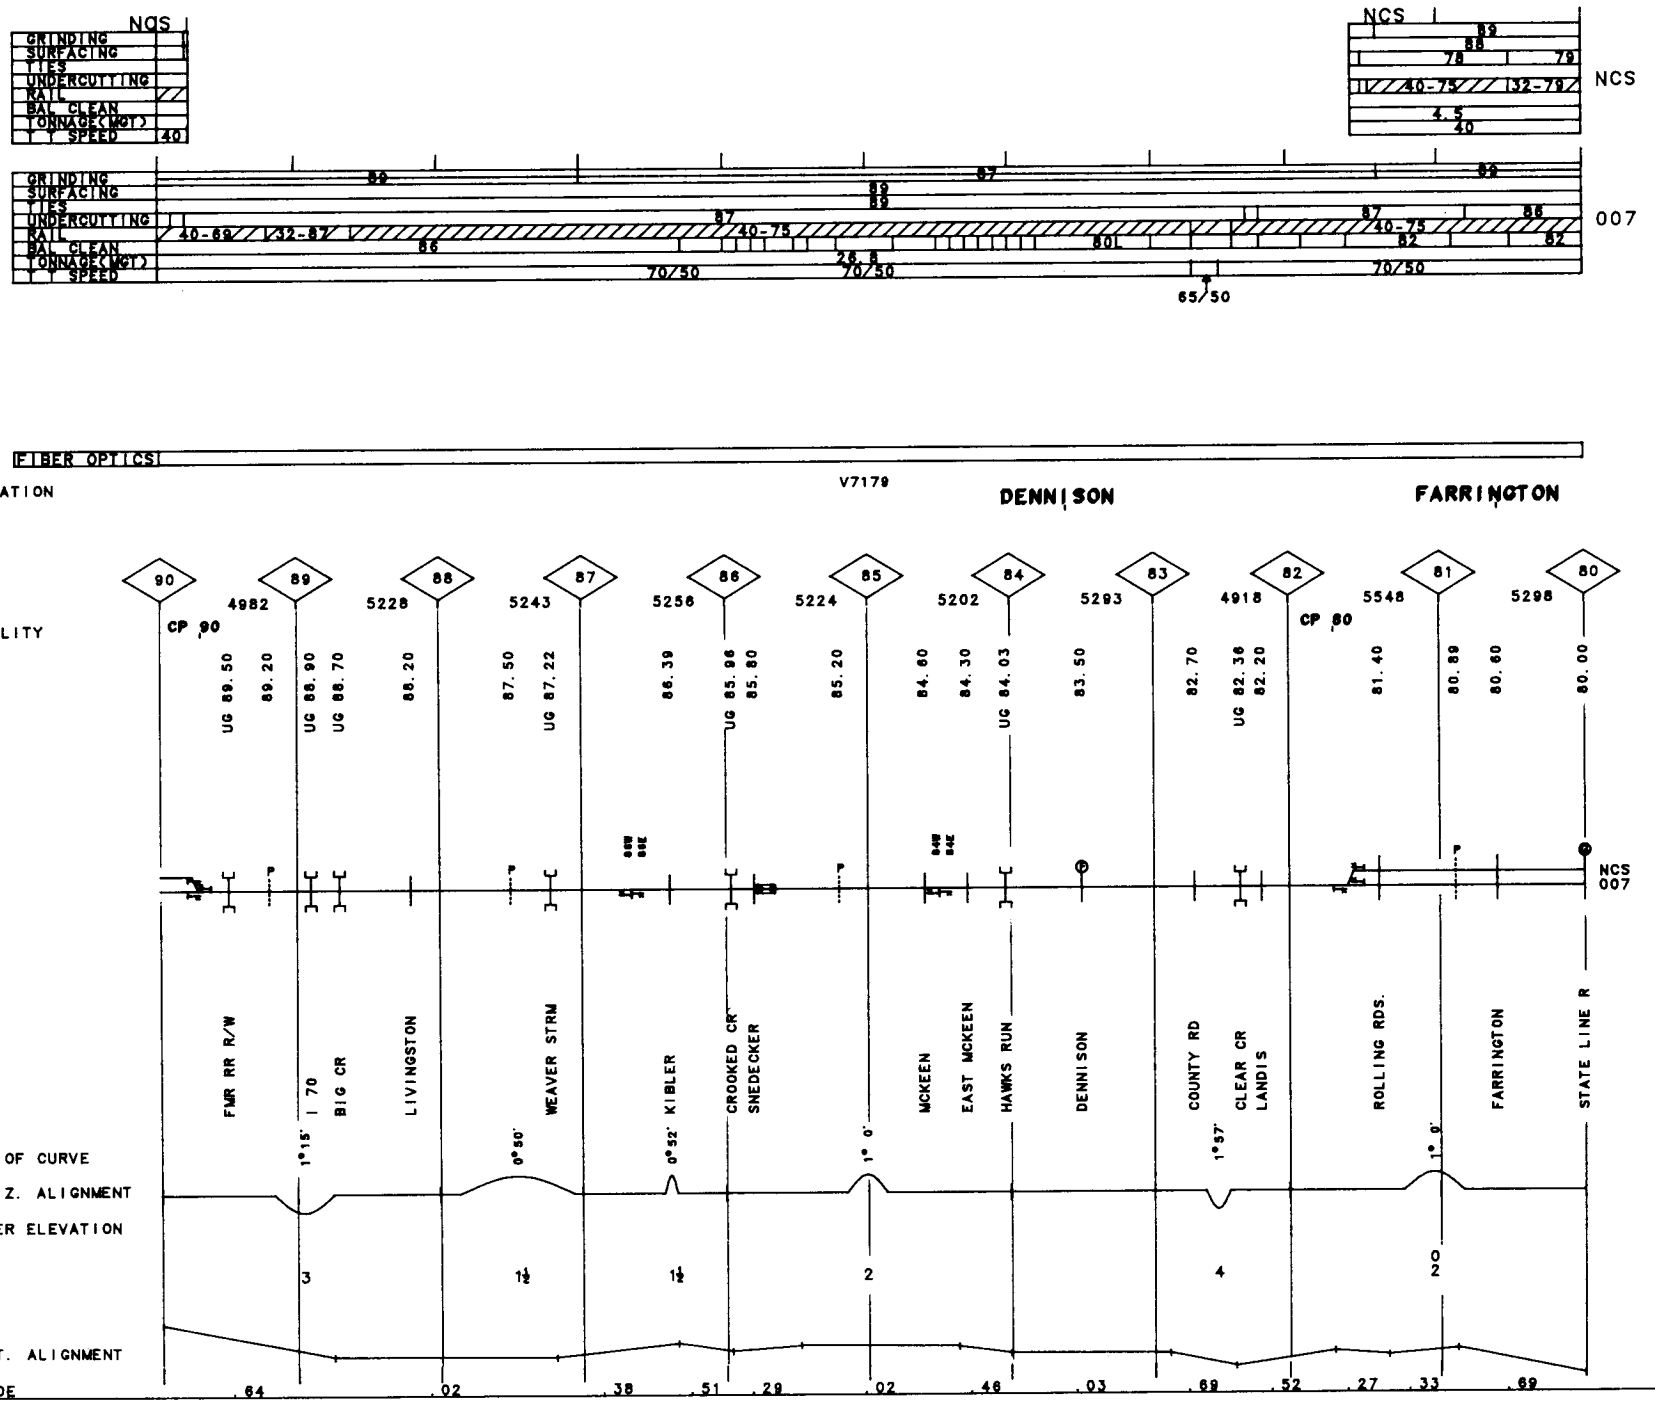

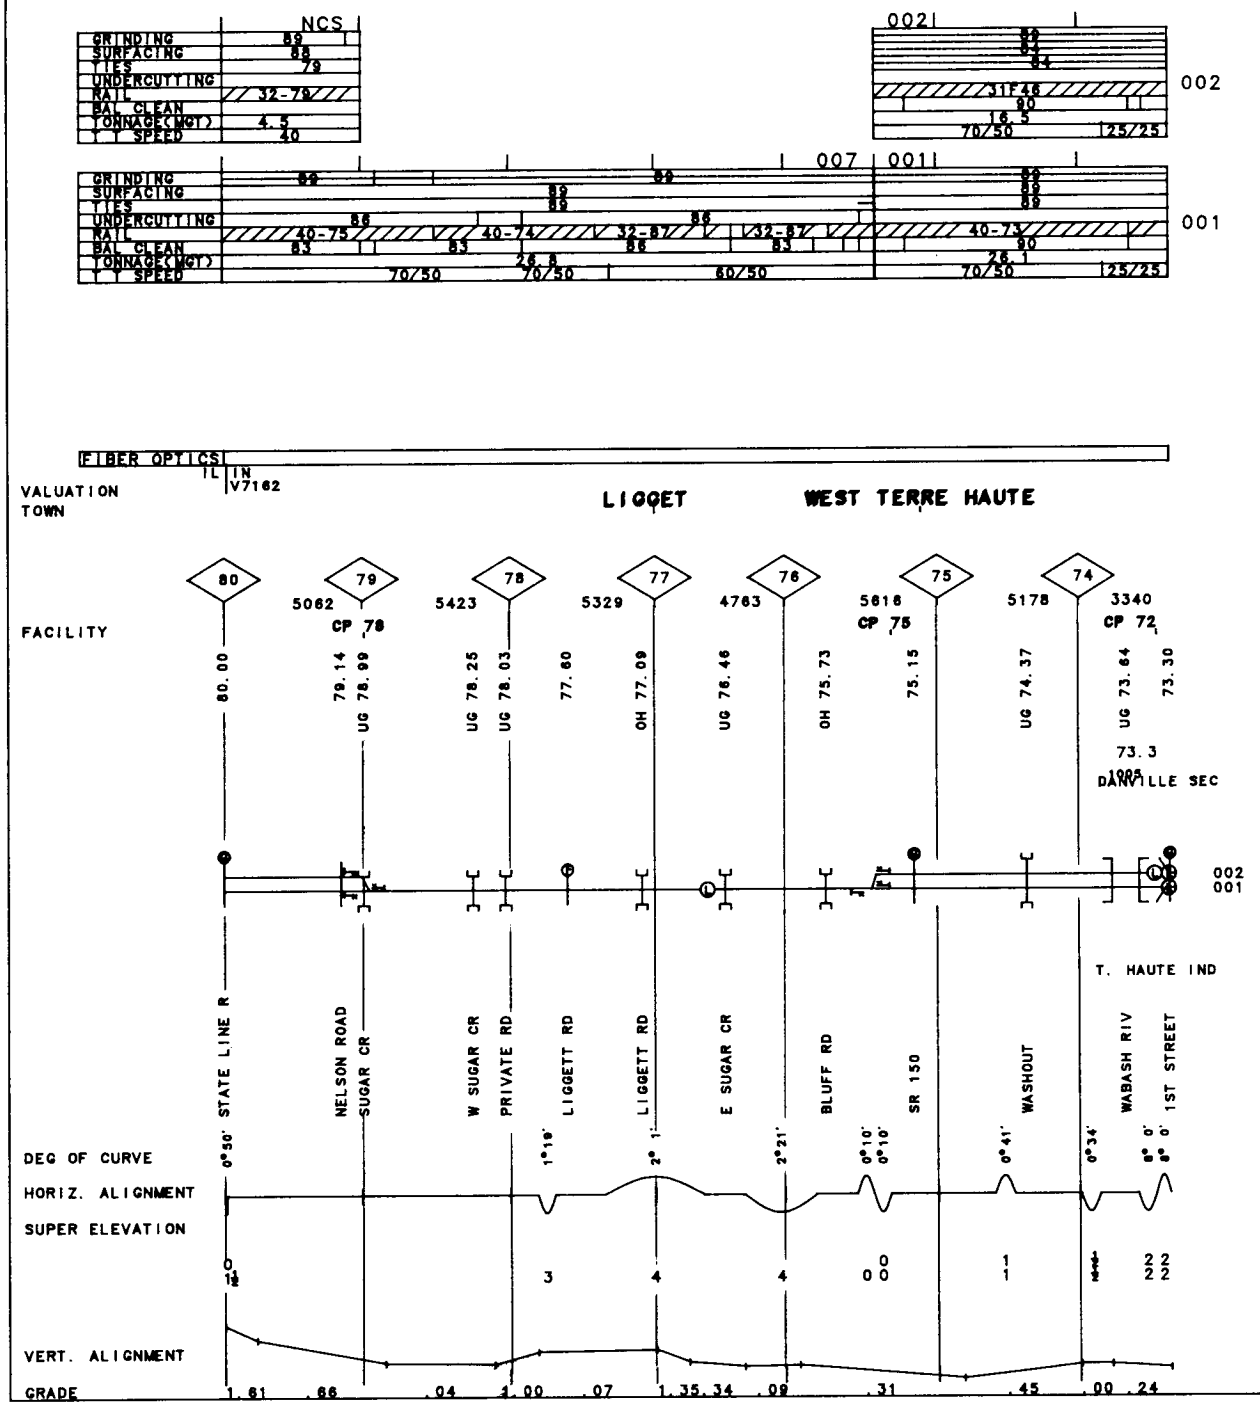

17

60-8406 ST. LOUIS LINE
ST. LOUIS LINE

REV. 01/01/92

MP 73.30 -MP 79.90 IN/ IL
MP 79.90 -MP 80.00

18

60-8405 ST. LOUIS LINE REV. 01/01/92 MP 70.00 -MP 72.10 IN

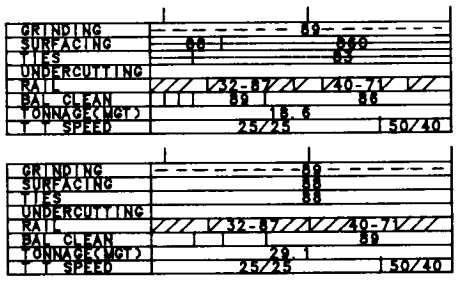

T2 - OMNI RUBBER CROSSING SURFACE

FIBER OPTICS

VALUATION TOWN V5030 TERRE HAUTE

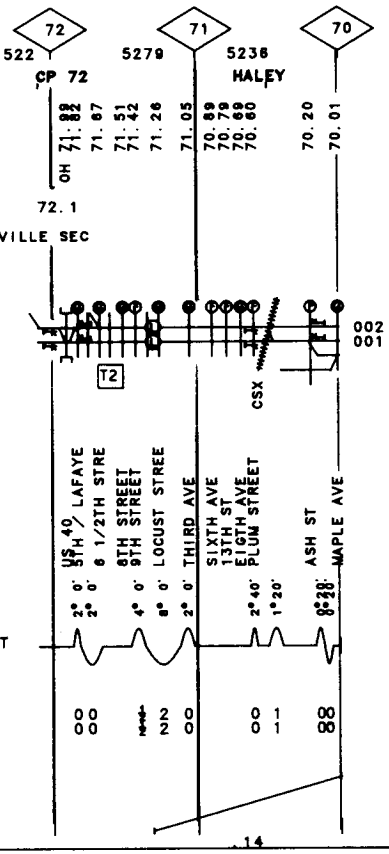

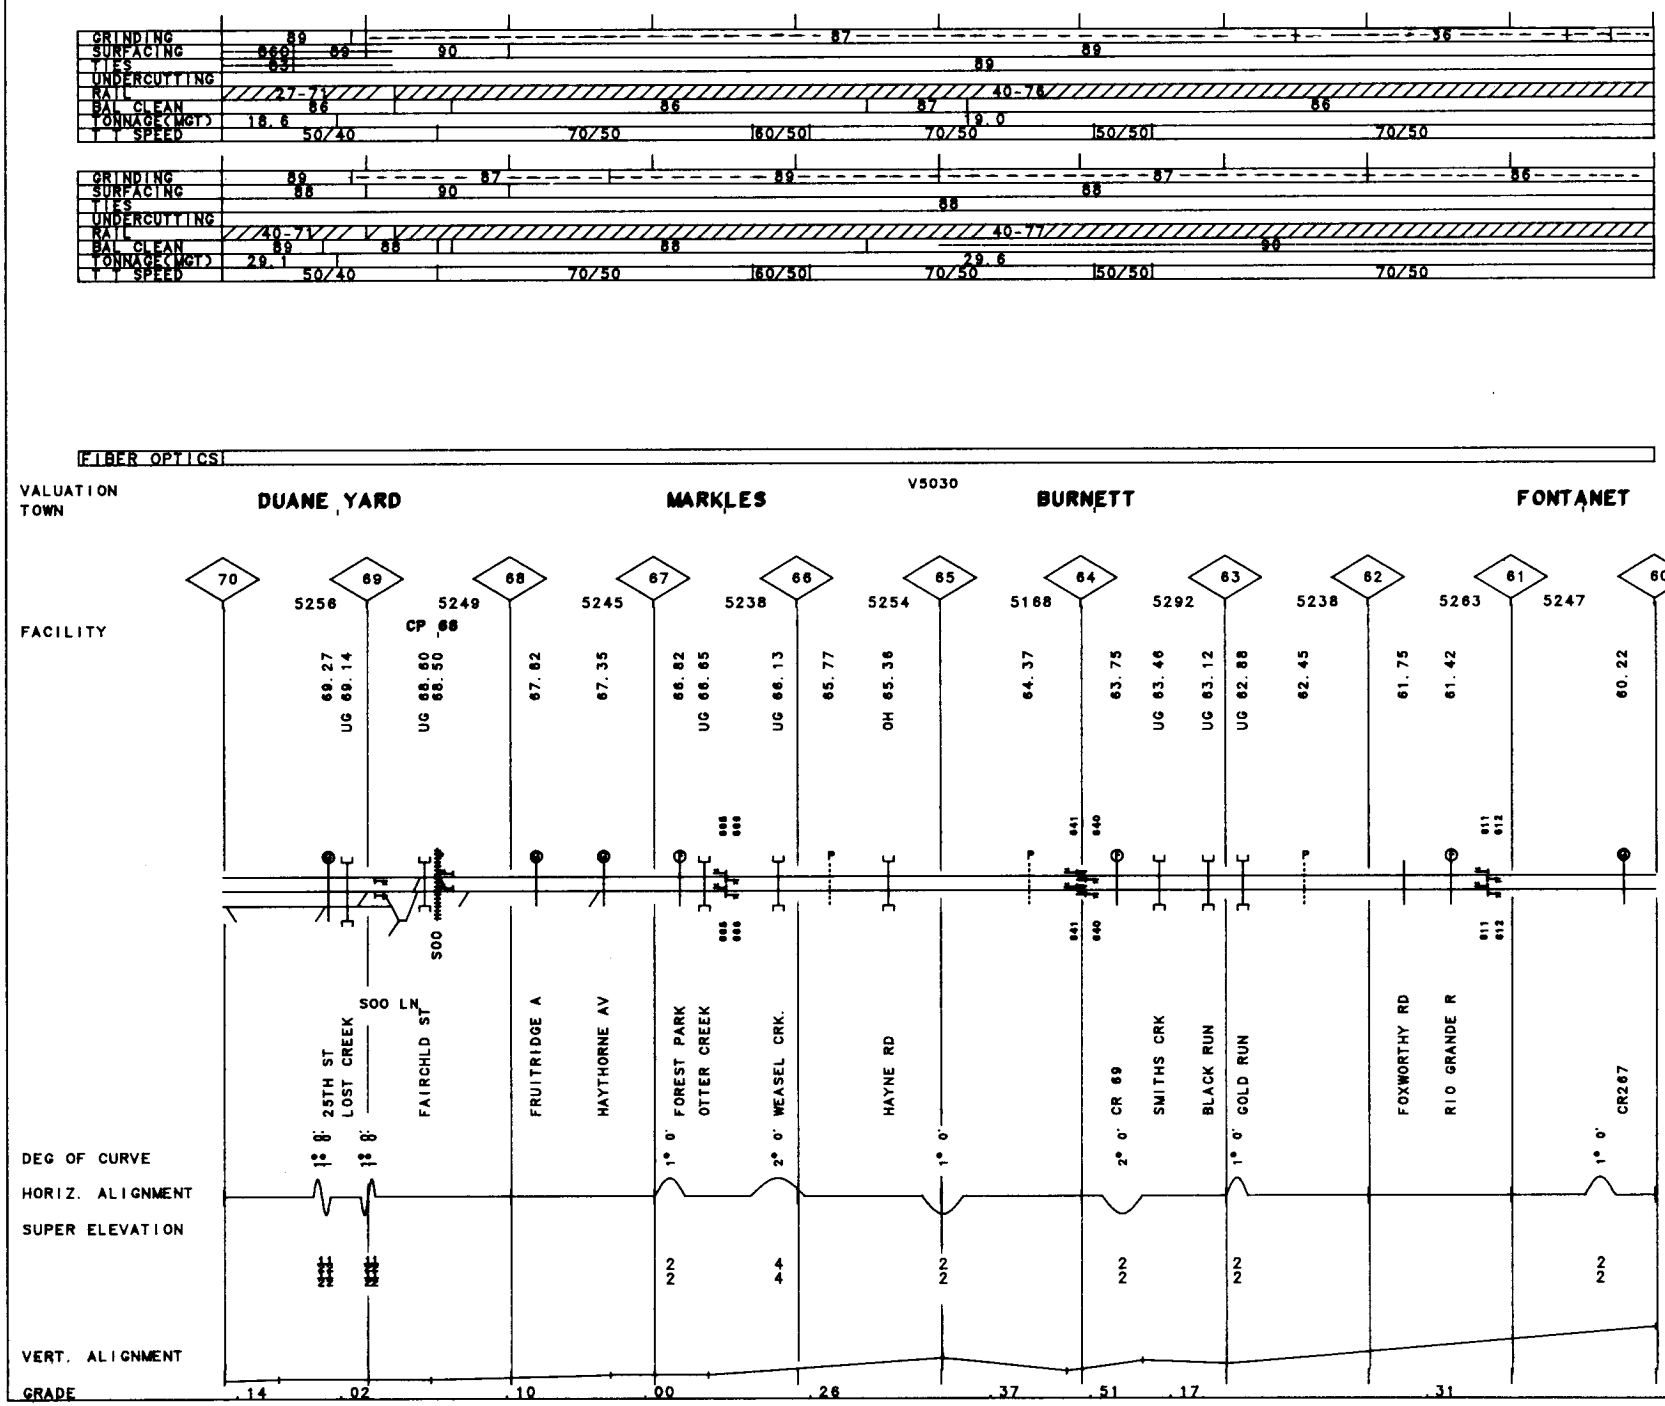

60-8405 ST. LOUIS LINE REV. 01/01/92 MP 60.00 -MP 70.00 IN

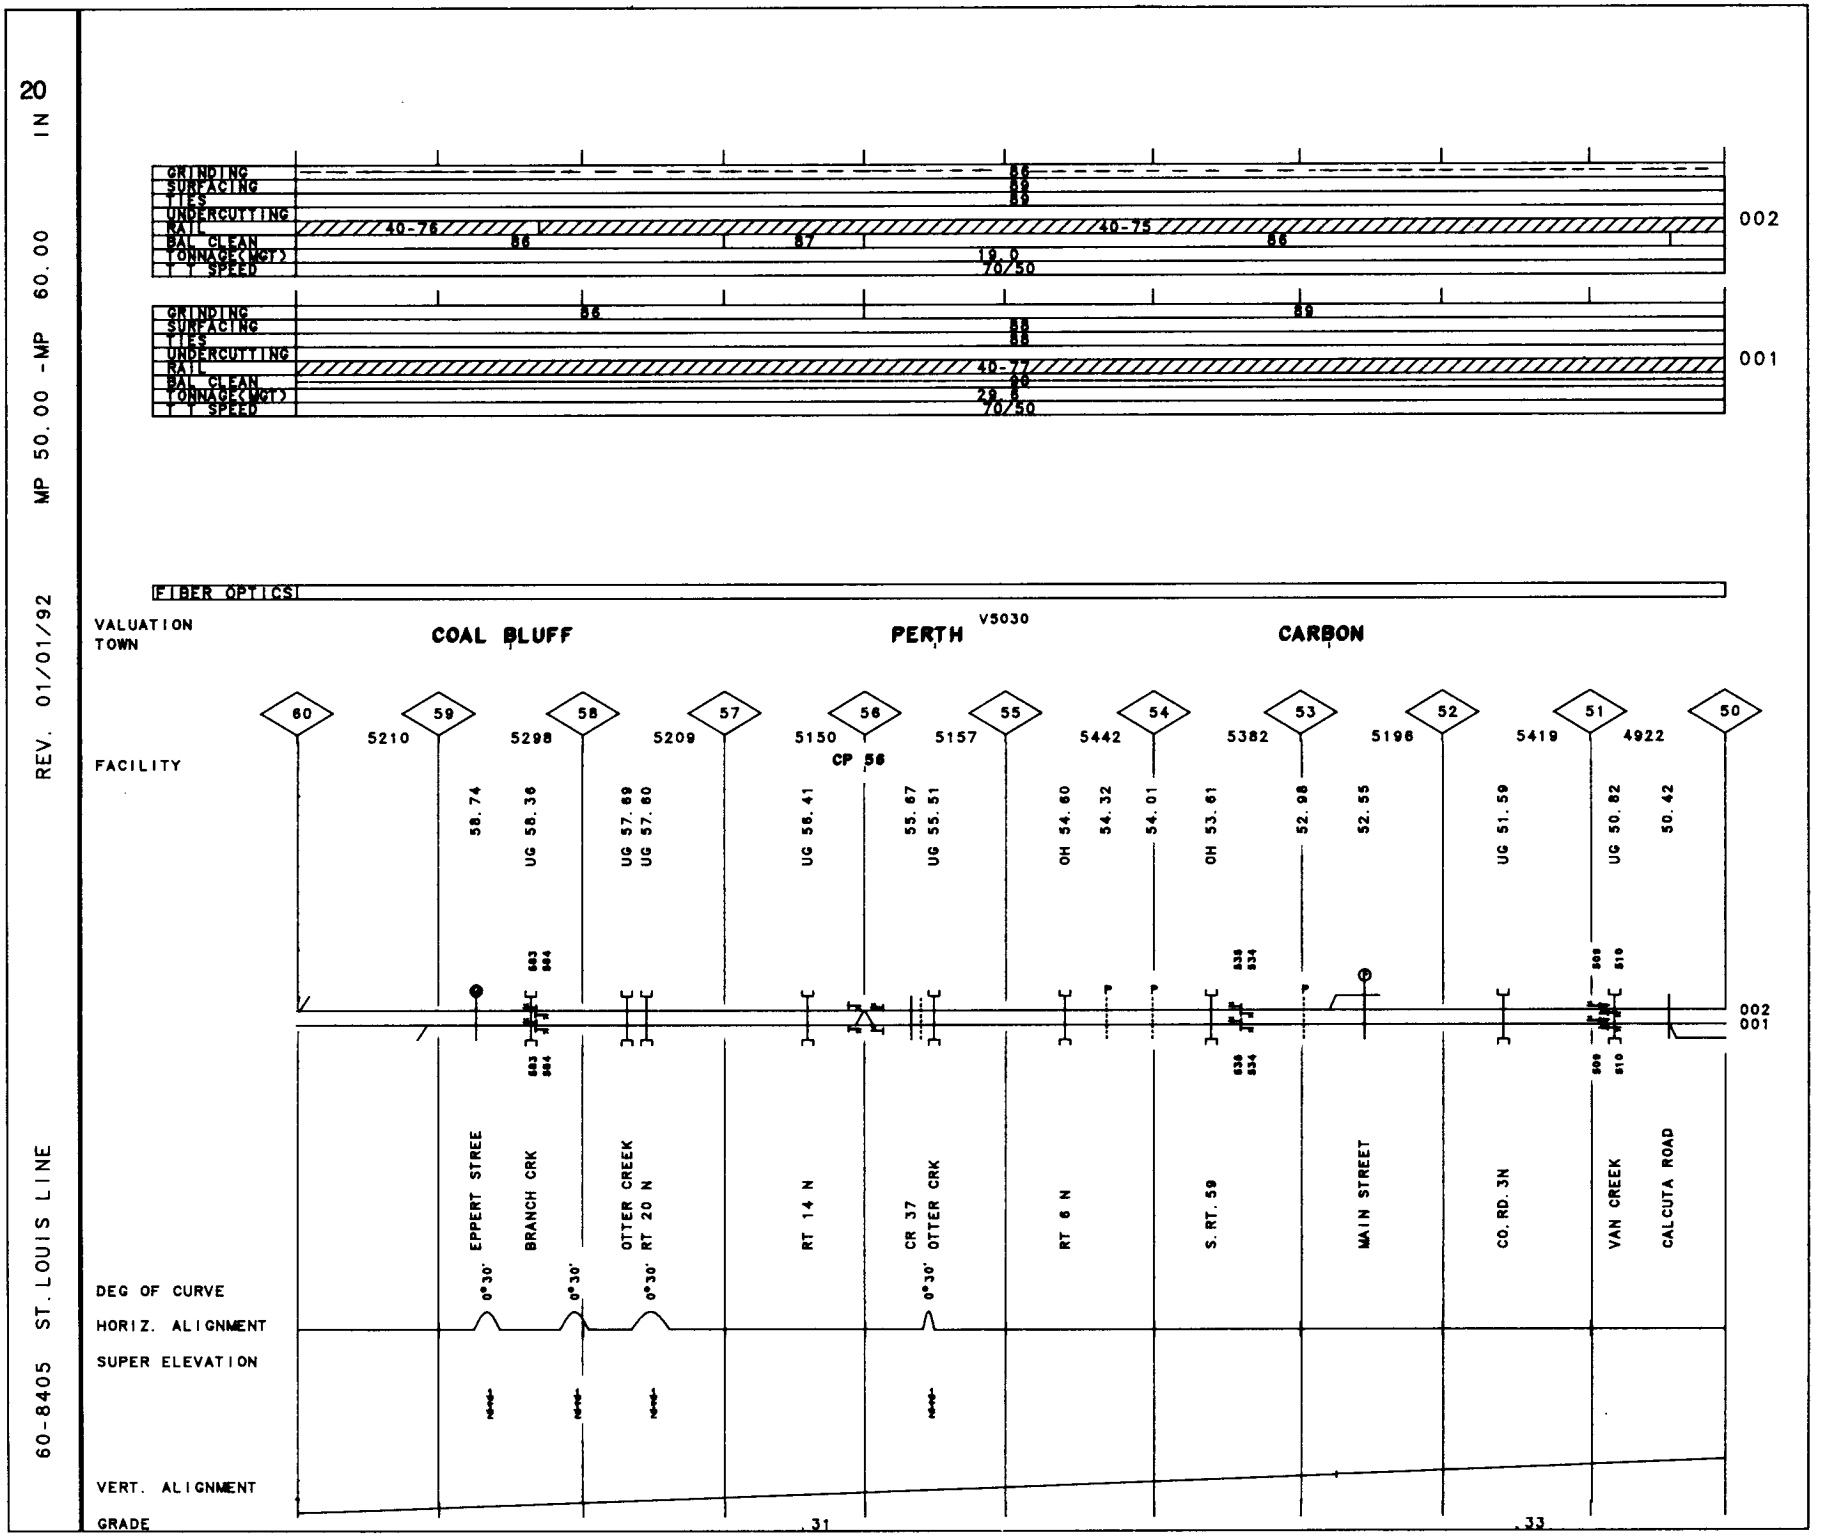
20 IN
MP 50.00 -MP 60.00
REV. 01/01/92
60-8405 ST. LOUIS LINE
GRINDING
SURFACING
TIES
UNDERCUTTING
RAIL
BAL CLEAN
TONNAGE(MGT)
T T SPEED
40-76
40-75
19.0
70/50
002
001
40-77
28.8
FIBER OPTICS
VALUATION
TOWN
COAL BLUFF
PERTH
V5030
CARBON
FACILITY
60
59
58
57
56
55
54
53
52
51
50
5210
5298
5209
5150
5157
5442
5382
5196
5419
4922
CP 56
58.74
UG 58.36
UG 57.89
UG 57.80
UG 56.41
55.67
UG 55.51
OH 54.60
54.32
54.01
OH 53.61
52.98
52.55
UG 51.59
UG 50.82
50.42
EPPERT STREE
BRANCH CRK
OTTER CREEK
RT 20 N
RT 14 N
CR 37
OTTER CRK
RT 6 N
S. RT. 59
MAIN STREET
CO. RD. 3N
VAN CREEK
CALCUTA ROAD
0°30'
DEG OF CURVE
HORIZ. ALIGNMENT
SUPER ELEVATION
VERT. ALIGNMENT
GRADE
.31
.33

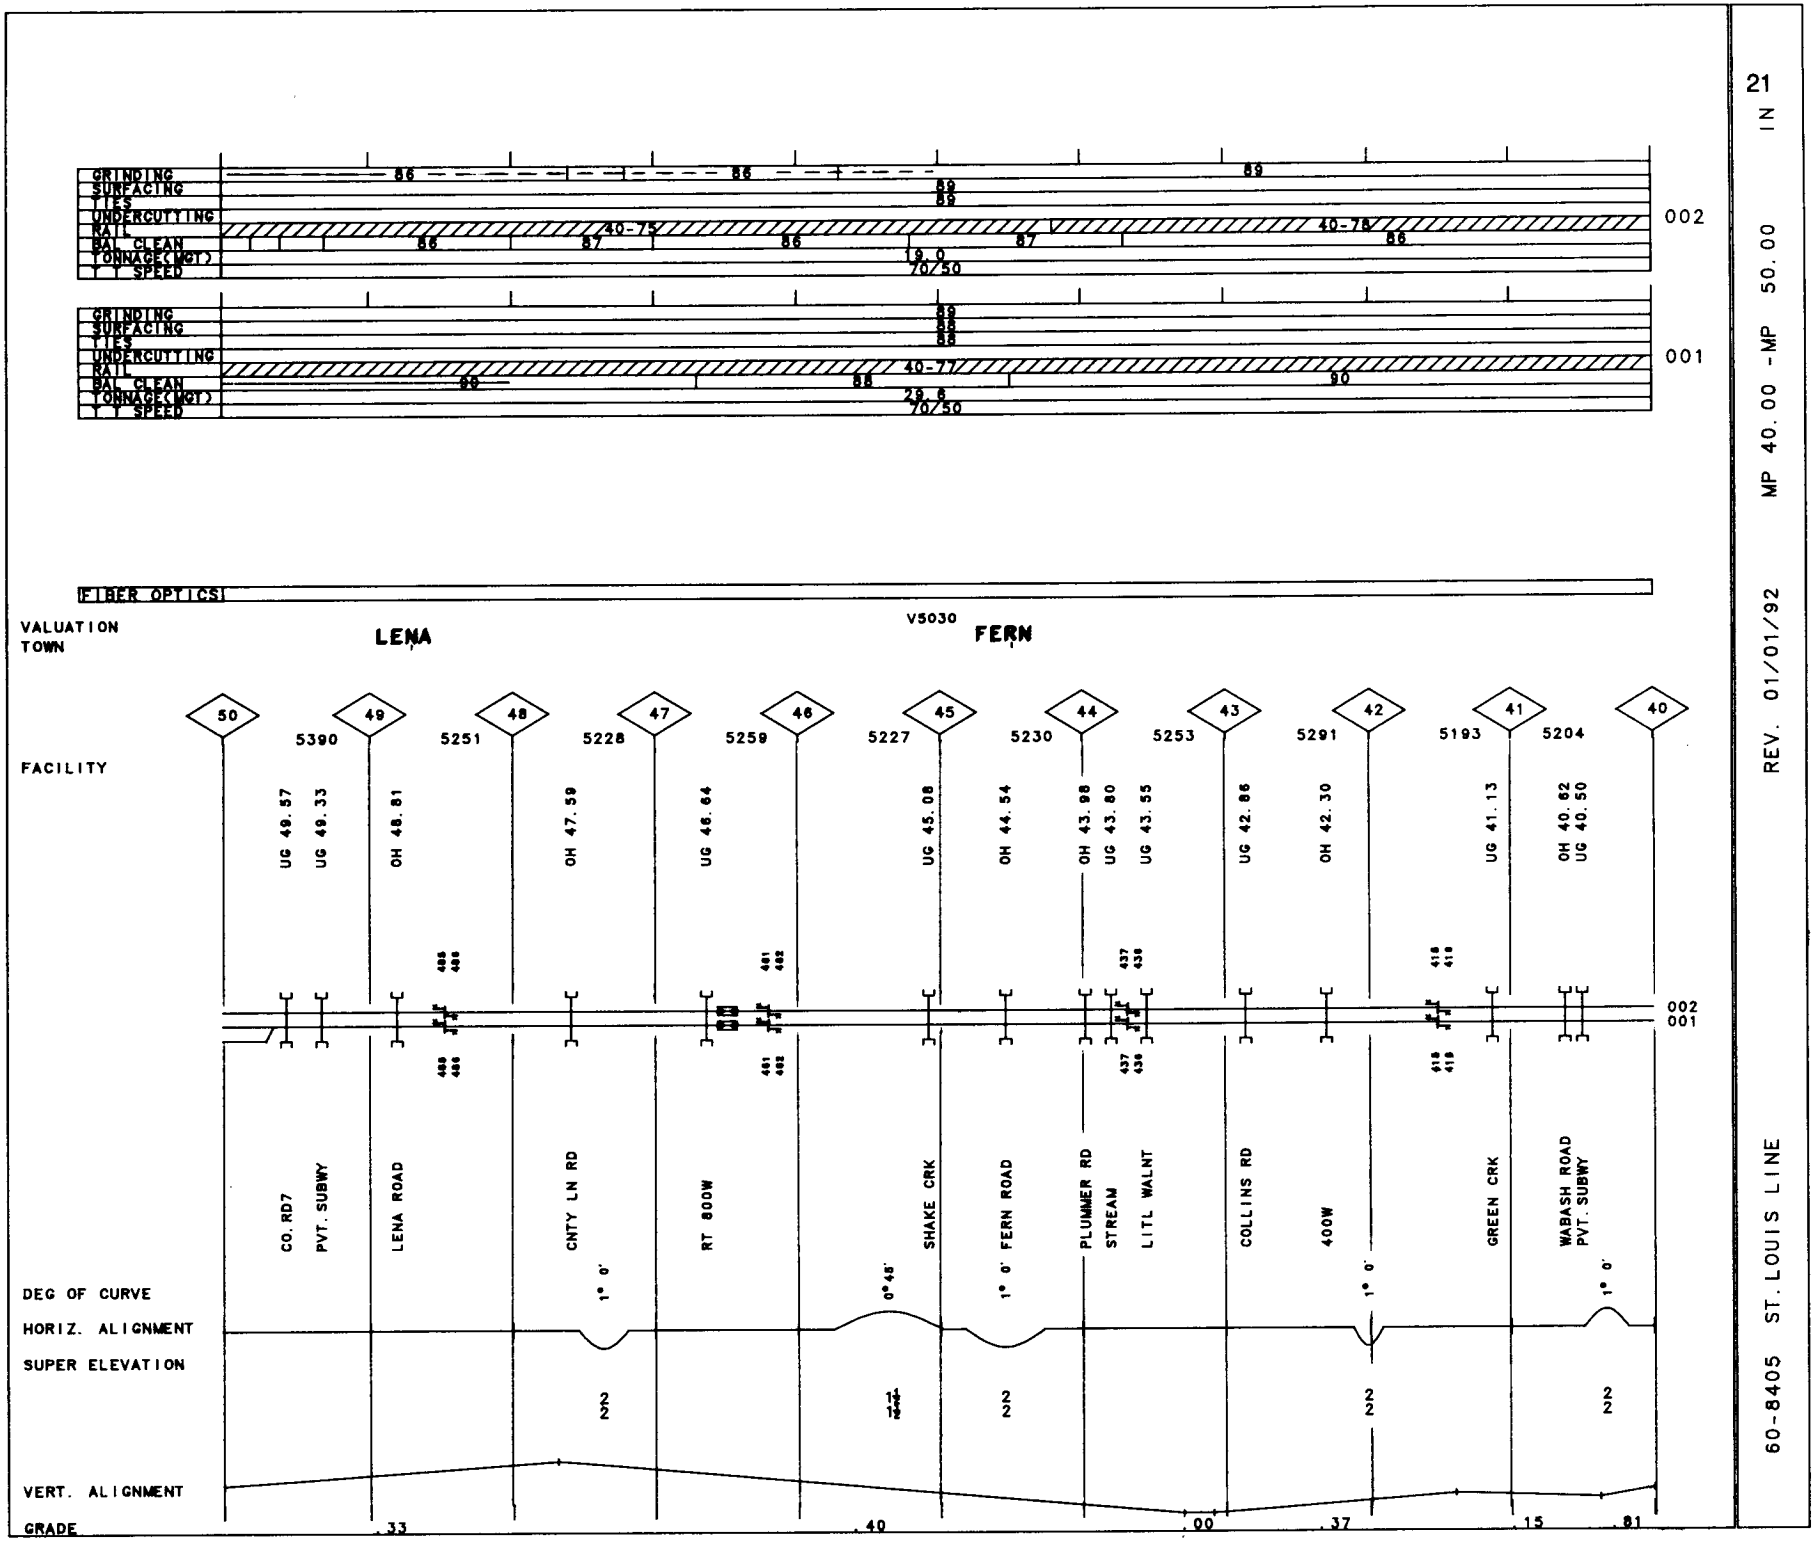

21

IN

MP 40.00 -MP 50.00

REV. 01/01/92

60-8405 ST. LOUIS LINE

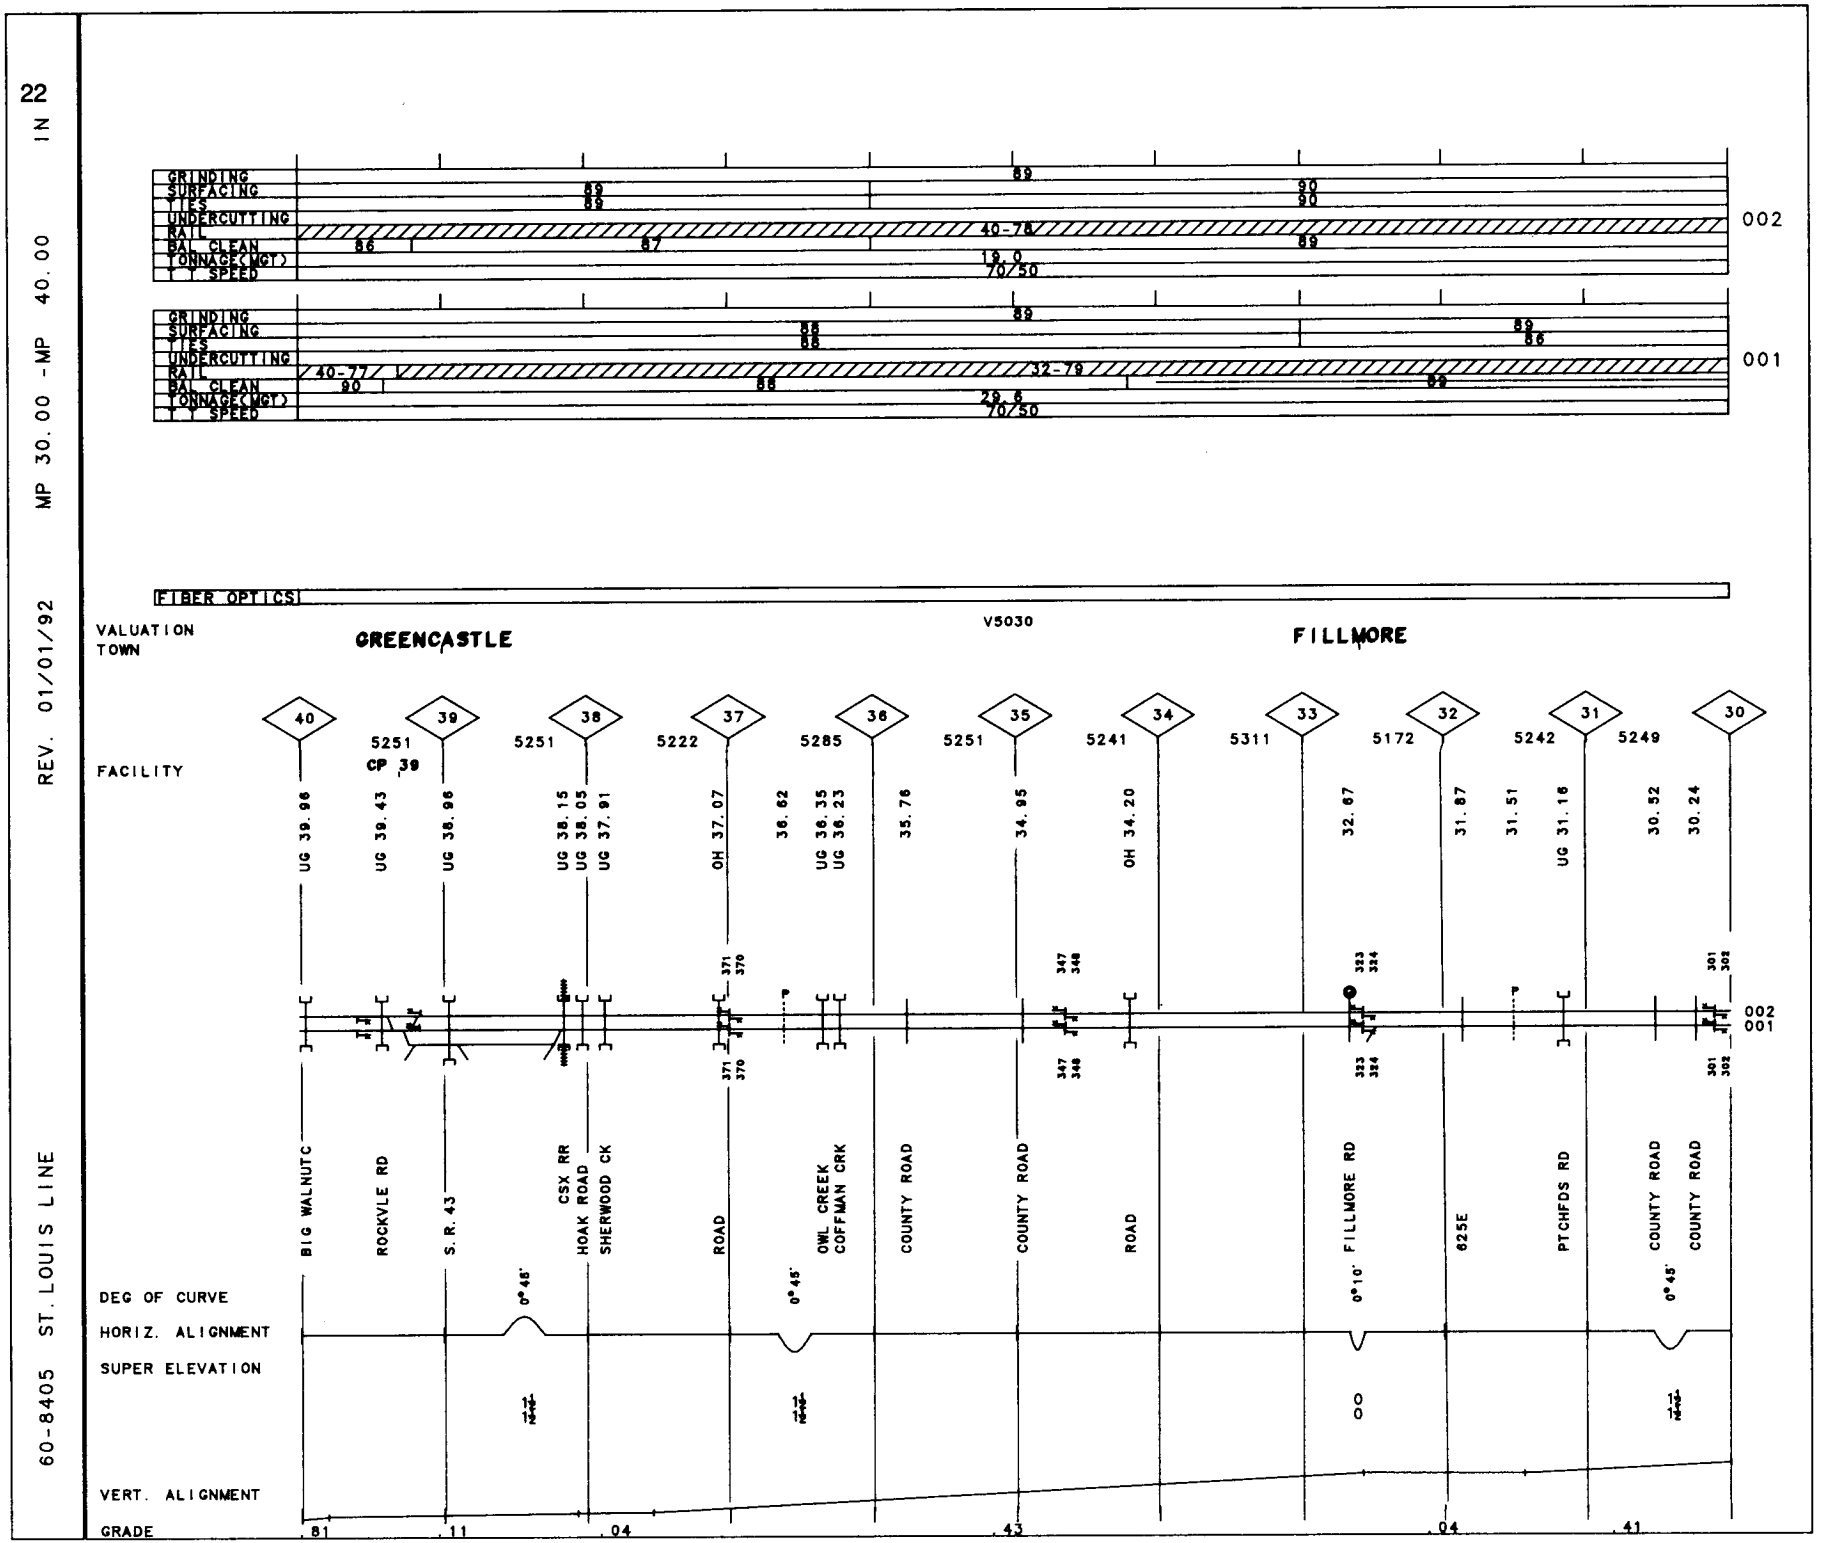
22
60-8405 ST. LOUIS LINE
REV. 01/01/92
MP 30.00 -MP 40.00
IN
GRINDING
SURFACING
TIES
UNDERCUTTING
RAIL
BAL. CLEAN
TONNAGE(MGT)
SPEED
002
001
40-78
40-77
32-79
19.0
29.6
70/50
FIBER OPTICS
V5030
VALUATION
TOWN
GREENCASTLE
FILLMORE
FACILITY
CP 39
UG 39.96
UG 39.43
UG 38.96
UG 38.15
UG 38.05
UG 37.91
OH 37.07
36.62
UG 36.35
UG 36.23
35.76
34.95
OH 34.20
32.67
31.87
31.51
UG 31.18
30.52
30.24
BIG WALNUT C
ROCKVLE RD
S.R. 43
CSX RR
HOAK ROAD
SHERWOOD CK
ROAD
OWL CREEK
COFFMAN CRK
COUNTY ROAD
COUNTY ROAD
ROAD
FILLMORE RD
625E
PTCHFDS RD
COUNTY ROAD
COUNTY ROAD
DEG OF CURVE
HORIZ. ALIGNMENT
SUPER ELEVATION
VERT. ALIGNMENT
GRADE
.81
.11
.04
.43
.04
.41

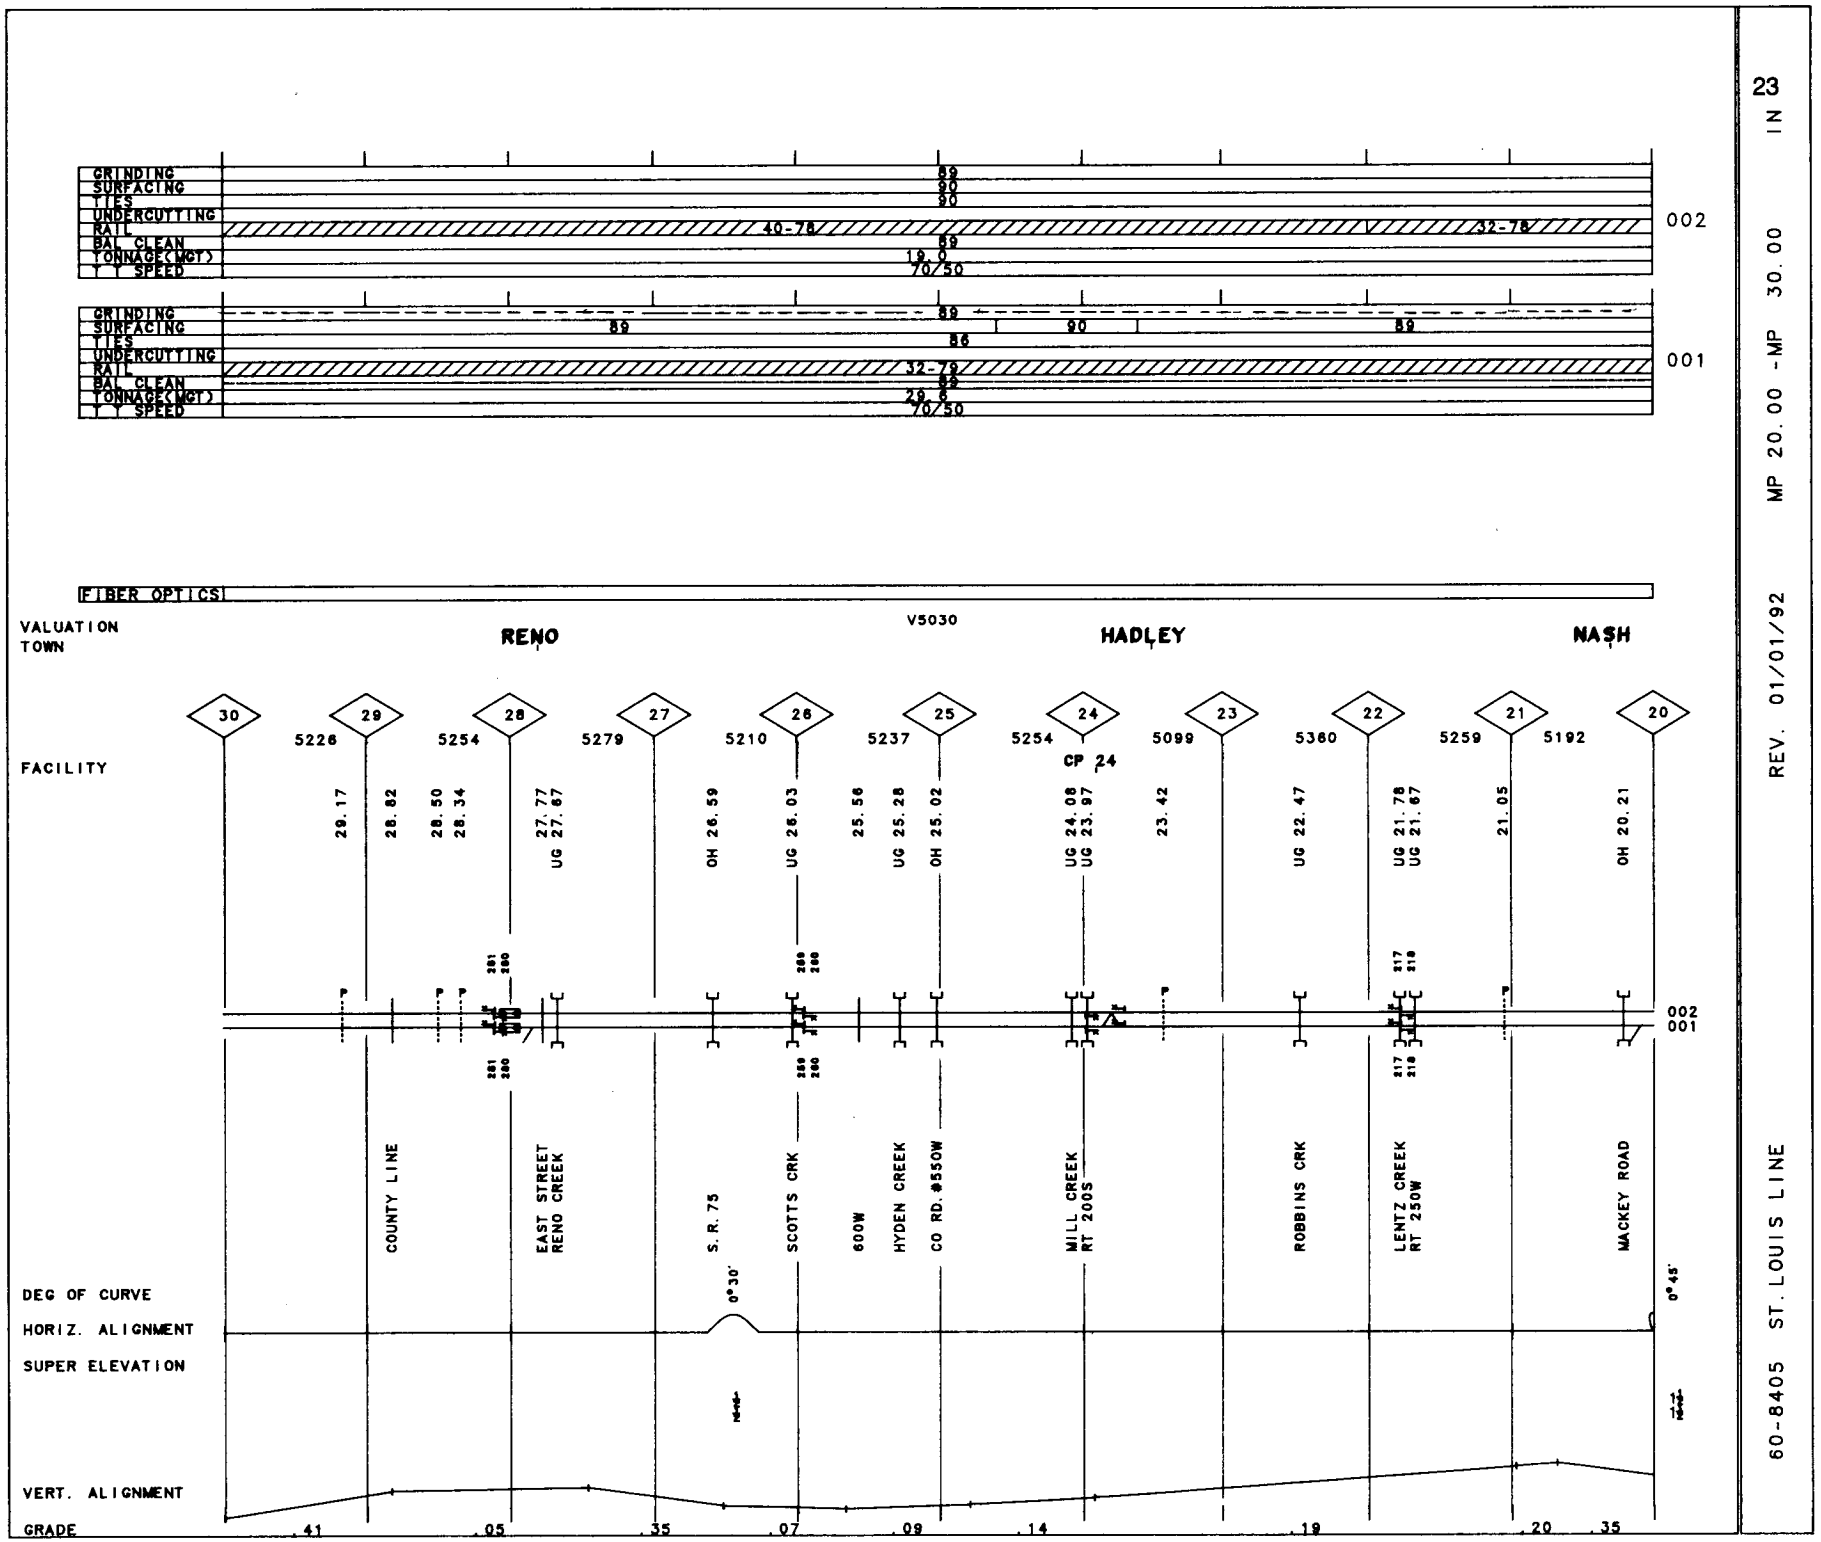

23

60-8405 ST. LOUIS LINE

REV. 01/01/92 MP 20.00 -MP 30.00 IN

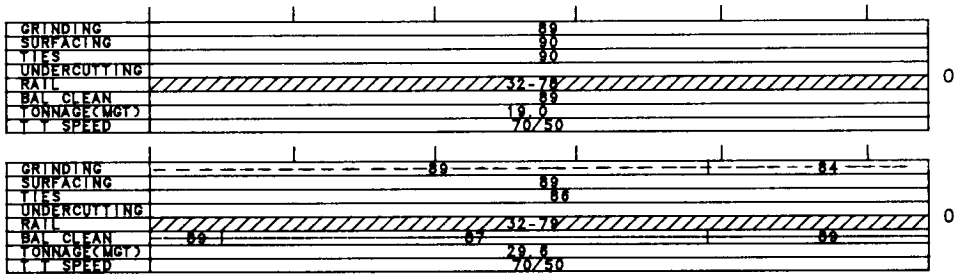
GRINDING
SURFACING
TIES
UNDERCUTTING
RAIL
BAL. CLEAN
TONNAGE(MGT)
T T SPEED
89
90
90
32-78
89
19.0
70/50
002
GRINDING
SURFACING
TIES
UNDERCUTTING
RAIL
BAL. CLEAN
TONNAGE(MGT)
T T SPEED
89
84
89
86
32-78
89
87
89
29.6
70/50
001

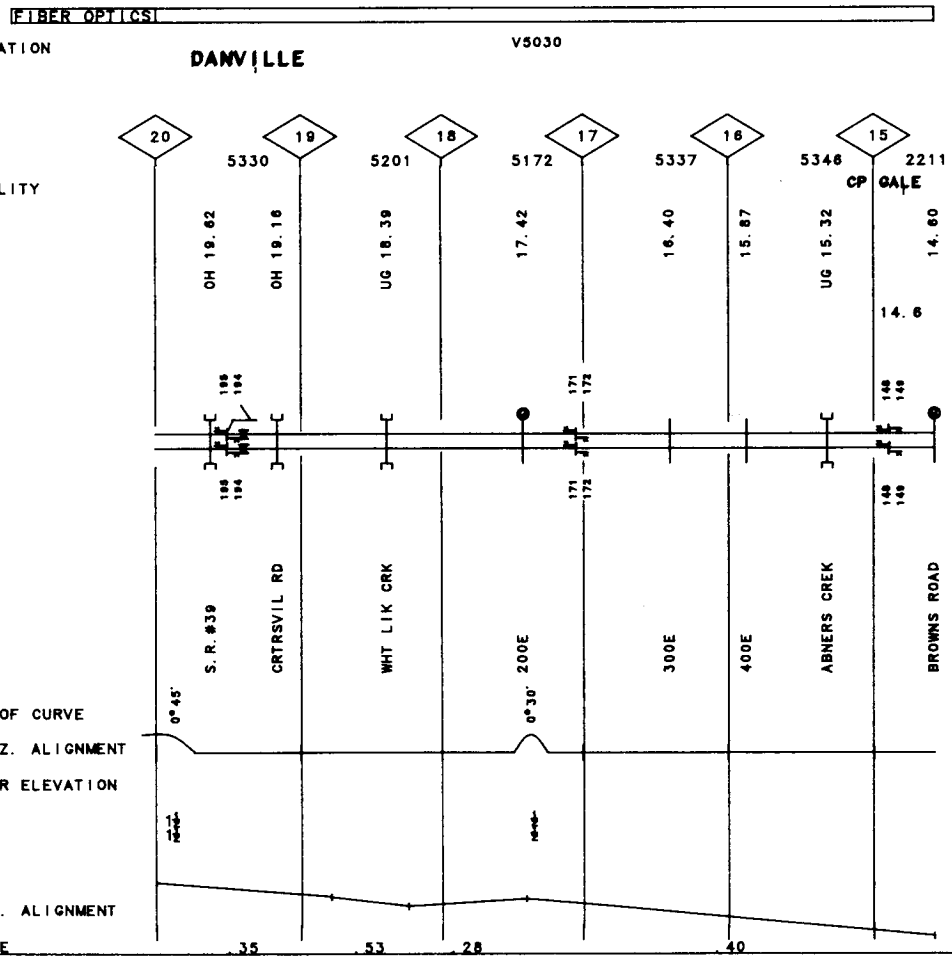
FIBER OPTICS
VALUATION
TOWN
V5030
DANVILLE
FACILITY
20
19
18
17
16
15
5330
5201
5172
5337
5346
2211
CP GALE
OH 19.62
OH 19.16
UG 18.39
17.42
16.40
15.87
UG 15.32
14.60
14.6
002
001
S.R.#39
CRTRSVIL RD
WHT LIK CRK
200E
300E
400E
ABNERS CREK
BROWNS ROAD
DEG OF CURVE
0°45'
0°30'
HORIZ. ALIGNMENT
SUPER ELEVATION
VERT. ALIGNMENT
GRADE
.35
.53
.28
.40

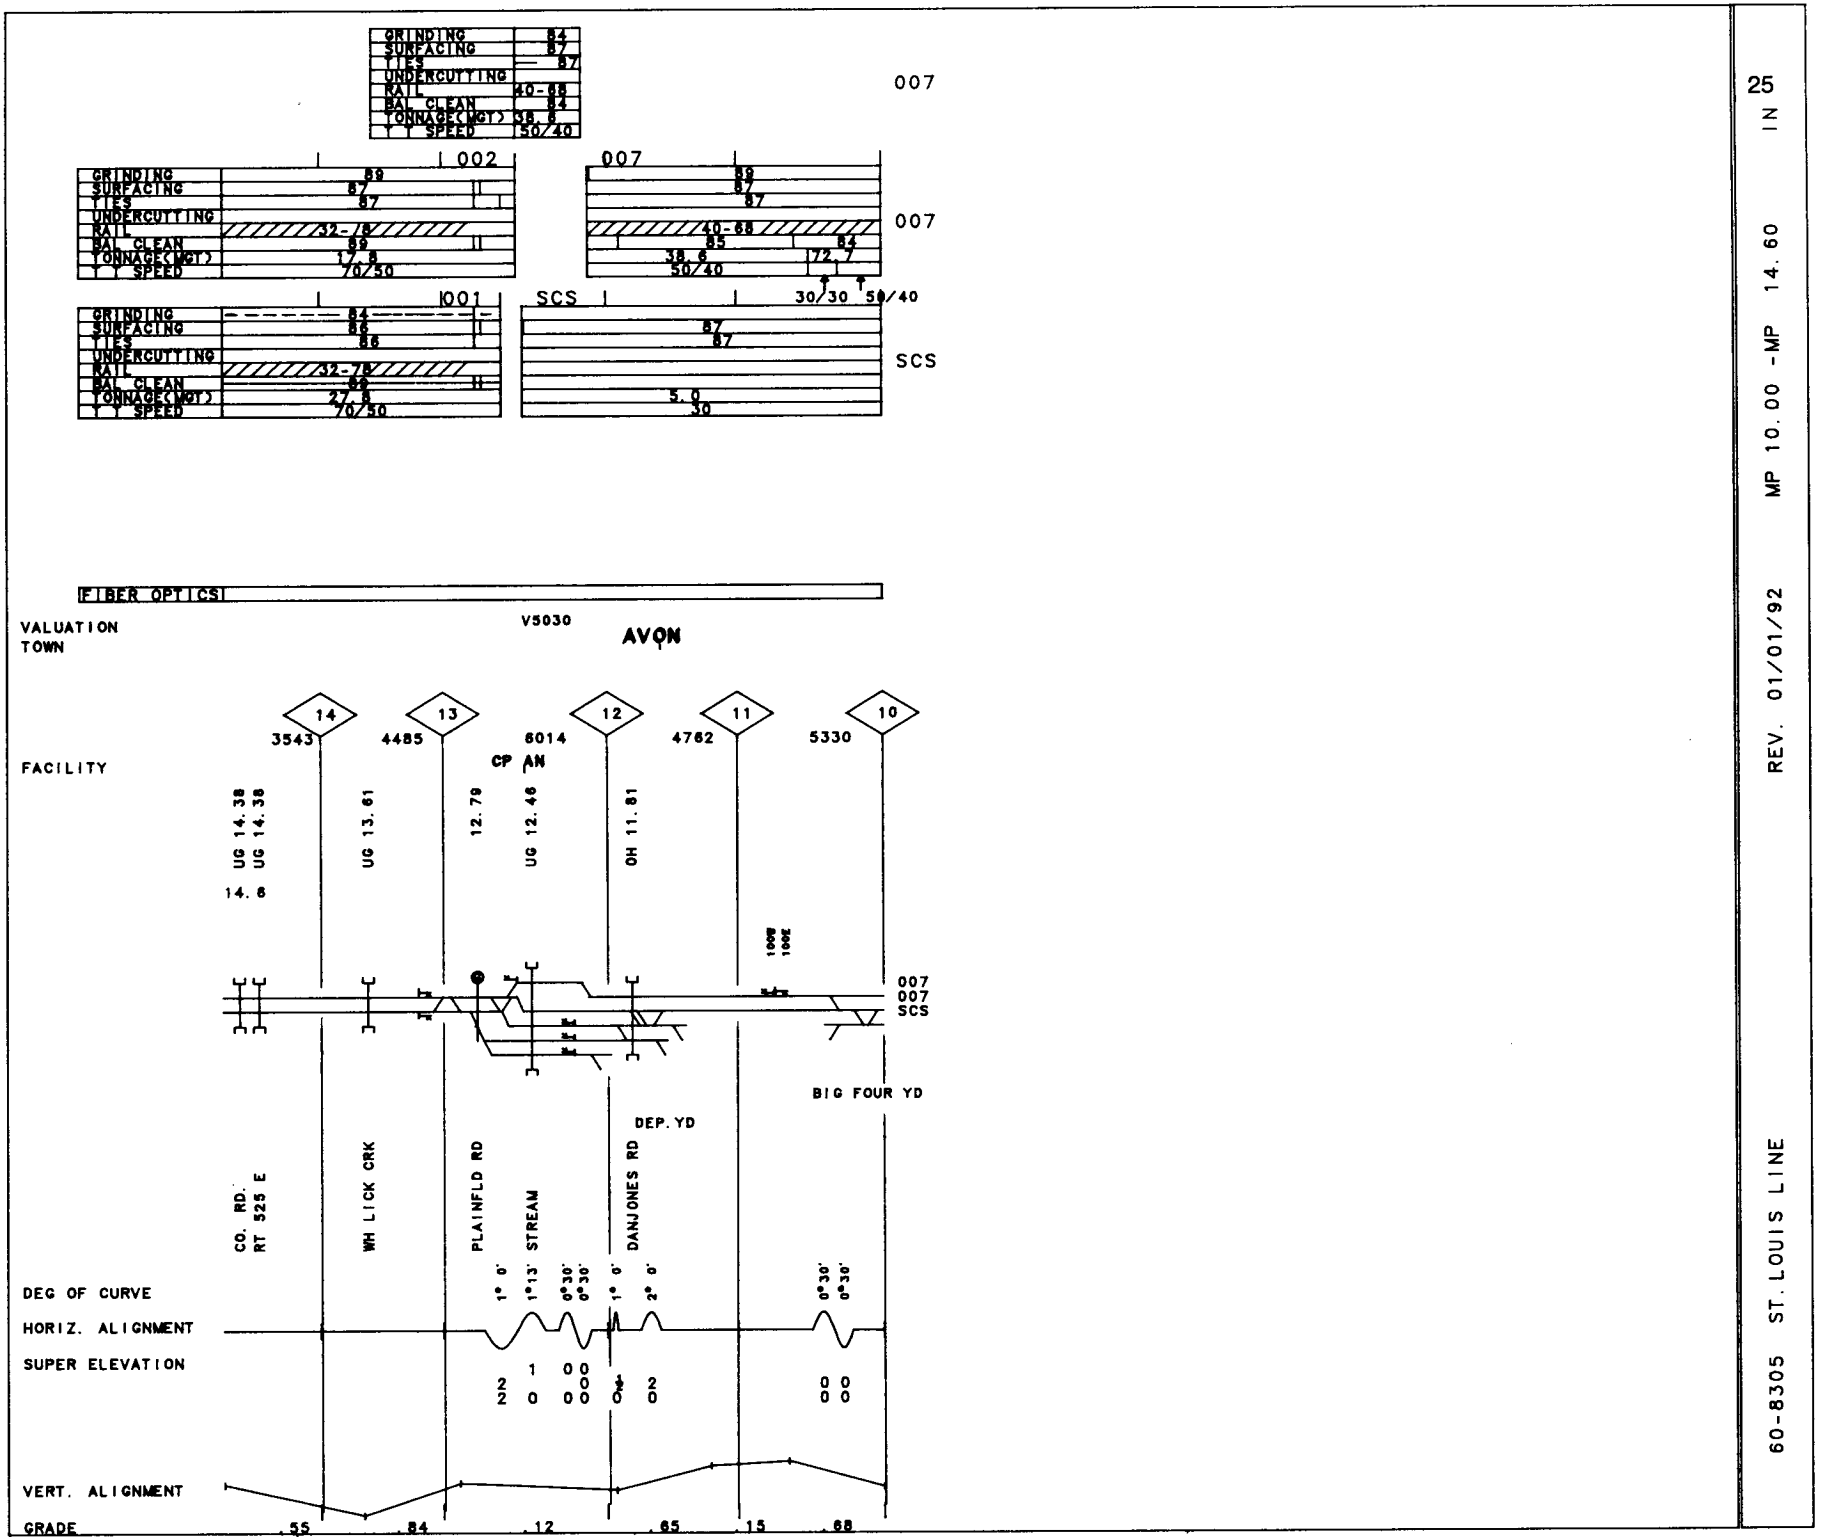

25

60-8305 ST. LOUIS LINE

REV. 01/01/92 MP 10.00 -MP 14.60 IN

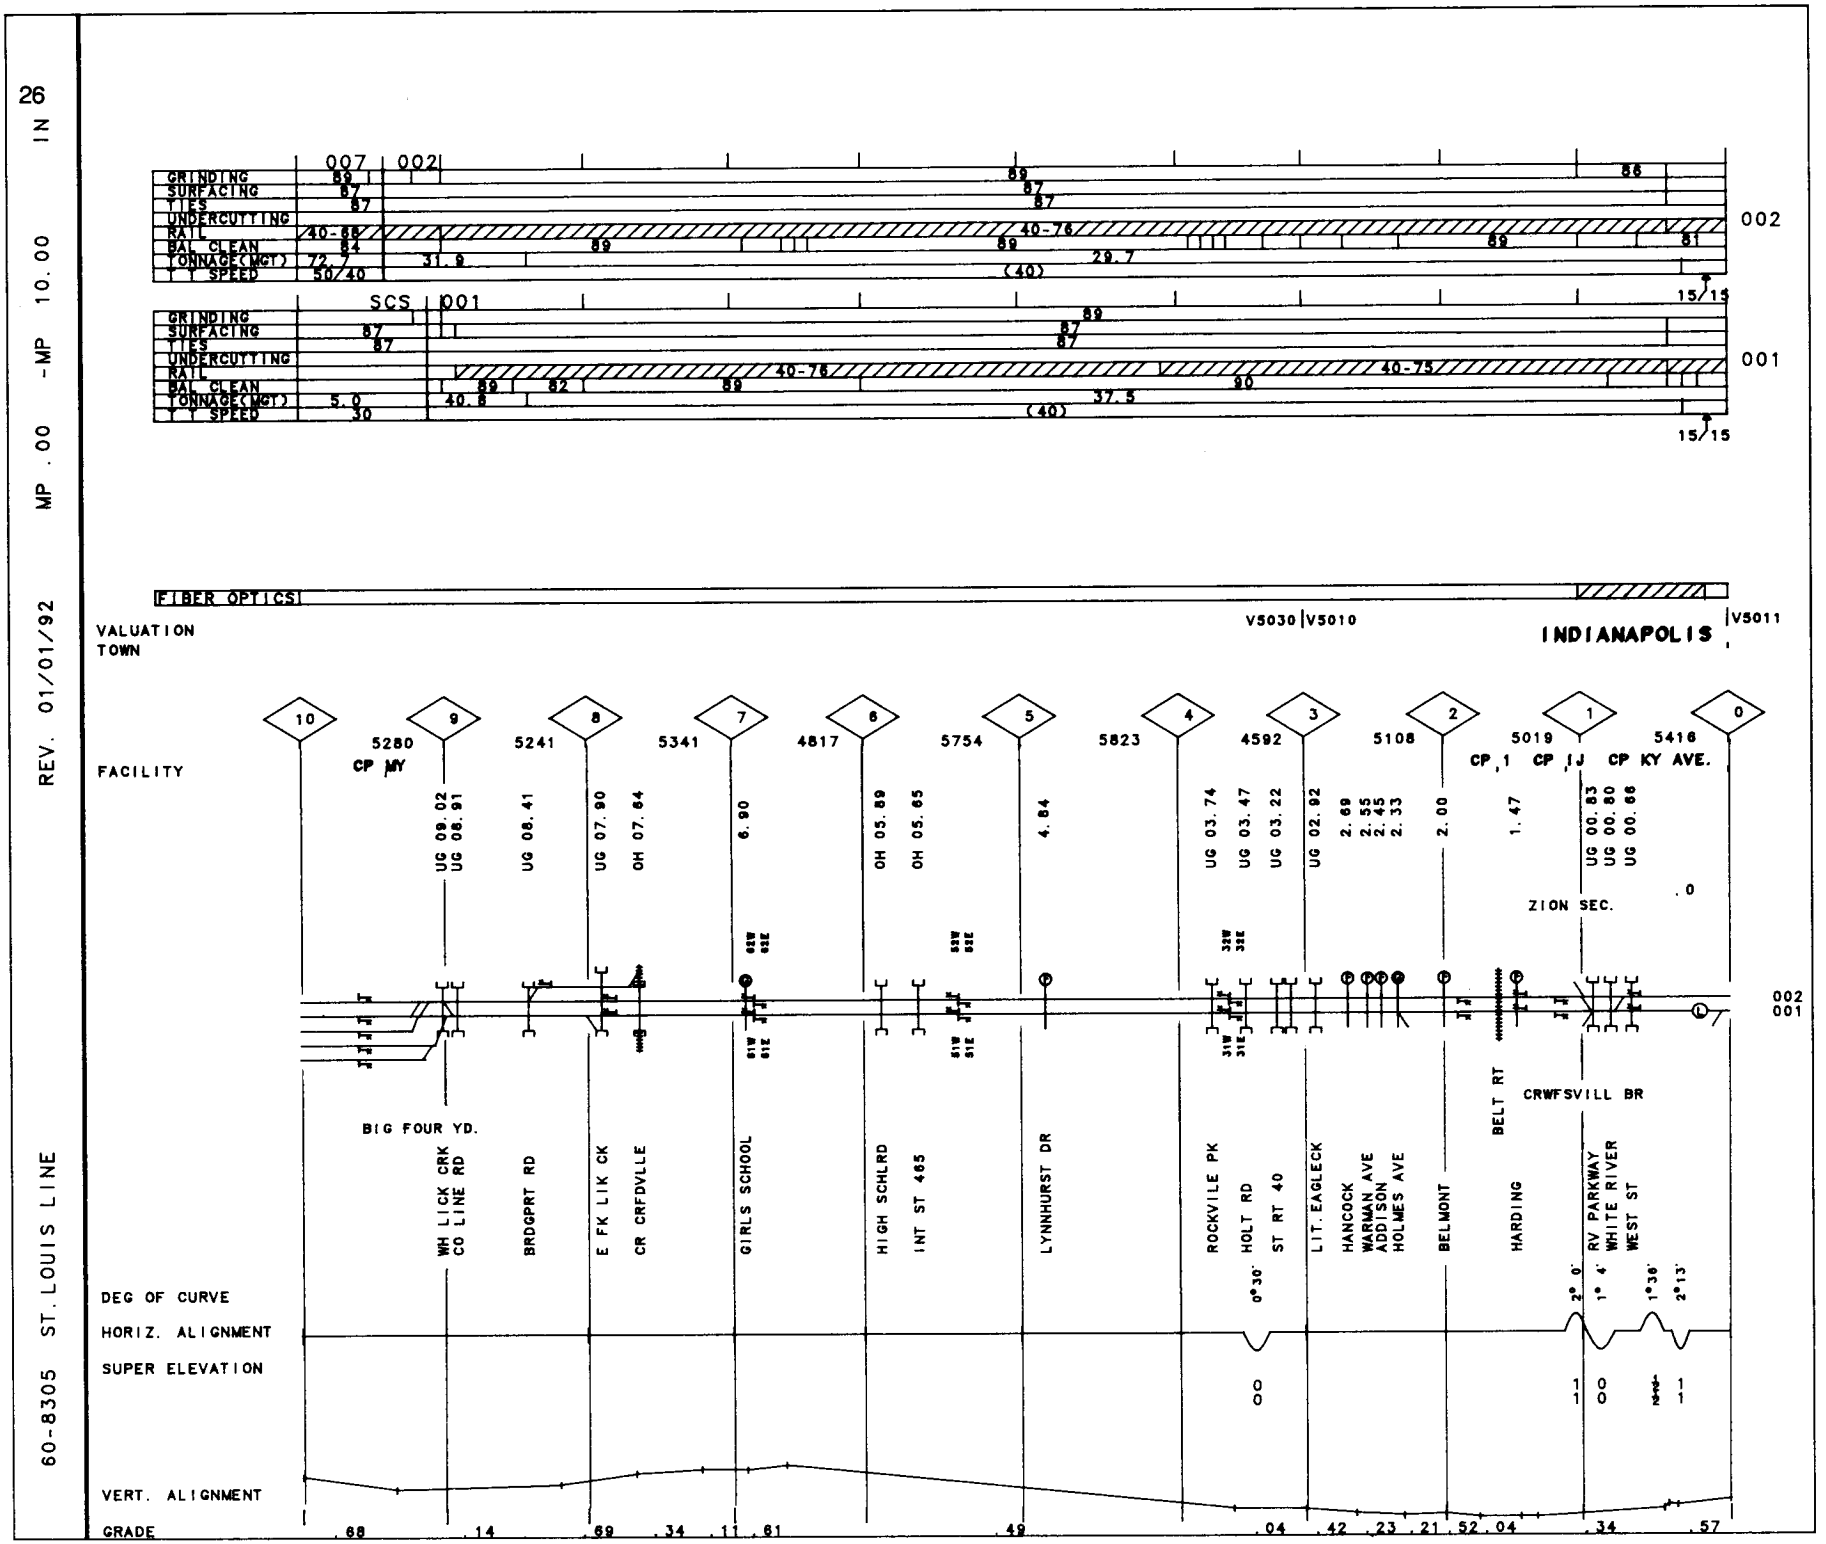
26
IN
MP .00 -MP 10.00
REV. 01/01/92
60-8305 ST. LOUIS LINE
007
002
GRINDING
SURFACING
TIES
UNDERCUTTING
RAIL
BAL CLEAN
TONNAGE(MGT)
T T SPEED
89
87
87
40-66
84
72.7
50/40
31.9
89
87
87
40-76
89
29.7
(40)
89
86
81
15/15
002
SCS
001
GRINDING
SURFACING
TIES
UNDERCUTTING
RAIL
BAL CLEAN
TONNAGE(MGT)
T T SPEED
87
87
5.0
30
40.8
89
89
82
89
89
87
87
40-76
90
37.5
(40)
40-75
15/15
001
FIBER OPTICS
VALUATION
TOWN
V5030
V5010
INDIANAPOLIS
V5011
FACILITY
10
9
8
7
6
5
4
3
2
1
0
5280
CP MY
5241
5341
4817
5754
5823
4592
5108
5019
CP I
CP J
5416
CP KY AVE.
UG 09.02
UG 08.91
UG 08.41
UG 07.90
OH 07.84
6.90
OH 05.89
OH 05.65
4.84
UG 03.74
UG 03.47
UG 03.22
UG 02.92
2.69
2.55
2.45
2.33
2.00
1.47
UG 00.83
UG 00.80
UG 00.66
.0
ZION SEC.
002
001
BIG FOUR YD.
WH LICK CRK
CO LINE RD
BRDGPRT RD
E FK LIK CK
CR CRFDVLLE
GIRLS SCHOOL
HIGH SCHLRD
INT ST 465
LYNNHURST DR
ROCKVILE PK
HOLT RD
ST RT 40
LIT.EAGLECK
HANCOCK
WARMAN AVE
ADDISON
HOLMES AVE
BELMONT
BELT RT
HARDING
CRWFSVILL BR
RV PARKWAY
WHITE RIVER
WEST ST
DEG OF CURVE
0°30'
2° 0'
1° 4'
1°36'
2°13'
HORIZ. ALIGNMENT
SUPER ELEVATION
0 0
1 0
1 0
1
1
VERT. ALIGNMENT
GRADE
.68
.14
.69
.34
.11
.61
.49
.04
.42
.23
.21
.52
.04
.34
.57

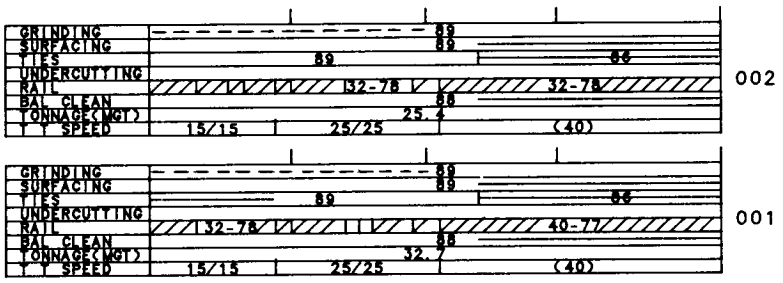

73 · OMNI RUBBER CROSSING SURFACE

V5011

VALUATION TOWN

INDIANAPOLIS

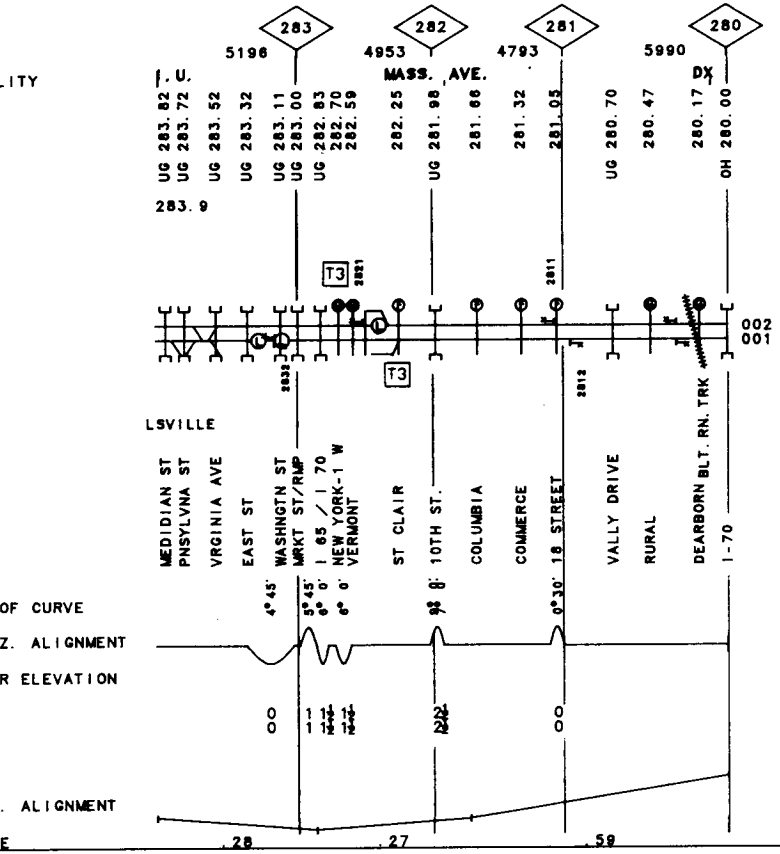

60-8305 INDIANAPOLIS LINE REV. 01/01/92 MP 280.00-MP 283.90 IN

60-8305 INDIANAPOLIS LINE REV. 01/01/92 MP 270.00-MP 280.00 IN

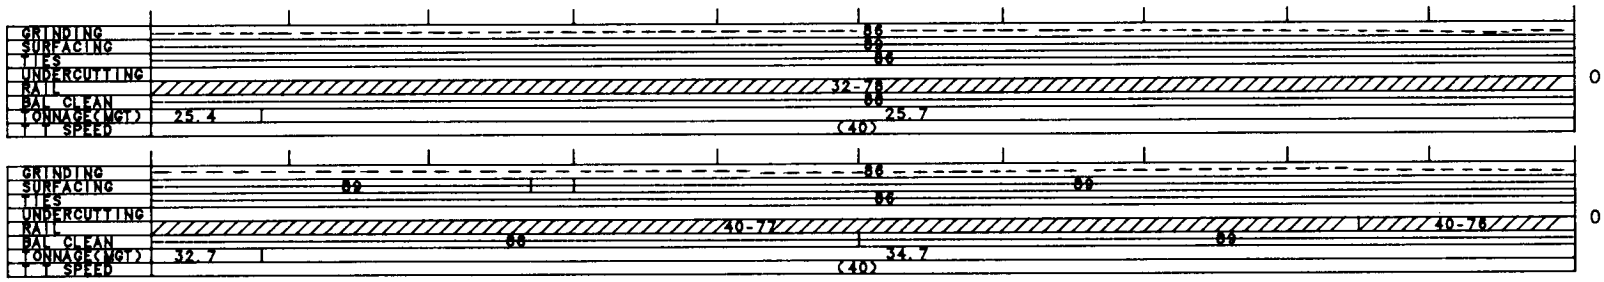

FIBER OPTICS

VALUATION TOWN

V5011 V5400

BRIGHTWOOD

LAWRENCE

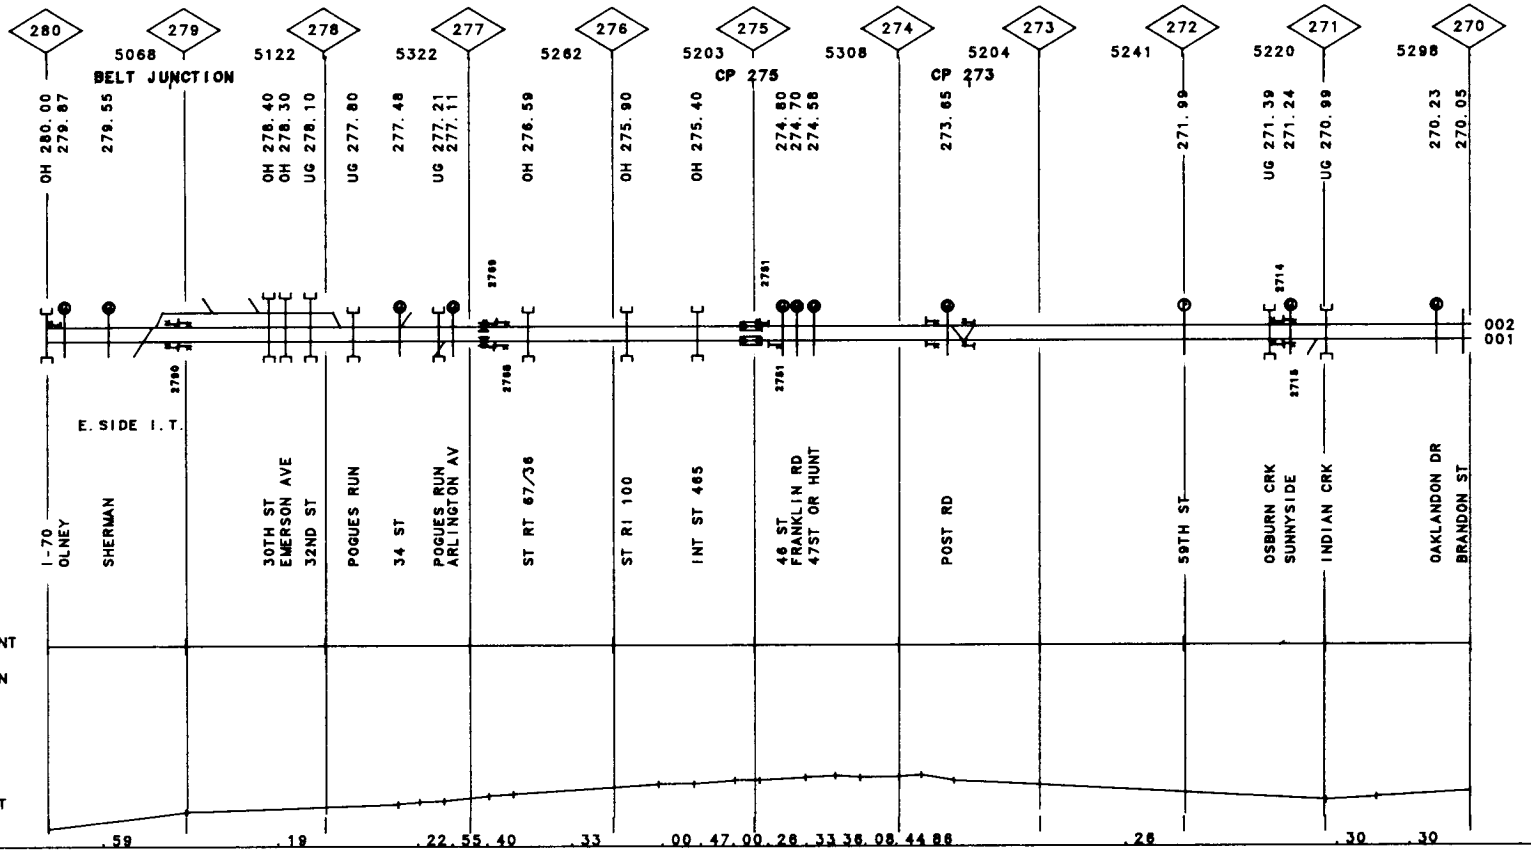

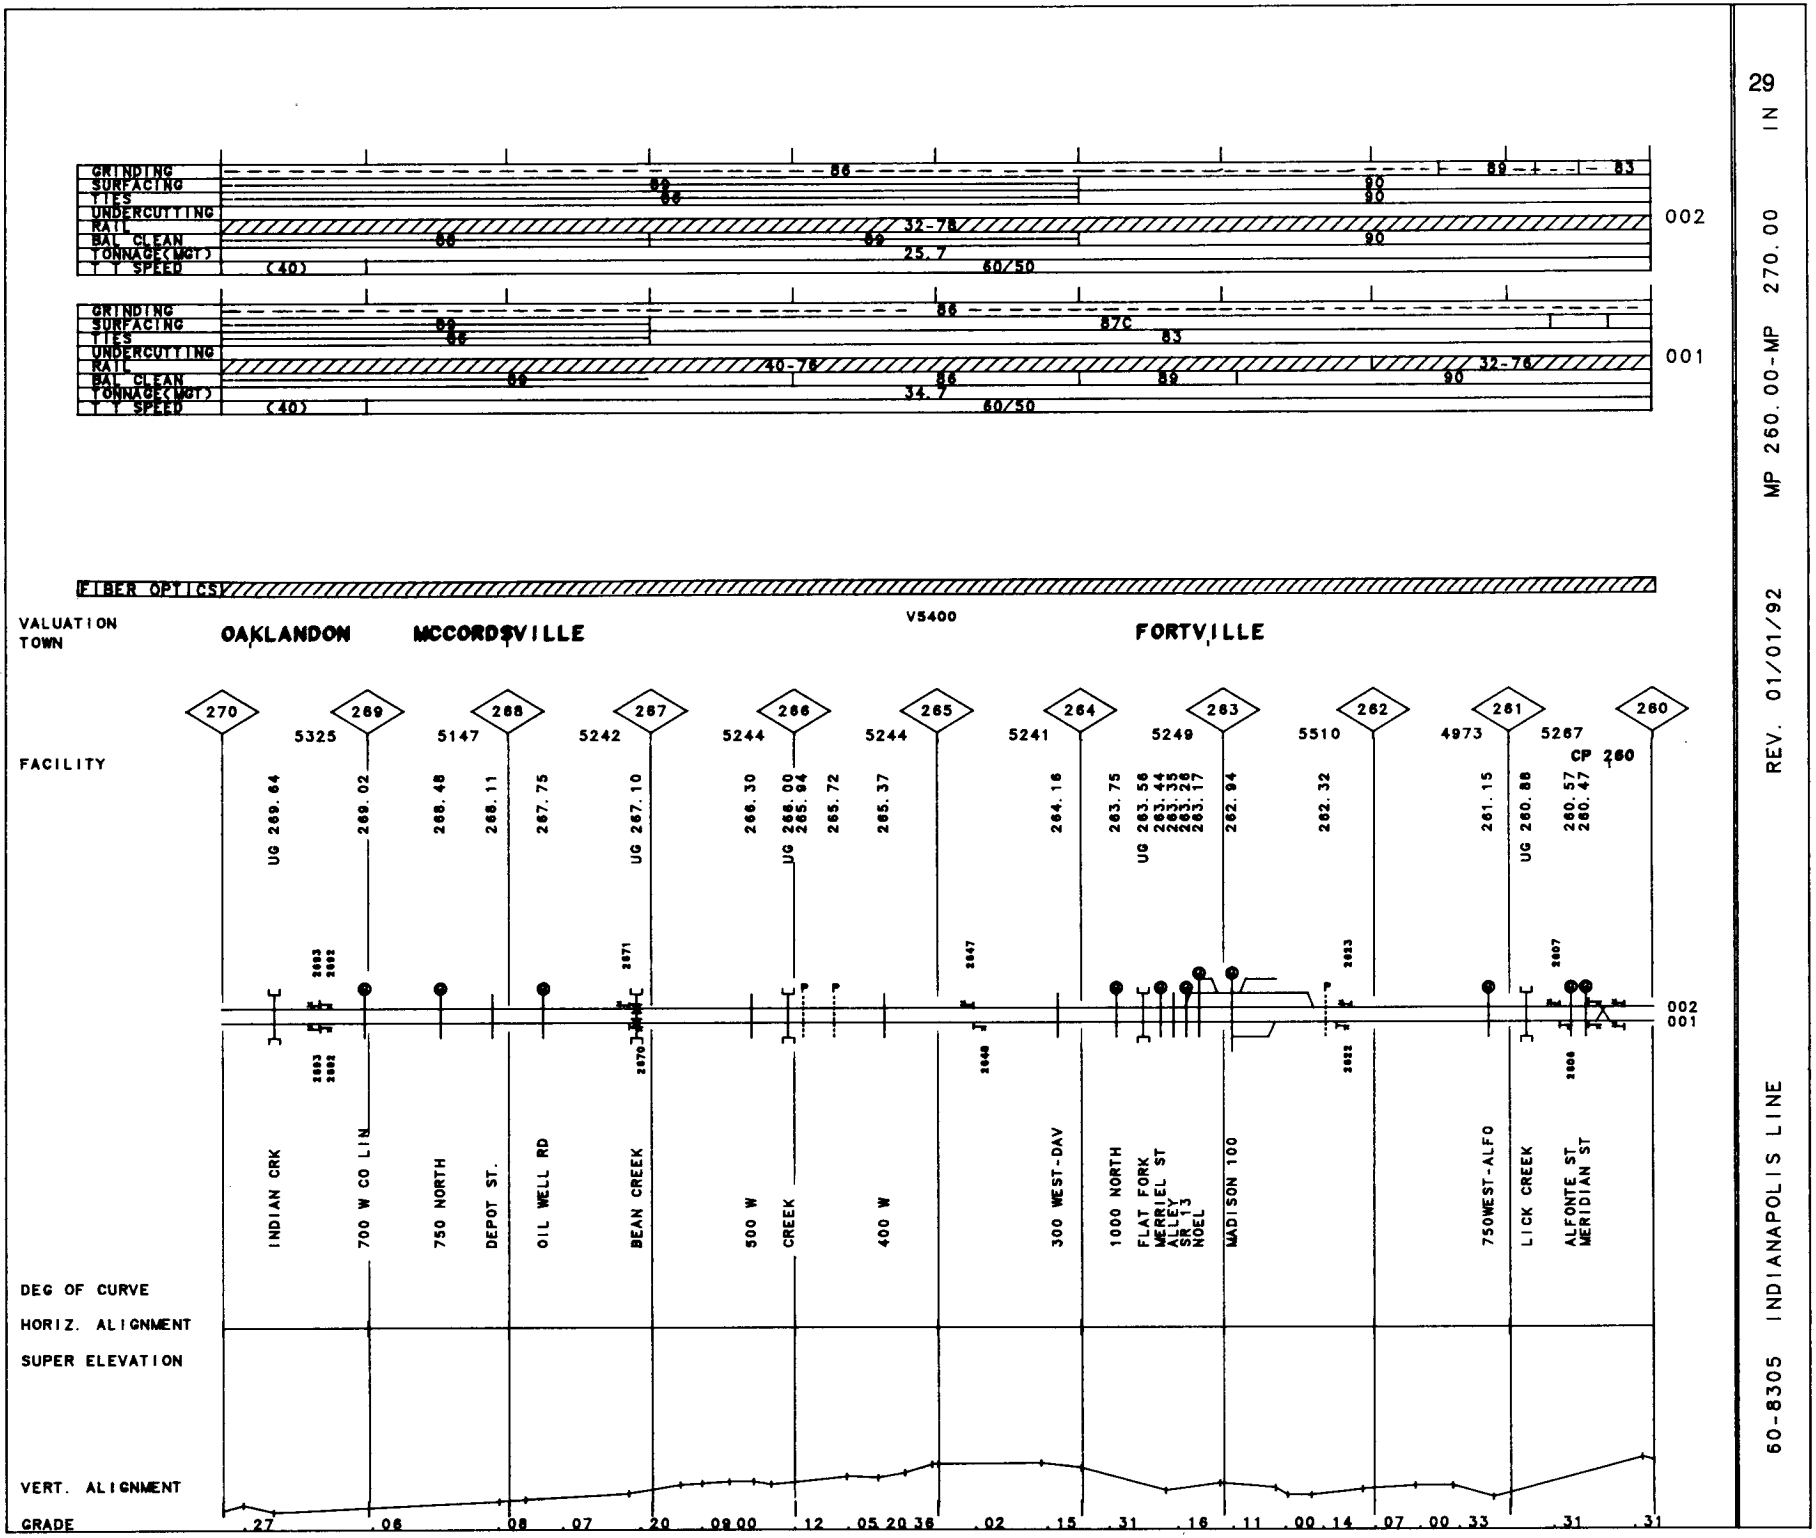

29

IN

MP 260.00-MP 270.00

REV. 01/01/92

60-8305 INDIANAPOLIS LINE

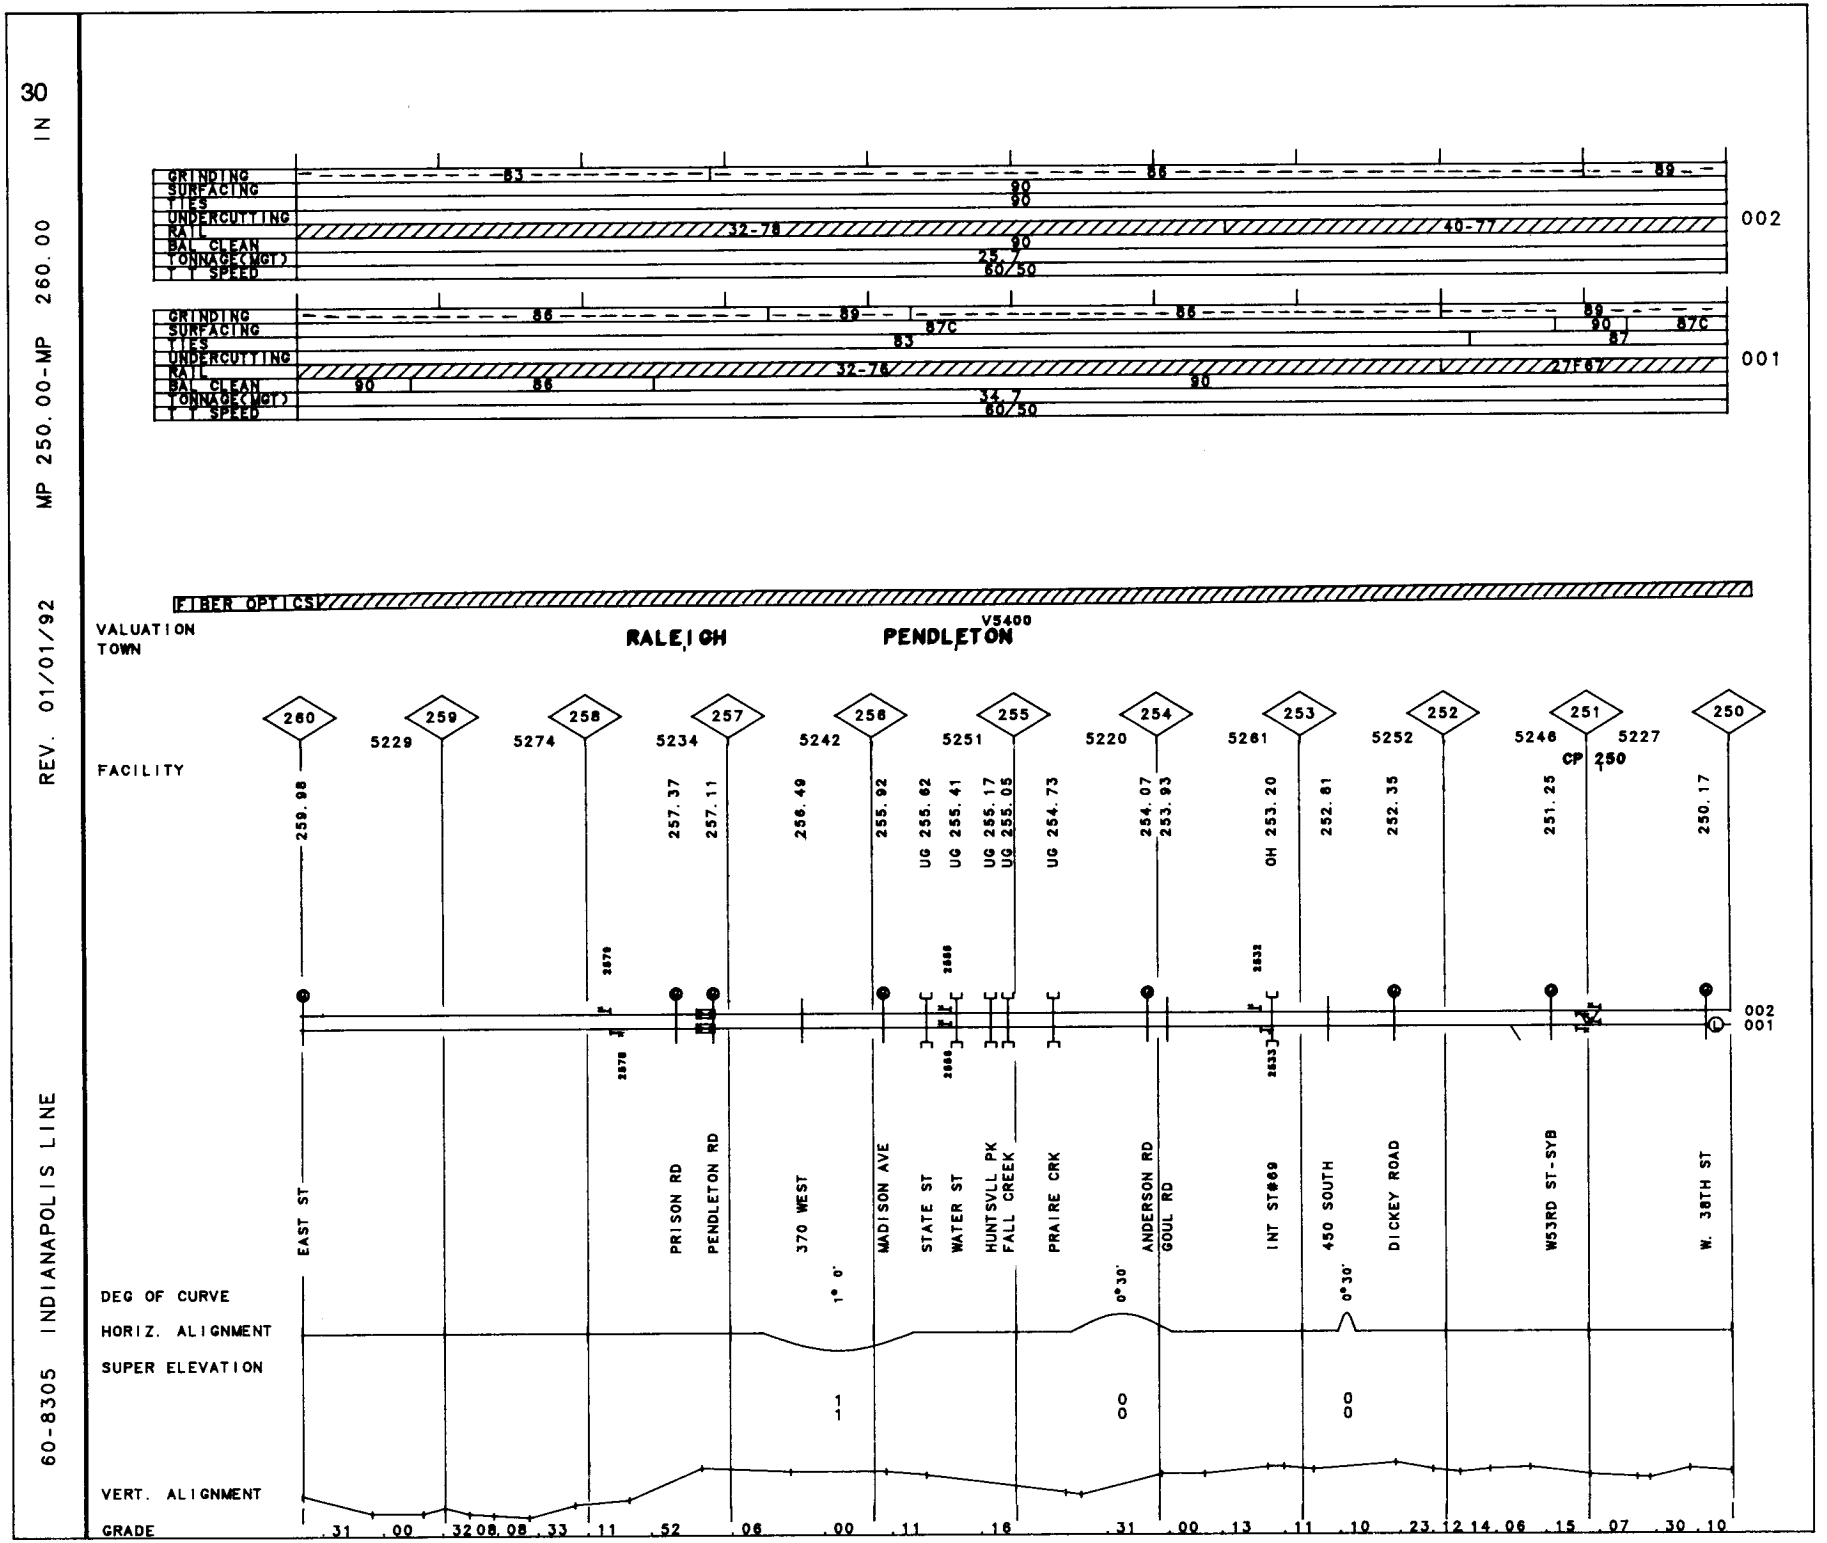
30 IN
MP 250.00-MP 260.00
REV. 01/01/92
60-8305 INDIANAPOLIS LINE
GRINDING
SURFACING
TIES
UNDERCUTTING
RAIL
BAL CLEAN
TONNAGE(MGT)
SPEED
002
001
FIBER OPTIC CSV
VALUATION
TOWN
RALEIGH
PENDLETON
V5400
FACILITY
260
259
258
257
256
255
254
253
252
251
250
5229
5274
5234
5242
5251
5220
5261
5252
5246
5227
CP 250
EAST ST
PRISON RD
PENDLETON RD
370 WEST
MADISON AVE
STATE ST
WATER ST
HUNTSVLL PK
FALL CREEK
PRAIRE CRK
ANDERSON RD
GOUL RD
INT ST#69
450 SOUTH
DICKEY ROAD
W53RD ST-SYB
W. 38TH ST
DEG OF CURVE
HORIZ. ALIGNMENT
SUPER ELEVATION
VERT. ALIGNMENT
GRADE

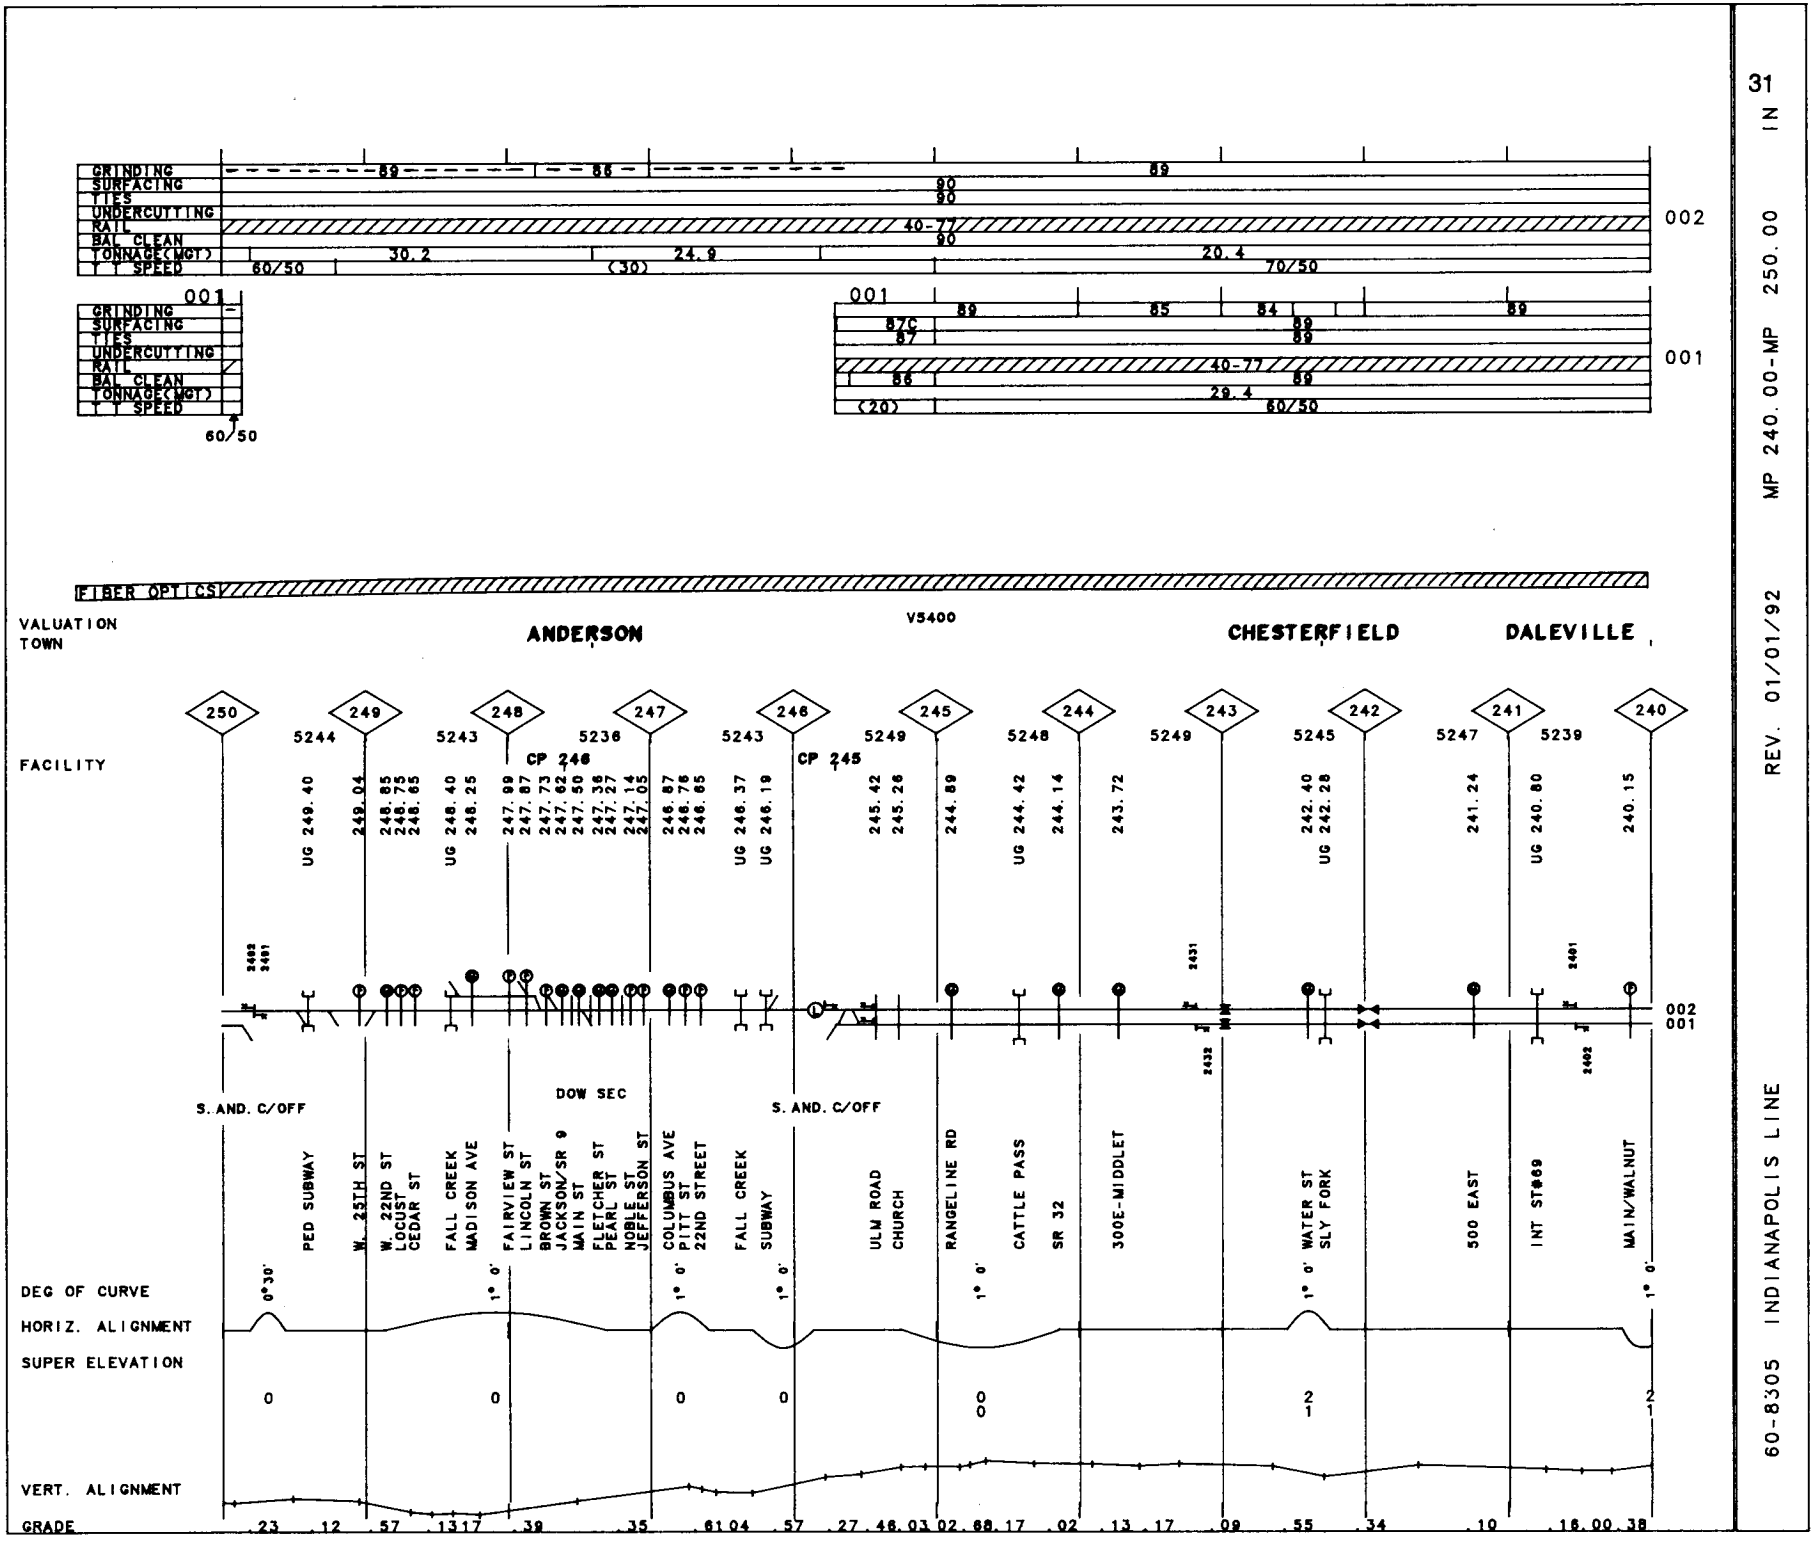
GRINDING
SURFACING
TIES
UNDERCUTTING
RAIL
BAL. CLEAN
TONNAGE(MGT)
SPEED
002
001
FIBER OPTICS
VALUATION
TOWN
ANDERSON
V5400
CHESTERFIELD
DALEVILLE
FACILITY
CP 246
CP 245
S. AND. C/OFF
DOW SEC
PED SUBWAY
W. 25TH ST
W. 22ND ST
LOCUST
CEDAR ST
FALL CREEK
MADISON AVE
FAIRVIEW ST
LINCOLN ST
BROWN ST
JACKSON/SR 9
MAIN ST
FLETCHER ST
PEARL ST
NOBLE ST
JEFFERSON ST
COLUMBUS AVE
PITT ST
22ND STREET
FALL CREEK
SUBWAY
ULM ROAD
CHURCH
RANGELINE RD
CATTLE PASS
SR 32
300E-MIDDLET
WATER ST
SLY FORK
500 EAST
INT ST@69
MAIN/WALNUT
DEG OF CURVE
HORIZ. ALIGNMENT
SUPER ELEVATION
VERT. ALIGNMENT
GRADE

32 IN

MP 245.70-MP 249.10

REV. 01/01/92

60-830E SO. ANDERSON CUTOFF

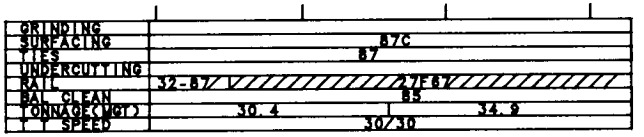

 

VALUATION TOWN

V5400
S. ANDERSON YARD

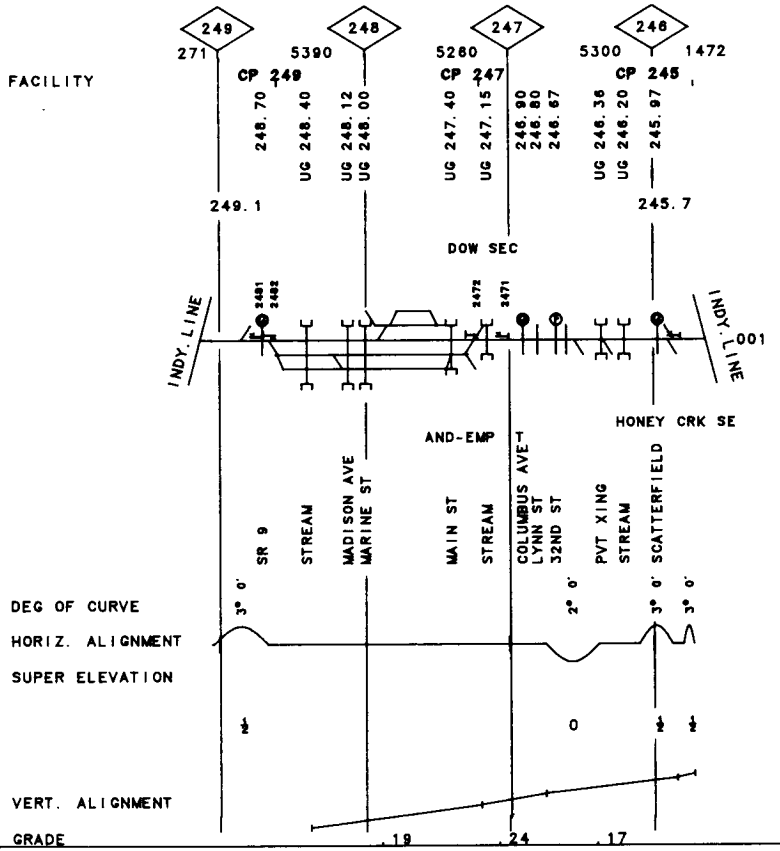

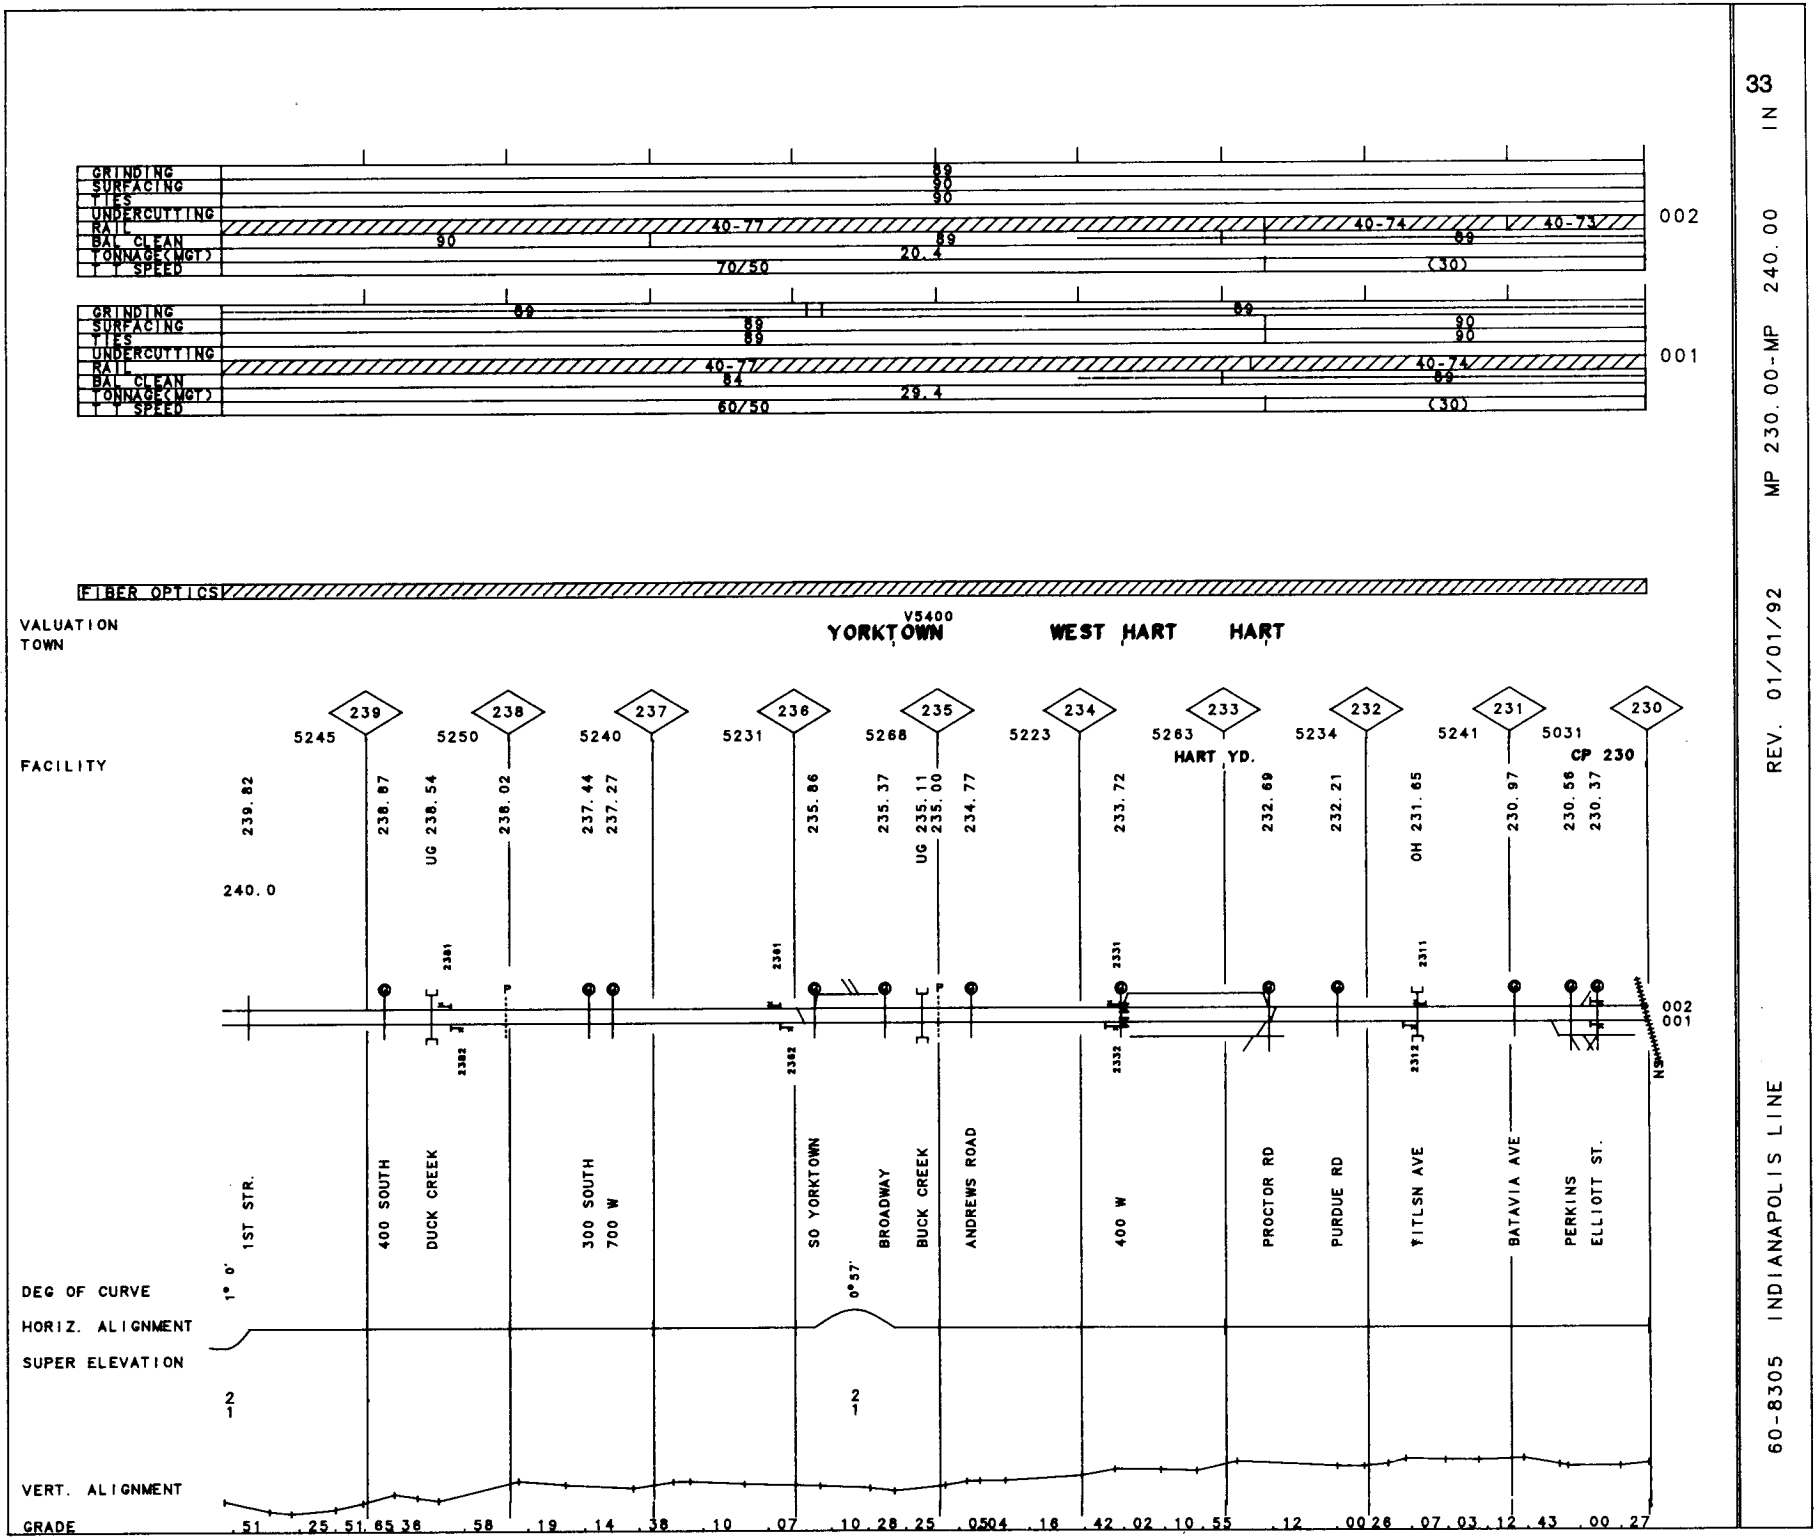

33

60-8305 INDIANAPOLIS LINE REV. 01/01/92 MP 230.00-MP 240.00 IN

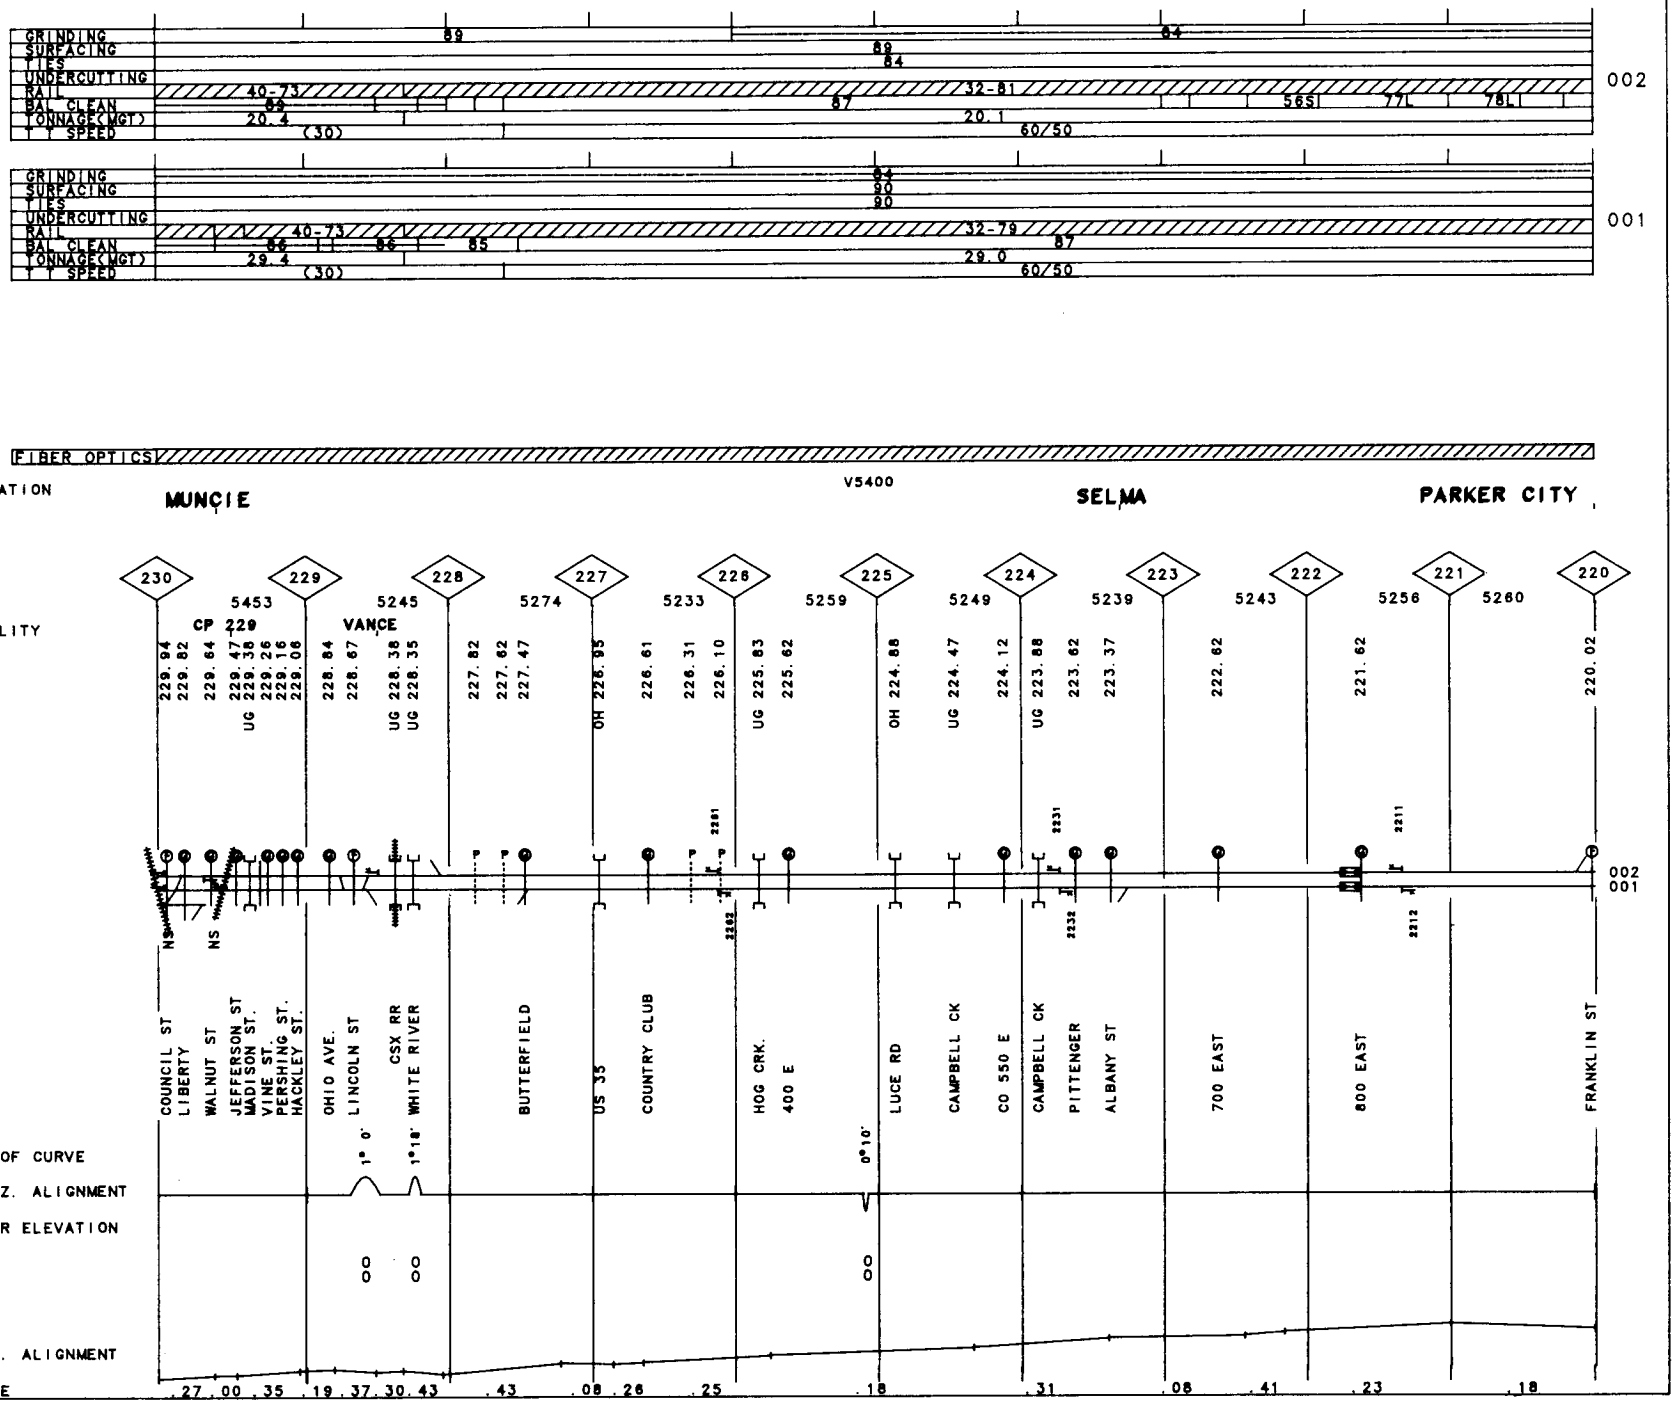
GRINDING
SURFACING
TIES
UNDERCUTTING
RAIL
BAL. CLEAN
TONNAGE(MGT)
T T SPEED
002
001
FIBER OPTICS
VALUATION
TOWN
MUNCIE
V5400
SELMA
PARKER CITY
FACILITY
CP 229
VANCE
COUNCIL ST
LIBERTY
WALNUT ST
JEFFERSON ST
MADISON ST.
VINE ST.
PERSHING ST.
HACKLEY ST.
OHIO AVE.
LINCOLN ST
CSX RR
WHITE RIVER
BUTTERFIELD
US 35
COUNTRY CLUB
HOG CRK.
400 E
LUCE RD
CAMPBELL CK
CO 550 E
CAMPBELL CK
PITTENGER
ALBANY ST
700 EAST
800 EAST
FRANKLIN ST
DEG OF CURVE
HORIZ. ALIGNMENT
SUPER ELEVATION
VERT. ALIGNMENT
GRADE

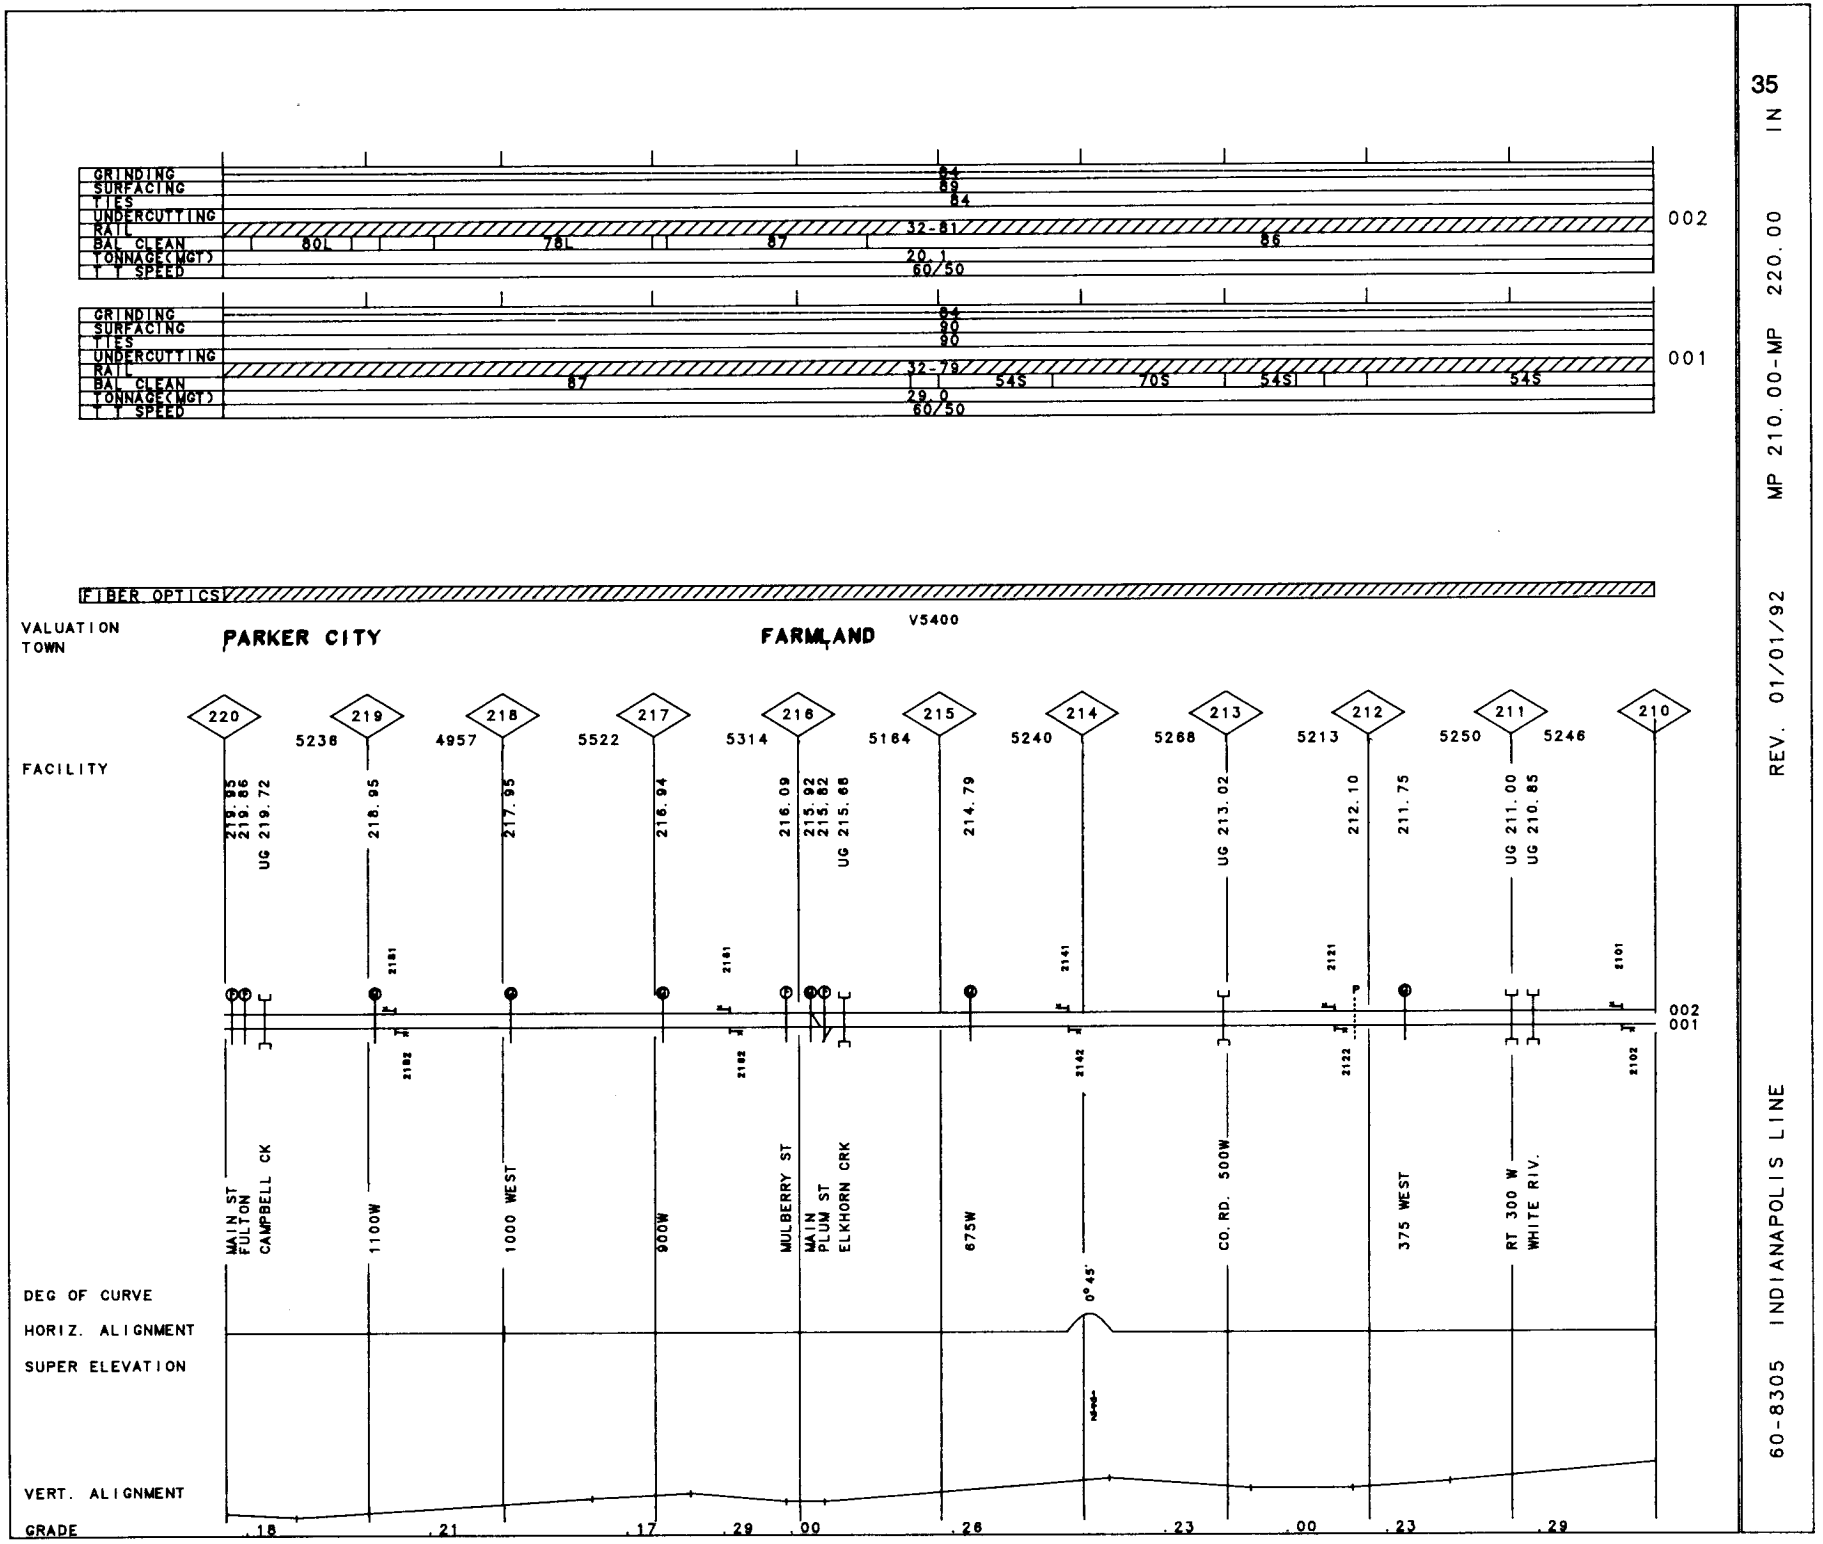

35

60-8305 INDIANAPOLIS LINE REV. 01/01/92 MP 210.00-MP 220.00 IN

60-8305 INDIANAPOLIS LINE REV. 01/01/92 MP 200.00-MP 210.00 IN

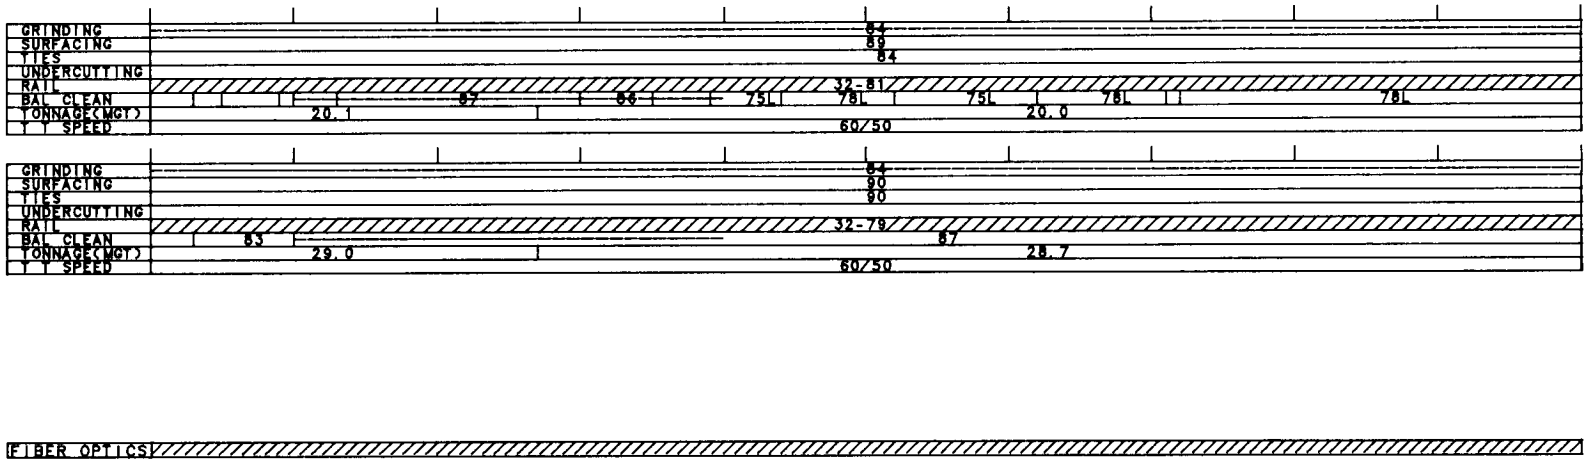

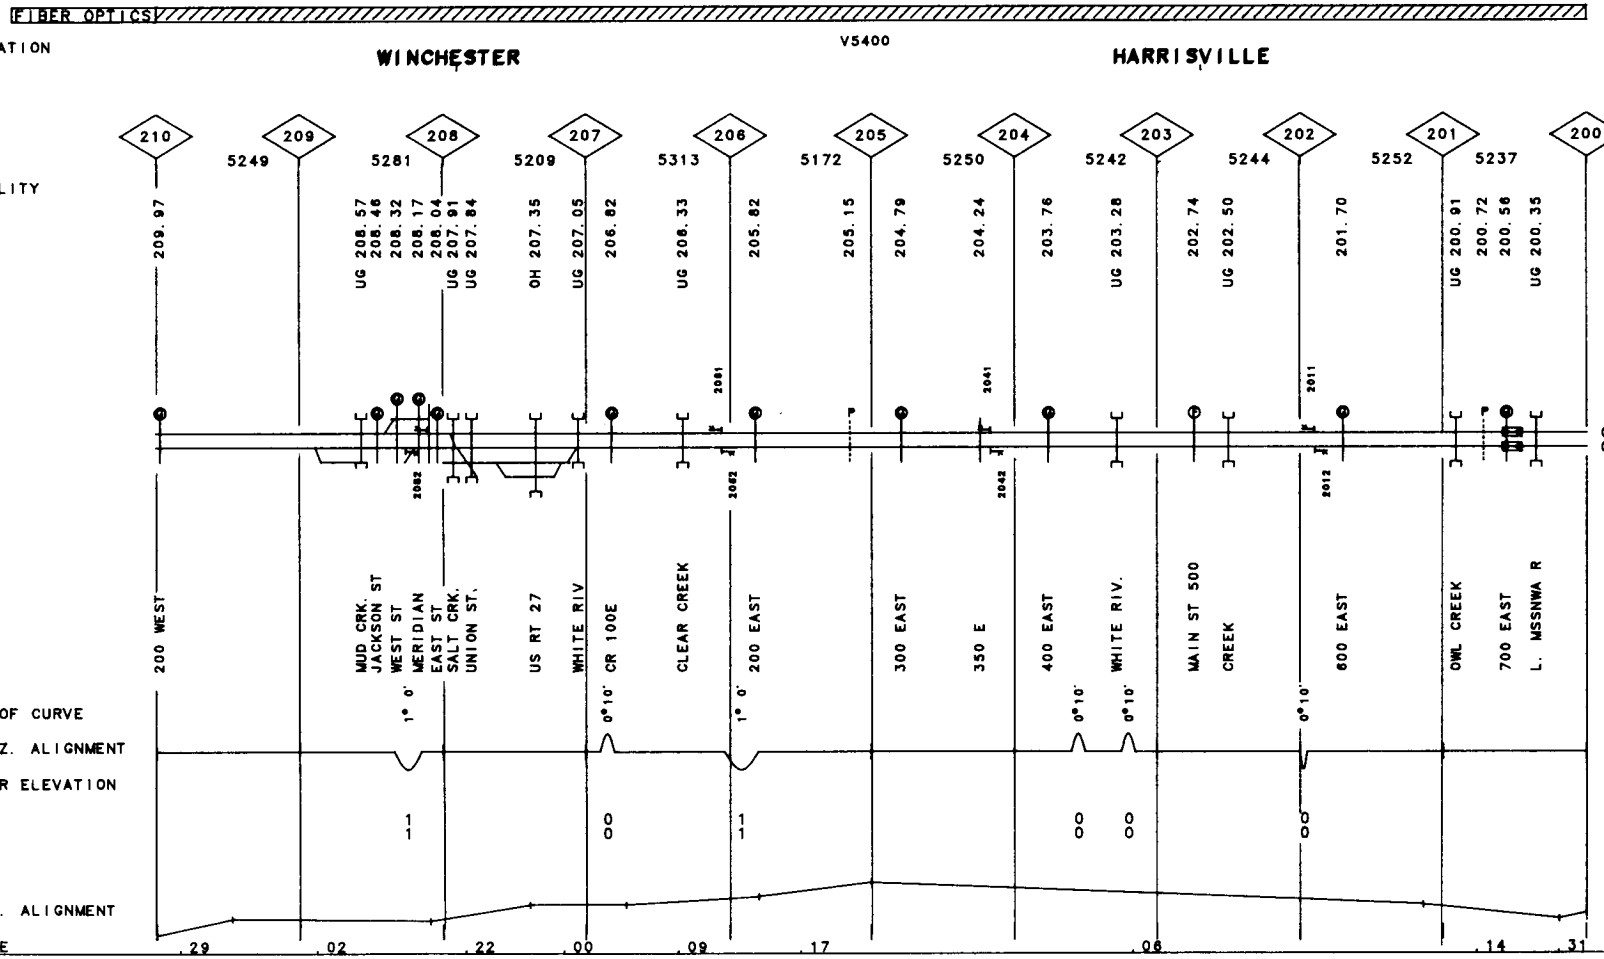

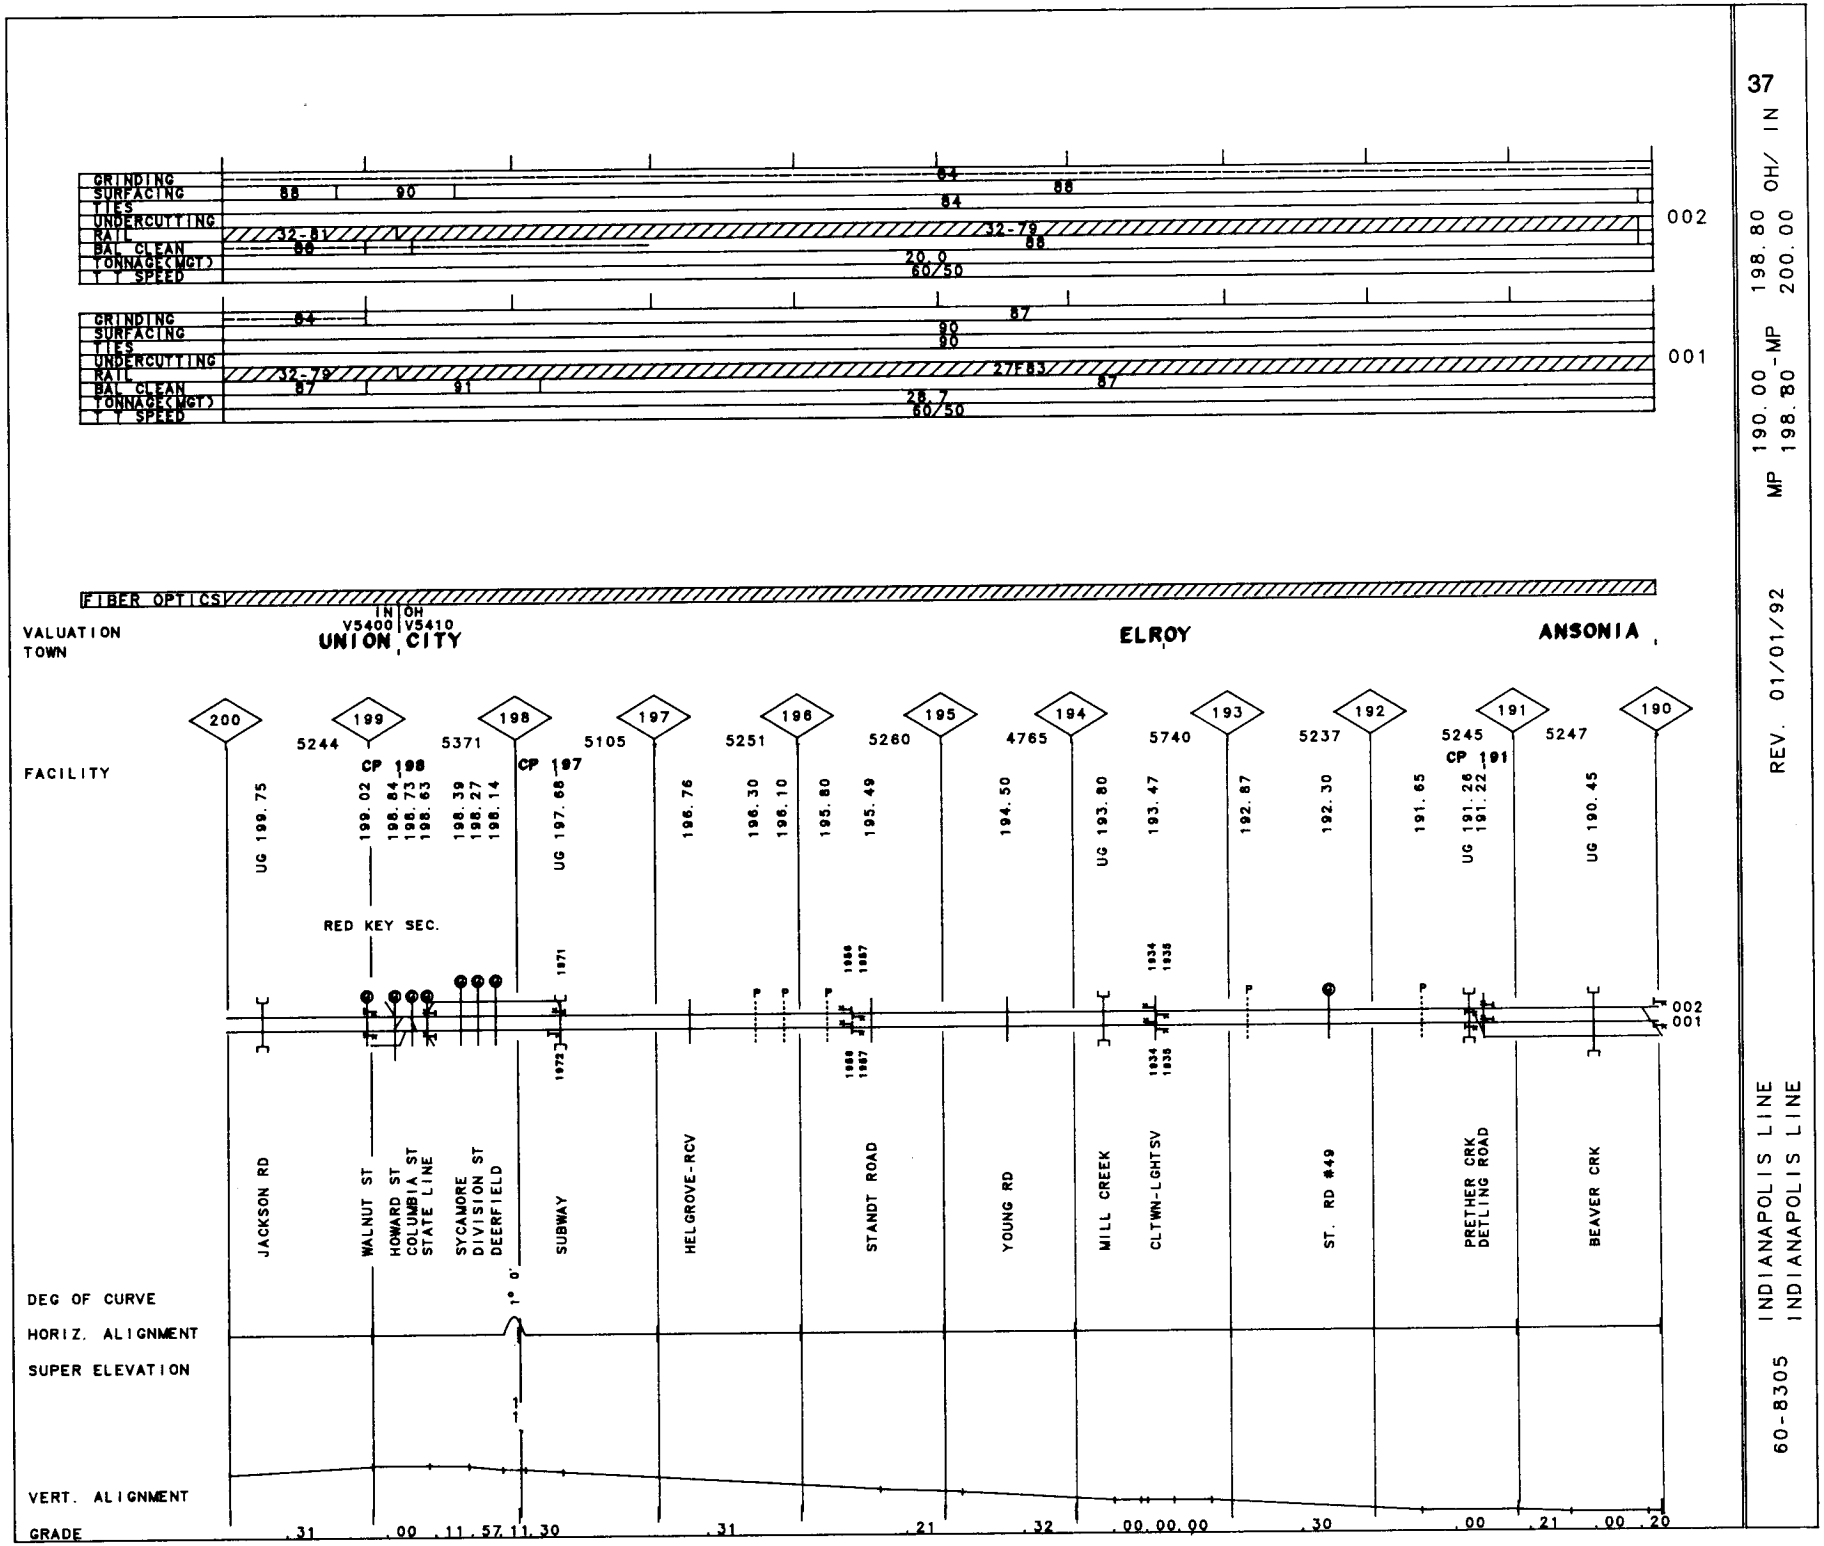

37

60-8305 INDIANAPOLIS LINE
INDIANAPOLIS LINE

REV. 01/01/92

MP 190.00 - MP 198.80 OH/ IN
MP 198.80 - MP 200.00

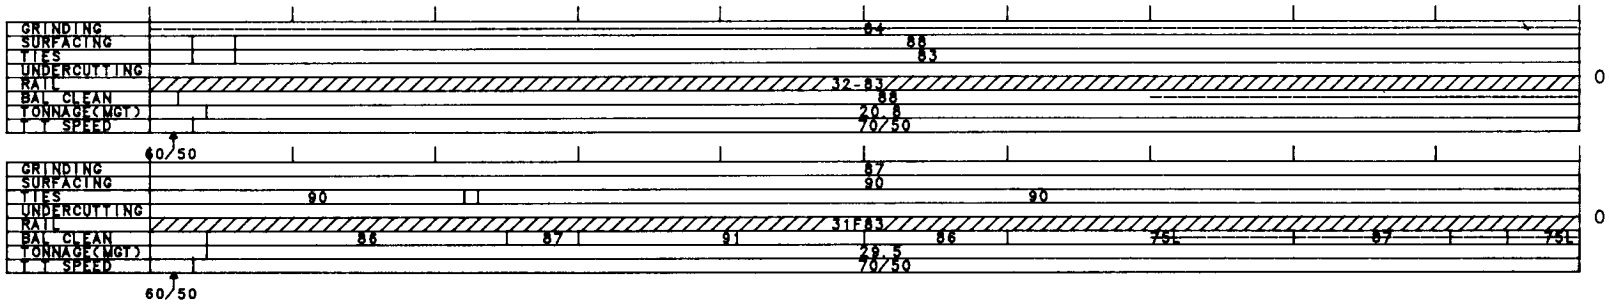

FIBER OPTICS

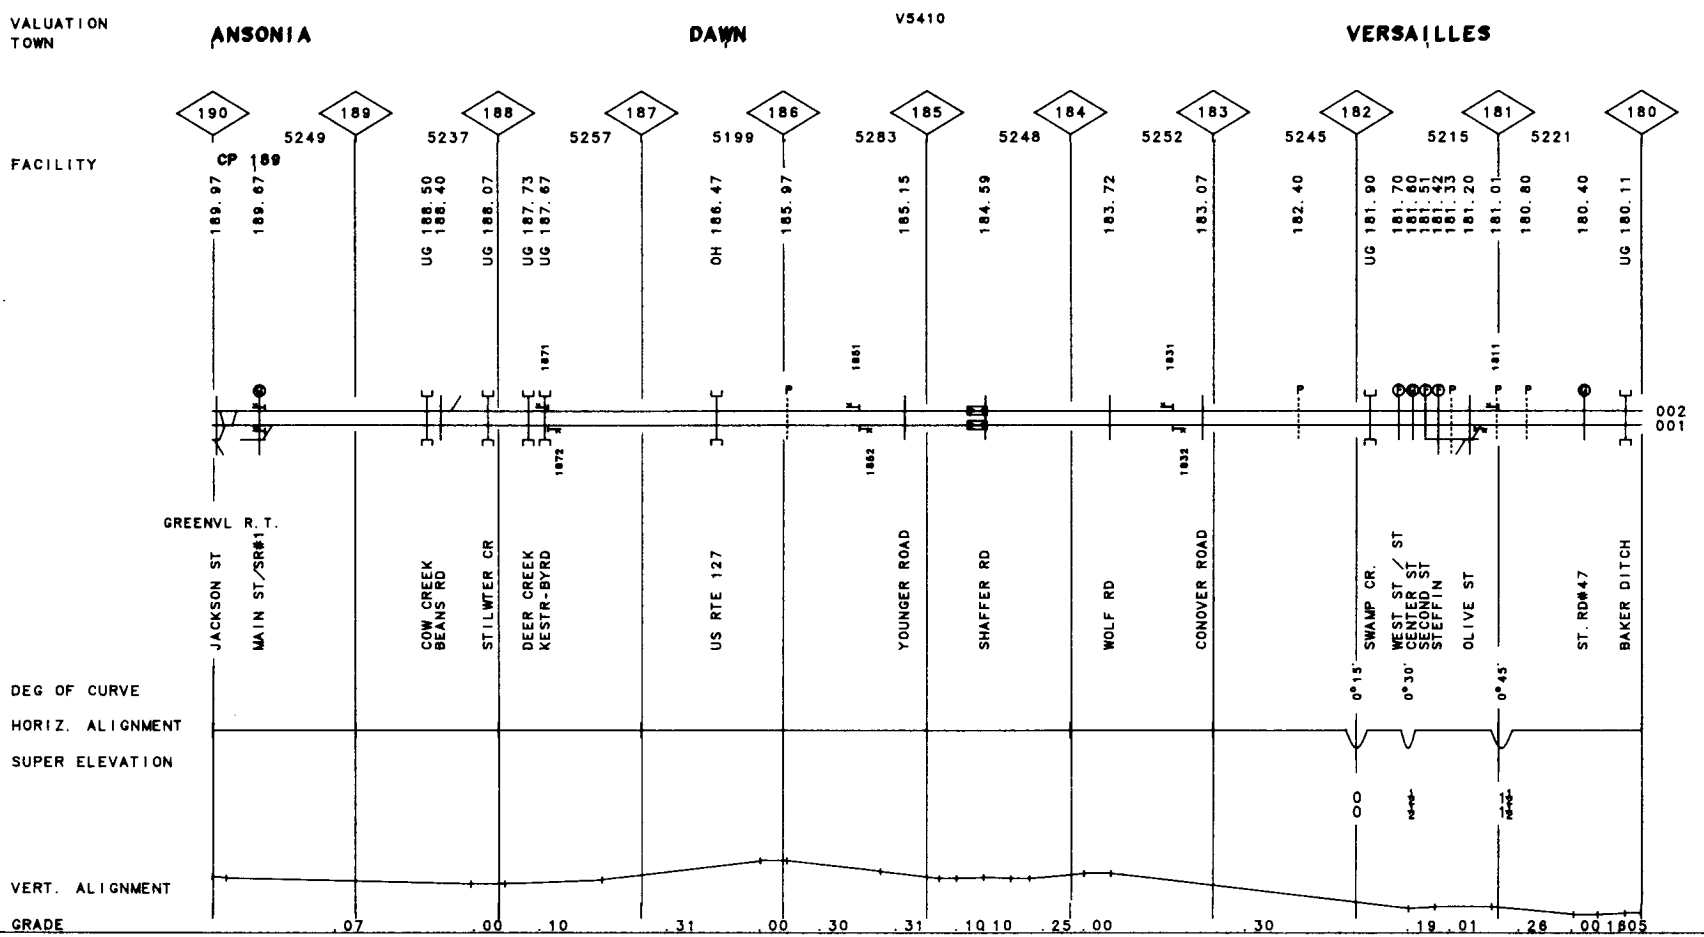

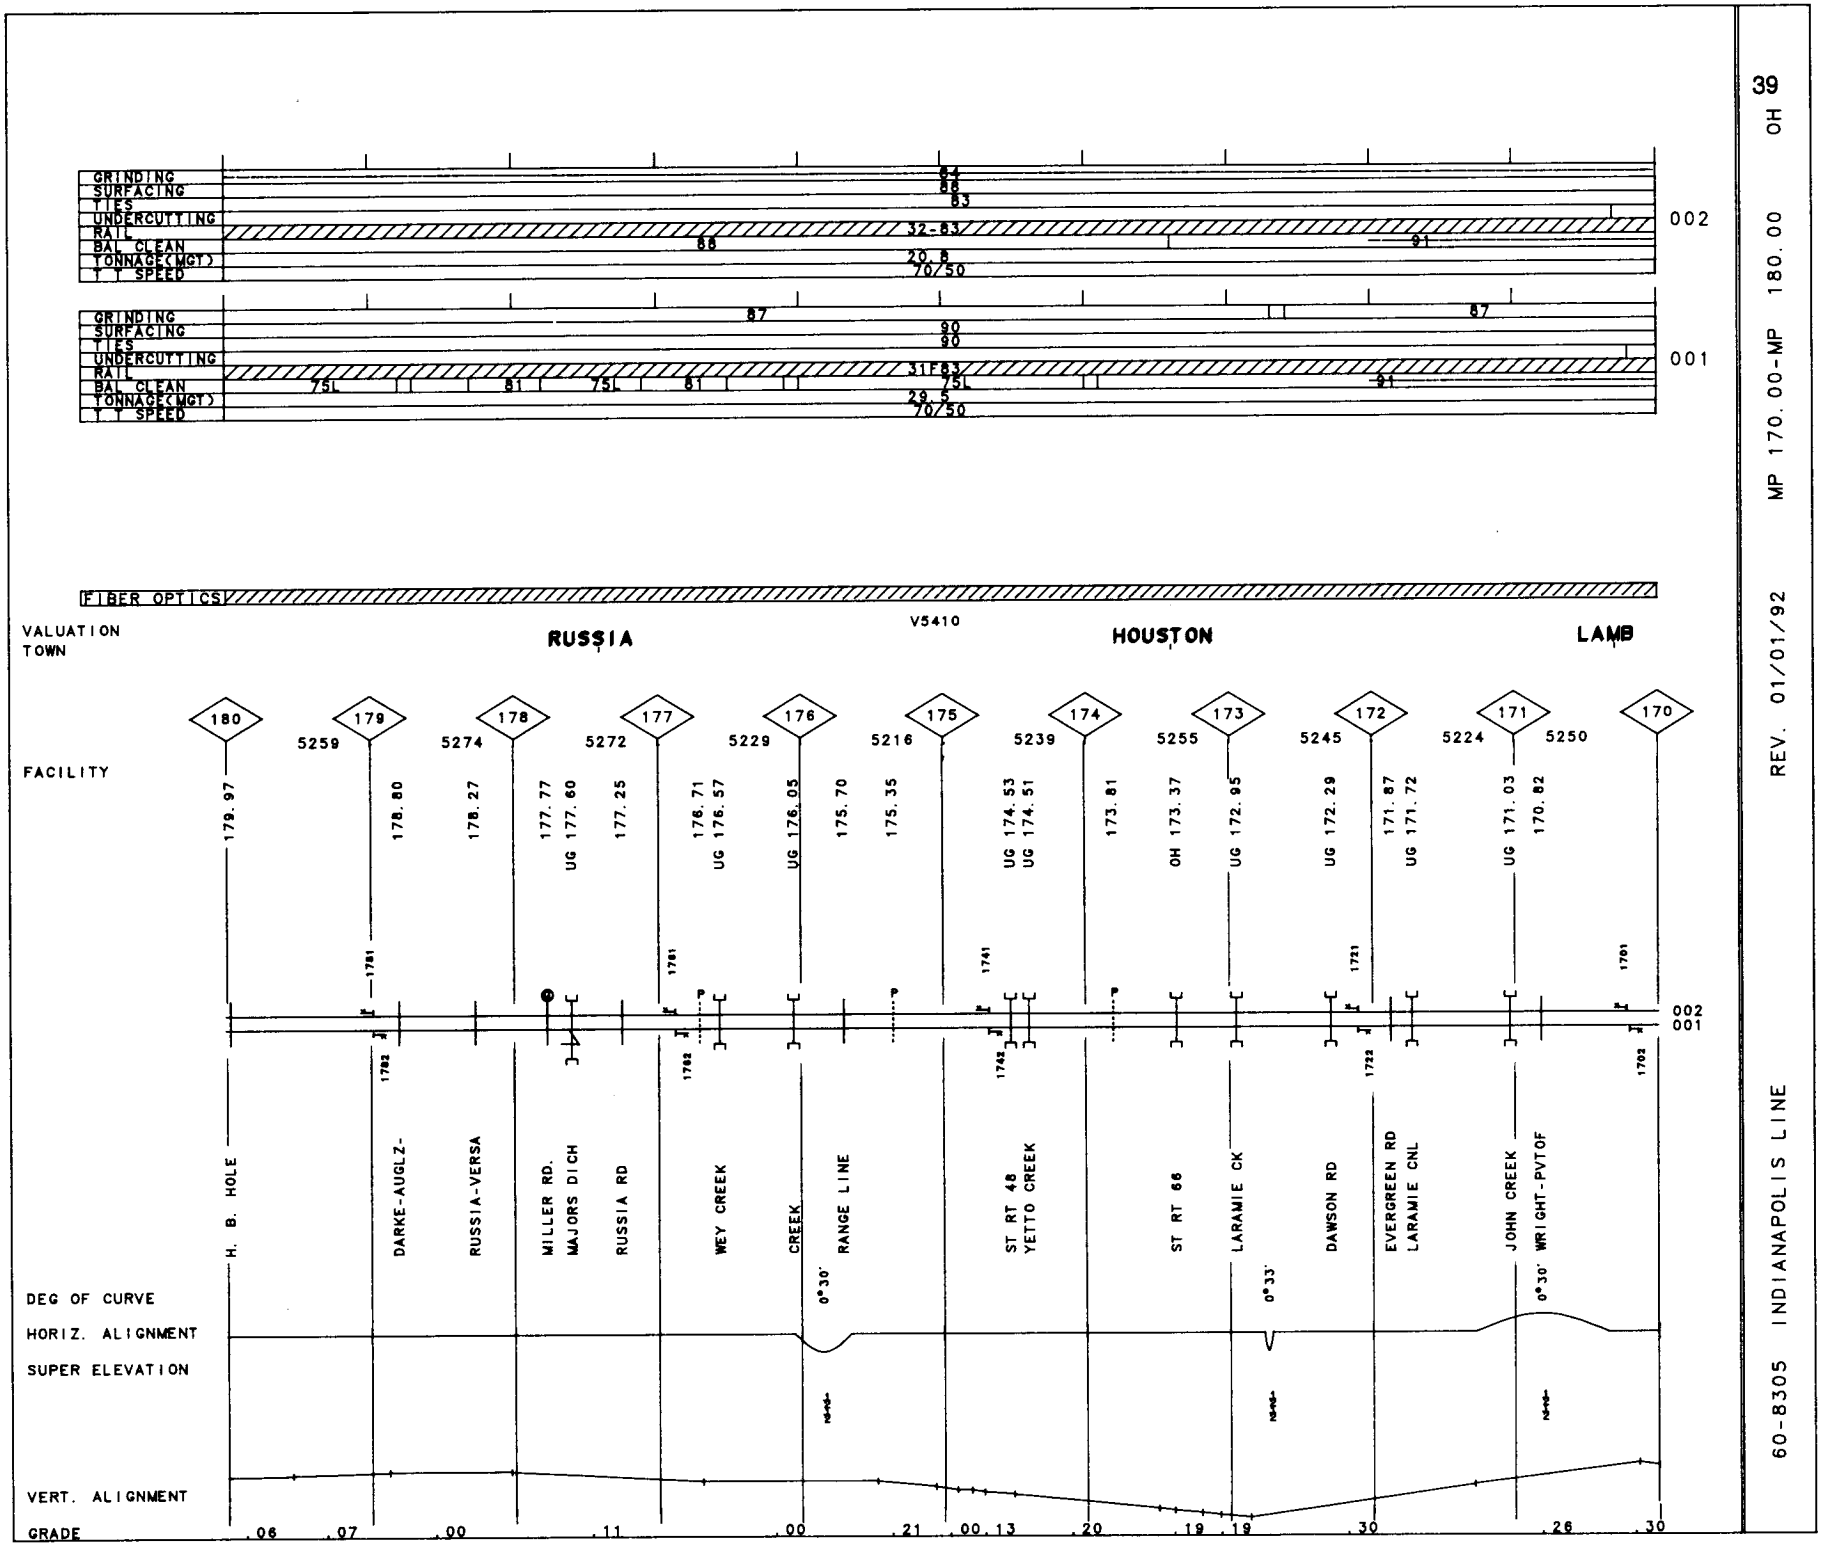

39 OH

MP 170.00-MP 180.00

REV. 01/01/92

60-8305 INDIANAPOLIS LINE

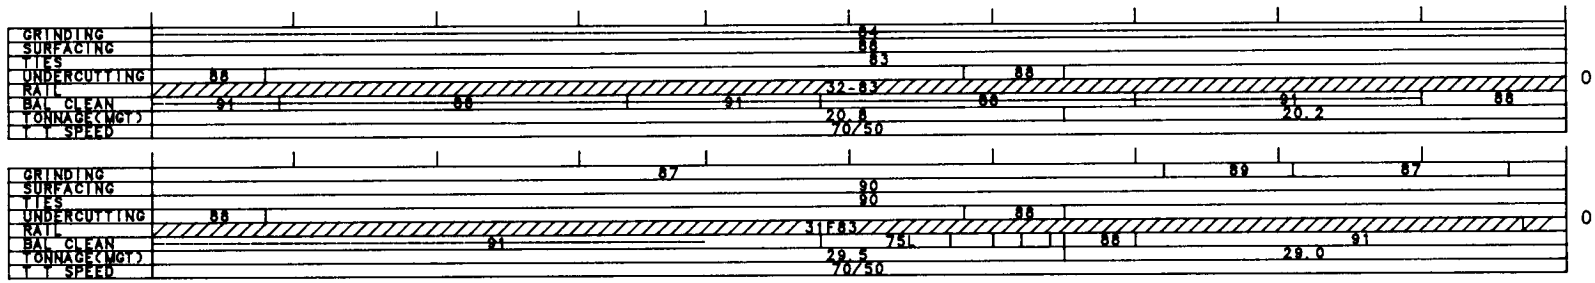

FIBER OPTICS

VALUATION
TOWN

HARDIN | SPAFFORD | V5410 | SIDNEY

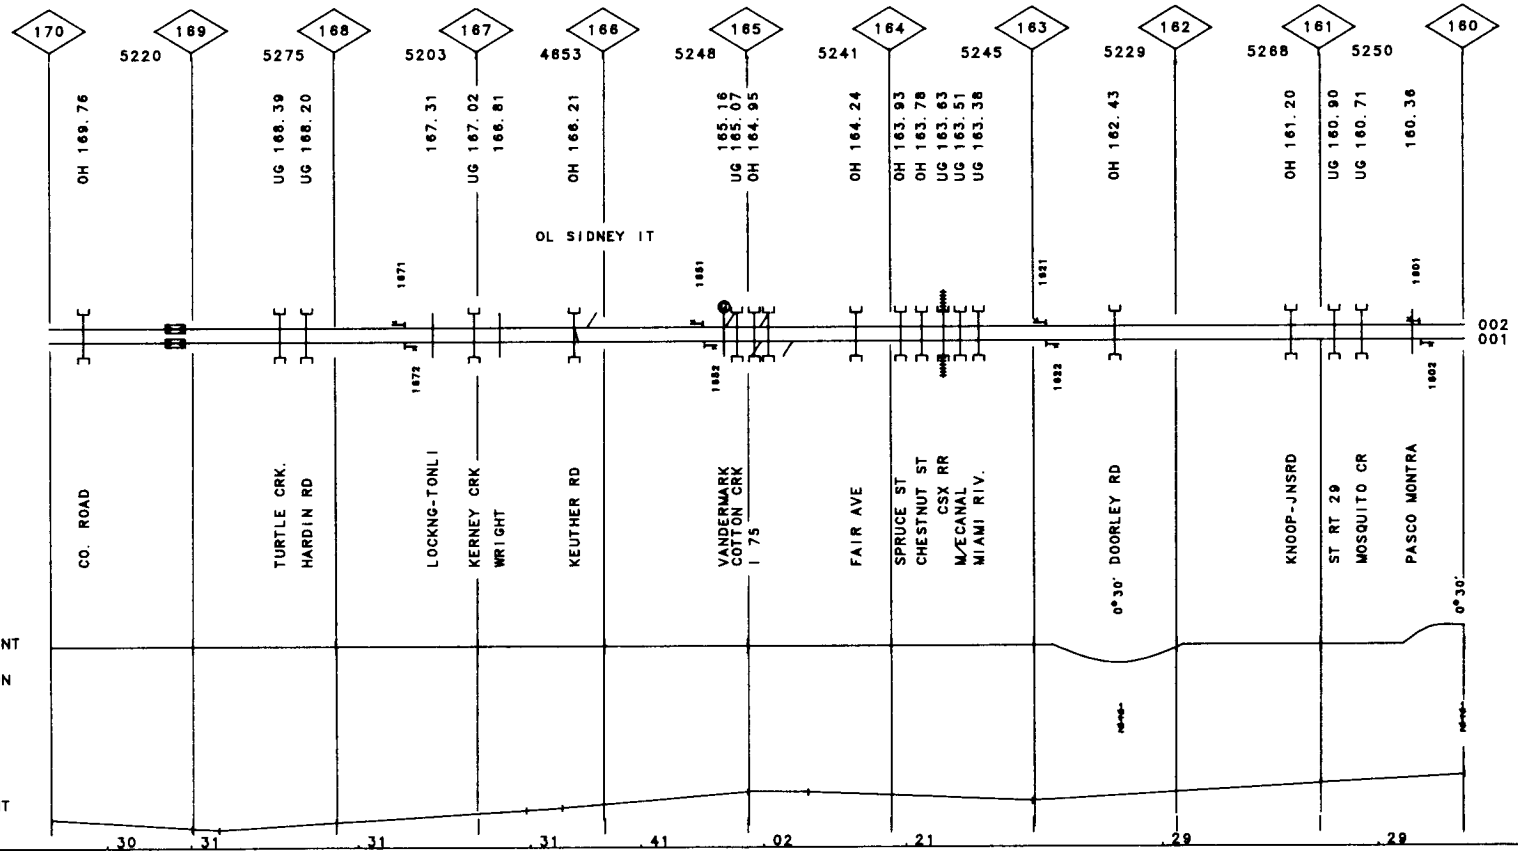

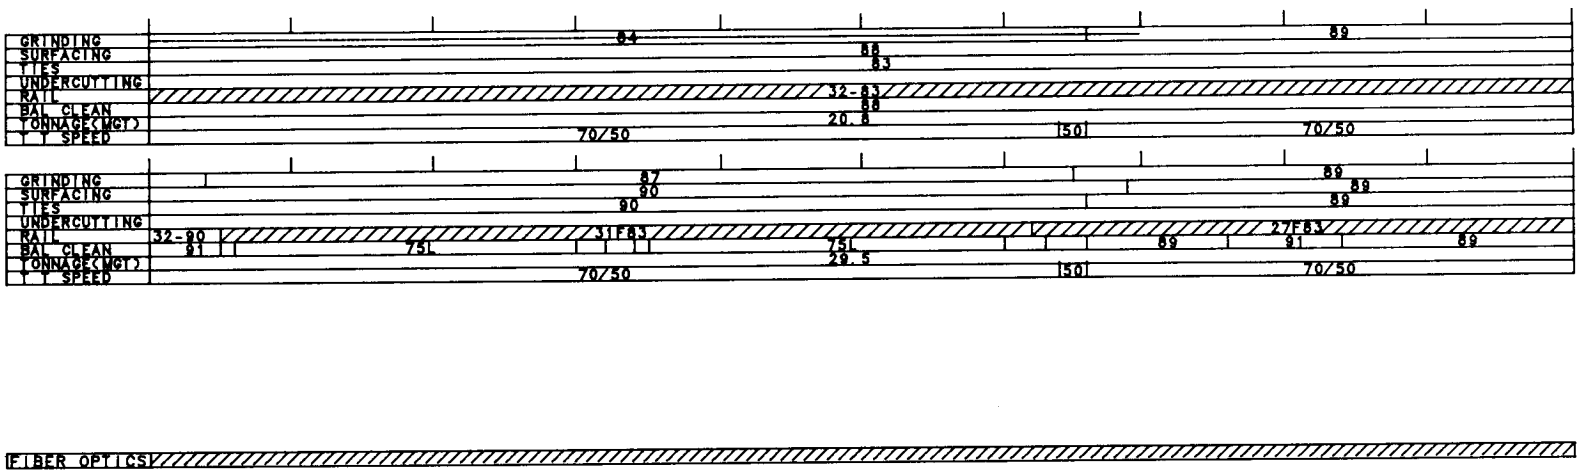

FIBER OPTICS

VALUATION
TOWN

PEMBERTON QUINCY DEGRAFF

FACILITY

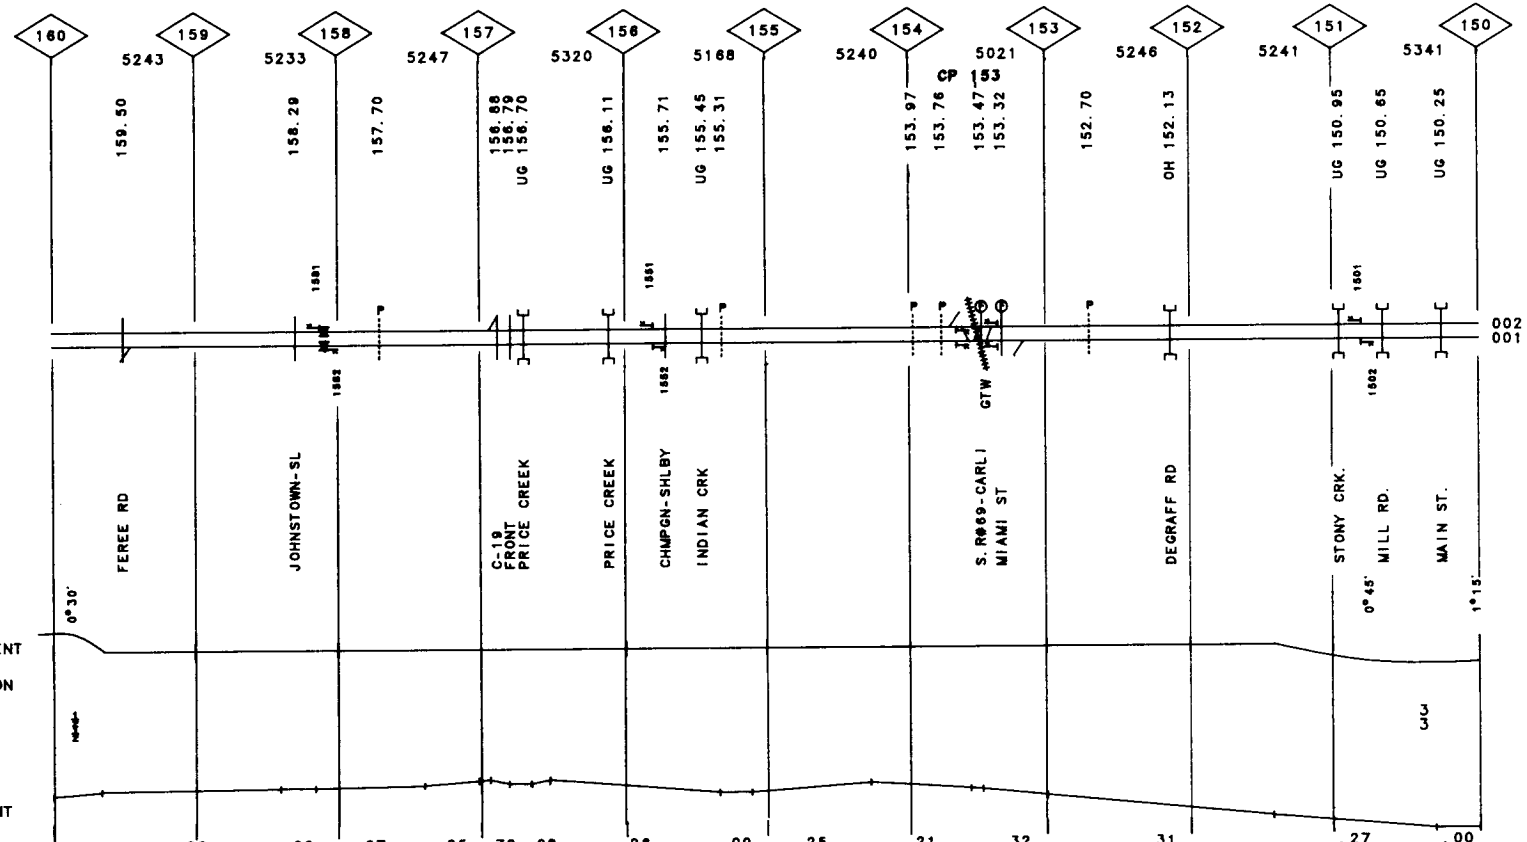

60-8305 INDIANAPOLIS LINE REV. 01/01/92 MP 150.00-MP 160.00 OH

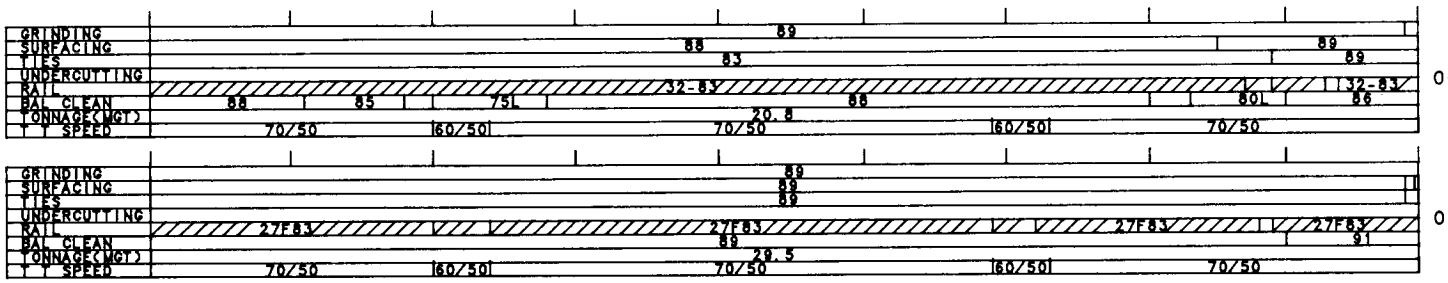

VALUATION TOWN: BELLFONTAINE

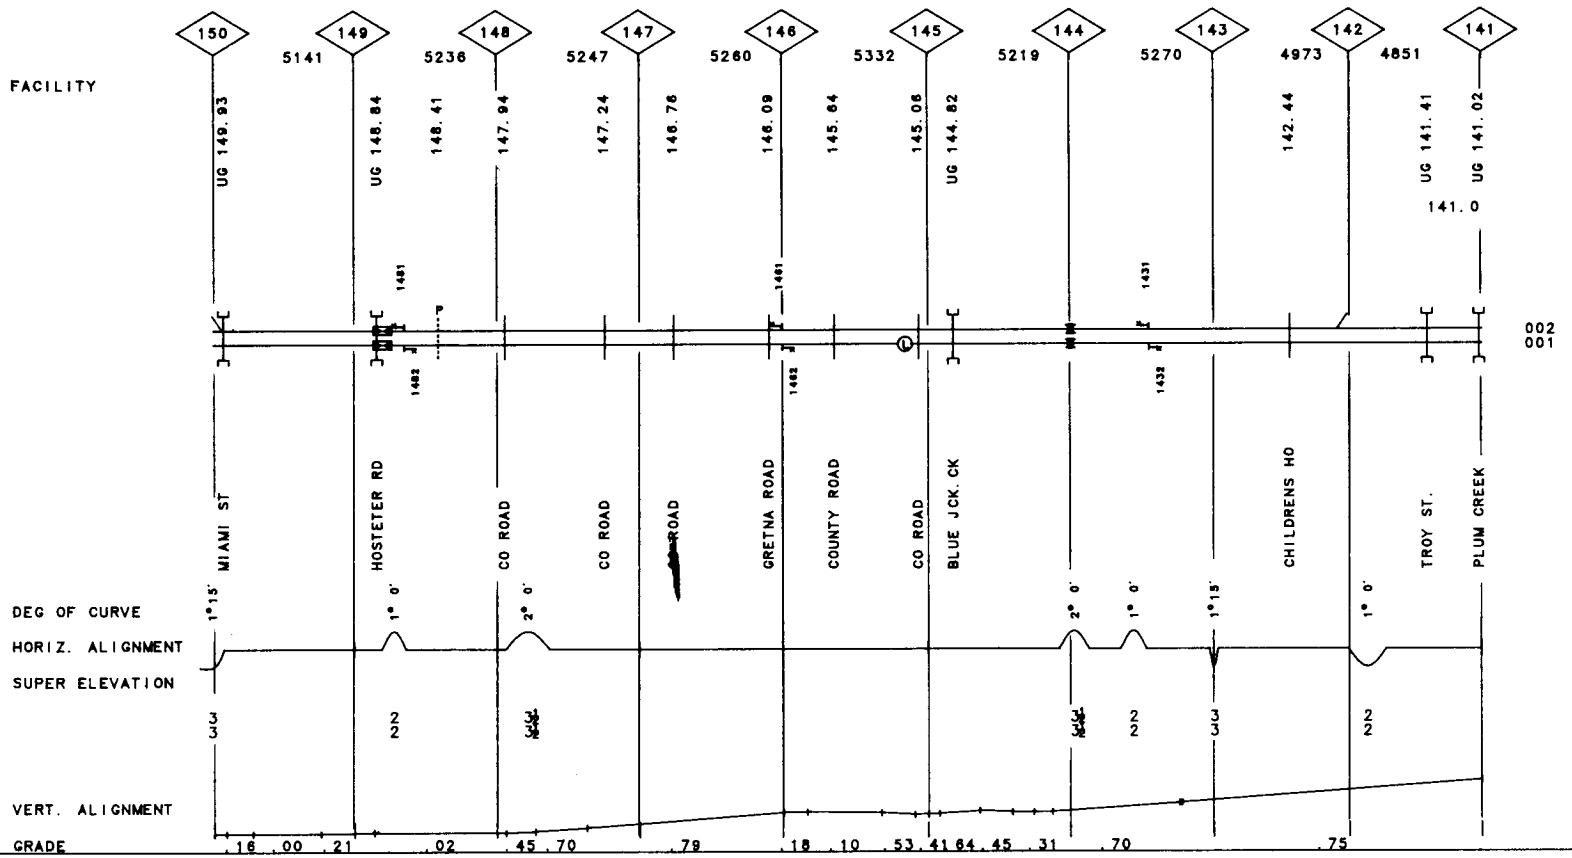

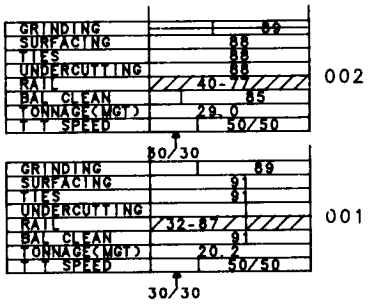

FIBER OPTICS

VALUATION TOWN V5410 BELLEFONTAINE

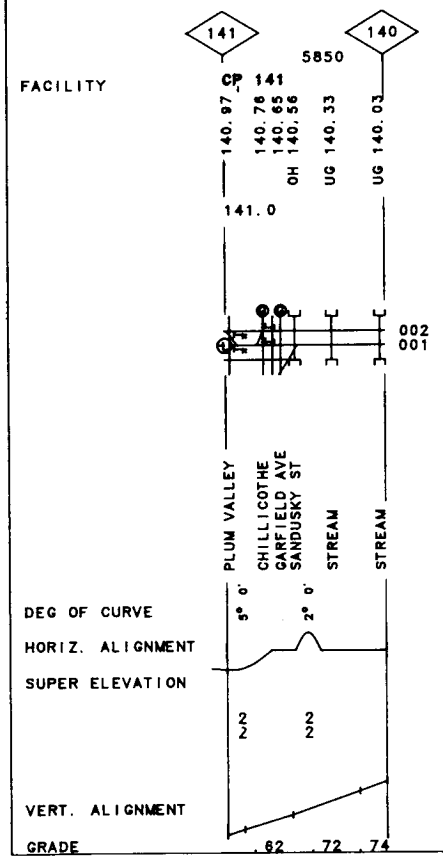

43

OH

MP 140.00-MP 141.00

REV. 01/01/92

60-8105 INDIANAPOLIS LINE

60-8105 INDIANAPOLIS LINE REV. 01/01/92 MP 130.00-MP 140.00 011

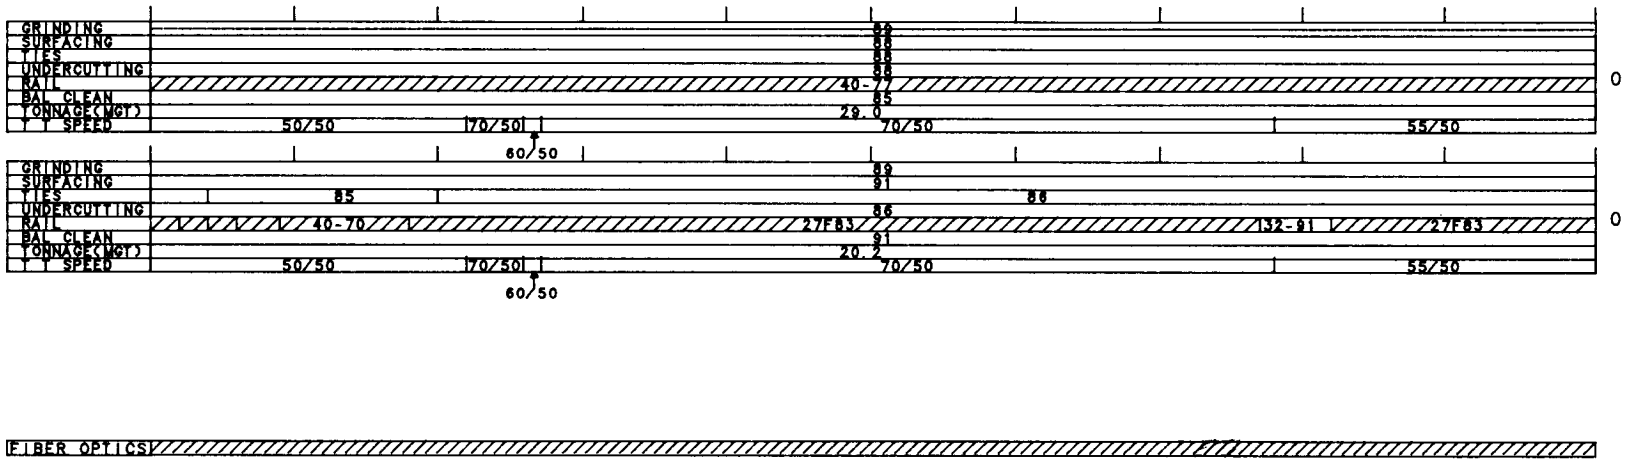

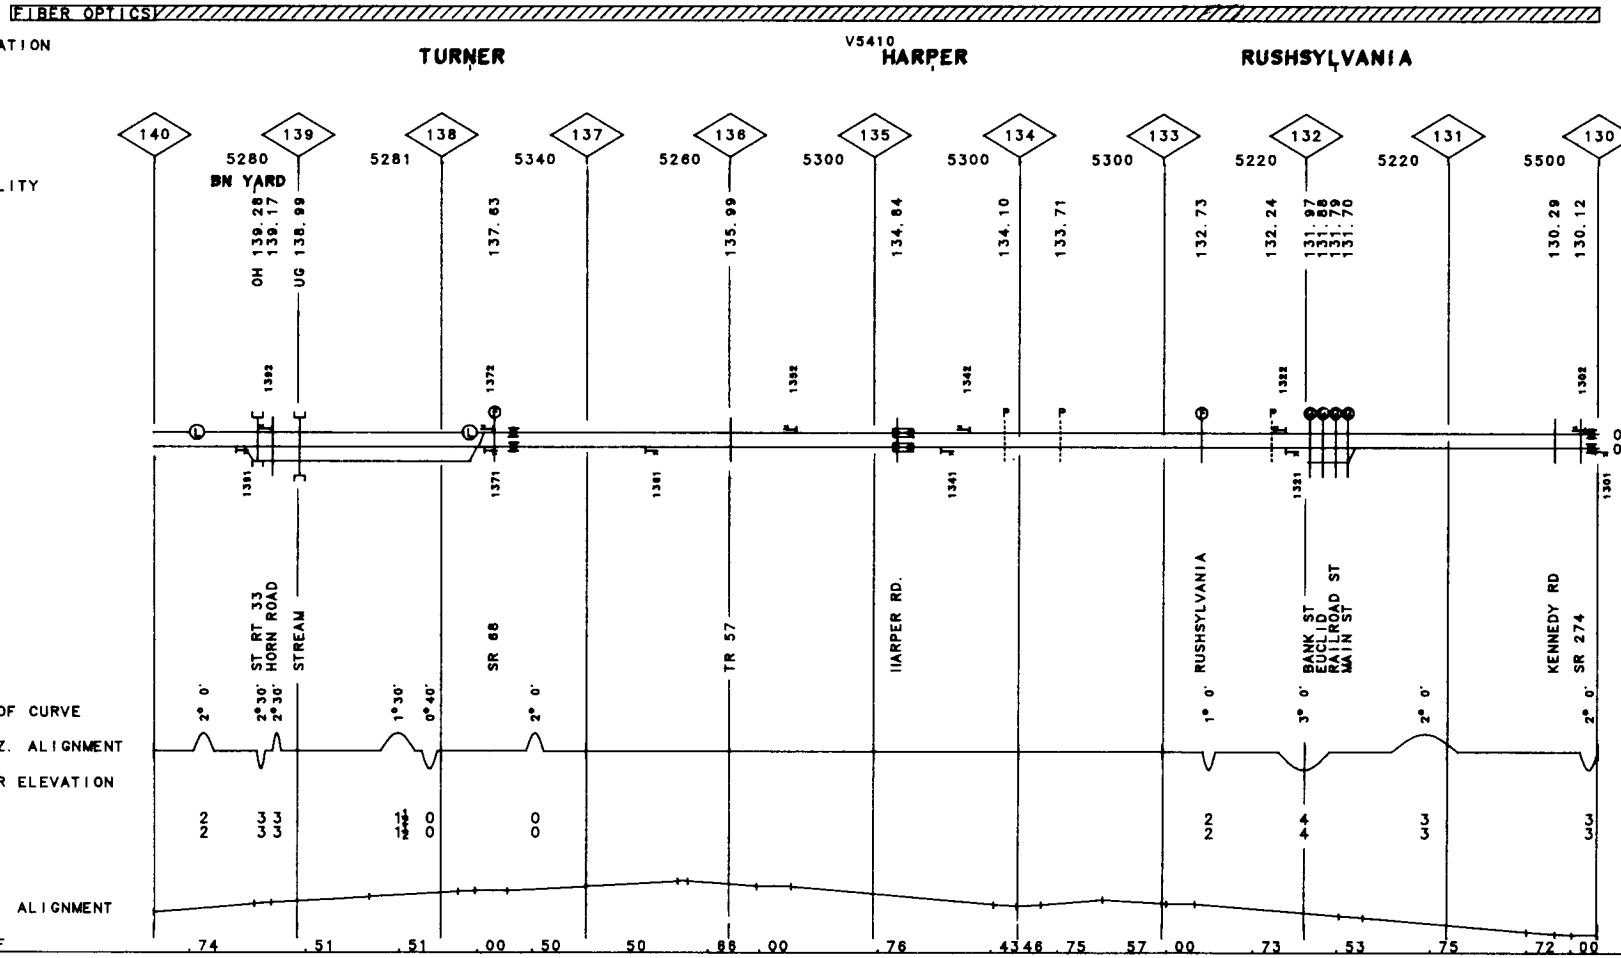

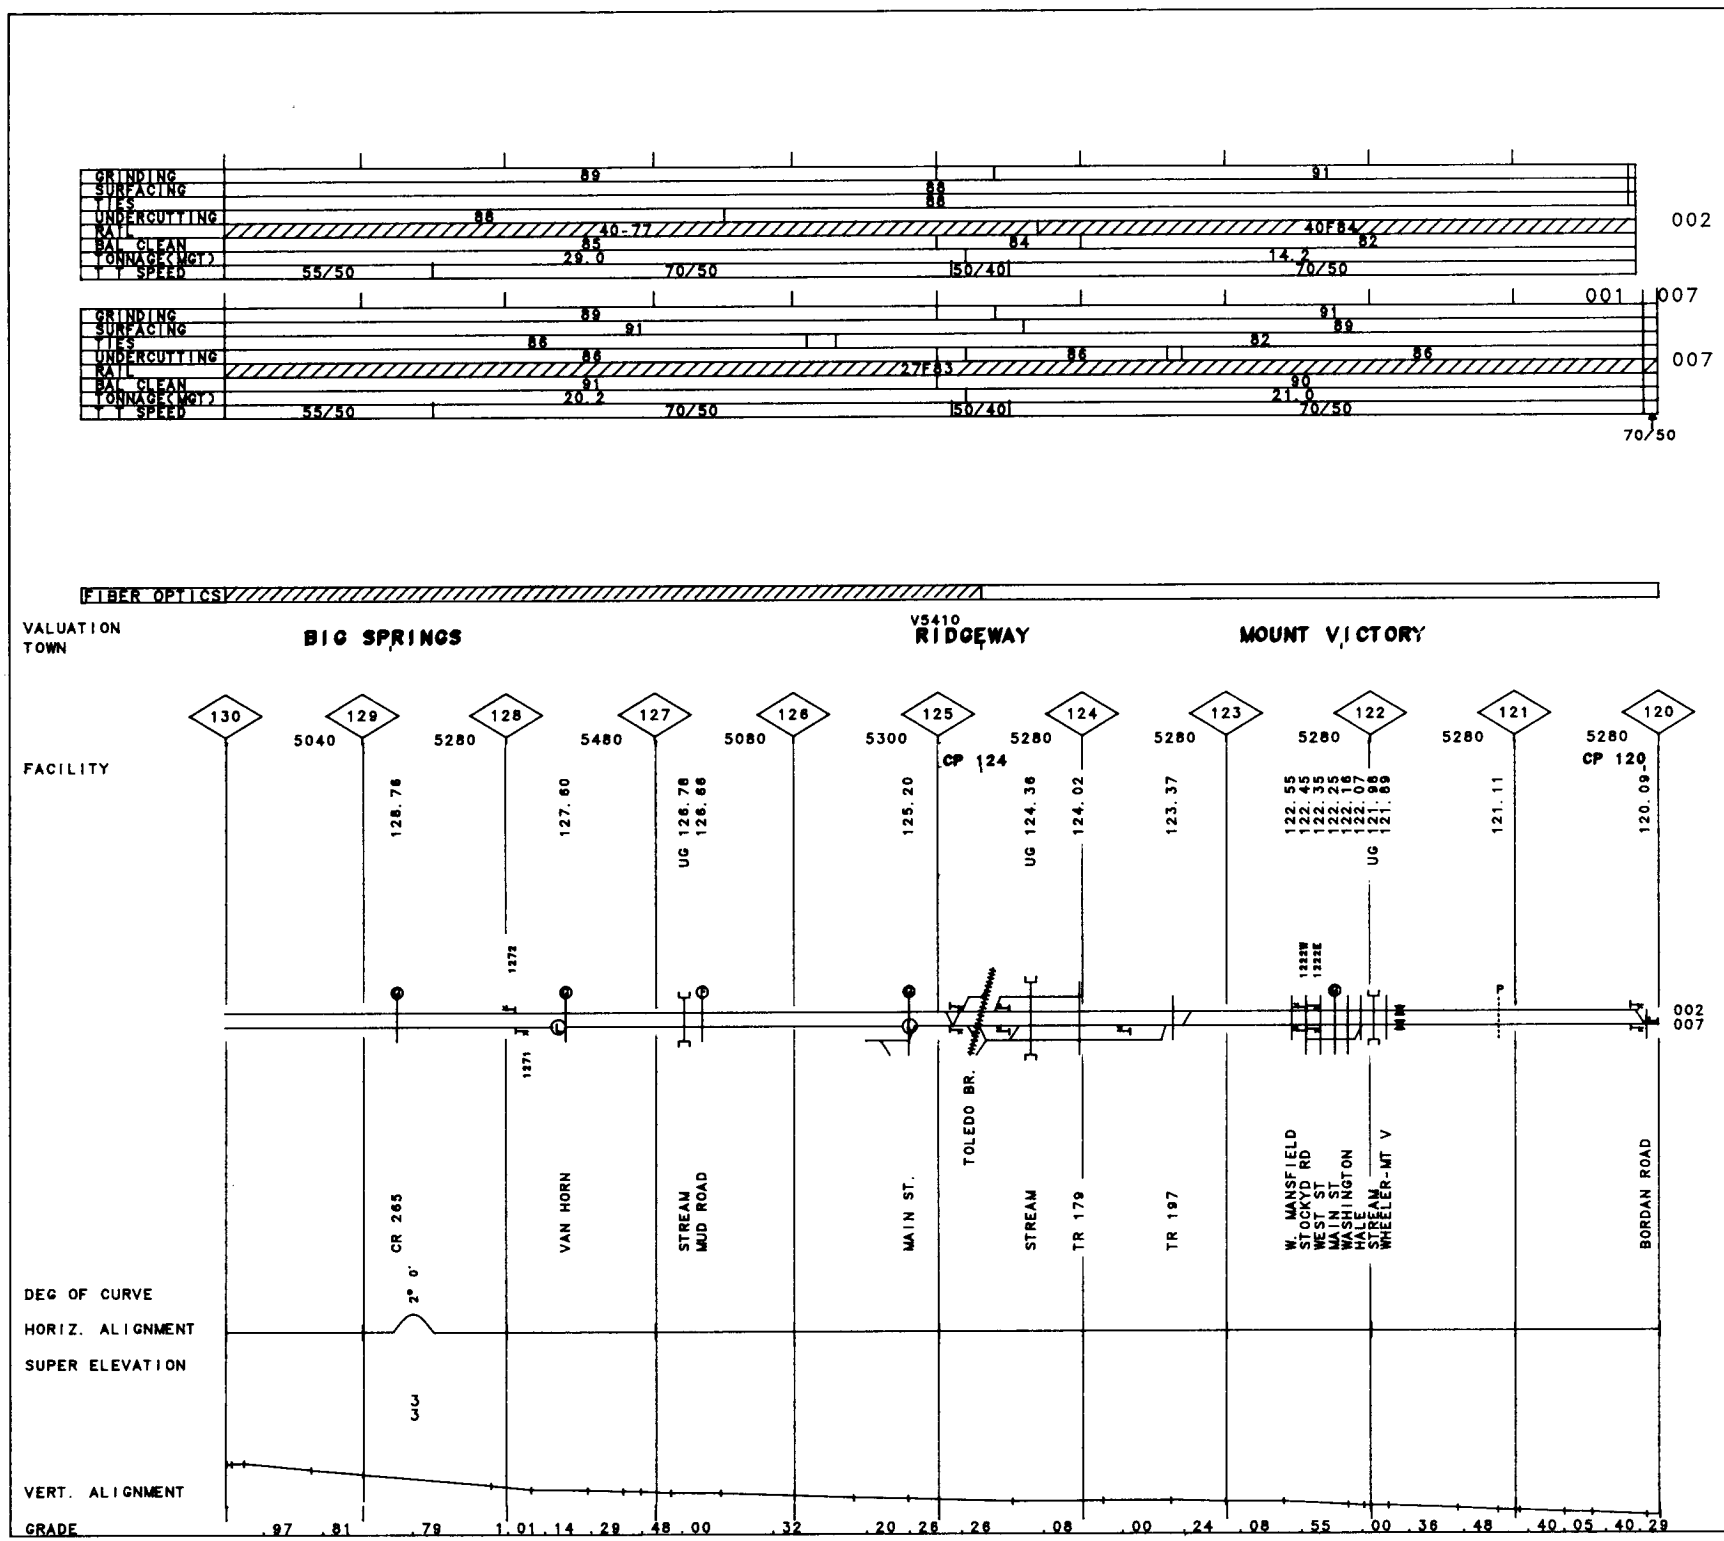

45

OH

MP 120.00-MP 130.00

REV. 01/01/92

60-8105 INDIANAPOLIS LINE

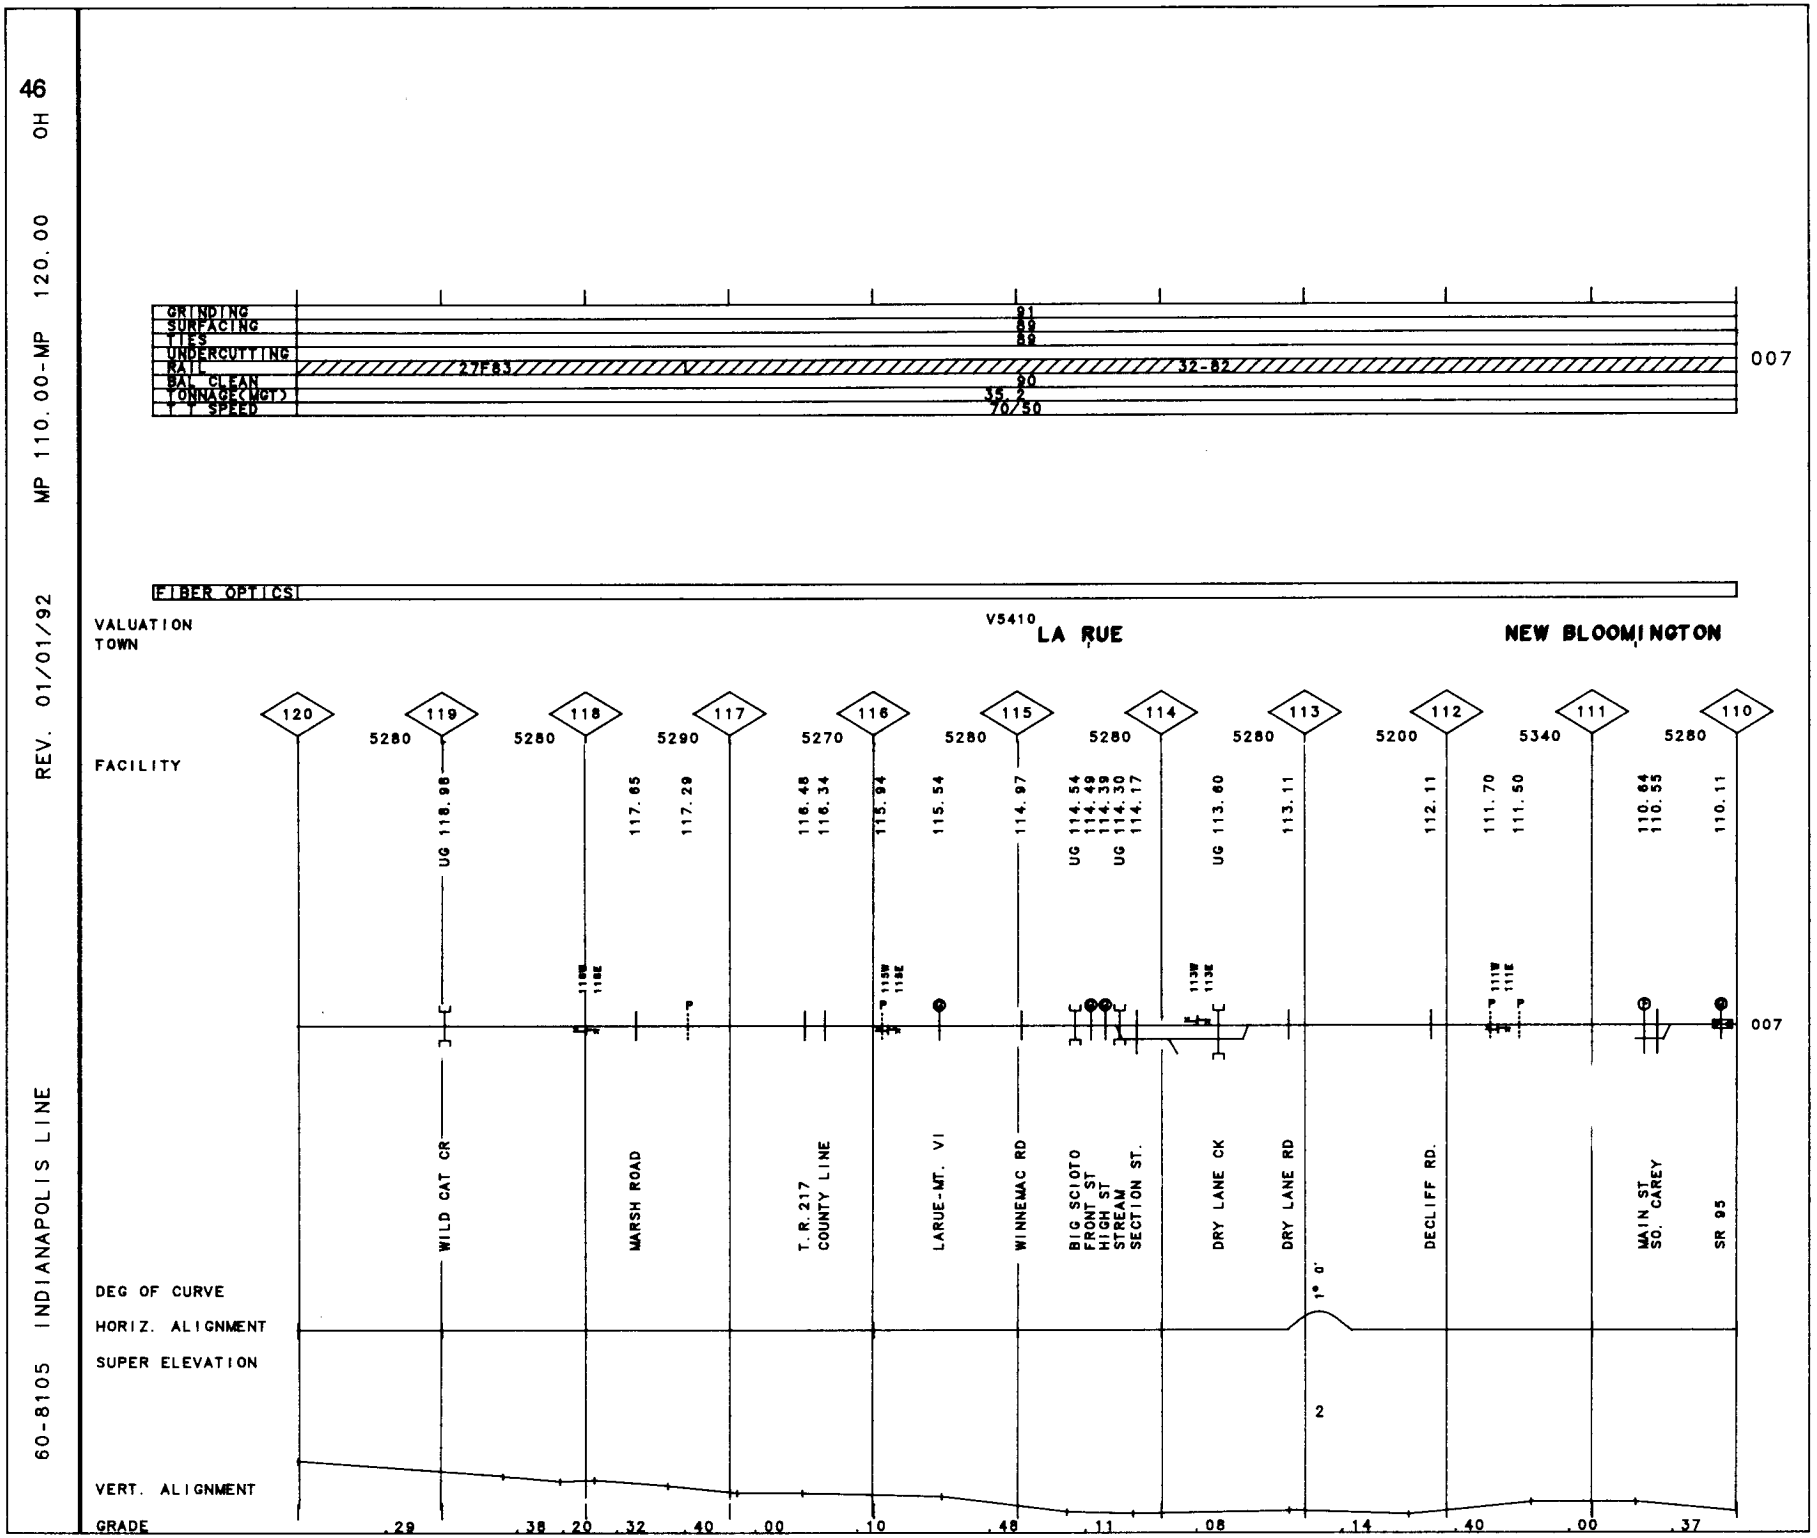
46
60-8105 INDIANAPOLIS LINE
REV. 01/01/92
MP 110.00-MP 120.00
OH
GRINDING
SURFACING
TIES
UNDERCUTTING
RAIL
BAL. CLEAN
TONNAGE(MGT)
T.T. SPEED
27F83
91
89
89
32-82
90
35.2
70/50
007
FIBER OPTICS
VALUATION
TOWN
V5410
LA RUE
NEW BLOOMINGTON
FACILITY
120
119
118
117
116
115
114
113
112
111
110
5280
5280
5290
5270
5280
5280
5280
5200
5340
5280
UG 118.98
117.65
117.29
116.48
116.34
115.94
115.54
114.97
UG 114.54
114.49
114.39
UG 114.30
114.17
UG 113.60
113.11
112.11
111.70
111.50
110.64
110.55
110.11
007
WILD CAT CR
MARSH ROAD
T.R.217
COUNTY LINE
LARUE-MT. VI
WINNEMAC RD
BIG SCIOTO
FRONT ST
HIGH ST
STREAM
SECTION ST.
DRY LANE CK
DRY LANE RD
DECLIFF RD.
MAIN ST
SO. CAREY
SR 95
DEG OF CURVE
1° 0'
HORIZ. ALIGNMENT
SUPER ELEVATION
2
VERT. ALIGNMENT
GRADE
.29
.38
.20
.32
.40
.00
.10
.48
.11
.08
.14
.40
.00
.37

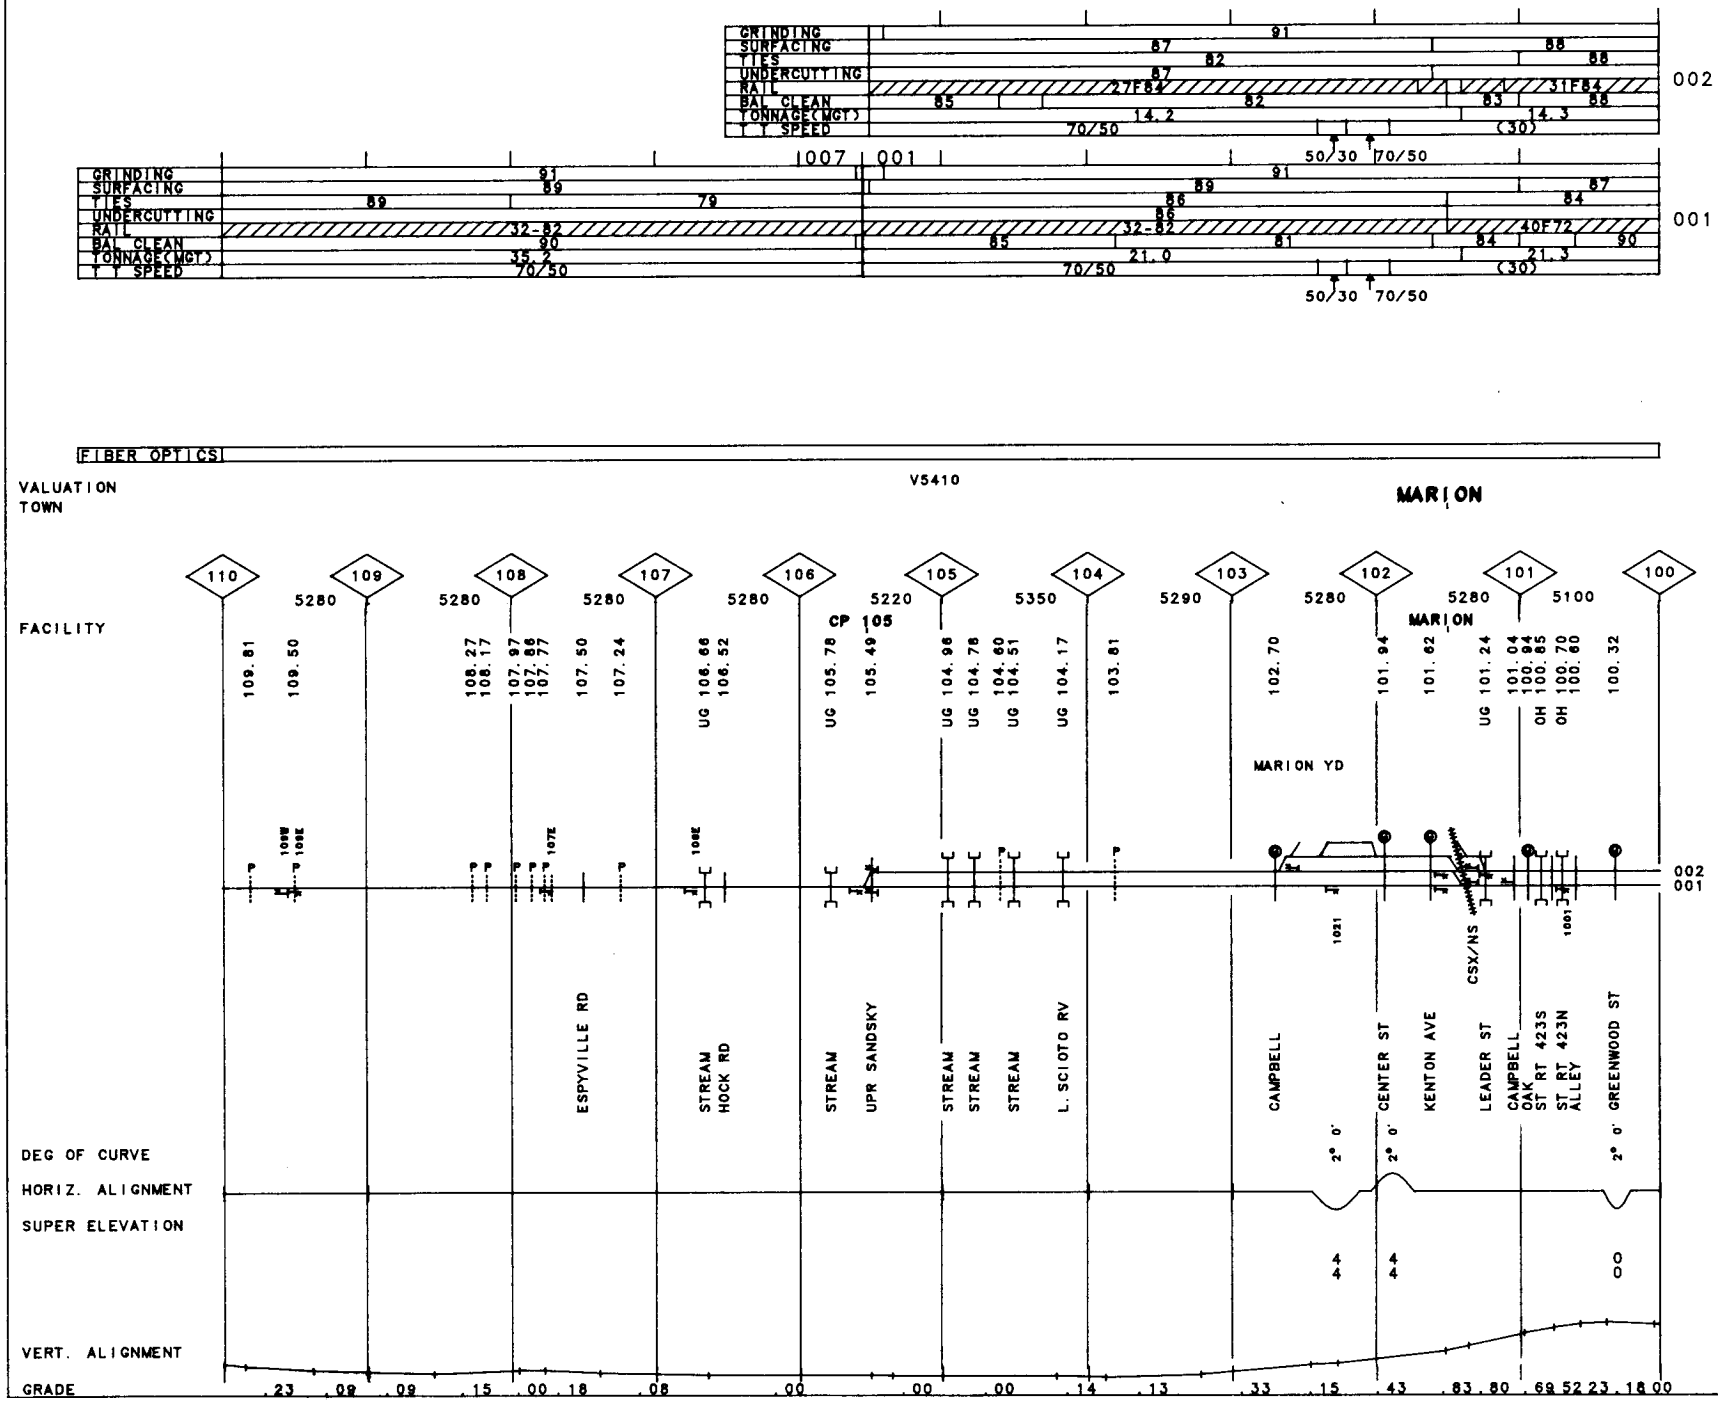
002
GRINDING 91
SURFACING 87 88
TIES 82 88
UNDERCUTTING 87
RAIL 27F84 31F84
BAL CLEAN 85 82 83 88
TONNAGE(MGT) 14.2 14.3
T T SPEED 70/50 (30)
50/30 70/50
001
GRINDING 91 91
SURFACING 89 89 87
TIES 89 79 86 84
UNDERCUTTING 86
RAIL 32-82 32-82 40F72
BAL CLEAN 90 85 81 84 90
TONNAGE(MGT) 35.2 21.0 21.3
T T SPEED 70/50 (30)
50/30 70/50
FIBER OPTICS
V5410
VALUATION
TOWN
MARION
FACILITY
110 109 108 107 106 105 104 103 102 101 100
5280 5280 5280 5280 5220 5350 5290 5280 5280 5100
CP 105
MARION
109.81 109.50 108.27 108.17 107.97 107.88 107.77 107.50 107.24 UG 106.66 106.52 UG 105.78 105.49 UG 104.96 UG 104.78 UG 104.60 UG 104.51 UG 104.17 103.81 102.70 101.94 101.62 UG 101.24 101.04 100.85 OH 100.70 100.60 100.32
MARION YD
002
001
ESPYVILLE RD
STREAM
HOCK RD
STREAM
UPR SANDSKY
STREAM
STREAM
STREAM
L. SCIOTO RV
CAMPBELL
CENTER ST
KENTON AVE
CSX/NS
LEADER ST
CAMPBELL
OAK ST RT 423S
ST RT 423N
ALLEY
GREENWOOD ST
DEG OF CURVE
2° 0' 2° 0' 2° 0'
HORIZ. ALIGNMENT
SUPER ELEVATION
4 4 4 4 0 0
VERT. ALIGNMENT
GRADE
.23 .09 .09 .15 .00 .18 .08 .00 .00 .00 .14 .13 .33 .15 .43 .83 .80 .69 .52 .23 .18 .00

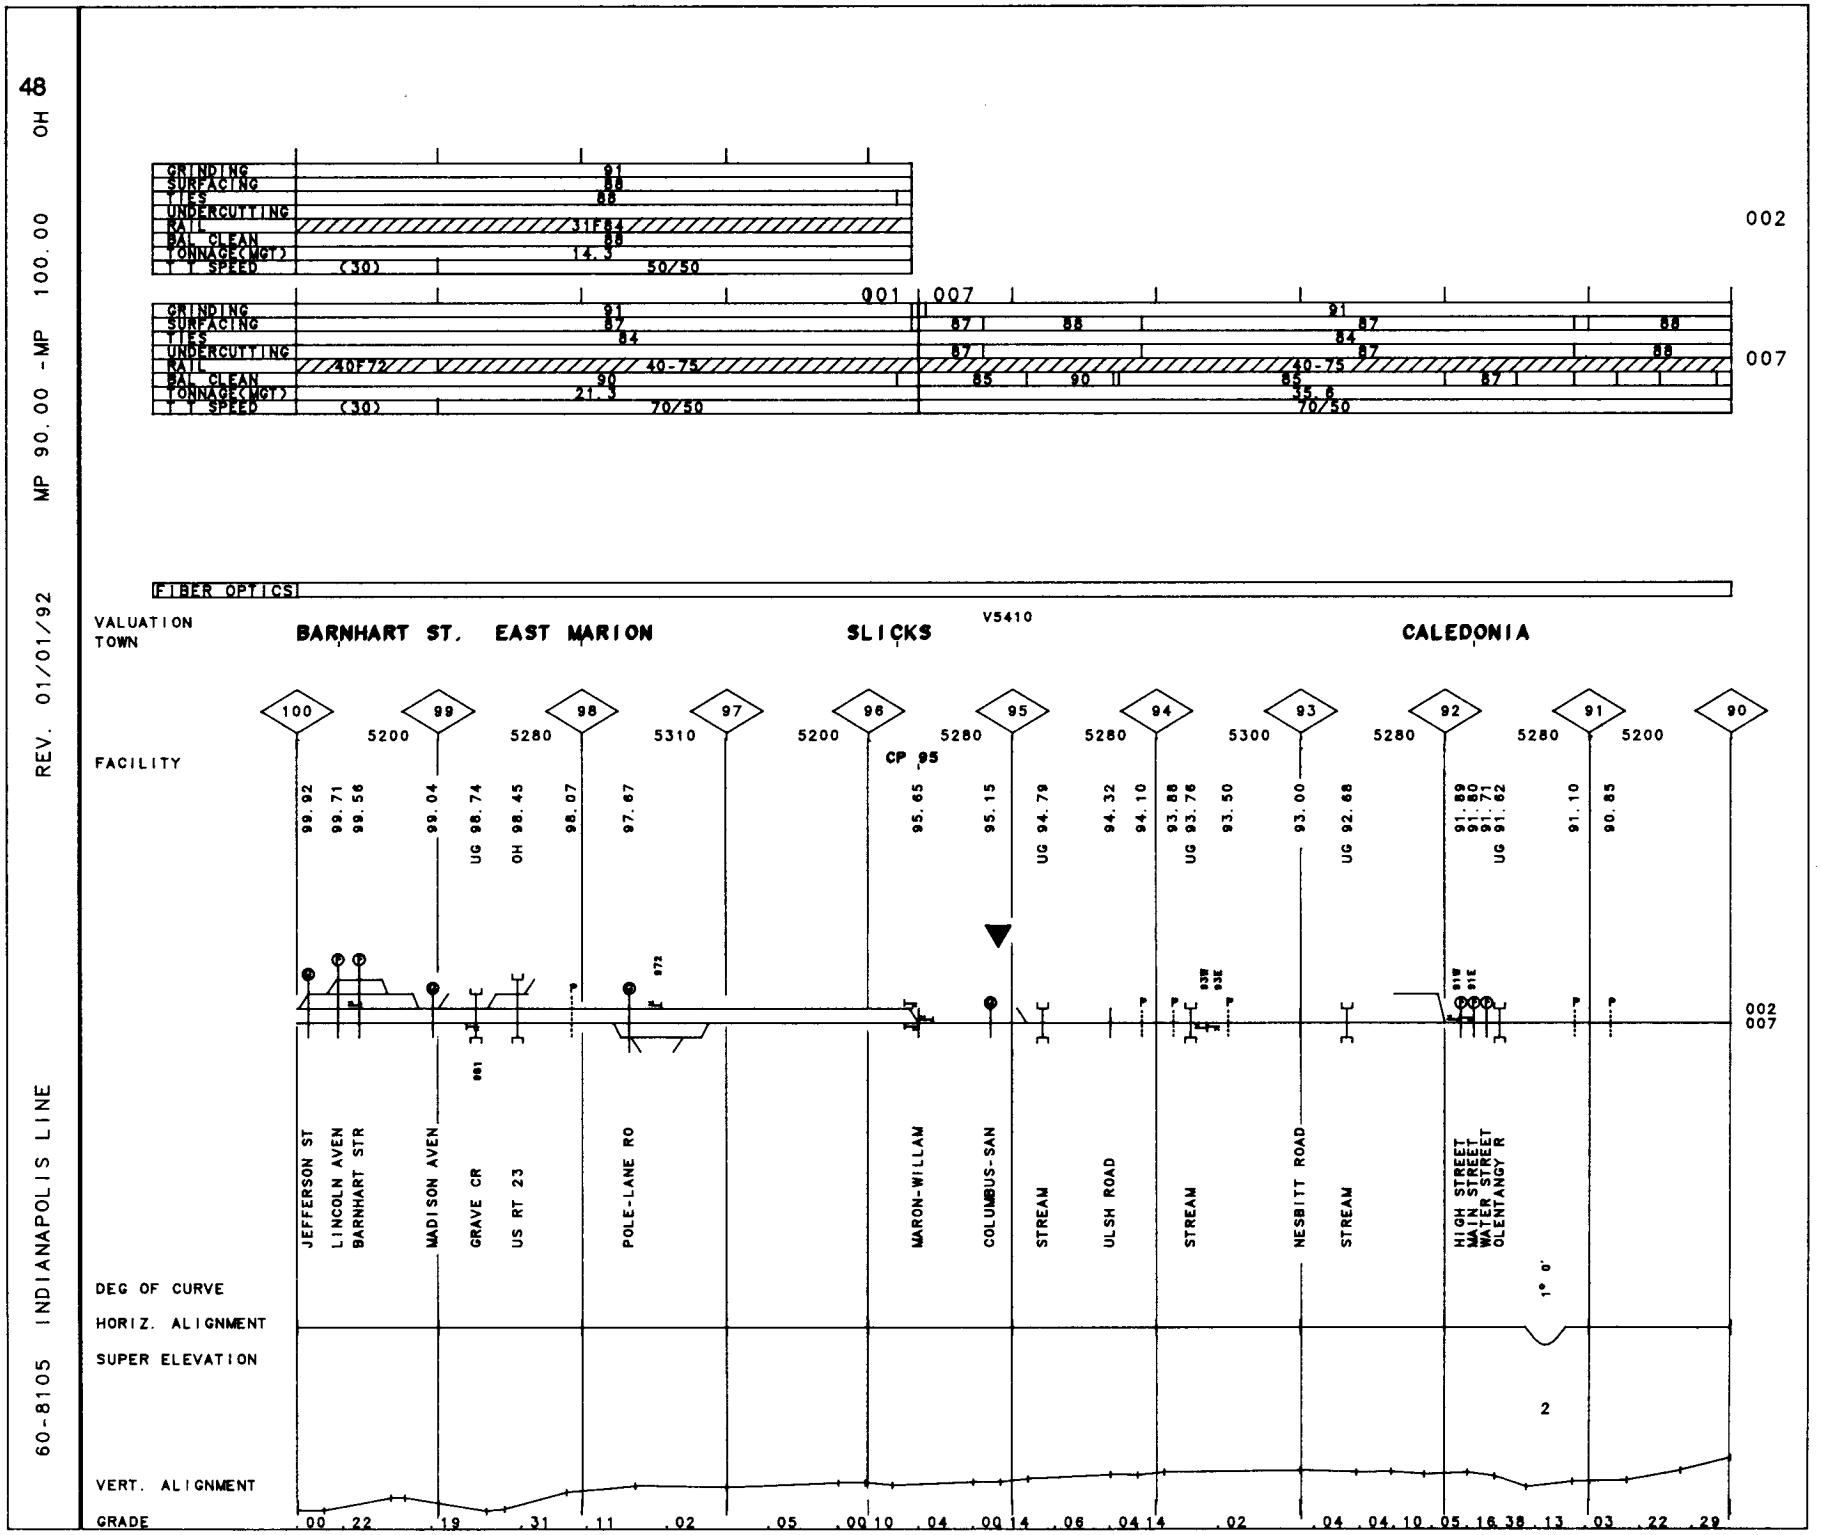
48
OH
MP 90.00 -MP 100.00
REV. 01/01/92
60-8105 INDIANAPOLIS LINE
GRINDING
SURFACING
TIES
UNDERCUTTING
RAIL
BAL CLEAN
TONNAGE(MGT)
T T SPEED
(30)
50/50
14.3
002
001
007
40F72
40-75
21.3
70/50
FIBER OPTICS
VALUATION
TOWN
BARNHART ST.
EAST MARION
SLICKS
V5410
CALEDONIA
FACILITY
CP 95
JEFFERSON ST
LINCOLN AVEN
BARNHART STR
MADISON AVEN
GRAVE CR
US RT 23
POLE-LANE RO
MARON-WILLAM
COLUMBUS-SAN
STREAM
ULSH ROAD
NESBITT ROAD
HIGH STREET
MAIN STREET
WATER STREET
OLENTANGY R
DEG OF CURVE
HORIZ. ALIGNMENT
SUPER ELEVATION
VERT. ALIGNMENT
GRADE

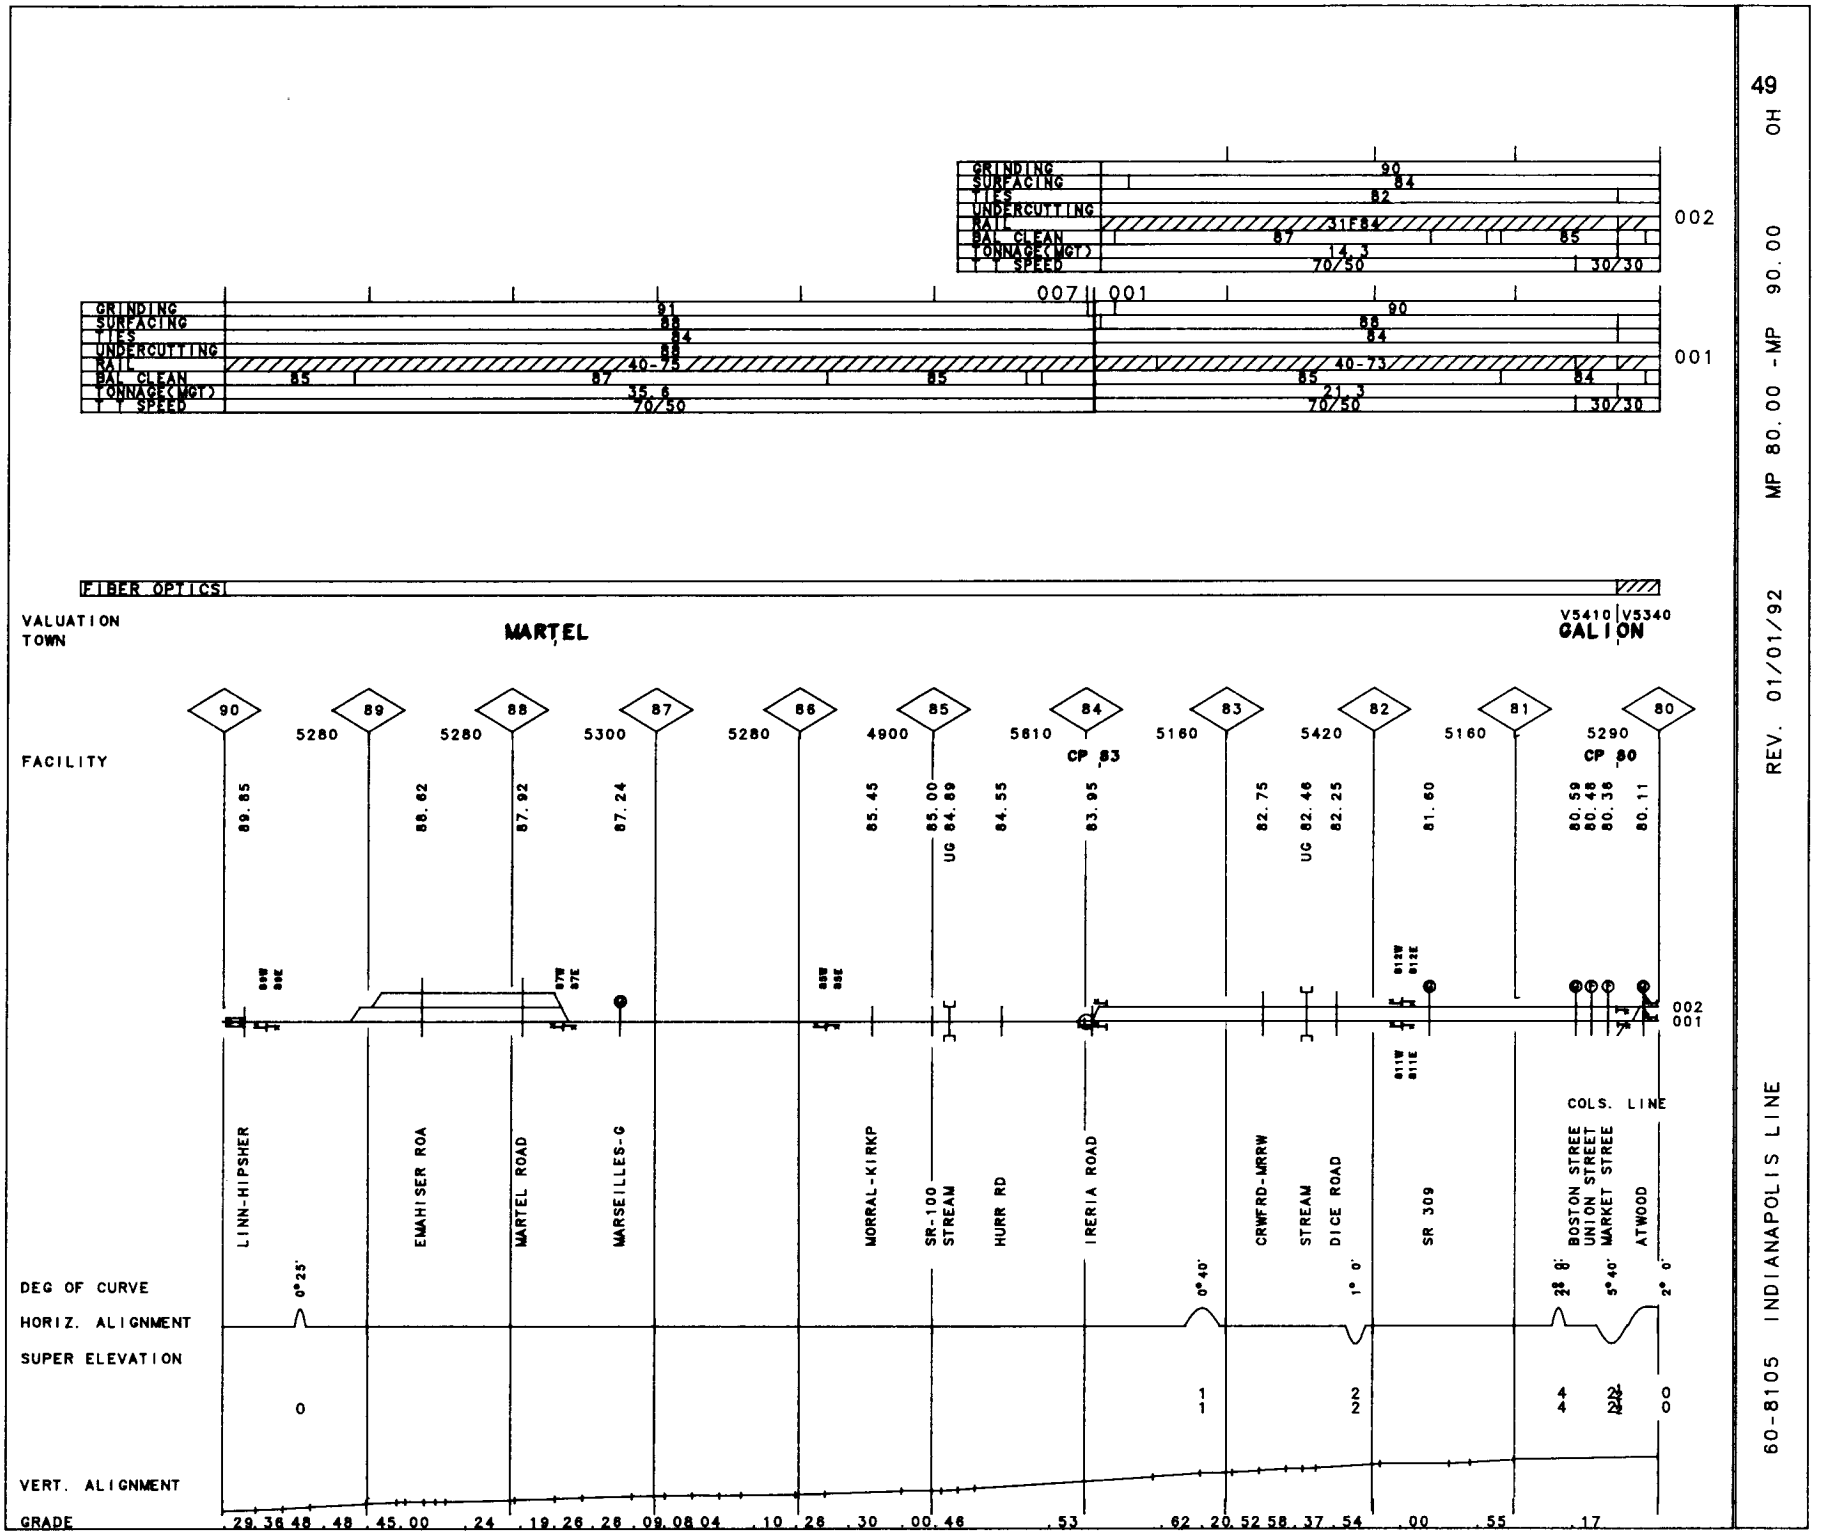
GRINDING
SURFACING
TIES
UNDERCUTTING
RAIL
BAL. CLEAN
TONNAGE(MGT)
T T SPEED
002
001
007
FIBER OPTICS
VALUATION
TOWN
MARTEL
V5410 V5340
GALION
FACILITY
CP 83
CP 80
LINN-HIPSHER
EMAHISER ROA
MARTEL ROAD
MARSEILLES-G
MORRAL-KIRKP
SR-100
STREAM
HURR RD
IRERIA ROAD
CRWFRD-MRRW
STREAM
DICE ROAD
SR 309
BOSTON STREE
UNION STREET
MARKET STREE
ATWOOD
COLS. LINE
DEG OF CURVE
HORIZ. ALIGNMENT
SUPER ELEVATION
VERT. ALIGNMENT
GRADE

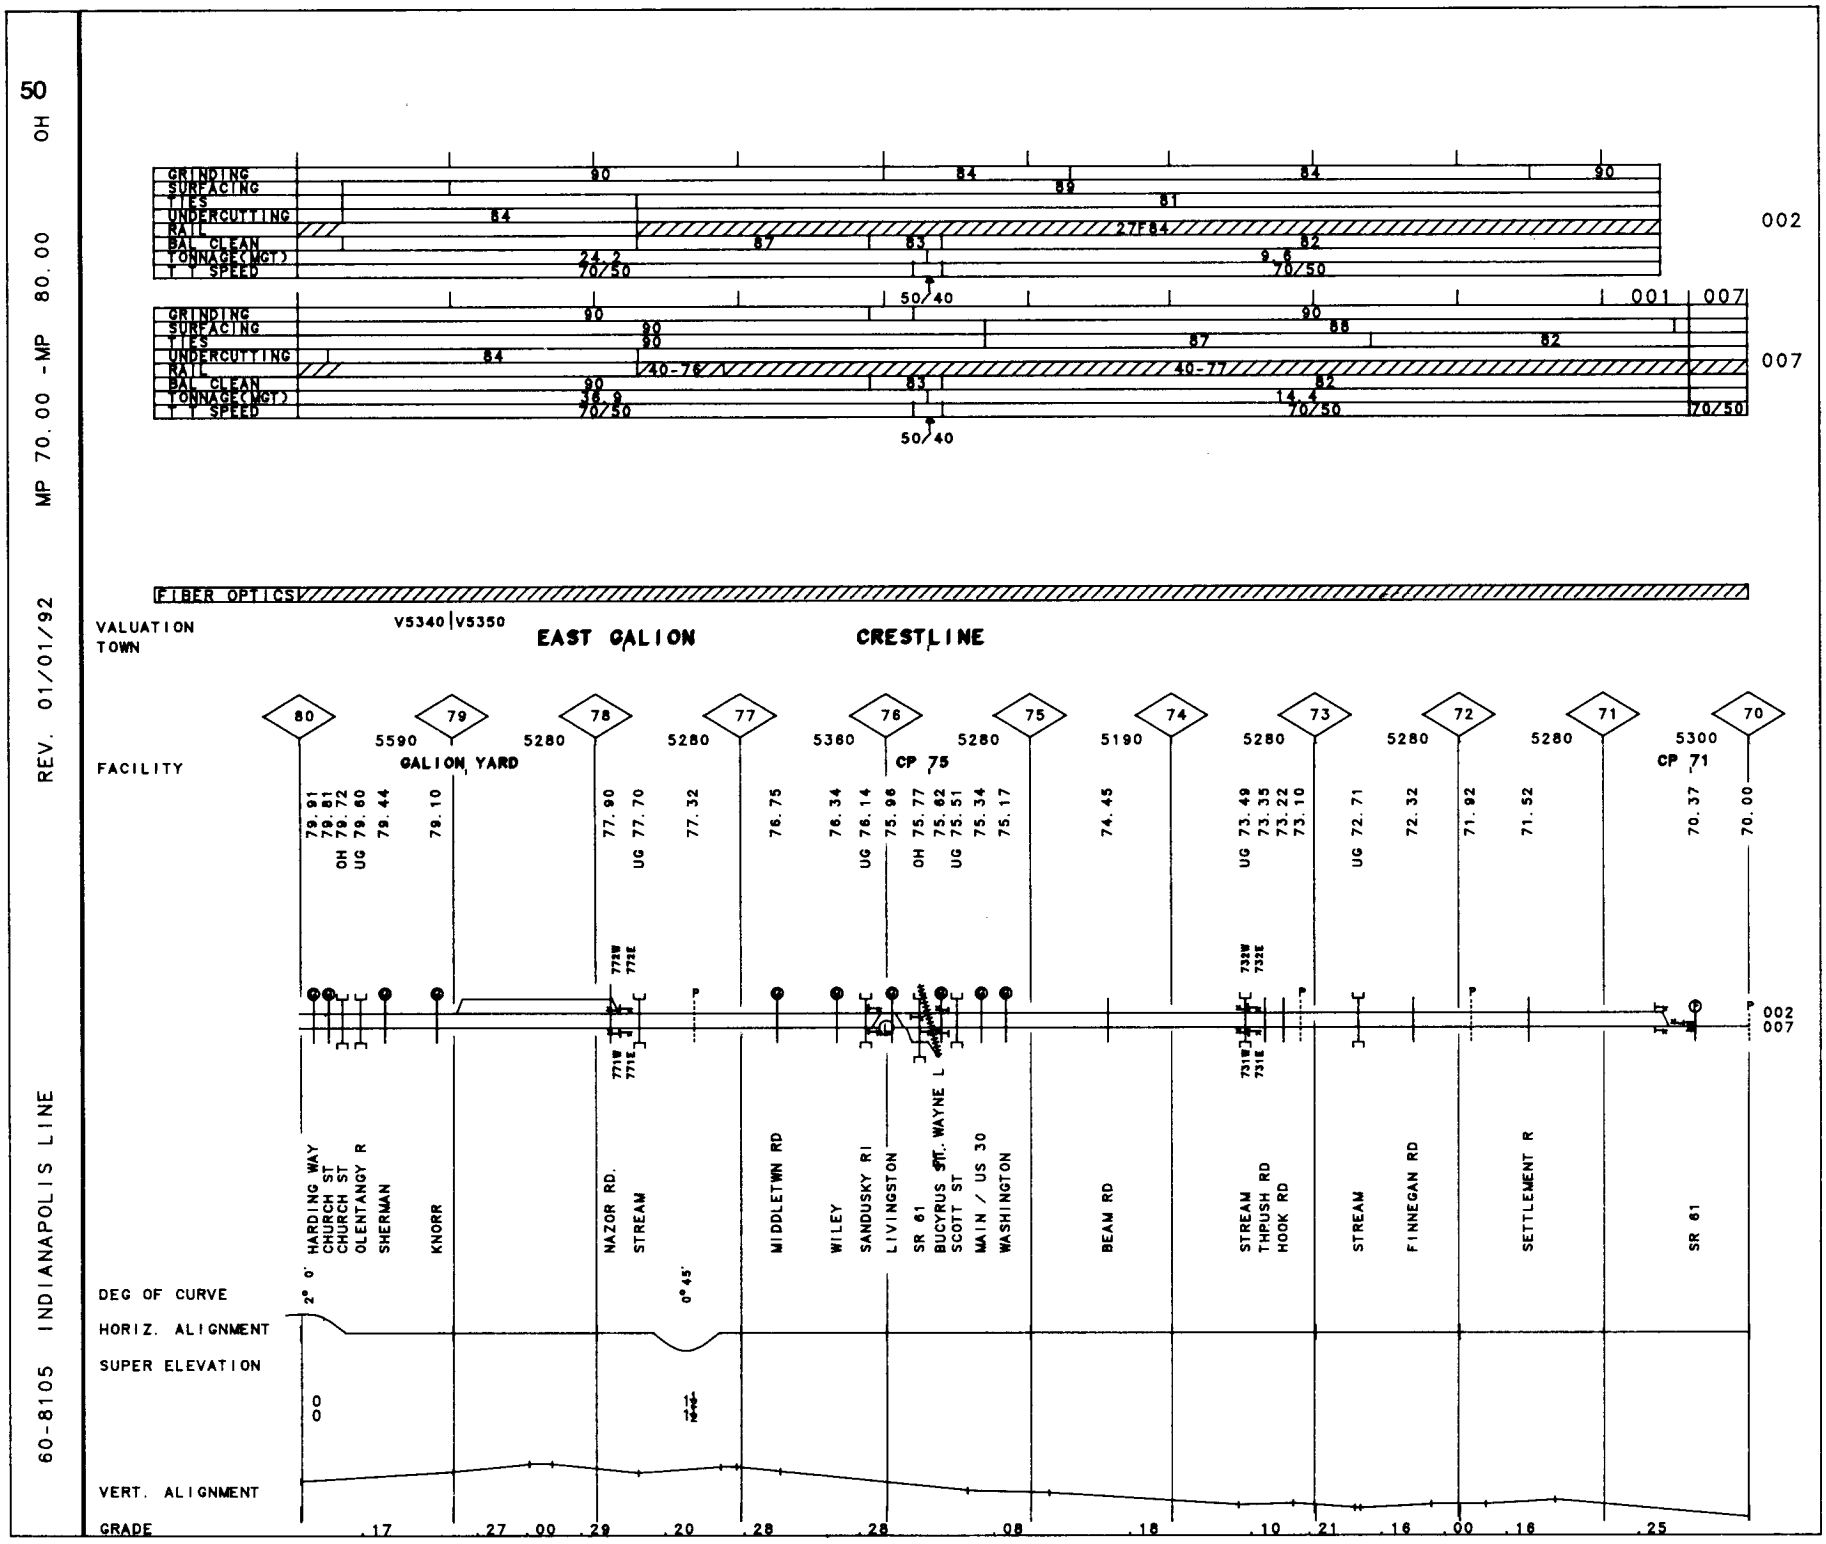
50
OH
MP 70.00 -MP 80.00
REV. 01/01/92
60-8105 INDIANAPOLIS LINE
GRINDING
SURFACING
TIES
UNDERCUTTING
RAIL
BAL CLEAN
TONNAGE(MGT)
T T SPEED
002
007
001
FIBER OPTICS
VALUATION
TOWN
V5340 V5350
EAST GALION
CRESTLINE
FACILITY
GALION YARD
CP 75
CP 71
DEG OF CURVE
HORIZ. ALIGNMENT
SUPER ELEVATION
VERT. ALIGNMENT
GRADE

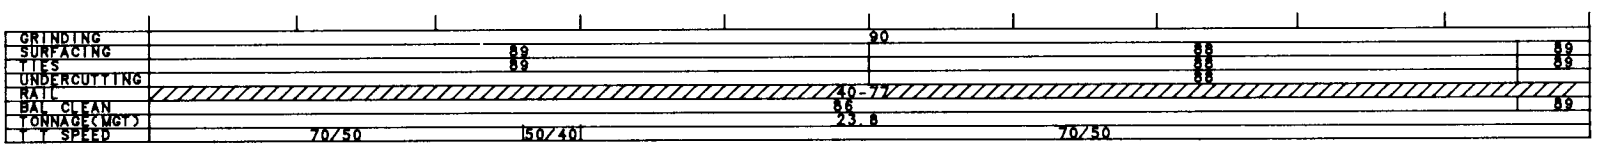

FIBER OPTICS

V5350

VALUATION TOWN: SHELBY — SHILOH

	70	69	68	67	66	65	64	63	62	61	60
		5430	5100	5290	5280	5280	5280	5260	5140	5410	5280
FACILITY			SHELBY								
	70.00	69.54	UG 68.06	67.92	66.97	65.77	65.52	UG 65.30	64.09	63.71	UG 63.50	63.07	62.60	UG 62.31	62.04	61.12	60.55	60.07
		69.25		OH 67.82				65.20										
		68.91		67.70	66.69			65.06										
				67.60														
				UG 67.43														
		STENTZ RD	STREAM		NO. BROADWAY	LONDON EAST			HAZEL-BRUSH			BOWMAN RD			MAIN ST	NOBLE RD	MALONE RD
		HUMMEL RD	MAIN ST		SHELBY-GANGE			BL FORK CRK		STREAM			STREAM				
			WHITNEY AVE					BISTLINE									
			SR 61					SPRGMLL-PLYM									
			SMILEY AVE														
			MOHICAN RIV														

CSX

007

DEG OF CURVE: 0°30' | 1° 0' | 0°30'

HORIZ. ALIGNMENT

SUPER ELEVATION

VERT. ALIGNMENT

GRADE: .25 .13 .30 .30 .04 .22 .00 .00 .08 .13 .14 .20 .00 .00 .25

60-8105 INDIANAPOLIS LINE REV. 01/01/92 MP 50.00 -MP 60.00 OII

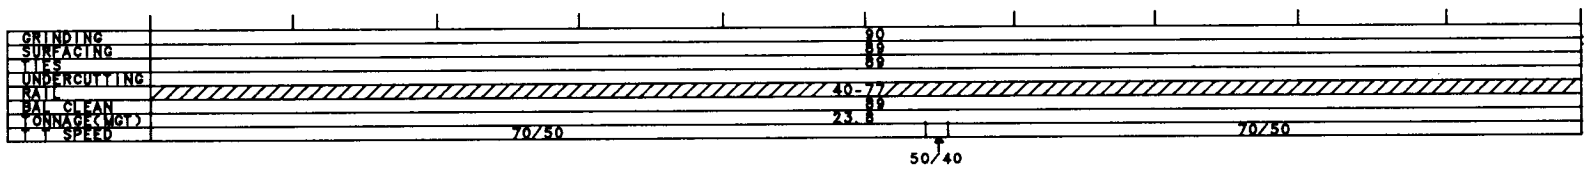

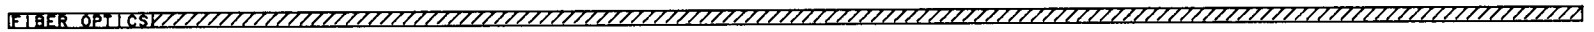

VALUATION V5350
TOWN GREENWICH

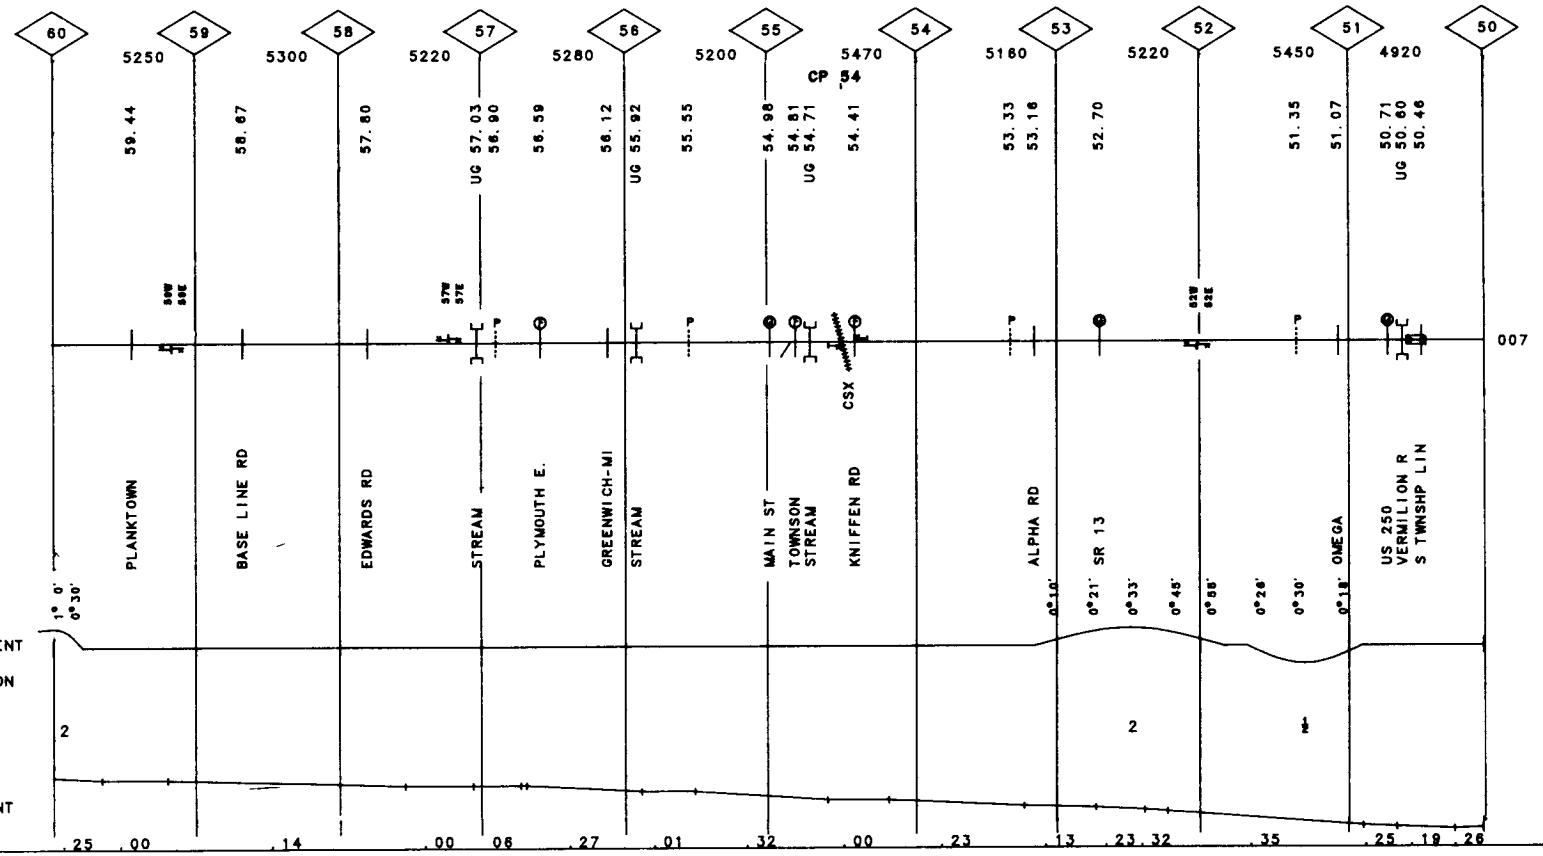

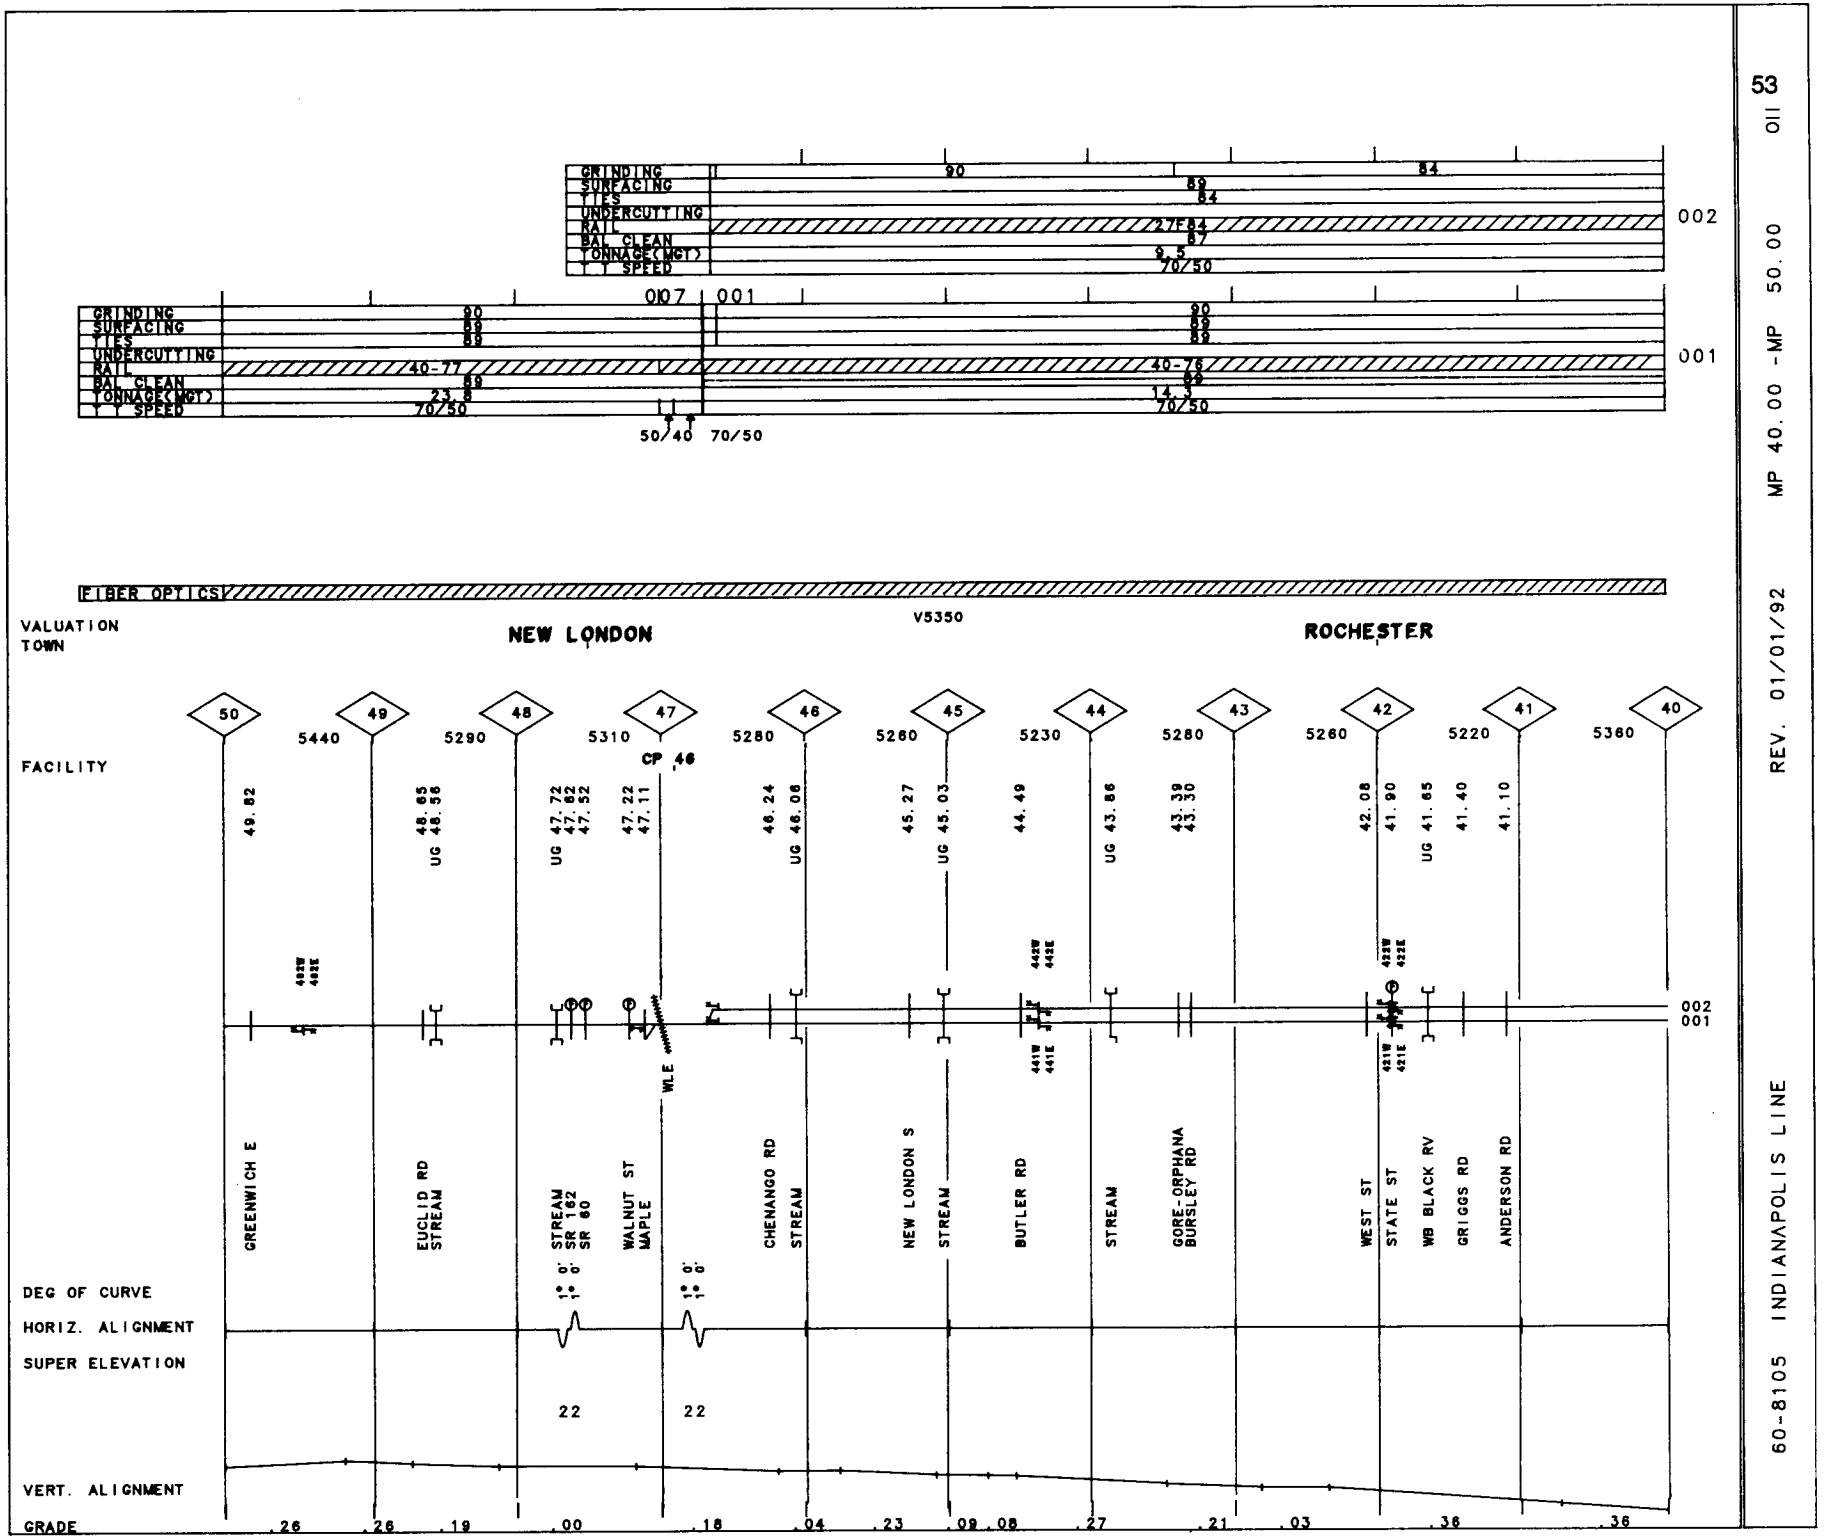
GRINDING
SURFACING
TIES
UNDERCUTTING
RAIL
BAL. CLEAN
TONNAGE(MGT)
SPEED
002
001
FIBER OPTICS
VALUATION TOWN
NEW LONDON
V5350
ROCHESTER
FACILITY
DEG OF CURVE
HORIZ. ALIGNMENT
SUPER ELEVATION
VERT. ALIGNMENT
GRADE
GREENWICH E
EUCLID RD
STREAM
STREAM
SR 162
SR 60
WALNUT ST
MAPLE
CHENANGO RD
STREAM
NEW LONDON S
STREAM
BUTLER RD
STREAM
GORE-ORPHANA
BURSLEY RD
WEST ST
STATE ST
WB BLACK RV
GRIGGS RD
ANDERSON RD
CP 46
WLE

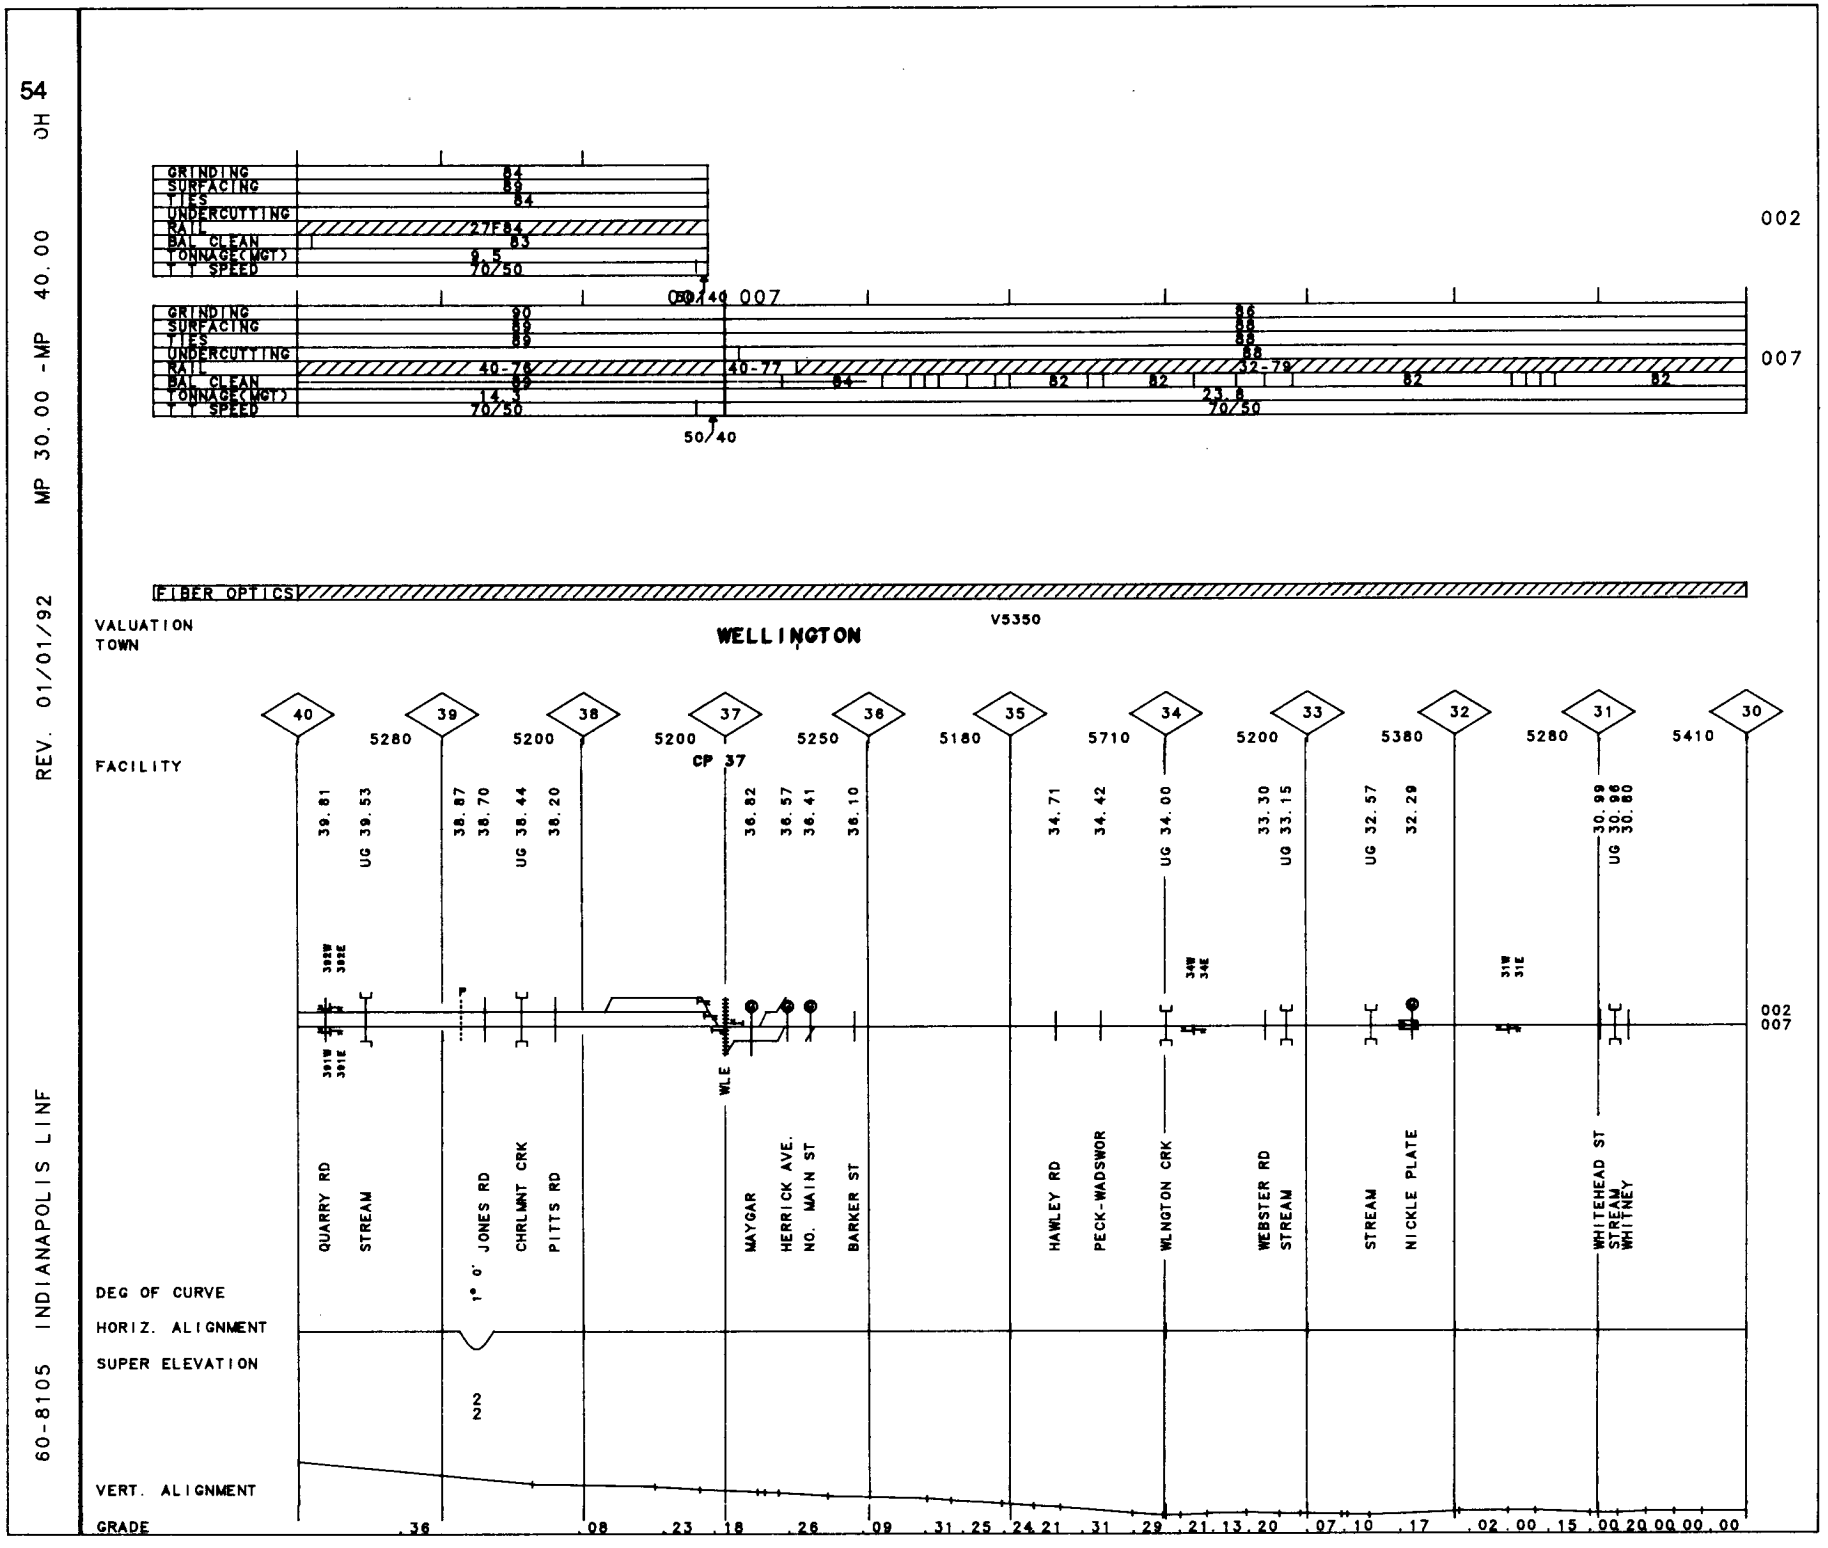
54
OH
MP 30.00 -MP 40.00
REV. 01/01/92
60-8105 INDIANAPOLIS LINF
GRINDING
SURFACING
TIES
UNDERCUTTING
RAIL
BAL CLEAN
TONNAGE(MGT)
T T SPEED
84
89
84
27F84
83
9.5
70/50
002
50/40
007
90
89
89
40-76
89
14.1
70/50
40-77
84
82
82
82
82
86
88
88
88
32-79
23.8
70/50
007
50/40
FIBER OPTICS
VALUATION
TOWN
V5350
WELLINGTON
FACILITY
40
39
38
37
36
35
34
33
32
31
30
5280
5200
5200
5250
5180
5710
5200
5380
5280
5410
CP 37
39.81
UG 39.53
38.87
38.70
UG 38.44
38.20
36.82
36.57
36.41
36.10
34.71
34.42
UG 34.00
33.30
UG 33.15
UG 32.57
32.29
30.99
30.88
UG 30.80
002
007
WLE
QUARRY RD
STREAM
1° 0'
JONES RD
CHRLMNT CRK
PITTS RD
MAYGAR
HERRICK AVE.
NO. MAIN ST
BARKER ST
HAWLEY RD
PECK-WADSWOR
WLNGTON CRK
WEBSTER RD
STREAM
STREAM
NICKLE PLATE
WHITEHEAD ST
STREAM
WHITNEY
DEG OF CURVE
HORIZ. ALIGNMENT
SUPER ELEVATION
NN
VERT. ALIGNMENT
GRADE
.36
.08
.23
.18
.26
.09
.31
.25
.24
.21
.31
.29
.21
.13
.20
.07
.10
.17
.02
.00
.15
.00
.20
.00
.00
.00

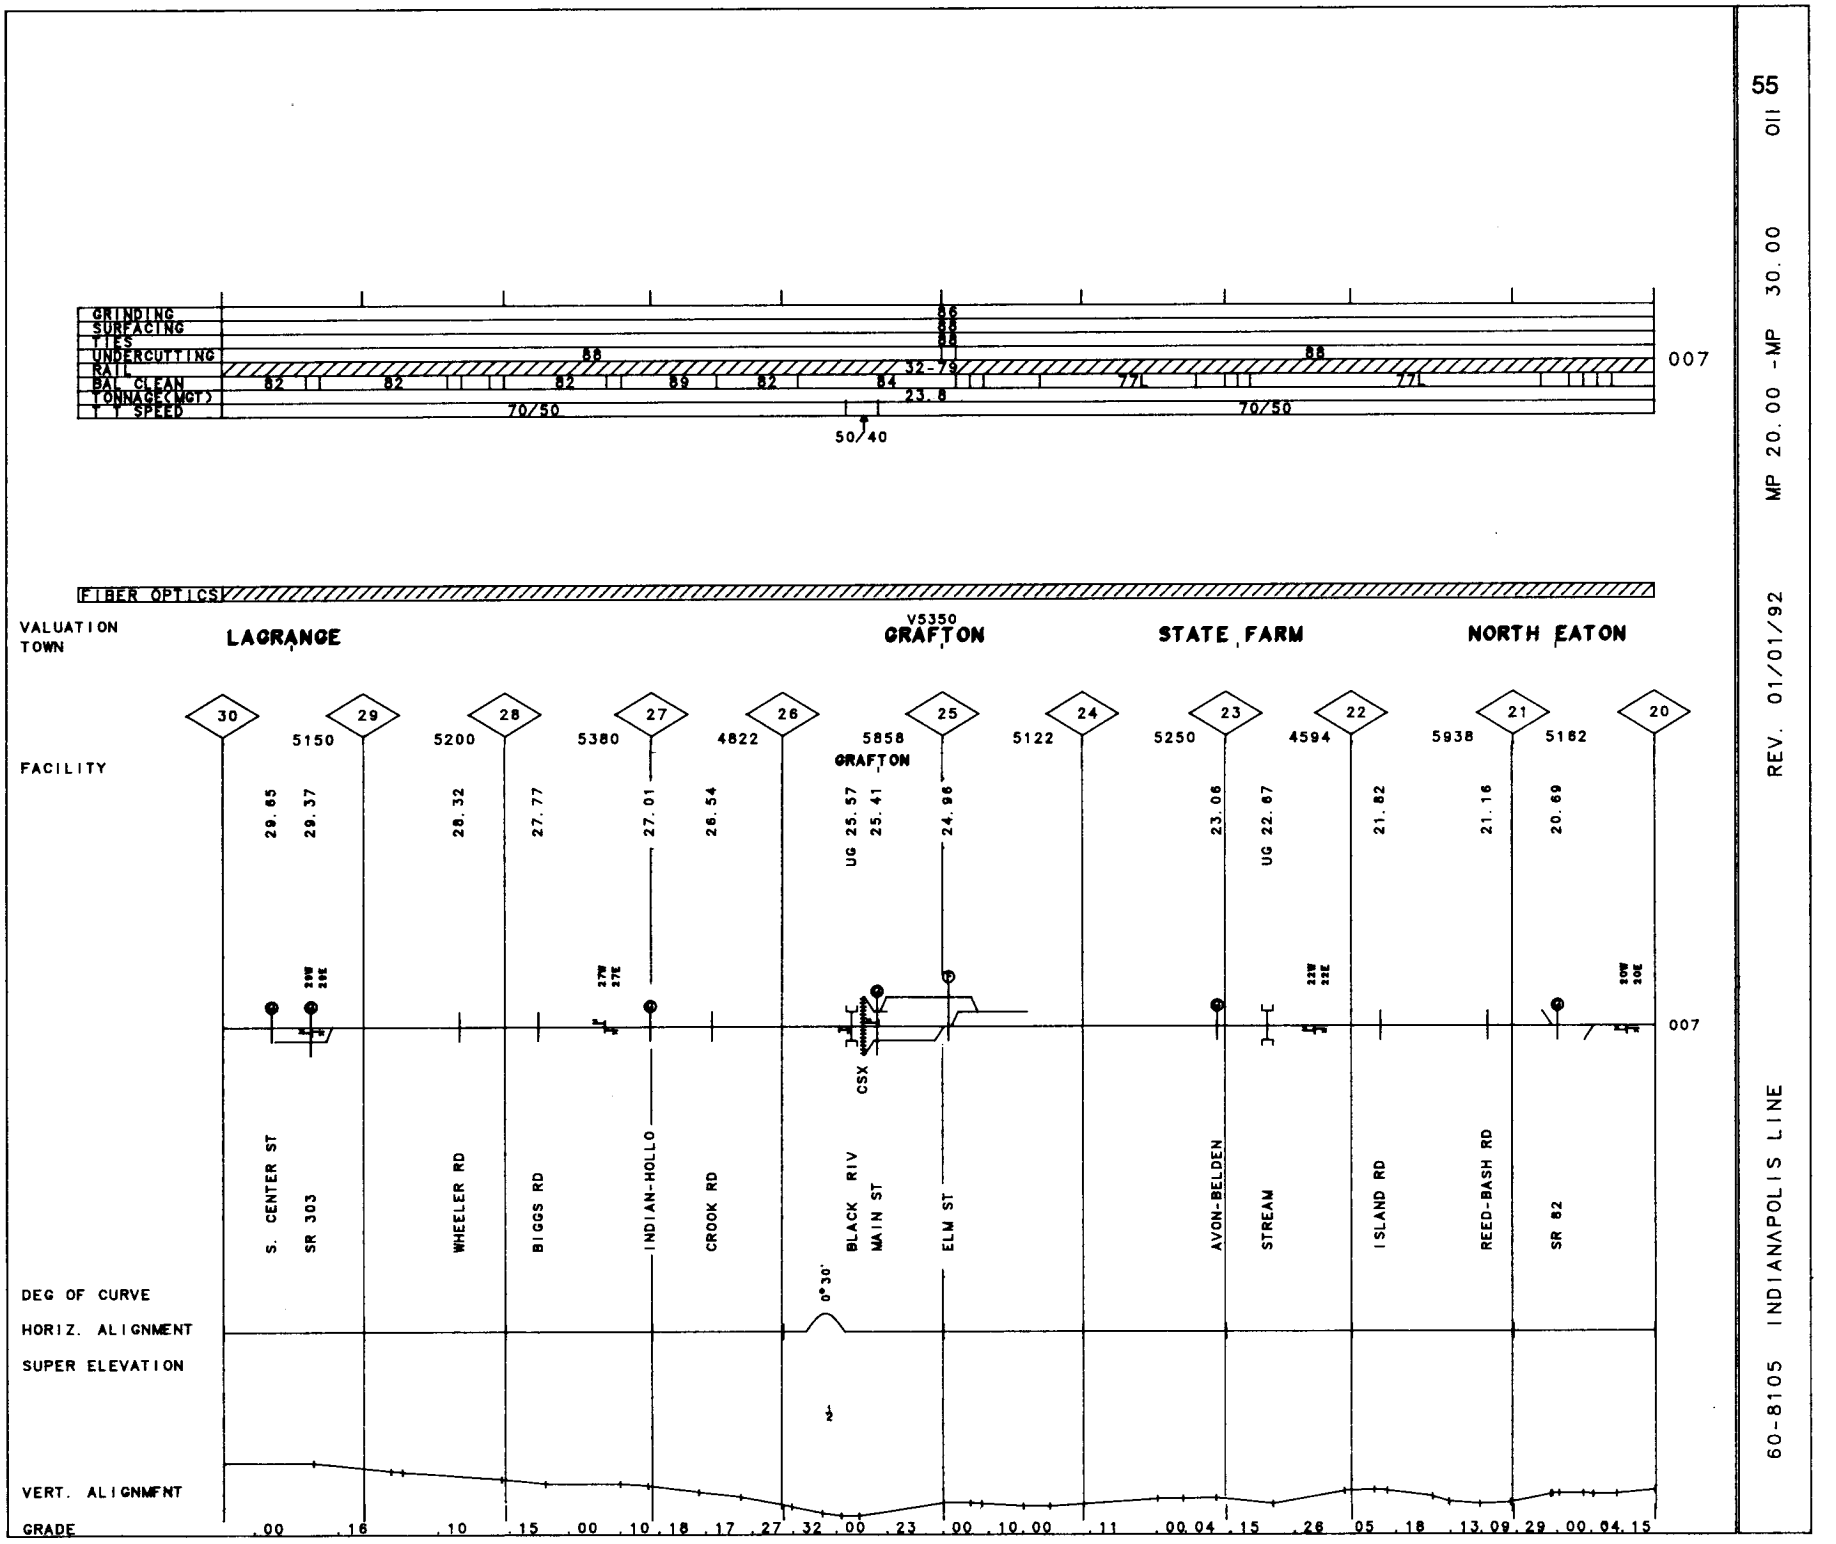

55

60-8105 INDIANAPOLIS LINE REV. 01/01/92 MP 20.00 -MP 30.00 011

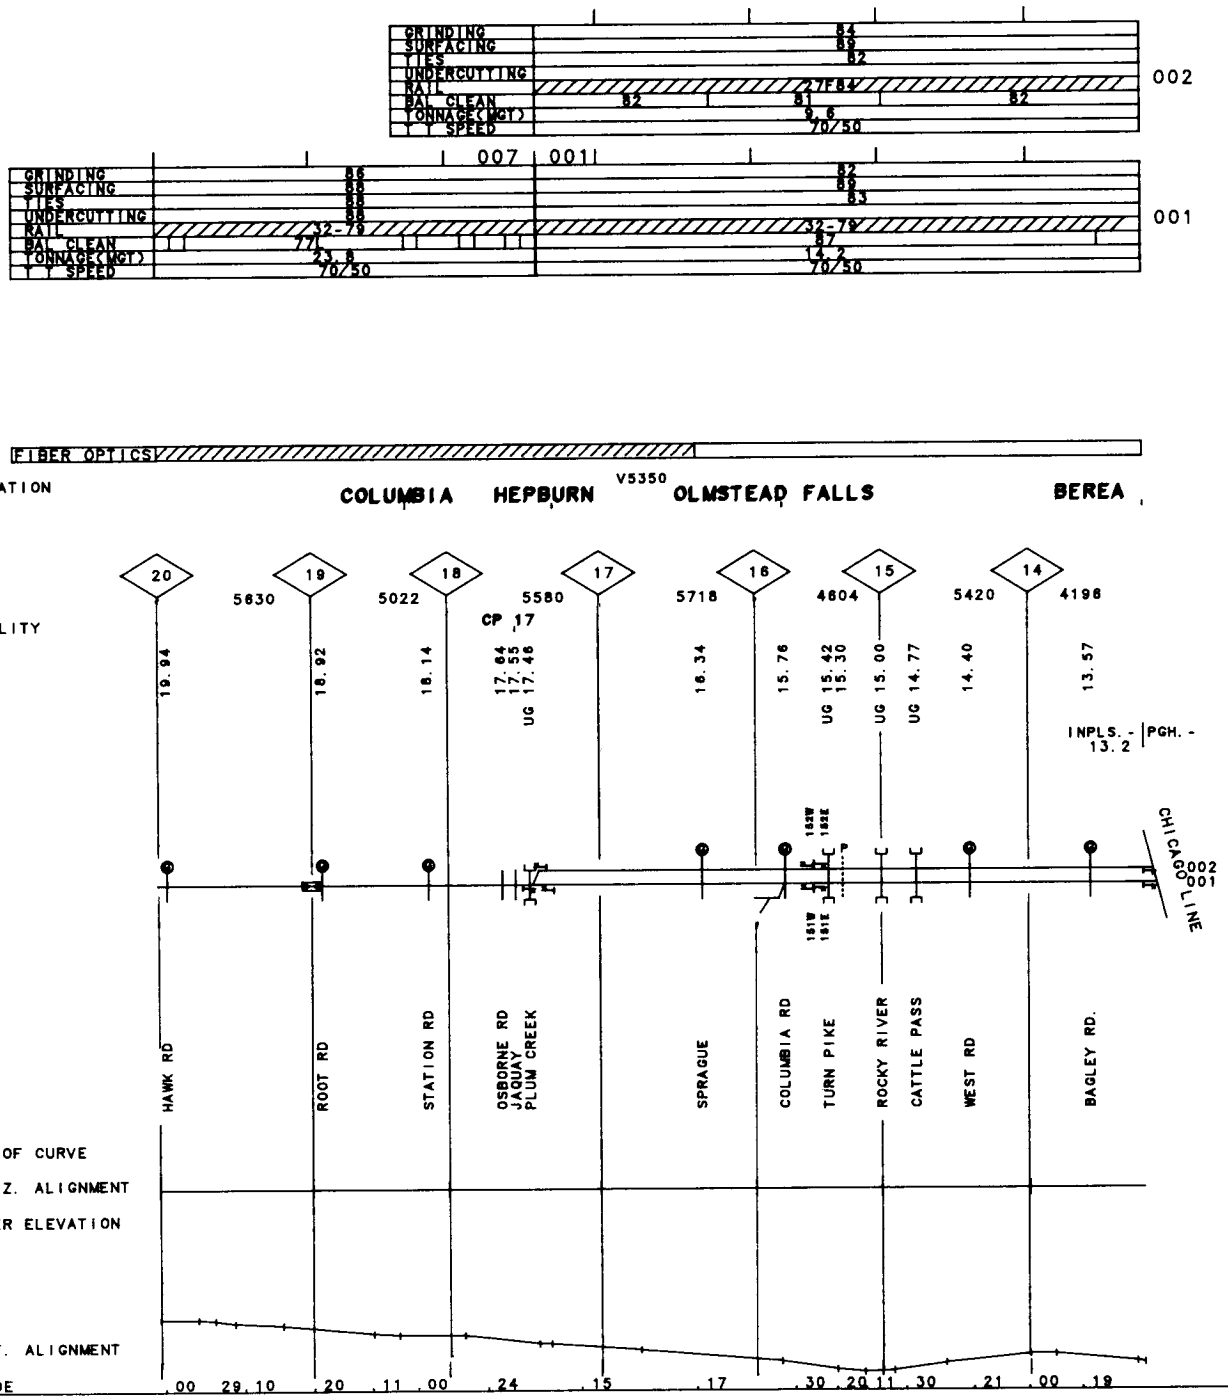
GRINDING
SURFACING
TIES
UNDERCUTTING
RAIL
BAL. CLEAN
TONNAGE(MGT)
T T SPEED
002
001
007
FIBER OPTICS
VALUATION
TOWN
COLUMBIA
HEPBURN
V5350
OLMSTEAD FALLS
BEREA
FACILITY
20
19
18
17
16
15
14
5630
5022
5580
5718
4604
5420
4198
CP 17
19.94
18.92
18.14
17.64
17.55
UG 17.46
16.34
15.76
UG 15.42
15.30
UG 15.00
UG 14.77
14.40
13.57
INPLS. - 13.2
PGH. -
CHICAGO LINE
HAWK RD
ROOT RD
STATION RD
OSBORNE RD
JAQUAY
PLUM CREEK
SPRAGUE
COLUMBIA RD
TURN PIKE
ROCKY RIVER
CATTLE PASS
WEST RD
BAGLEY RD.
DEG OF CURVE
HORIZ. ALIGNMENT
SUPER ELEVATION
VERT. ALIGNMENT
GRADE
.00
29.10
.20
.11
.00
.24
.15
.17
.30
.20
.11
.30
.21
.00
.19

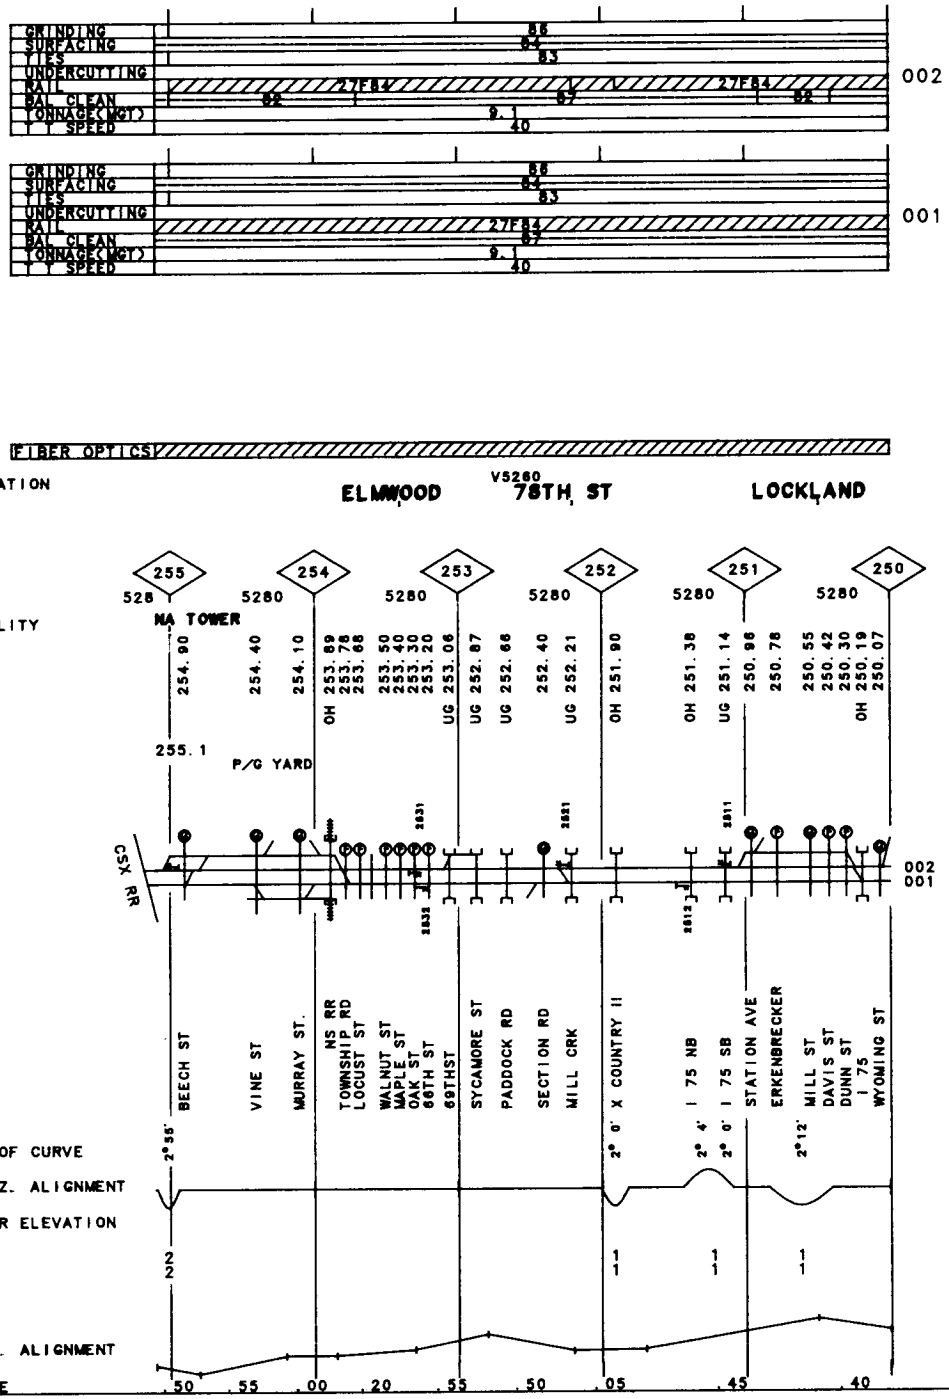

60-8211 CINCINNATI LINE REV. 01/01/92 MP 250.00-MP 255.10 OH

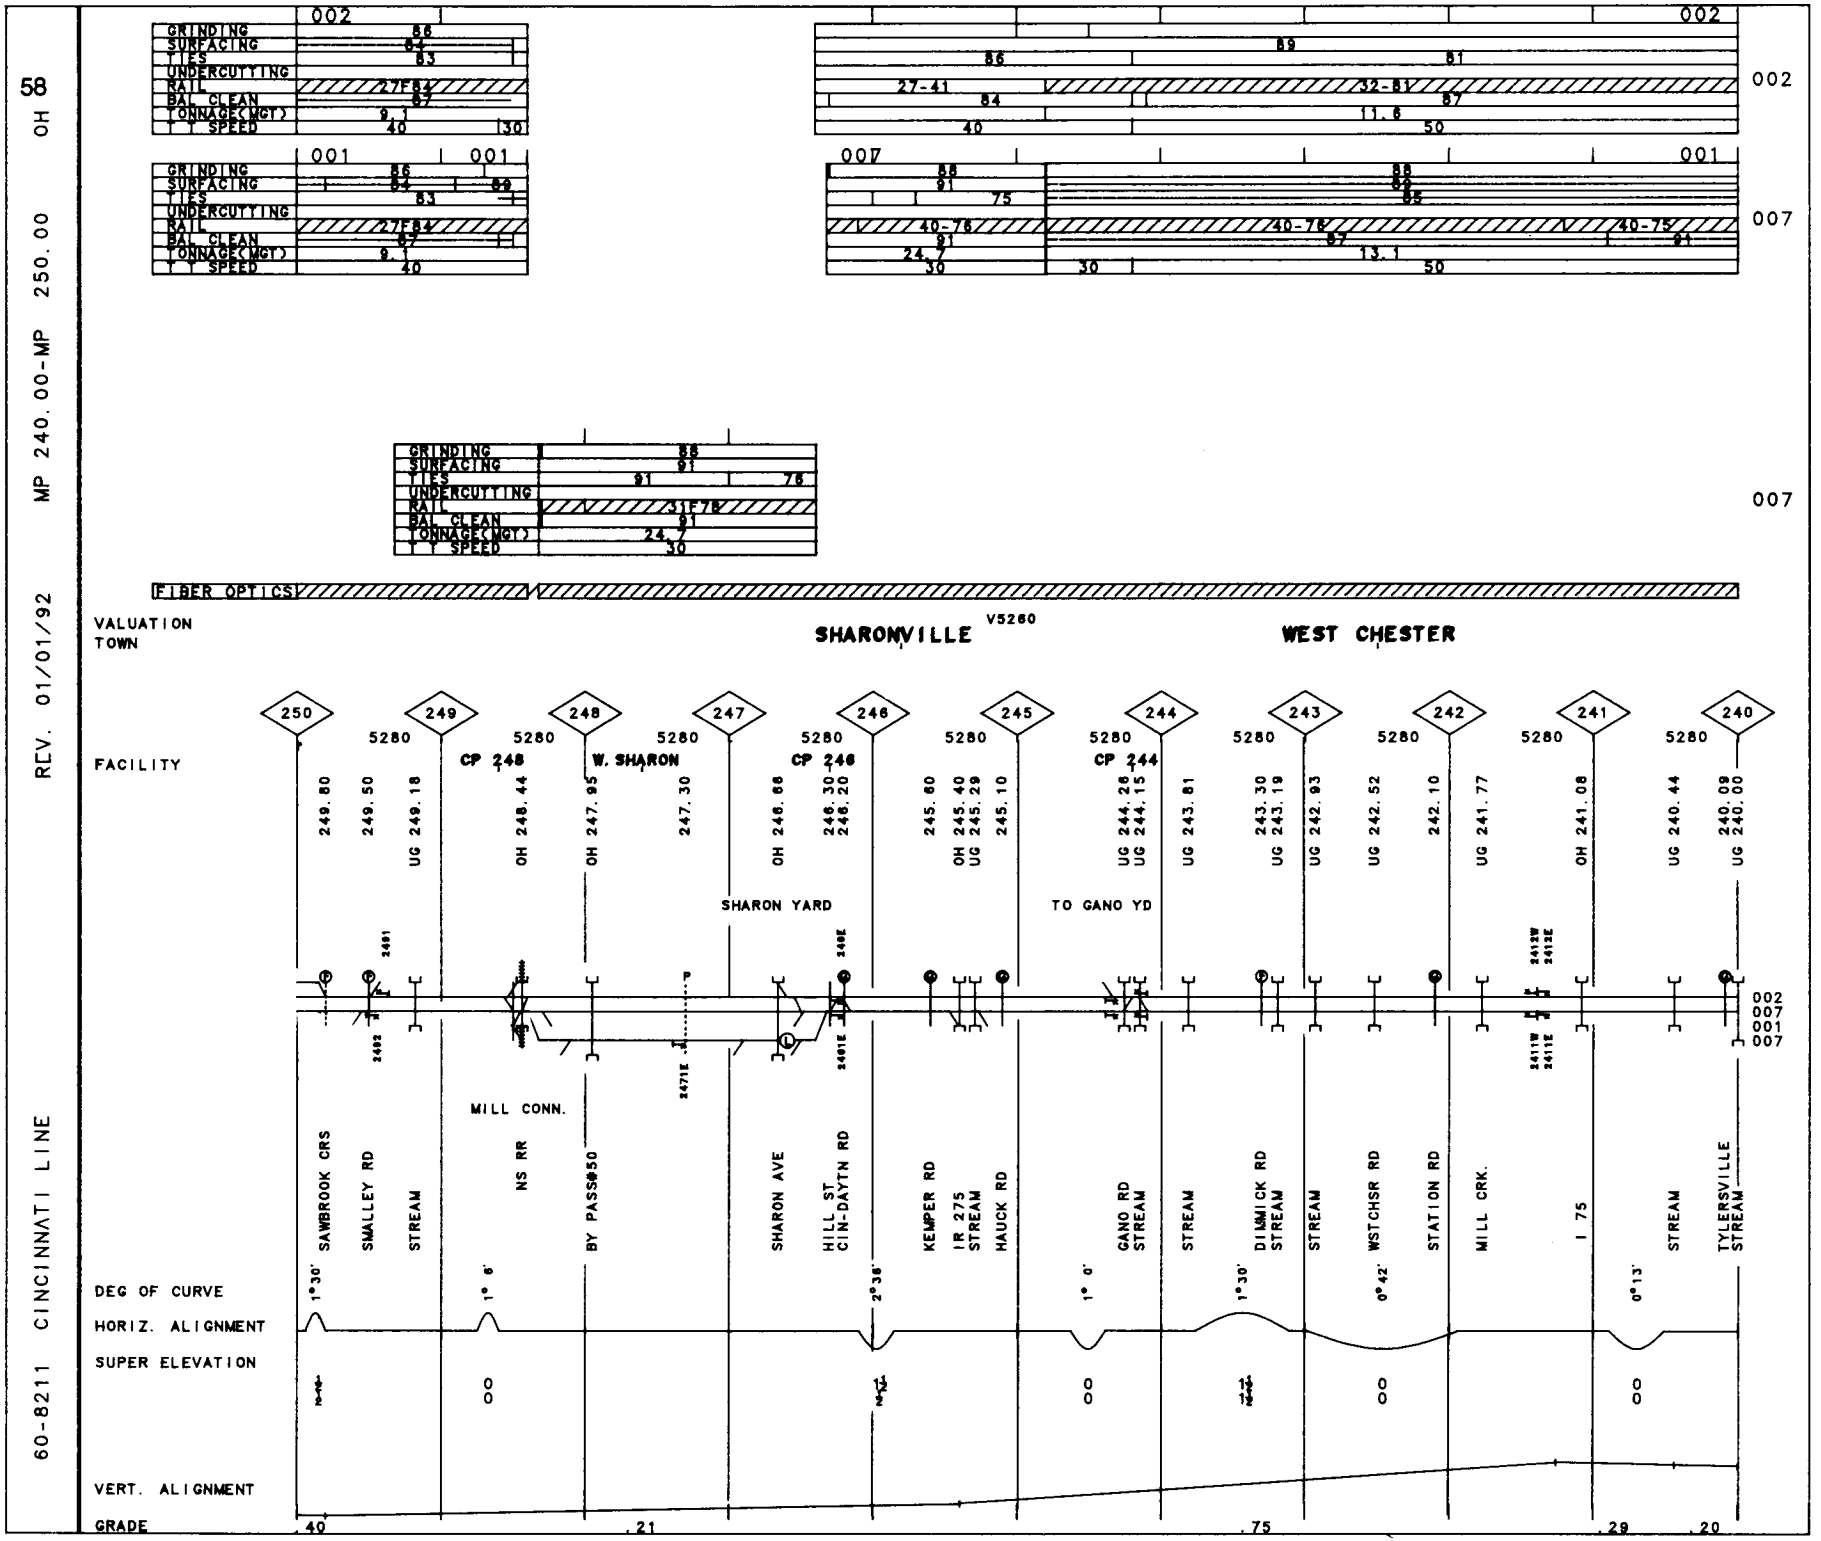
58 OH
MP 240.00-MP 250.00
REV. 01/01/92
60-8211 CINCINNATI LINE
GRINDING
SURFACING
TIES
UNDERCUTTING
RAIL
BAL CLEAN
TONNAGE(MGT)
SPEED
002
001
007
FIBER OPTICS
VALUATION TOWN
SHARONVILLE
V5260
WEST CHESTER
FACILITY
CP 248
W. SHARON
CP 246
CP 244
SHARON YARD
TO GANO YD
MILL CONN.
SAWBROOK CRS
SMALLEY RD
STREAM
NS RR
BY PASS@50
SHARON AVE
HILL ST
CIN-DAYTN RD
KEMPER RD
I-R 275
STREAM
HAUCK RD
GANO RD
STREAM
STREAM
DIXMICK RD
STREAM
STREAM
WSTCHSR RD
STATION RD
MILL CRK.
I 75
STREAM
TYLERSVILLE
STREAM
DEG OF CURVE
HORIZ. ALIGNMENT
SUPER ELEVATION
VERT. ALIGNMENT
GRADE
.40
.21
.75
.29
.20

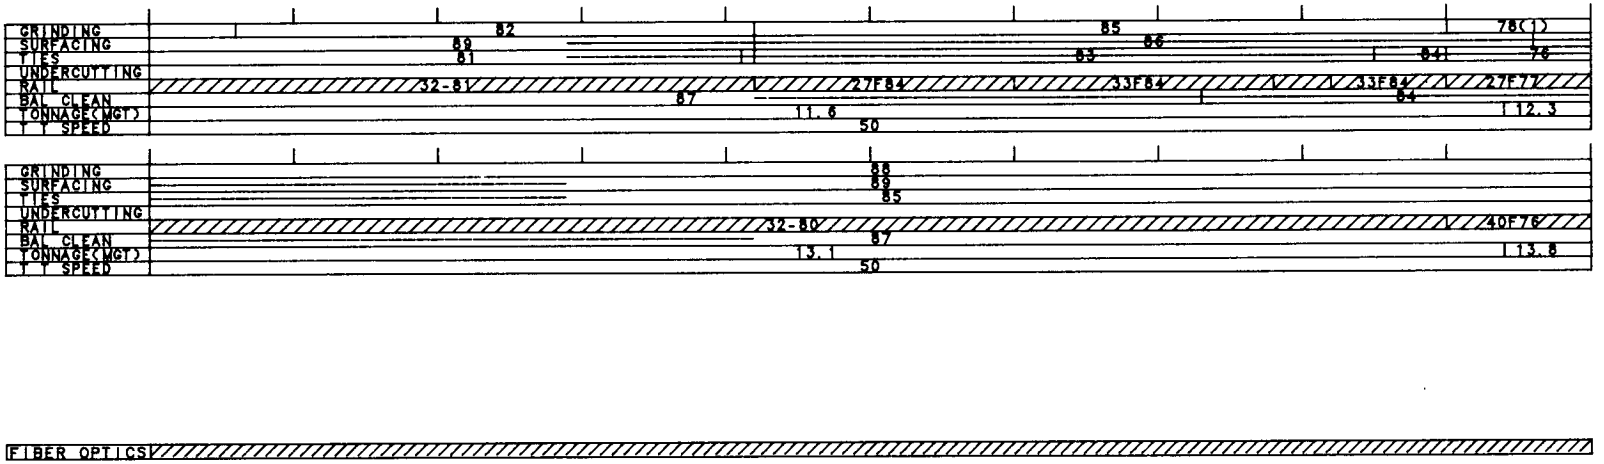

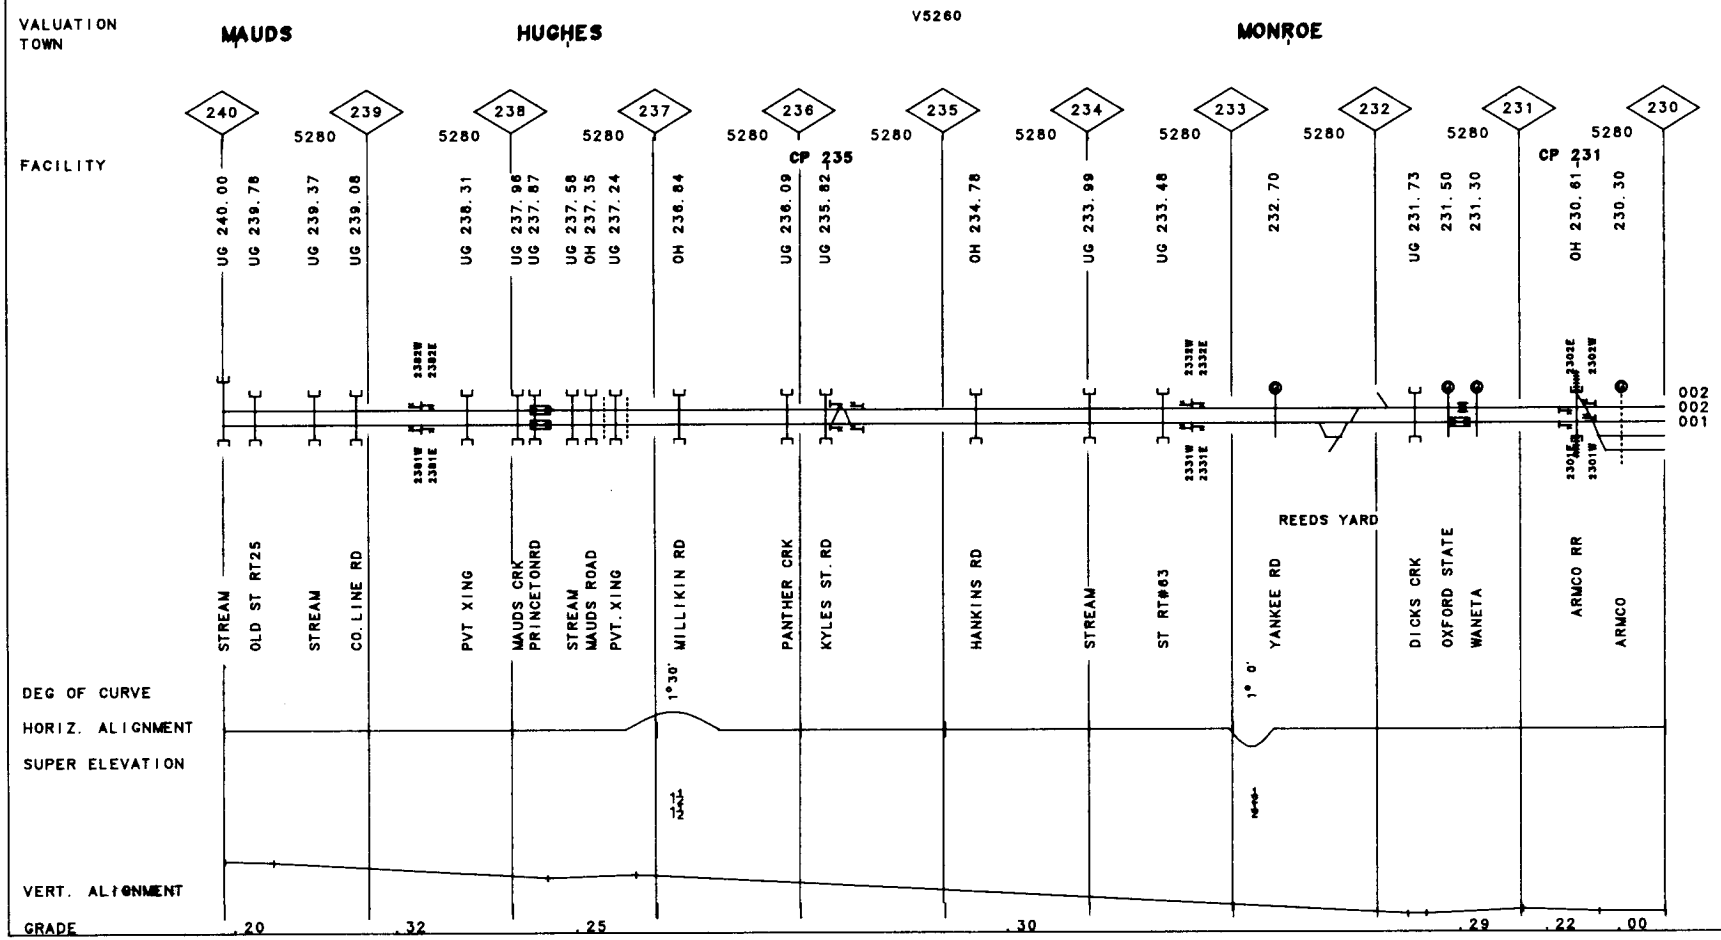

60-8211 CINCINNATI LINE

REV. 01/01/92

MP 230.00-MP 240.00 OH

60 OH

MP 220.00-MP 230.00

REV. 01/01/92

60-8211 CINCINNATI LINE

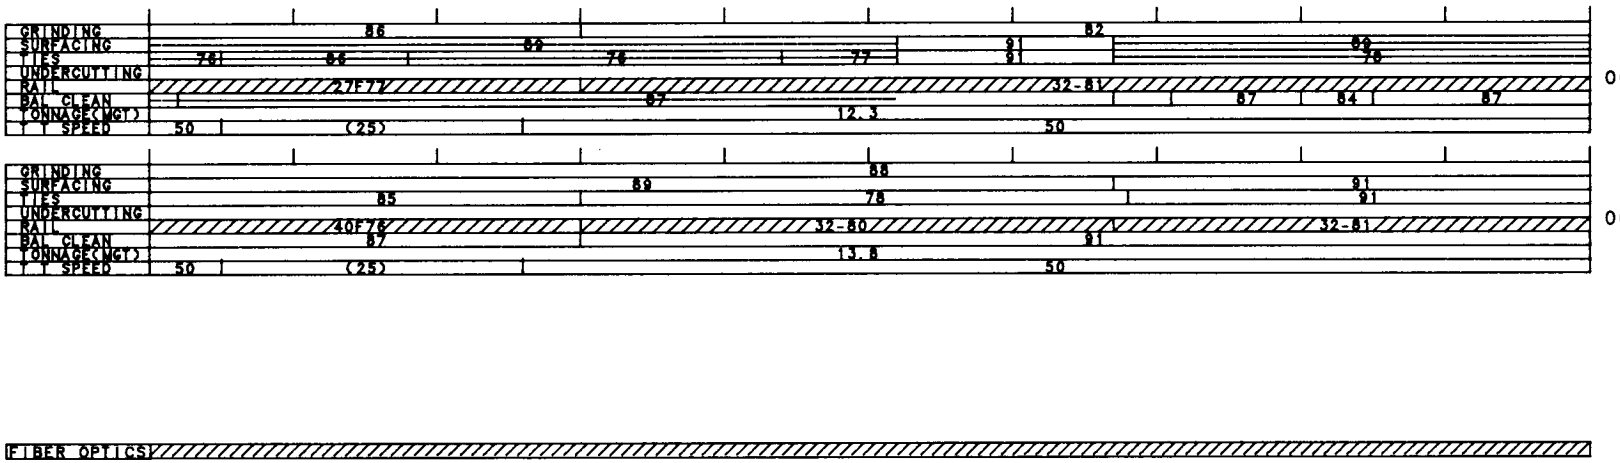

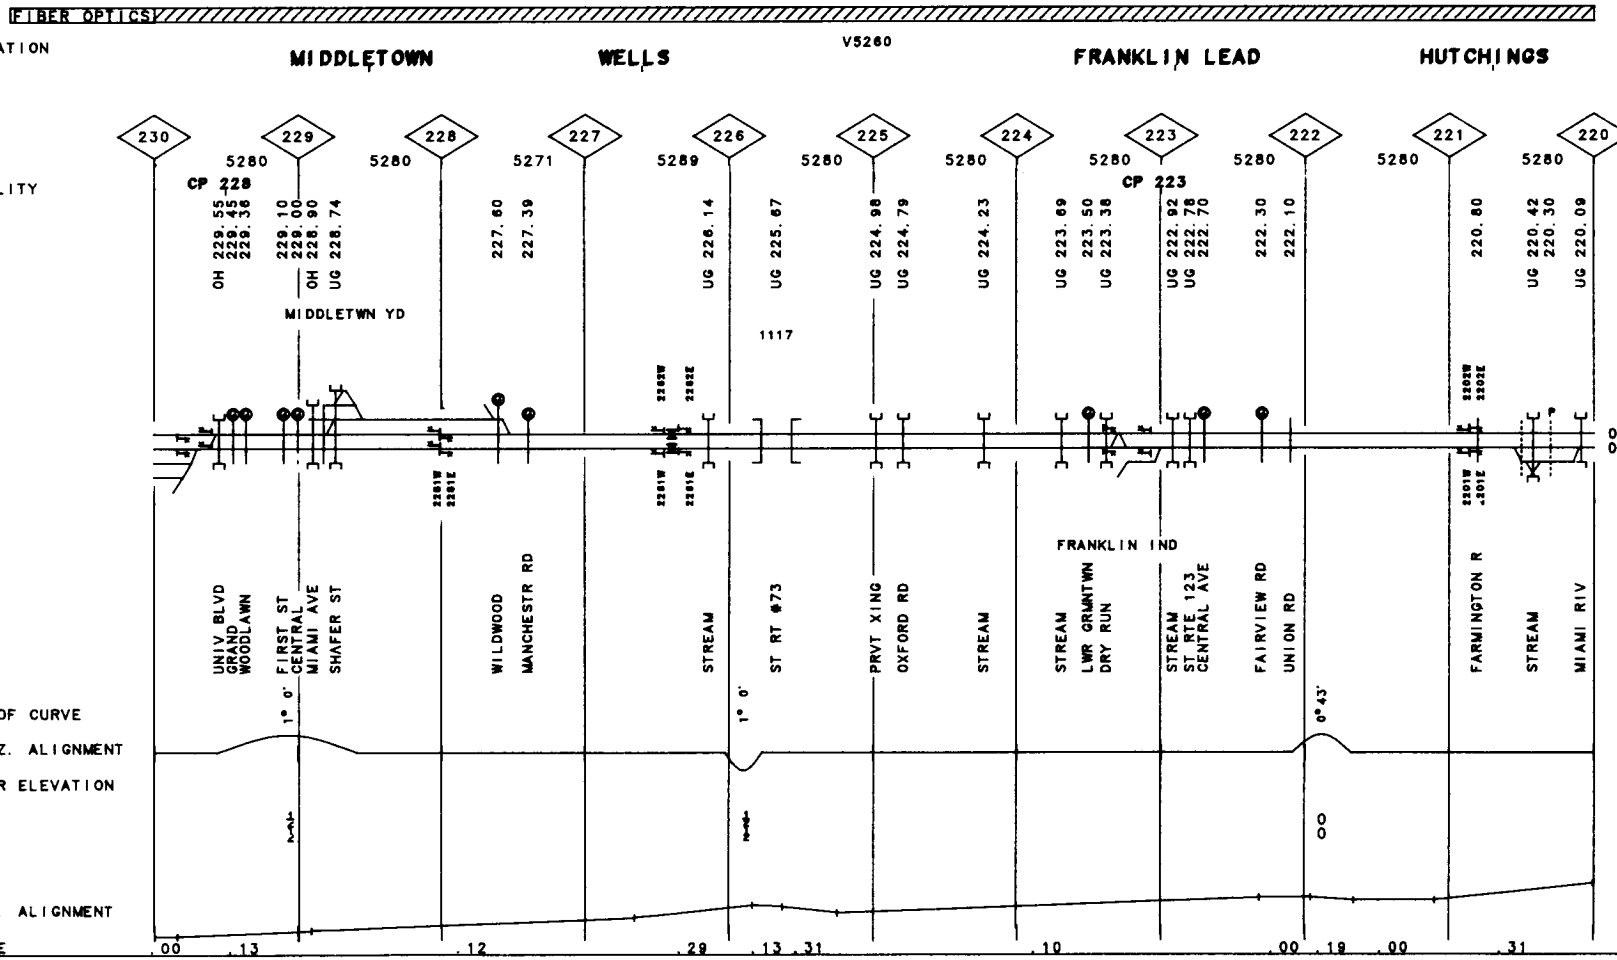

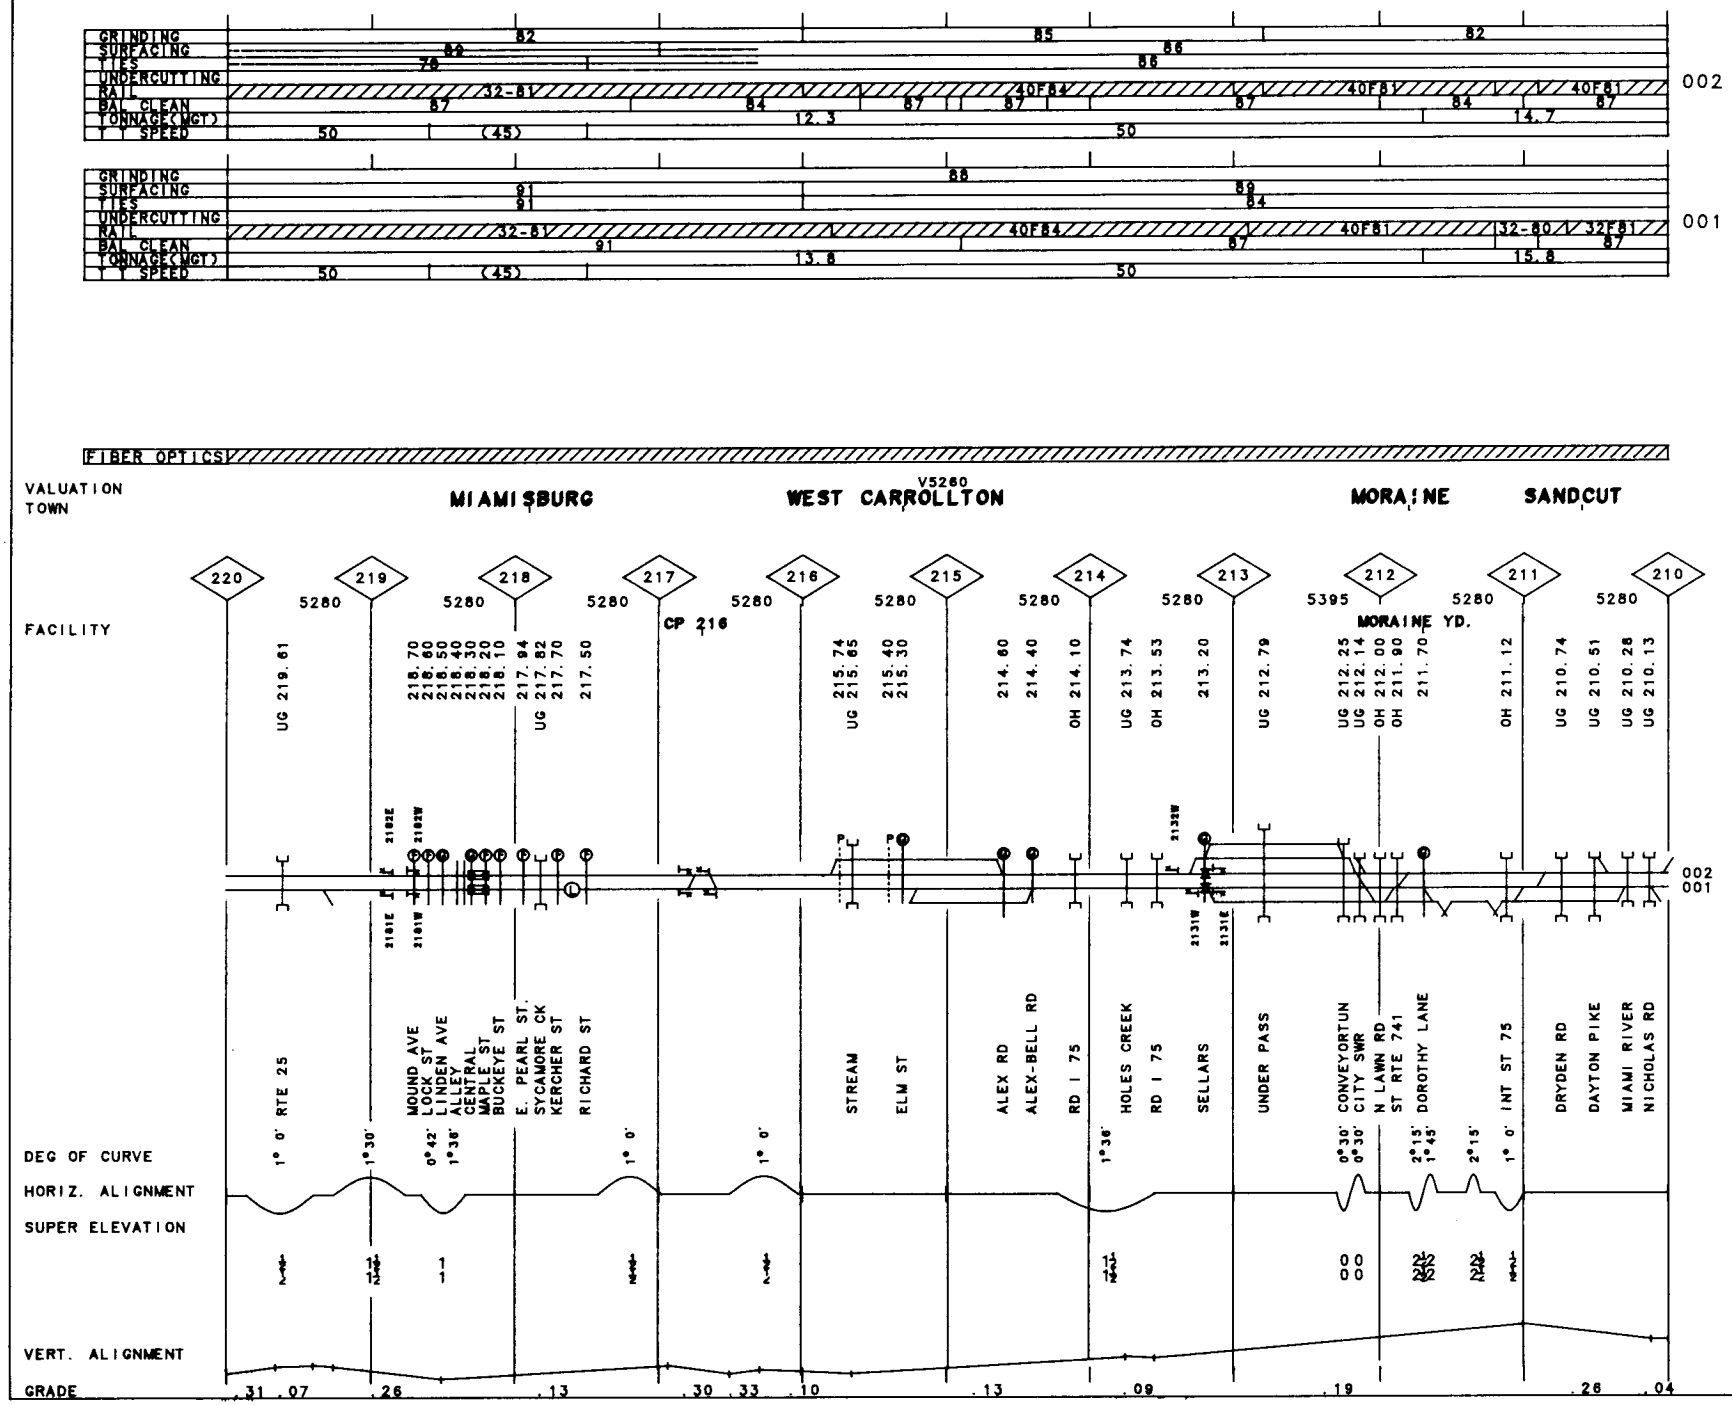

61

60-8211 CINCINNATI LINE

REV. 01/01/92 MP 210.00-MP 220.00 011

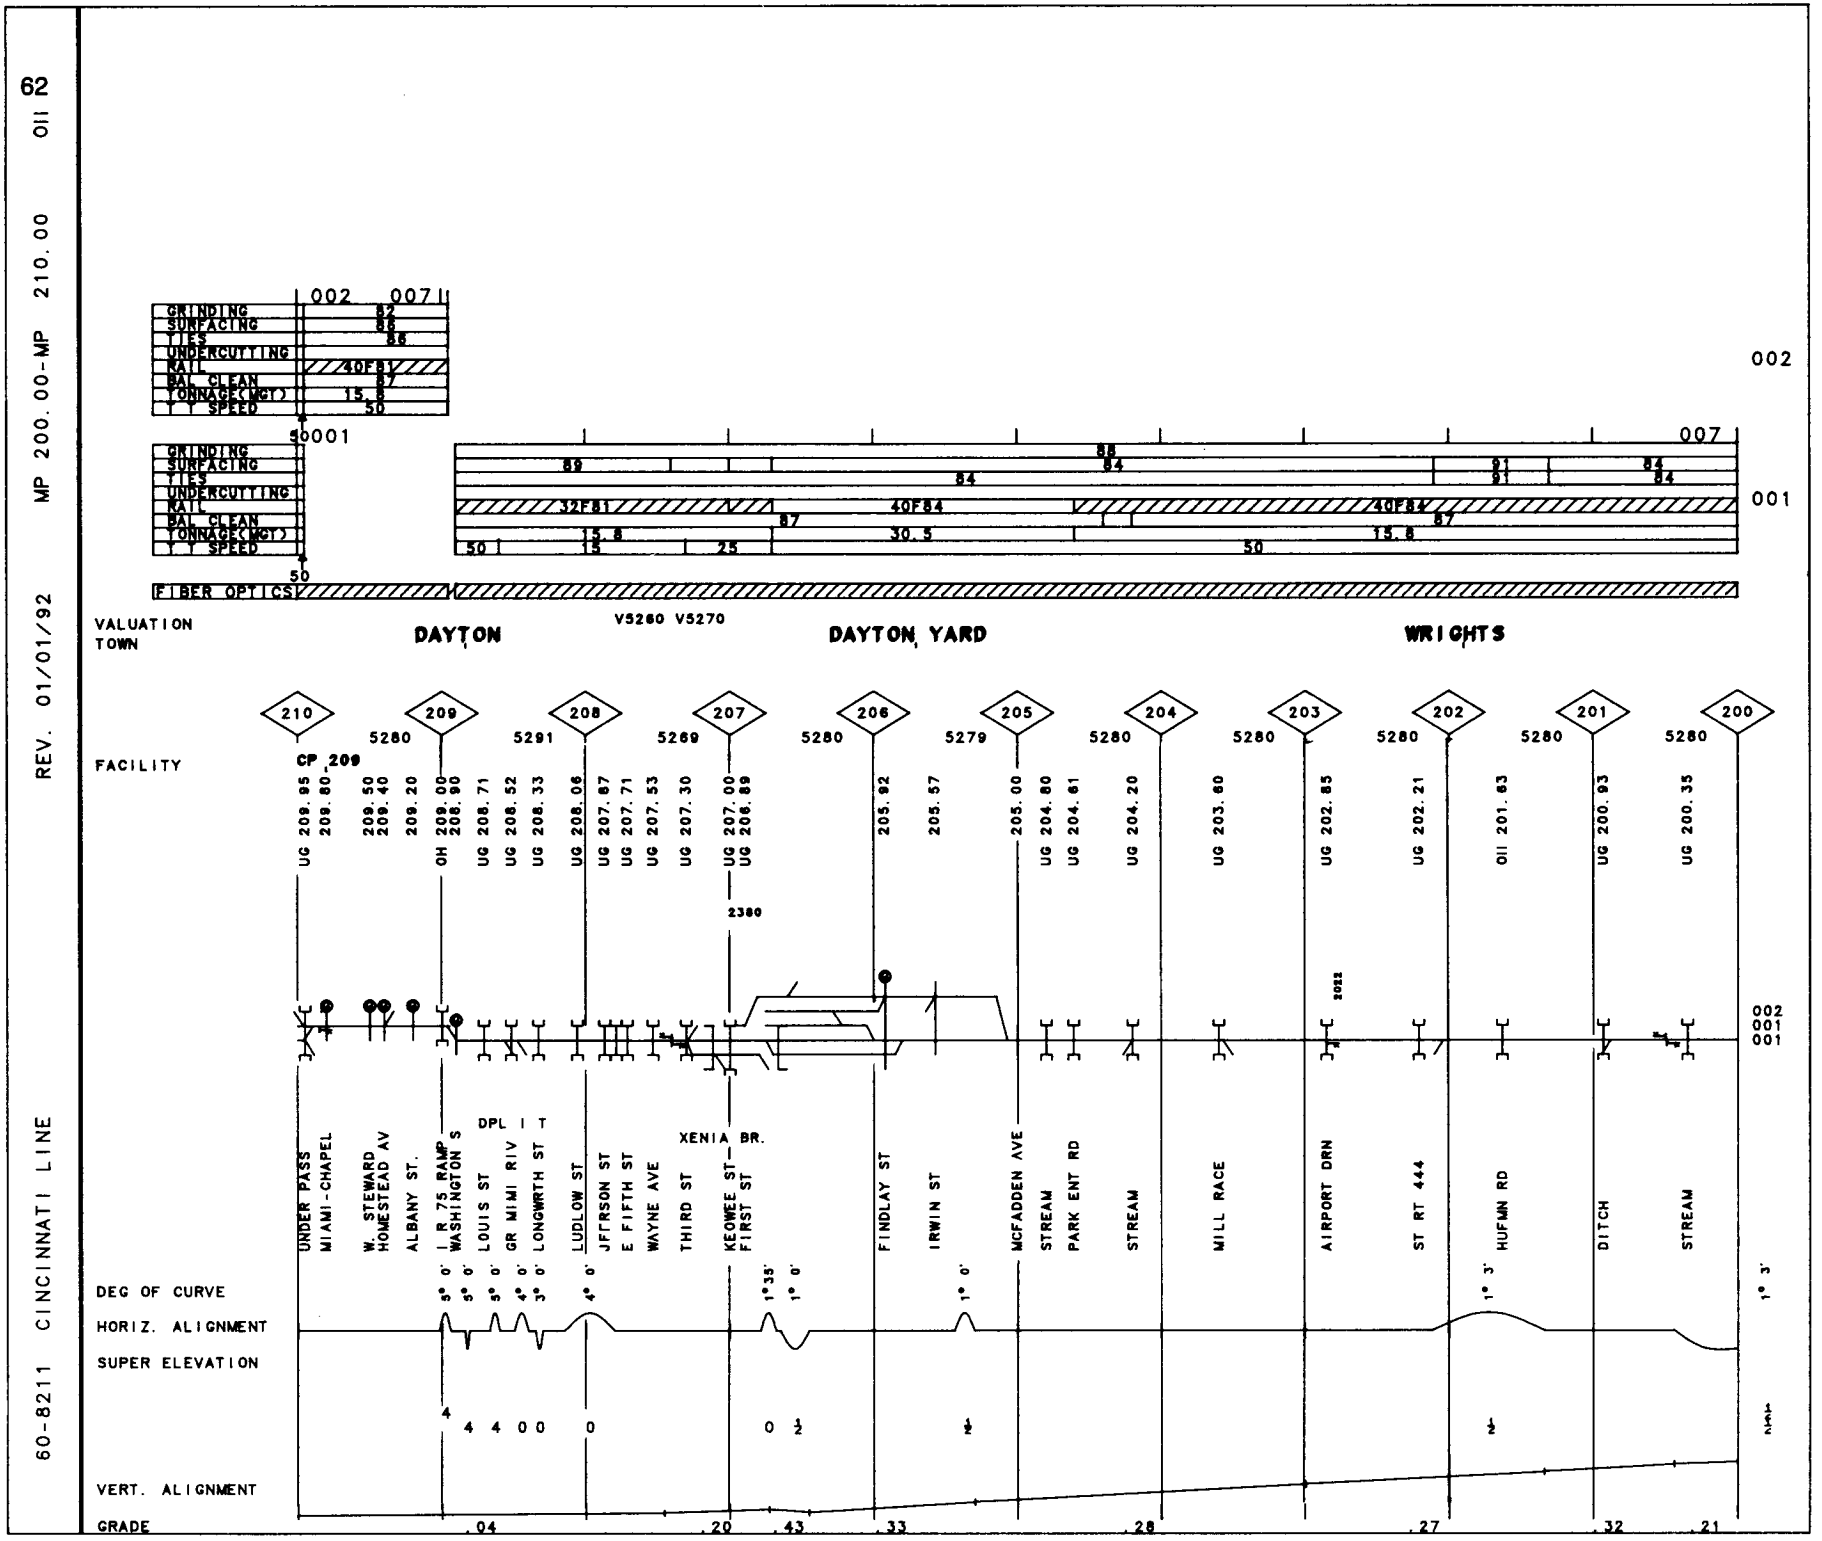
62
011
MP 200.00-MP 210.00
REV. 01/01/92
60-8211 CINCINNATI LINE
002
007
GRINDING
SURFACING
TIES
UNDERCUTTING
RAIL
BAL CLEAN
TONNAGE(MGT)
T T SPEED
40F81
15.8
50
30001
001
32F81
40F84
87
30.5
25
FIBER OPTICS
VALUATION
TOWN
DAYTON
V5260 V5270
DAYTON YARD
WRIGHTS
FACILITY
CP 209
210
209
208
207
206
205
204
203
202
201
200
5280
5291
5269
5279
UG 209.95
209.80
209.50
209.40
209.20
OH 209.00
208.90
UG 208.71
UG 208.52
UG 208.33
UG 208.06
UG 207.87
UG 207.71
UG 207.53
UG 207.30
UG 207.00
UG 208.89
2380
205.92
205.57
205.00
UG 204.80
UG 204.61
UG 204.20
UG 203.60
UG 202.85
2022
UG 202.21
OH 201.63
UG 200.93
UG 200.35
UNDER PASS
MIAMI-CHAPEL
W. STEWARD
HOMESTEAD AV
ALBANY ST.
I-R 75 RAMP
WASHINGTON S
DPL - T
LOUIS ST
GR MIMI RIV
LONGWRTH ST
LUDLOW ST
JFFRSON ST
E FIFTH ST
WAYNE AVE
THIRD ST
XENIA BR.
KEOWEE ST
FIRST ST
FINDLAY ST
IRWIN ST
MCFADDEN AVE
STREAM
PARK ENT RD
STREAM
MILL RACE
AIRPORT DRN
ST RT 444
HUFMN RD
DITCH
STREAM
DEG OF CURVE
HORIZ. ALIGNMENT
SUPER ELEVATION
VERT. ALIGNMENT
GRADE
.04
.20
.43
.33
.28
.27
.32
.21

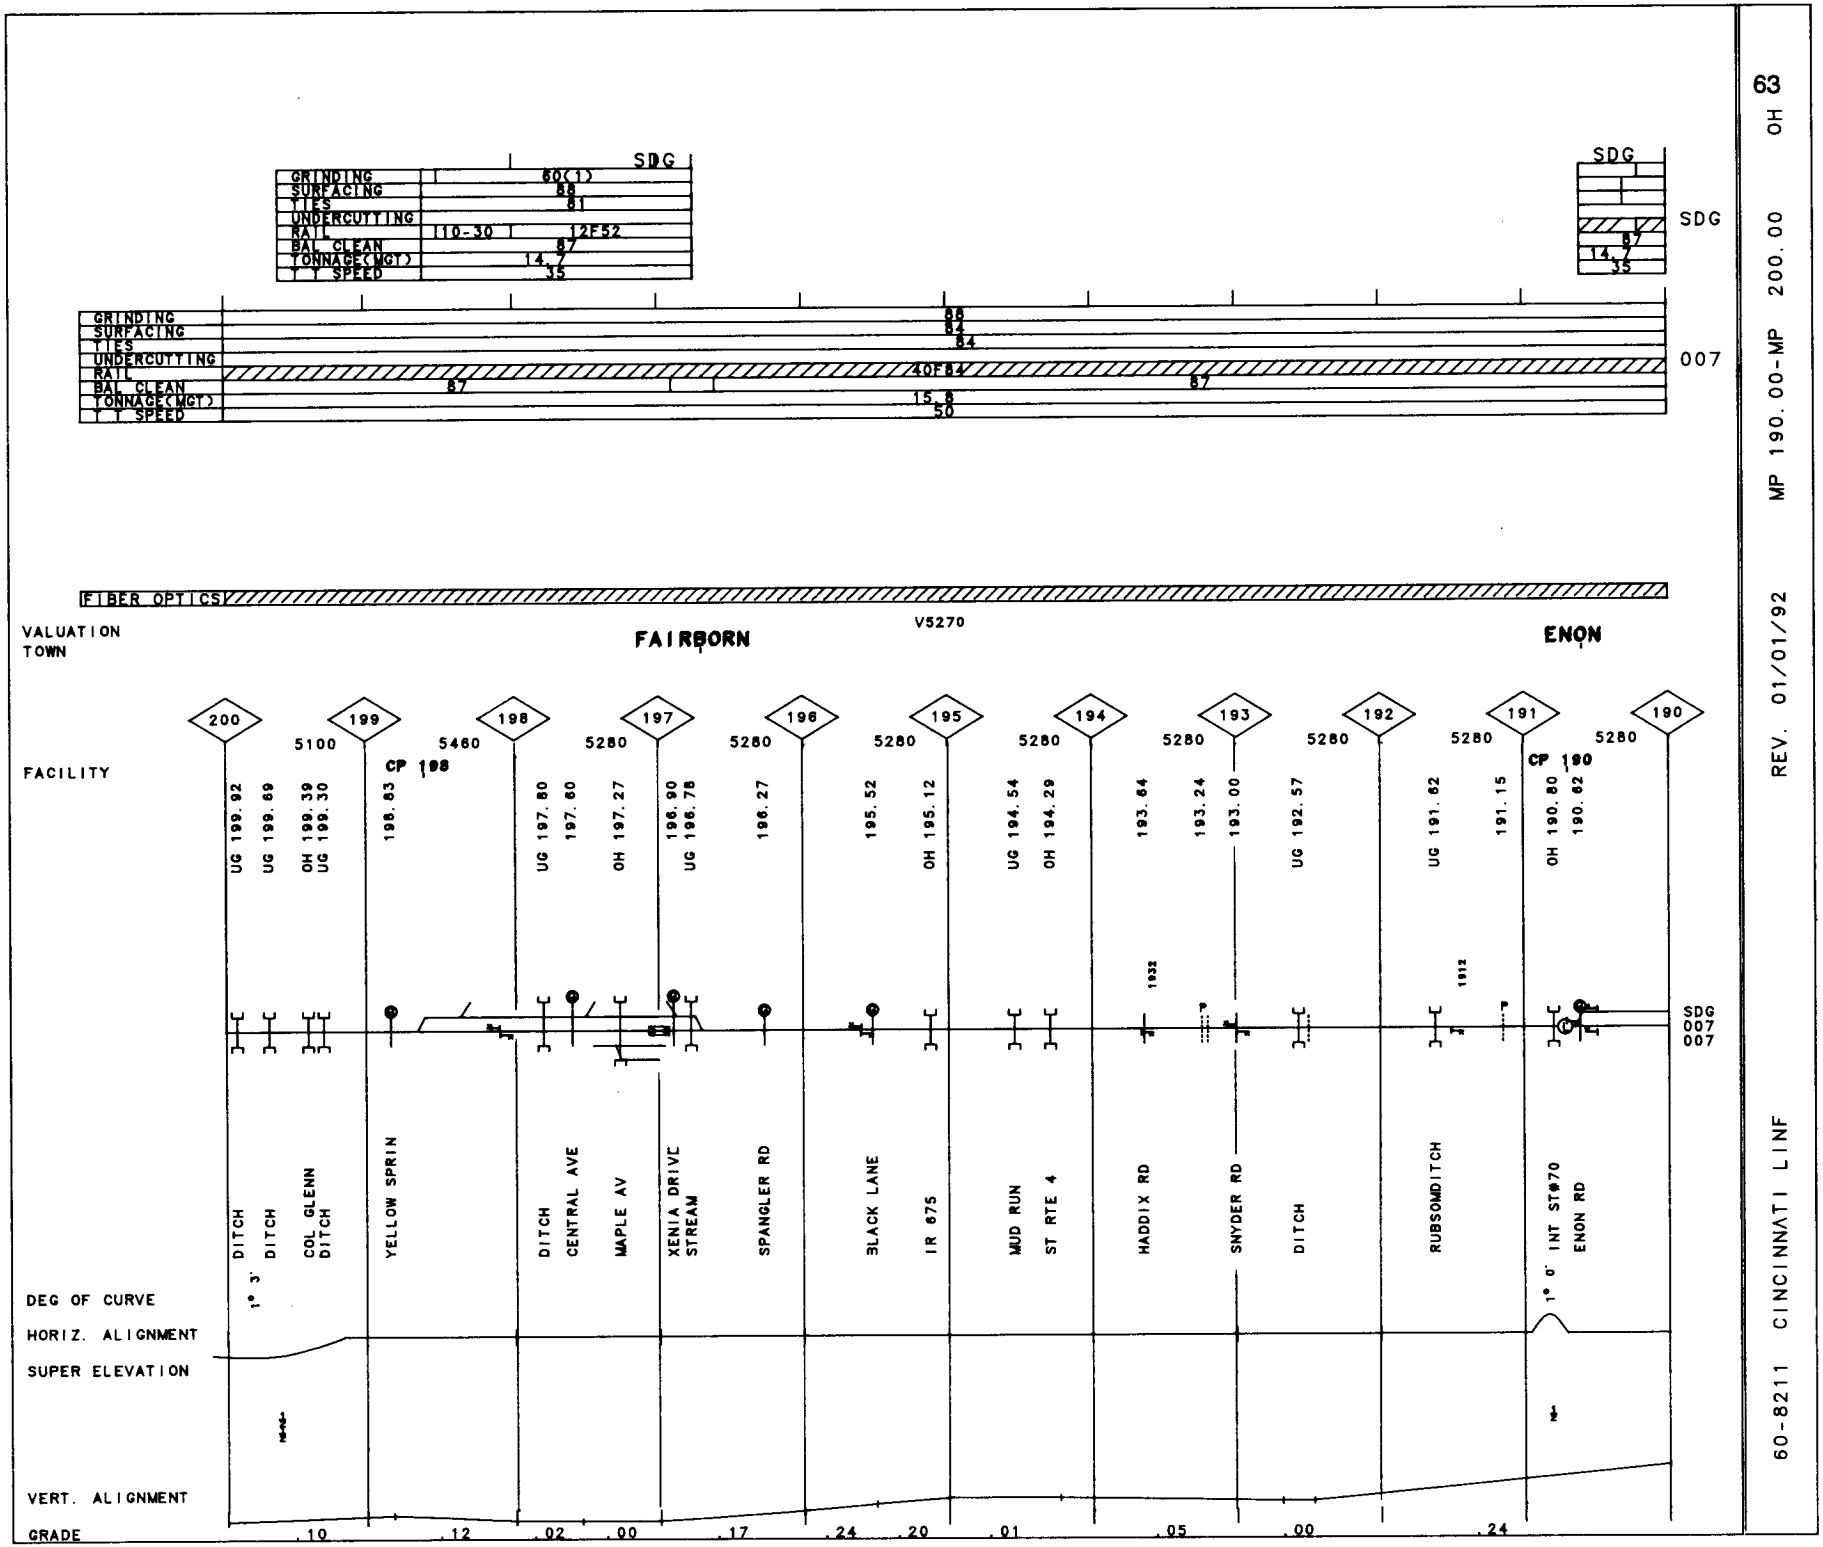
SDG
GRINDING
SURFACING
TIES
UNDERCUTTING
RAIL
BAL CLEAN
TONNAGE(MGT)
T T SPEED
60(1)
86
81
110-30
12F52
87
14.7
35
SDG
SDG
007
GRINDING
SURFACING
TIES
UNDERCUTTING
RAIL
BAL CLEAN
TONNAGE(MGT)
T T SPEED
86
84
84
40F84
87
87
15.8
50
FIBER OPTICS
VALUATION
TOWN
FAIRBORN
V5270
ENON
FACILITY
200
199
198
197
196
195
194
193
192
191
190
5100
5460
5280
CP 198
CP 190
UG 199.92
UG 198.69
OH 198.39
UG 198.30
198.83
UG 197.80
197.60
OH 197.27
196.90
UG 196.78
196.27
195.52
OH 195.12
UG 194.54
OH 194.29
193.64
193.24
193.00
UG 192.57
UG 191.62
191.15
OH 190.80
190.62
DITCH
DITCH
COL GLENN
DITCH
YELLOW SPRIN
DITCH
CENTRAL AVE
MAPLE AV
XENIA DRIVE
STREAM
SPANGLER RD
BLACK LANE
IR 675
MUD RUN
ST RTE 4
HADDIX RD
SNYDER RD
DITCH
RUBSOMDITCH
INT ST#70
ENON RD
1° 3'
1° 0'
SDG
007
007
DEG OF CURVE
HORIZ. ALIGNMENT
SUPER ELEVATION
VERT. ALIGNMENT
GRADE
.10
.12
.02
.00
.17
.24
.20
.01
.05
.00
.24

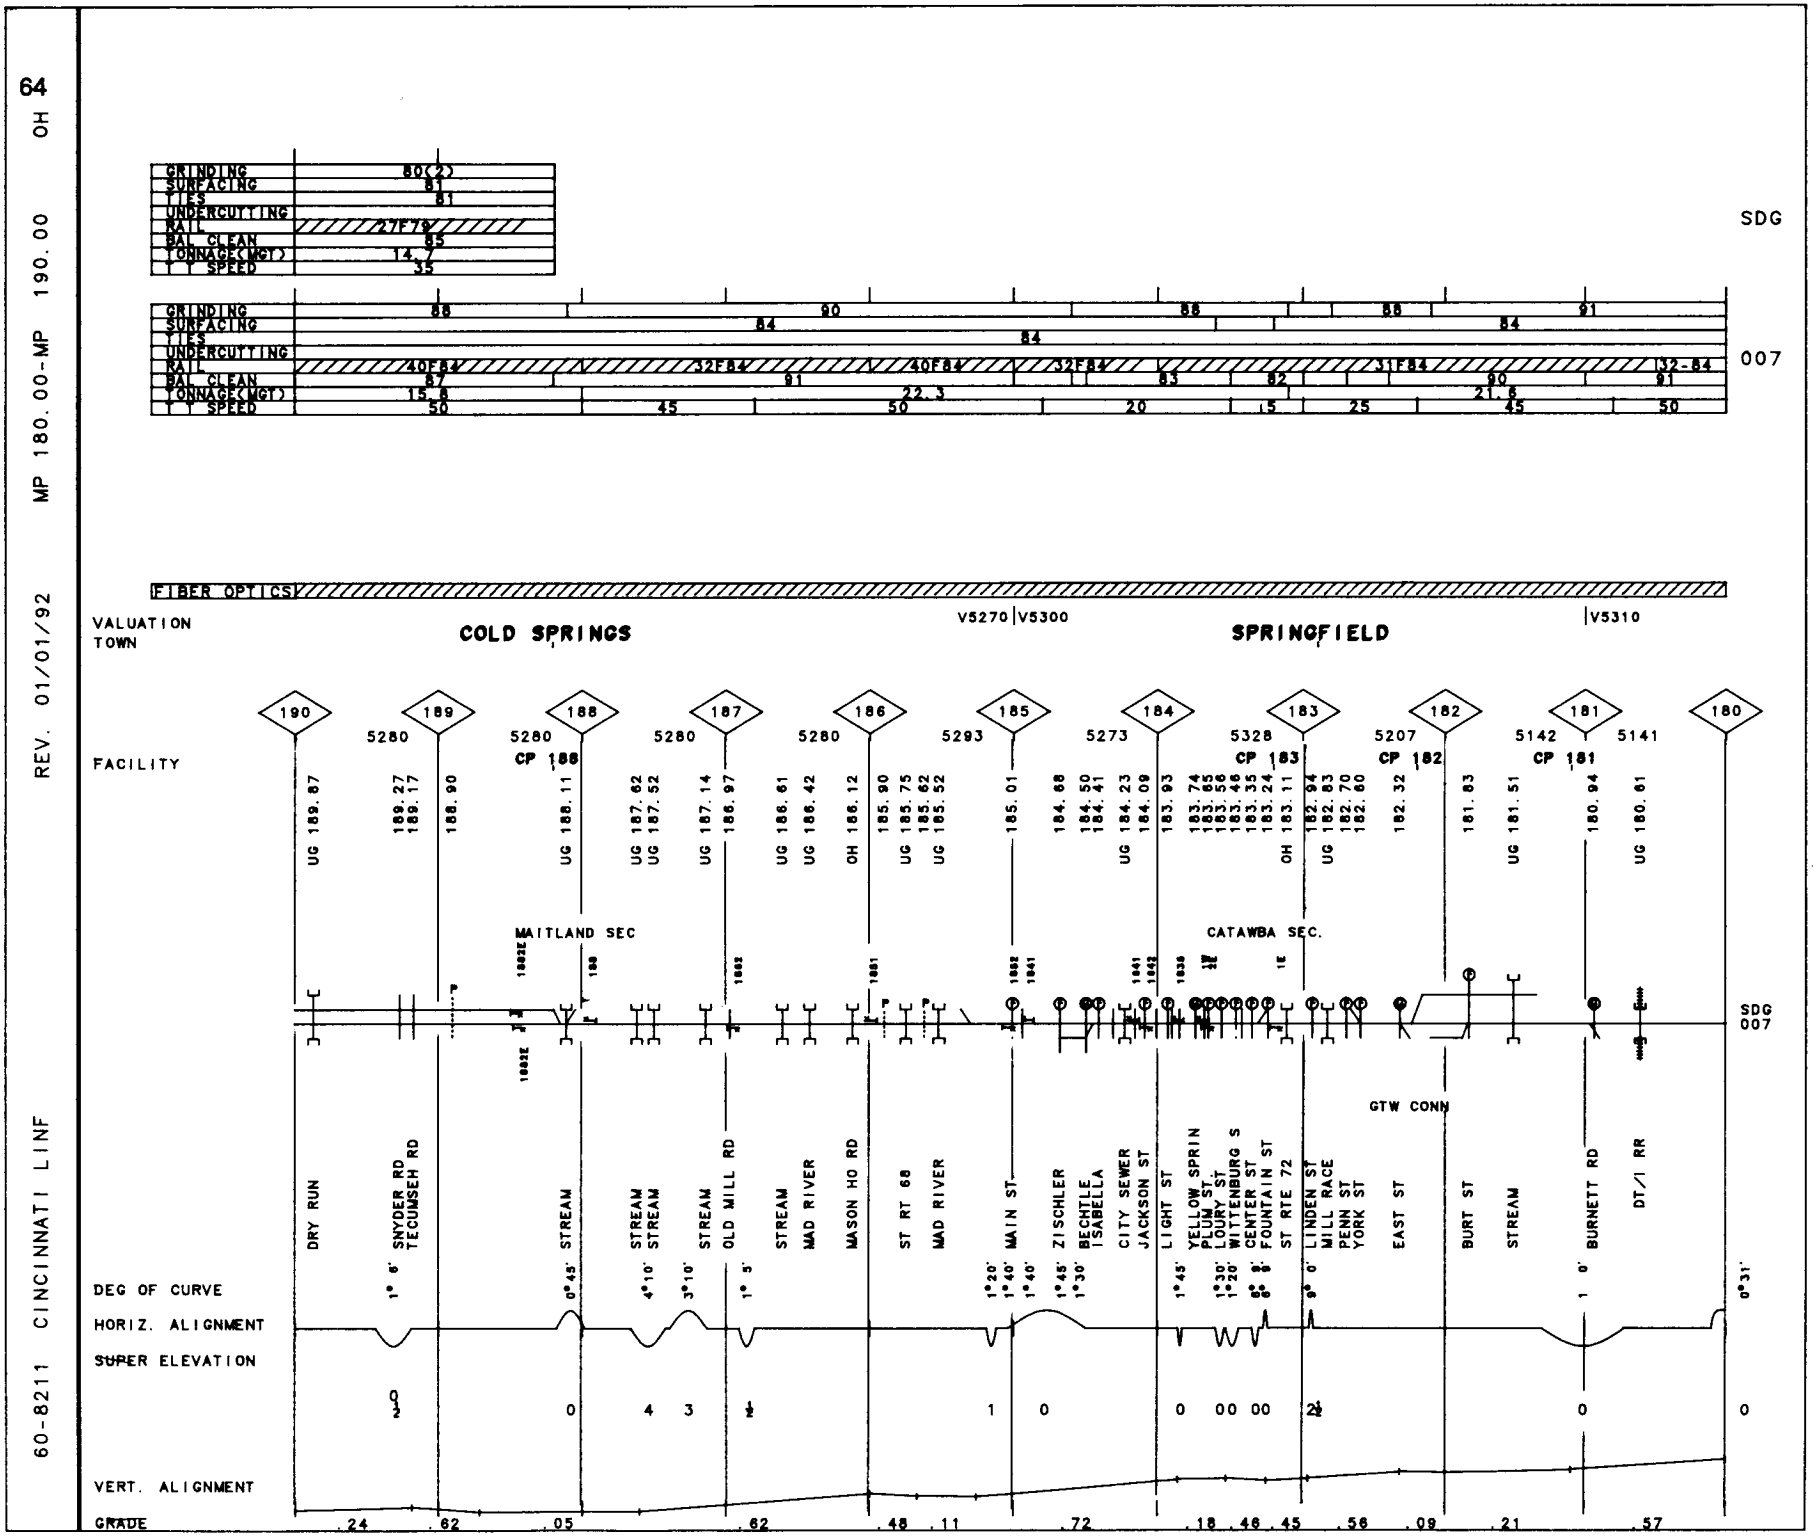
64
OH
MP 180.00-MP 190.00
REV. 01/01/92
60-8211 CINCINNATI LINF
GRINDING
SURFACING
TIES
UNDERCUTTING
RAIL
BAL. CLEAN
TONNAGE(MGT)
SPEED
80(2)
81
81
27F79
85
14.7
35
SDG
88
90
88
88
84
91
84
84
40F84
32F84
40F84
32F84
31F84
32-84
87
91
83
82
90
91
15.8
22.3
21.8
50
45
50
20
15
25
45
50
007
FIBER OPTICS
VALUATION
TOWN
COLD SPRINGS
V5270
V5300
SPRINGFIELD
V5310
FACILITY
190
189
188
187
186
185
184
183
182
181
180
5280
5280
5280
5280
5293
5273
5328
5207
5142
5141
CP 188
CP 183
CP 182
CP 181
UG 189.87
189.27
189.17
188.90
UG 188.11
UG 187.62
UG 187.52
UG 187.14
186.97
UG 186.61
UG 186.42
OH 186.12
185.90
UG 185.75
185.62
UG 185.52
185.01
184.68
184.50
184.41
UG 184.23
184.09
183.93
183.74
183.65
183.56
183.46
183.35
183.24
OH 183.11
182.94
UG 182.83
182.70
182.60
182.32
181.83
UG 181.51
180.94
UG 180.61
MAITLAND SEC
CATAWBA SEC.
SDG
007
GTW CONN
DRY RUN
SNYDER RD
TECUMSEH RD
STREAM
STREAM
STREAM
STREAM
OLD MILL RD
STREAM
MAD RIVER
MASON HO RD
ST RT 68
MAD RIVER
MAIN ST
ZISCHLER
BECHTLE
ISABELLA
CITY SEWER
JACKSON ST
LIGHT ST
YELLOW SPRIN
PLUM ST
LOURY ST
WITTENBURG S
CENTER ST
FOUNTAIN ST
ST RTE 72
LINDEN ST
MILL RACE
PENN ST
YORK ST
EAST ST
BURT ST
STREAM
BURNETT RD
DT/1 RR
1° 6'
0°45'
4°10'
3°10'
1° 5'
1°20'
1°40'
1°40'
1°45'
1°30'
1°45'
1°30'
1°20'
6° 8'
6° 8'
9° 0'
1 0'
0°31'
DEG OF CURVE
HORIZ. ALIGNMENT
SUPER ELEVATION
VERT. ALIGNMENT
GRADE
.24
.62
.05
.62
.48
.11
.72
.18
.46
.45
.56
.09
.21
.57

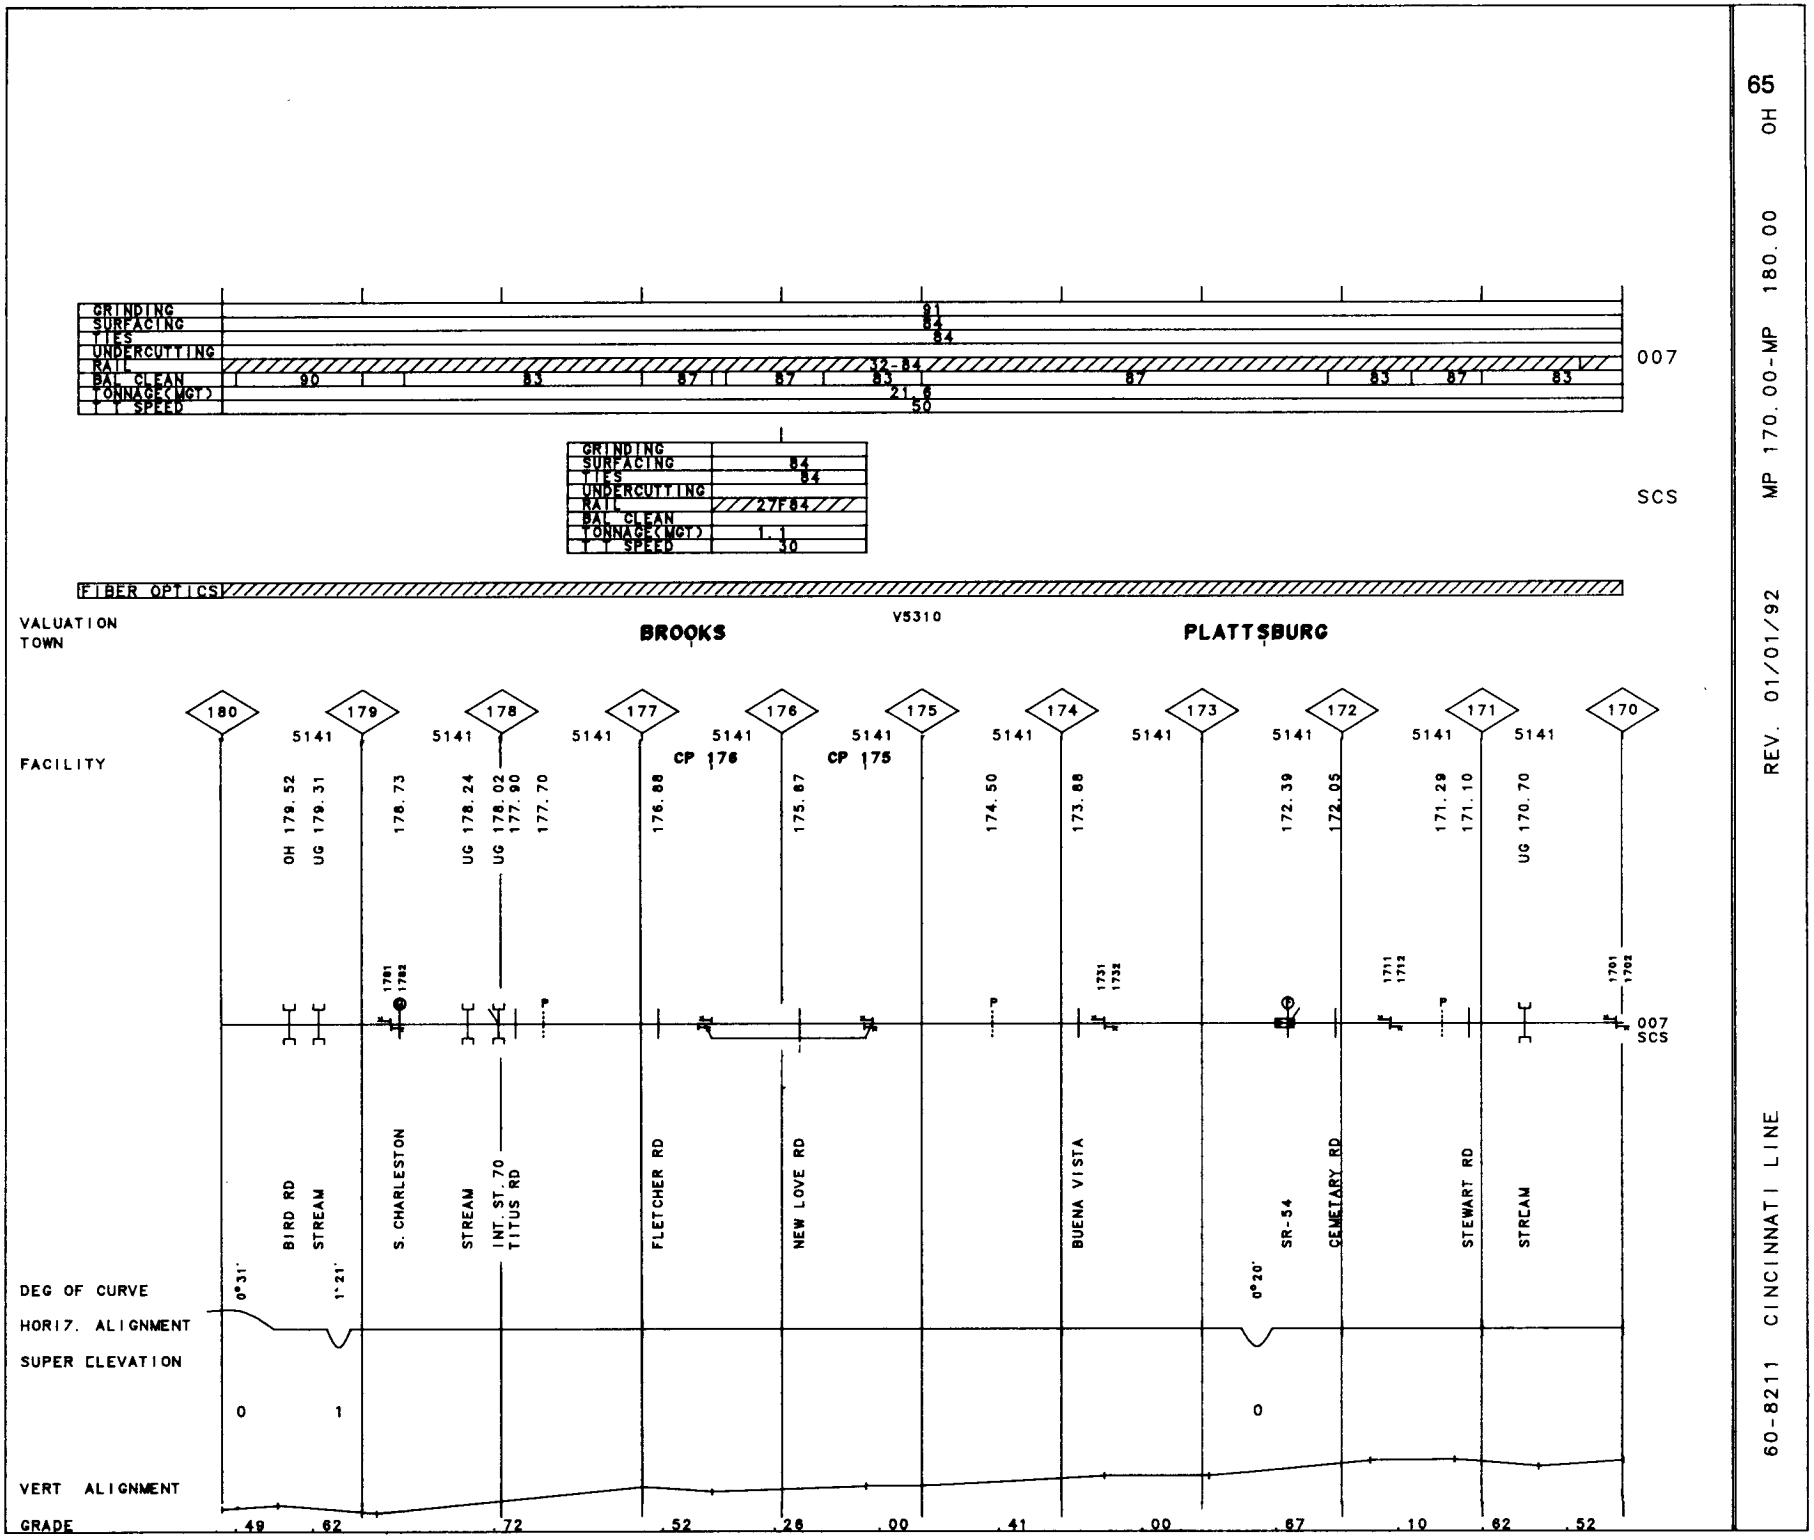

65 OH

MP 170.00-MP 180.00

REV. 01/01/92

60-8211 CINCINNATI LINE

60-8211 CINCINNATI LINE REV. 01/01/92 MP 162.90-MP 170.00 OH

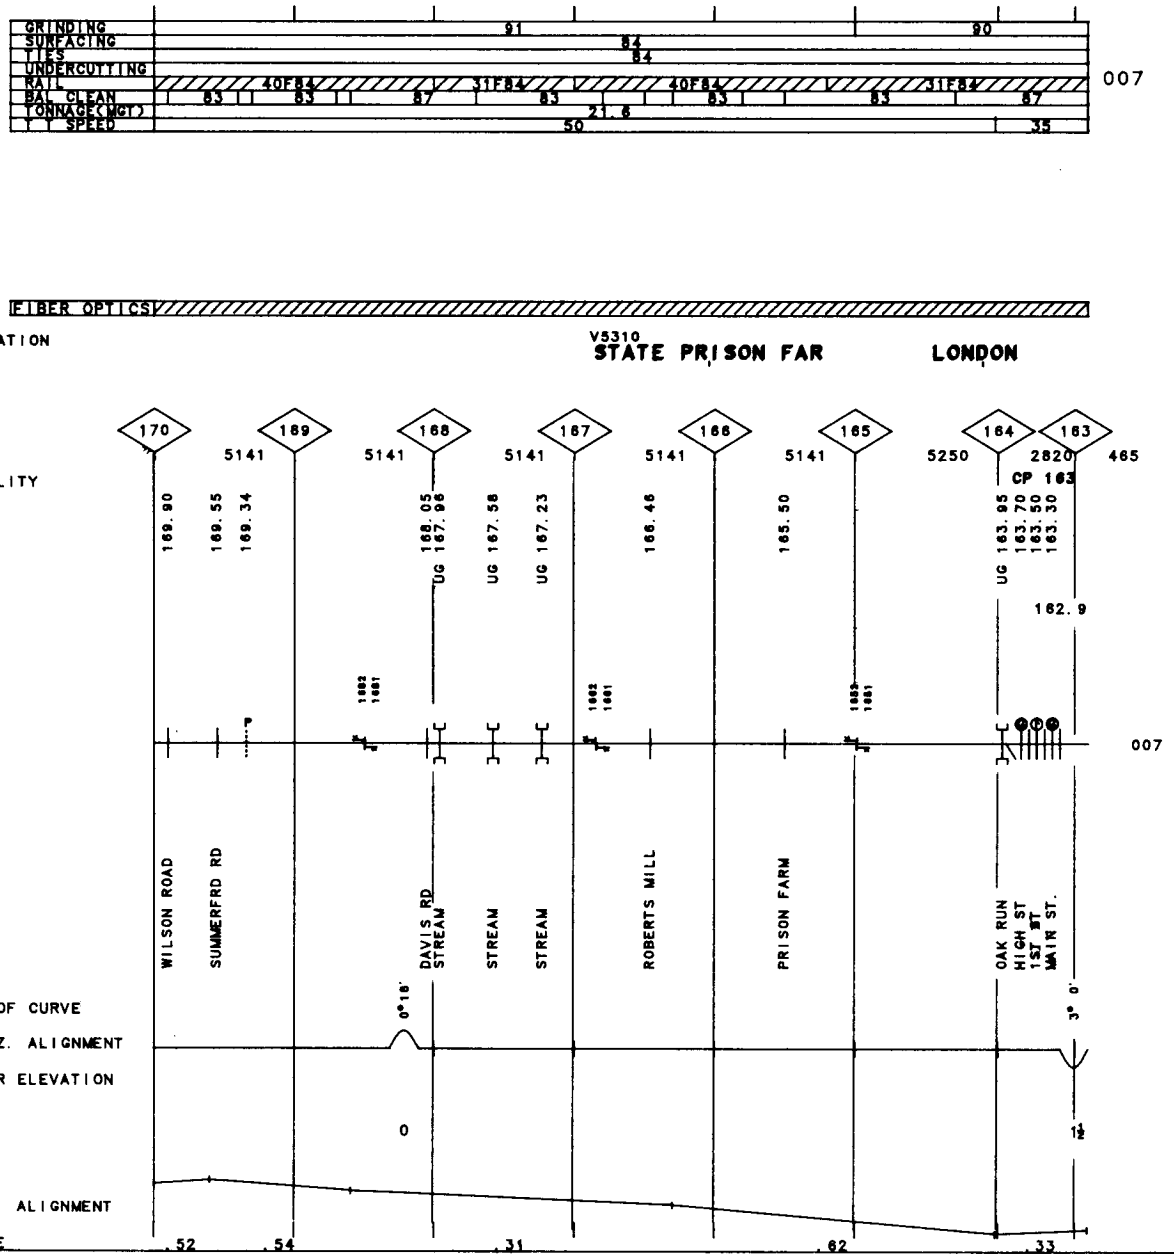

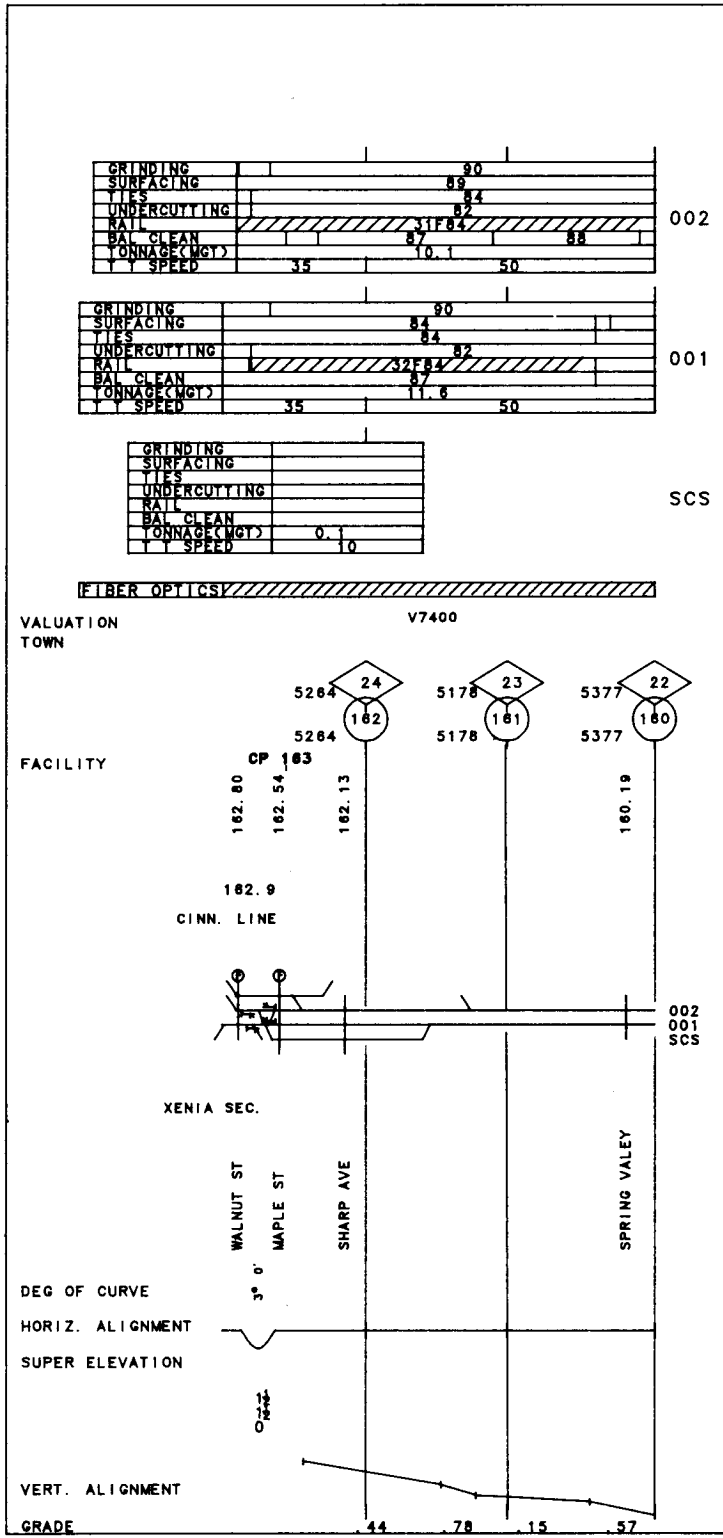

60-8213 CINCINNATI LINE REV. 01/01/92 MP 160.00-MP 162.90 OH

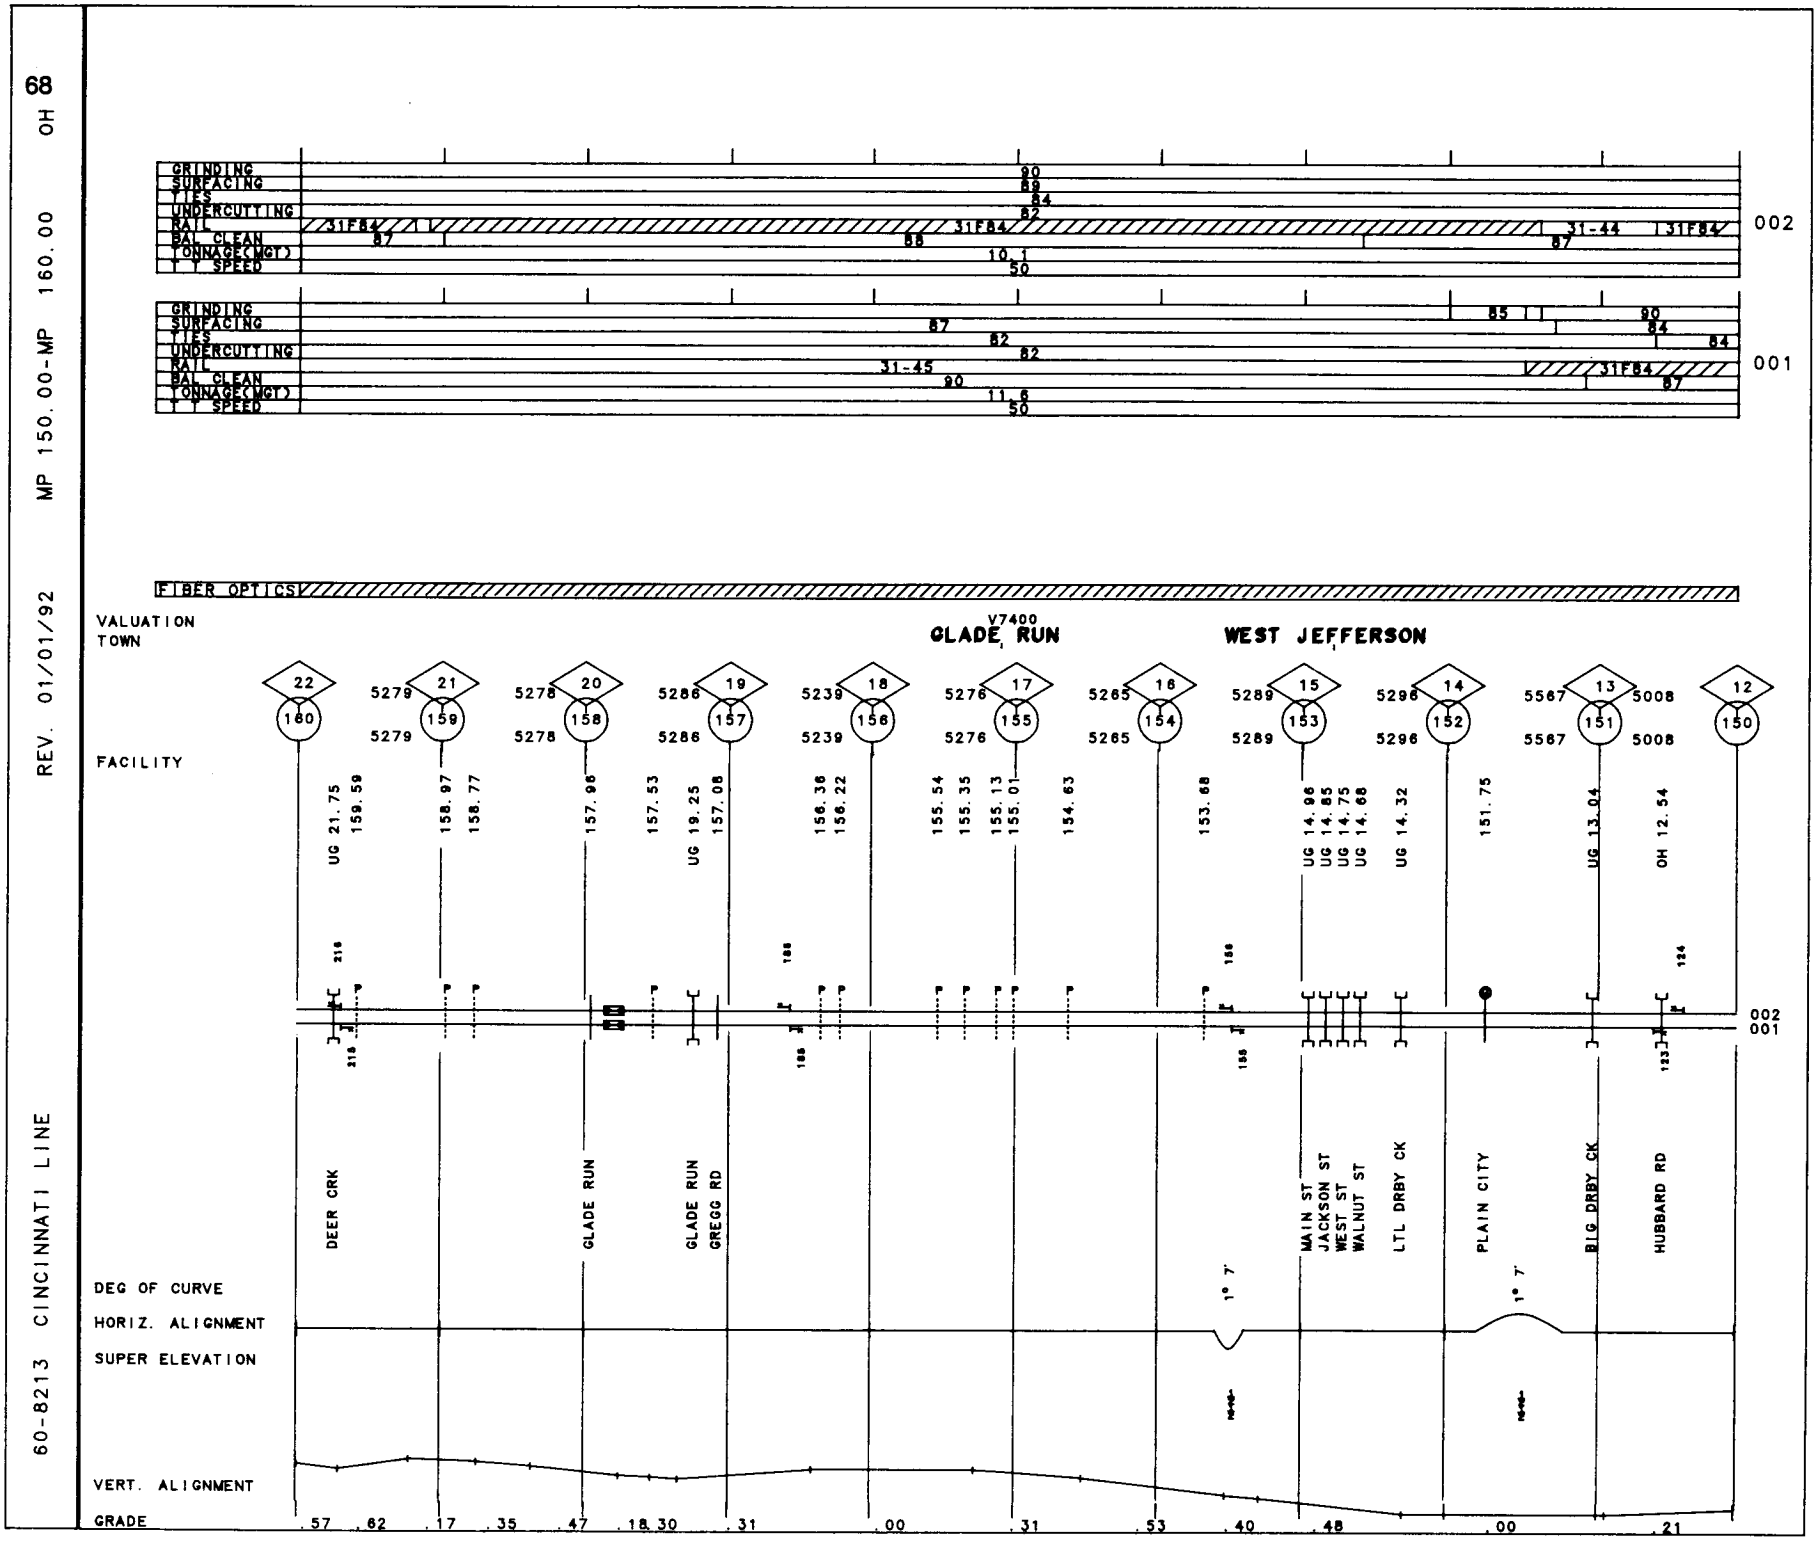
68
OH
MP 150.00-MP 160.00
REV. 01/01/92
60-8213 CINCINNATI LINE
GRINDING
SURFACING
TIES
UNDERCUTTING
RAIL
BAL CLEAN
TONNAGE(MGT)
T T SPEED
002
001
FIBER OPTICS
VALUATION
TOWN
V7400
GLADE RUN
WEST JEFFERSON
FACILITY
DEER CRK
GLADE RUN
GLADE RUN
GREGG RD
MAIN ST
JACKSON ST
WEST ST
WALNUT ST
LTL DRBY CK
PLAIN CITY
BIG DRBY CK
HUBBARD RD
DEG OF CURVE
HORIZ. ALIGNMENT
SUPER ELEVATION
VERT. ALIGNMENT
GRADE
.57 .62 .17 .35 .47 18.30 .31 .00 .31 .53 .40 .48 .00 .21

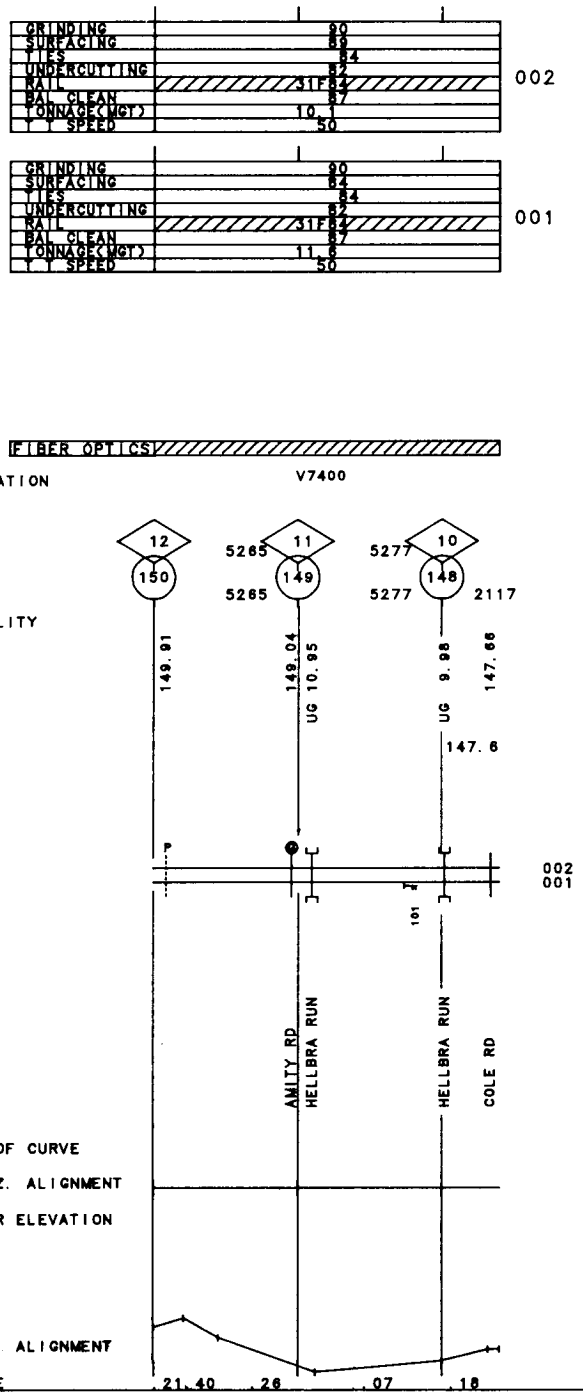
GRINDING
SURFACING
TIES
UNDERCUTTING
RAIL
RAIL CLEAN
TONNAGE(MGT)
T T SPEED
002
001
FIBER OPTICS
VALUATION
TOWN
V7400
12
11
10
150
149
148
5265
5265
5277
5277
2117
FACILITY
149.91
149.04
UG 10.95
UG 9.98
147.66
147.6
002
001
AMITY RD
HELLBRA RUN
HELLBRA RUN
COLE RD
DEG OF CURVE
HORIZ. ALIGNMENT
SUPER ELEVATION
VERT. ALIGNMENT
GRADE
21.40
.26
.07
.18

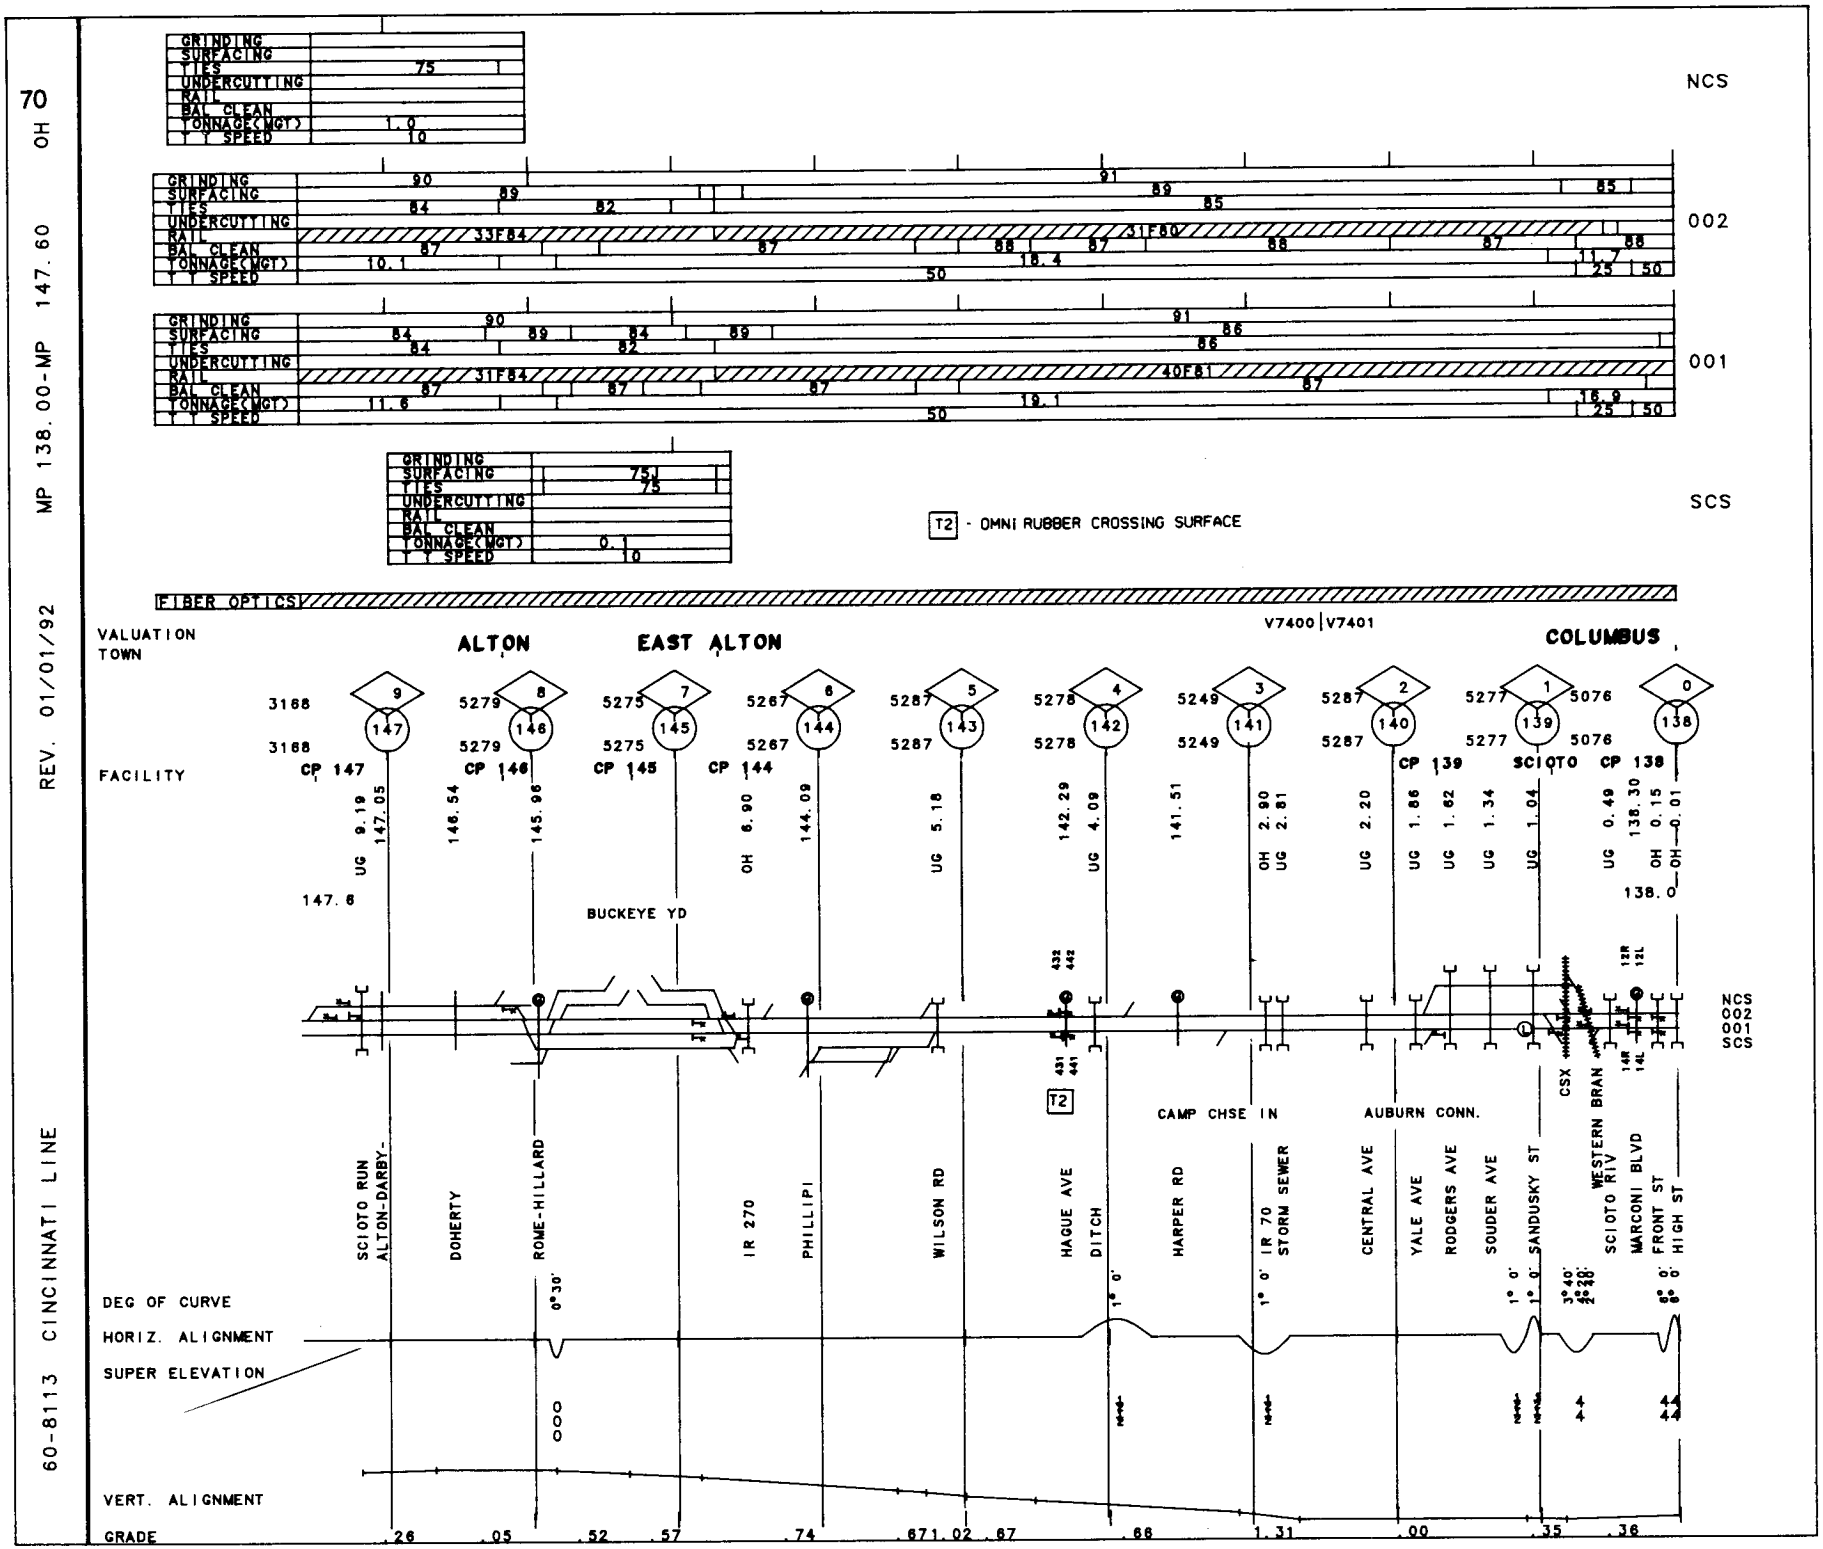
70 OH
MP 138.00-MP 147.60
REV. 01/01/92
60-8113 CINCINNATI LINE
GRINDING
SURFACING
TIES
UNDERCUTTING
RAIL
BAL CLEAN
TONNAGE(MGT)
T T SPEED
NCS
002
001
SCS
T2 - OMNI RUBBER CROSSING SURFACE
FIBER OPTICS
VALUATION TOWN
ALTON
EAST ALTON
COLUMBUS
V7400 | V7401
FACILITY
CP 147
CP 146
CP 145
CP 144
CP 139
SCIOTO
CP 138
BUCKEYE YD
CAMP CHSE IN
AUBURN CONN.
CSX
SCIOTO RIV
WESTERN BRAN
SCIOTO RUN
ALTON-DARBY-
DOHERTY
ROME-HILLARD
IR 270
PHILLIPI
WILSON RD
HAGUE AVE
DITCH
HARPER RD
IR 70
STORM SEWER
CENTRAL AVE
YALE AVE
RODGERS AVE
SOUDER AVE
SANDUSKY ST
MARCONI BLVD
FRONT ST
HIGH ST
DEG OF CURVE
HORIZ. ALIGNMENT
SUPER ELEVATION
VERT. ALIGNMENT
GRADE

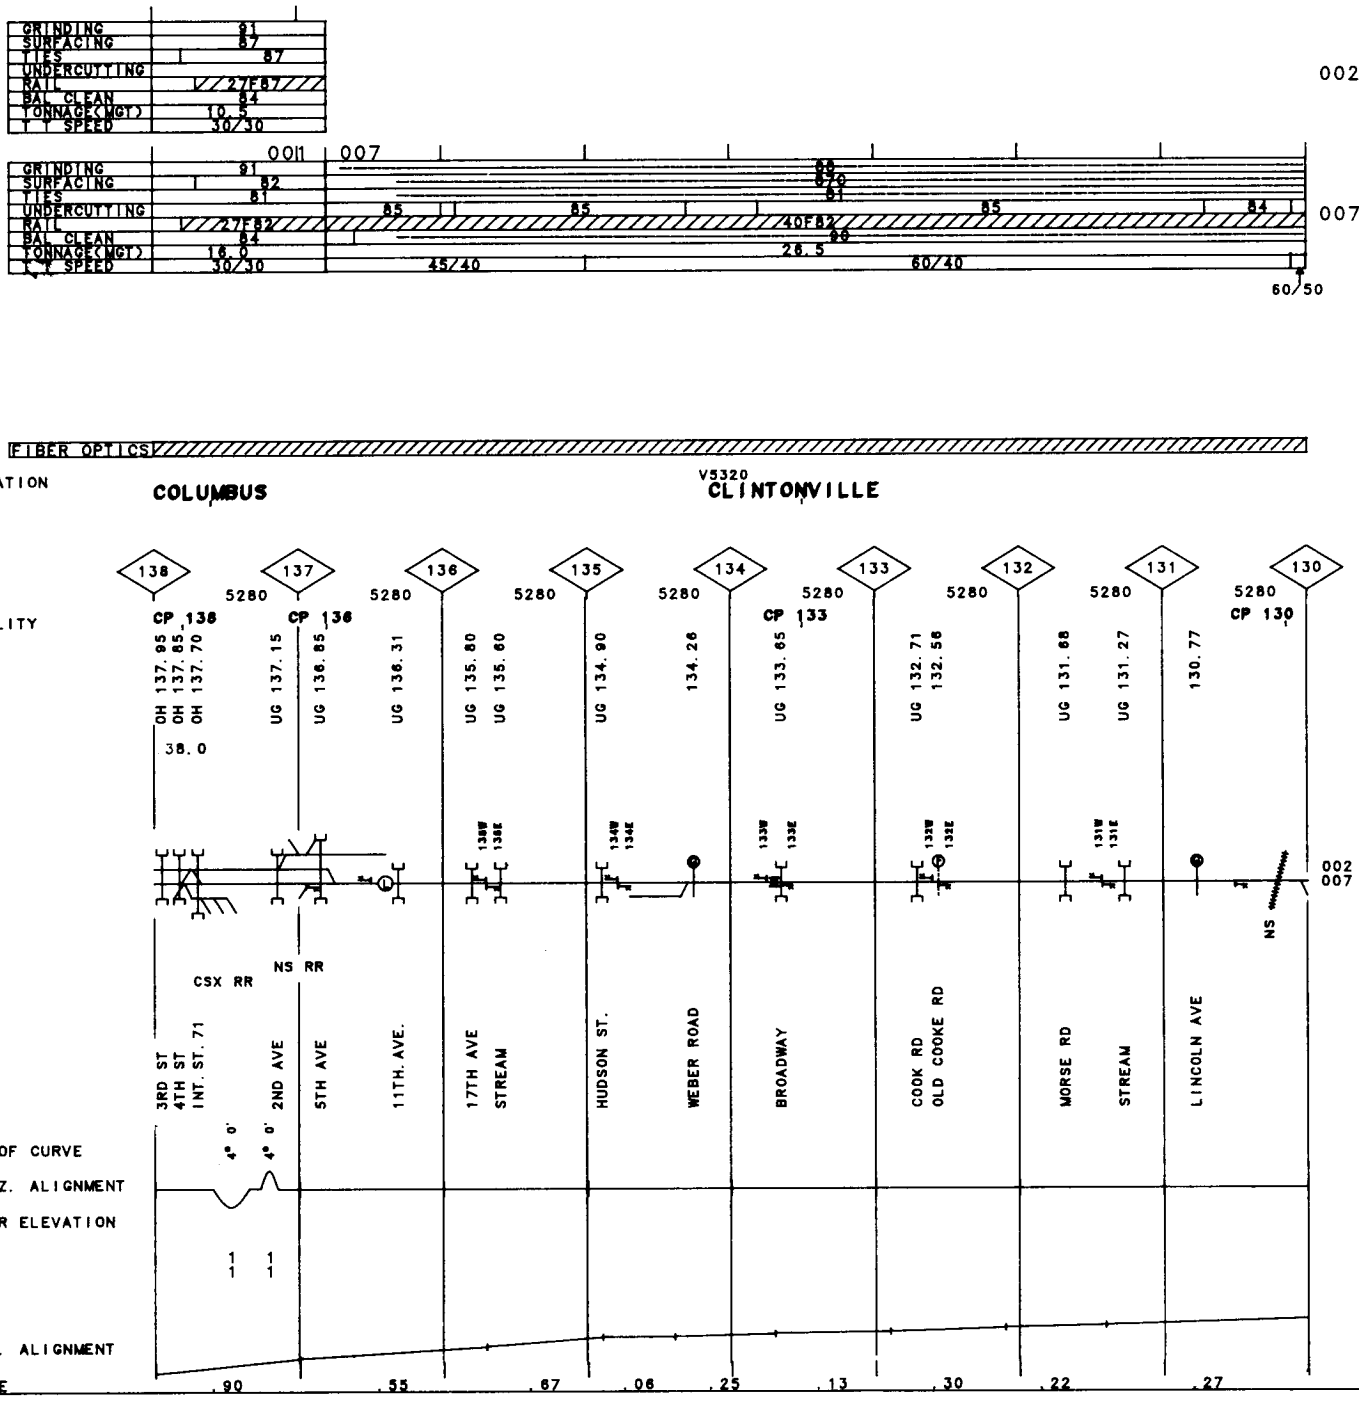
GRINDING
SURFACING
TIES
UNDERCUTTING
RAIL
BAL. CLEAN
TONNAGE(MGT)
T.T. SPEED
91
87
87
27F87
84
10.5
30/30
002
0011
007
GRINDING
SURFACING
TIES
UNDERCUTTING
RAIL
BAL. CLEAN
TONNAGE(MGT)
T.T. SPEED
91
82
81
27F82
84
18.0
30/30
85
85
40F82
85
84
28.5
45/40
60/40
60/50
007
FIBER OPTICS
VALUATION TOWN
COLUMBUS
V5320
CLINTONVILLE
138
137
136
135
134
133
132
131
130
5280
FACILITY
CP 138
CP 136
CP 133
CP 130
OH 137.95
OH 137.85
OH 137.70
38.0
UG 137.15
UG 136.85
UG 136.31
UG 135.80
UG 135.60
UG 134.90
134.26
UG 133.65
UG 132.71
132.56
UG 131.68
UG 131.27
130.77
138W
138E
134W
134E
133W
133E
132W
132E
131W
131E
002
007
NS
CSX RR
NS RR
3RD ST
4TH ST
INT. ST. 71
2ND AVE
5TH AVE
11TH. AVE.
17TH AVE
STREAM
HUDSON ST.
WEBER ROAD
BROADWAY
COOK RD
OLD COOKE RD
MORSE RD
STREAM
LINCOLN AVE
DEG OF CURVE
4° 0'
4° 0'
HORIZ. ALIGNMENT
SUPER ELEVATION
1 1
1 1
VERT. ALIGNMENT
GRADE
.90
.55
.67
.06
.25
.13
.30
.22
.27

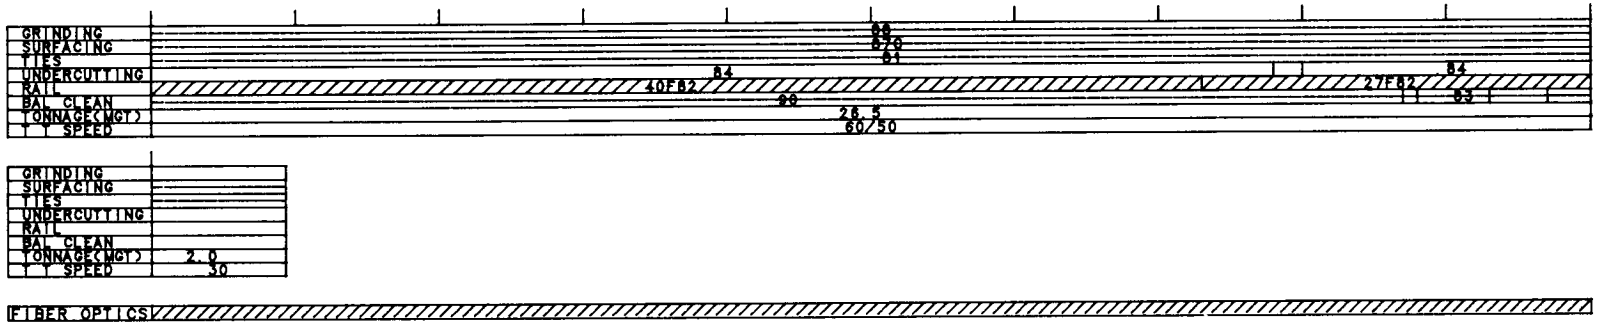

VALUATION TOWN

WORTHINGTON V5320 **LEWIS CENTER**

FACILITY

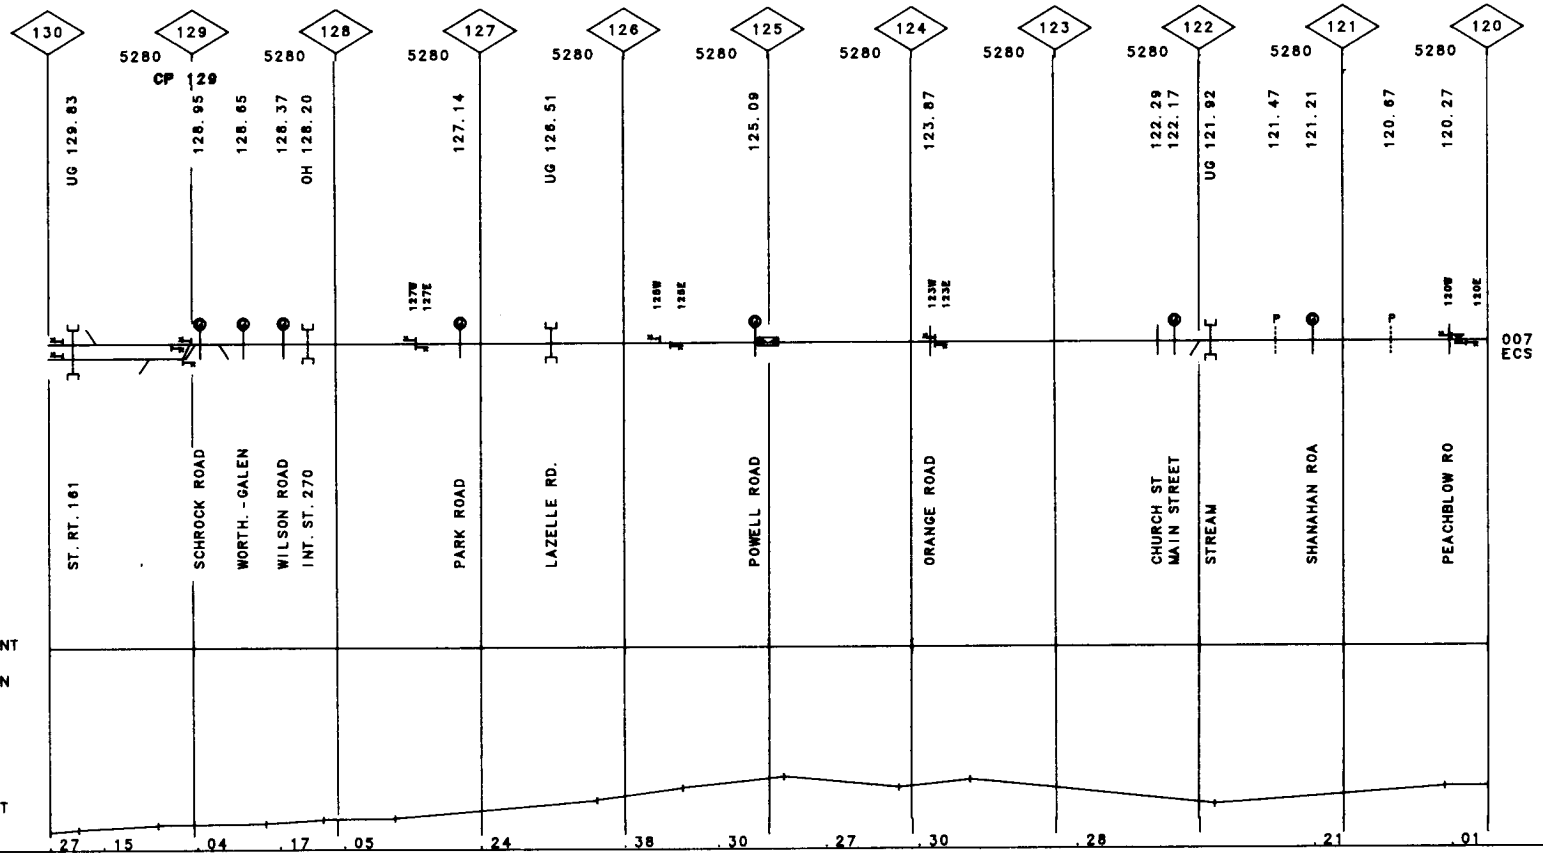

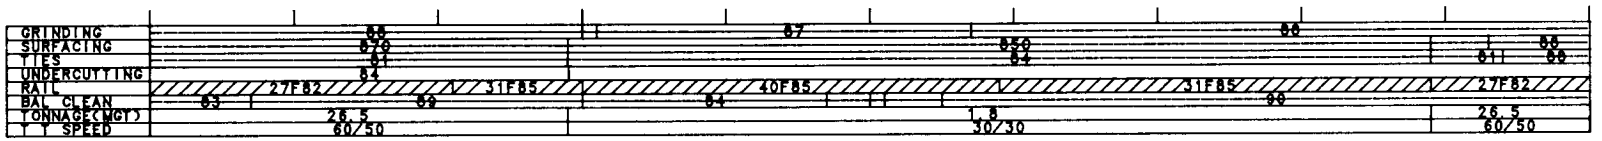

FIBER OPTICS

VALUATION
TOWN

V5320

DELAWARE

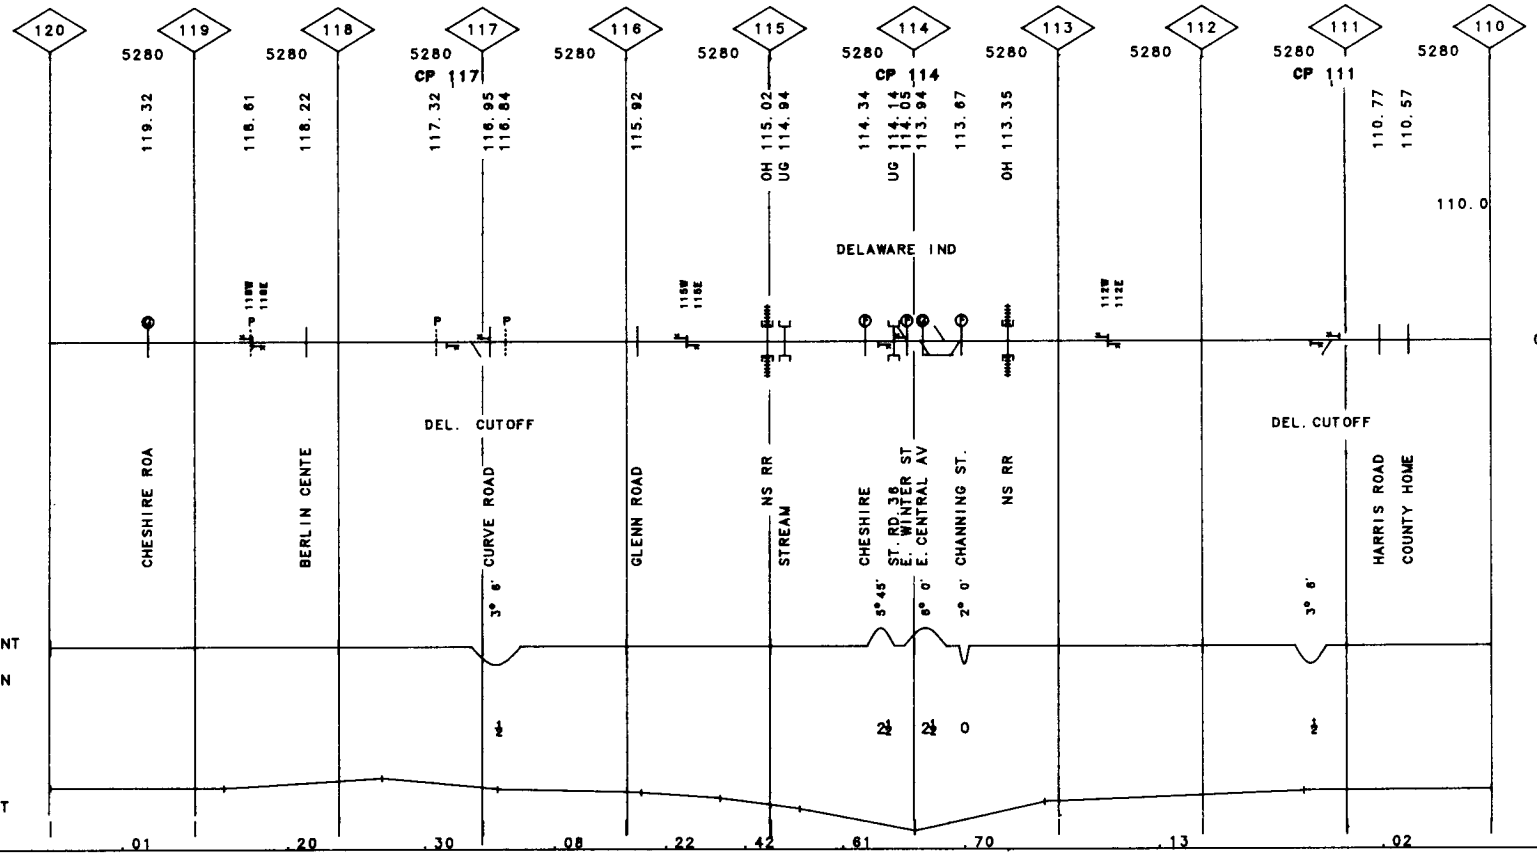

60-811A DELAWARE CUTOFF REV. 01/01/92 MP 111.10-MP 114.50 011

GRINDING	
SURFACING	84
TIES	81
UNDERCUTTING	
RAIL	27F82
BAL. CLEAN	84
TONNAGE(MGT)	24.7
T T SPEED	60/50

007

FIBER OPTICS

VALUATION V5320

TOWN JONES PAGET

	114	113	112	
	2652	5295	5280	4655
FACILITY	CP 117			CP 111
	114.45	UG 113.54	UG 112.92	UG 112.23	UG 111.98
	114.5				111.1

COL'S. LINE

COL'S. LINE 007

CURVE RD. | ST. RD. 36 | CO. RD. 84 | ST. RT. 521 | CATTLE PASS

DEG OF CURVE

HORIZ. ALIGNMENT 3° 0'

SUPER ELEVATION 4

VERT. ALIGNMENT

GRADE .00

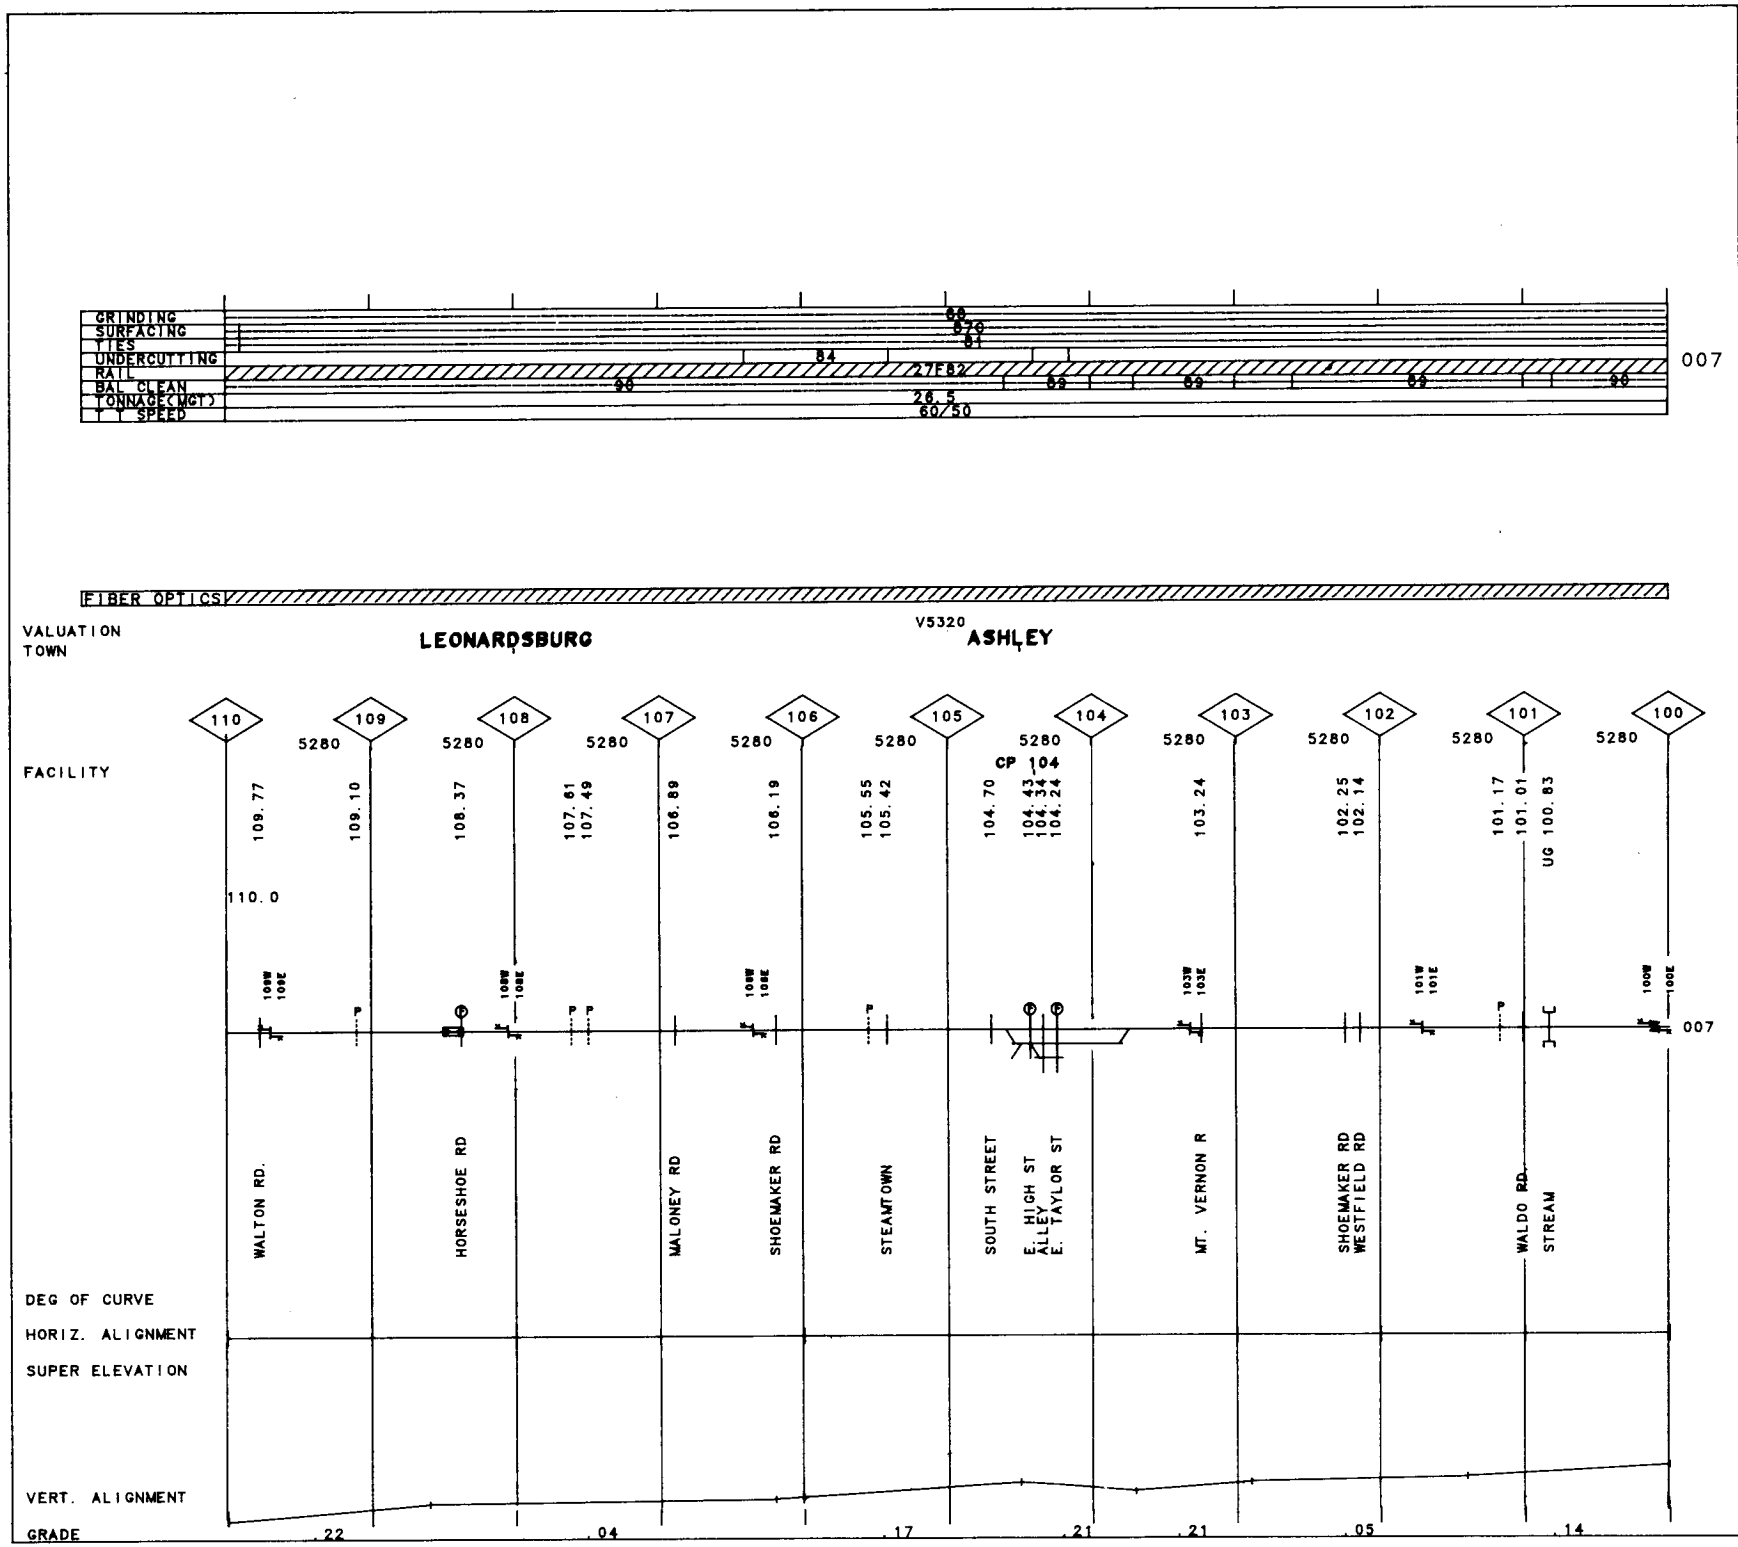

75 OH

MP 100.00-MP 110.00

REV. 01/01/92

60-8111 COLUMBUS LINE

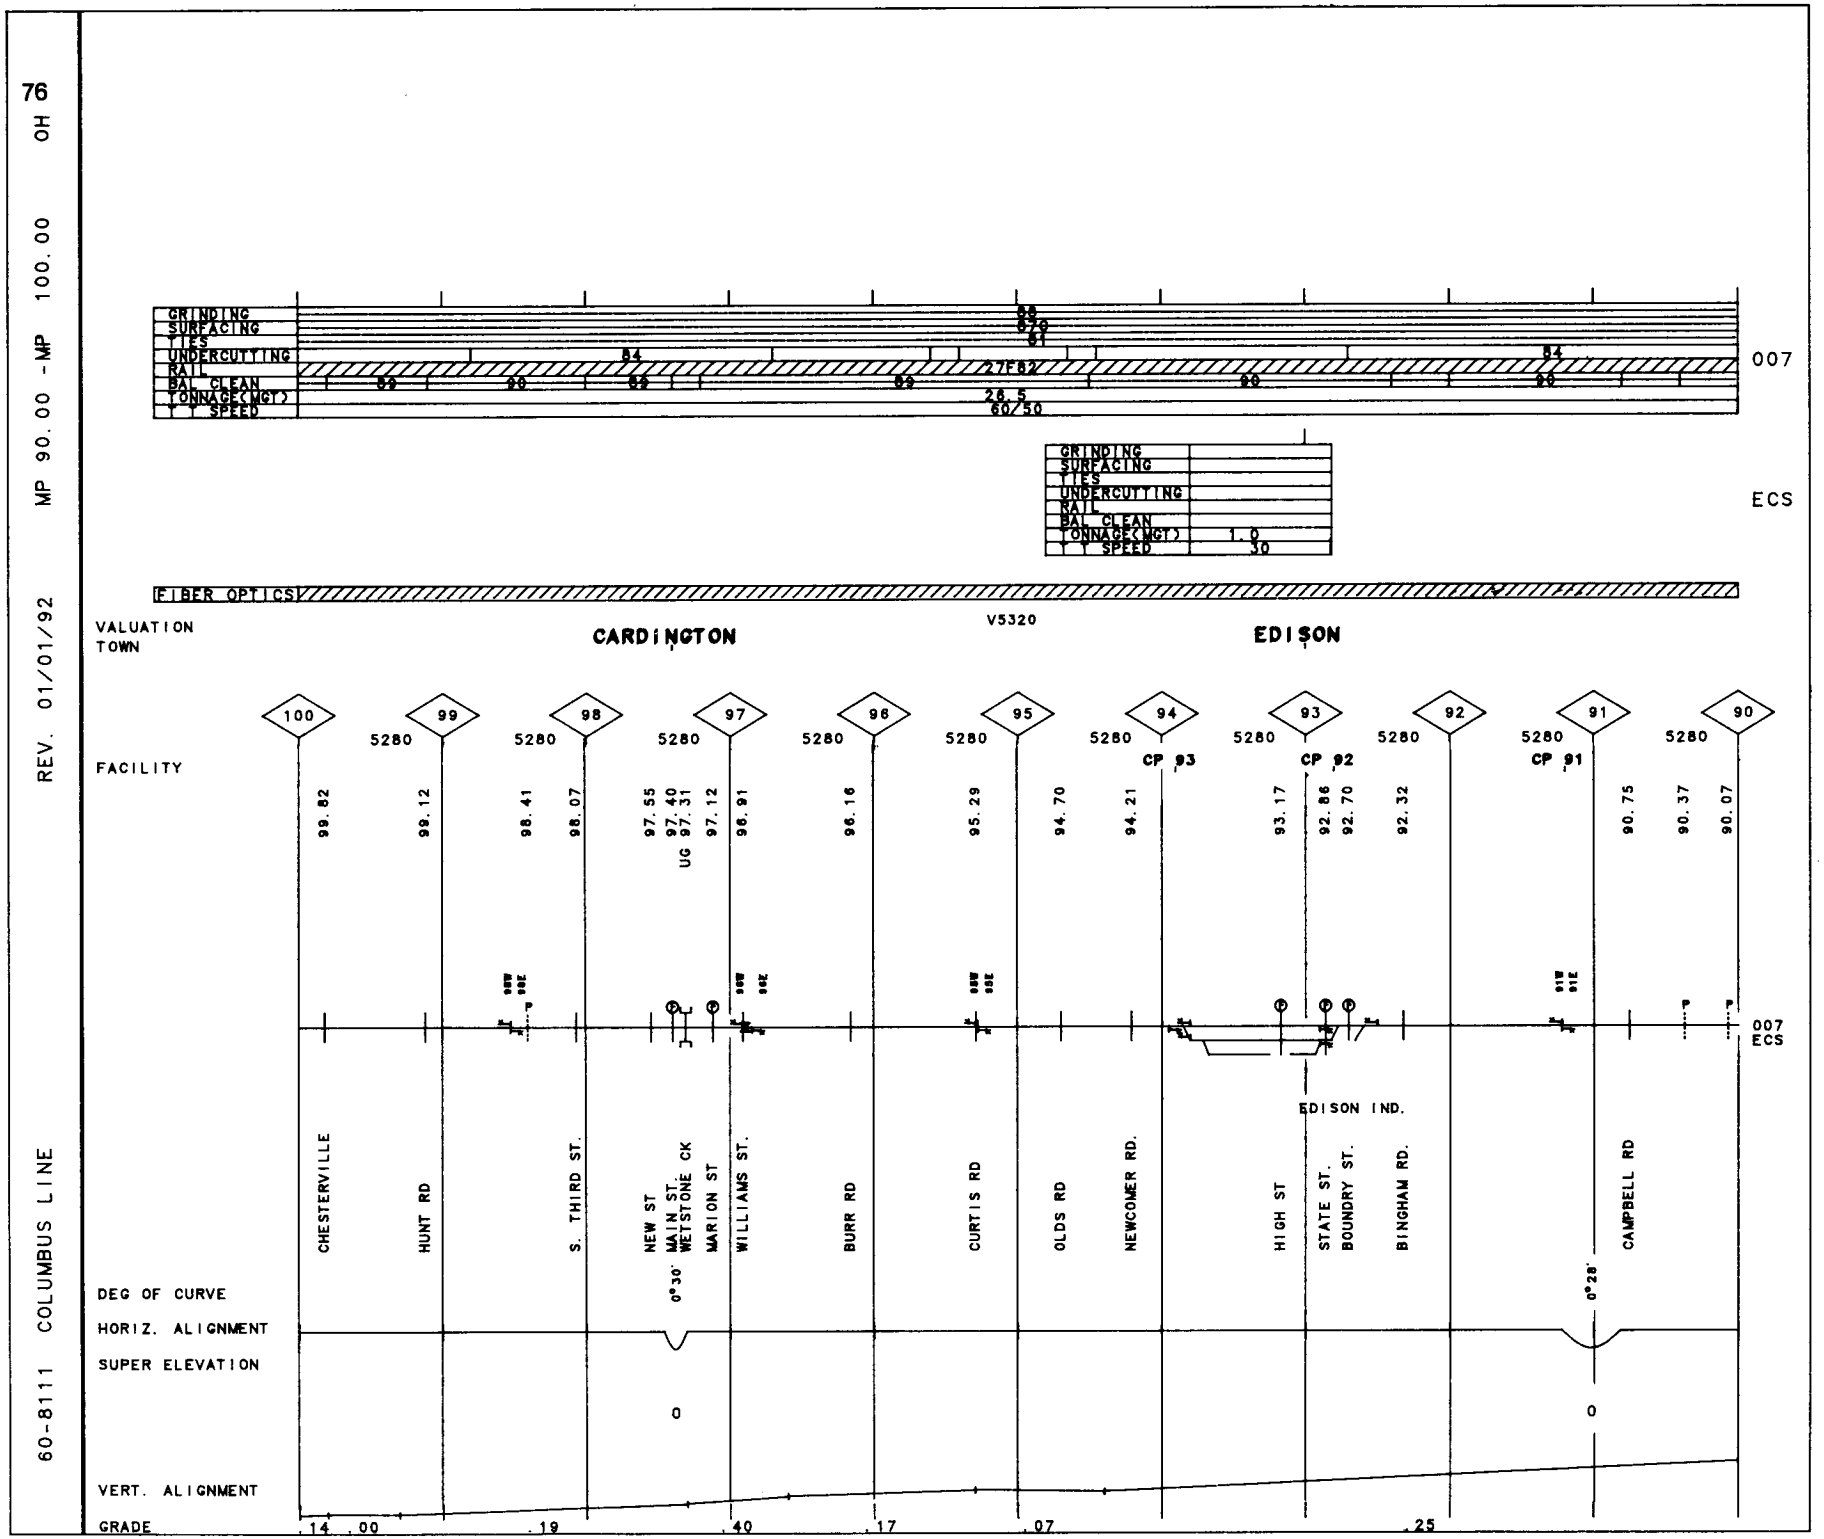
76
OH
MP 90.00 -MP 100.00
REV. 01/01/92
60-8111 COLUMBUS LINE
GRINDING
SURFACING
TIES
UNDERCUTTING
RAIL
BAL CLEAN
TONNAGE(MGT)
SPEED
84
27F82
26.5
60/50
89
007
ECS
1.0
30
FIBER OPTICS
VALUATION
TOWN
CARDINGTON
V5320
EDISON
FACILITY
100
99
98
97
96
95
94
93
92
91
90
5280
99.82
99.12
98.41
98.07
97.55
97.40
UG 97.31
97.12
96.91
96.16
95.29
94.70
94.21
CP 93
93.17
CP 92
92.86
92.70
92.32
CP 91
90.75
90.37
90.07
CHESTERVILLE
HUNT RD
S. THIRD ST.
NEW ST
MAIN ST.
WETSTONE CK
MARION ST
WILLIAMS ST.
BURR RD
CURTIS RD
OLDS RD
NEWCOMER RD.
EDISON IND.
HIGH ST
STATE ST.
BOUNDRY ST.
BINGHAM RD.
CAMPBELL RD
0°30'
0°28'
DEG OF CURVE
HORIZ. ALIGNMENT
SUPER ELEVATION
0
VERT. ALIGNMENT
GRADE
.14
.00
.19
.40
.17
.07
.25

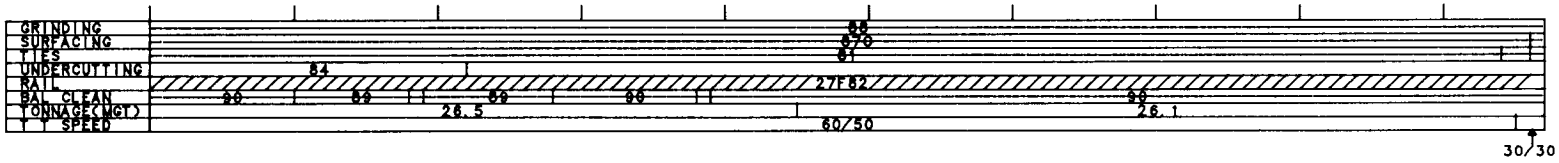

FIBER OPTICS

VALUATION TOWN: SIMS STA. — SAINT JAMES — V5320 | V5340 CALION

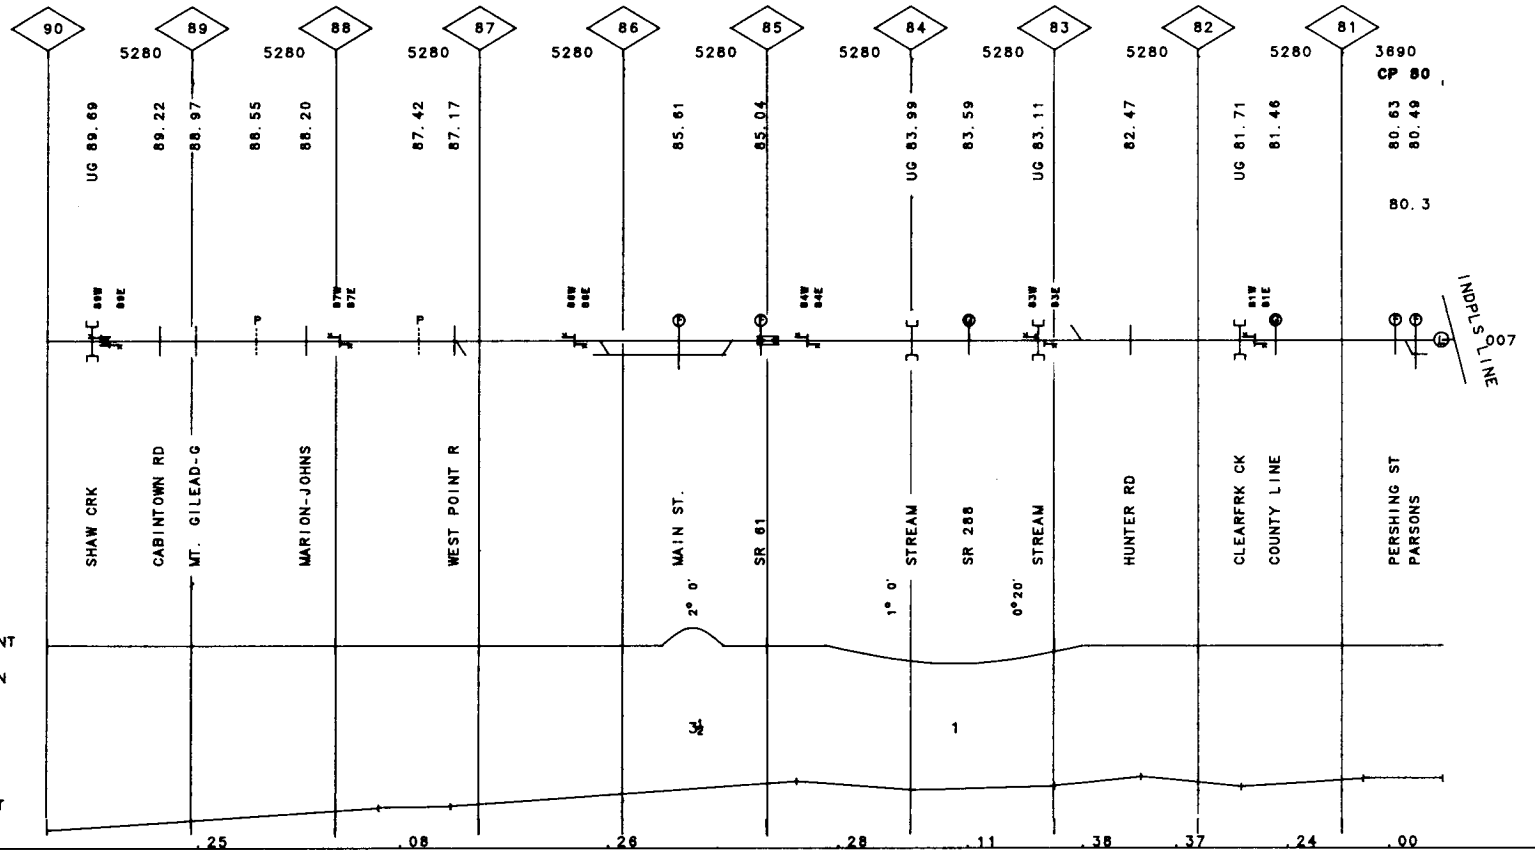

78

OH

60-8255 CLEMENT I.T.

REV. 01/01/92 MP .00 -MP 3.50

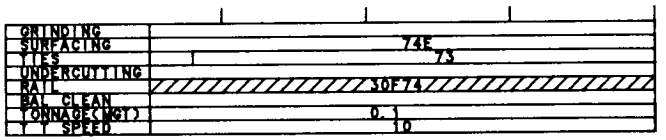

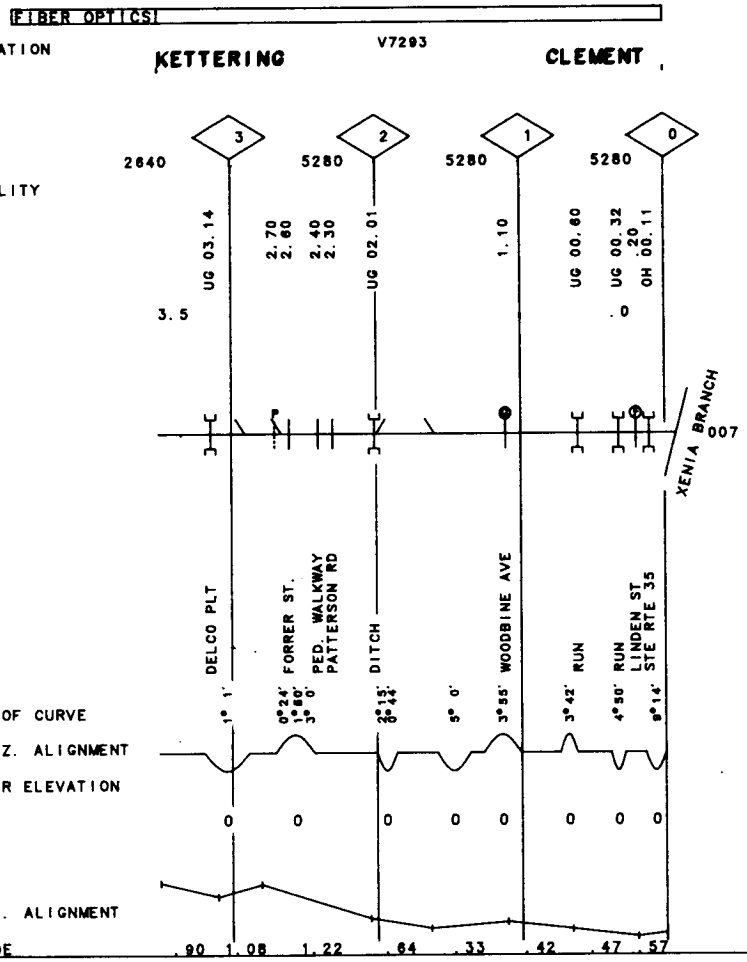

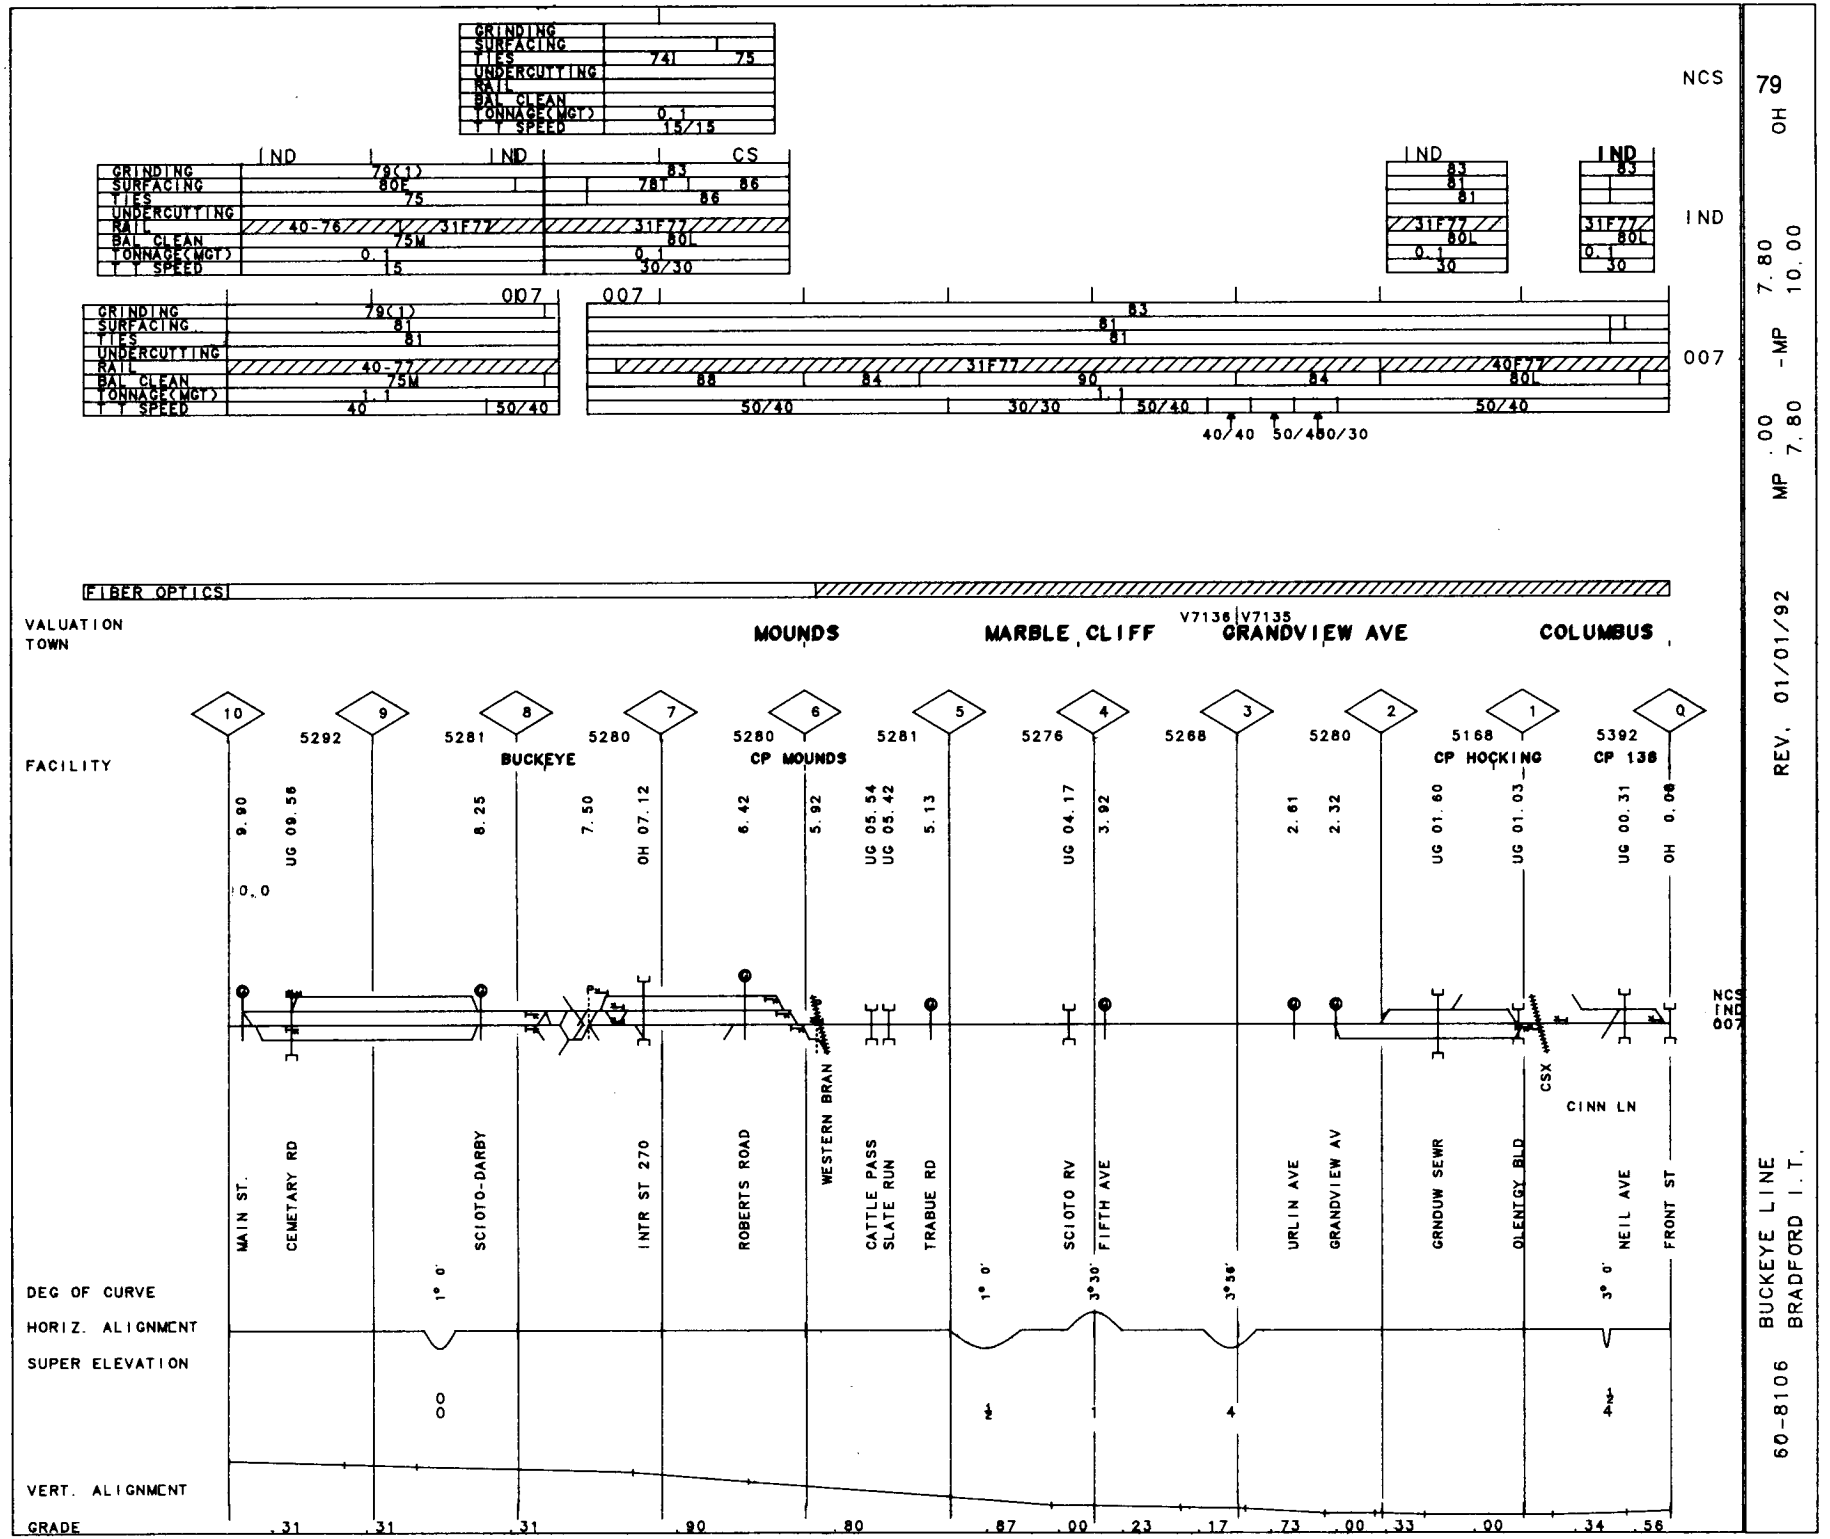

NCS 79 OH

IND 7.80

007 MP .00 -MP 7.80

REV. 01/01/92

60-8106 BUCKEYE LINE
BRADFORD I.T.

80 IN

MP 160.00-MP 163.20

REV. 01/01/92

60-3107 REDKEY I.T.

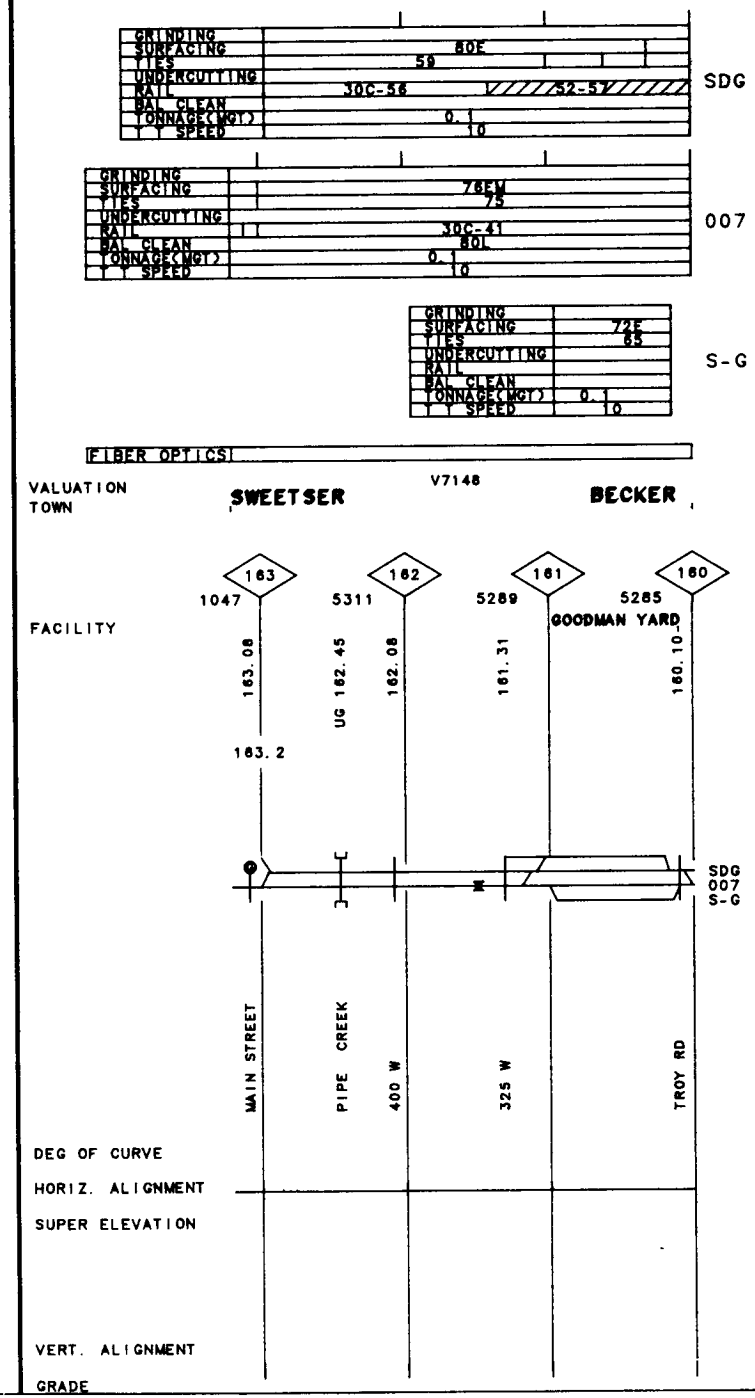

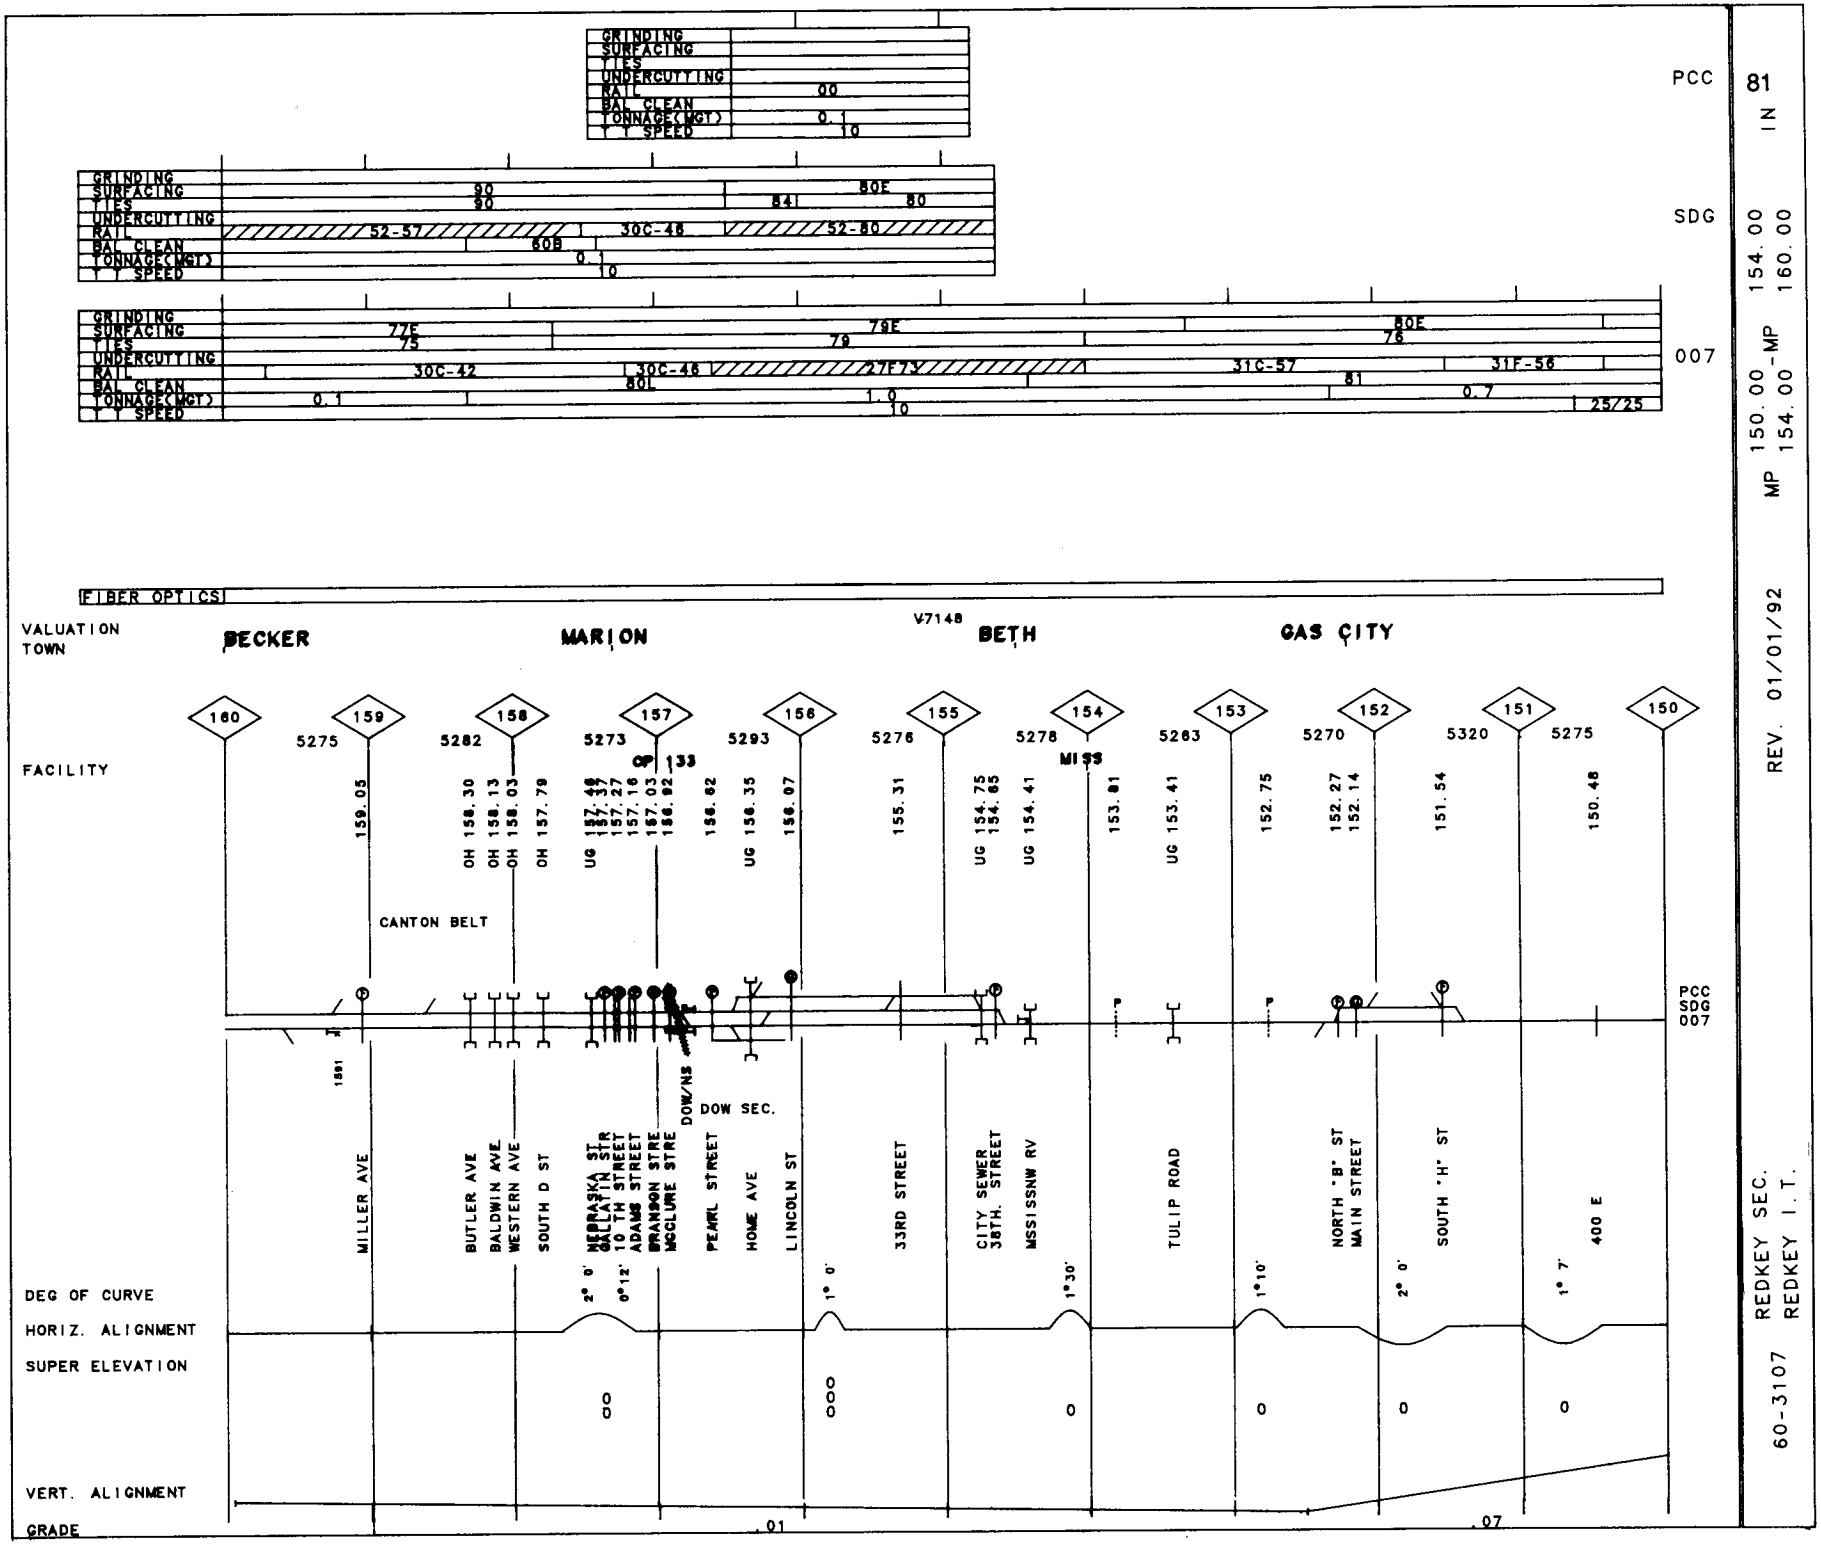
GRINDING
SURFACING
TIES
UNDERCUTTING
RAIL
BAL. CLEAN
TONNAGE(MGT)
SPEED
PCC
SDG
007
FIBER OPTICS
V7148
VALUATION TOWN
BECKER
MARION
BETH
CAS CITY
FACILITY
CANTON BELT
MILLER AVE
BUTLER AVE
BALDWIN AVE
WESTERN AVE
SOUTH D ST
NEBRASKA ST
CALVIN ST
10 TH STREET
ADAMS STREET
BRANDON STRE
MCCLURE STRE
DOW/NS
DOW SEC.
PEARL STREET
HOME AVE
LINCOLN ST
33RD STREET
CITY SEWER
38TH. STREET
MSSISSNW RV
TULIP ROAD
NORTH "B" ST
MAIN STREET
SOUTH "H" ST
400 E
DEG OF CURVE
HORIZ. ALIGNMENT
SUPER ELEVATION
VERT. ALIGNMENT
GRADE
.01
.07
REDKEY SEC.
REDKEY I.T.
60-3107
REV. 01/01/92
MP 150.00 - MP 154.00
154.00
160.00
IN
81

82

60-3107 REDKEY SEC. REV. 01/01/92 MP 140.00-MP 150.00 IN

GRINDING		
SURFACING	65 50	
TIES	65	61
UNDERCUTTING		
RAIL	31-C51	30C-40
BAL CLEAN		
TONNAGE(MGT)	0.1	
T T SPEED	10	

SDG

| | | |

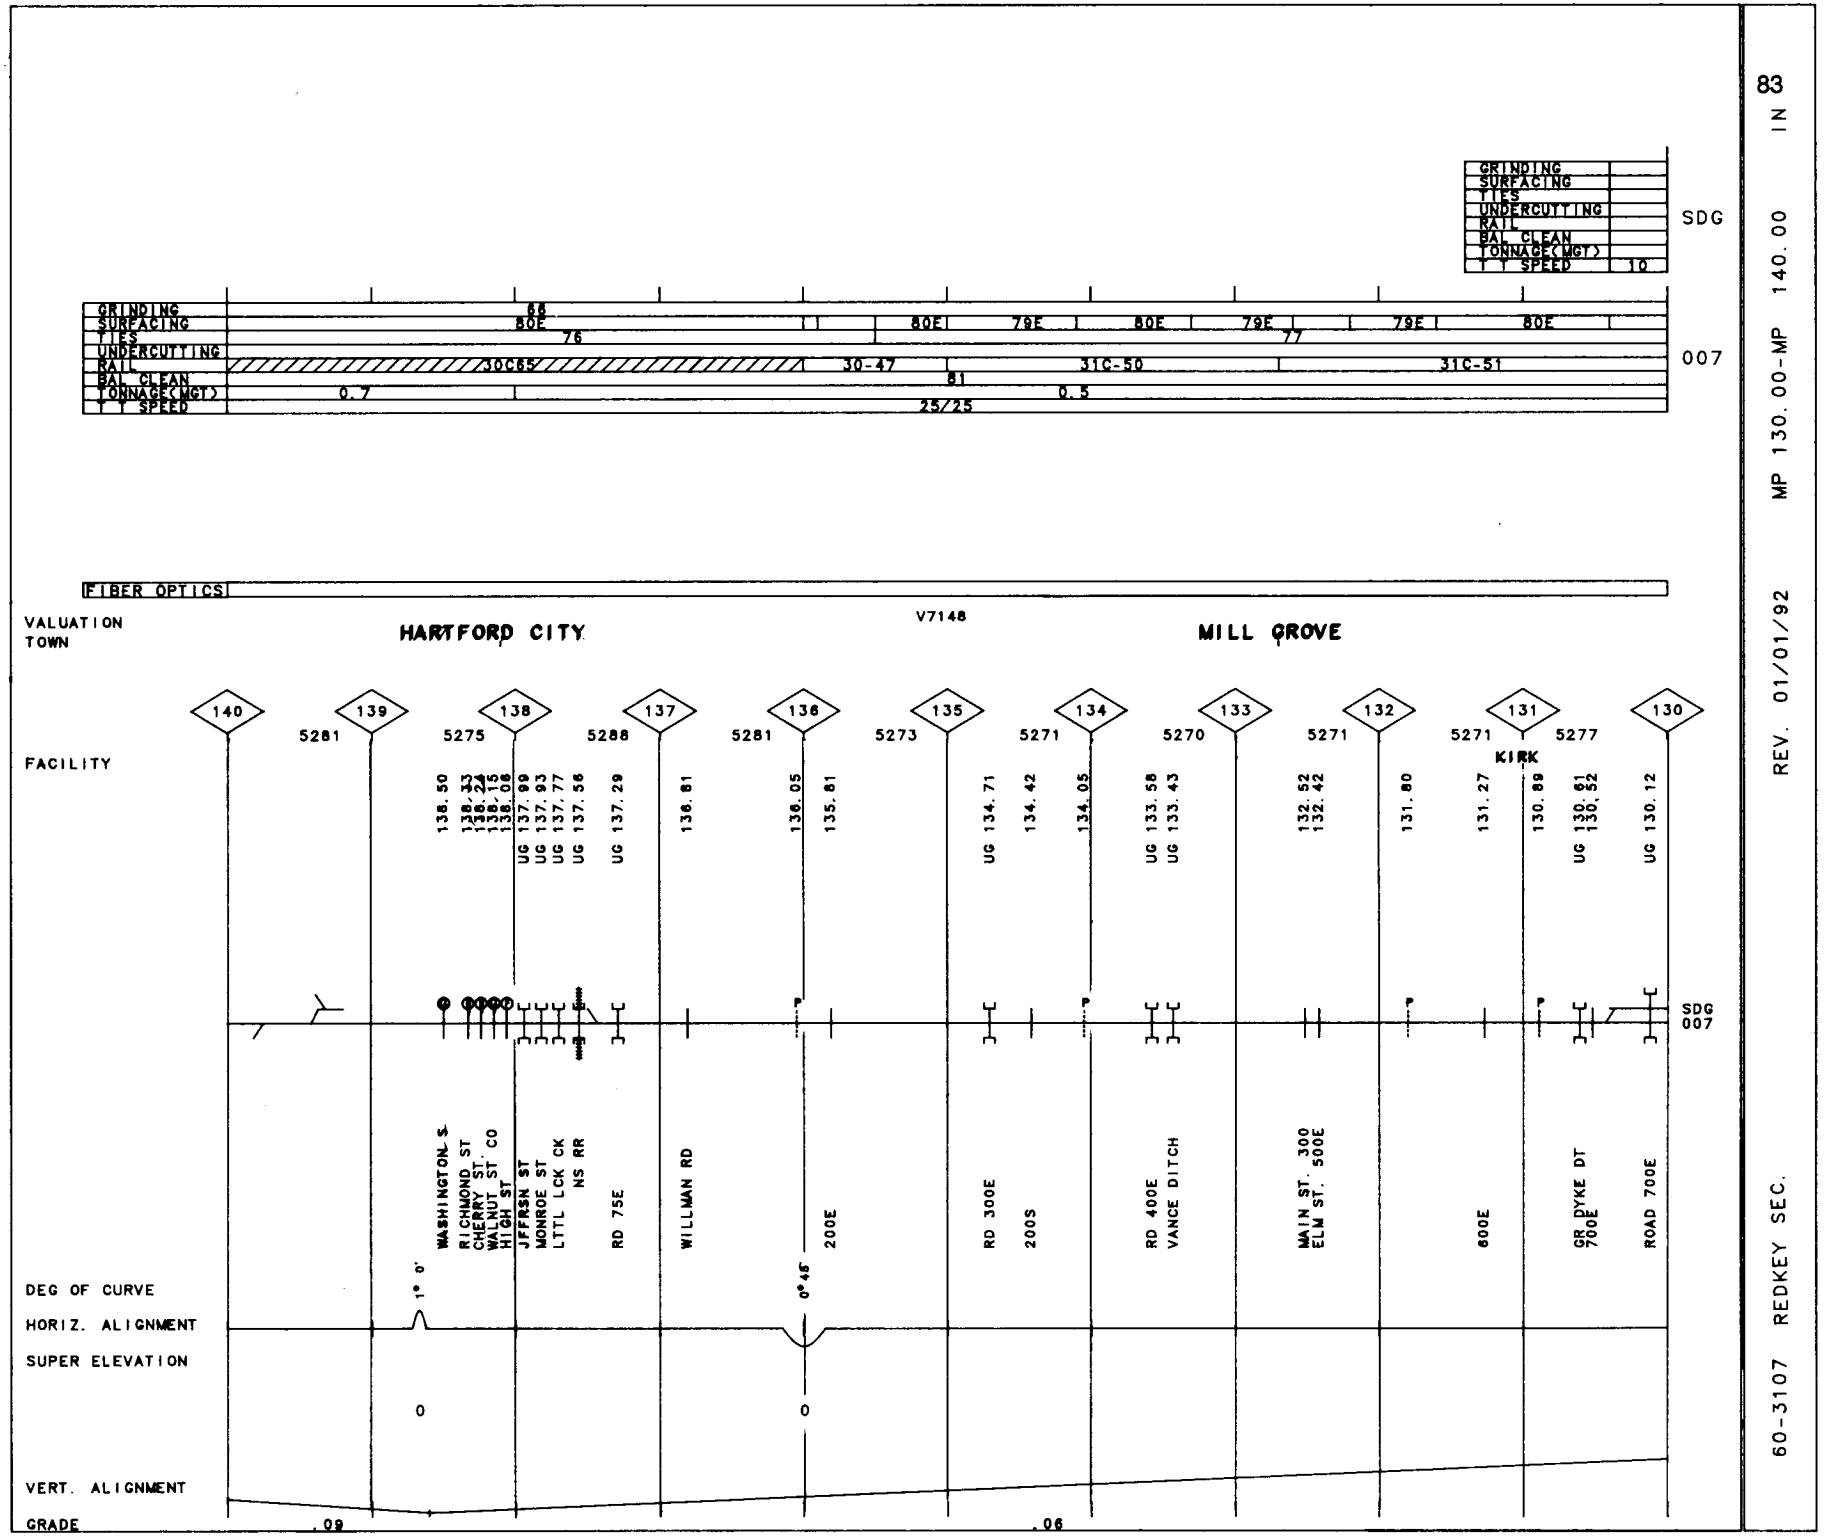

83 IN

MP 130.00-MP 140.00

REV. 01/01/92

60-3107 REDKEY SEC.

84 IN

MP 120.00-MP 130.00

REV. 01/01/92

60-3107 REDKEY SEC.

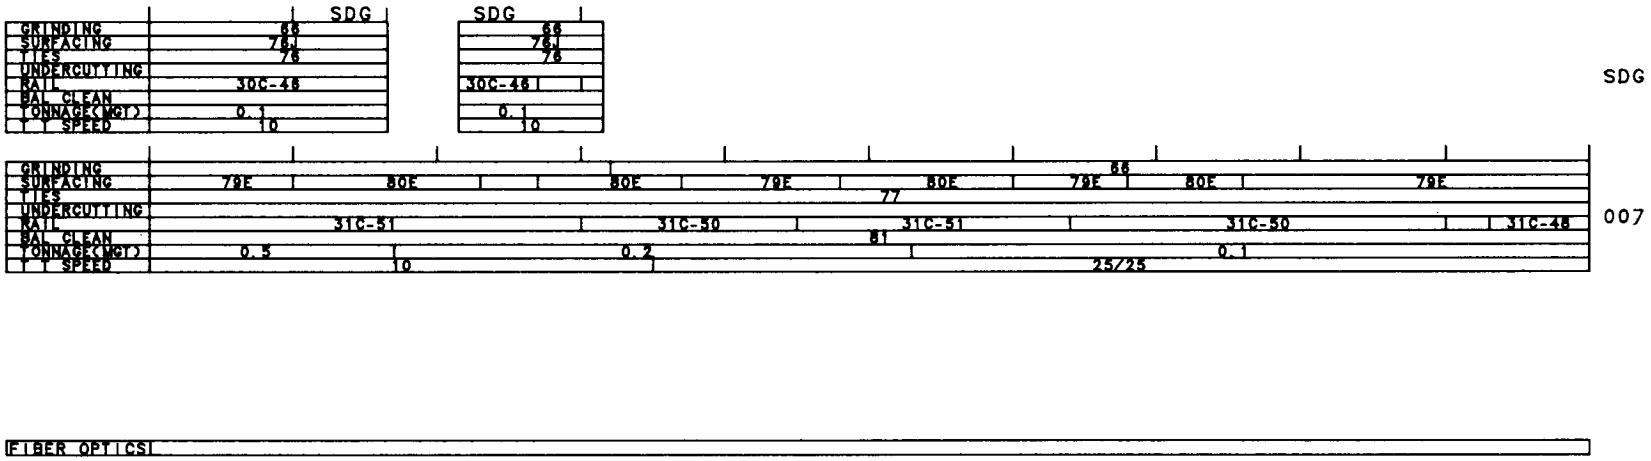

VALUATION TOWN

DUNKIRK

V7148 RED KEY

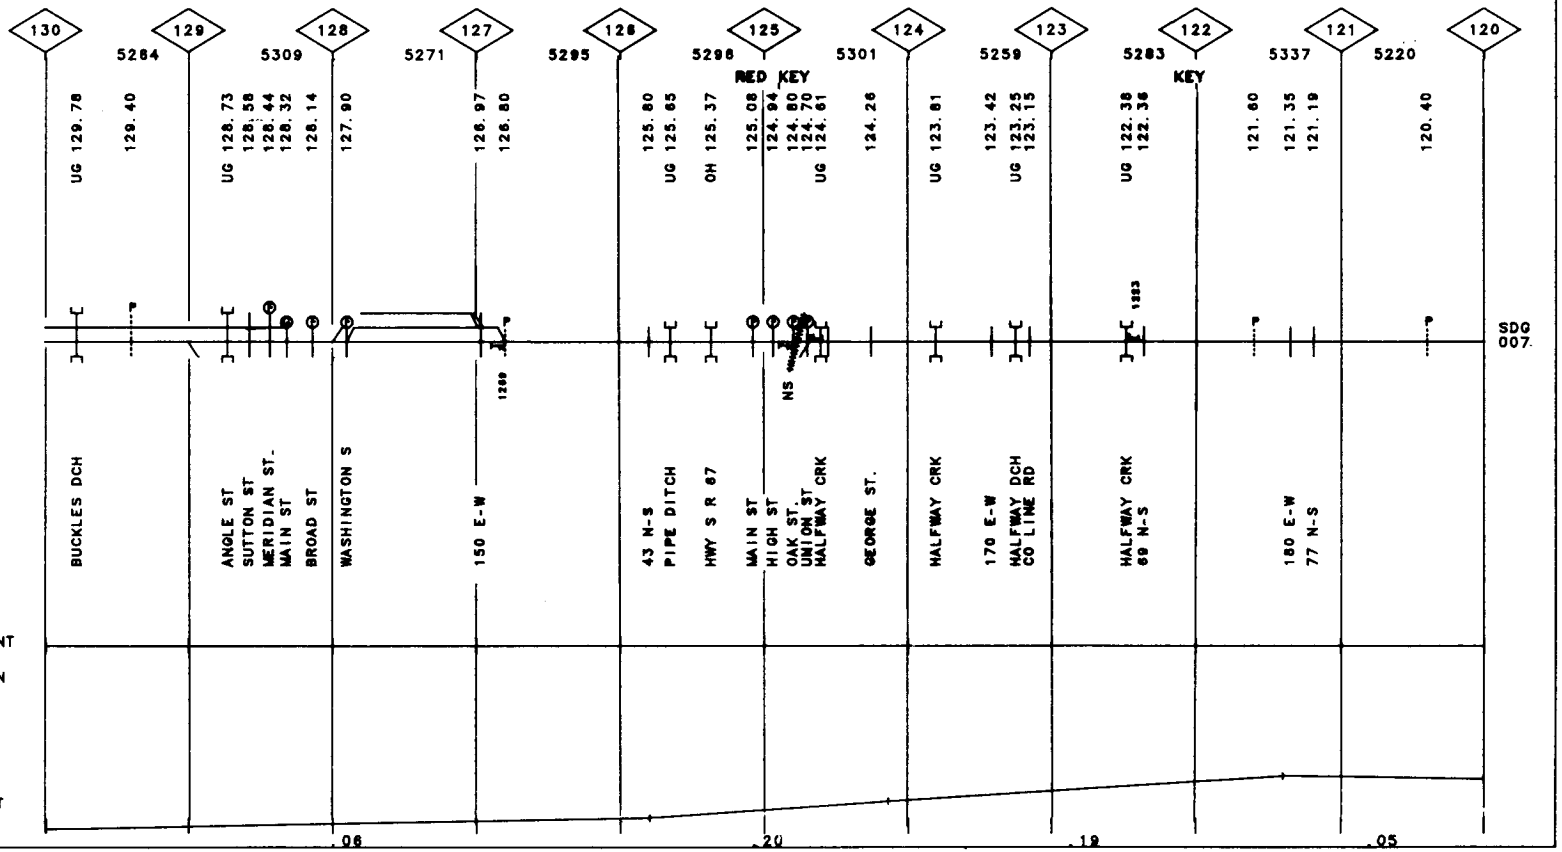

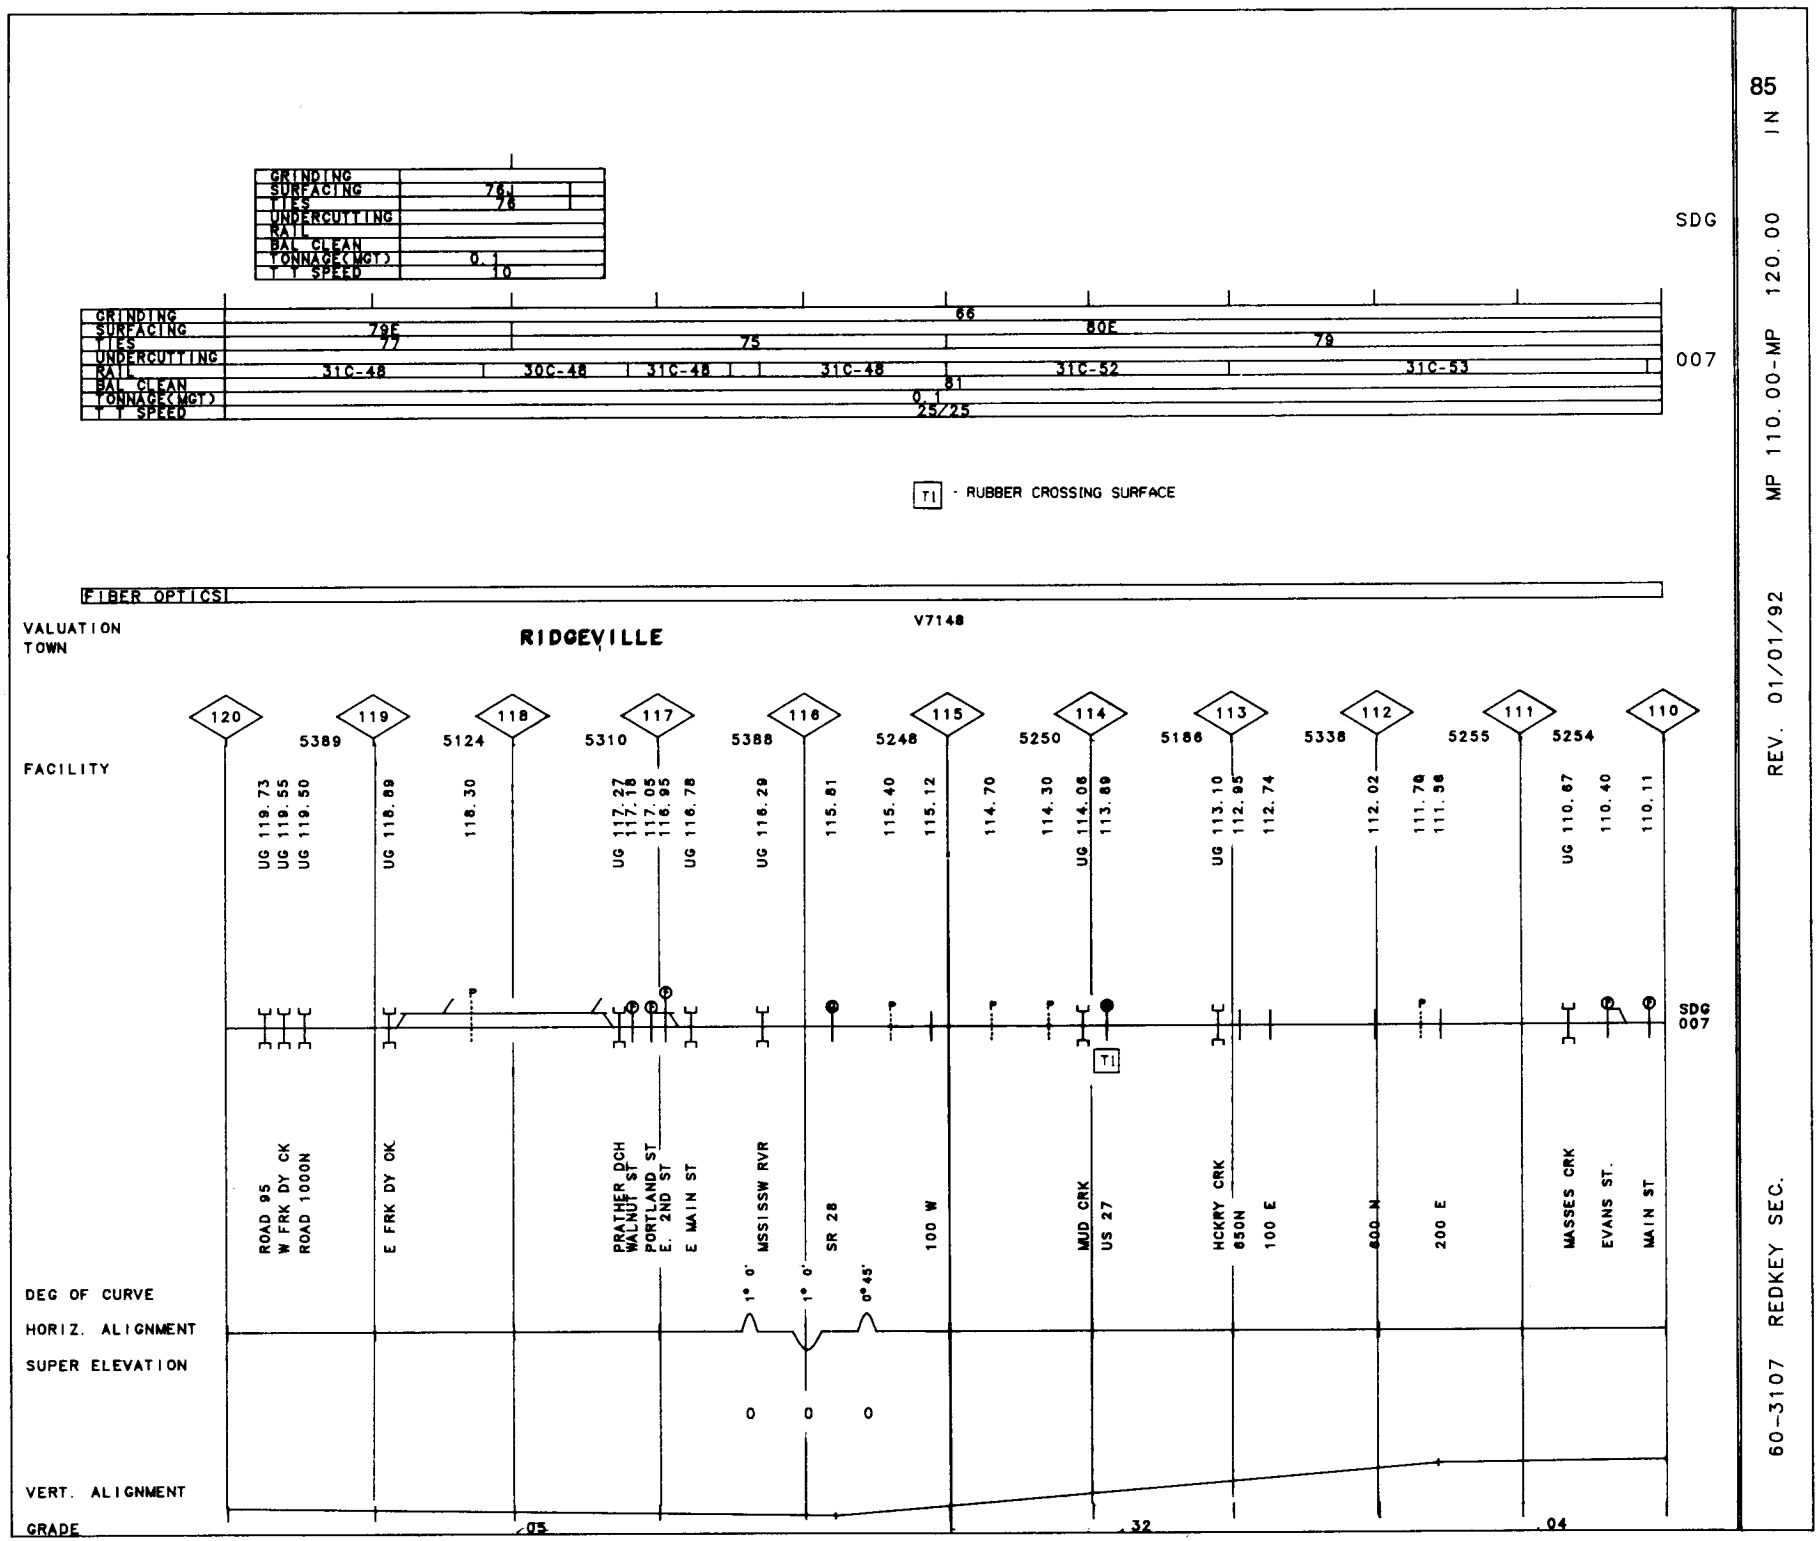

85

60-3107 REDKEY SEC. REV. 01/01/92 MP 110.00-MP 120.00 IN

60-3107 REDKEY SEC. REV. 01/01/92 MP 103.90-MP 110.00 IN

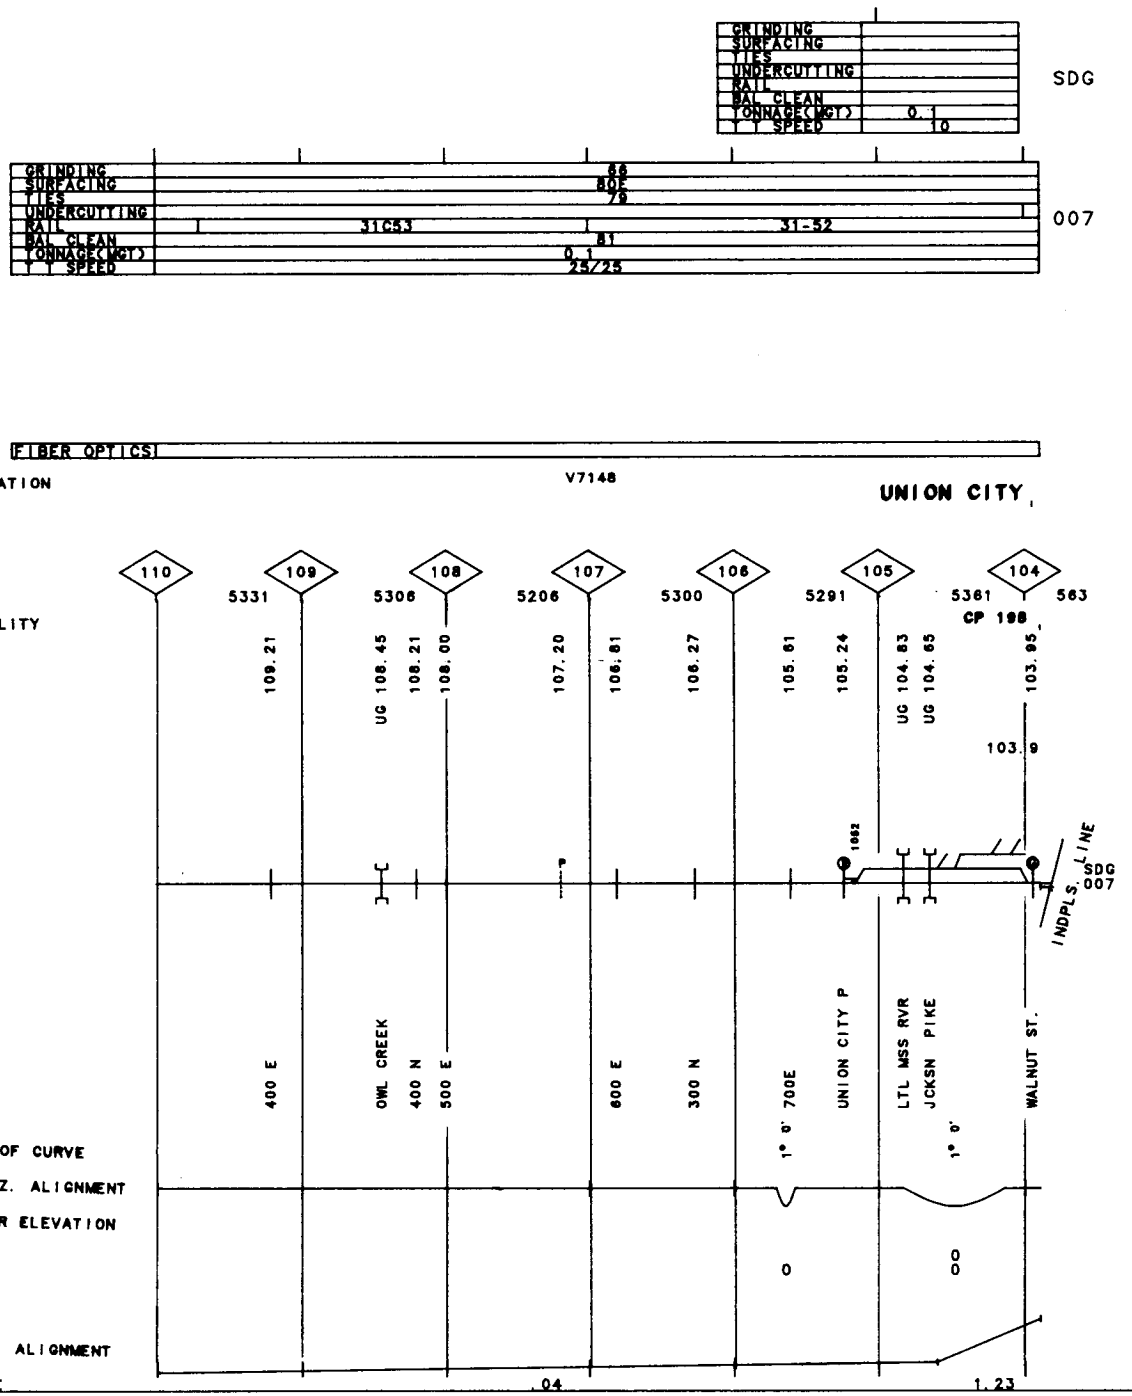

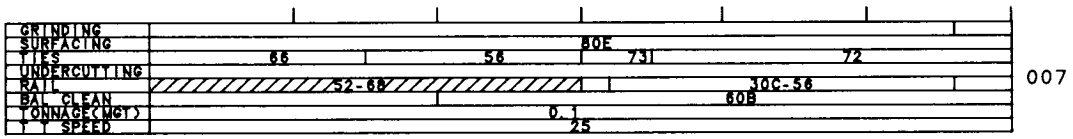
GRINDING
SURFACING
TIES
UNDERCUTTING
RAIL
BAL CLEAN
TONNAGE(MGT)
SPEED
66
56
80E
731
72
52-68
30C-56
60B
0.1
25
007

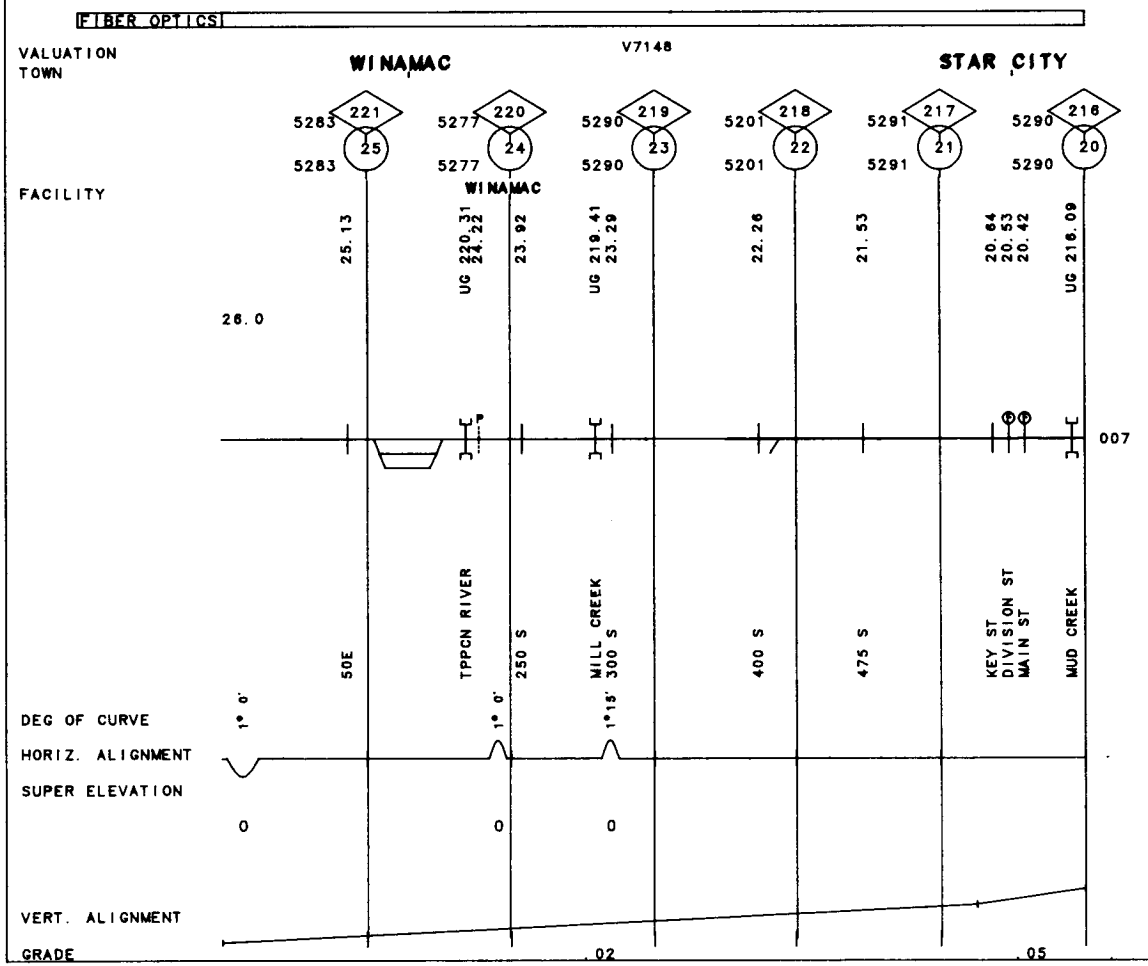
FIBER OPTICS
VALUATION
TOWN
WINAMAC
V7148
STAR CITY
5283 221 5283 25
5277 220 5277 24
5290 219 5290 23
5201 218 5201 22
5291 217 5291 21
5290 216 5290 20
WINAMAC
FACILITY
25.13
UG 220.31 24.22
23.92
UG 219.41 23.29
22.26
21.53
20.64 20.53 20.42
UG 216.09
26.0
007
50E
TPPCN RIVER
250 S
MILL CREEK 300 S
400 S
475 S
KEY ST DIVISION ST MAIN ST
MUD CREEK
DEG OF CURVE
1° 0'
1° 0'
1°15' 0'
HORIZ. ALIGNMENT
SUPER ELEVATION
0
0
0
VERT. ALIGNMENT
GRADE
.02
.05

88 IN

MP 10.00 -MP 20.00

REV. 01/01/92

60-3107 WINAMAC SEC.

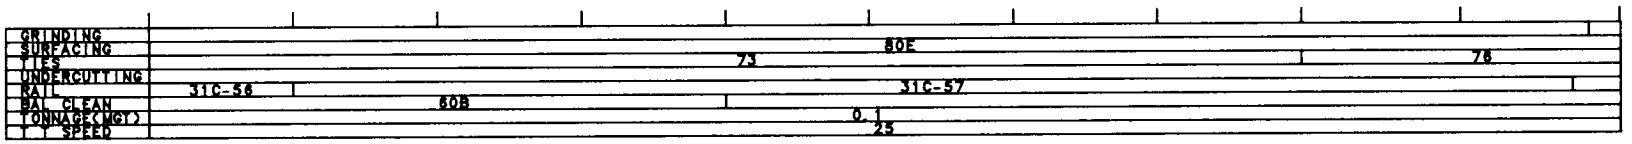

FIBER OPTICS

V7148

VALUATION TOWN

THORNEHOPE

ROYAL CENTER

FACILITY

216 20 | 5294 215 19 | 5296 214 18 | 5296 213 17 | 5297 212 16 | 5250 211 15 | 5303 210 14 | 5291 209 13 | 5292 208 12 | 5831 6 11 | 5832 5 10

19.08 | 18.04 | 17.51 17.37 | 16.83 | UG 212.54 | 15.83 | 15.30 | 14.75 | 13.76 UG 209.67 | 12.93 | 12.75 | 12.49 12.40 12.31 12.22 | UG 207.99 11.90 11.80 | 11.50 | 10.10

007

700 S | 800 S | THORNHOPE RD | BIG INDN CK | 1000 S | CR | 900 N | 800 N LTT INDN CK | 750 N | SR 16 | NORTH ST CENTER ST SOUTH ST | FRDCKS DTCH | 600 W | 575 W

DEG OF CURVE: 1°40' | 1°40' | 0°38' | 1° 0' | 2° 0' | 2° 0'

HORIZ. ALIGNMENT

SUPER ELEVATION: 0 | 0 | 0 | 0 | 0 | 0

VERT. ALIGNMENT

GRADE: .05 | .03 | .01 | .00

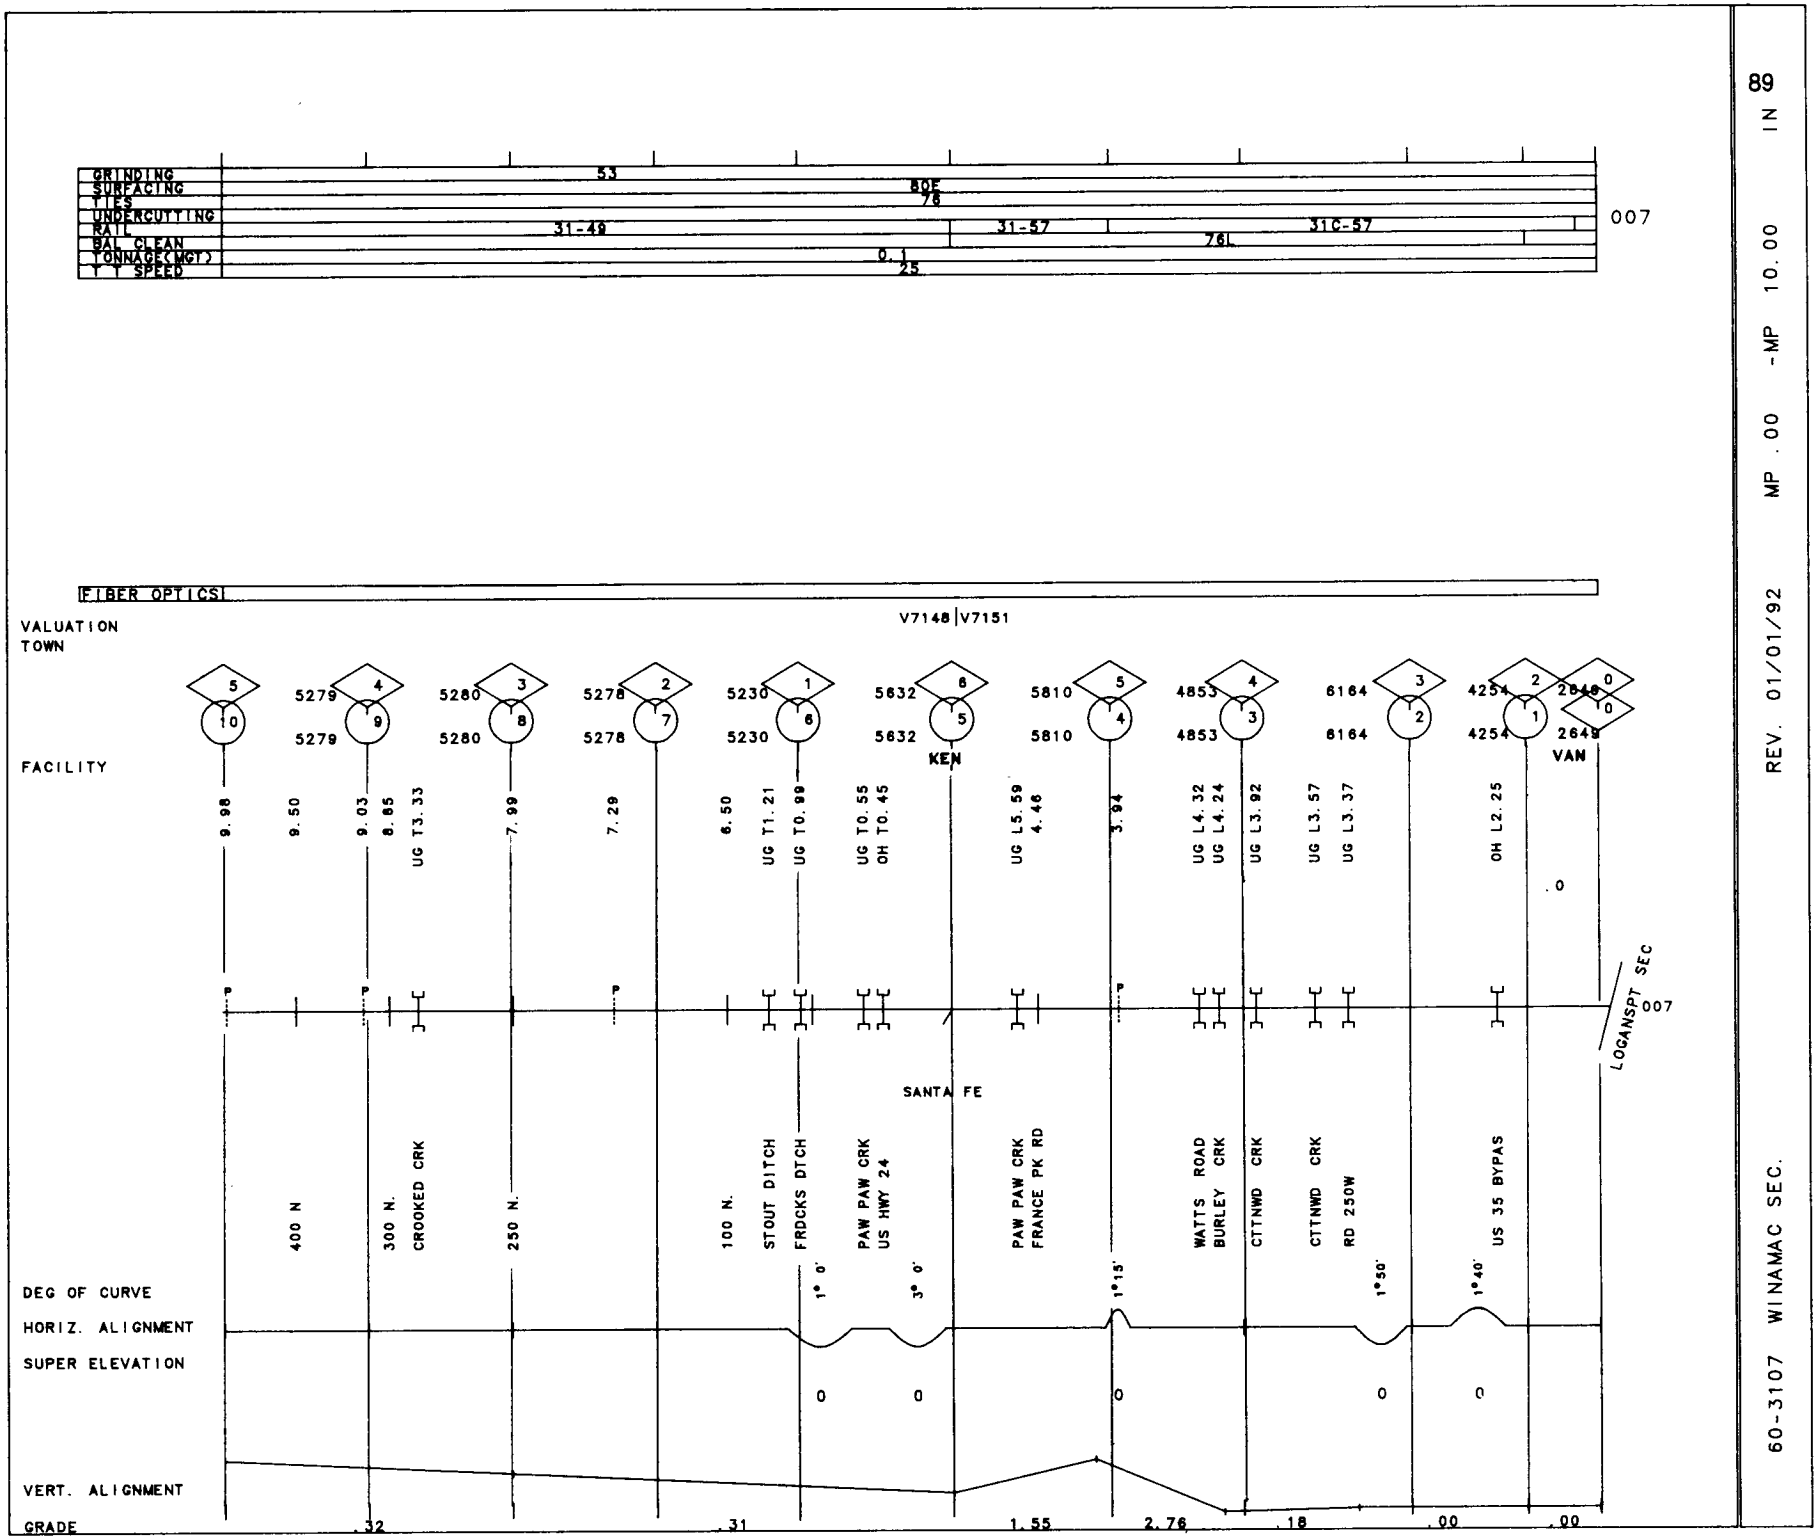

89

60-3107 WINAMAC SEC. REV. 01/01/92 MP .00 -MP 10.00 IN

60-8111 CAMP CHASE I.T. REV. 01/01/92 MP 150.00-MP 155.40 OH

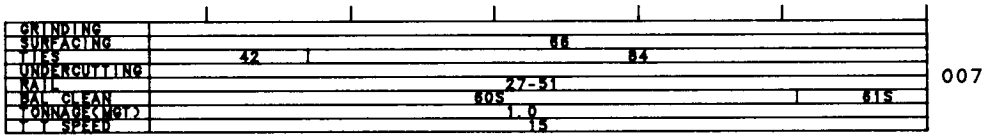

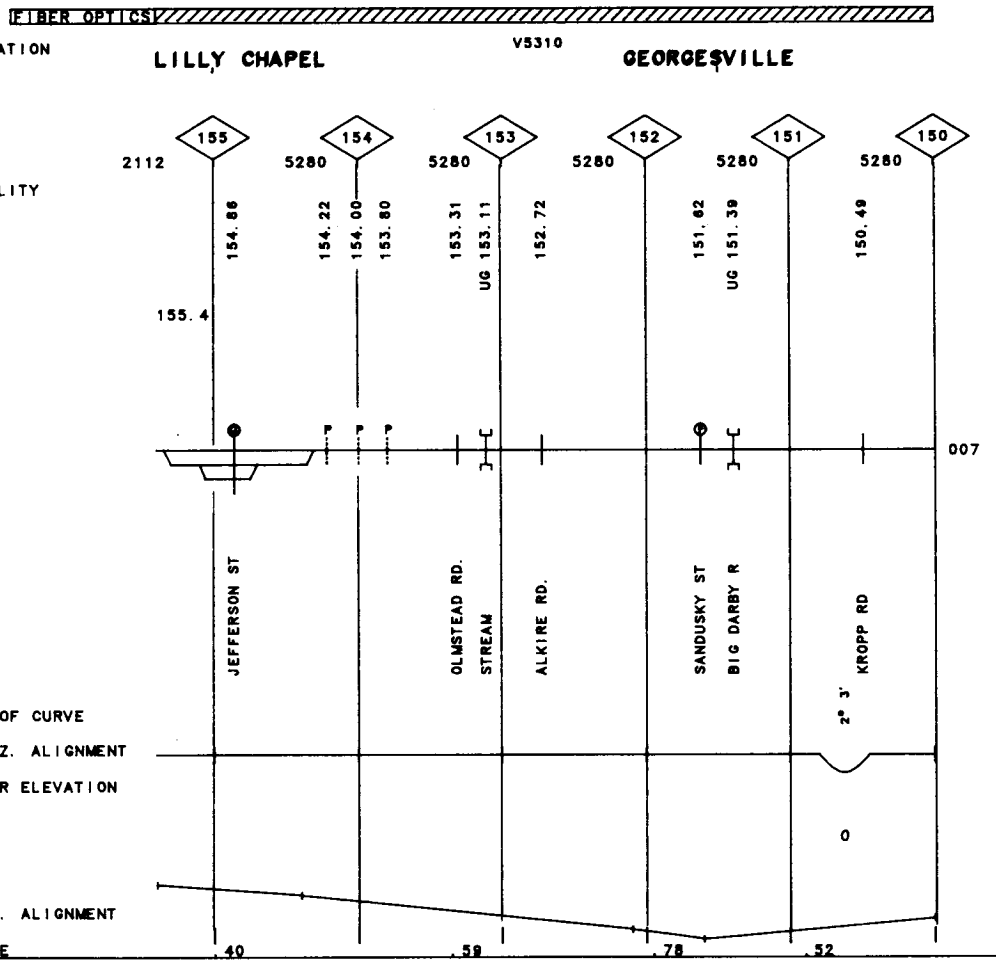

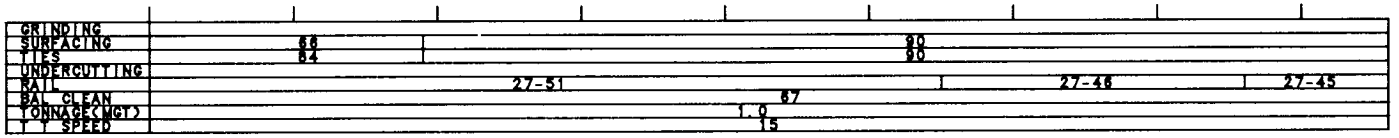
GRINDING
SURFACING
TIES
UNDERCUTTING
RAIL
BAL CLEAN
TONNAGE(MGT)
T T SPEED
66
64
80
80
27-51
27-48
27-45
67
1.0
15
007

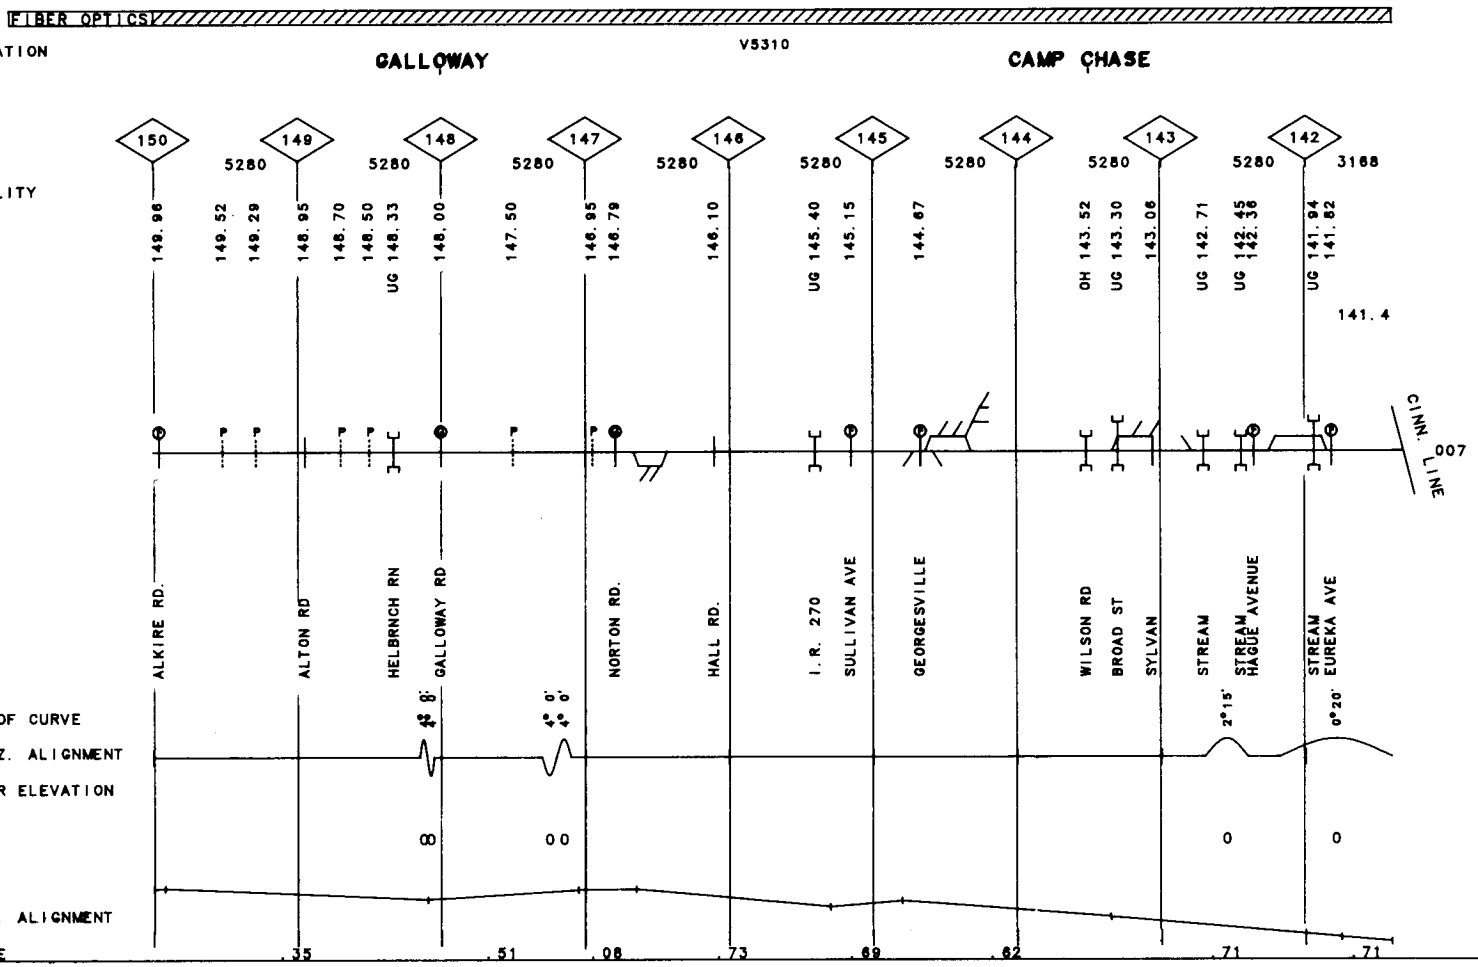
FIBER OPTICS
VALUATION
TOWN
V5310
GALLOWAY
CAMP CHASE
150
149
148
147
146
145
144
143
142
5280
3168
FACILITY
149.98
149.52
149.29
148.95
148.70
148.50
UG 148.33
148.00
147.50
146.95
146.79
146.10
UG 145.40
145.15
144.67
OH 143.52
UG 143.30
143.06
UG 142.71
UG 142.45
142.38
UG 141.94
141.82
141.4
CINN. LINE
007
ALKIRE RD.
ALTON RD
HELBRNCH RN
GALLOWAY RD
NORTON RD.
HALL RD.
I. R. 270
SULLIVAN AVE
GEORGESVILLE
WILSON RD
BROAD ST
SYLVAN
STREAM
STREAM
HAGUE AVENUE
STREAM
EUREKA AVE
DEG OF CURVE
HORIZ. ALIGNMENT
SUPER ELEVATION
VERT. ALIGNMENT
GRADE
8°
4° 0'
4° 0'
2°15'
0°20'
00
00
0
0
.35
.51
.08
.73
.69
.62
.71
.71

92 OH

MP 40.00 -MP 41.00

REV. 01/01/92

60-6604 ALGER I. T.

GRINDING	74(1)
SURFACING	73
TIES	73
UNDERCUTTING	
RAIL	15-48
BAL. CLEAN	74S
TONNAGE(MGT)	0.1
SPEED	15

007

FIBER OPTICS

VALUATION V8394

TOWN

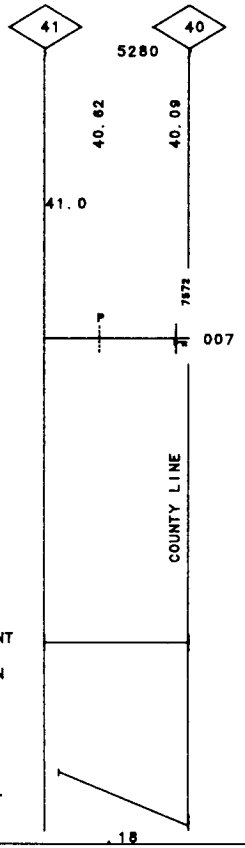

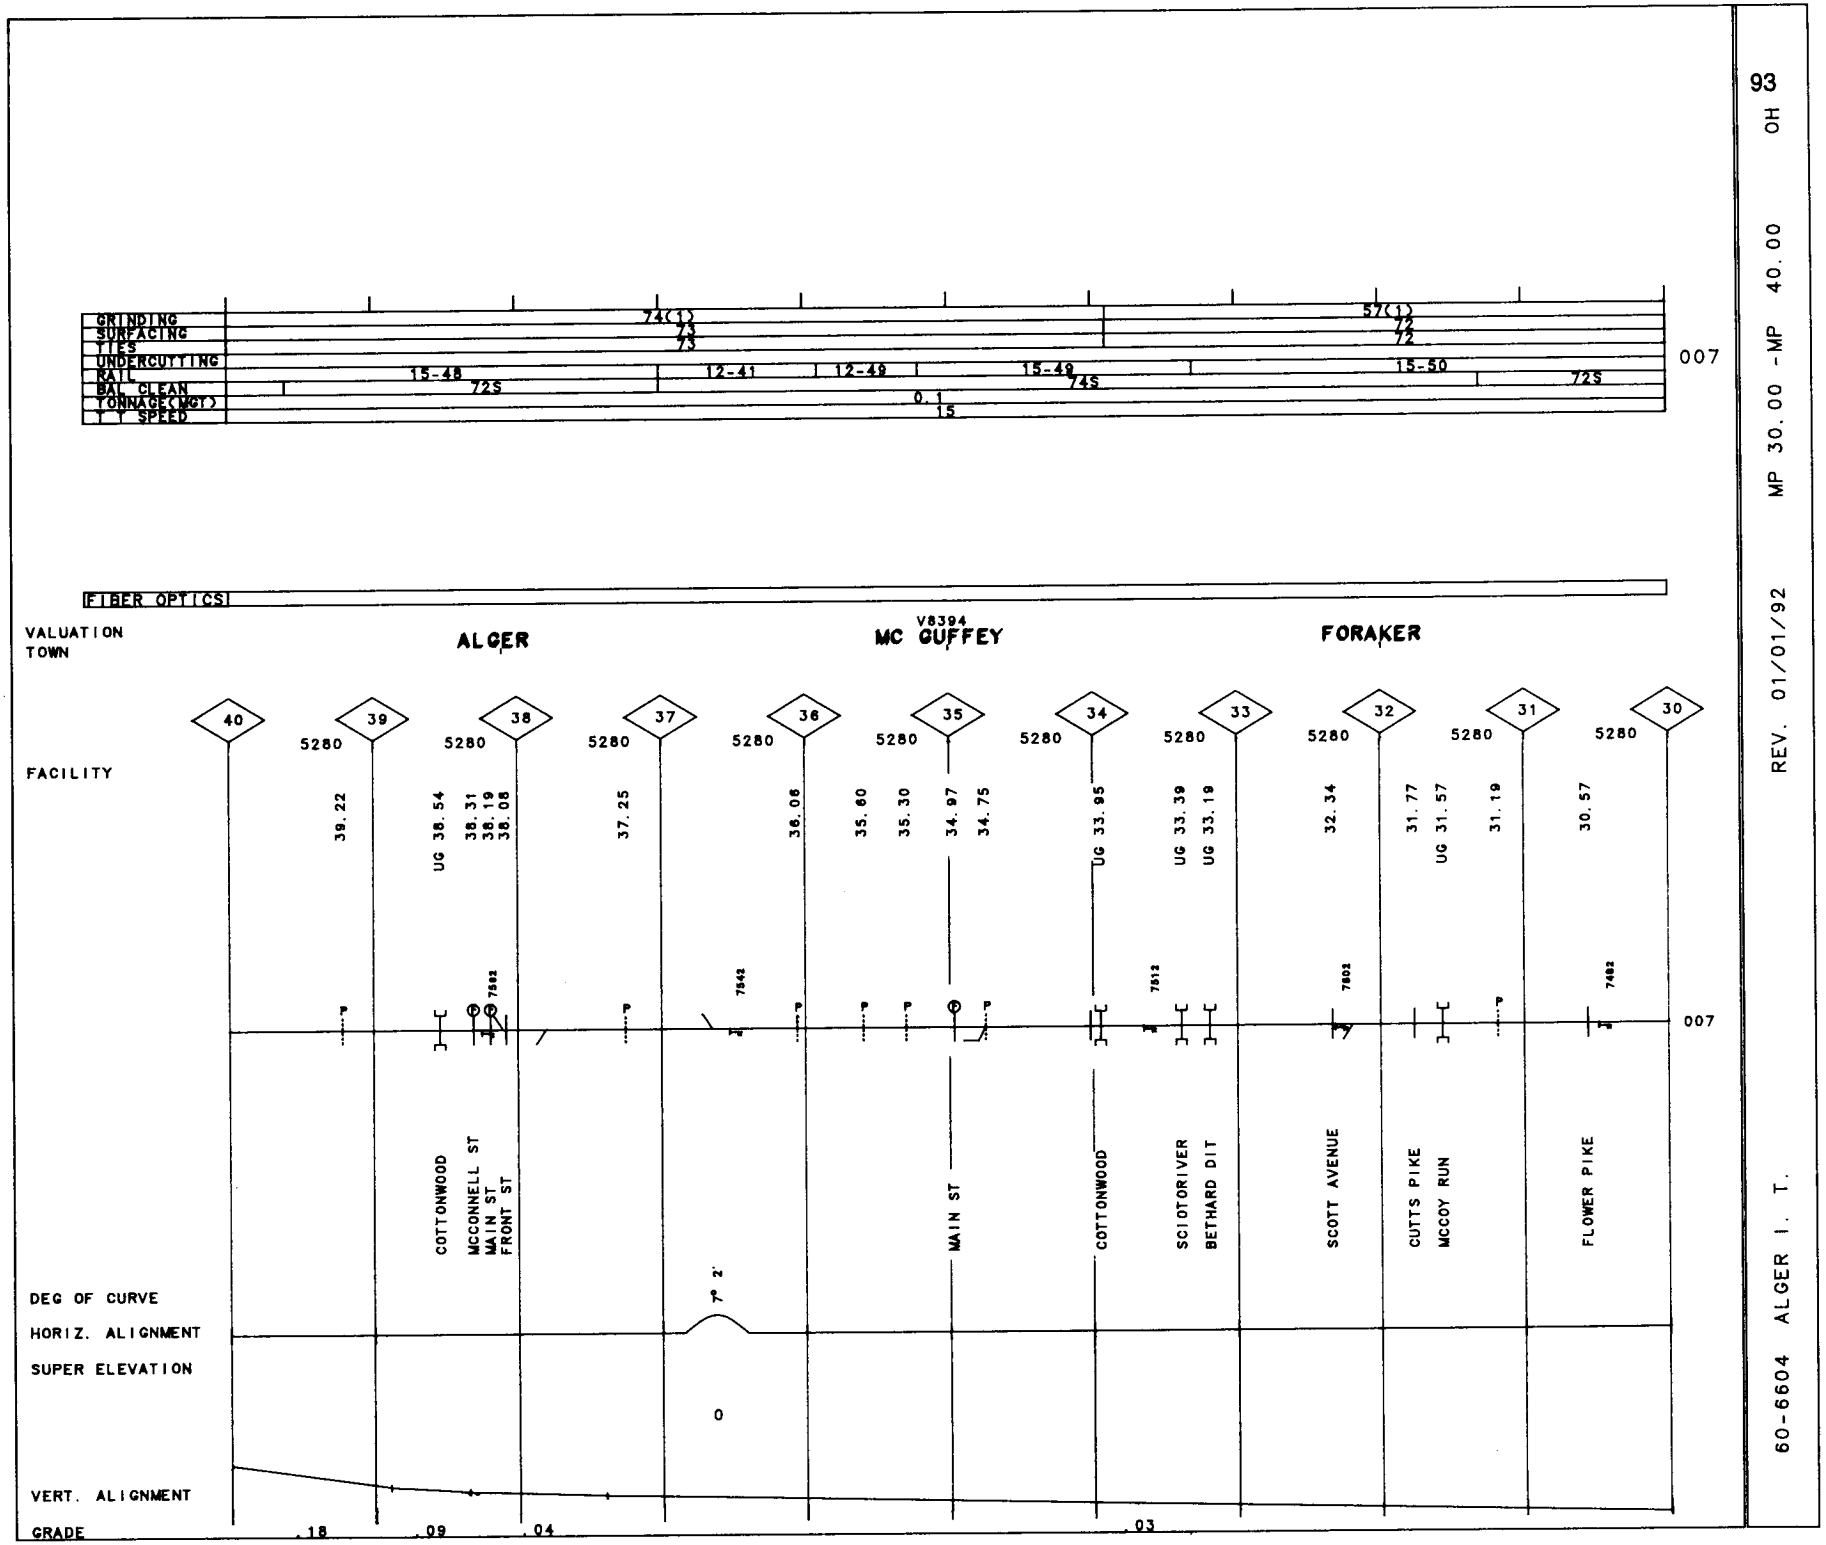
93
OH
MP 30.00 -MP 40.00
REV. 01/01/92
60-6604 ALGER I. T.
GRINDING
SURFACING
TIES
UNDERCUTTING
RAIL
BAL. CLEAN
TONNAGE(MGT)
T Y SPEED
74(1)
73
73
57(1)
72
72
15-48
72S
12-41
12-49
15-49
74S
15-50
72S
0.1
15
007
FIBER OPTICS
VALUATION
TOWN
ALGER
V8394
MC GUFFEY
FORAKER
FACILITY
40
39
38
37
36
35
34
33
32
31
30
5280
39.22
UG 38.54
38.31
38.19
38.08
37.25
36.08
35.60
35.30
34.97
34.75
UG 33.95
UG 33.39
UG 33.19
32.34
31.77
UG 31.57
31.19
30.57
007
COTTONWOOD
MCCONNELL ST
MAIN ST
FRONT ST
MAIN ST
COTTONWOOD
SCIOTORIVER
BETHARD DIT
SCOTT AVENUE
CUTTS PIKE
MCCOY RUN
FLOWER PIKE
DEG OF CURVE
7° 2'
HORIZ. ALIGNMENT
SUPER ELEVATION
0
VERT. ALIGNMENT
GRADE
.18
.09
.04
.03

94

60-6604 ALGER I. T. REV. 01/01/92 MP 23.20 -MP 30.00 OH

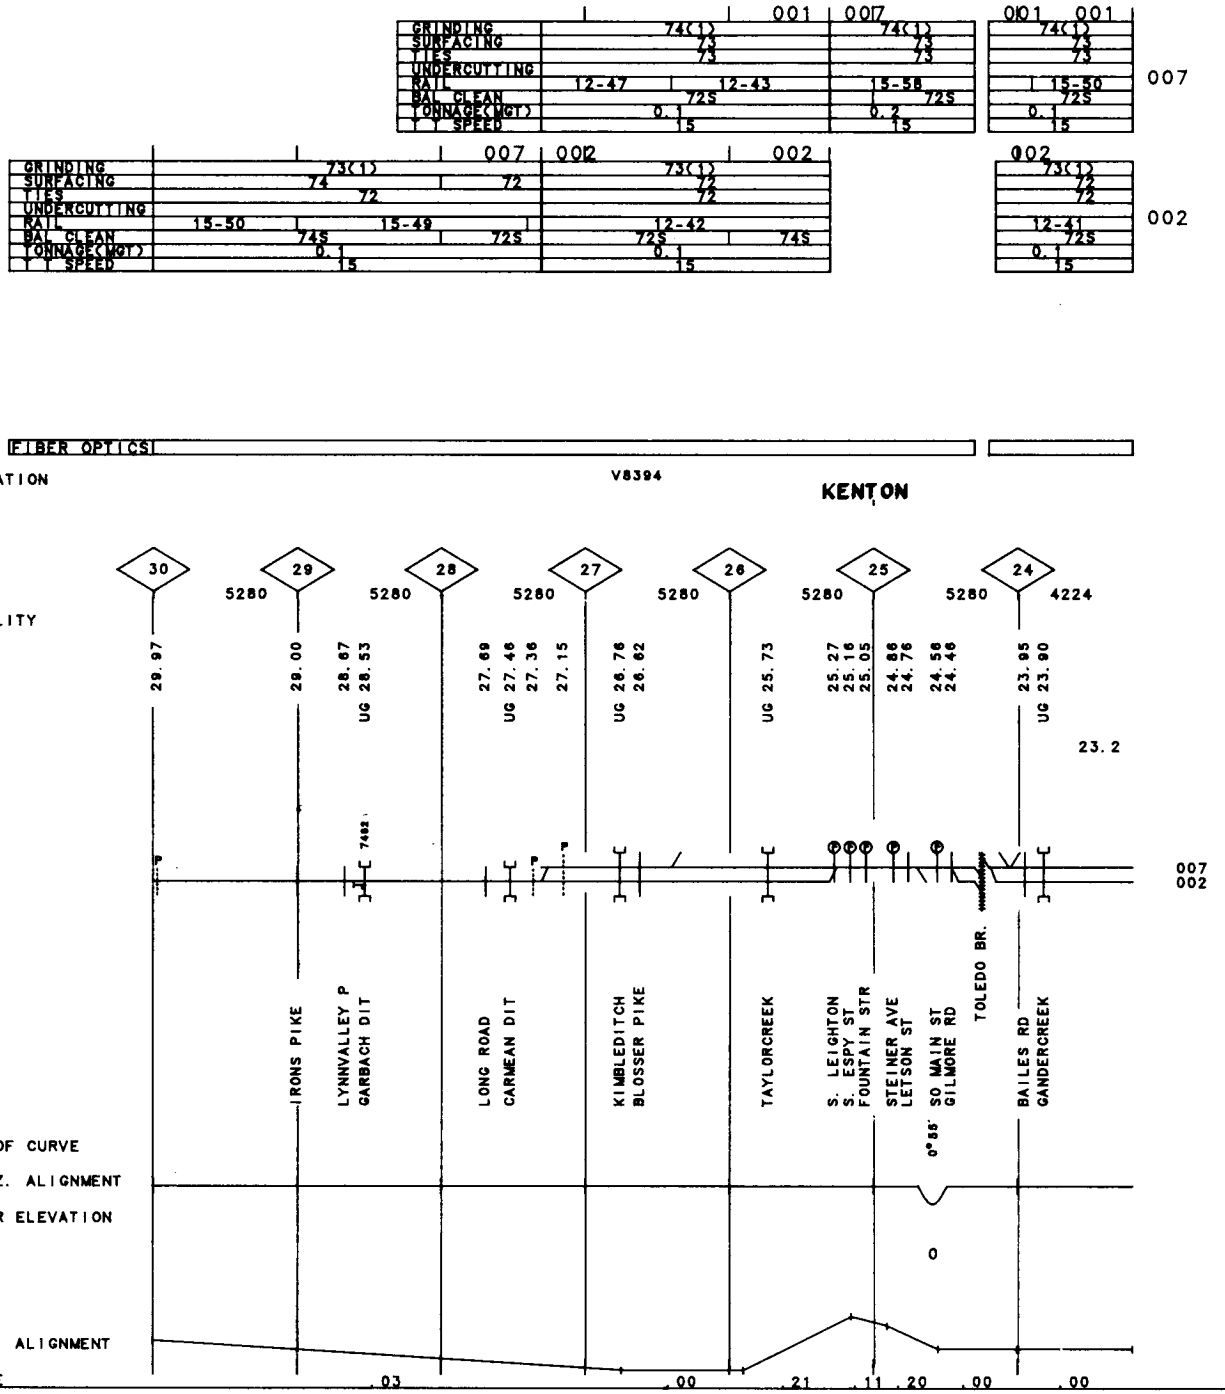

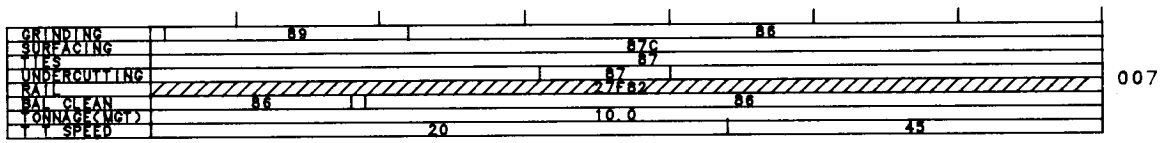

T2 - OMNI RUBBER CROSSING SURFACE

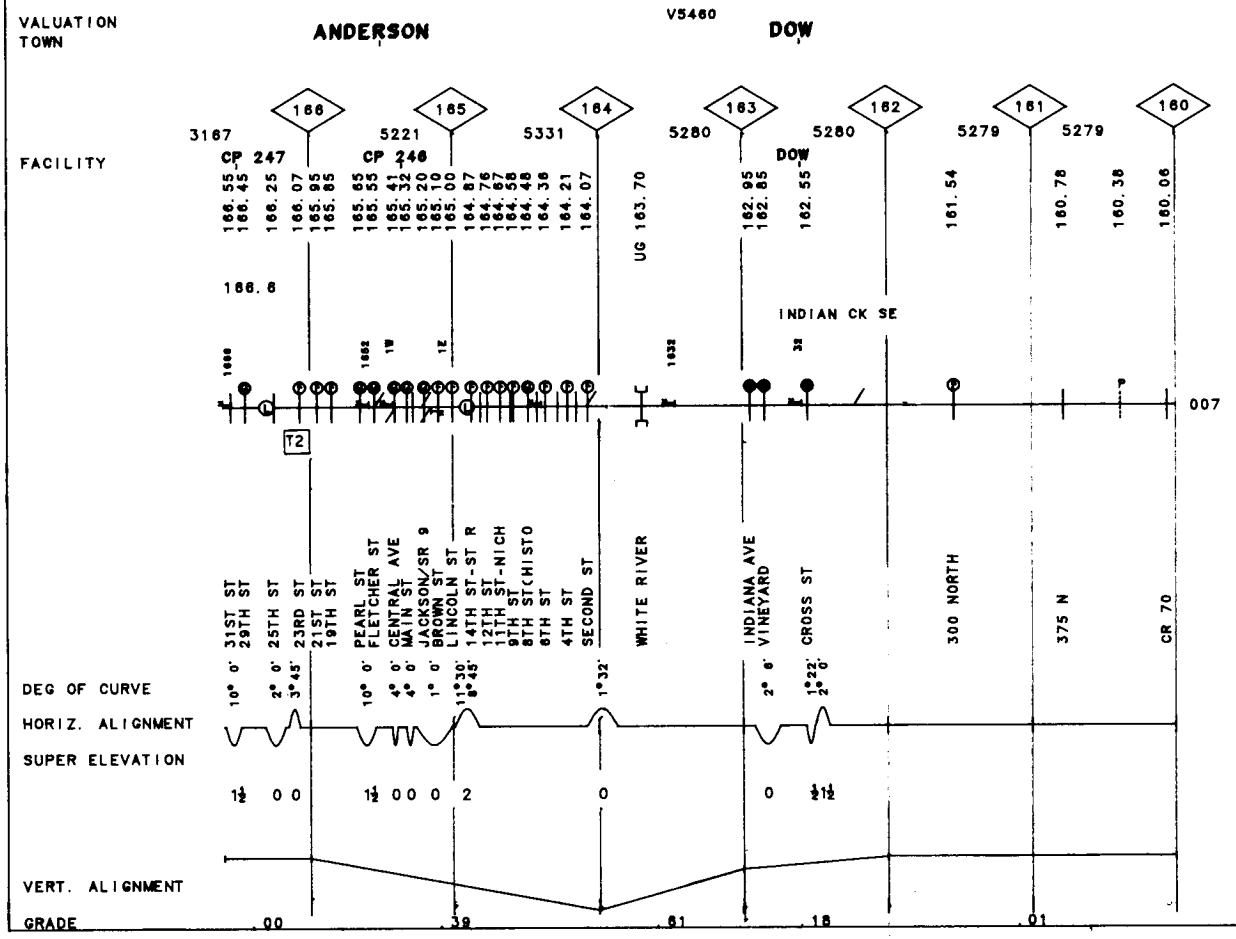

95 IN

MP 160.00-MP 166.60

REV. 01/01/92

60-8343 DOW SEC.

96 IN

MP 150.00-MP 160.00

REV. 01/01/92

60-8343 DOW SEC.

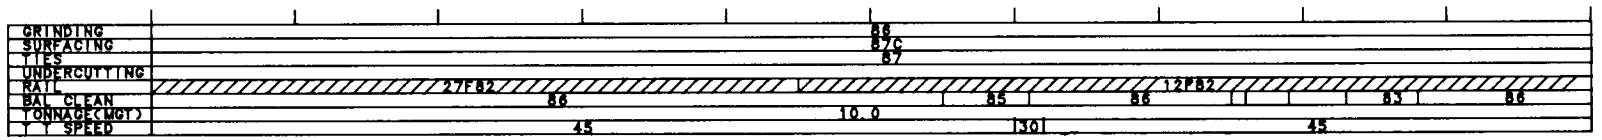

FIBER OPTICS

VALUATION TOWN: LINWOOD | V5460 ALDA | ALEXANDRIA

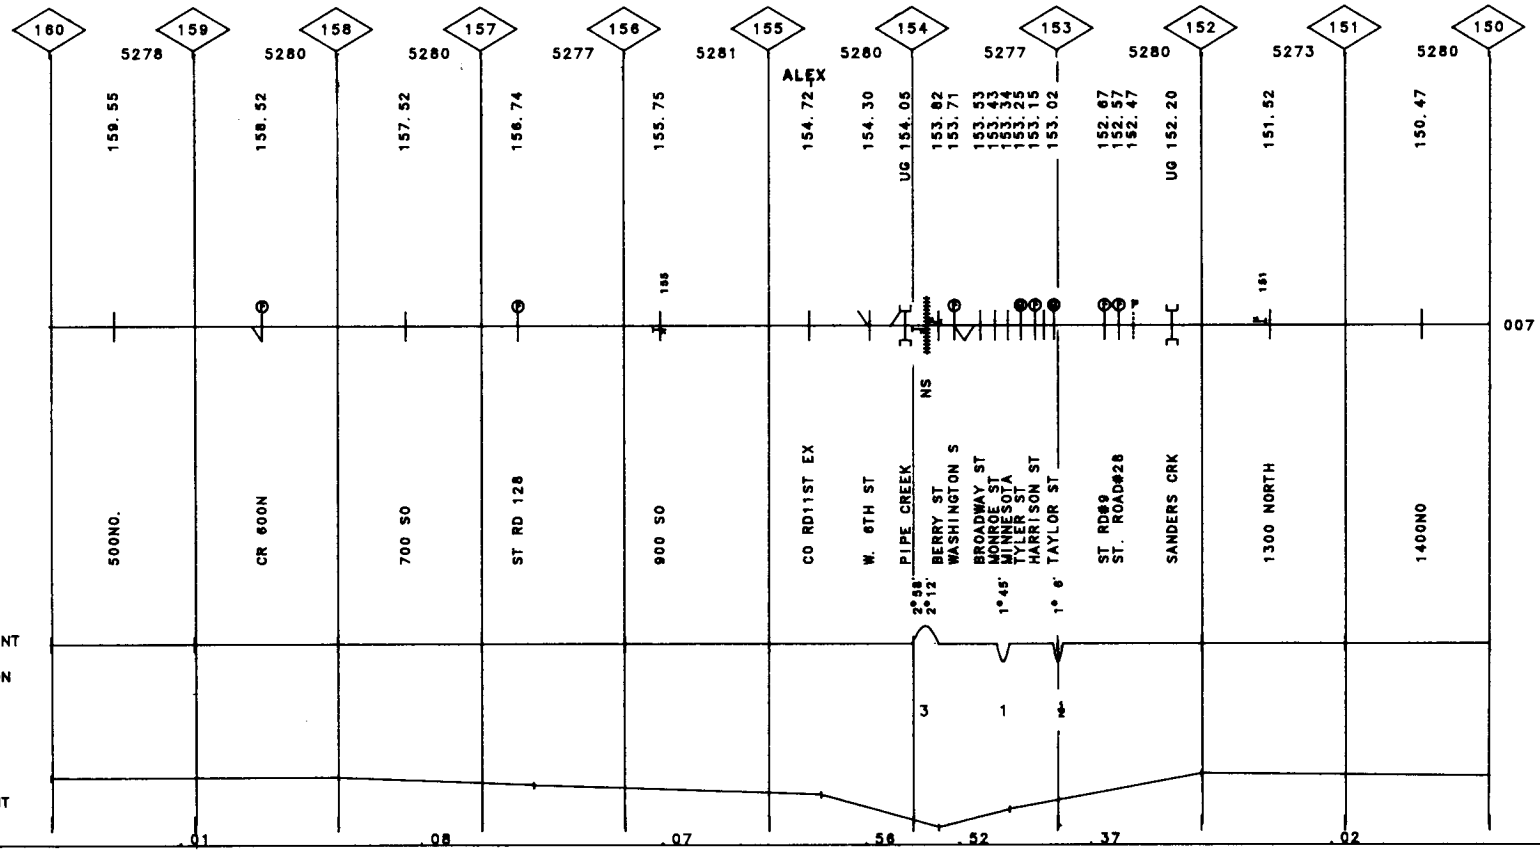

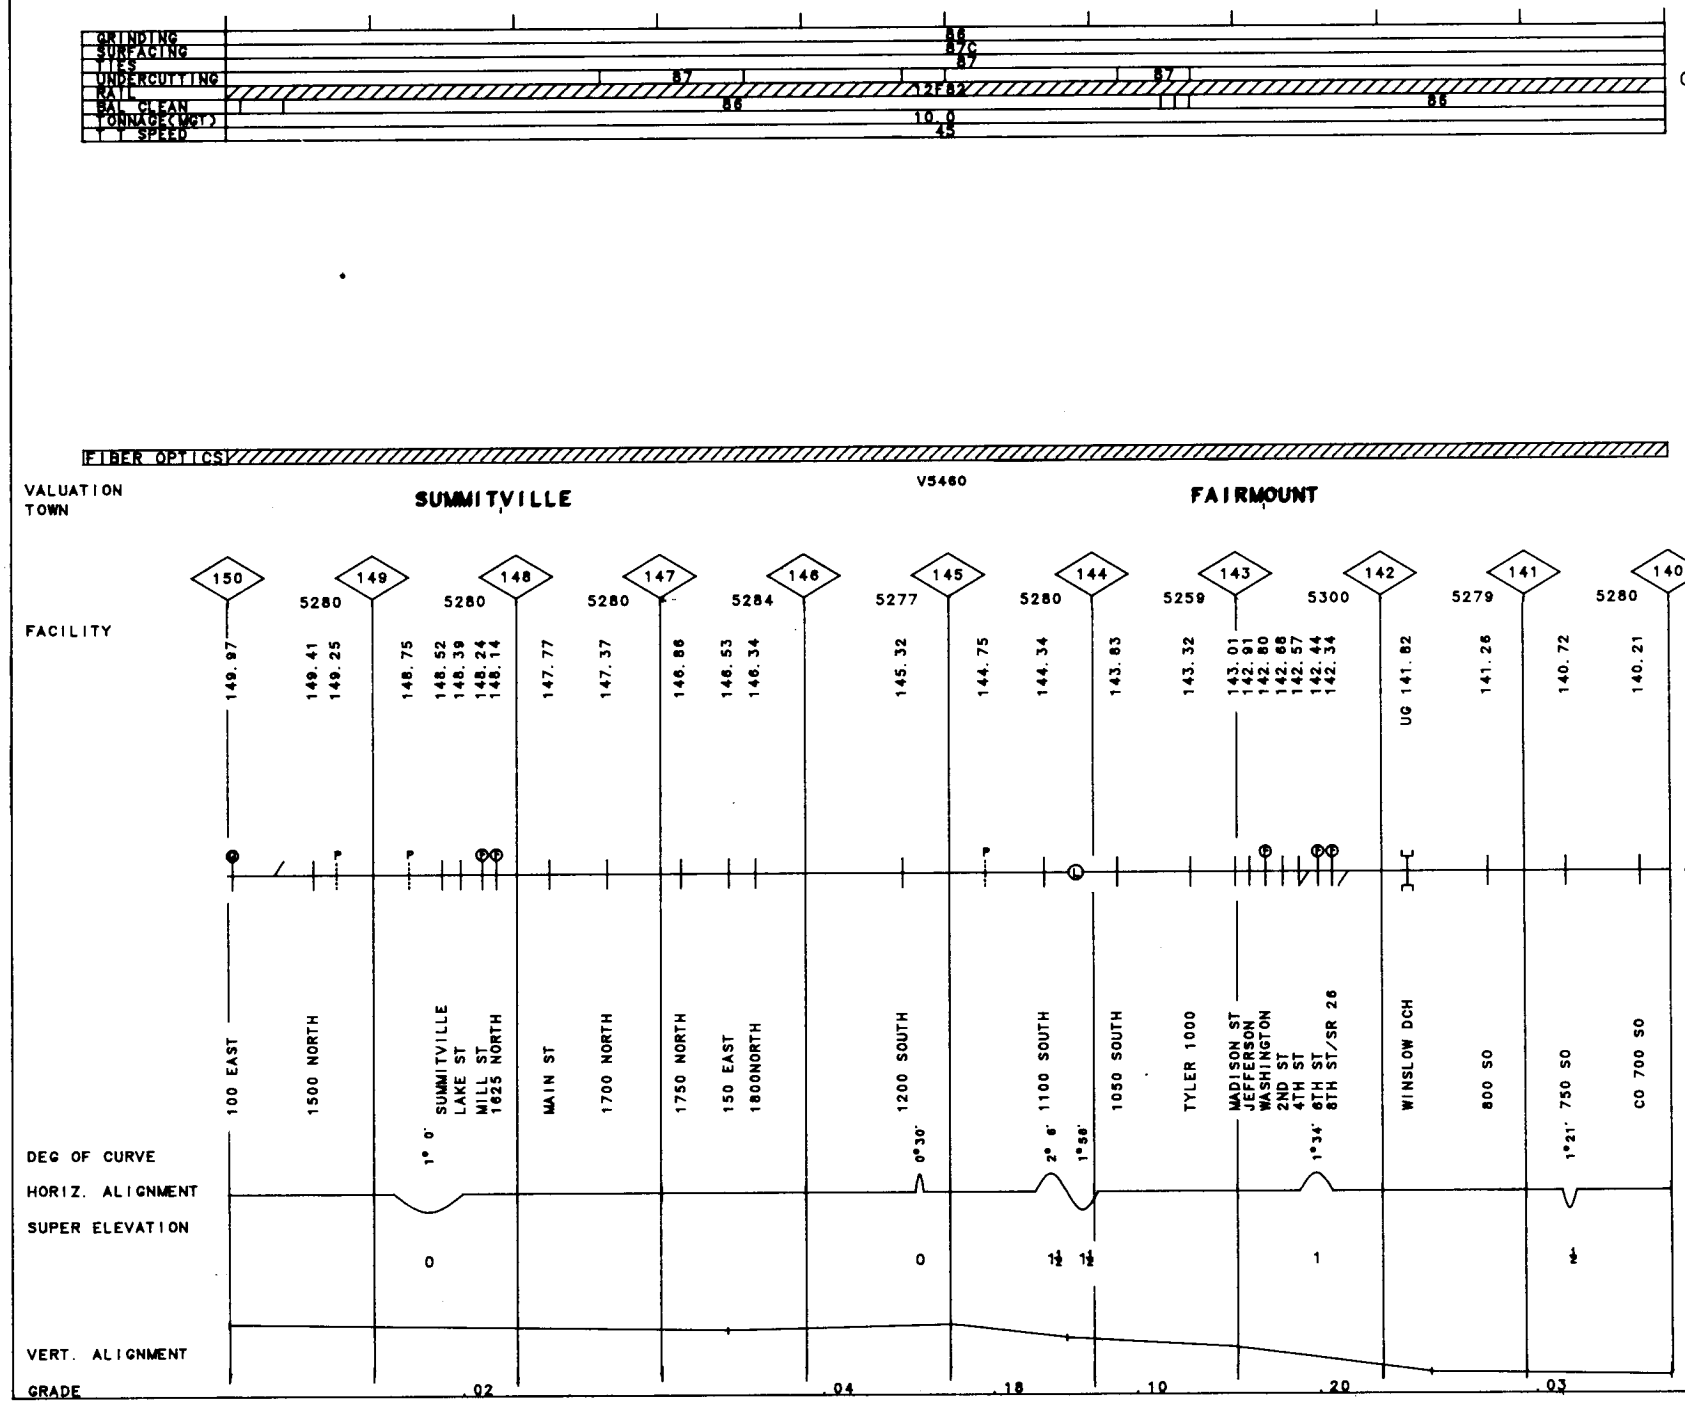

97

60-8343 DOW SEC. REV. 01/01/92 MP 140.00-MP 150.00 IN

98

60-8343 DOW SEC. REV. 01/01/92 MP 135.60-MP 140.00 IN

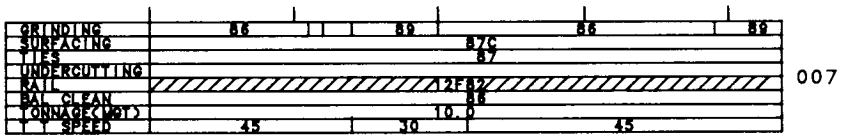

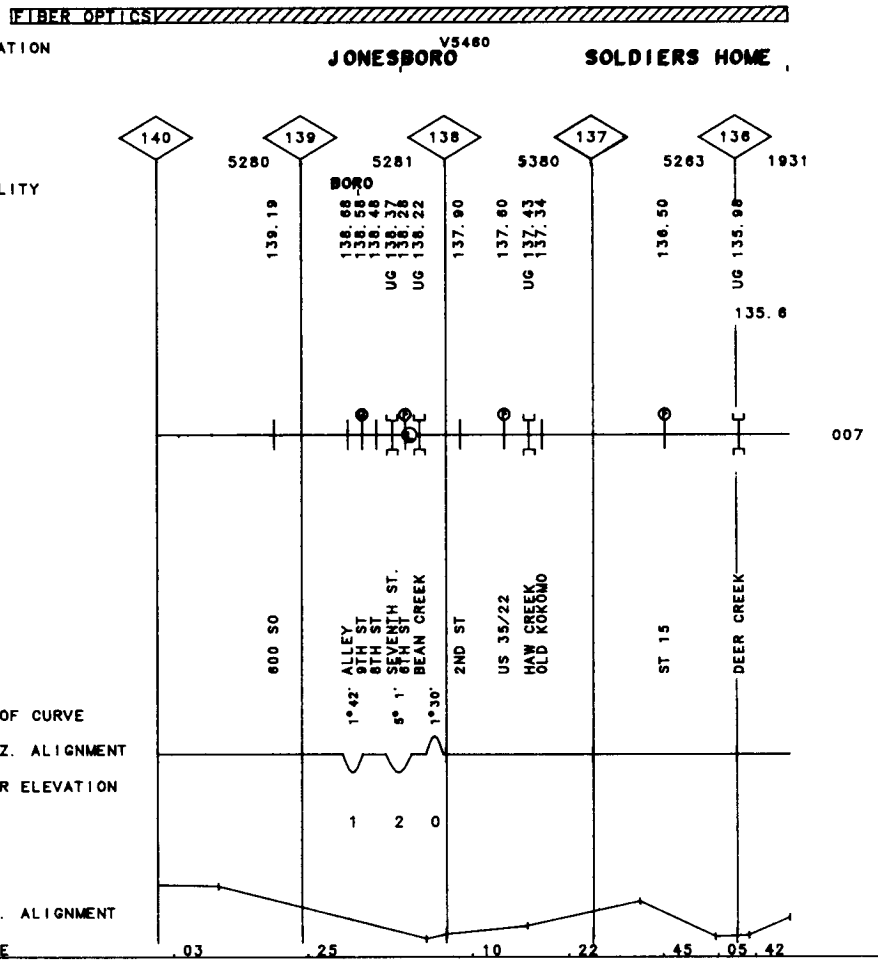

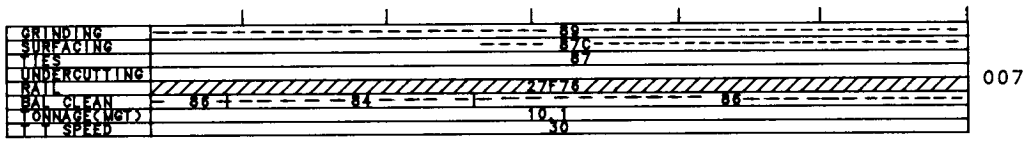

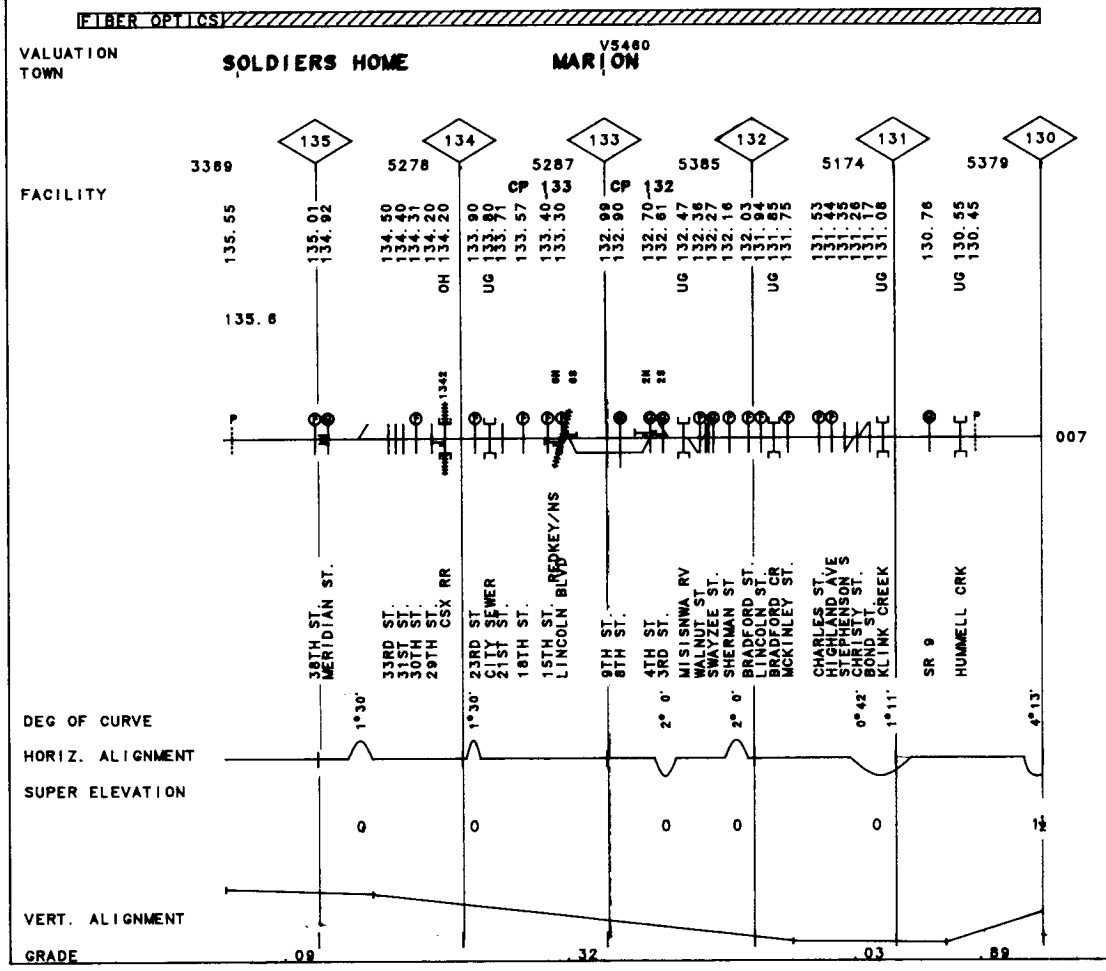

99

60-3143 MARION BR.
DOW SEC.

REV. 01/01/92

MP 130.00 133.40 IN
MP 133.40-MP 135.60

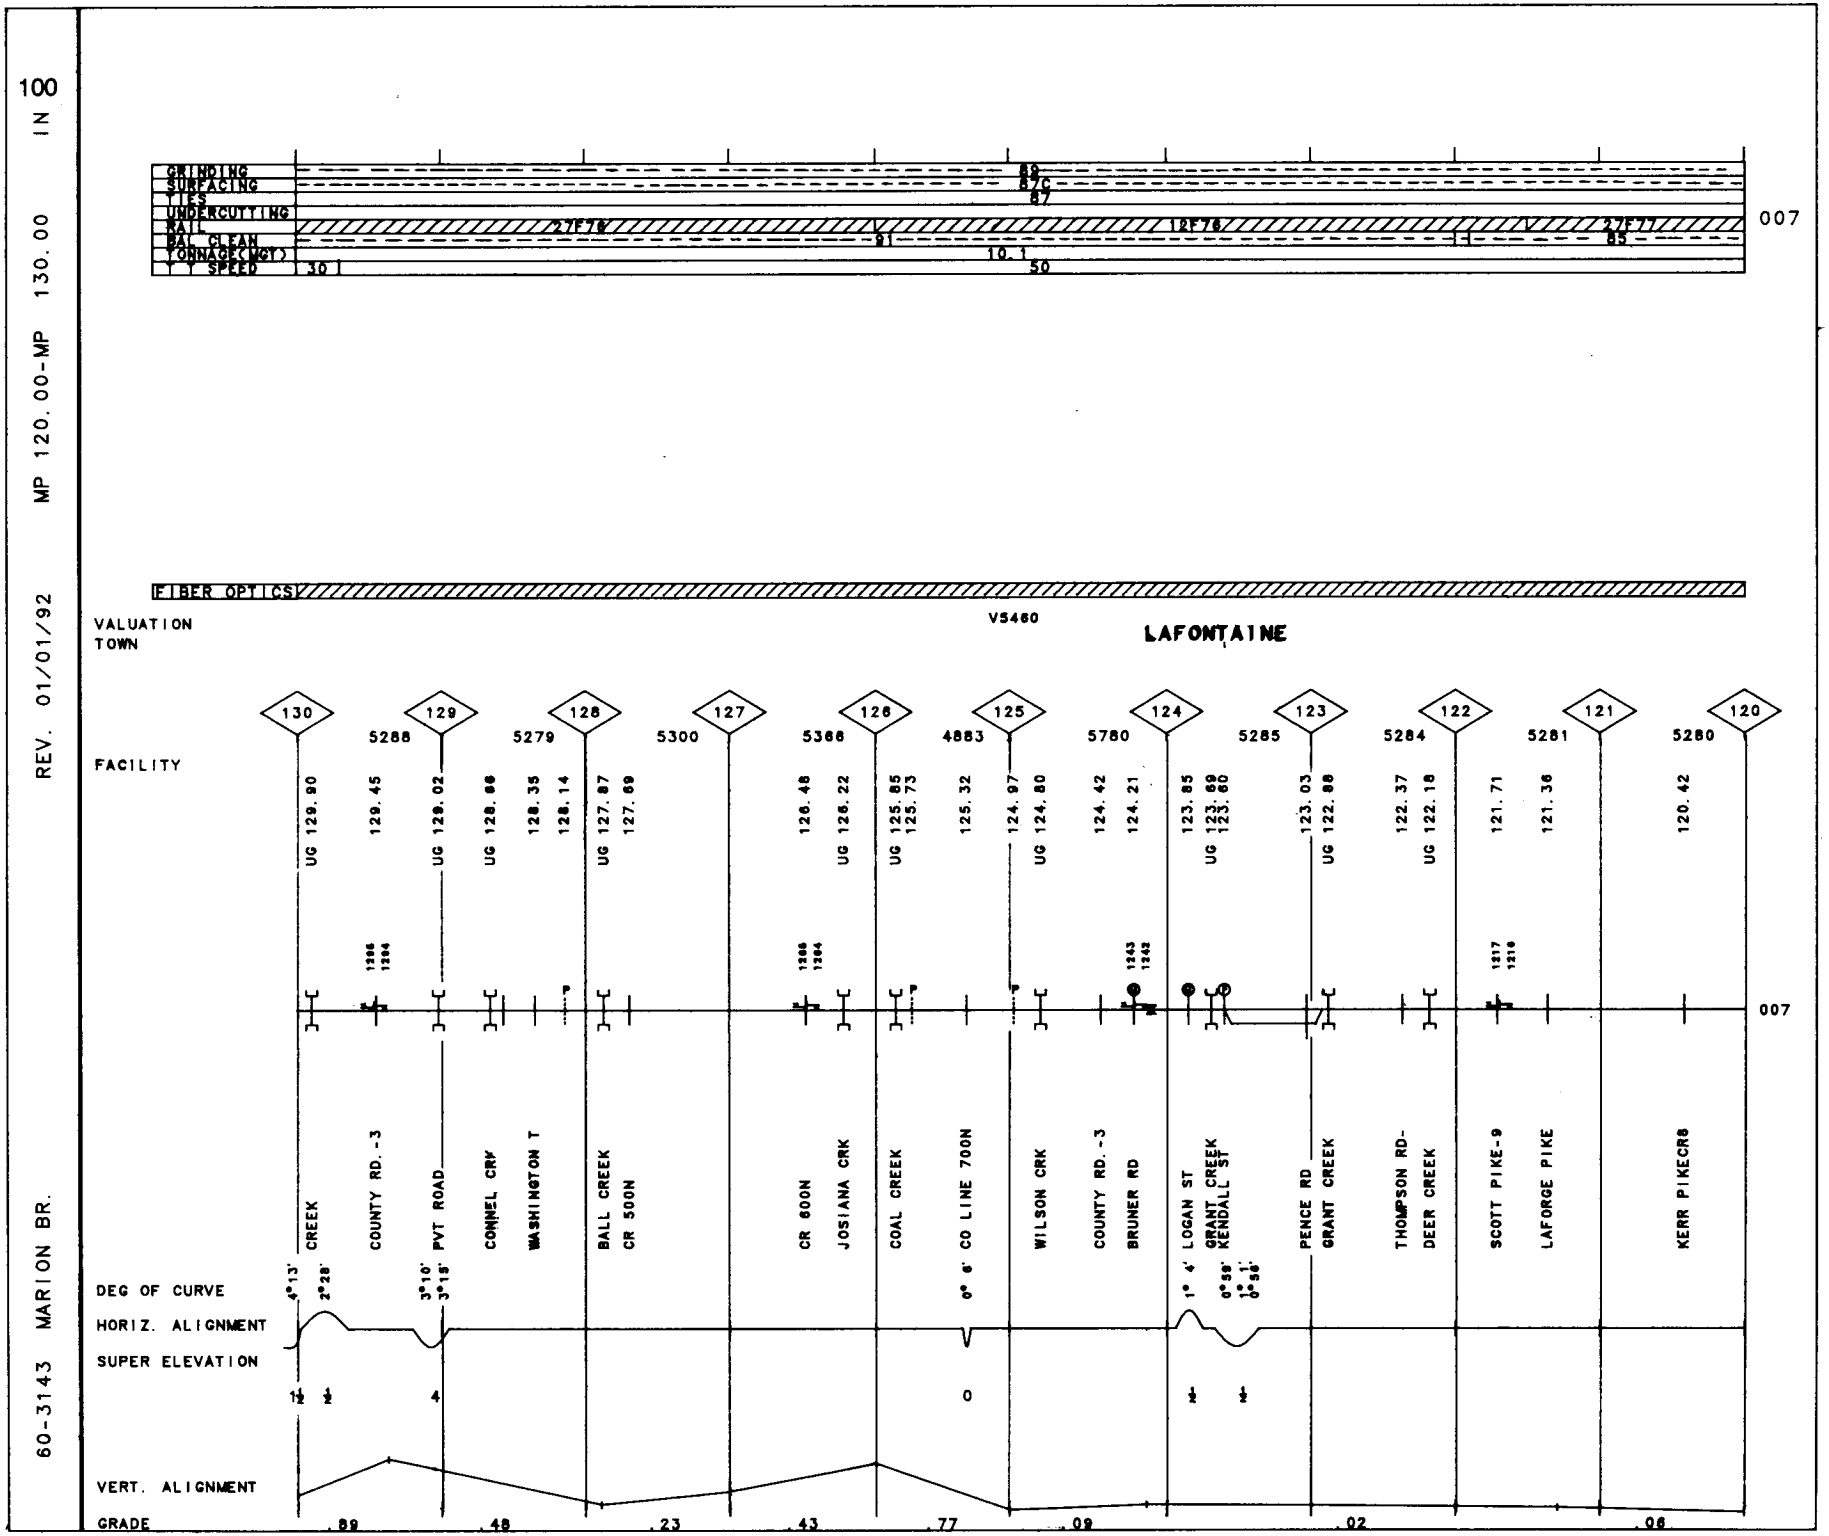
100
IN
MP 120.00-MP 130.00
REV. 01/01/92
60-3143 MARION BR.
GRINDING
SURFACING
TIES
UNDERCUTTING
RAIL
BAL. CLEAN
TONNAGE(MGT)
SPEED
89
87C
87
27F76
12F76
27F77
91
85
10.1
30
50
007
FIBER OPTICS
VALUATION
TOWN
V5460
LAFONTAINE
130
129
128
127
126
125
124
123
122
121
120
5288
5279
5300
5366
4883
5780
5285
5284
5281
5280
FACILITY
UG 129.90
129.45
UG 129.02
UG 128.66
128.35
128.14
UG 127.87
127.69
126.48
UG 126.22
UG 125.85
125.73
125.32
124.97
UG 124.80
124.42
124.21
123.85
UG 123.69
123.60
123.03
UG 122.88
122.37
UG 122.18
121.71
121.36
120.42
CREEK
COUNTY RD.-3
PVT ROAD
CONNEL CRK
WASHINGTON T
BALL CREEK
CR 500N
CR 600N
JOSIANA CRK
COAL CREEK
CO LINE 700N
WILSON CRK
COUNTY RD.-3
BRUNER RD
LOGAN ST
GRANT CREEK
KENDALL ST
PENCE RD
GRANT CREEK
THOMPSON RD-
DEER CREEK
SCOTT PIKE-9
LAFORGE PIKE
KERR PIKECR8
4°13'
2°28'
3°10'
3°18'
0°8'
1°4'
0°58'
1°1'
0°56'
DEG OF CURVE
HORIZ. ALIGNMENT
SUPER ELEVATION
1½
½
4
0
VERT. ALIGNMENT
GRADE
.89
.48
.23
.43
.77
.09
.02
.06

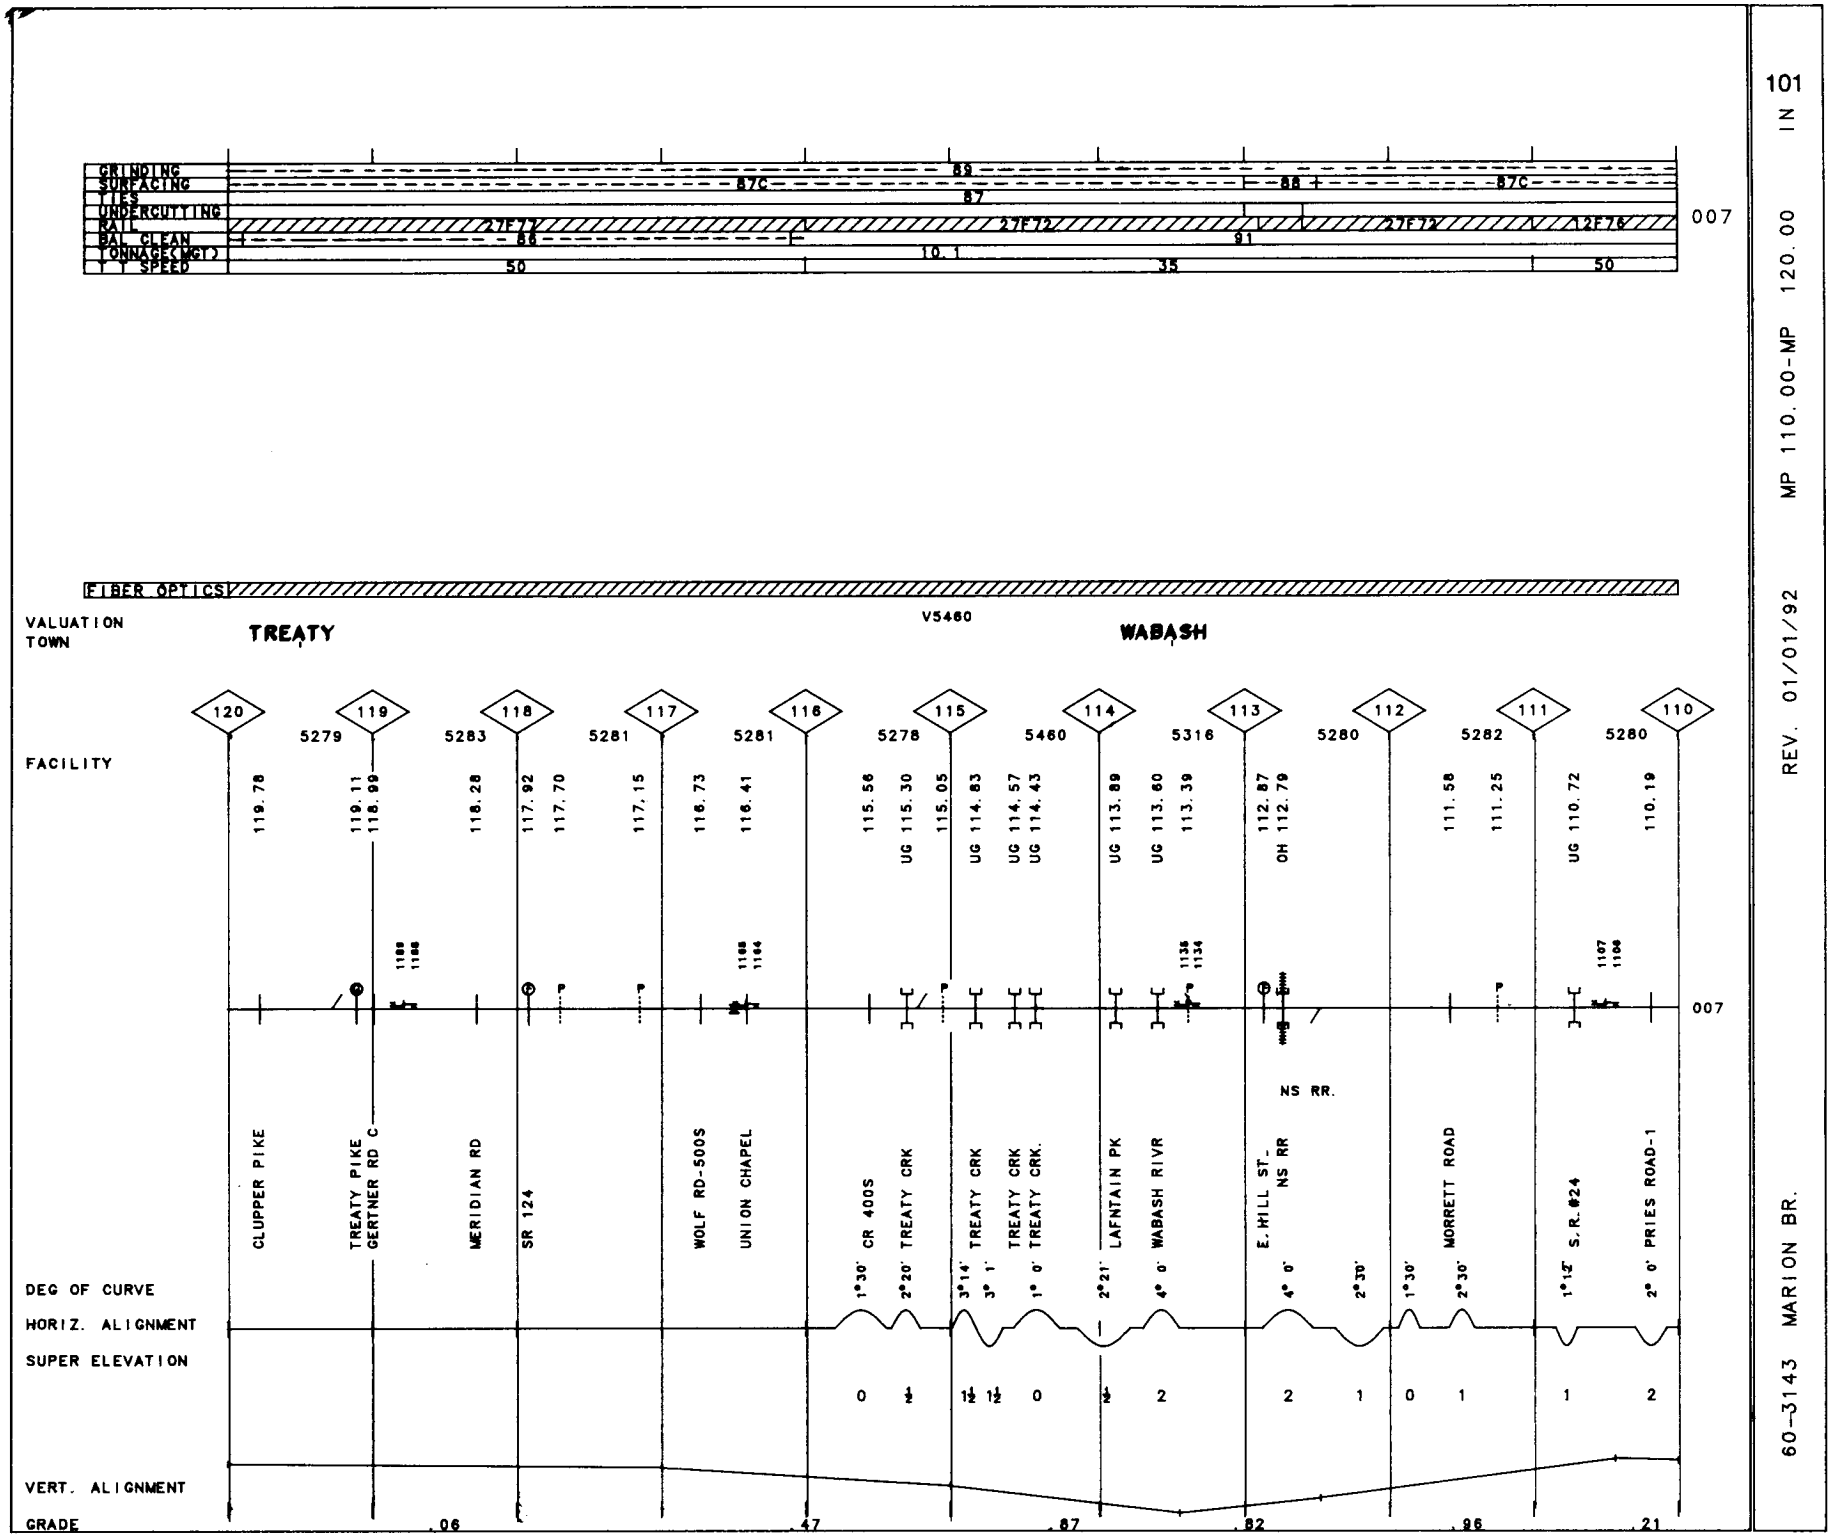

101 IN

MP 110.00-MP 120.00

REV. 01/01/92

60-3143 MARION BR.

102 IN

MP 100.00-MP 110.00

REV. 01/01/92

60-3143 MARION BR.

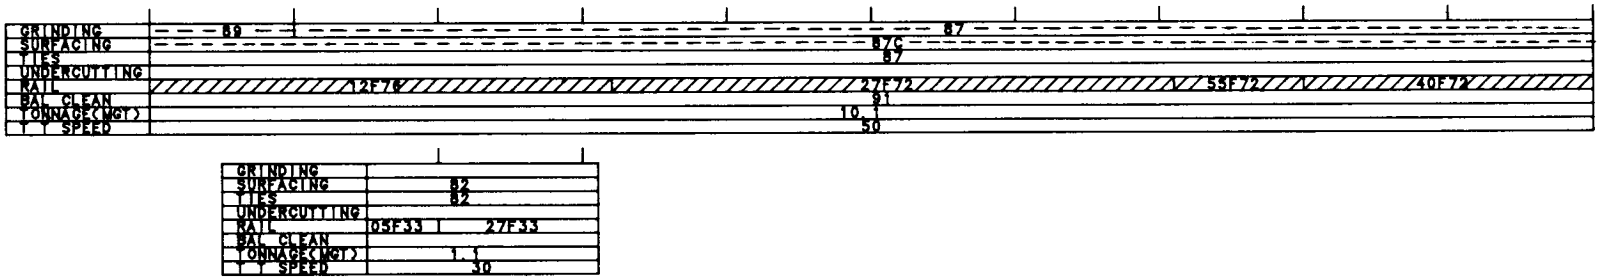

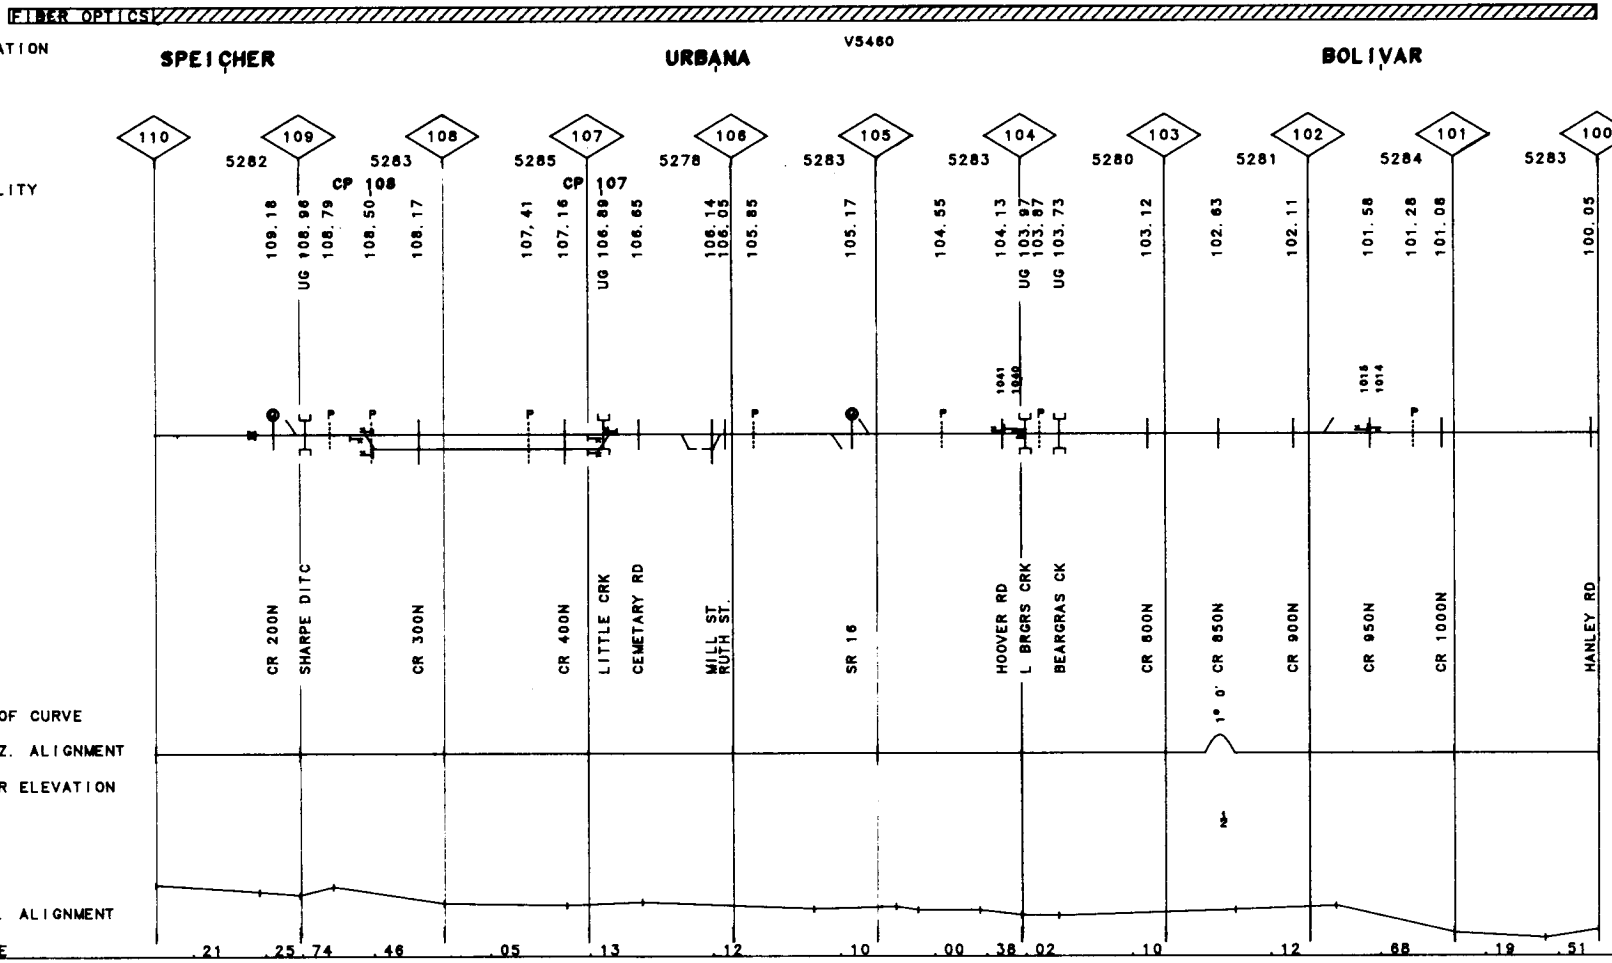

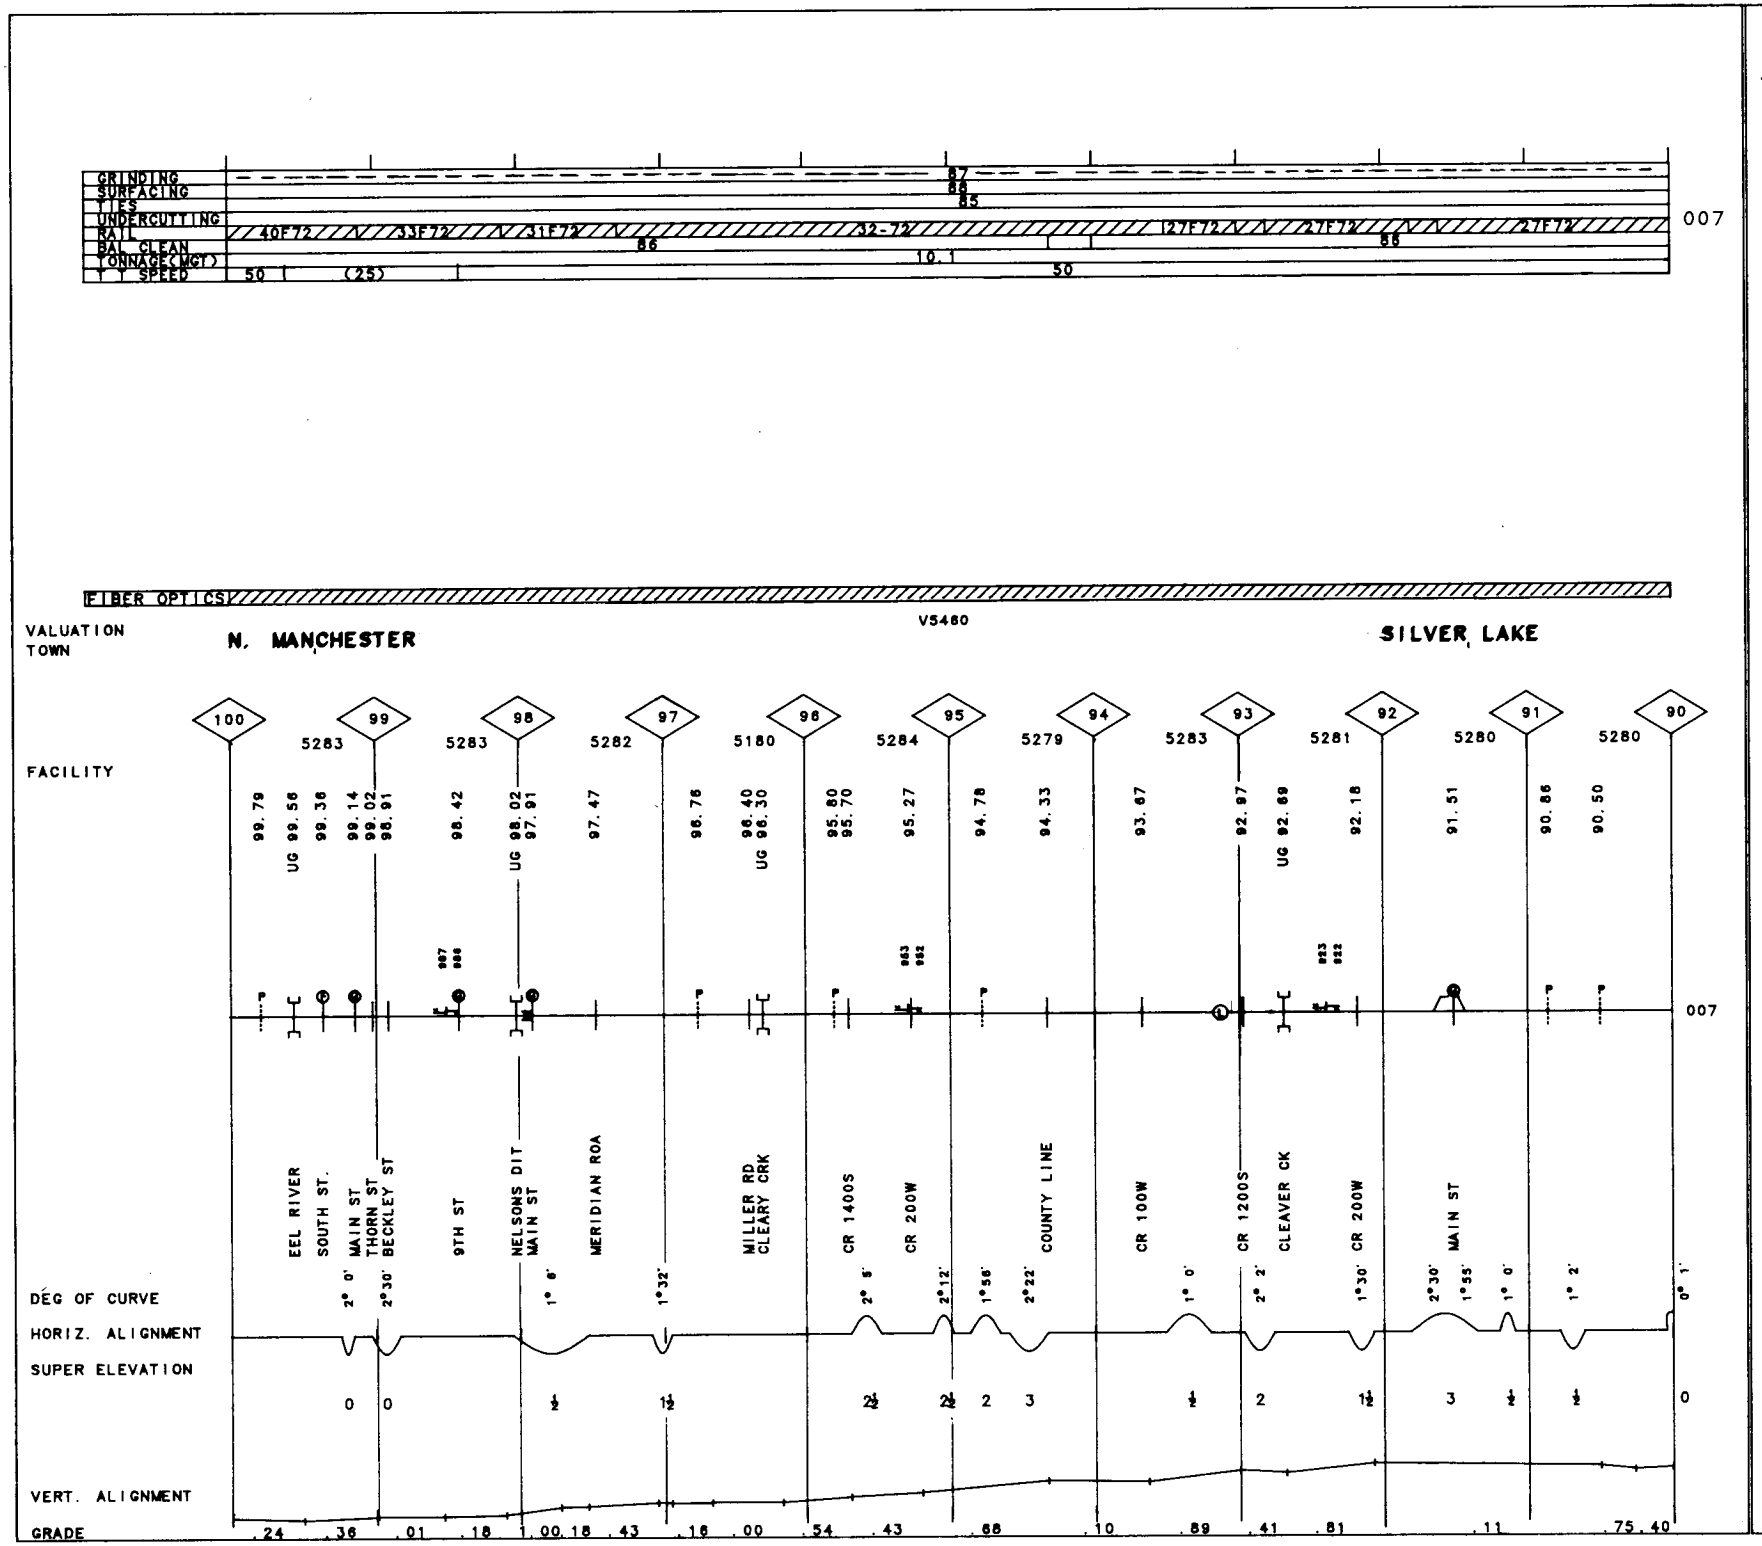

103

IN

MP 90.00 -MP 100.00

REV. 01/01/92

60-3143 MARION BR.

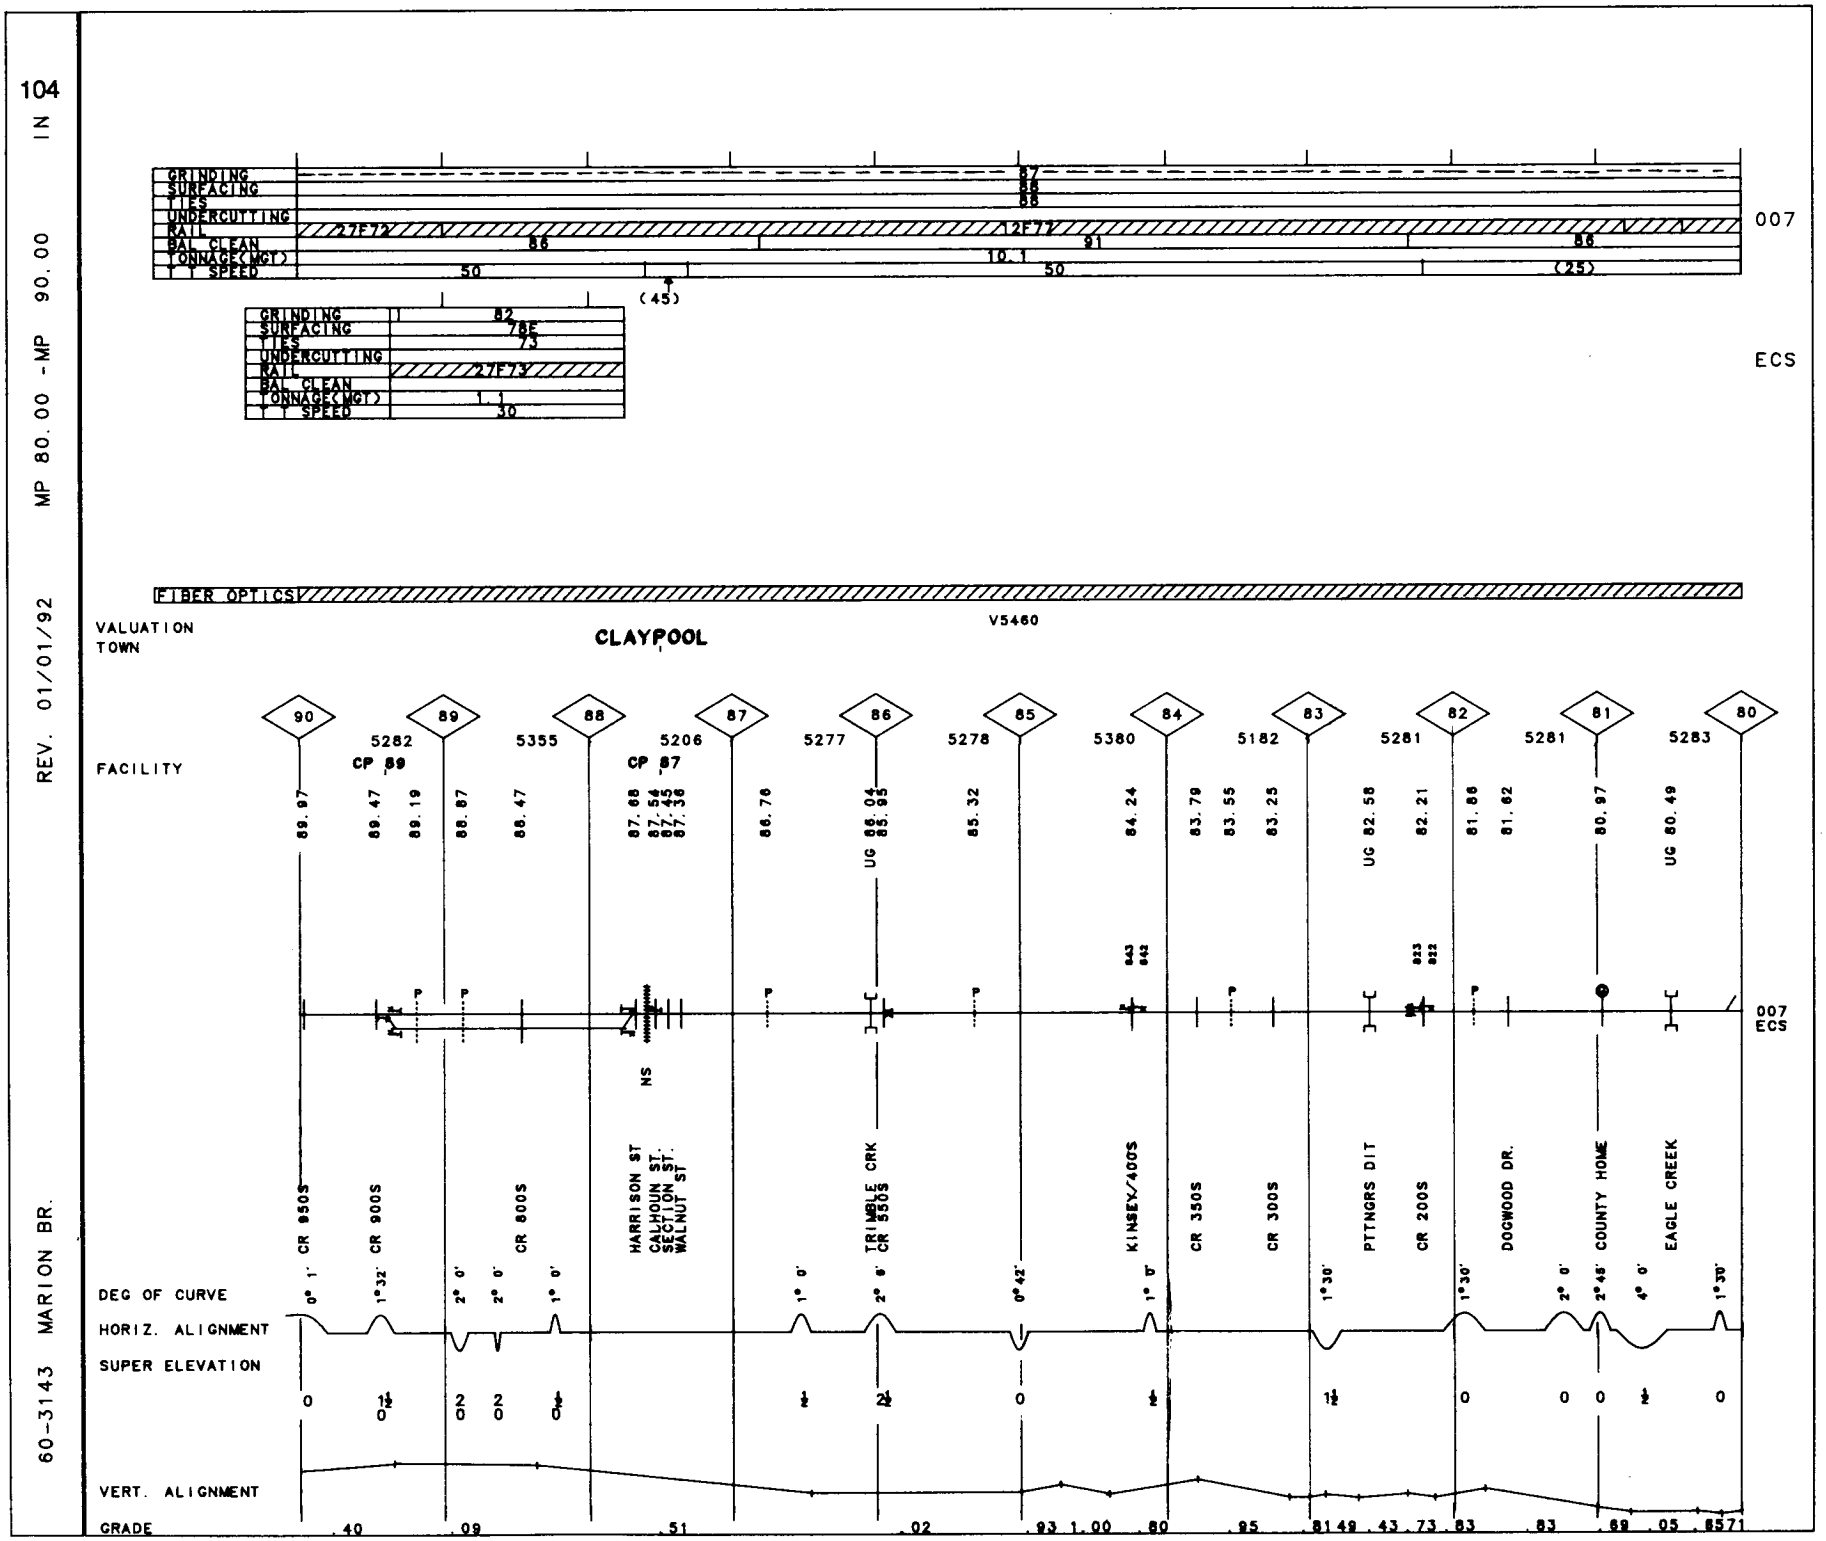
104
60-3143 MARION BR.
MP 80.00 - MP 90.00
REV. 01/01/92
IN
GRINDING
SURFACING
TIES
UNDERCUTTING
RAIL
BAL. CLEAN
TONNAGE(MGT)
SPEED
27F72
27F77
86
91
86
10.1
50
50
(25)
(45)
007
ECS
82
78E
73
27F73
1.1
30
FIBER OPTICS
V5460
VALUATION
TOWN
CLAYPOOL
90
89
88
87
86
85
84
83
82
81
80
FACILITY
5282
CP 89
5355
5206
CP 87
5277
5278
5380
5182
5281
5281
5283
89.97
89.47
89.19
88.87
88.47
87.68
87.54
87.45
87.38
86.76
UG 86.04
85.85
85.32
84.24
83.79
83.55
83.25
UG 82.58
82.21
81.86
81.62
80.97
UG 80.49
007
ECS
CR 850S
CR 900S
CR 800S
HARRISON ST
CALHOUN ST.
SECTION ST.
WALNUT ST
NS
TRIMBLE CRK
CR 550S
KINSEY/400S
CR 350S
CR 300S
PTTNGRS DIT
CR 200S
DOGWOOD DR.
COUNTY HOME
EAGLE CREEK
DEG OF CURVE
0° 1'
1°32'
2° 0'
2° 0'
1° 0'
1° 0'
2° 8'
0°42'
1° 0'
1°30'
1°30'
2° 0'
2°45'
4° 0'
1°30'
HORIZ. ALIGNMENT
SUPER ELEVATION
0
1½
0
2
0
2
0
1
0
½
2½
0
½
1½
0
0
0
½
0
VERT. ALIGNMENT
GRADE
.40
.09
.51
.02
.93
1.00
.80
.95
.81
.49
.43
.73
.83
.83
.69
.05
.85
.71

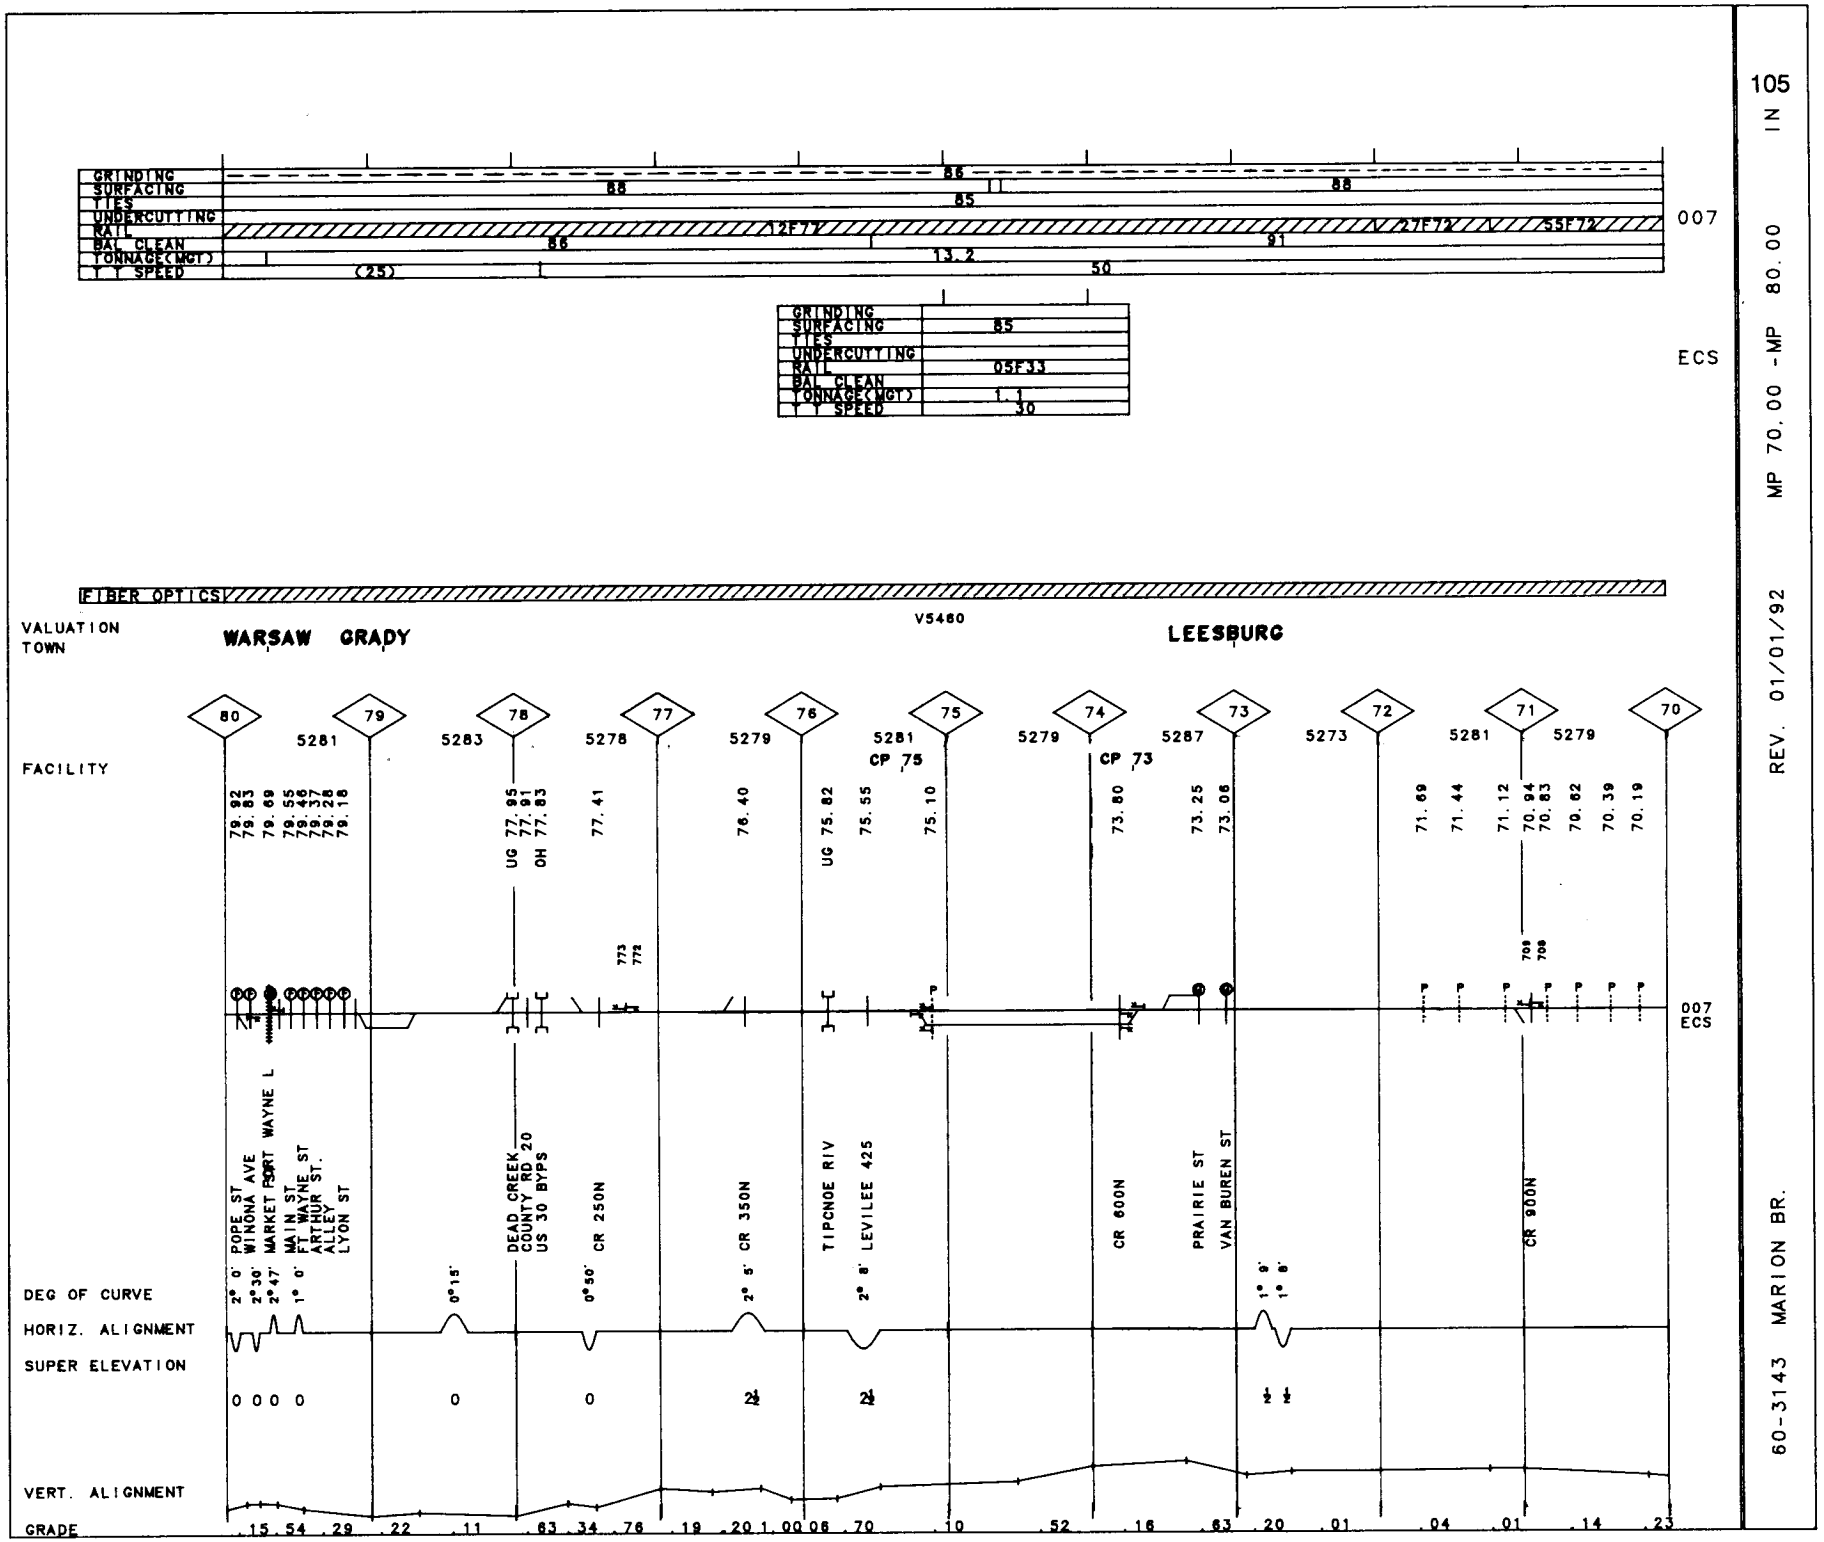

105

IN

MP 70.00 - MP 80.00

REV. 01/01/92

60-3143 MARION BR.

106 IN

MP 60.00 -MP 70.00

REV. 01/01/92

60-3143 MARION BR.

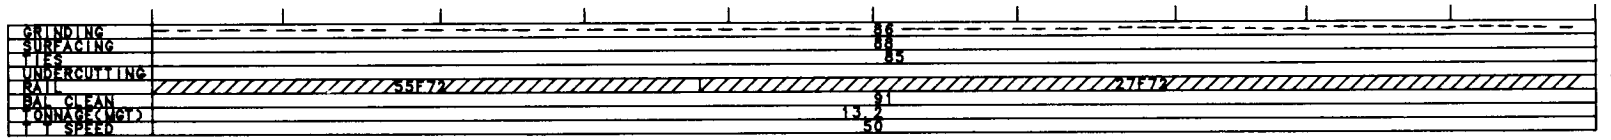

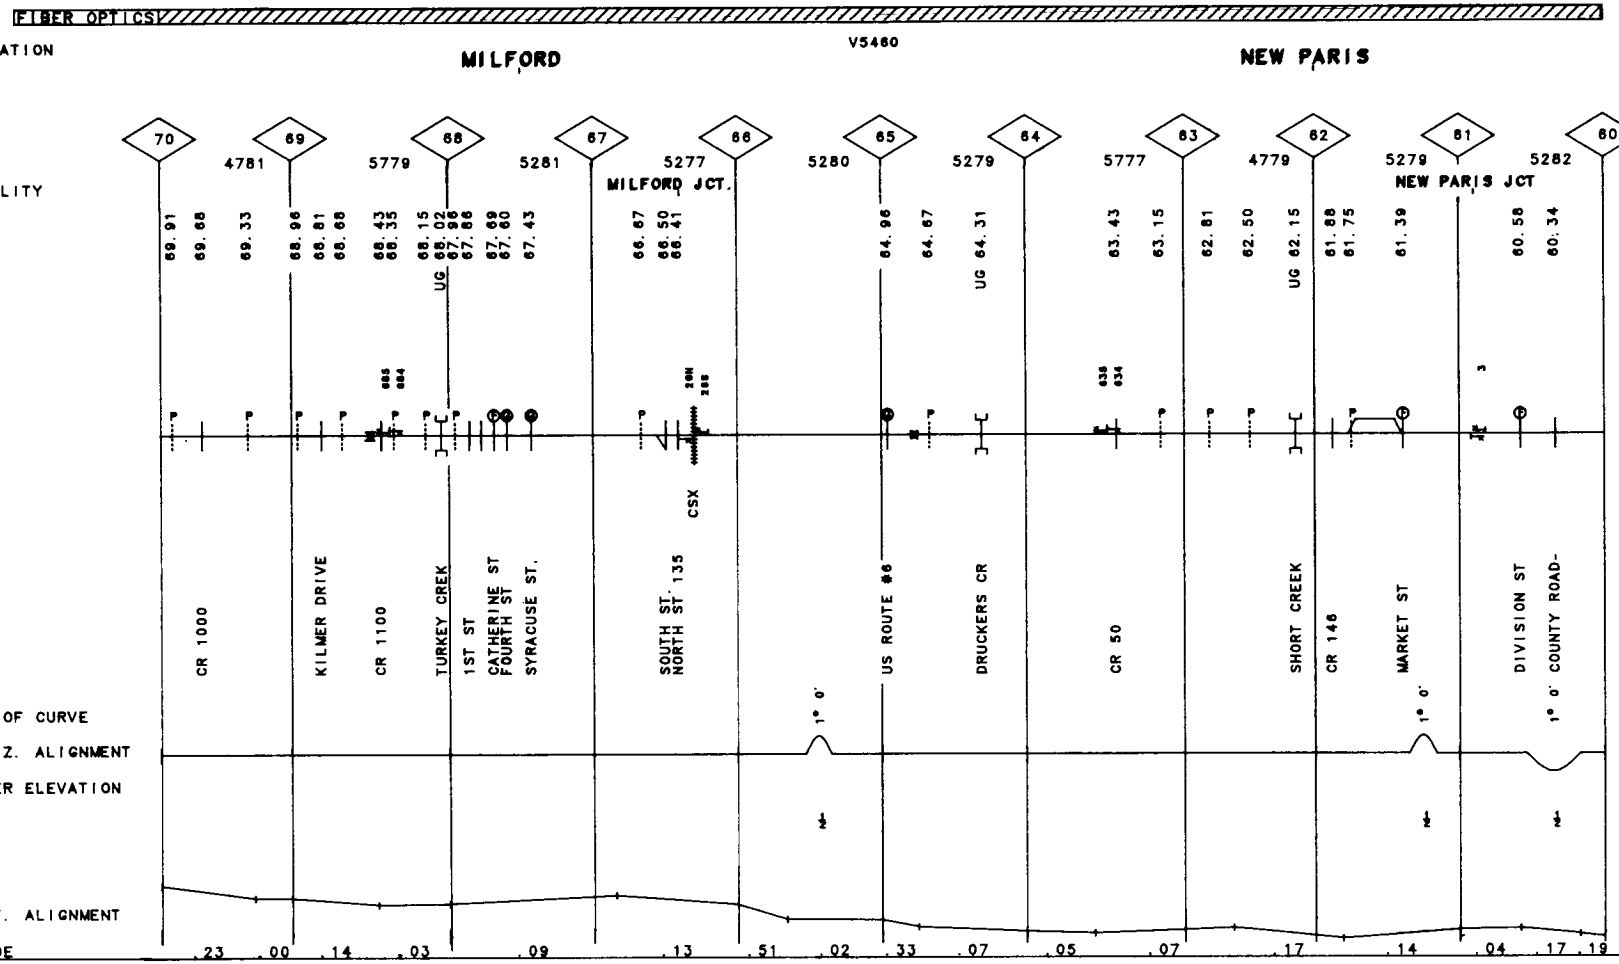

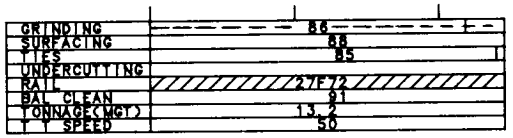

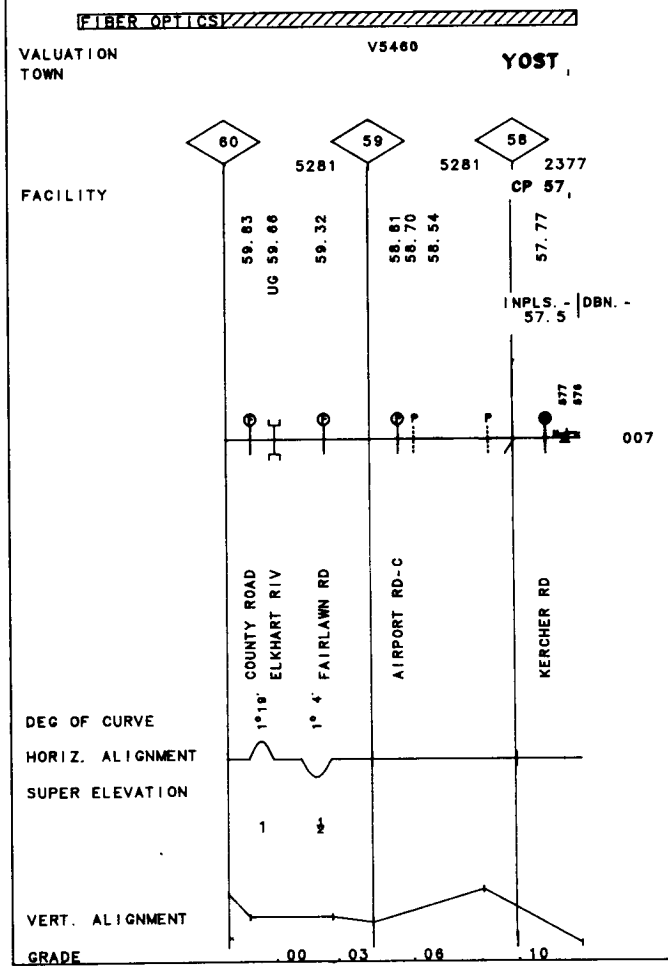

107

60-3143 MARION BR. REV. 01/01/92 MP 57.50 -MP 60.00 IN

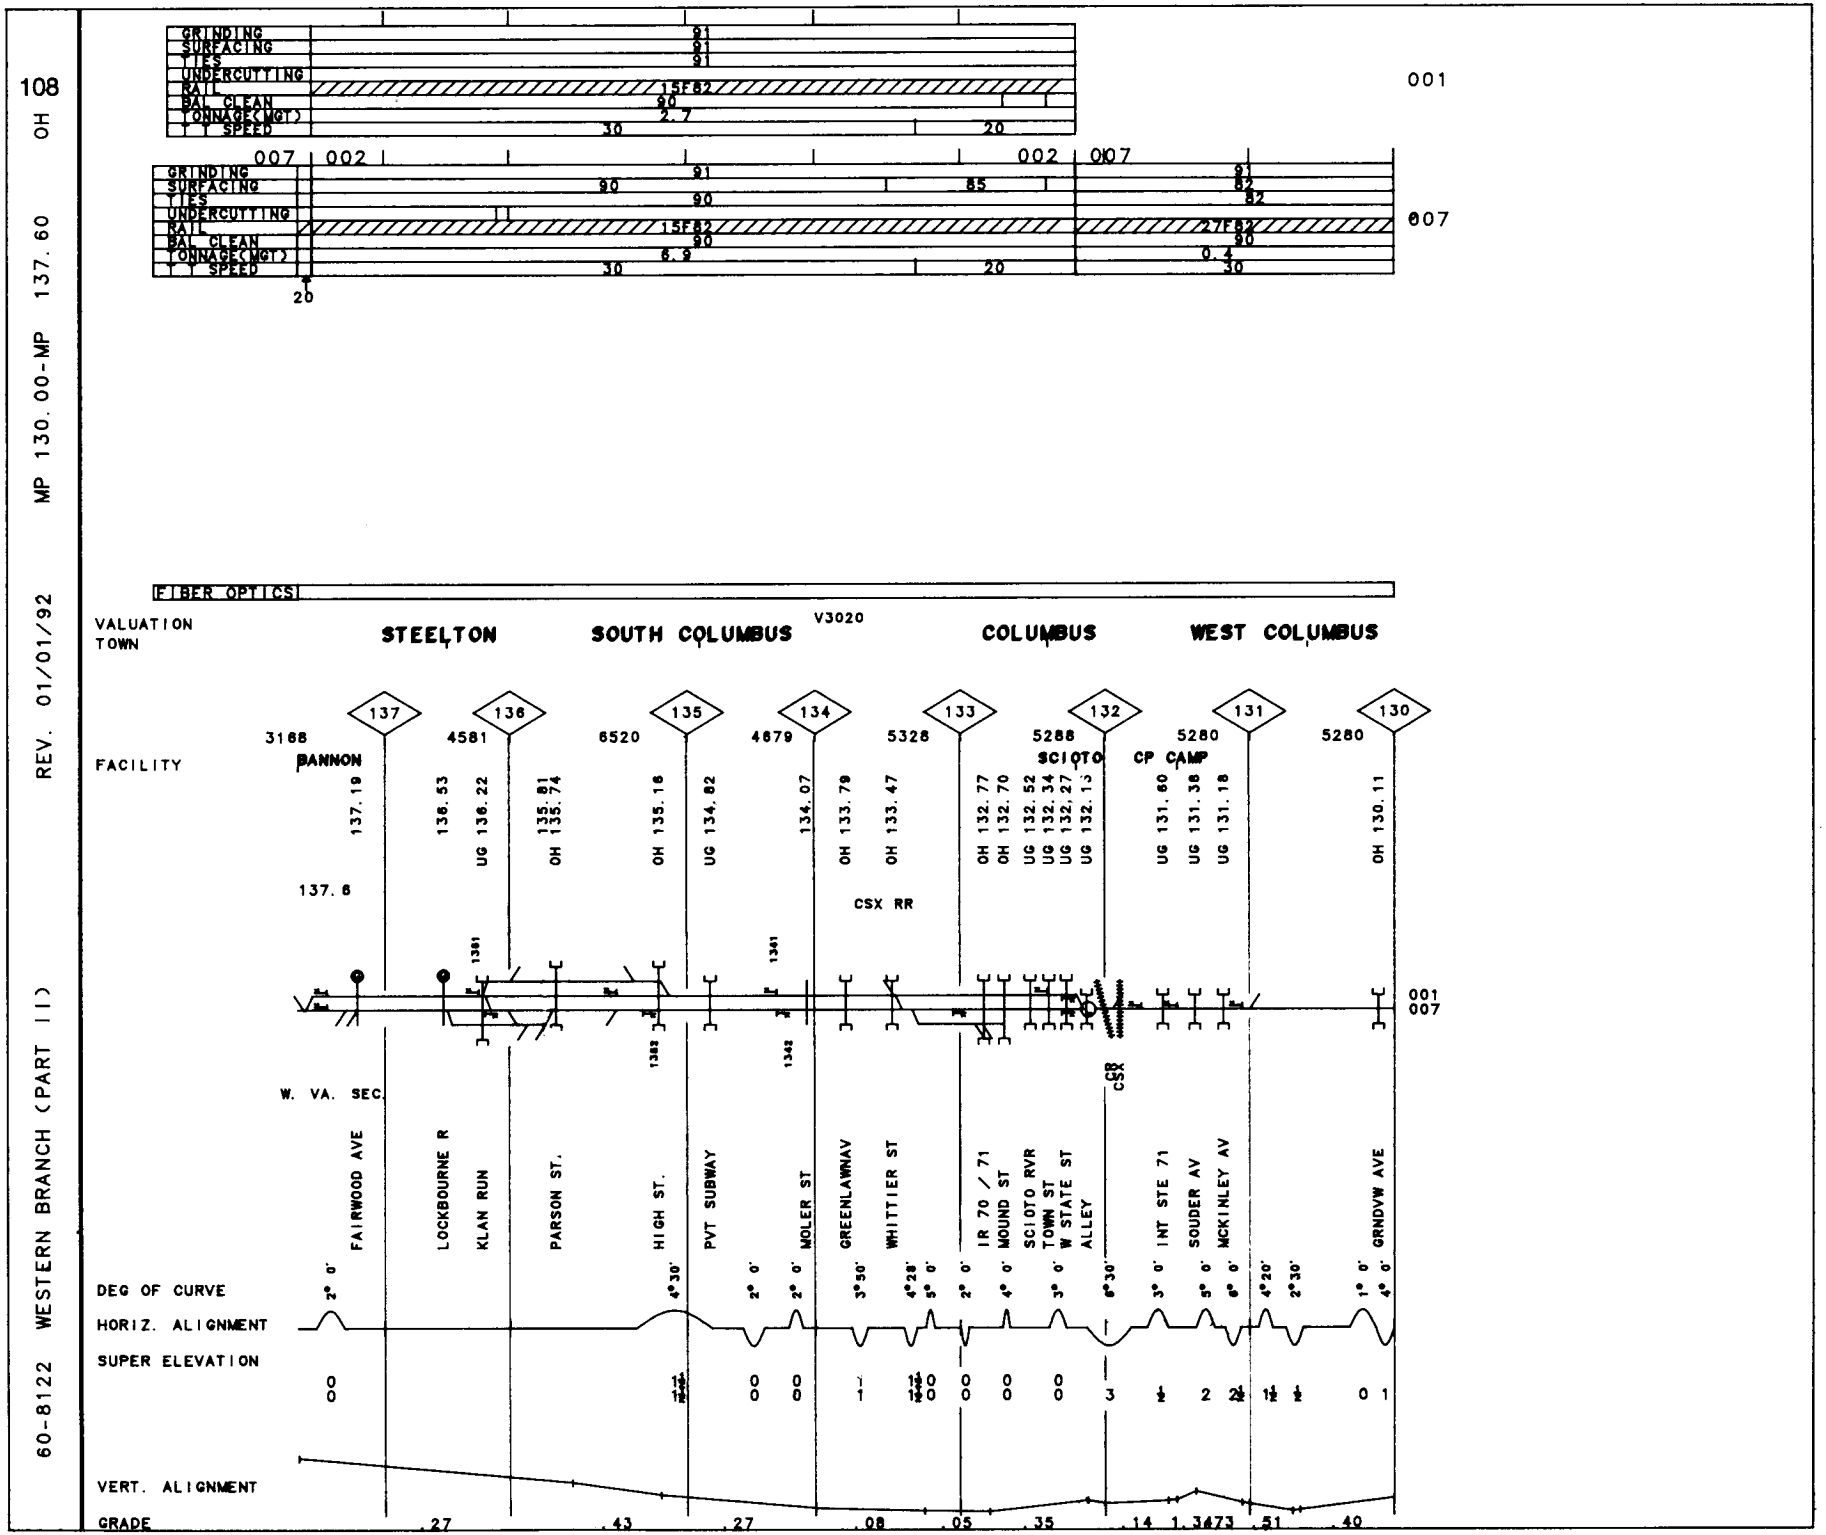
108 OH MP 130.00-MP 137.60 REV. 01/01/92 WESTERN BRANCH (PART II) 60-8122
GRINDING
SURFACING
TIES
UNDERCUTTING
RAIL
BAL CLEAN
TONNAGE(MGT)
SPEED
001
007
FIBER OPTICS
VALUATION TOWN
STEELTON
SOUTH COLUMBUS
COLUMBUS
WEST COLUMBUS
V3020
137
136
135
134
133
132
131
130
FACILITY
BANNON
SCIOTO
CP CAMP
CSX RR
W. VA. SEC.
FAIRWOOD AVE
LOCKBOURNE R
KLAN RUN
PARSON ST.
HIGH ST.
PVT SUBWAY
MOLER ST
GREENLAWNAV
WHITTIER ST
IR 70 / 71
MOUND ST
SCIOTO RVR
TOWN ST
W STATE ST
ALLEY
INT STE 71
SOUDER AV
MCKINLEY AV
GRNDVW AVE
DEG OF CURVE
HORIZ. ALIGNMENT
SUPER ELEVATION
VERT. ALIGNMENT
GRADE

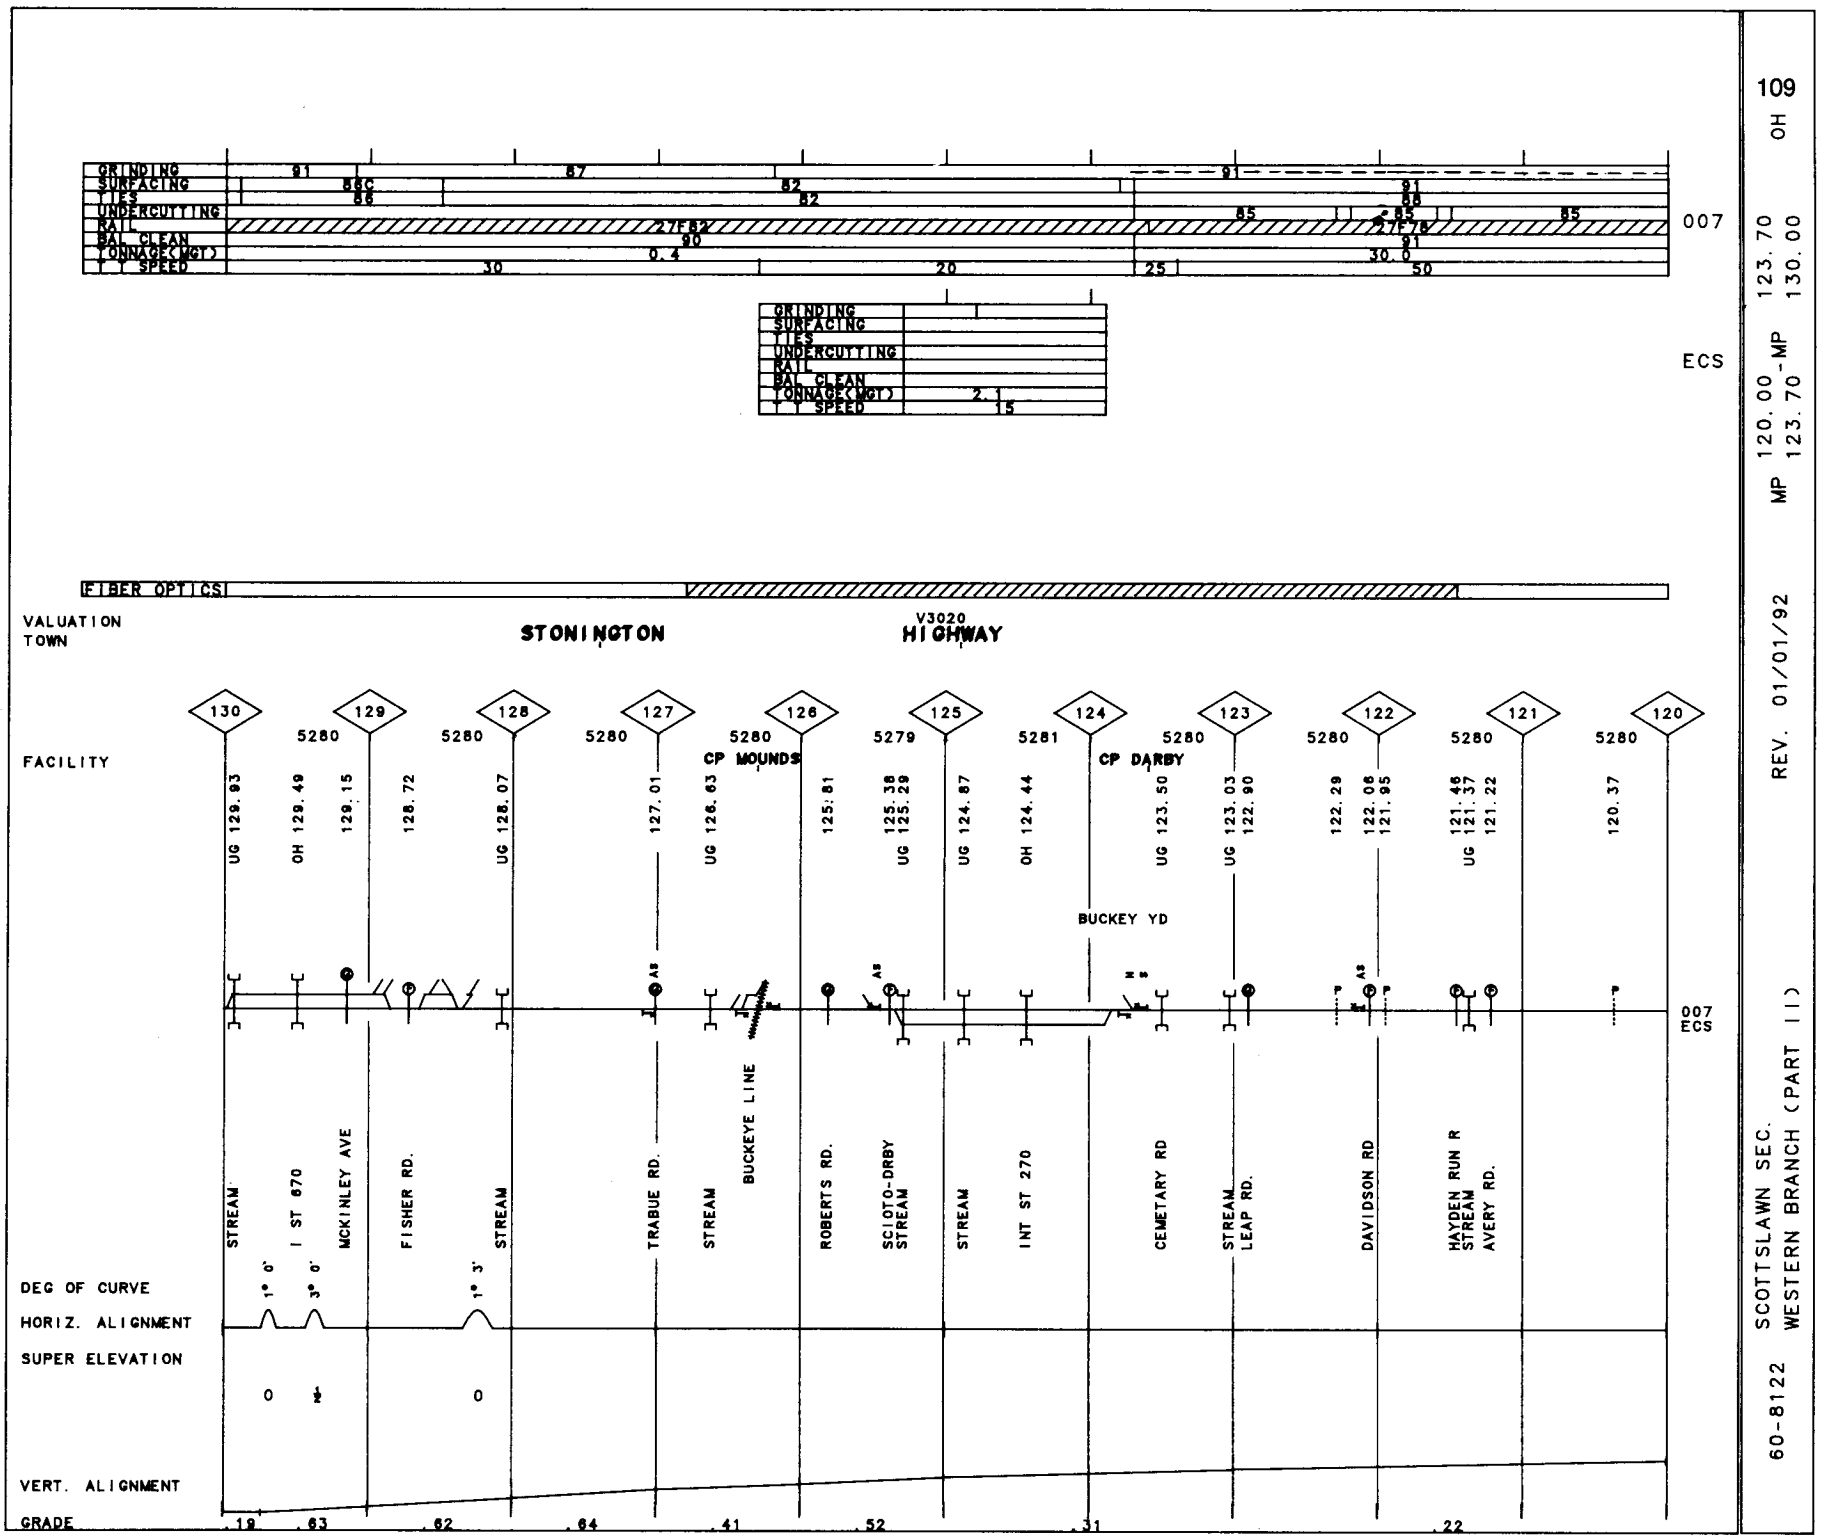

109 OH

MP 120.00 - 123.70

MP 123.70 - 130.00

REV. 01/01/92

60-8122 SCOTTSLAWN SEC.
WESTERN BRANCH (PART II)

110 OH

MP 110.00-MP 120.00

REV. 01/01/92

60-8122 SCOTTSLAWN SEC.

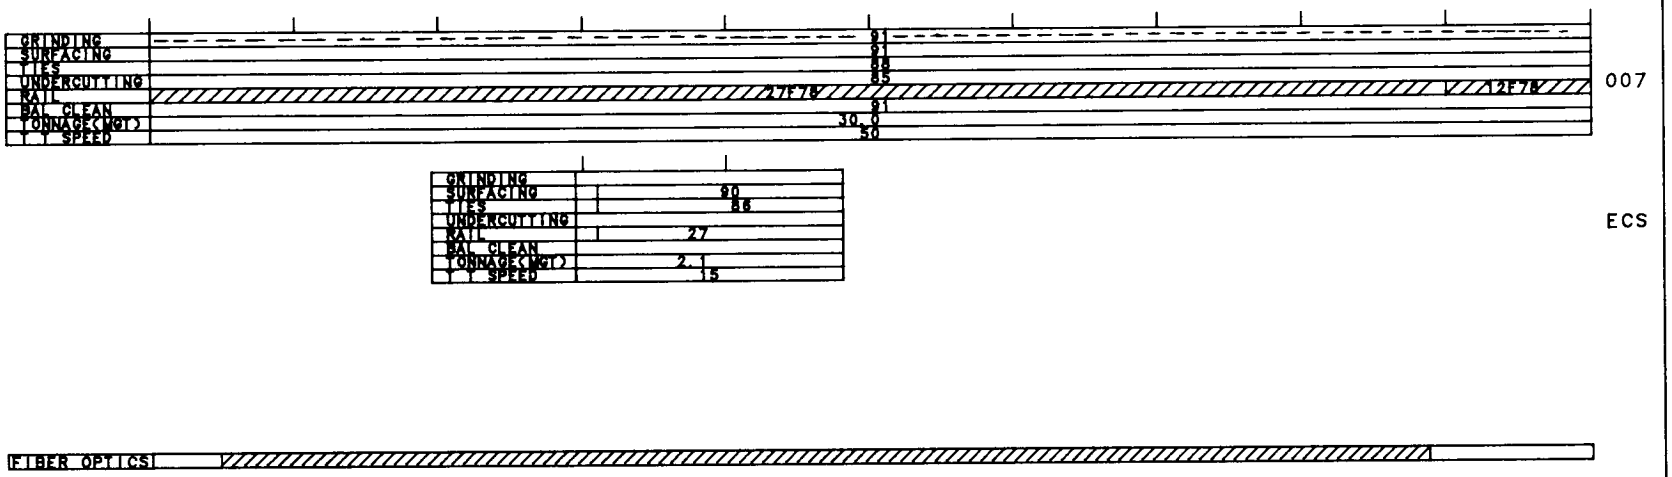

VALUATION TOWN: AMLIN | KILEVILLE | ARNOLD

FACILITY

120	119	118	117	116	115	114	113	112	111	110
	5280	5280	5280	5280	5280	5278	5281	5280	5280	5280
119.52	119.14	118.82	118.27	118.01 / 117.86	117.05	116.17	114.83 / UG 114.74	113.76	113.10	112.59	112.07	111.81	111.29	UG 110.14
RINGS RD.	COSGRAY RD.		HOUCHARD RD.		STATE ST.	WARNER RD	CONVERSE RD / SUGAR RUN	PL. CITY-CALI	CROTTINGER R	TAYLOR RD.		ADAMS RD		STREAM

KILE

007 ECS

DEG OF CURVE

HORIZ. ALIGNMENT

SUPER ELEVATION

VERT. ALIGNMENT

GRADE .22 .08 .46 .12

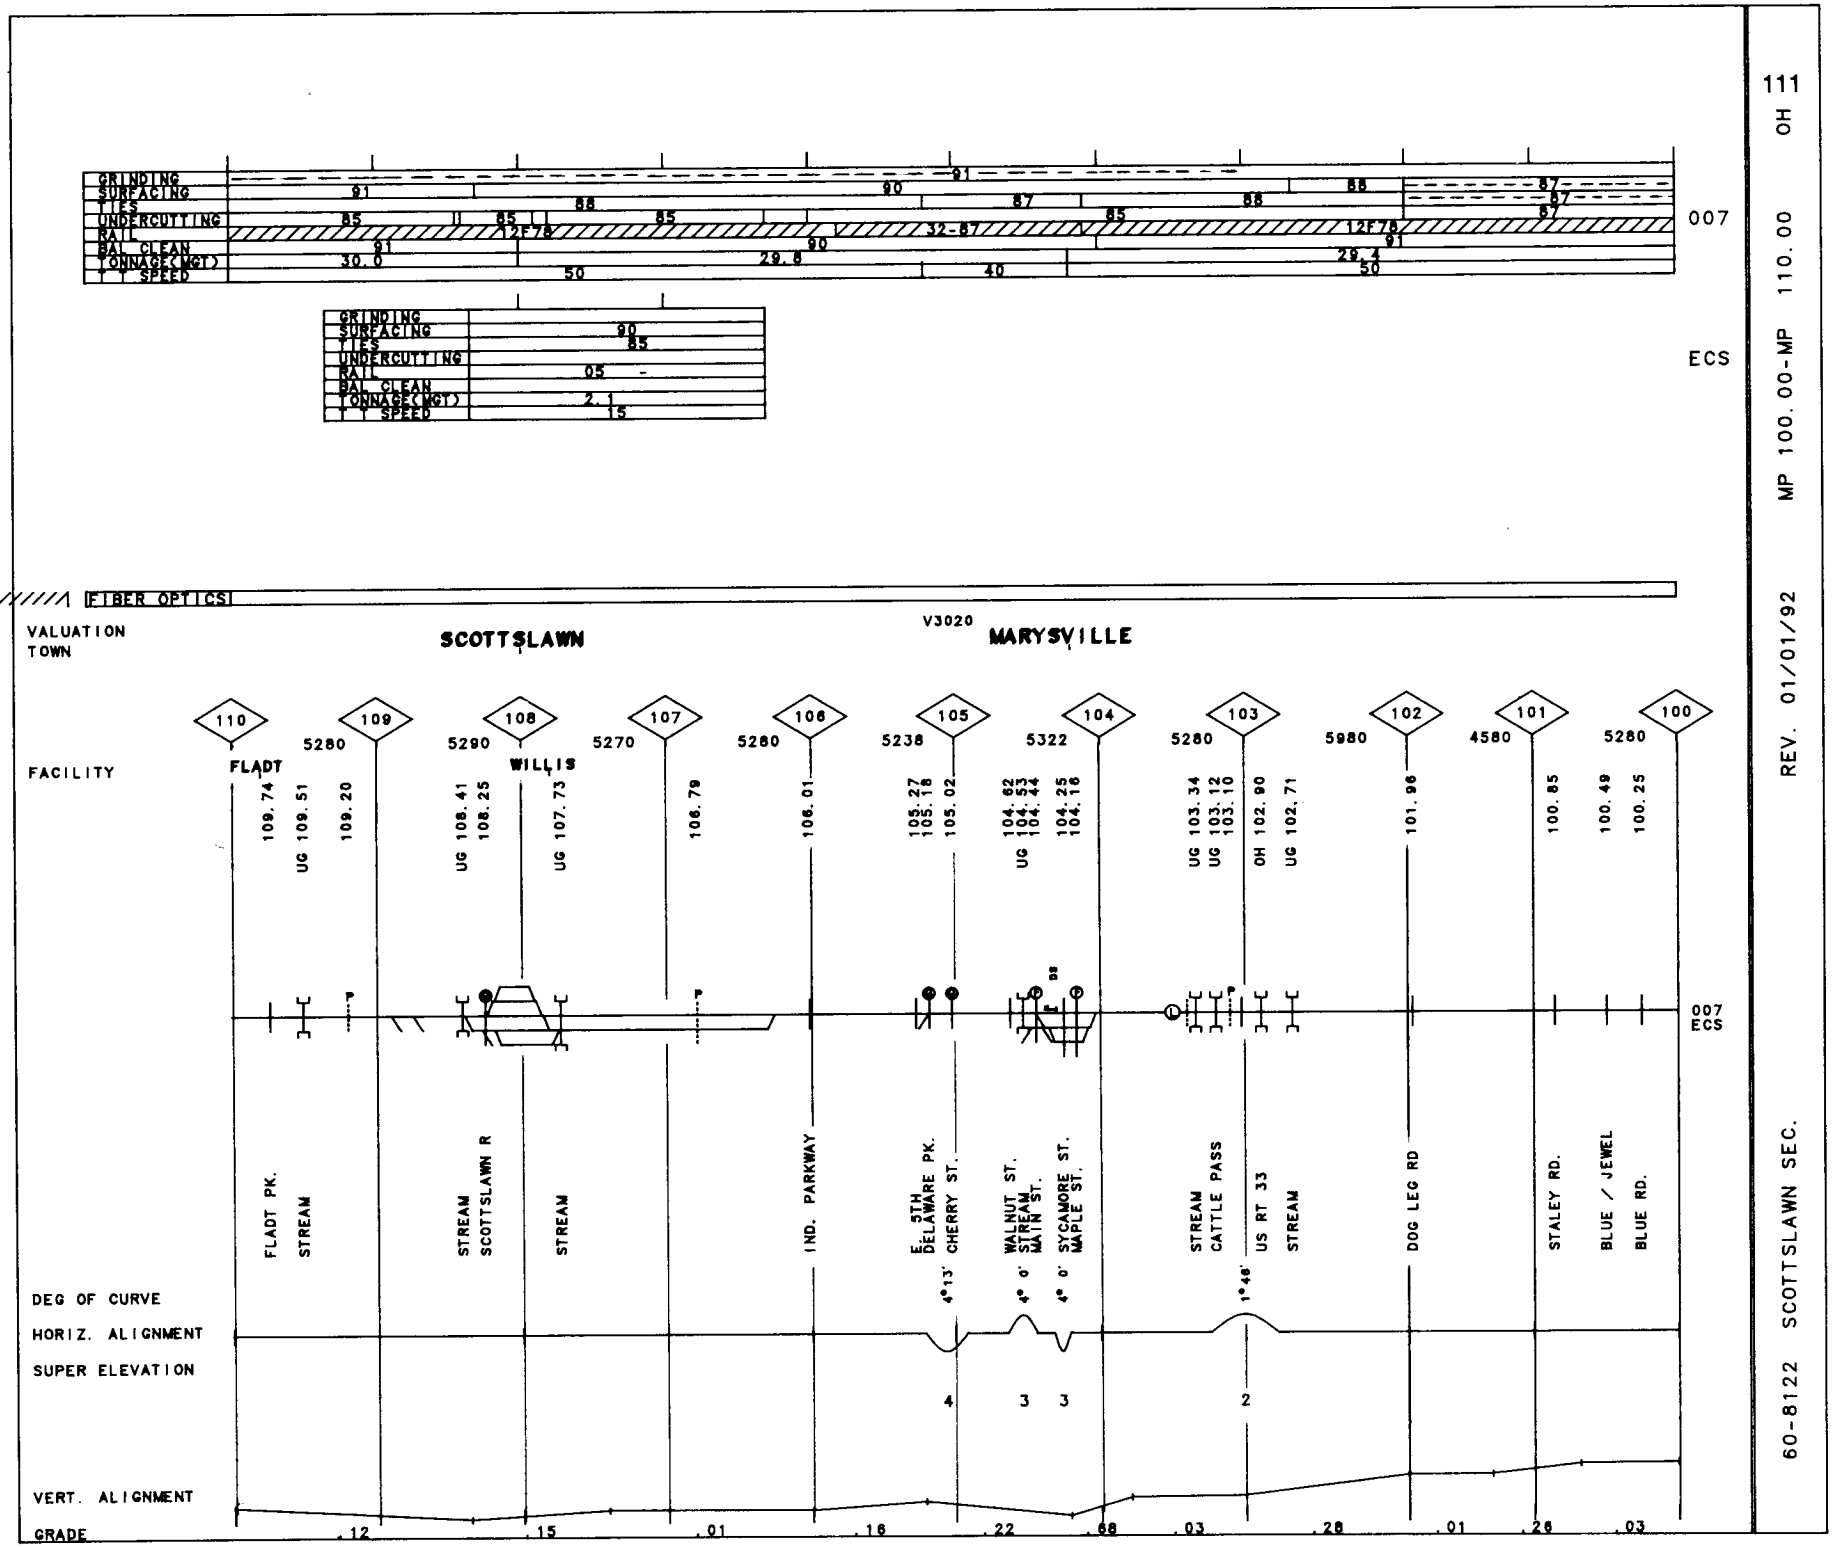

111 OH

MP 100.00-MP 110.00

REV. 01/01/92

60-8122 SCOTTSLAWN SEC.

112 OH

60-8122 SCOTTSLAWN SEC. REV. 01/01/92 MP 90.00 -MP 100.00

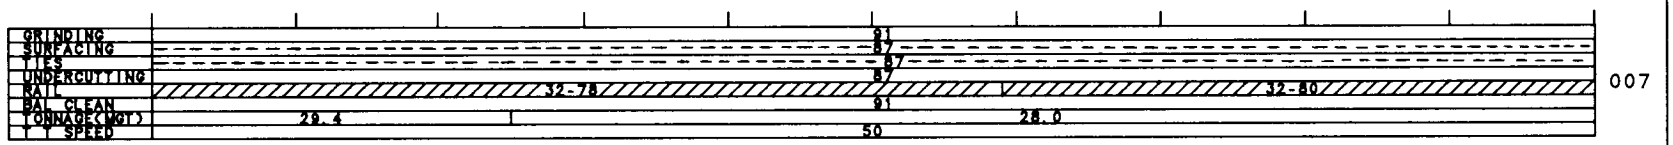

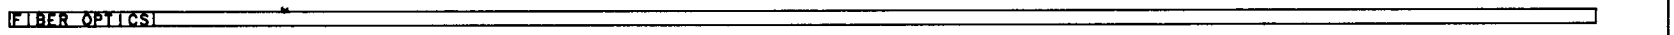

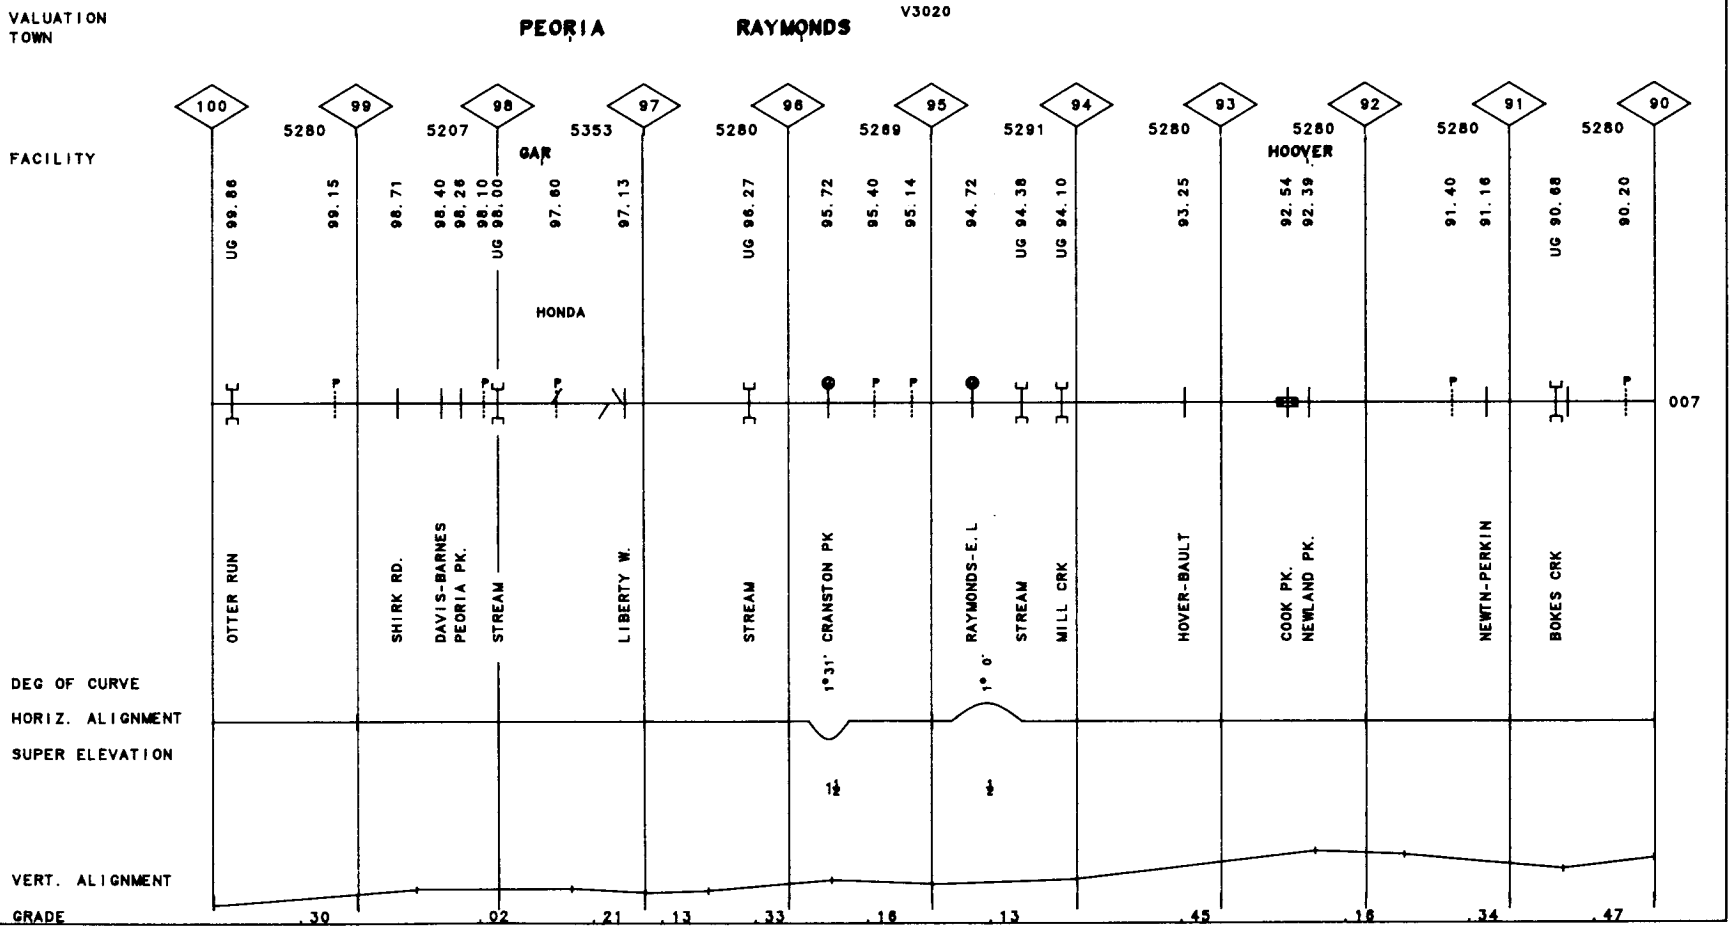

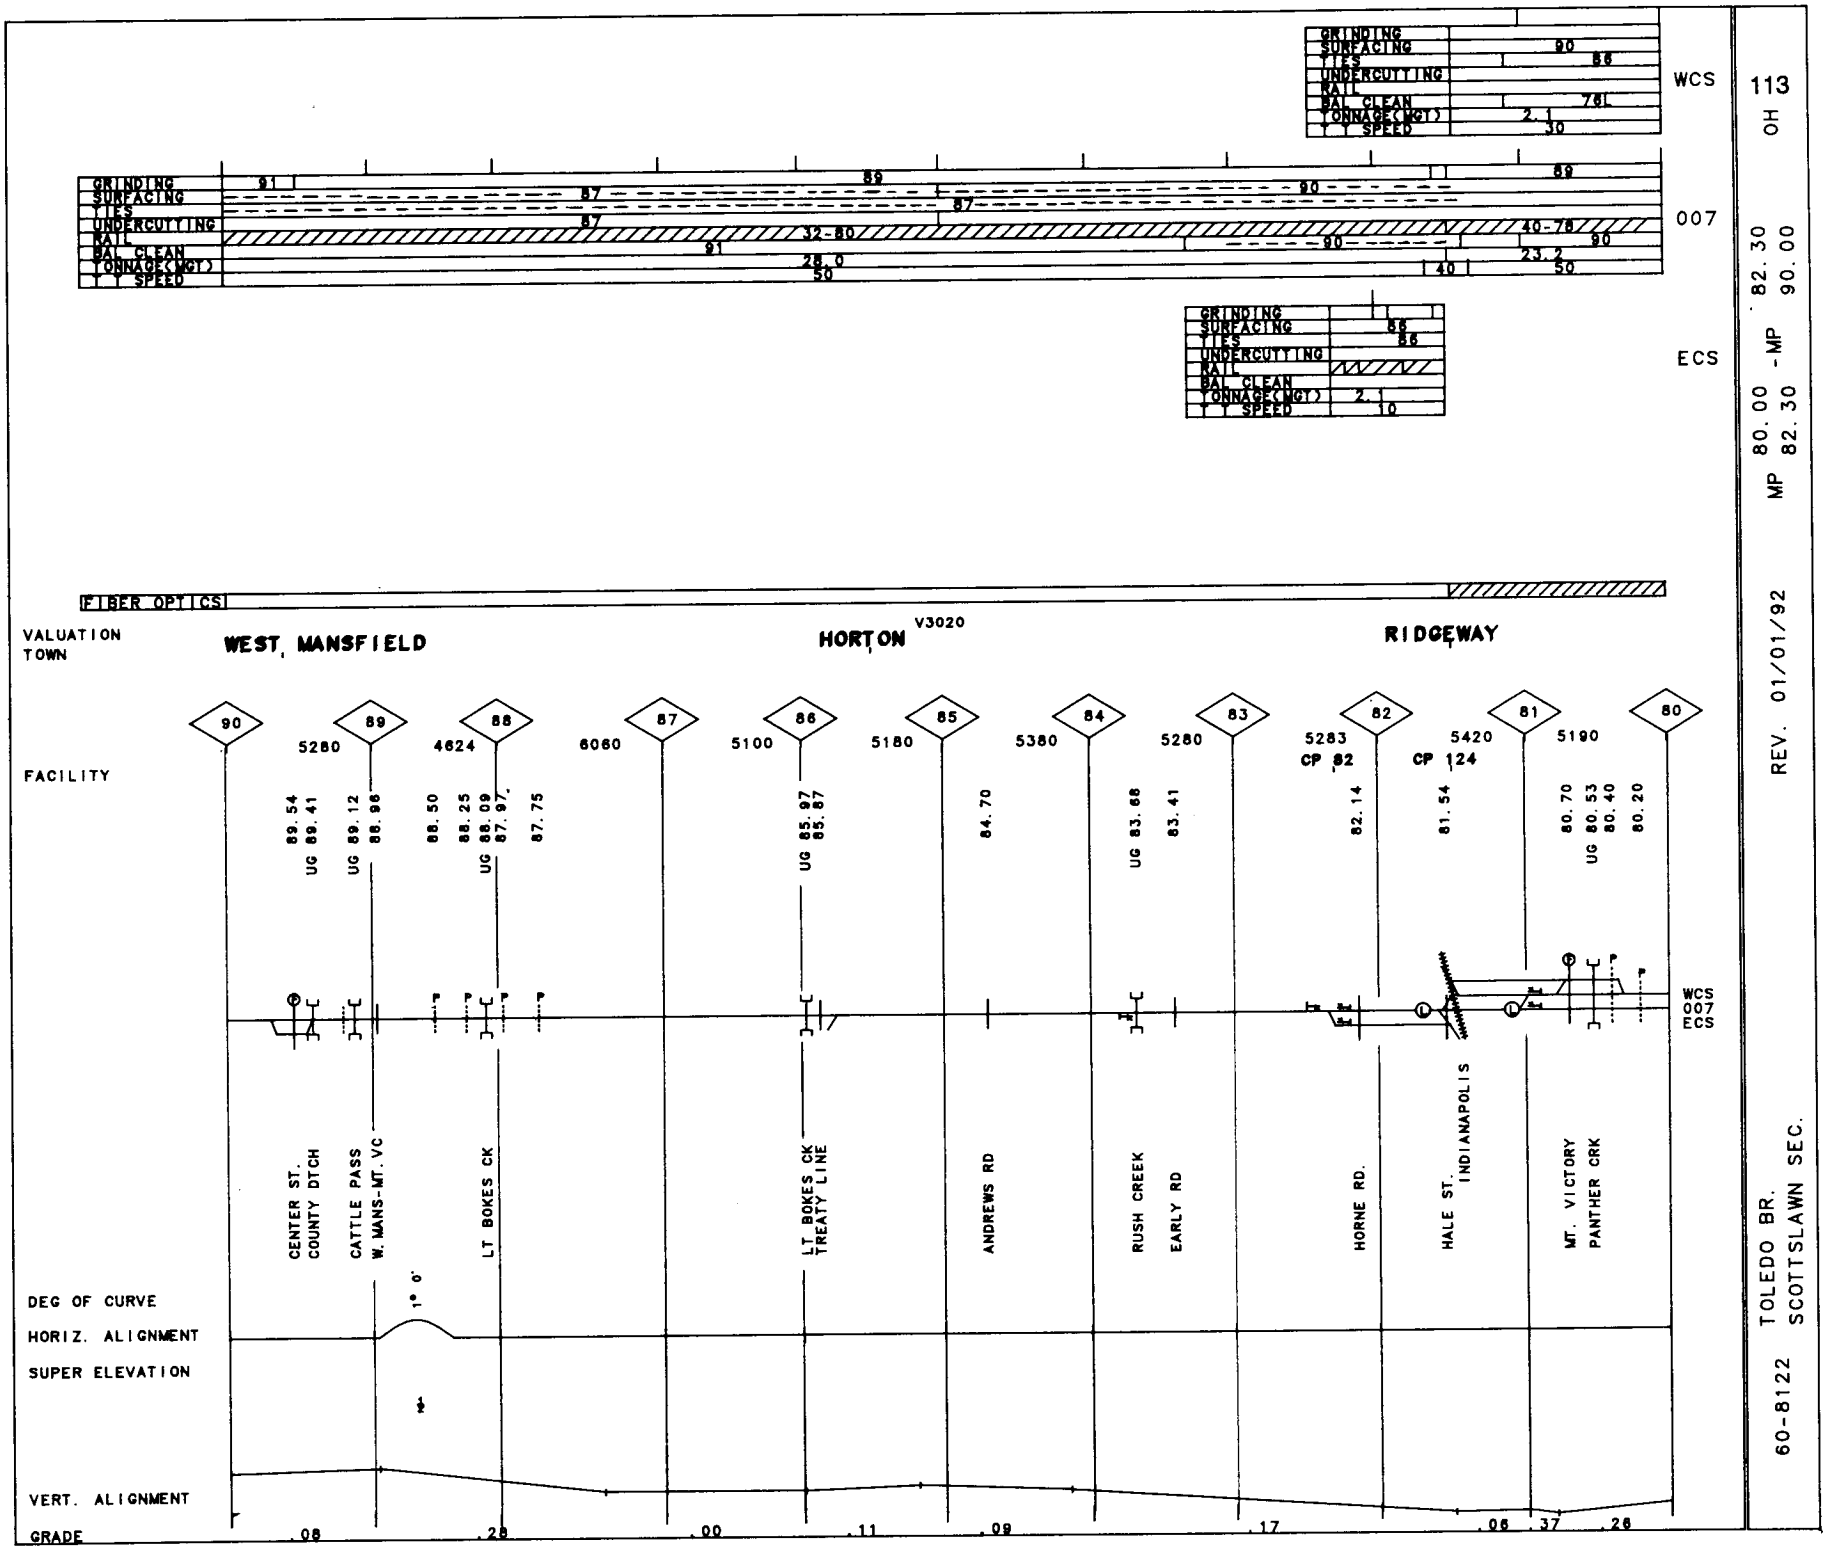

113
OH
MP 80.00 - MP 82.30
MP 82.30 - MP 90.00
REV. 01/01/92
60-8122 TOLEDO BR.
SCOTTSLAWN SEC.

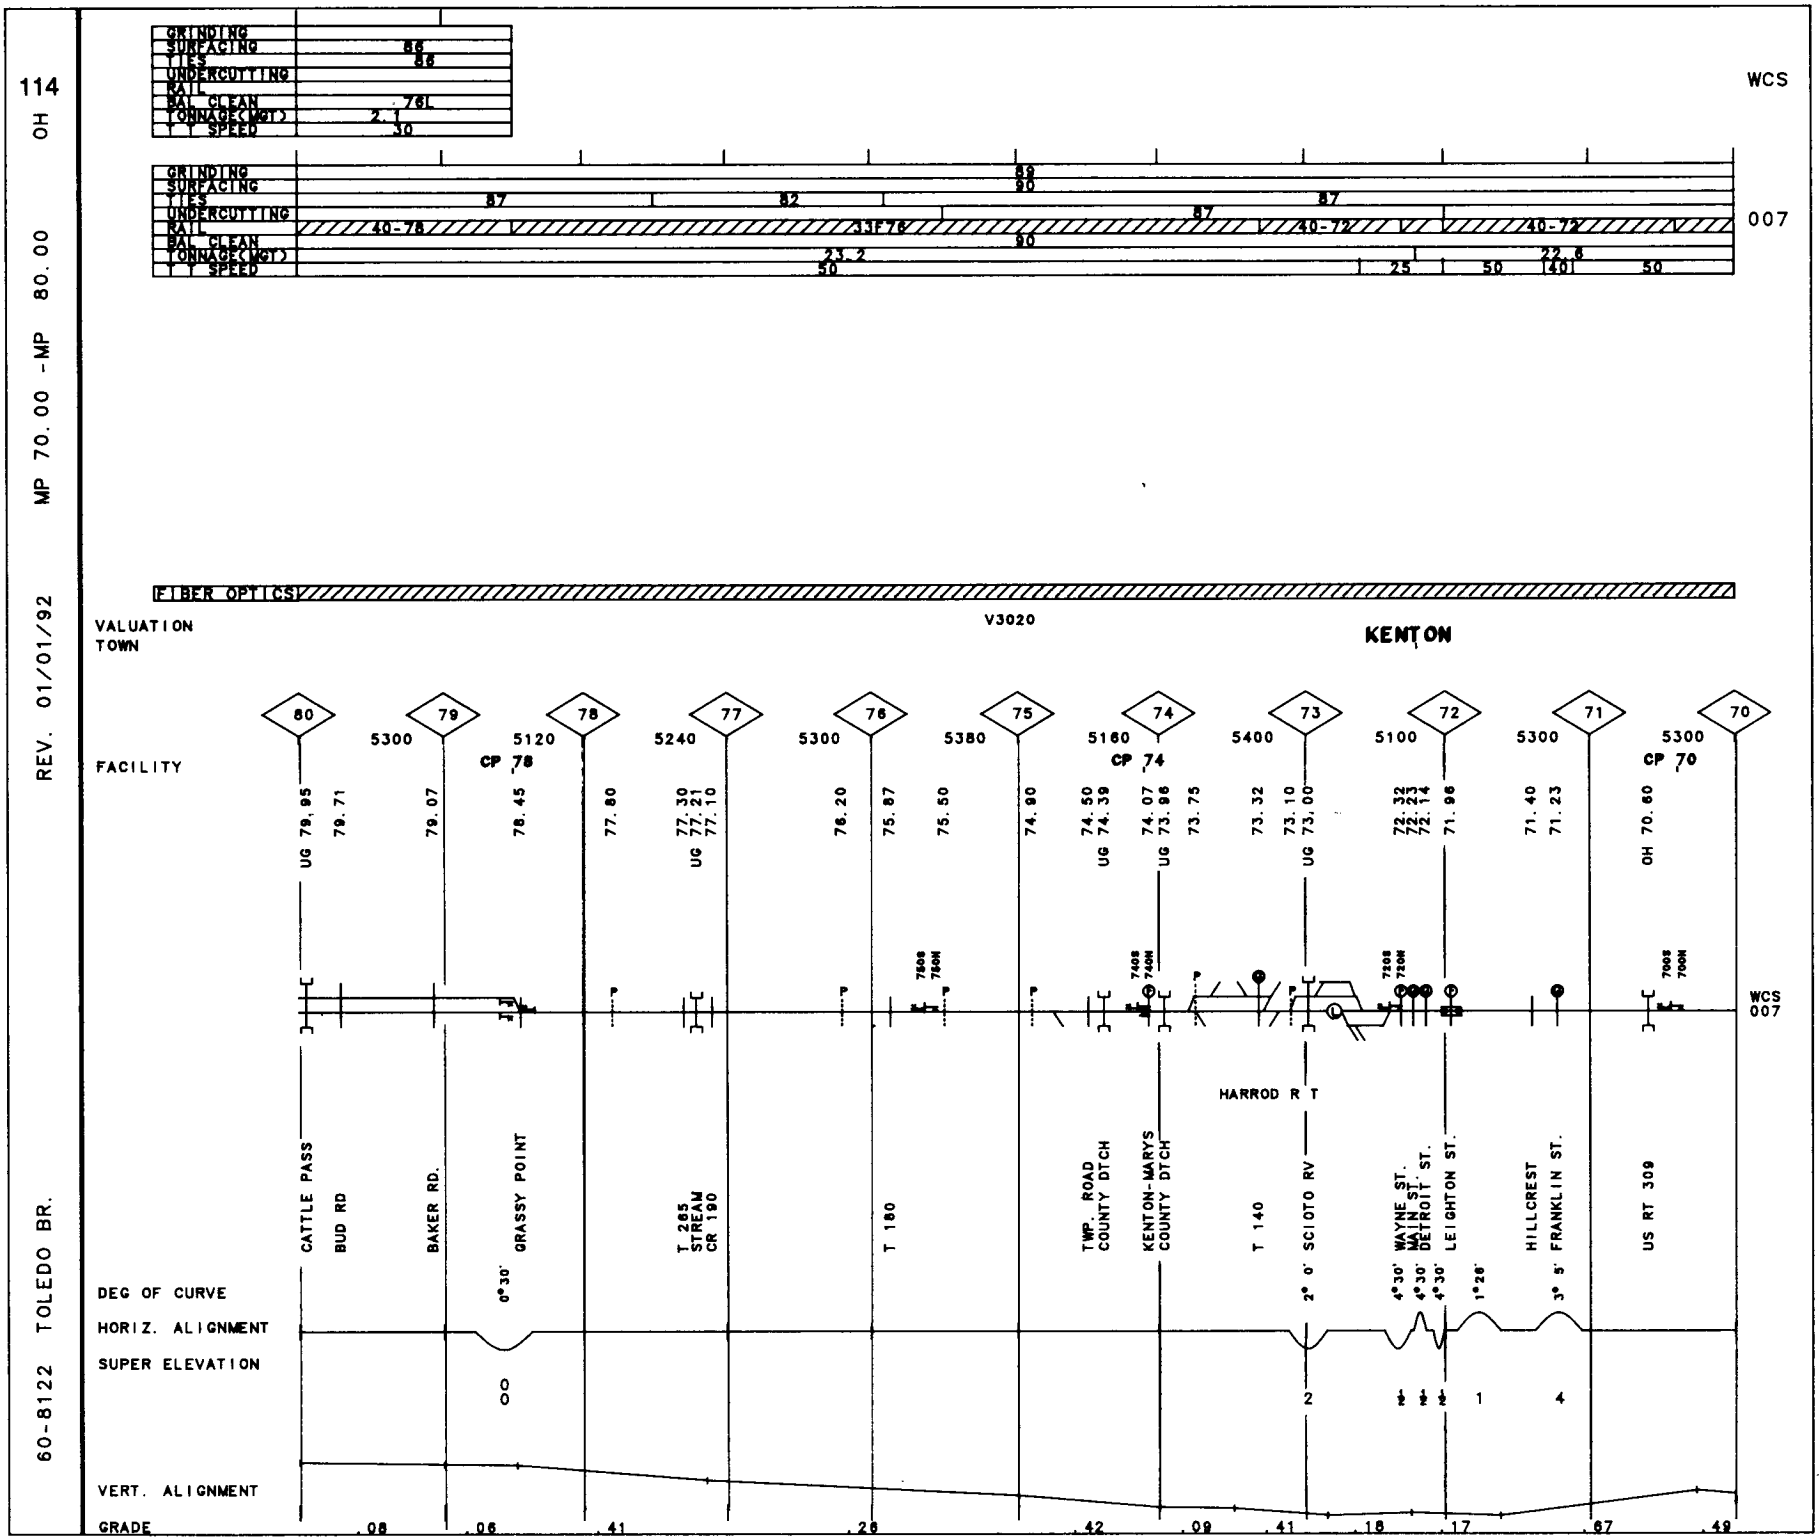
114
OH
MP 70.00 -MP 80.00
REV. 01/01/92
60-8122 TOLEDO BR.
WCS
GRINDING
SURFACING 86
TIES 86
UNDERCUTTING
RAIL
BAL CLEAN 76L
TONNAGE(MGT) 2.1
SPEED 30
GRINDING 88
SURFACING 90
TIES 87 82 87 87
UNDERCUTTING 87
RAIL 40-78 33F78 40-72 40-72
007
BAL CLEAN 90
TONNAGE(MGT) 23.2 22.6
SPEED 50 25 50 40 50
FIBER OPTICS
VALUATION
TOWN
V3020
KENTON
80 79 78 77 76 75 74 73 72 71 70
FACILITY
5300 5120 5240 5300 5380 5160 5400 5100 5300 5300
CP 78 CP 74 CP 70
UG 79.95 79.71 79.07 78.45 77.80 UG 77.30 77.21 77.10 76.20 75.87 75.50 74.90 UG 74.50 74.39 UG 74.07 73.96 73.75 73.32 UG 73.10 73.00 72.32 72.23 72.14 71.96 71.40 71.23 OH 70.60
CATTLE PASS
BUD RD
BAKER RD.
GRASSY POINT
T. 265 STREAM CR 190
T 180
TWP. ROAD COUNTY DTCH
KENTON-MARYS COUNTY DTCH
T 140
HARROD R T
2° 0' SCIOTO RV
WAYNE ST.
MAIN ST.
DETROIT ST.
LEIGHTON ST.
HILLCREST
FRANKLIN ST.
US RT 309
DEG OF CURVE
HORIZ. ALIGNMENT
SUPER ELEVATION
VERT. ALIGNMENT
GRADE .08 .06 .41 .26 .42 .09 .41 .18 .17 .67 .49

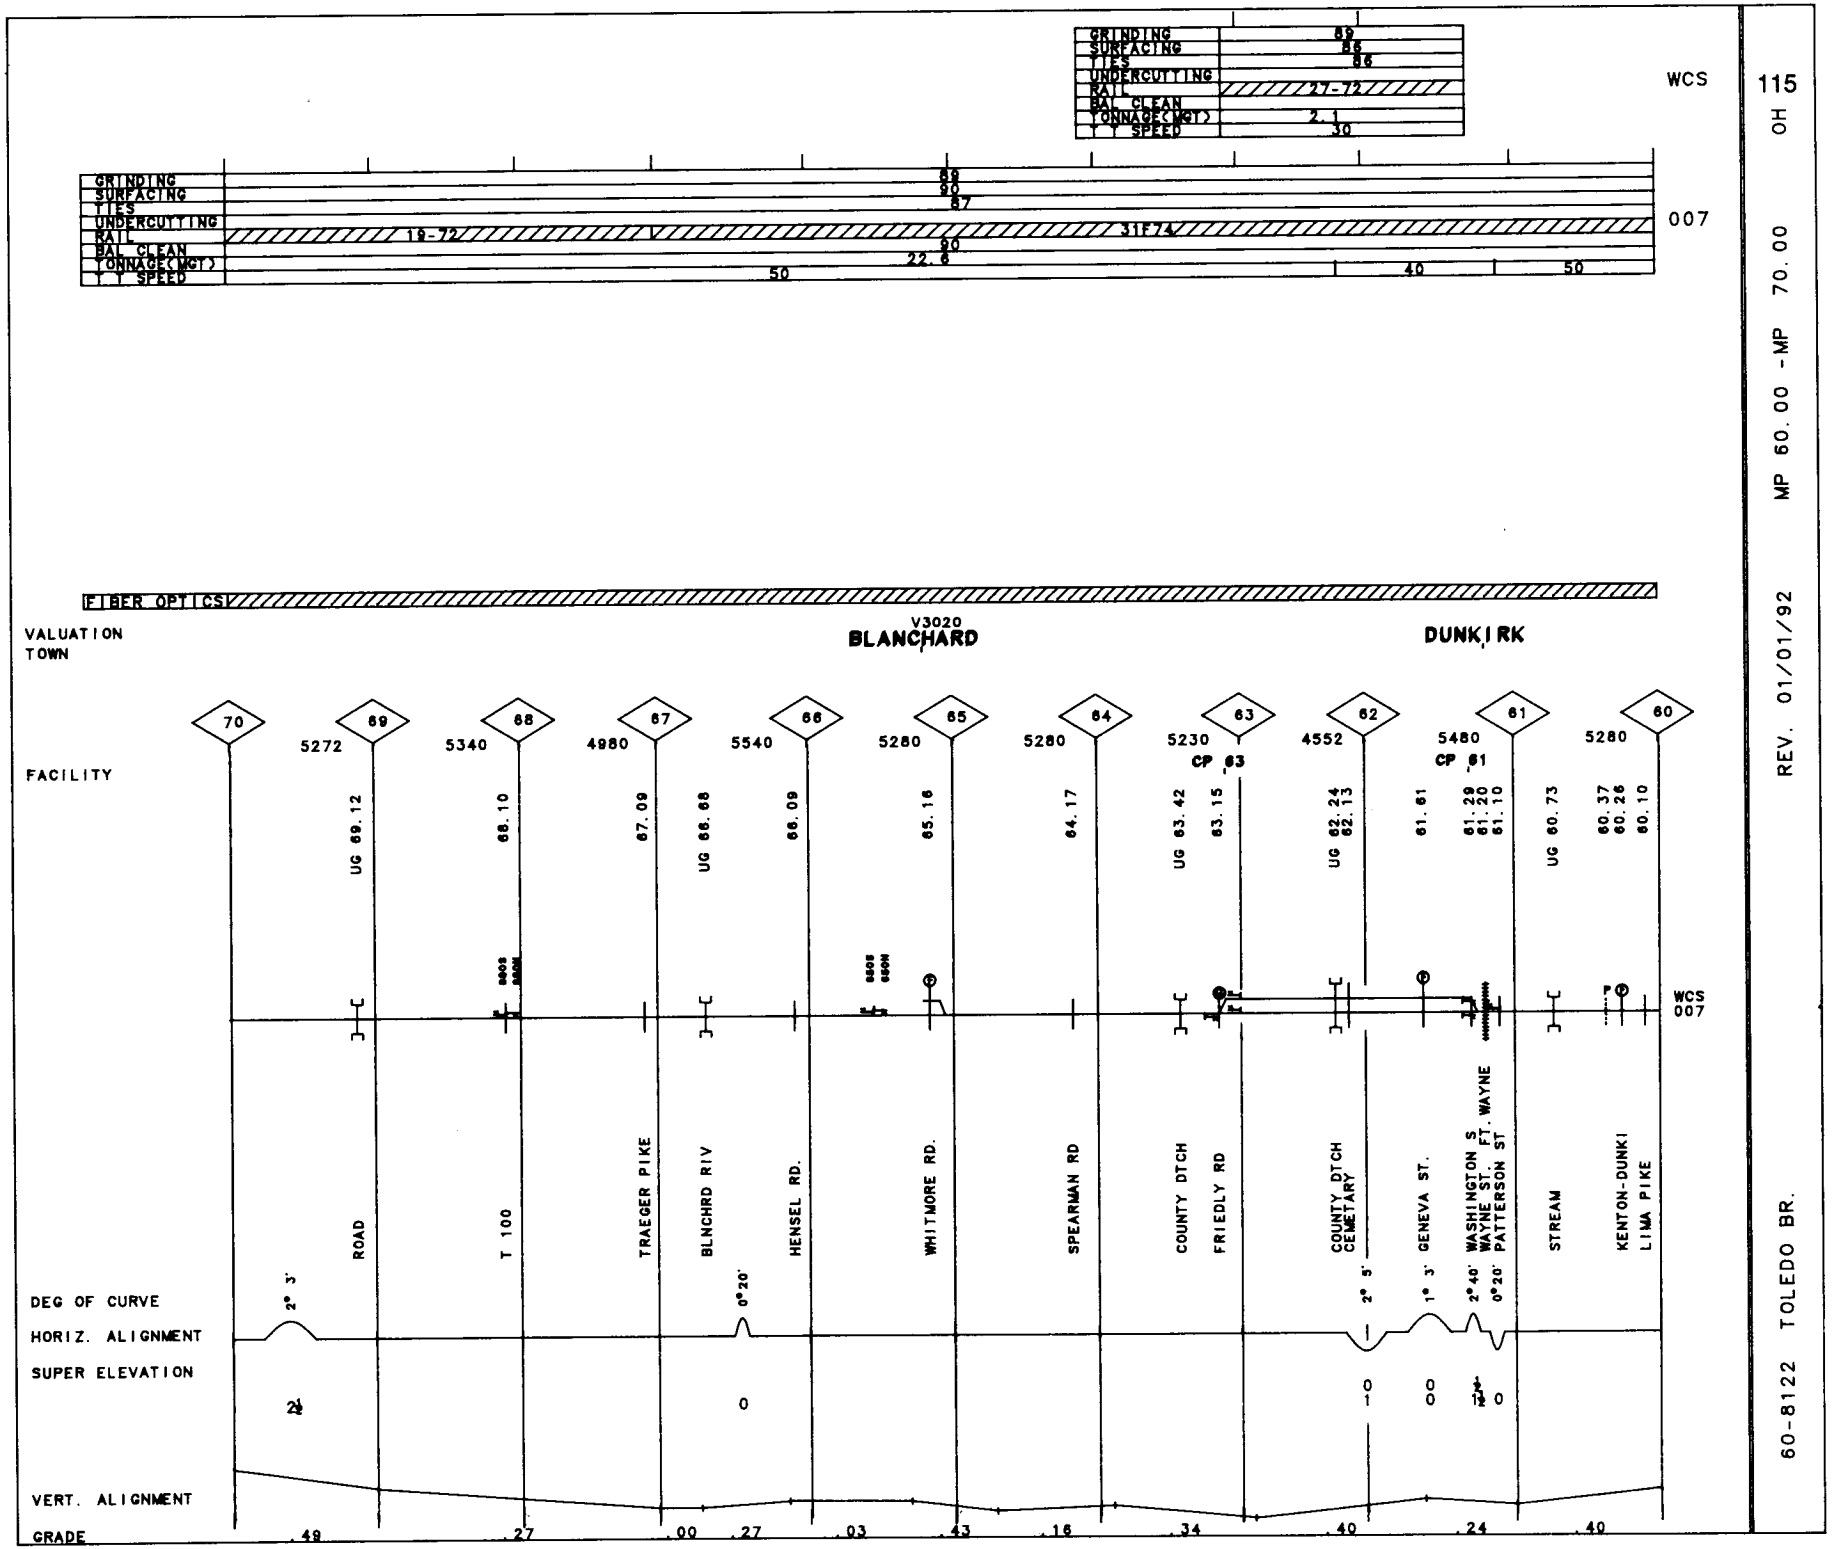

115 OH

MP 60.00 - MP 70.00

REV. 01/01/92

60-8122 TOLEDO BR.

60-8122 TOLEDO BR. REV. 01/01/92 MP 50.00 -MP 60.00 OH

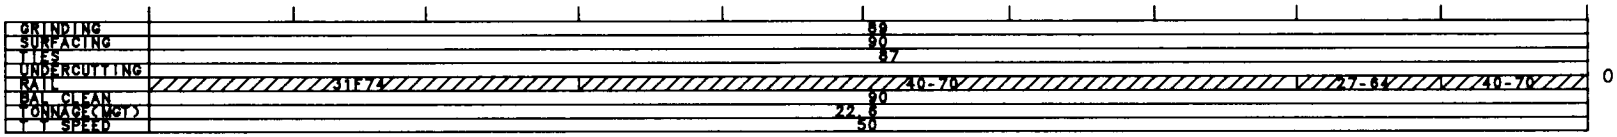

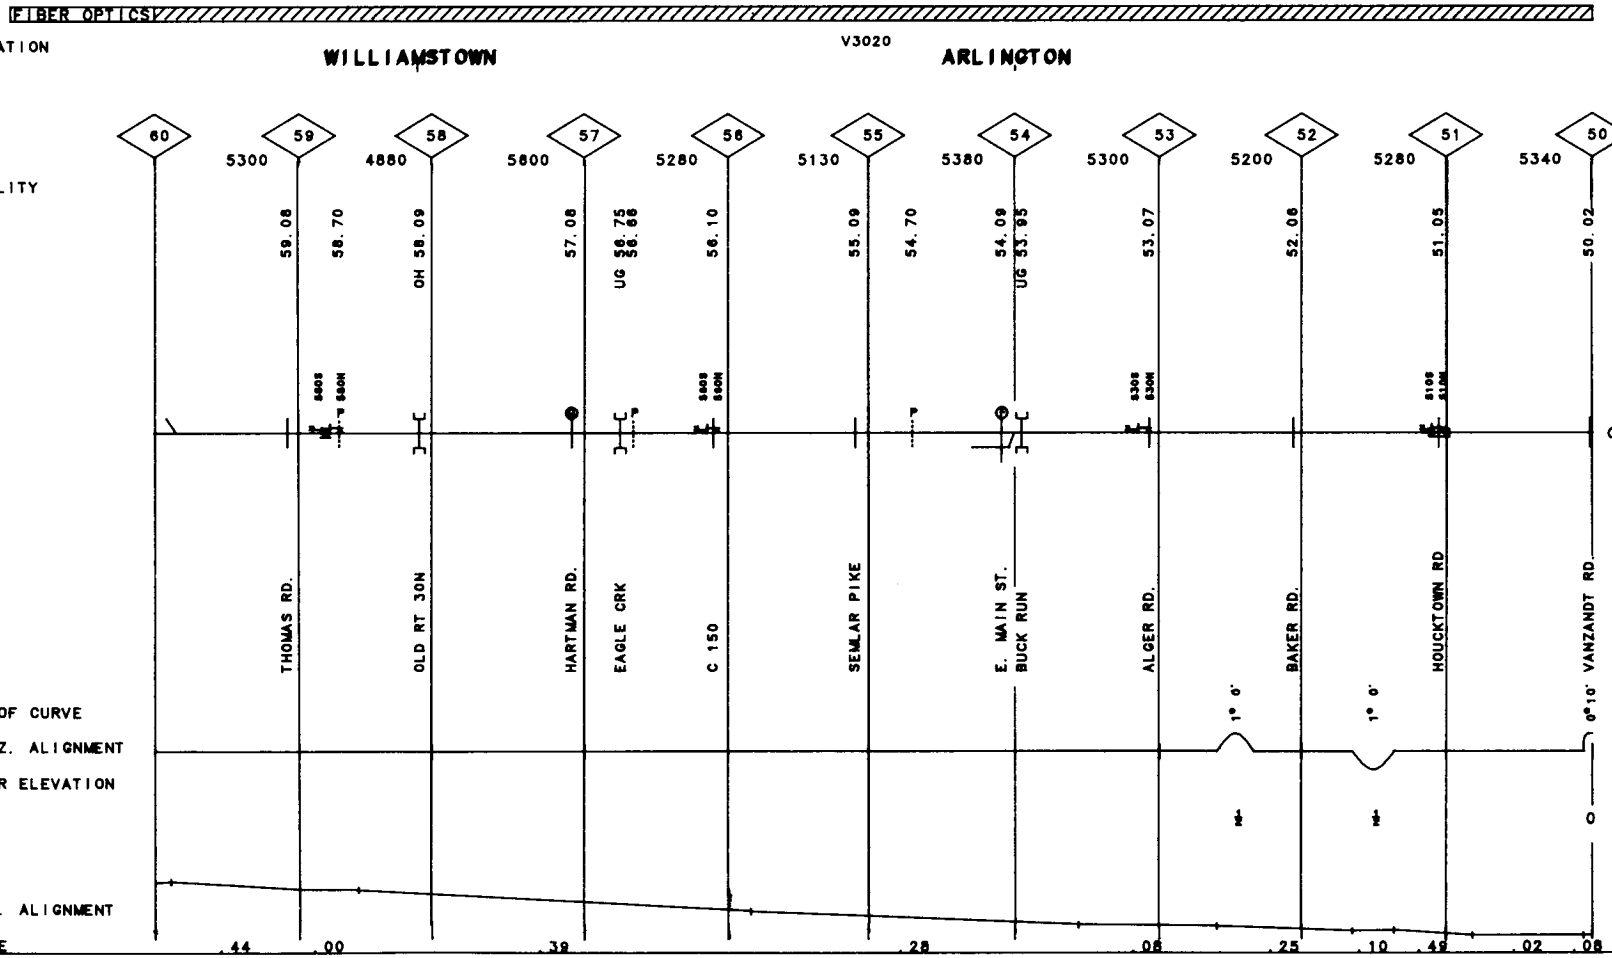

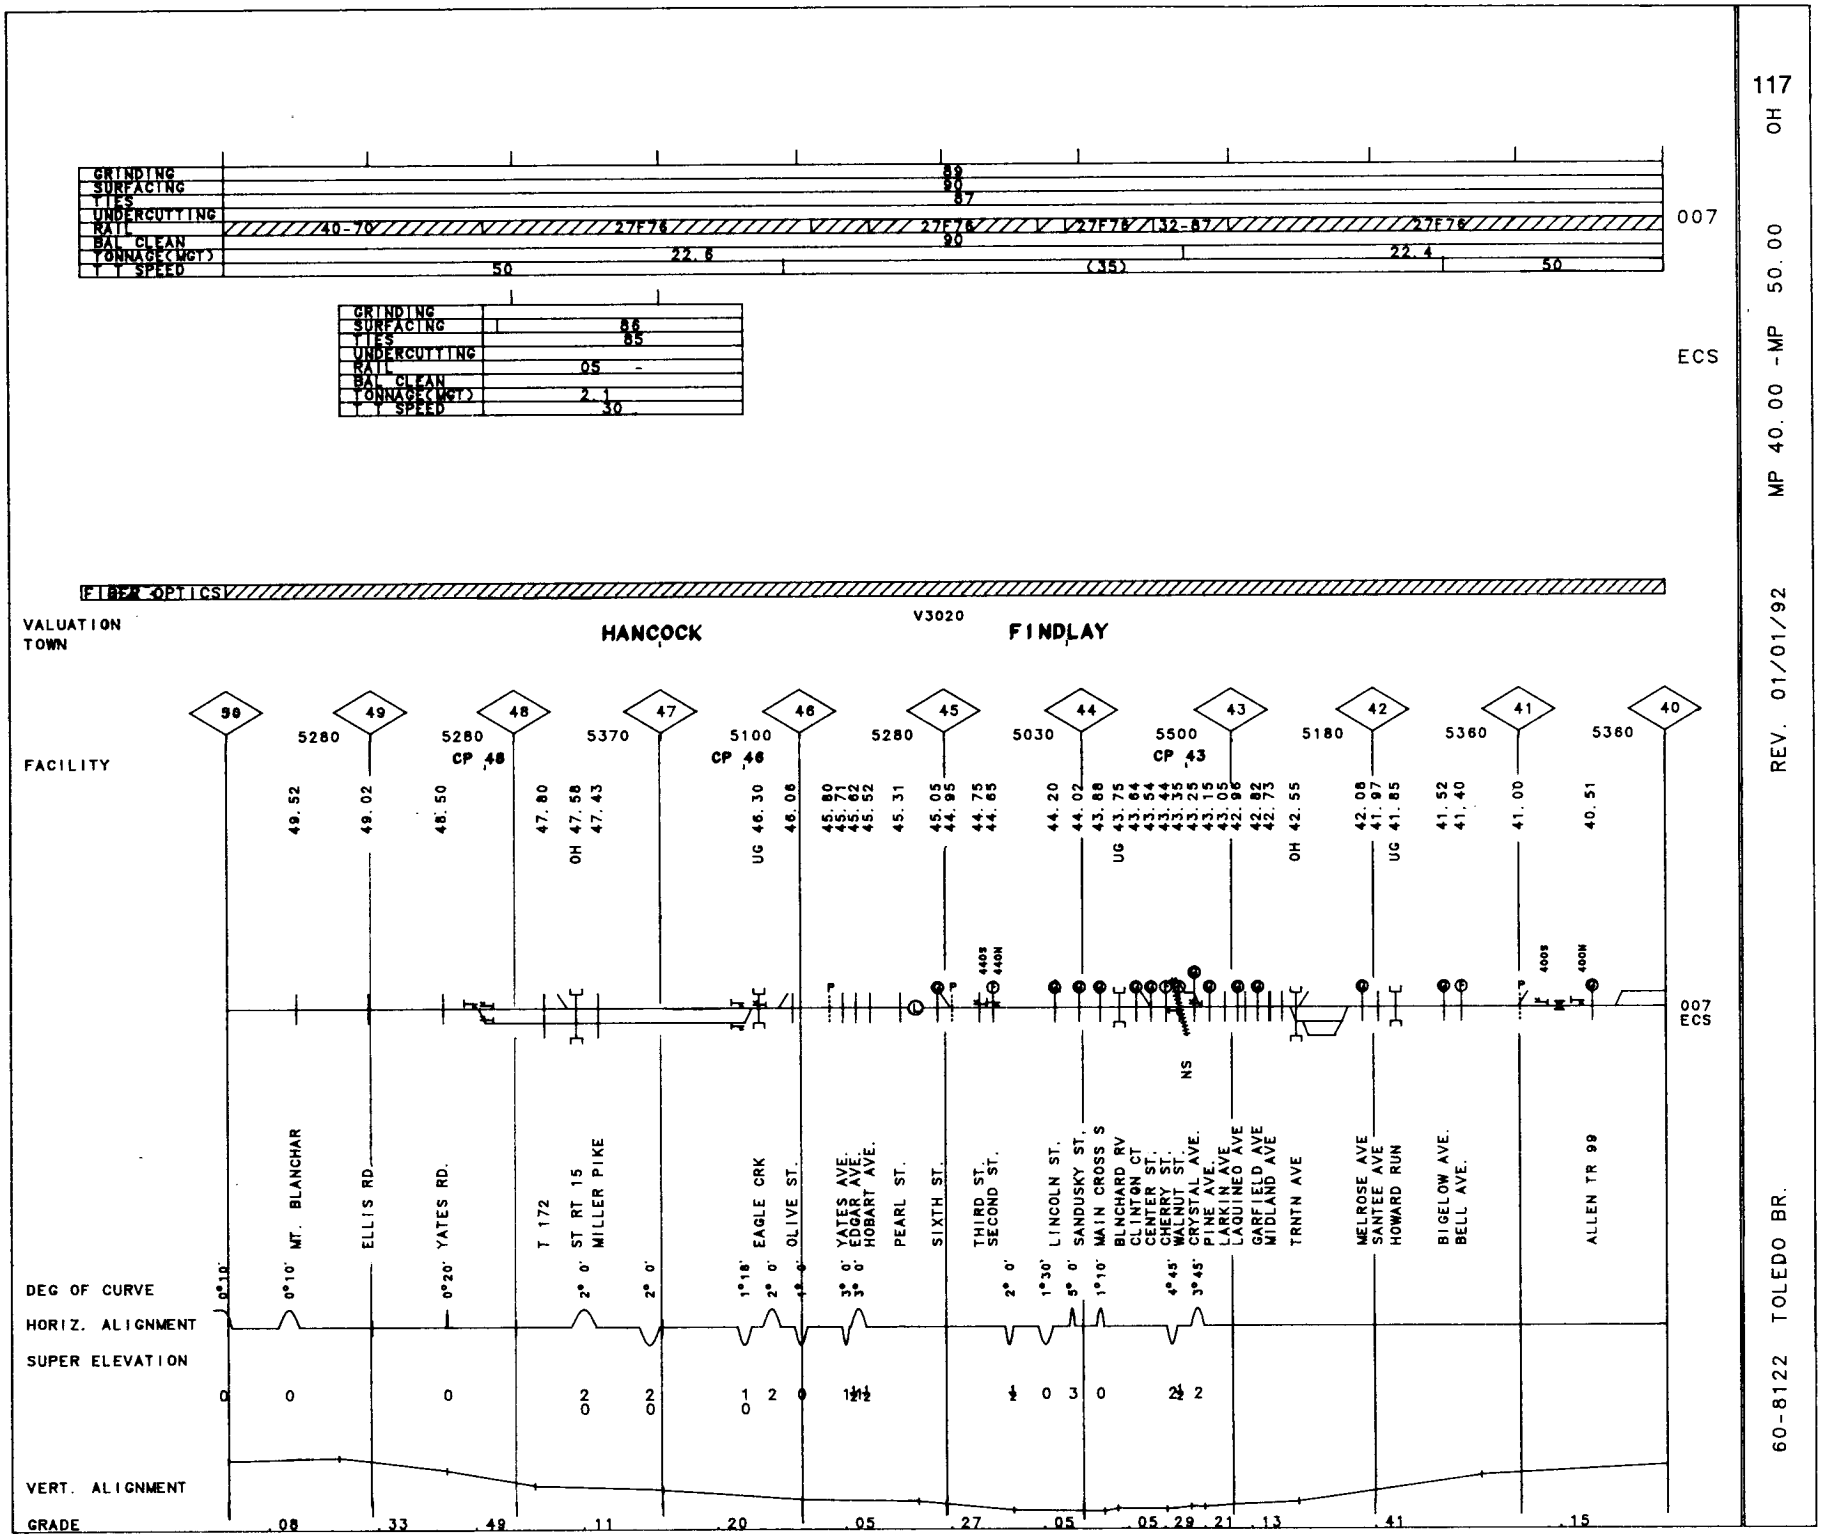

117 OH

MP 40.00 -MP 50.00

REV. 01/01/92

60-8122 TOLEDO BR.

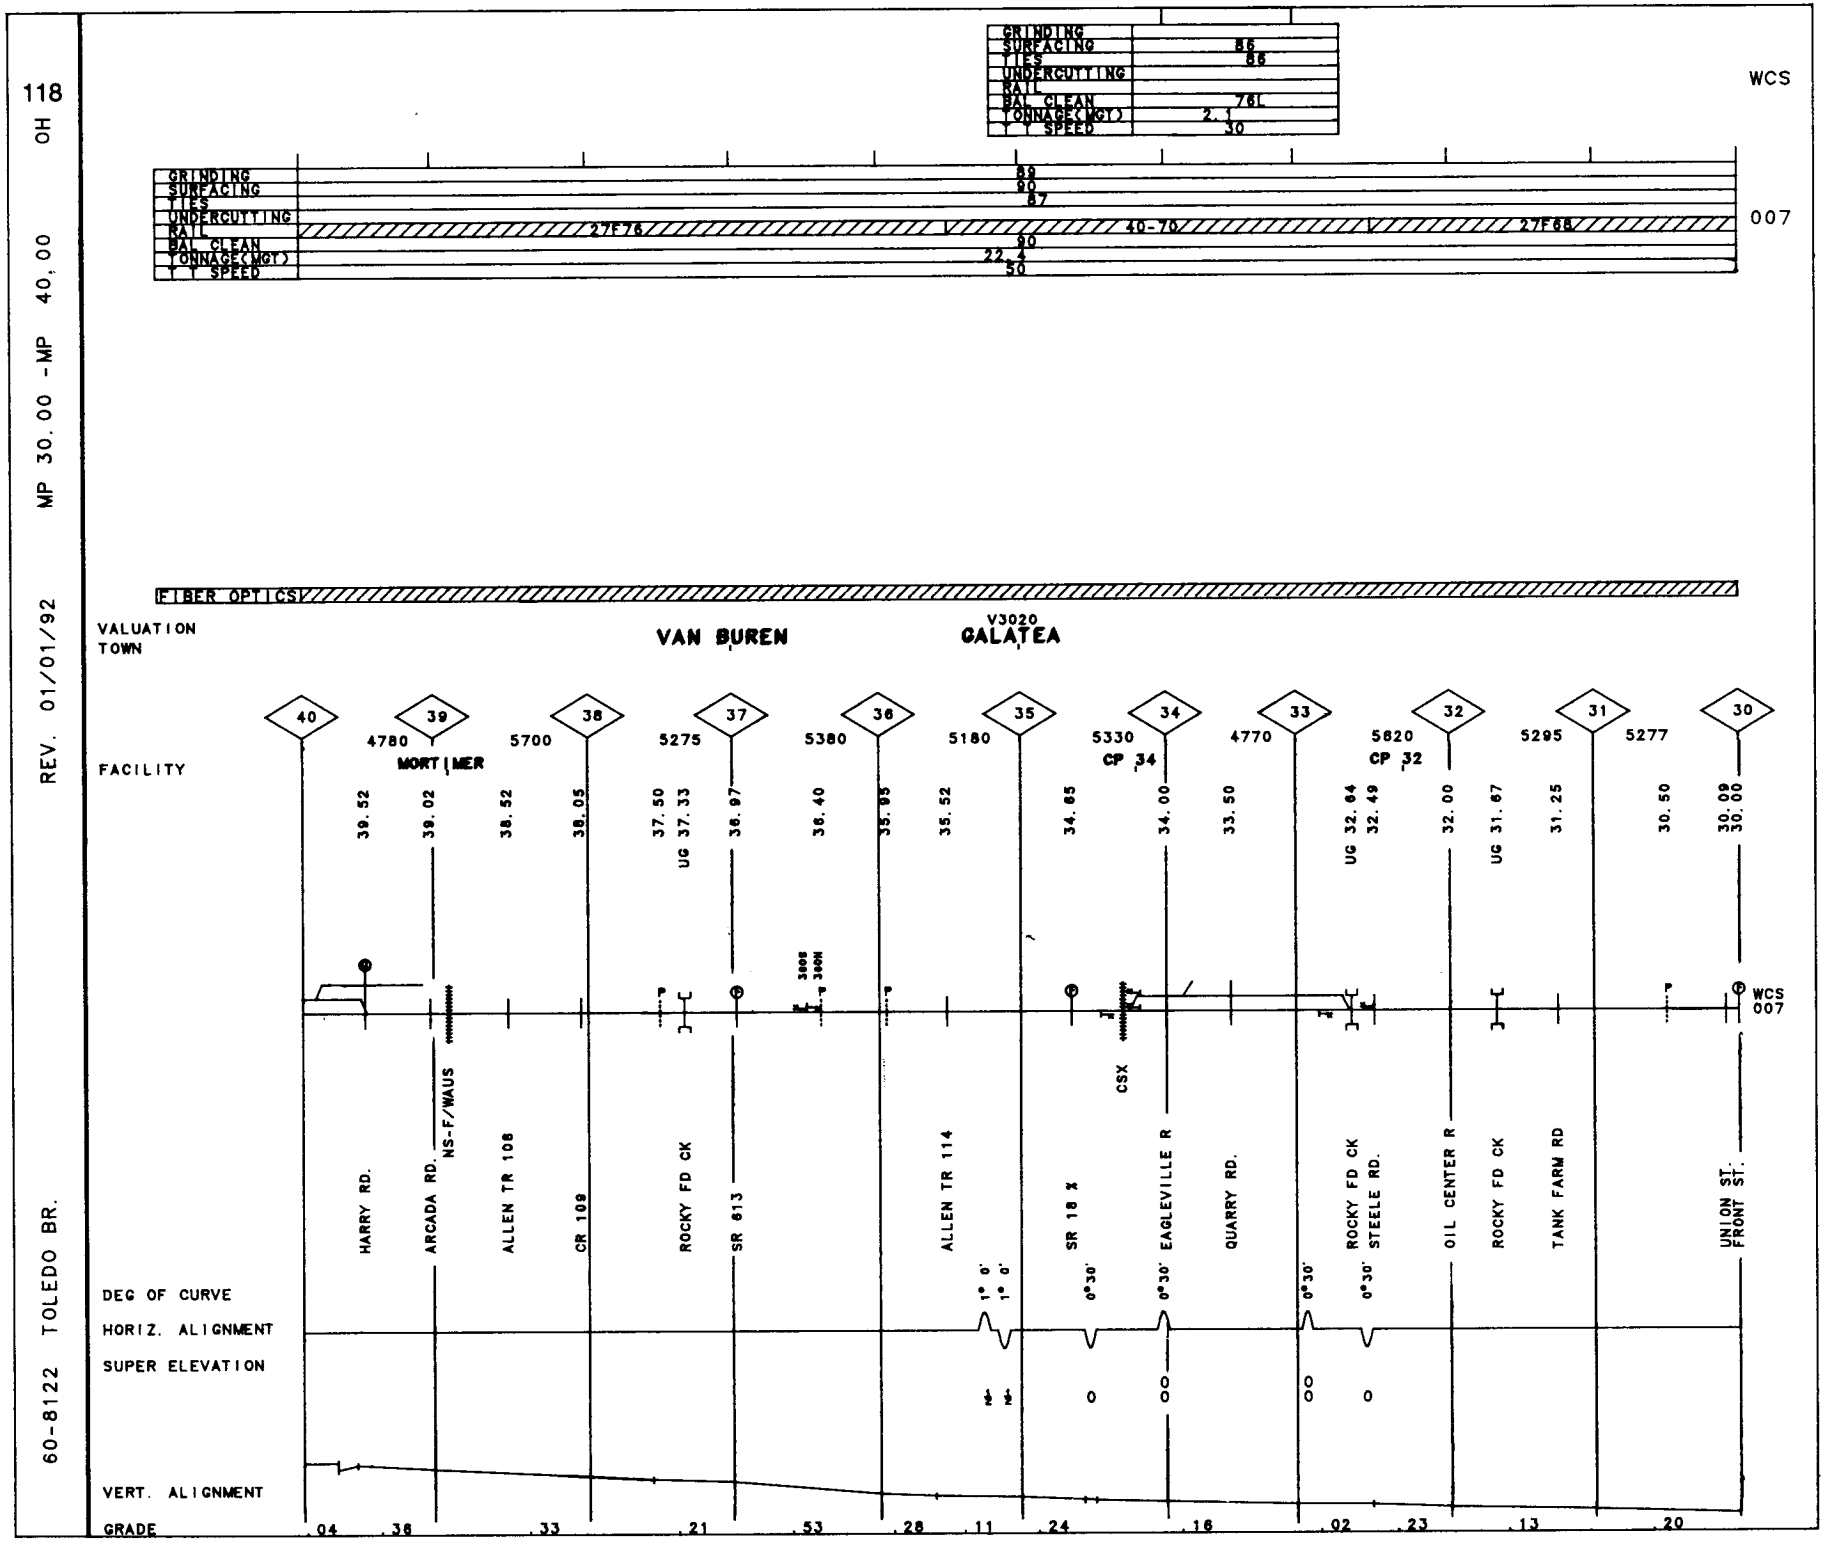
118
OH
MP 30.00 -MP 40.00
REV. 01/01/92
60-8122 TOLEDO BR.
WCS
GRINDING
SURFACING
TIES
UNDERCUTTING
RAIL
BAL CLEAN
TONNAGE(MGT)
T T SPEED
86
86
76L
2.1
30
89
90
87
27F76
40-70
27F68
90
22.5
50
007
FIBER OPTICS
VALUATION
TOWN
VAN BUREN
V3020
CALATEA
FACILITY
40
39
38
37
36
35
34
33
32
31
30
4780
MORTIMER
5700
5275
5380
5180
5330
CP 34
4770
5820
CP 32
5295
5277
39.52
39.02
38.52
38.05
37.50
UG 37.33
36.97
36.40
35.95
35.52
34.85
34.00
33.50
UG 32.84
32.49
32.00
UG 31.67
31.25
30.50
30.09
30.00
WCS
007
HARRY RD.
ARCADA RD.
NS-F/WAUS
ALLEN TR 108
CR 109
ROCKY FD CK
SR 813
ALLEN TR 114
SR 18 X
CSX
EAGLEVILLE R
QUARRY RD.
ROCKY FD CK
STEELE RD.
OIL CENTER R
ROCKY FD CK
TANK FARM RD
UNION ST.
FRONT ST.
DEG OF CURVE
HORIZ. ALIGNMENT
SUPER ELEVATION
VERT. ALIGNMENT
GRADE
1° 0'
1° 0'
0°30'
0°30'
0°30'
0°30'
0
0
0
0
.04
.38
.33
.21
.53
.28
.11
.24
.16
.02
.23
.13
.20

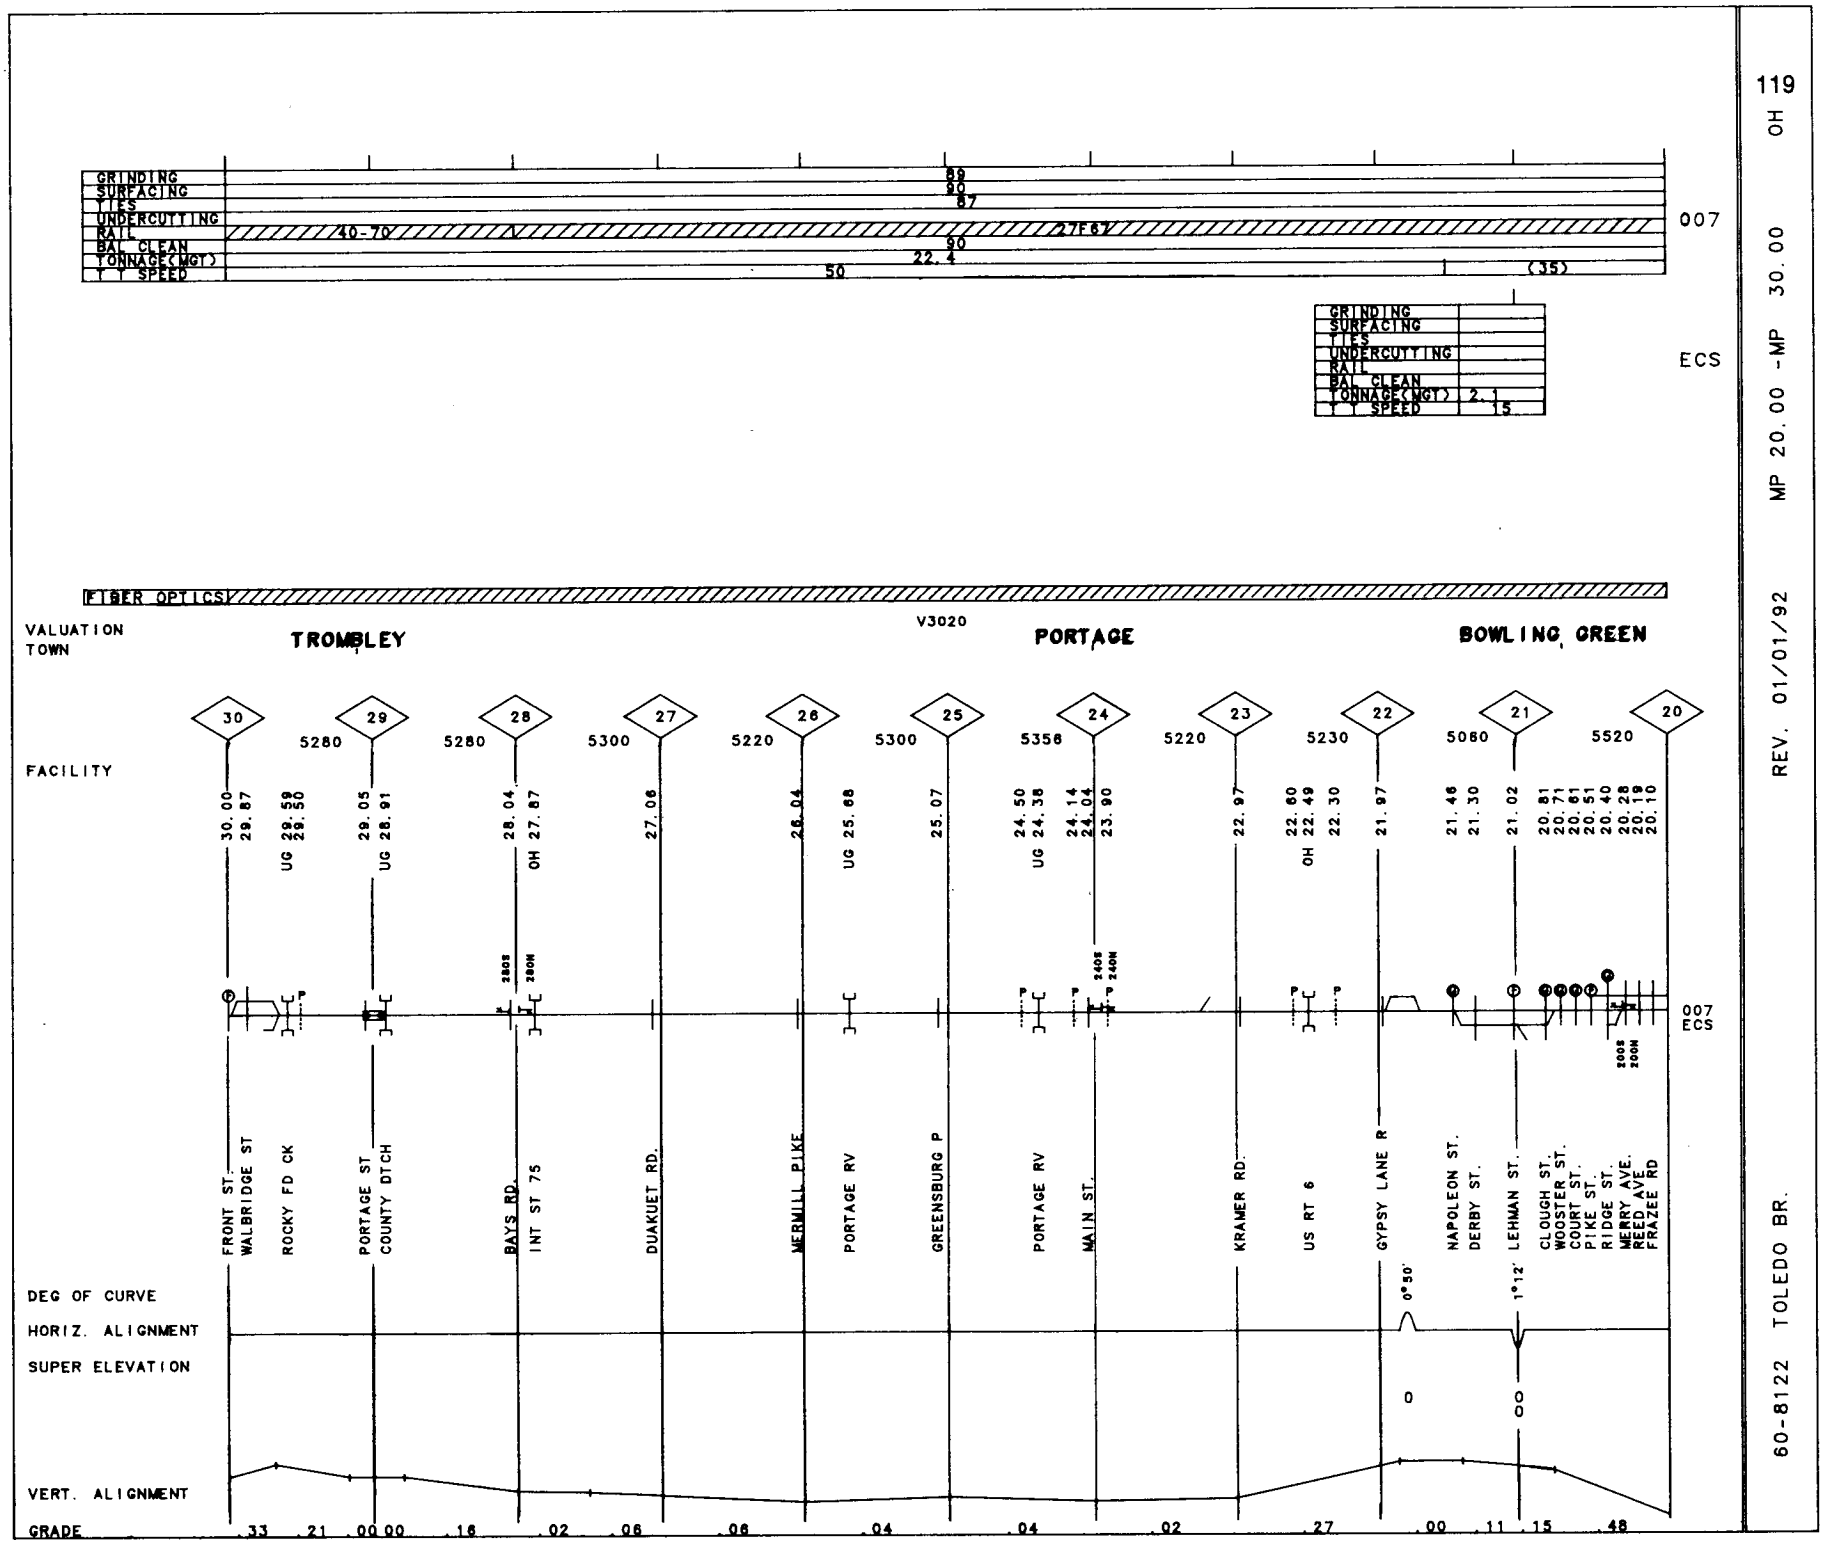

119 OH

MP 20.00 -MP 30.00

REV. 01/01/92

60-8122 TOLEDO BR.

120 OH

MP 10.00 -MP 20.00

REV. 01/01/92

60-8122 TOLEDO BR.

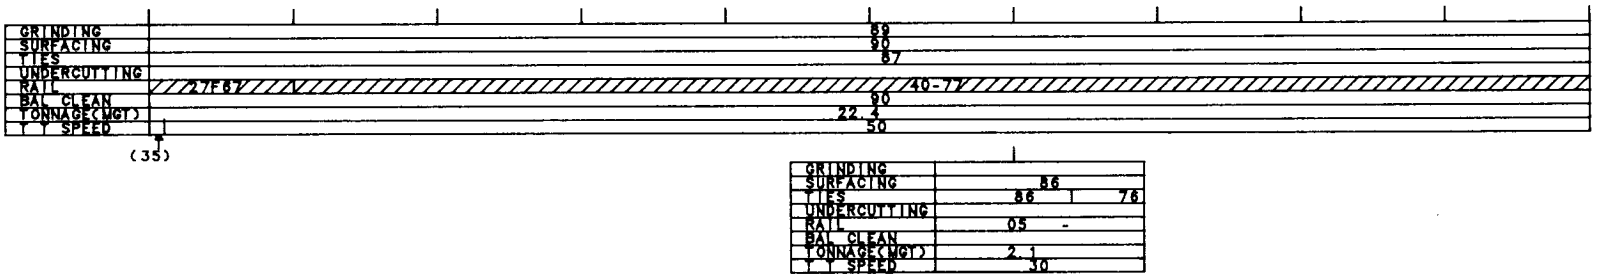

FIBER OPTICS

VALUATION TOWN

SUGAR RIDGE

V3020 DUNBRIDGE

FACILITY

20 19 18 17 16 15 14 13 12 11 10

5280 5282 5278 5281 5281 5279 5280 5280 5280 5280

19.98 19.40 18.99 18.88 18.80 18.50 18.13 17.41 17.30 16.76 16.12 15.70 14.73 14.63 13.97 13.80 13.40 13.12 12.80 12.50 12.37 12.02 11.90 11.67 11.47 10.92 10.68 10.37

UG OH UG

CP 14 CP 13

POE RD. NEWTON RD. STREAM NIMS MERCER RD. SIMONDS RD. SUGAR RIDGE INT ST 75 DEVILS HOLE CENTER ST AMON ST. DOWLING RD CARTER RD REITZ RD. MCCUTCHENVIL SCHRODER RD. FIVE POINT R CEDAR CRK BYERS RD

007 ECS

DEG OF CURVE 0°57'

HORIZ. ALIGNMENT

SUPER ELEVATION

VERT. ALIGNMENT

GRADE .00 .10 .06 .02 .04 .08 .05 .01 .02 .33 .73 .12 .11 .03

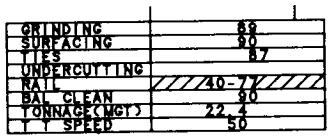

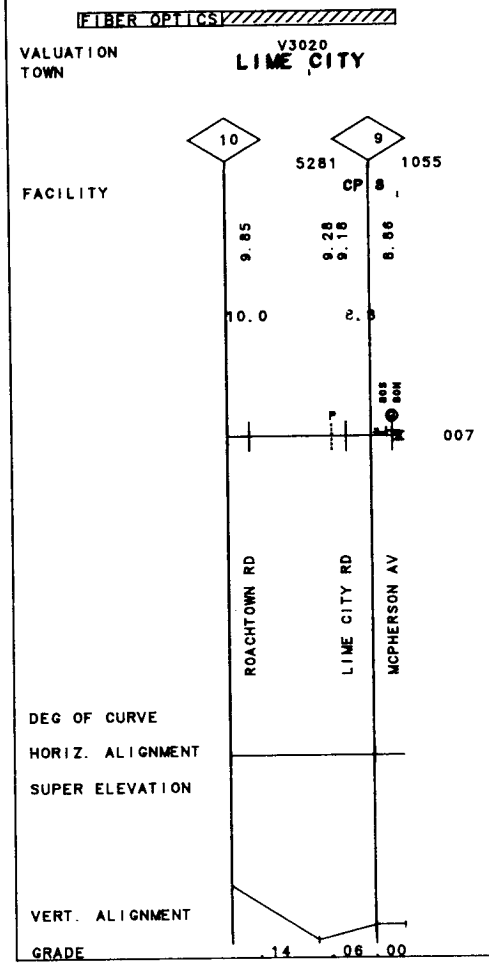

121

OH

MP 8.80 -MP 10.00

REV. 01/01/92

60-8122 TOLEDO BR.

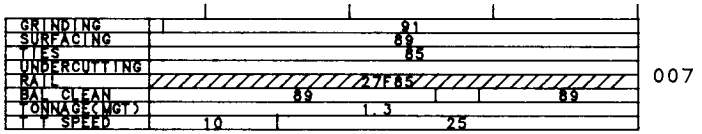
GRINDING
SURFACING
TIES
UNDERCUTTING
RAIL
BAL. CLEAN
TONNAGE(MGT)
T T SPEED
91
89
85
27F85
89
89
1.3
10
25
007

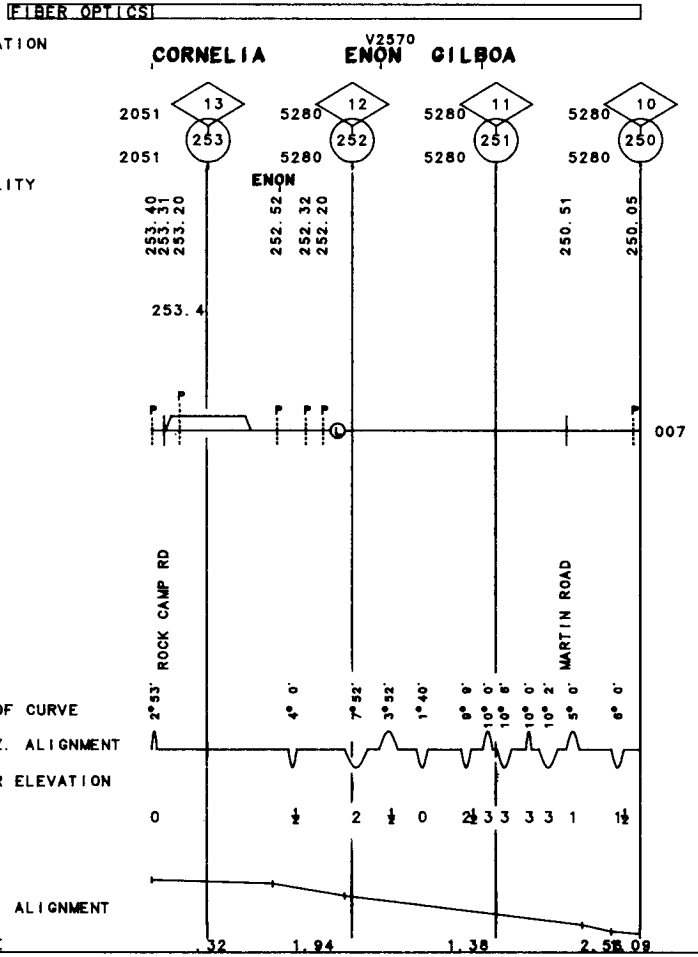
FIBER OPTICS
VALUATION
TOWN
CORNELIA
V2570
ENON
GILBOA
2051
13
253
2051
5280
12
252
5280
5280
11
251
5280
5280
10
250
5280
FACILITY
ENON
253.40
253.31
253.20
252.52
252.32
252.20
250.51
250.05
253.4
007
ROCK CAMP RD
MARTIN ROAD
DEG OF CURVE
HORIZ. ALIGNMENT
SUPER ELEVATION
2°53'
4° 0'
7°52'
3°52'
1°40'
8° 8'
10° 0' 8'
10° 0'
10° 2'
5° 0'
8° 0'
0
½
2
½
0
2½
3
3
3
1
1½
VERT. ALIGNMENT
GRADE
.32
1.94
1.38
2.58
.09

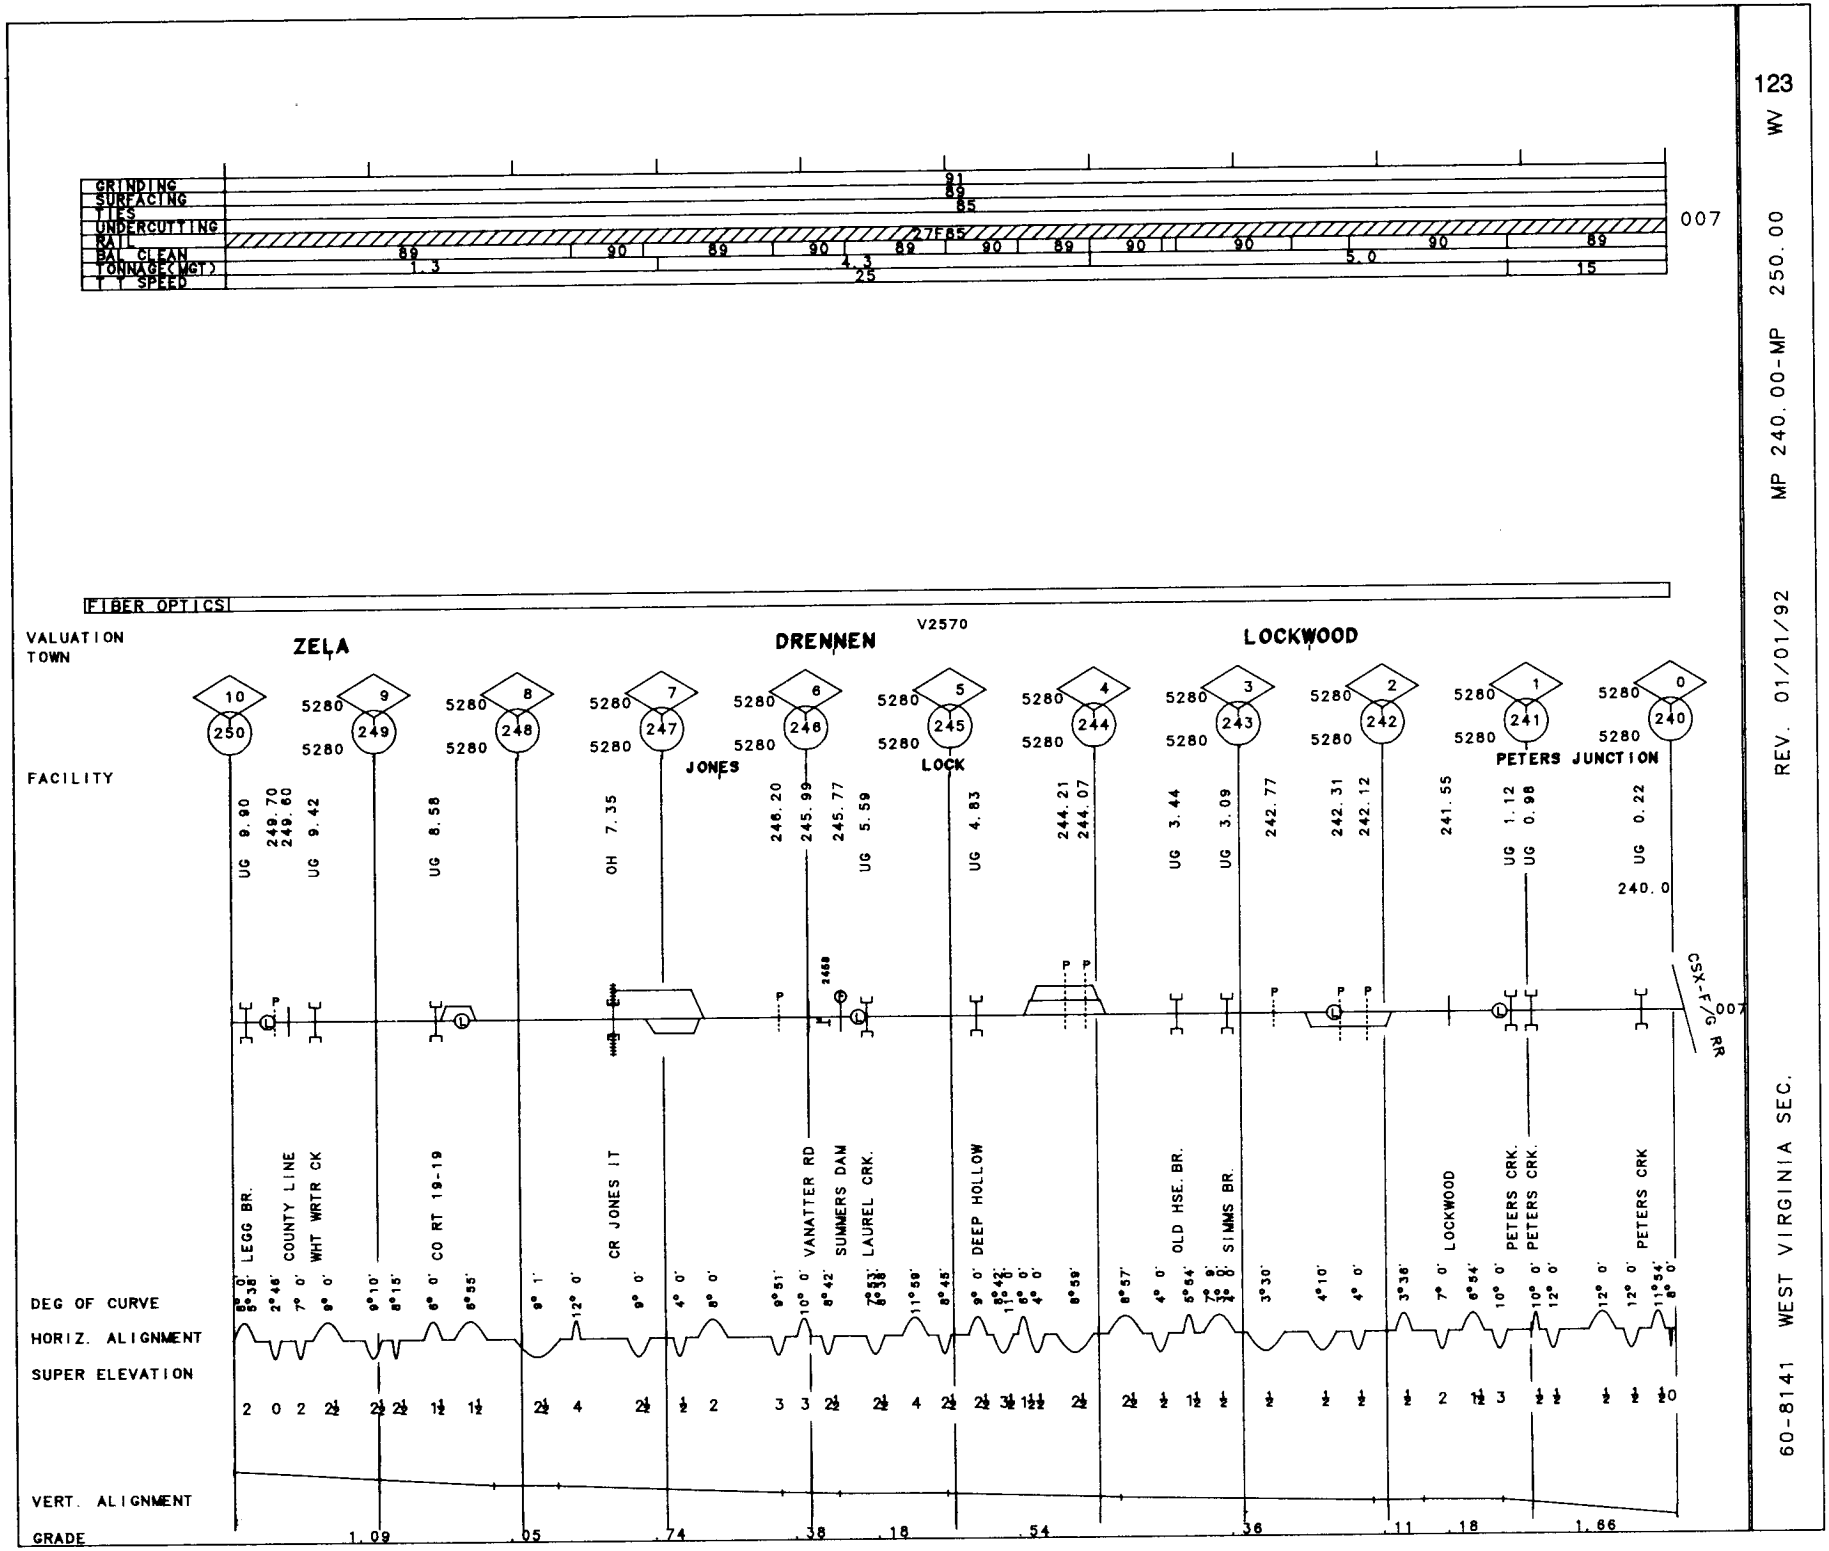

123 WV

MP 240.00-MP 250.00

REV. 01/01/92

60-8141 WEST VIRGINIA SEC.

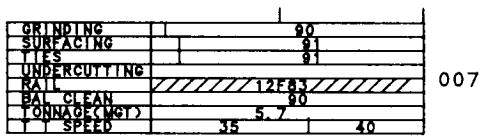
GRINDING
SURFACING
TIES
UNDERCUTTING
RAIL
BAL CLEAN
TONNAGE(MGT)
SPEED
90
91
91
12F83
90
5.7
35
40
007

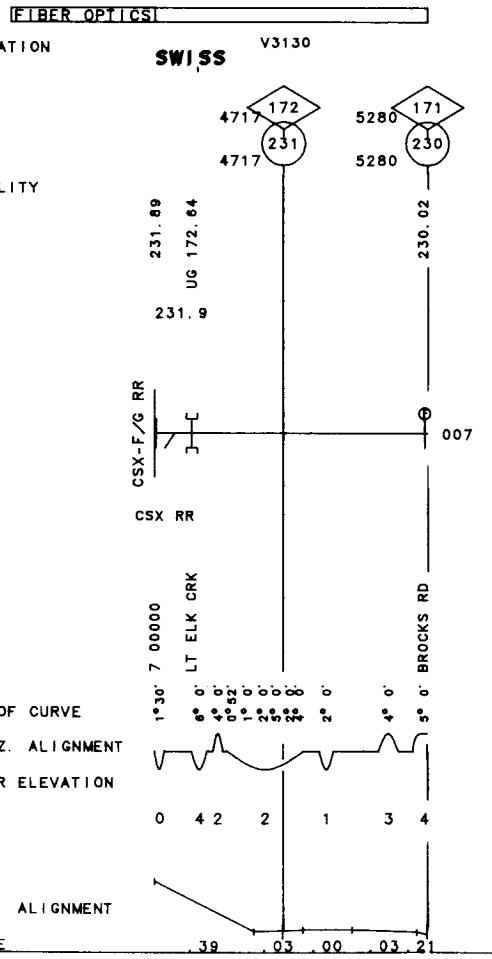
FIBER OPTICS
VALUATION
TOWN
V3130
SWISS
FACILITY
4717
172
231
4717
5280
171
230
5280
231.89
UG 172.64
231.9
230.02
CSX-F/G RR
007
CSX RR
7 00000
LT ELK CRK
BROCKS RD
DEG OF CURVE
1°30'
6° 0'
4° 0'
0°52'
1° 0' 0"
2° 0' 0"
2° 0' 0"
2° 0'
4° 0'
5° 0'
HORIZ. ALIGNMENT
SUPER ELEVATION
0 4 2 2 1 3 4
VERT. ALIGNMENT
GRADE
.39 .03 .00 .03 .21

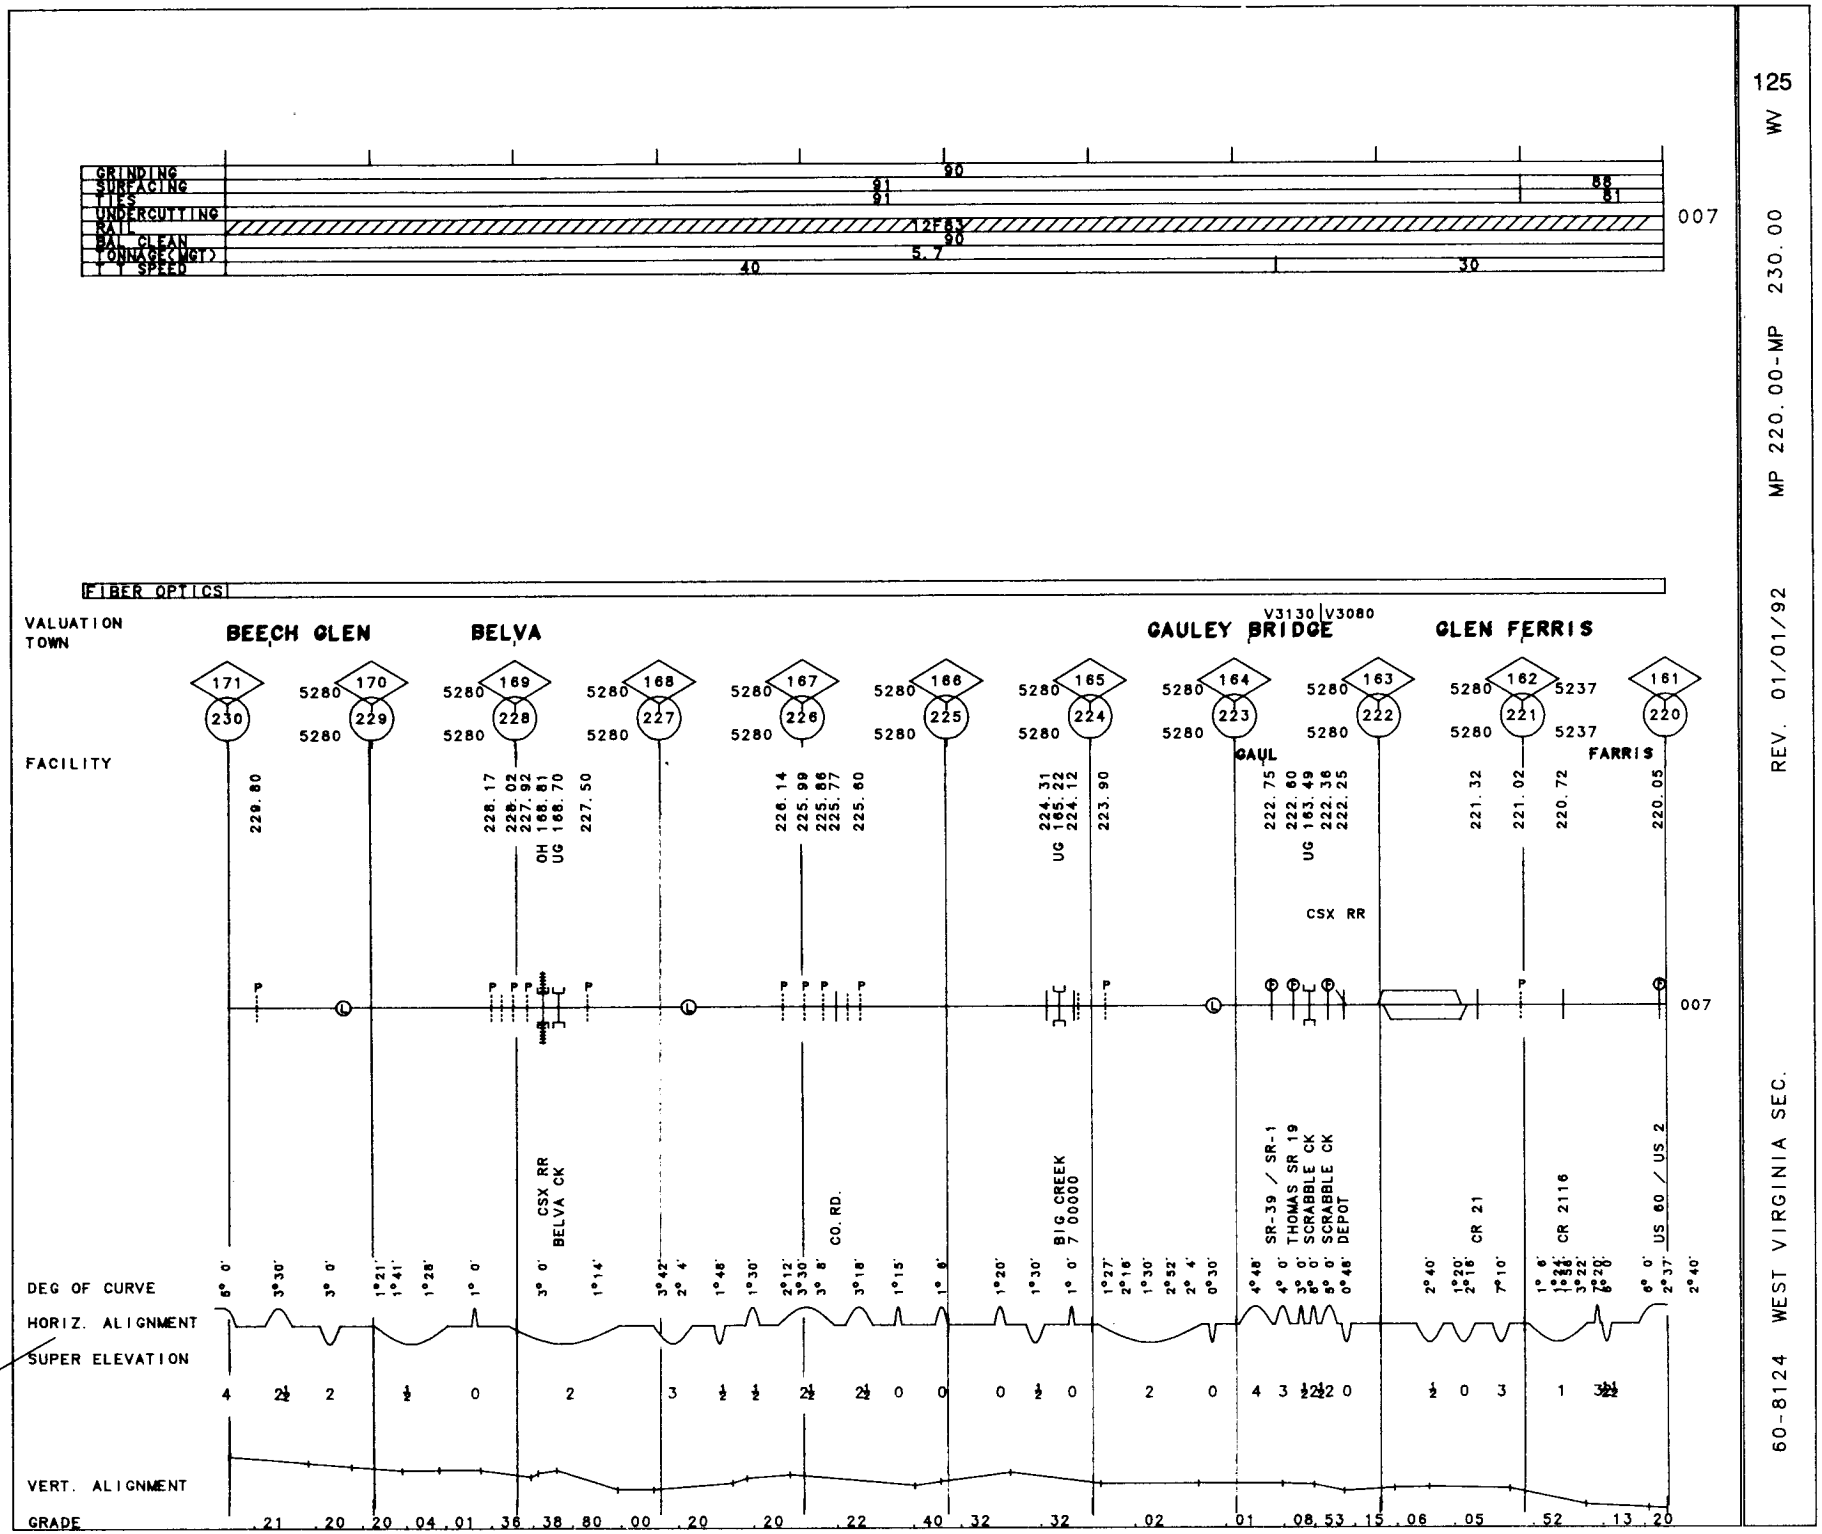

125 WV

MP 220.00-MP 230.00

REV. 01/01/92

60-8124 WEST VIRGINIA SEC.

126

60-8124 WEST VIRGINIA SEC. REV. 01/01/92 MP 210.00-MP 220.00 WV

WCS

GRINDING	
SURFACING	
TIES	
UNDERCUTTING	
RAIL	05
BAL CLEAN	
TONNAGE(MGT)	1.1
T T SPEED	15

| | | |

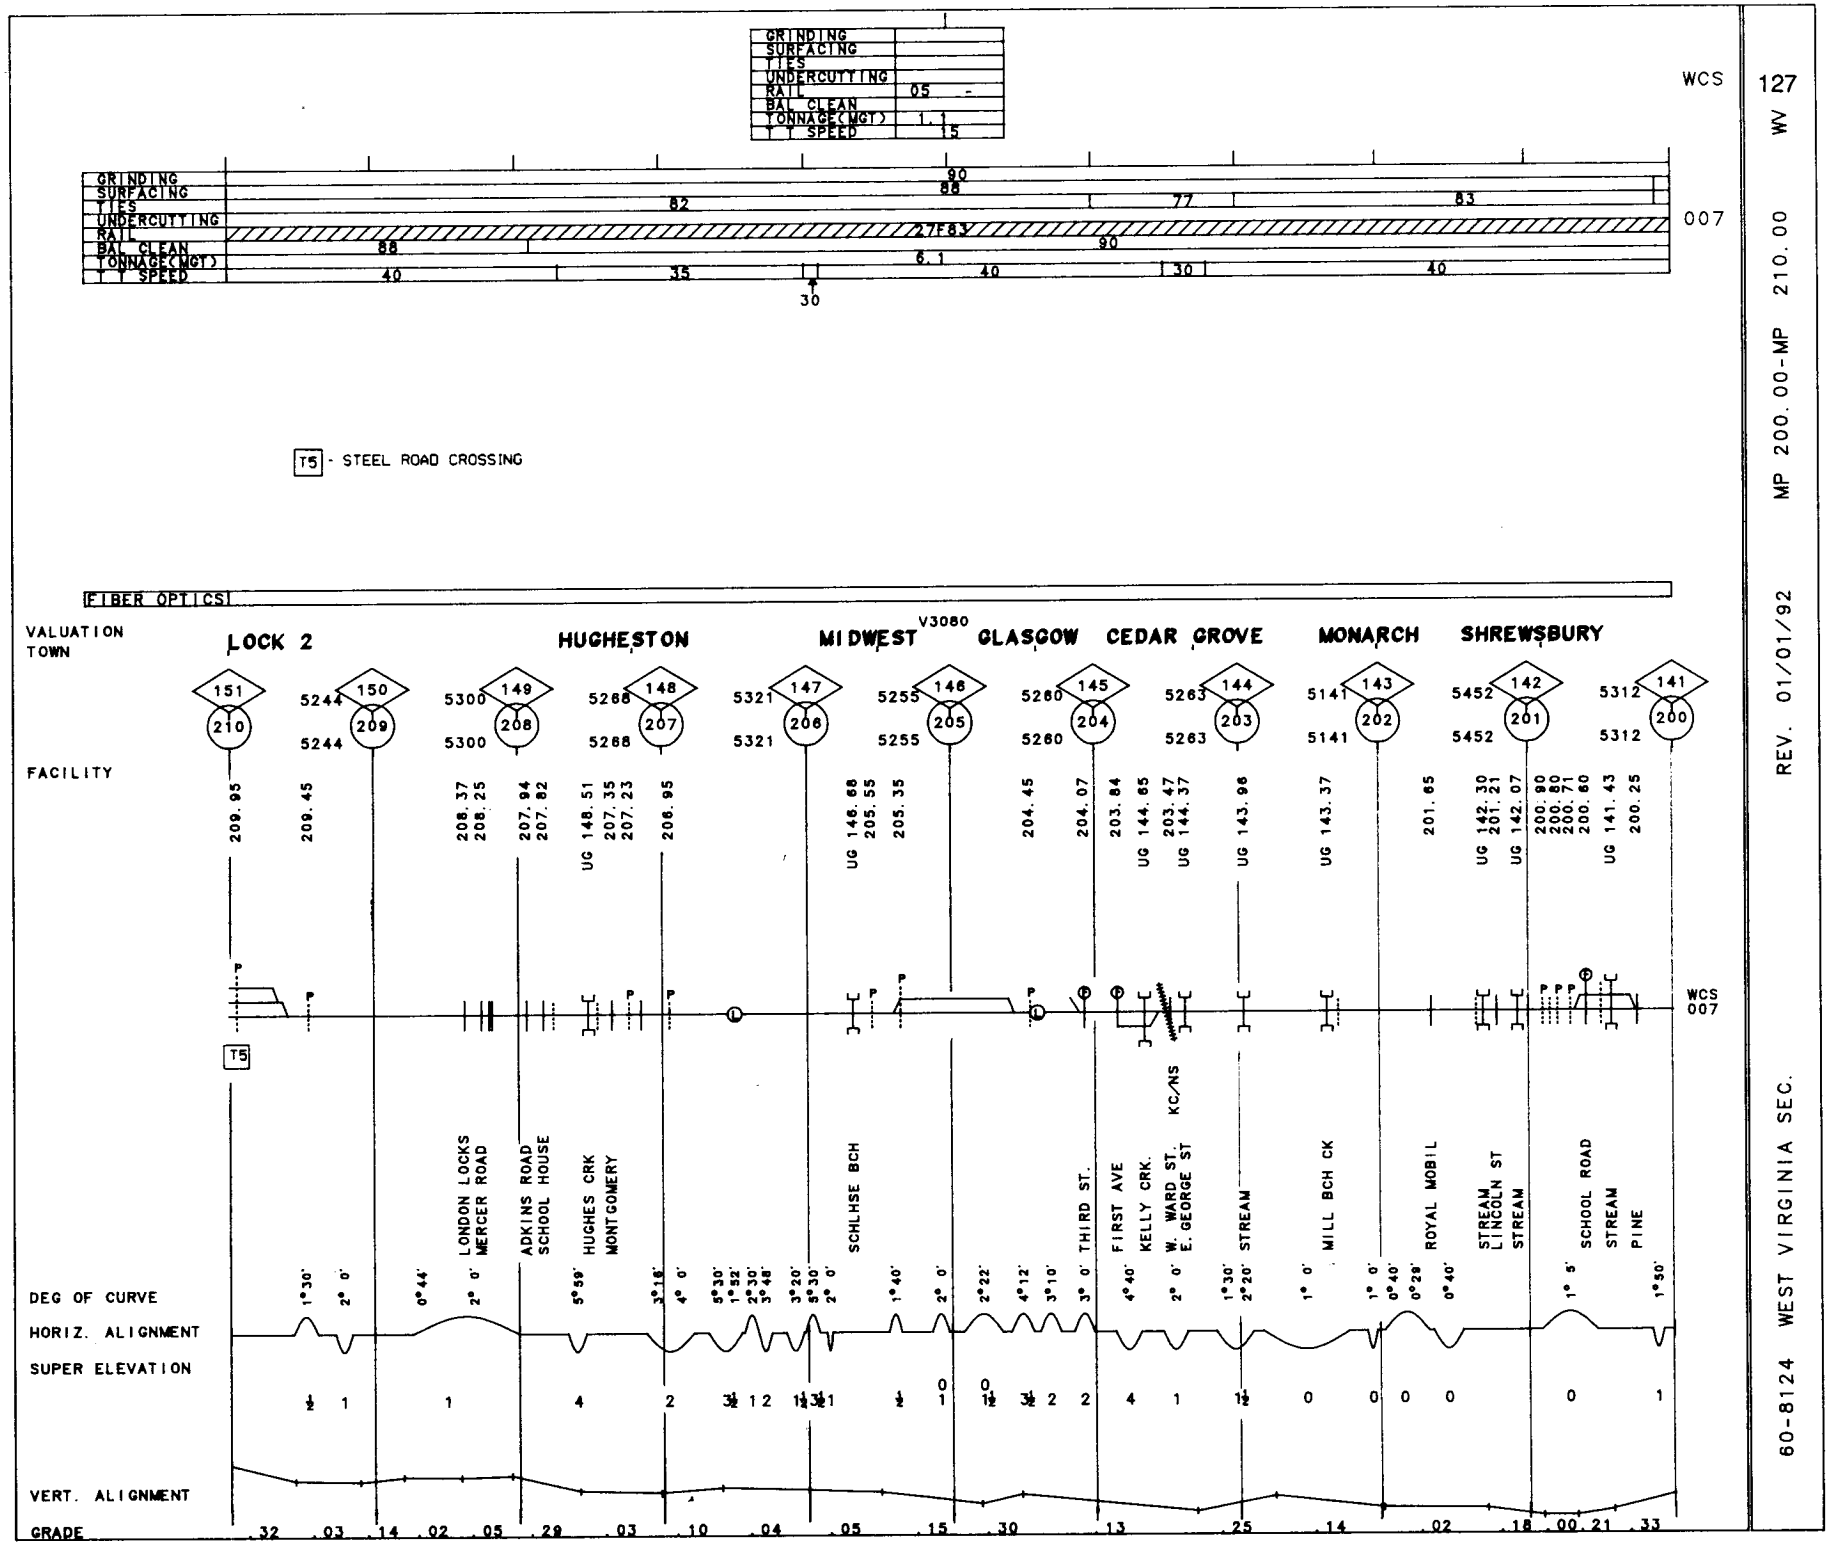
GRINDING
SURFACING
TIES
UNDERCUTTING
RAIL
BAL CLEAN
TONNAGE(MGT)
T T SPEED
WCS
127
WV
MP 200.00-MP 210.00
REV. 01/01/92
60-8124 WEST VIRGINIA SEC.
007
T5 - STEEL ROAD CROSSING
FIBER OPTICS
V3080
VALUATION TOWN
LOCK 2
HUGHESTON
MIDWEST
GLASGOW
CEDAR GROVE
MONARCH
SHREWSBURY
FACILITY
WCS 007
LONDON LOCKS
MERCER ROAD
ADKINS ROAD
SCHOOL HOUSE
HUGHES CRK
MONTGOMERY
SCHLHSE BCH
FIRST AVE
KELLY CRK.
W. WARD ST.
E. GEORGE ST
KC/NS
STREAM
MILL BCH CK
ROYAL MOBIL
STREAM
LINCOLN ST
STREAM
SCHOOL ROAD
STREAM
PINE
DEG OF CURVE
HORIZ. ALIGNMENT
SUPER ELEVATION
VERT. ALIGNMENT
GRADE

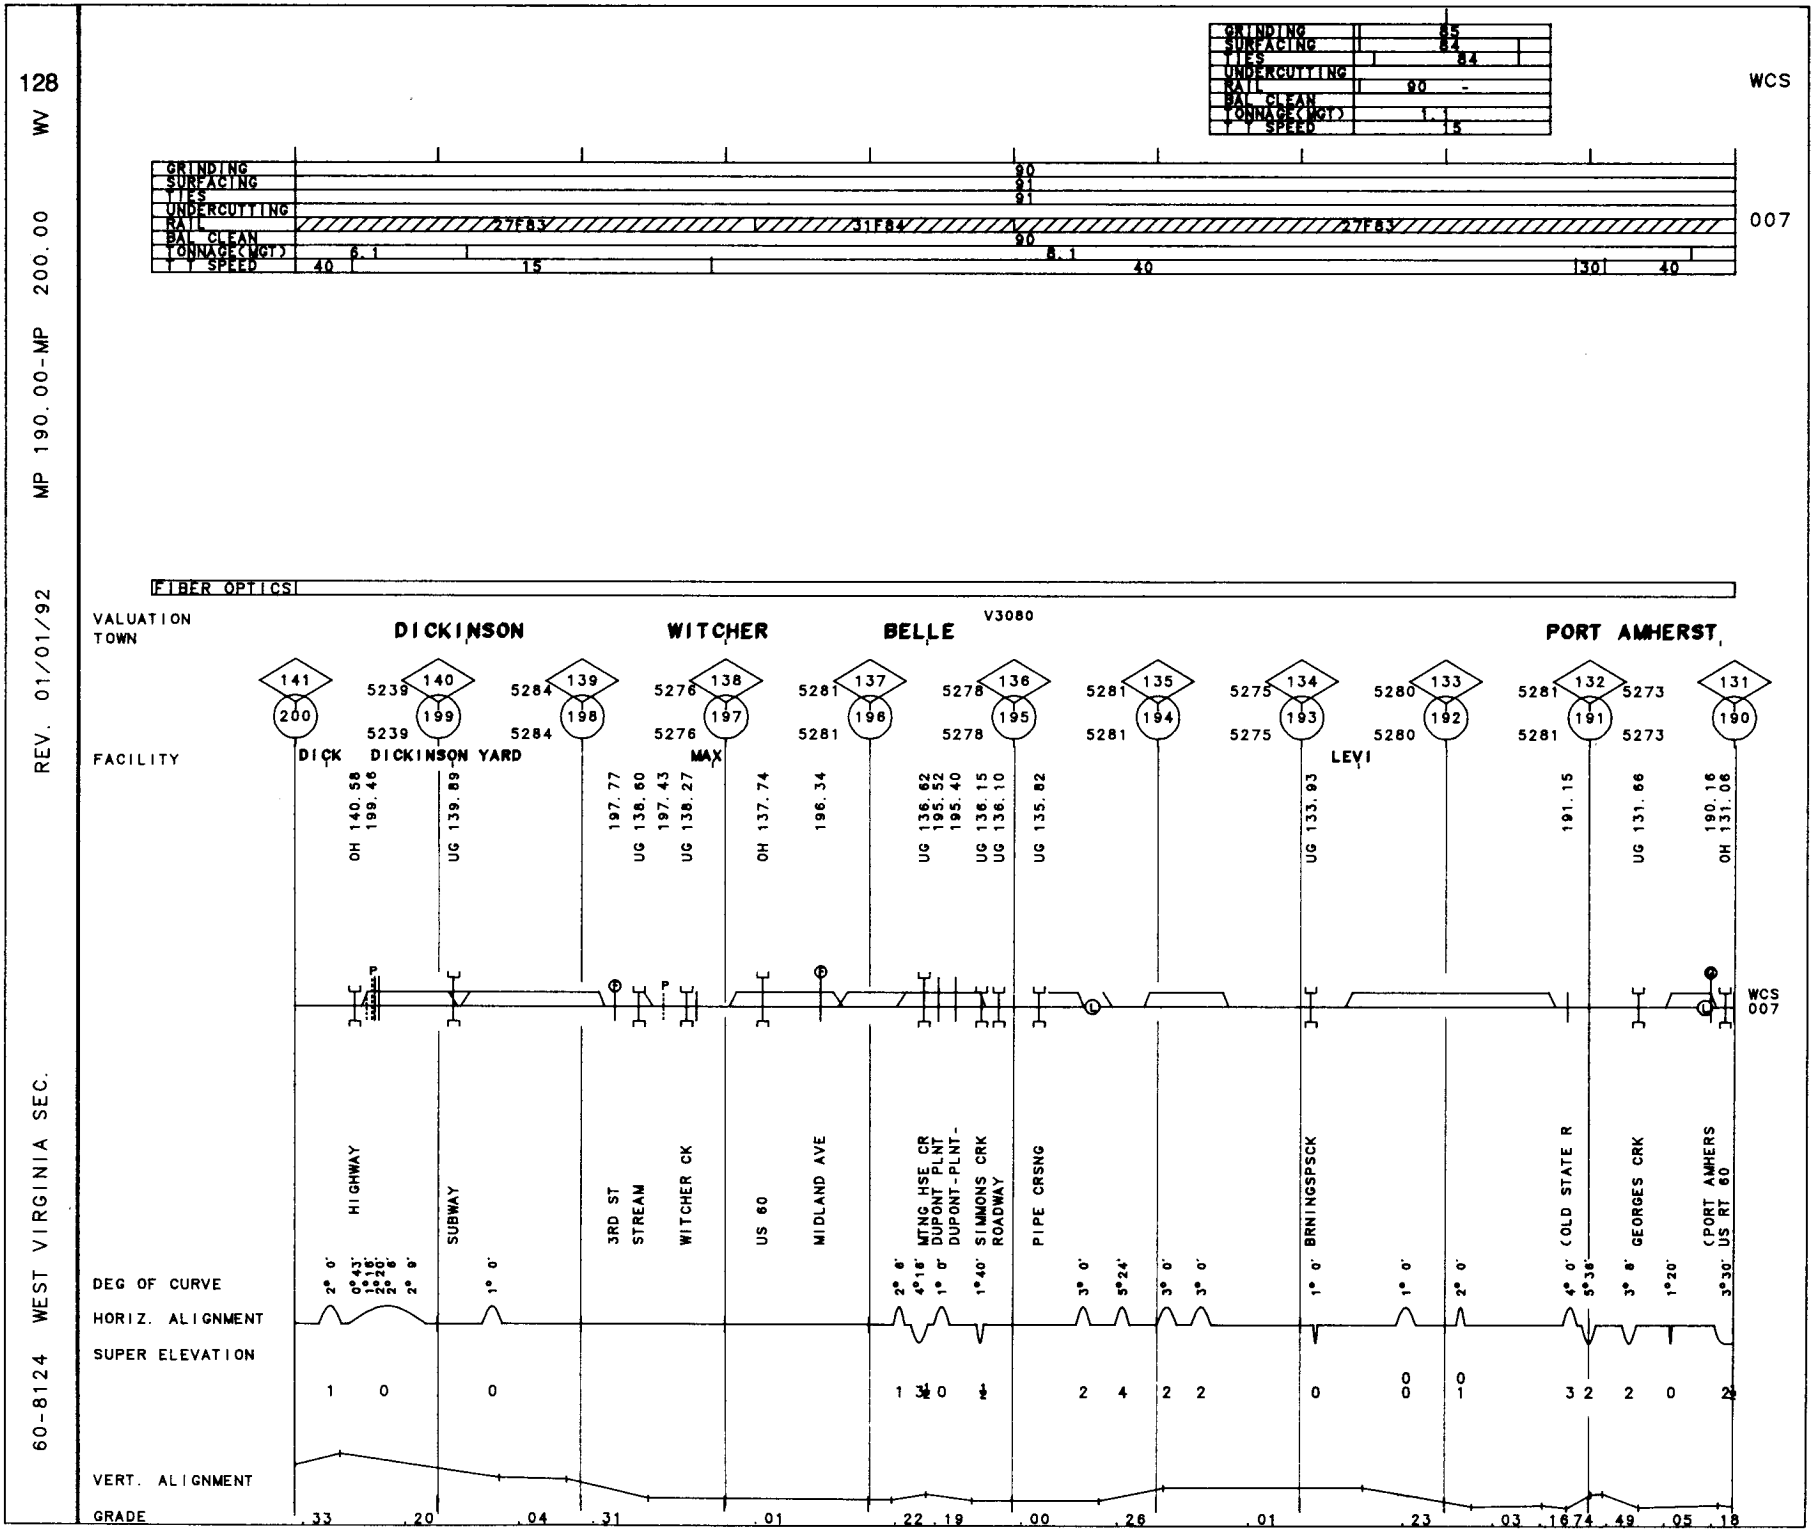
128
WV
MP 190.00-MP 200.00
REV. 01/01/92
60-8124 WEST VIRGINIA SEC.
WCS
GRINDING 85
SURFACING 84
TIES 84
UNDERCUTTING
RAIL 90
BAL CLEAN
TONNAGE(MGT) 1.1
SPEED 15
007
GRINDING 90
SURFACING 91
TIES 91
UNDERCUTTING
RAIL 27F83 31F84 27F83
BAL CLEAN 90
TONNAGE(MGT) 6.1 8.1
SPEED 40 15 40 30 40
FIBER OPTICS
VALUATION TOWN
V3080
DICKINSON
WITCHER
BELLE
PORT AMHERST
141 200
140 199
139 198
138 197
137 196
136 195
135 194
134 193
133 192
132 191
131 190
5239 5239 5284 5276 5276 5281 5281 5278 5278 5281 5281 5275 5275 5280 5280 5281 5281 5273 5273
FACILITY
DICK
DICKINSON YARD
MAX
LEVI
OH 140.58 199.46
UG 139.89
197.77
UG 138.60 197.43
UG 138.27
OH 137.74
196.34
UG 136.62 195.52 195.40
UG 136.15 UG 136.10
UG 135.82
UG 133.93
191.15
UG 131.66
OH 190.16 131.06
WCS 007
HIGHWAY
SUBWAY
3RD ST STREAM
WITCHER CK
US 60
MIDLAND AVE
MTNG HSE CR DUPONT PLNT DUPONT-PLNT-
SIMMONS CRK ROADWAY
PIPE CRSNG
BRNINGSPSCK
COLD STATE R
GEORGES CRK
(PORT AMHERS US RT 60
DEG OF CURVE
HORIZ. ALIGNMENT
SUPER ELEVATION
VERT. ALIGNMENT
GRADE
.33 .20 .04 .31 .01 .22 .19 .00 .26 .01 .23 .03 .16 .74 .49 .05 .18

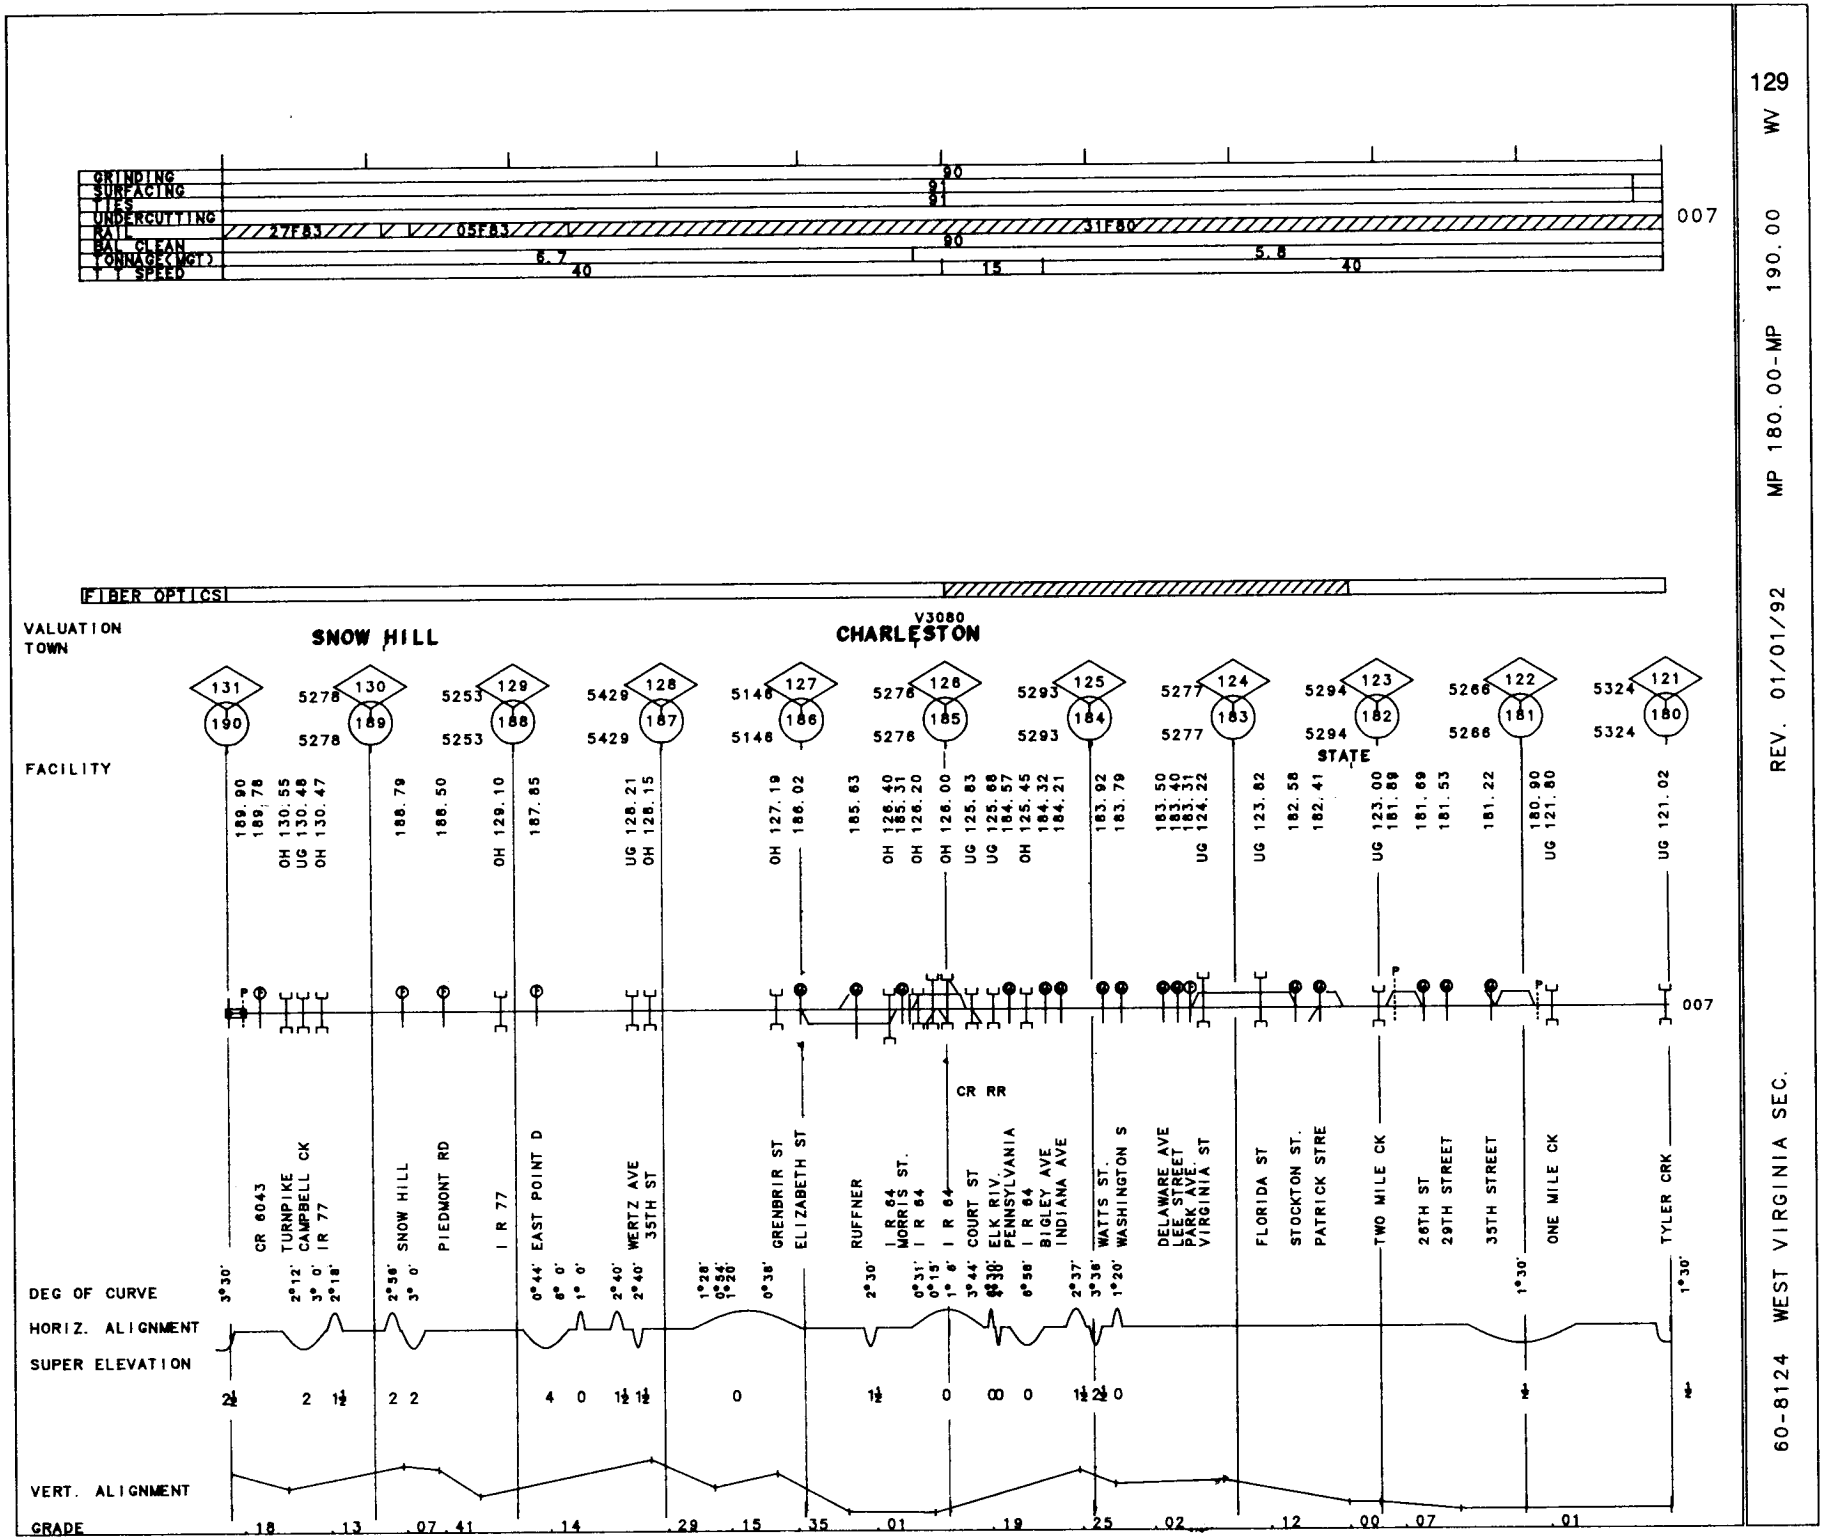

129 WV

MP 180.00-MP 190.00

REV. 01/01/92

60-8124 WEST VIRGINIA SEC.

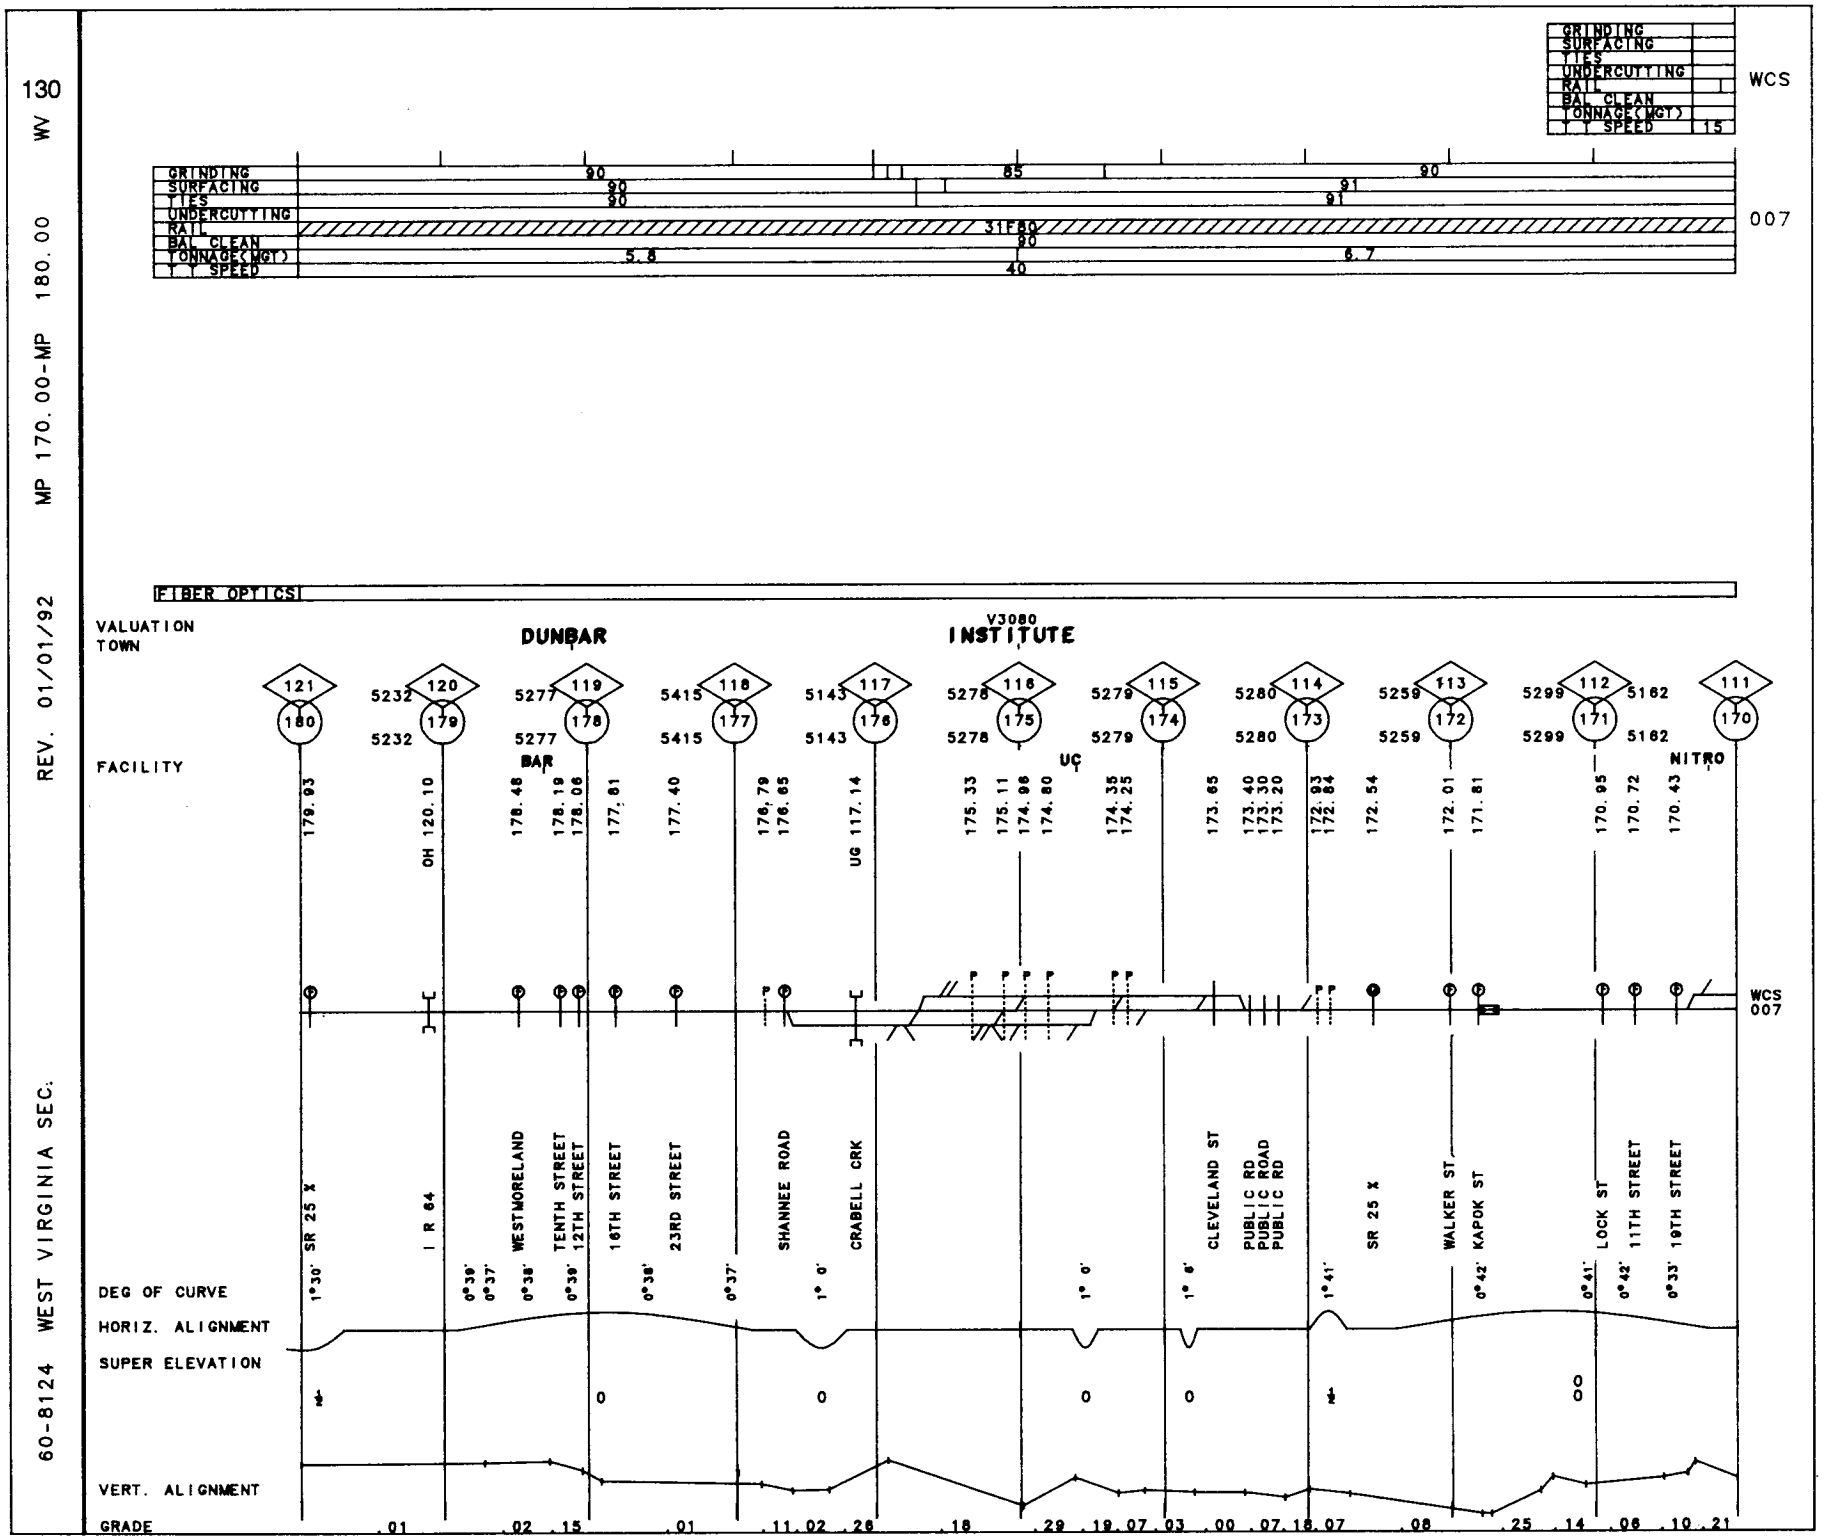
130 WV
MP 170.00-MP 180.00
REV. 01/01/92
60-8124 WEST VIRGINIA SEC.
GRINDING
SURFACING
TIES
UNDERCUTTING
RAIL
BAL CLEAN
TONNAGE(MGT)
T T SPEED
15
WCS
007
90
85
91
31F80
5.8
6.7
40
FIBER OPTICS
VALUATION TOWN
DUNBAR
V3080
INSTITUTE
FACILITY
BAR
UC
NITRO
WCS 007
DEG OF CURVE
HORIZ. ALIGNMENT
SUPER ELEVATION
VERT. ALIGNMENT
GRADE
SR 25 X
I R 64
WESTMORELAND
TENTH STREET
12TH STREET
16TH STREET
23RD STREET
SHANNEE ROAD
CRABELL CRK
CLEVELAND ST
PUBLIC RD
PUBLIC ROAD
PUBLIC RD
SR 25 X
WALKER ST
KAPOK ST
LOCK ST
11TH STREET
19TH STREET

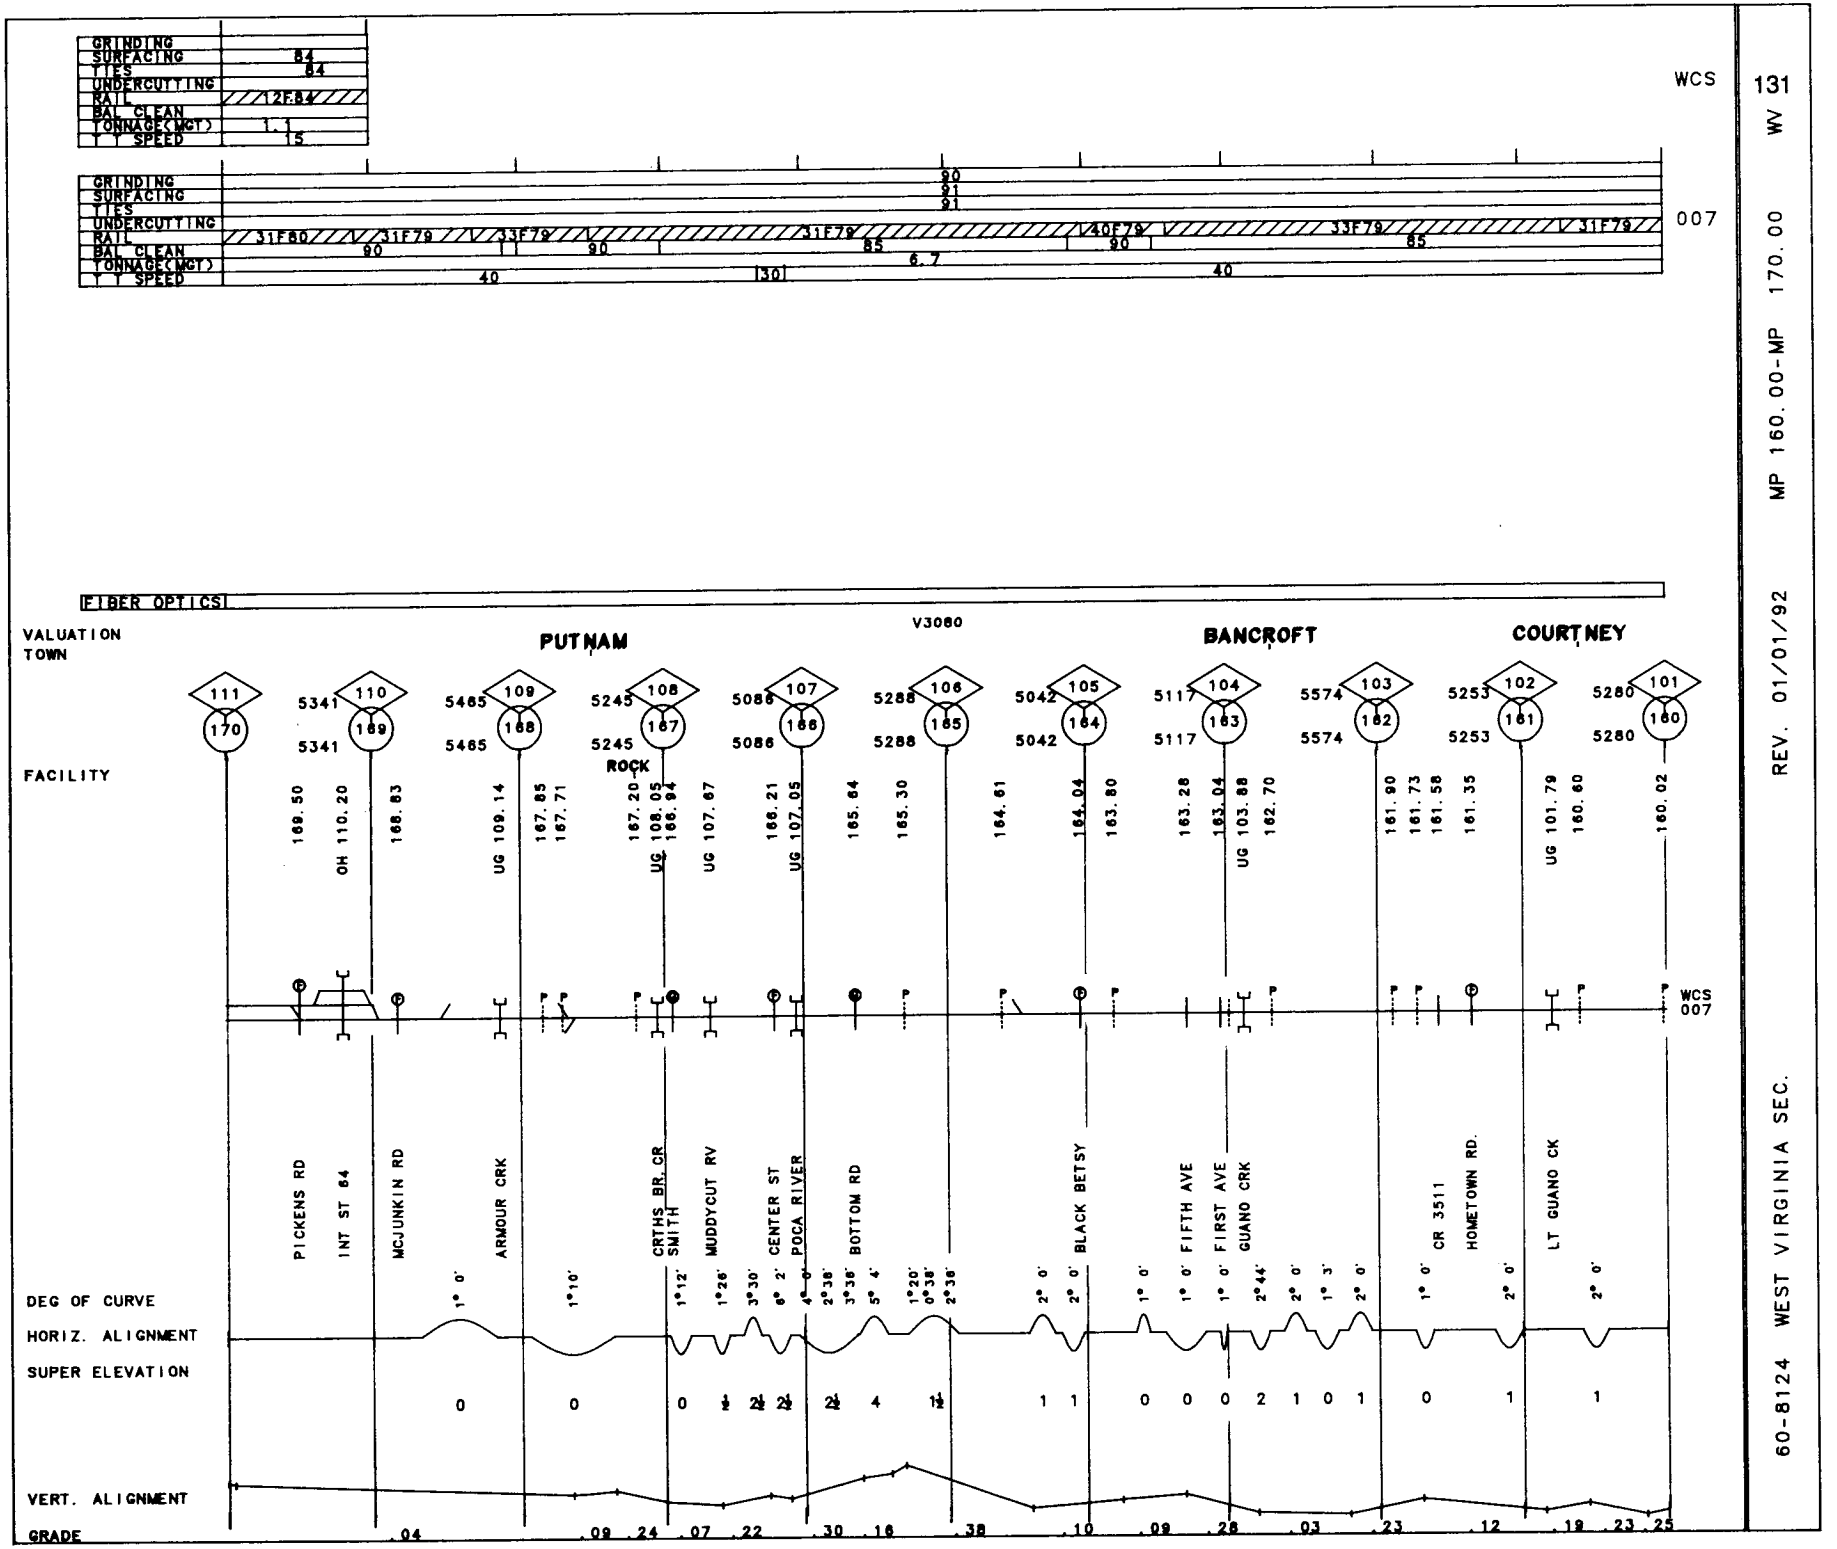

131 WV

MP 160.00-MP 170.00

REV. 01/01/92

60-8124 WEST VIRGINIA SEC.

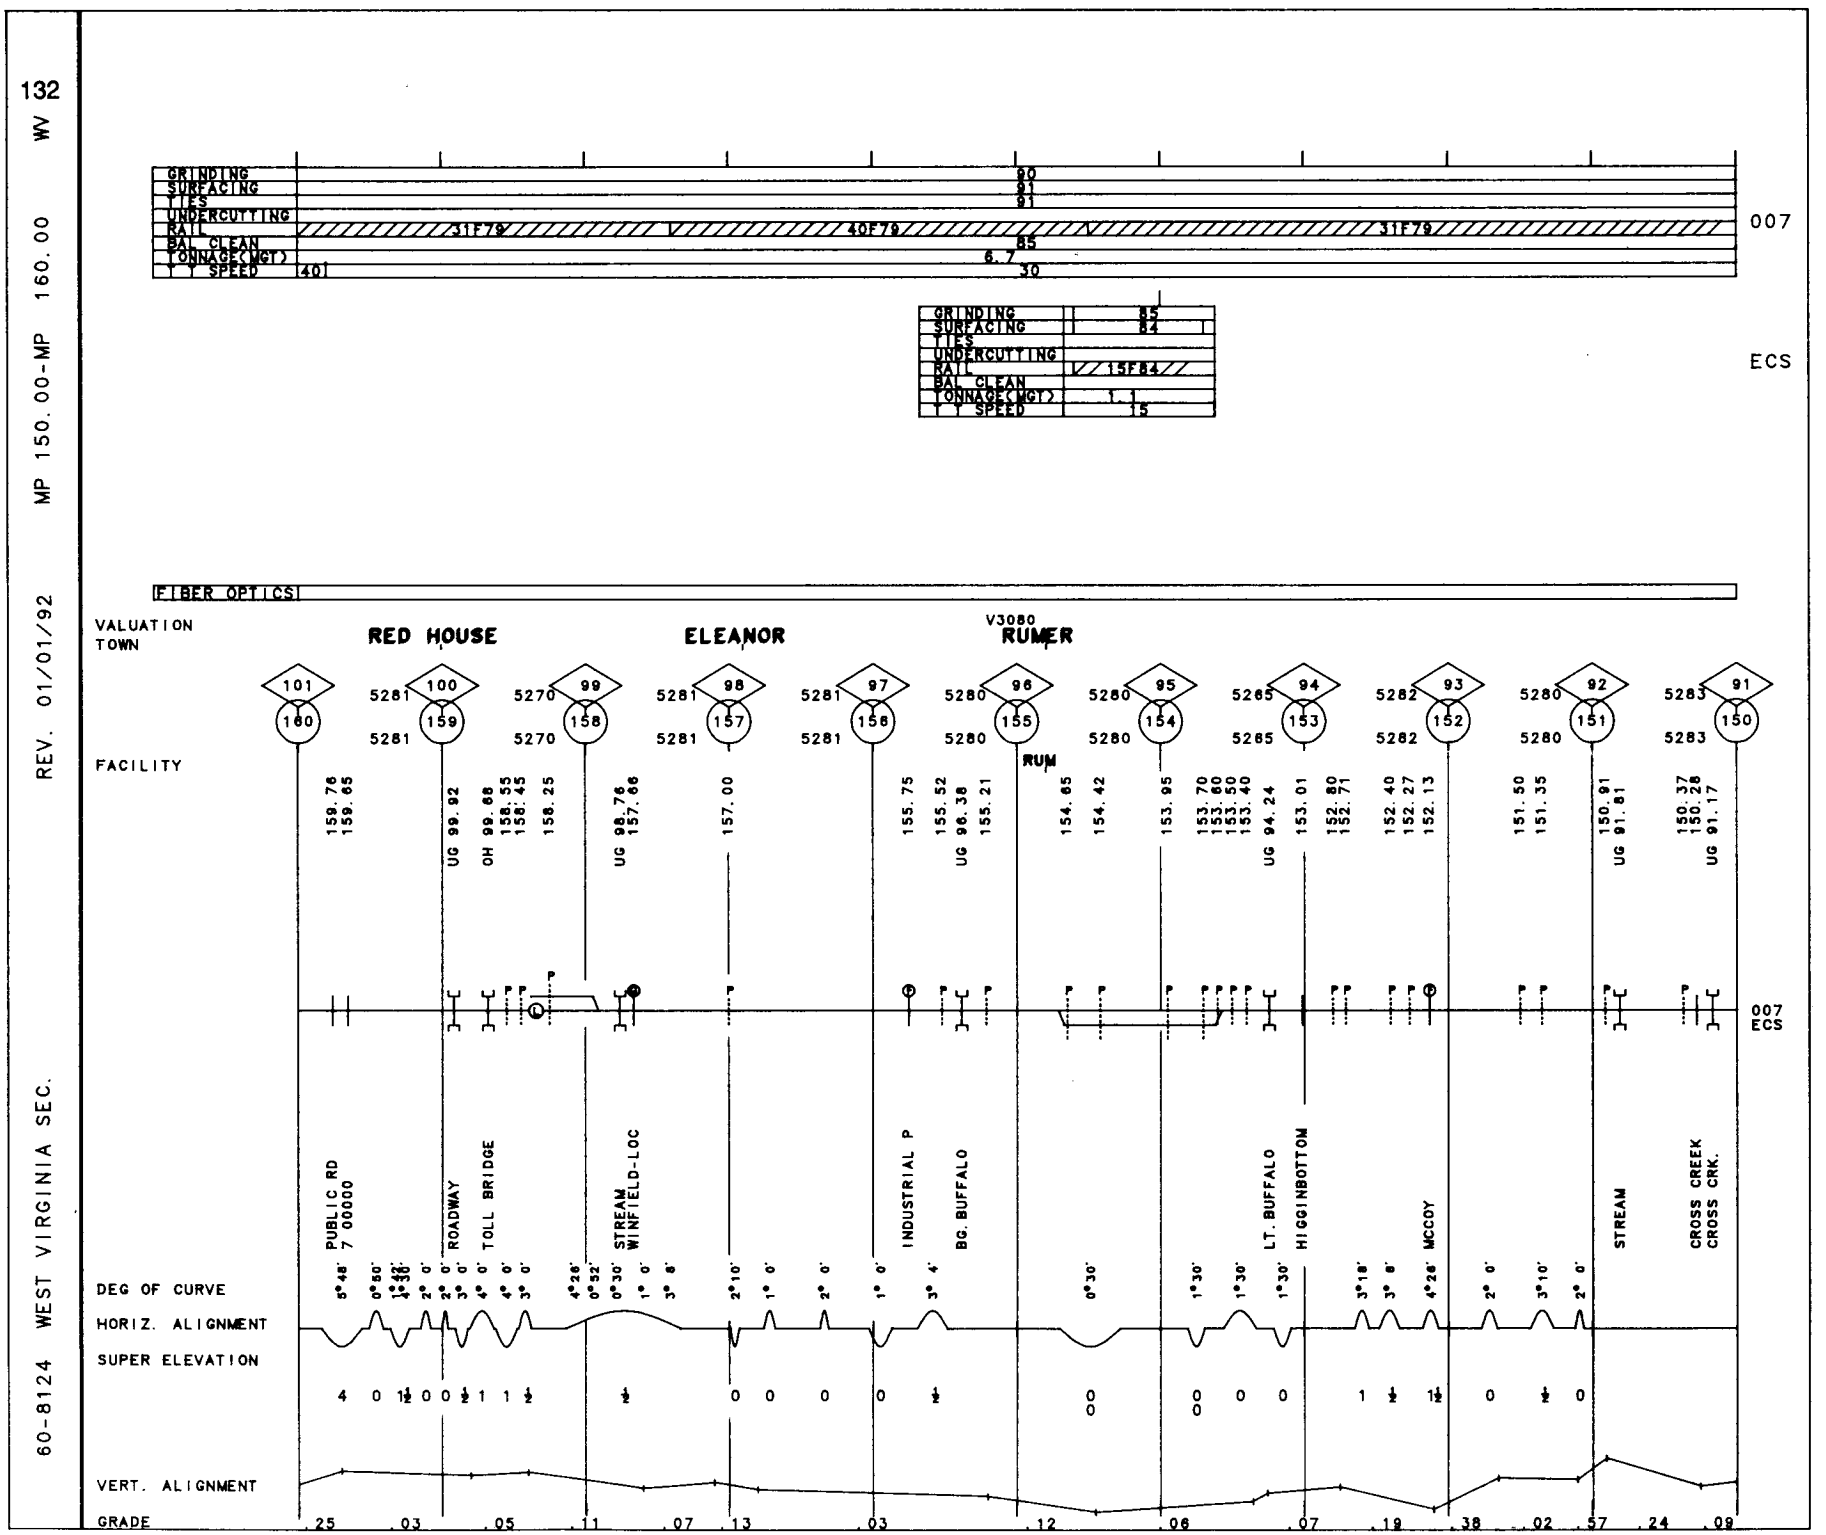
132 WV
MP 150.00-MP 160.00
REV. 01/01/92
60-8124 WEST VIRGINIA SEC.
GRINDING
SURFACING
TIES
UNDERCUTTING
RAIL
BAL. CLEAN
TONNAGE(MGT)
T T SPEED
31F79
40F79
31F79
90
91
91
85
6.7
401
30
007
ECS
GRINDING
SURFACING
TIES
UNDERCUTTING
RAIL
BAL. CLEAN
TONNAGE(MGT)
T T SPEED
85
84
15F84
1.1
15
FIBER OPTICS
VALUATION TOWN
RED HOUSE
ELEANOR
V3080
RUMER
FACILITY
RUM
PUBLIC RD 7 00000
ROADWAY
TOLL BRIDGE
STREAM
WINFIELD-LOC
INDUSTRIAL P
BG. BUFFALO
LT. BUFFALO
HIGGINBOTTOM
MCCOY
STREAM
CROSS CREEK
CROSS CRK.
DEG OF CURVE
HORIZ. ALIGNMENT
SUPER ELEVATION
VERT. ALIGNMENT
GRADE
.25 .03 .05 .11 .07 .13 .03 .12 .06 .07 .19 .38 .02 .57 .24 .09

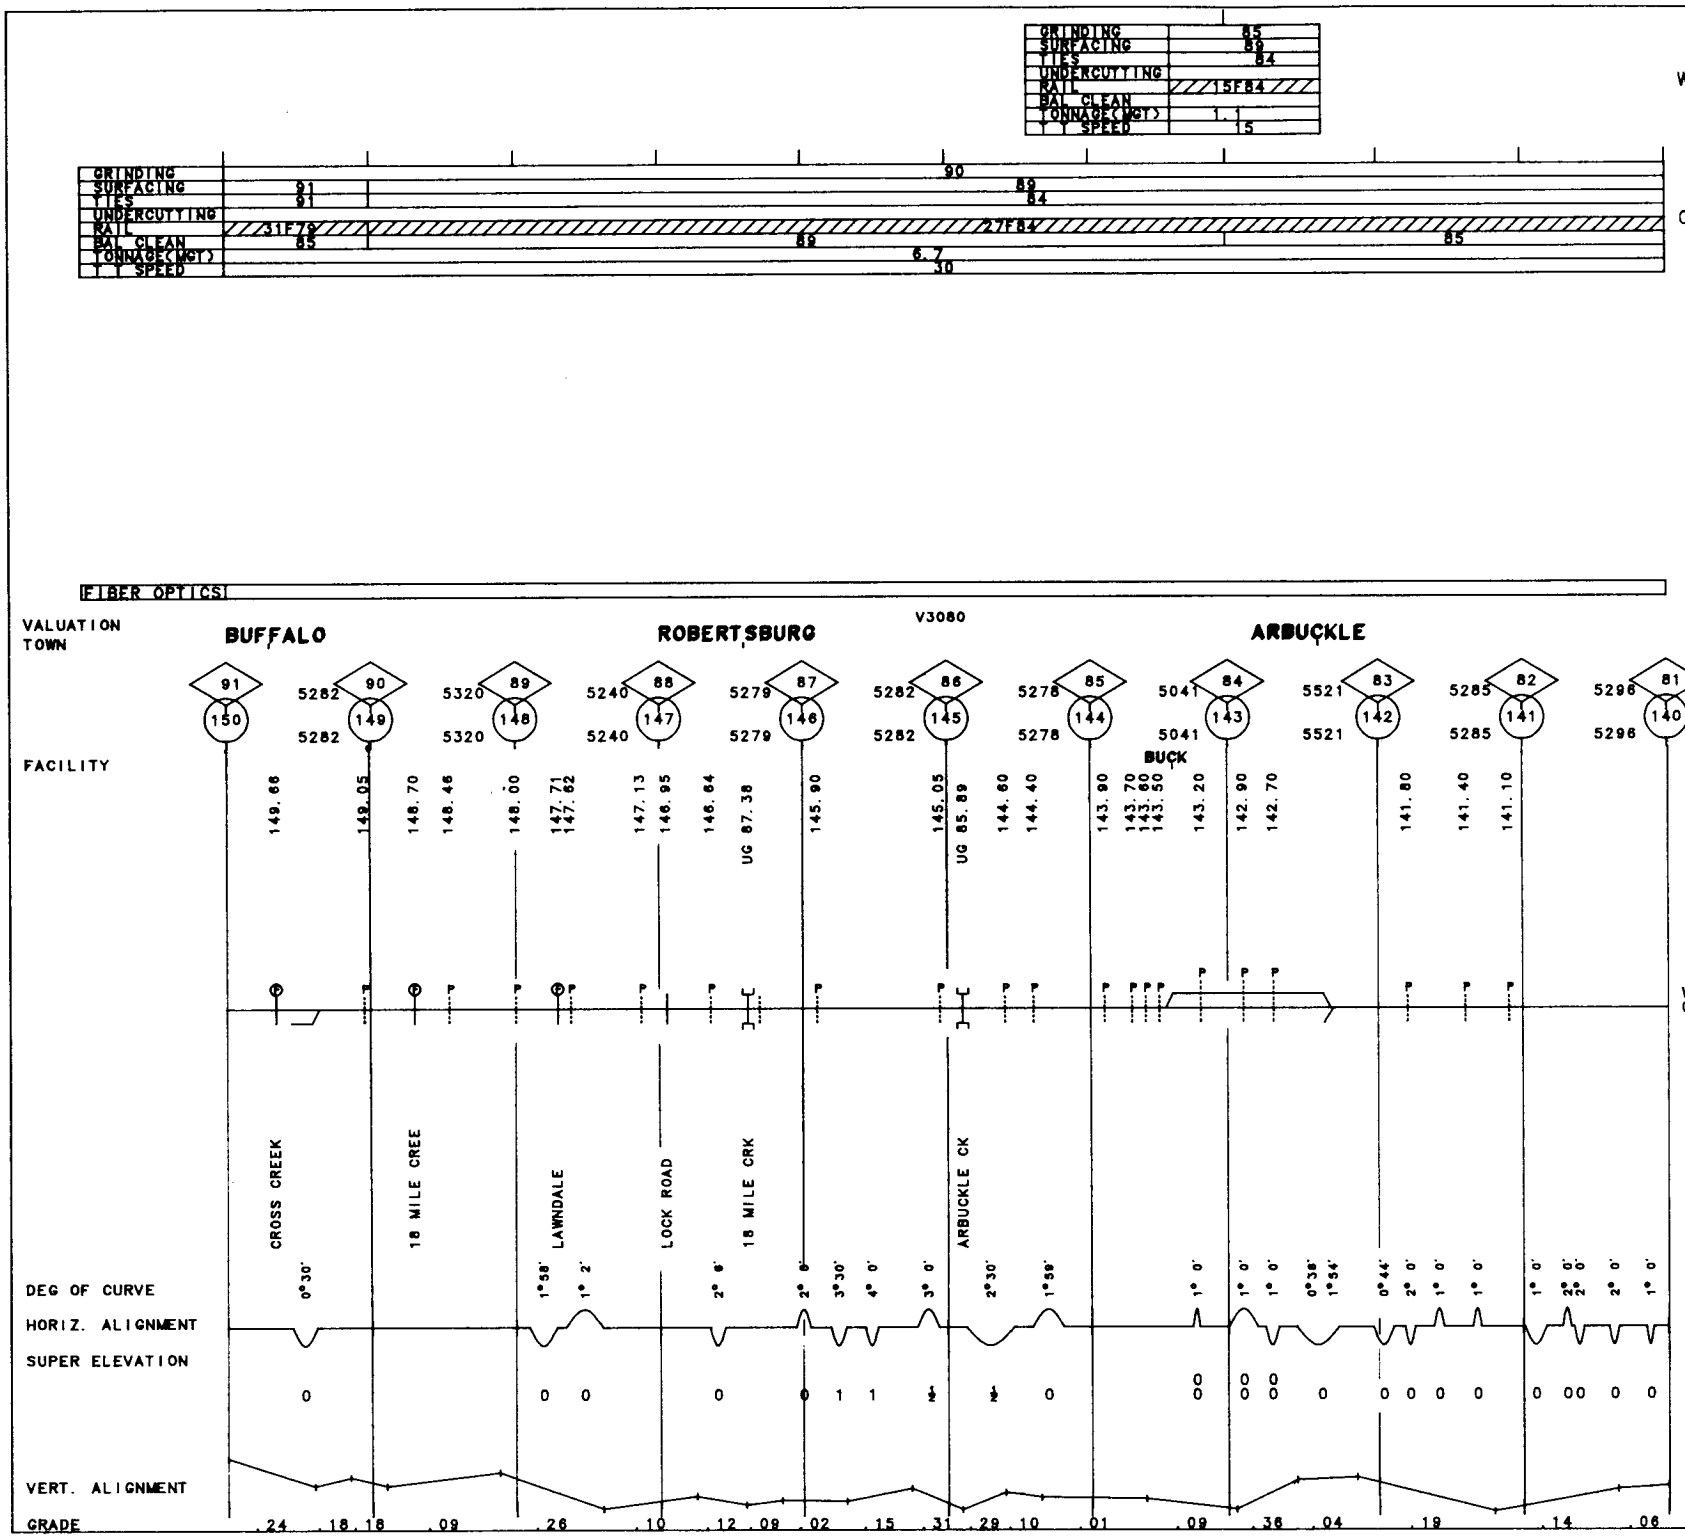

133 WV

MP 140.00-MP 150.00

REV. 01/01/92

60-8124 WEST VIRGINIA SEC.

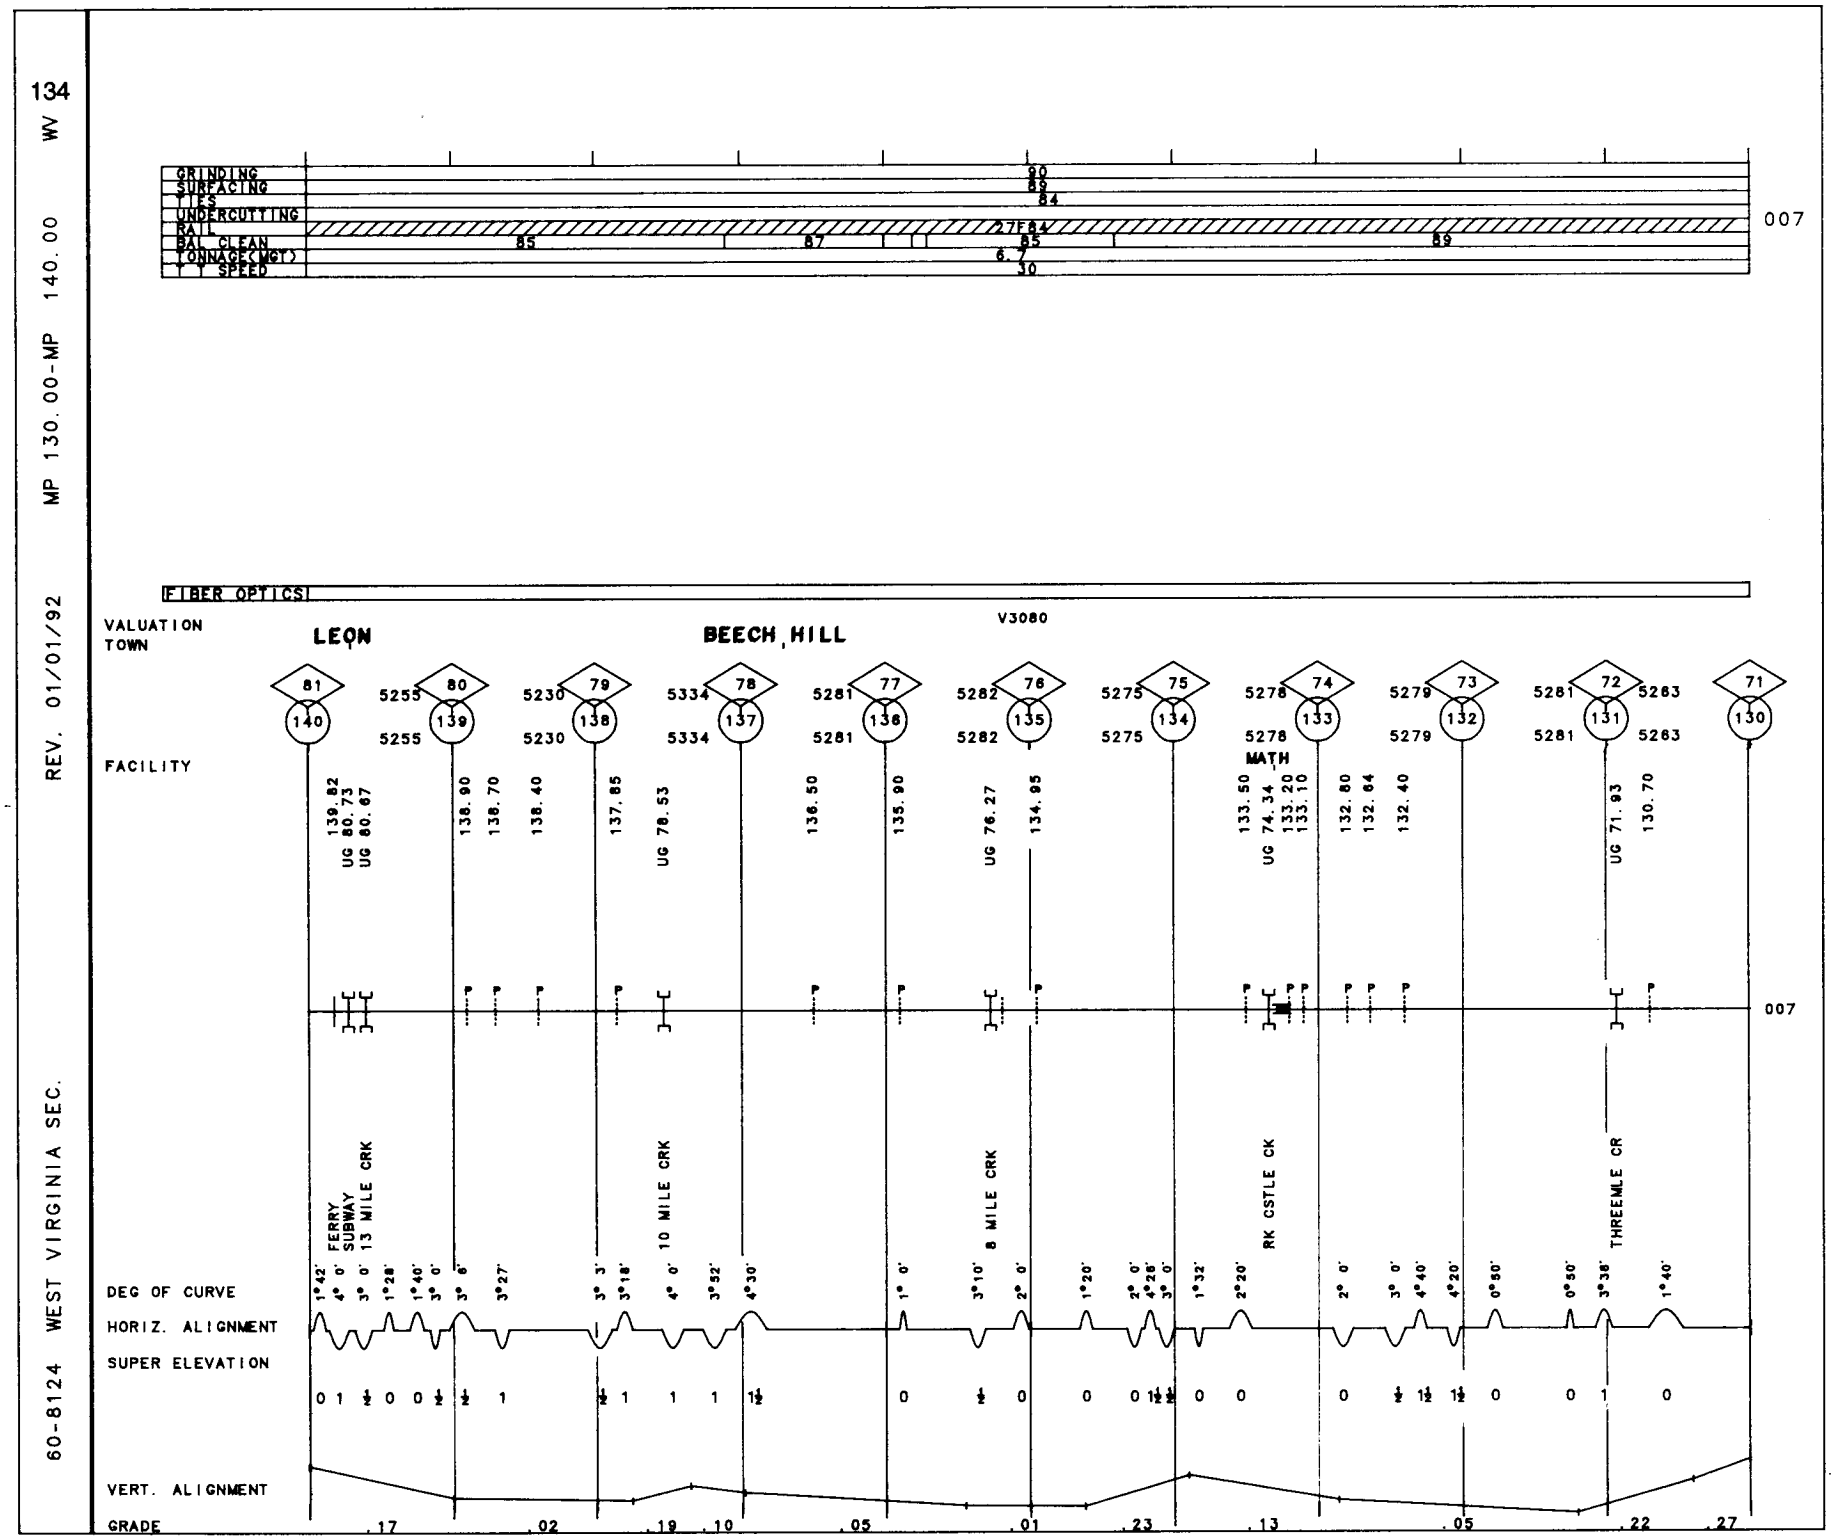
134
WV
MP 130.00-MP 140.00
REV. 01/01/92
60-8124 WEST VIRGINIA SEC.
GRINDING
SURFACING
TIES
UNDERCUTTING
RAIL
BAL CLEAN
TONNAGE(MGT)
SPEED
90
89
84
84
85
87
85
89
6.7
30
007
FIBER OPTICS
V3080
VALUATION TOWN
LEON
BEECH HILL
FACILITY
81 140 139.82 UG 80.73 UG 80.67
80 5255 139 5255 138.90 138.70
79 5230 138 5230 138.40 137.85
78 5334 137 5334 UG 78.53
77 5281 136 5281 136.50 135.90
76 5282 135 5282 UG 76.27 134.95
75 5275 134 5275
74 5278 133 5278 MATH UG 74.34 133.50 133.20 133.10
73 5279 132 5279 132.80 132.64 132.40
72 5281 131 5281 UG 71.93
5263 5263 130.70
71 130
007
FERRY
SUBWAY
13 MILE CRK
10 MILE CRK
8 MILE CRK
RK CSTLE CK
THREEMLE CR
DEG OF CURVE
HORIZ. ALIGNMENT
SUPER ELEVATION
VERT. ALIGNMENT
GRADE
.17
.02
.19
.10
.05
.01
.23
.13
.05
.22
.27

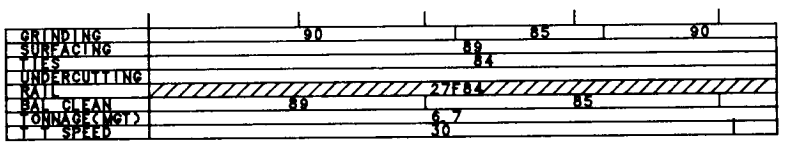

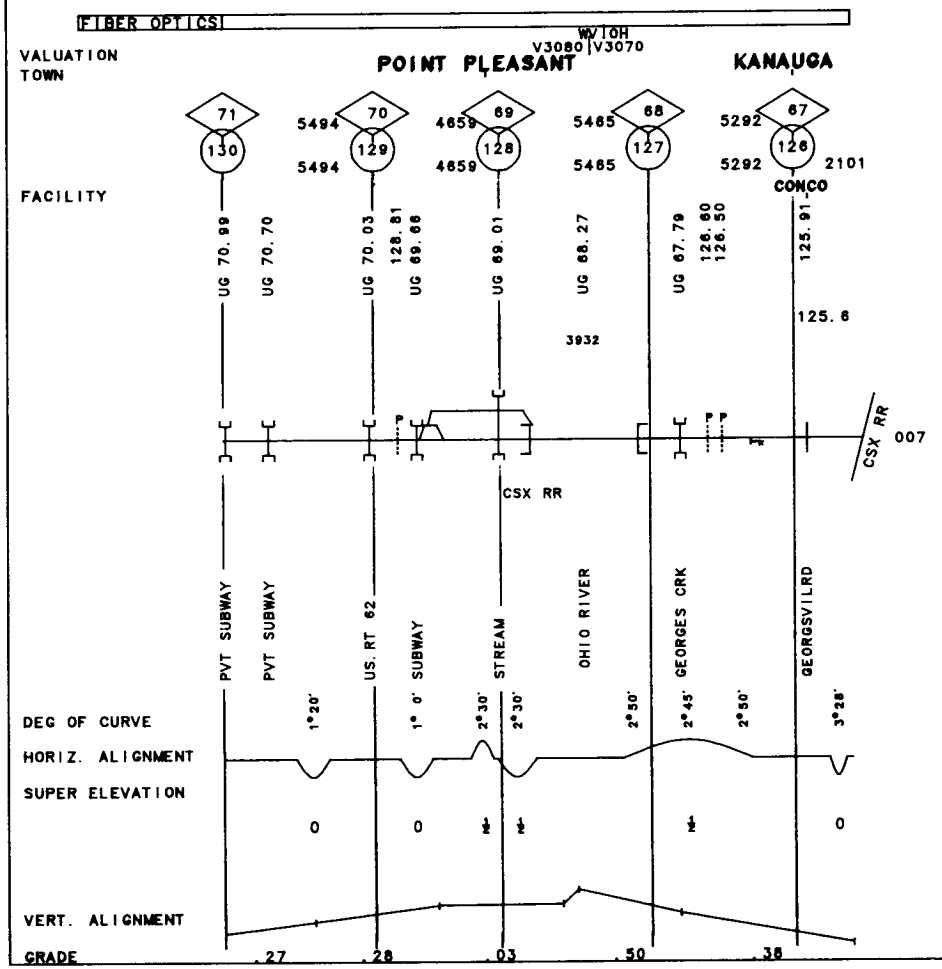

135

60-8124 WEST VIRGINIA SEC. REV. 01/01/92 MP 125.60 127.30 OH/ WV
WEST VIRGINIA SEC. 127.30-MP 130.00

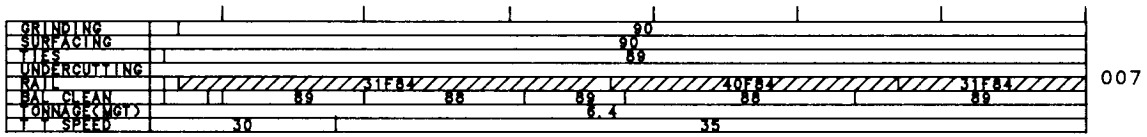
GRINDING
SURFACING
TIES
UNDERCUTTING
RAIL
BAL CLEAN
TONNAGE(MGT)
T T SPEED
90
90
89
31F84
40F84
31F84
89
88
89
88
89
6.4
30
35
007

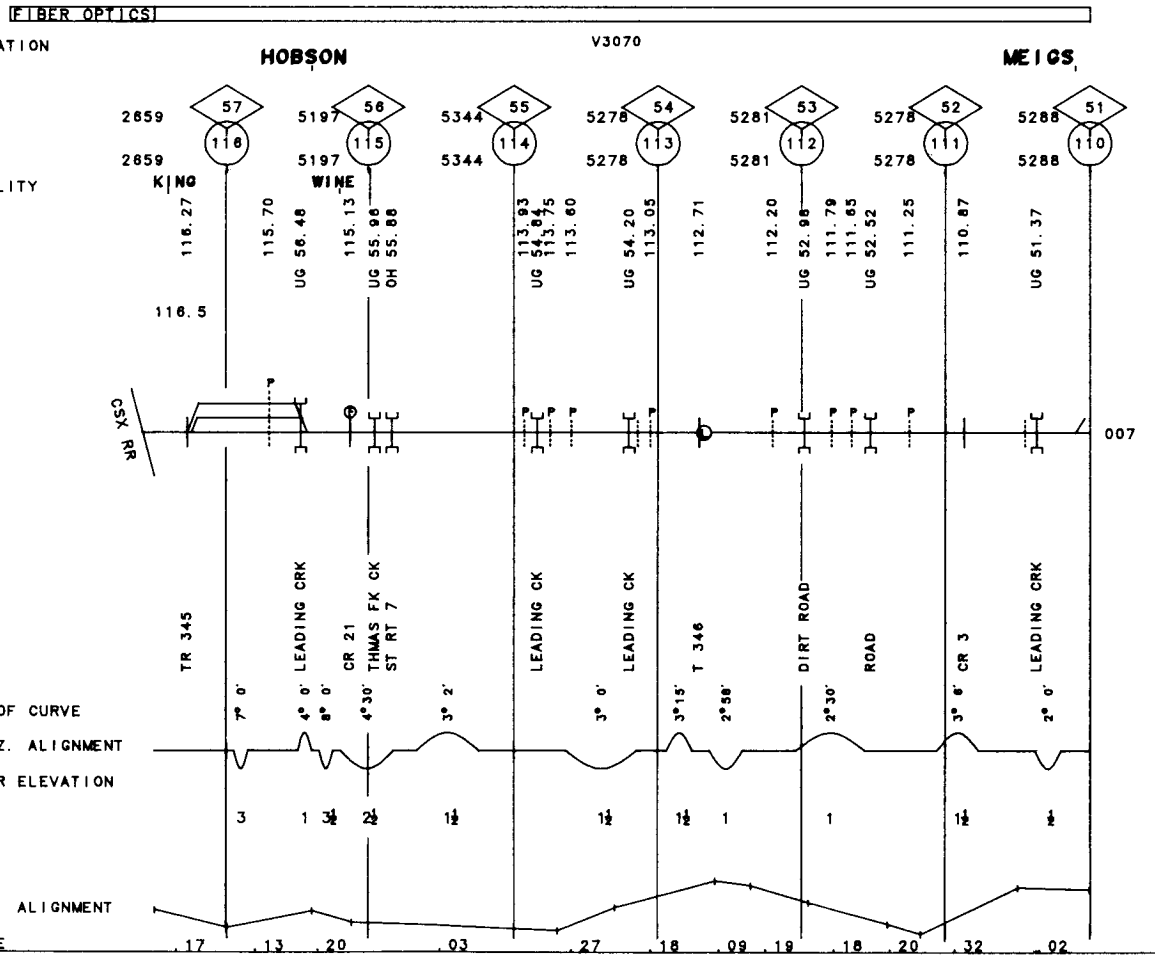
FIBER OPTICS
VALUATION
TOWN
HOBSON
V3070
MEIGS
2659
57
118
5197
56
115
5344
55
114
5278
54
113
5281
53
112
5278
52
111
5288
51
110
FACILITY
KING
WINE
116.27
115.70
UG 58.48
115.13
UG 55.98
OH 55.88
113.93
UG 54.84
113.75
113.60
UG 54.20
113.05
112.71
112.20
UG 52.98
111.79
111.65
UG 52.52
111.25
110.87
UG 51.37
116.5
CSX RR
007
TR 345
LEADING CRK
CR 21
THMAS FK CK
ST RT 7
LEADING CK
LEADING CK
T 346
DIRT ROAD
ROAD
CR 3
LEADING CRK
DEG OF CURVE
HORIZ. ALIGNMENT
SUPER ELEVATION
VERT. ALIGNMENT
GRADE
.17
.13
.20
.03
.27
.18
.09
.19
.18
.20
.32
.02

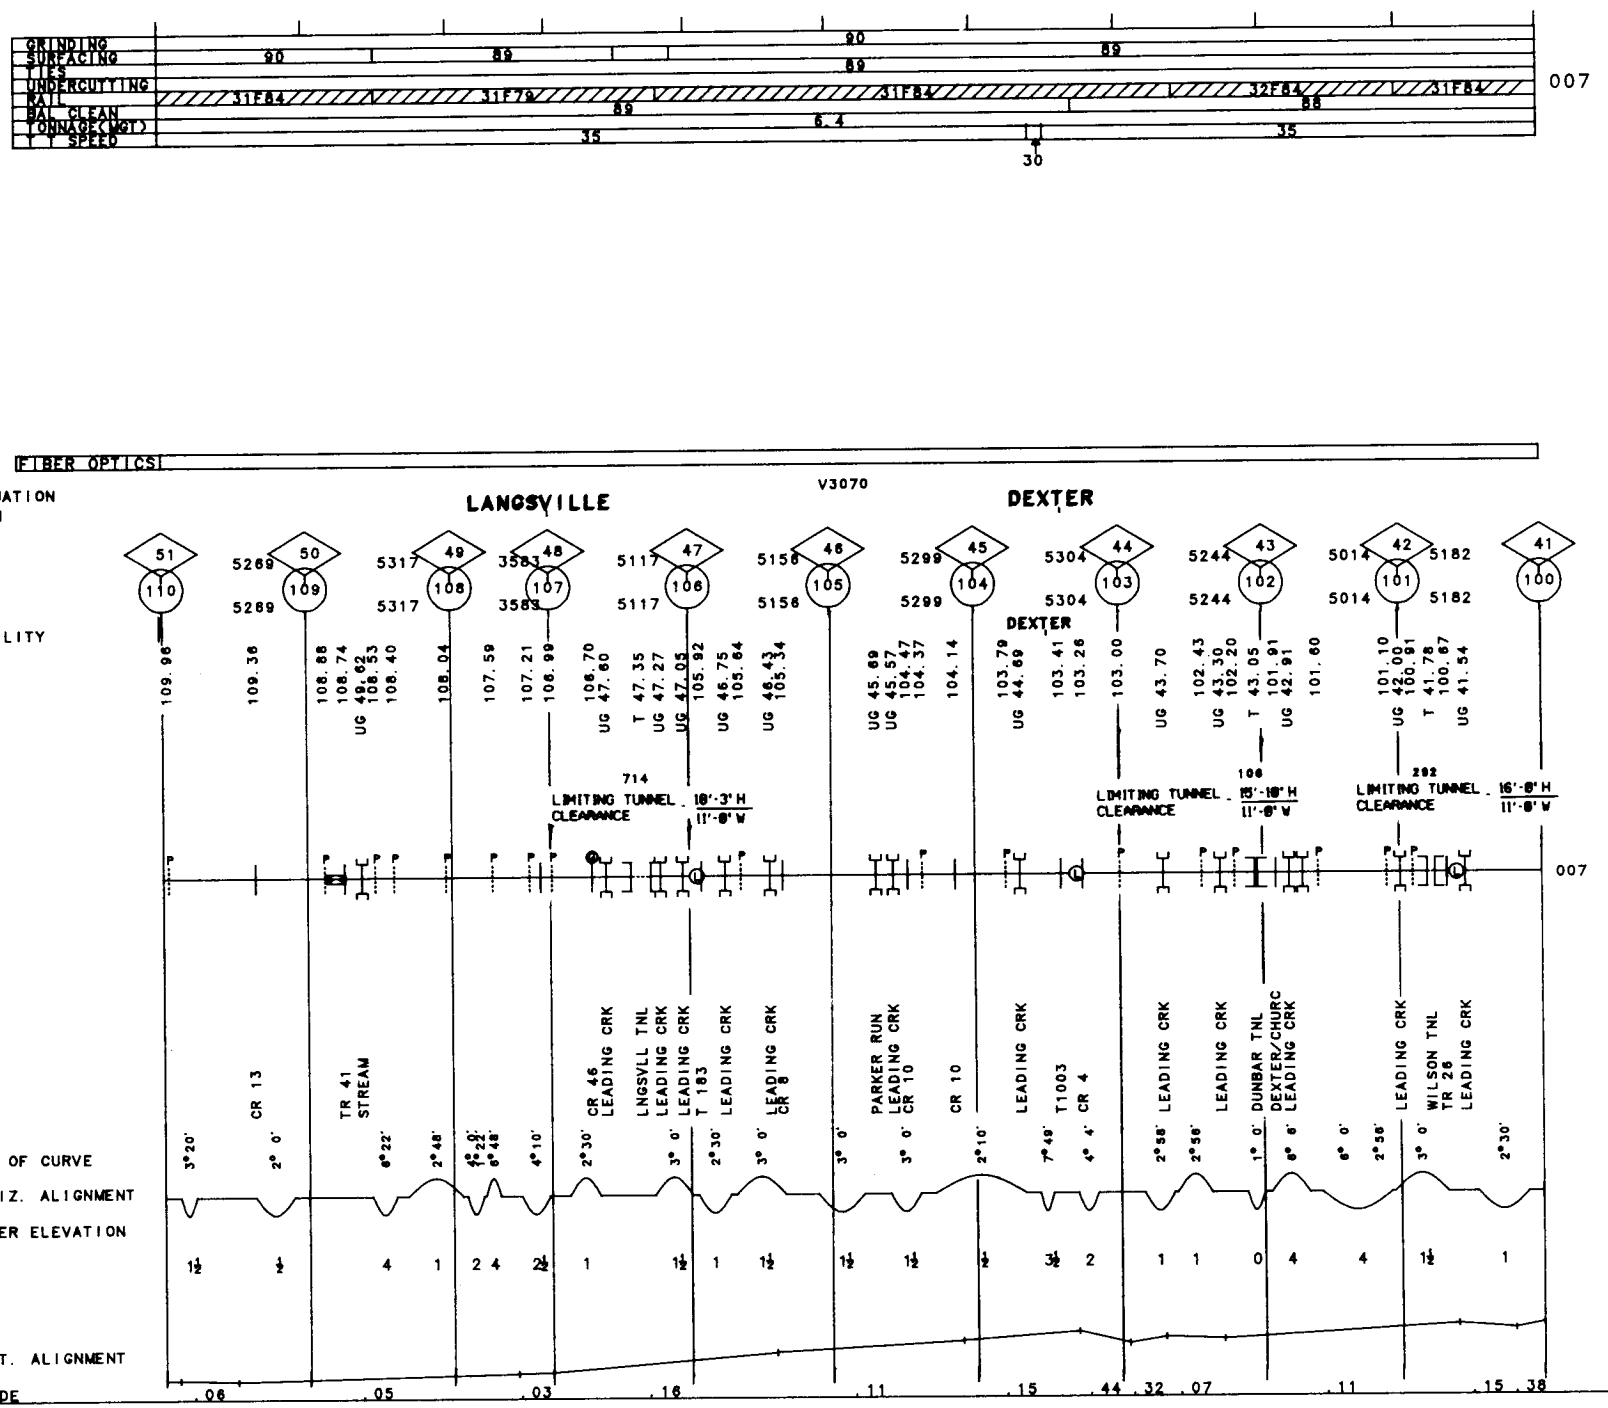

137 OH

MP 100.00-MP 110.00

REV. 01/01/92

60-8124 WEST VIRGINIA SEC.

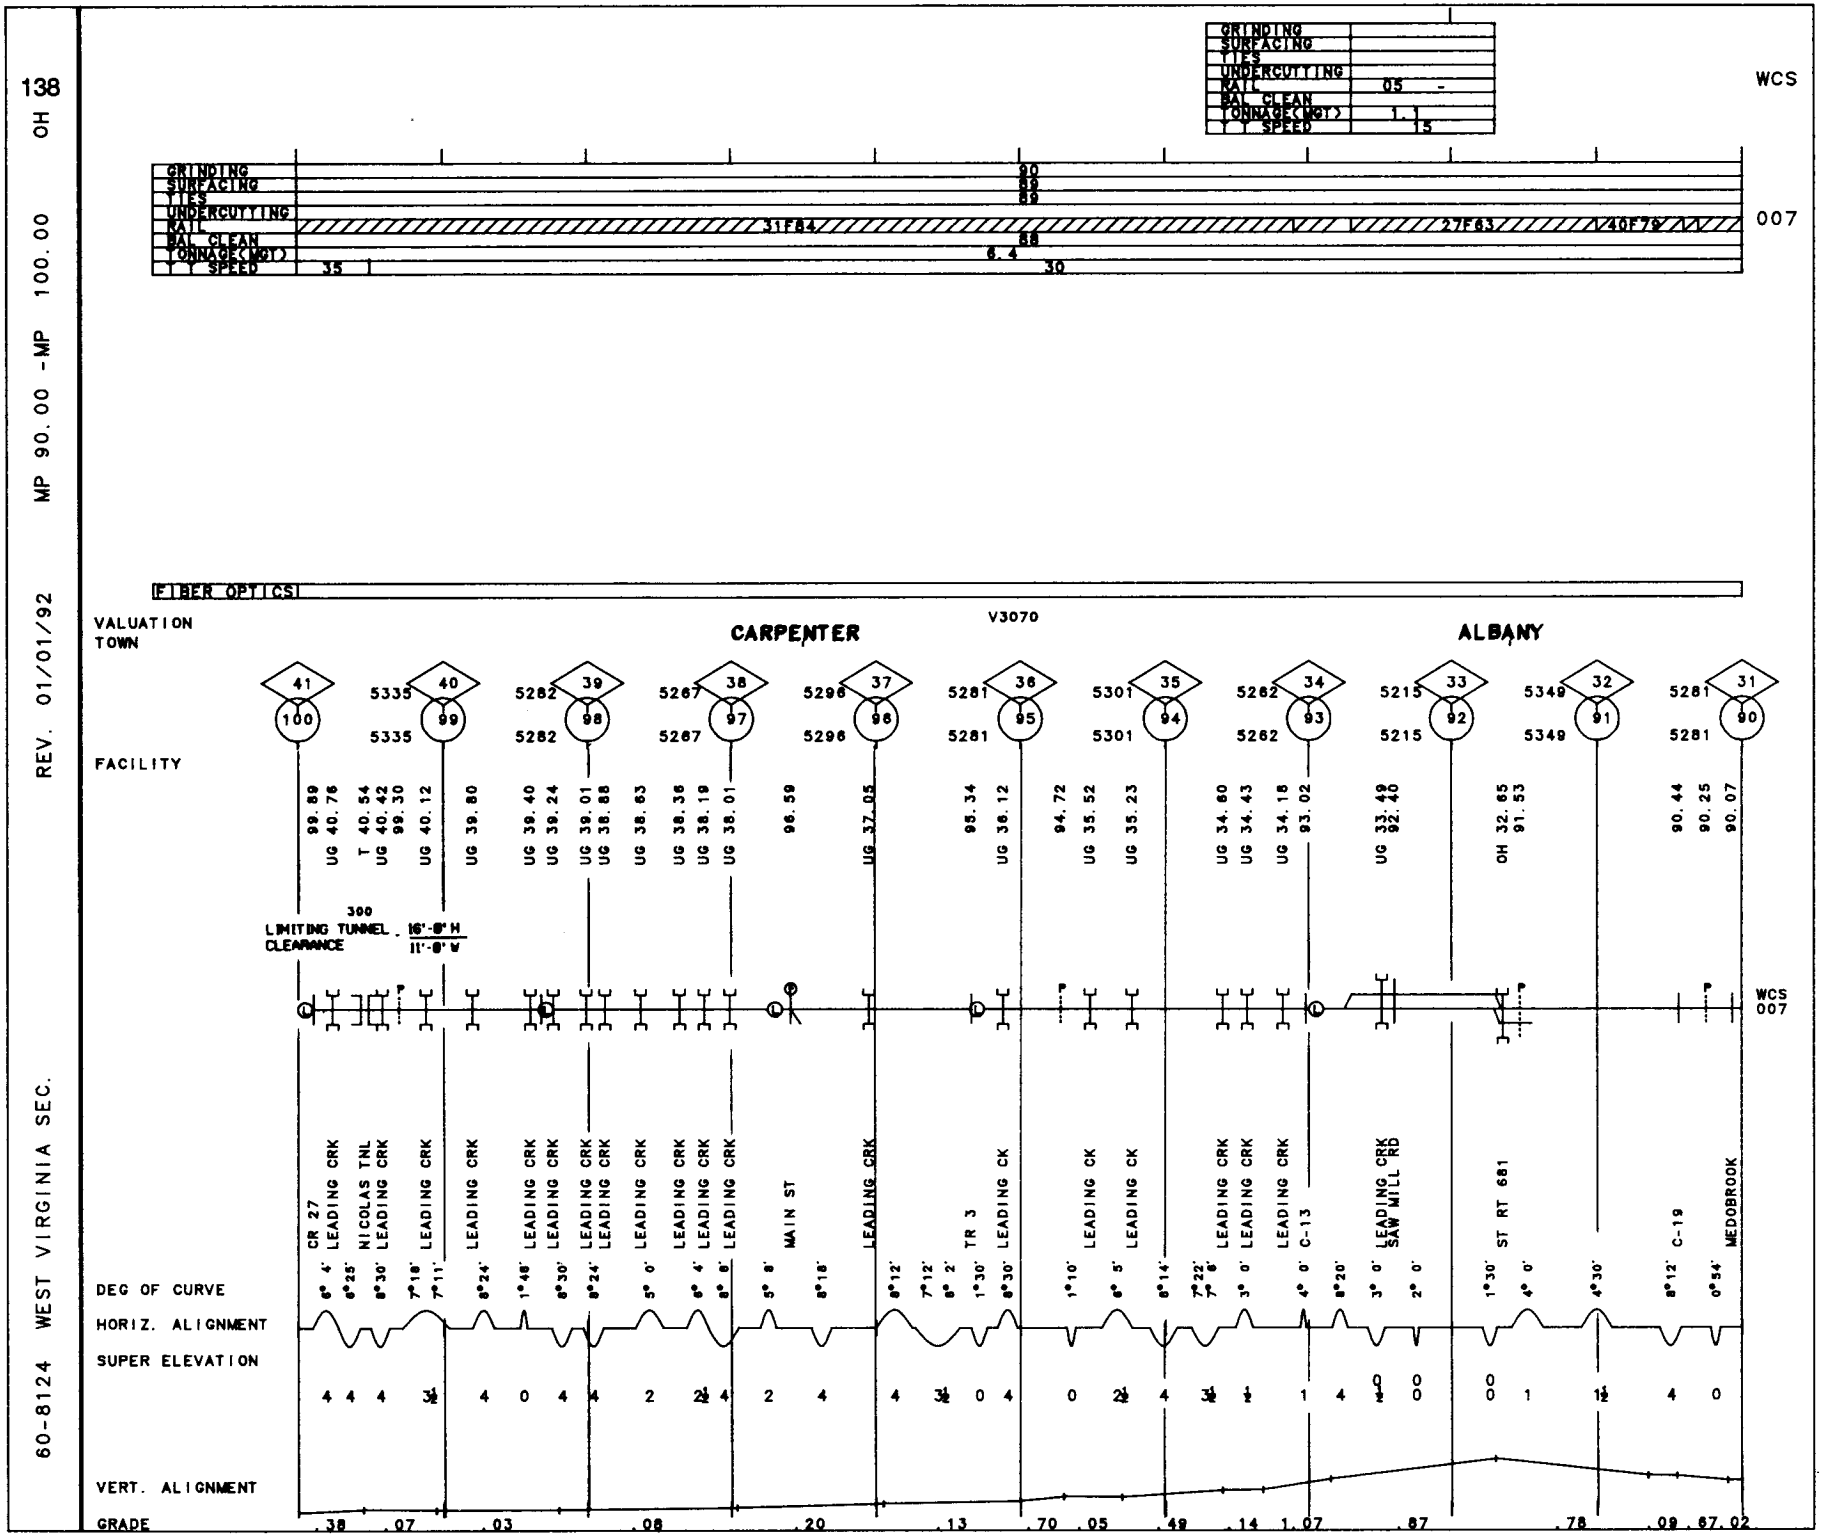
138
OH
MP 90.00 -MP 100.00
REV. 01/01/92
60-8124 WEST VIRGINIA SEC.
WCS
GRINDING
SURFACING
TIES
UNDERCUTTING
RAIL
BAL CLEAN
TONNAGE(MGT)
SPEED
05
1.1
15
90
89
89
31F84
88
8.4
35
30
27F83
40F79
007
FIBER OPTICS
VALUATION
TOWN
V3070
CARPENTER
ALBANY
FACILITY
41 100
40 99
39 98
38 97
37 96
36 95
35 94
34 93
33 92
32 91
31 90
5335
5282
5267
5296
5281
5301
5262
5215
5349
99.89
UG 40.76
T 40.54
UG 40.42
99.30
UG 40.12
UG 39.80
UG 39.40
UG 39.24
UG 39.01
UG 38.88
UG 38.63
UG 38.36
UG 38.19
UG 38.01
96.59
UG 37.05
95.34
UG 36.12
94.72
UG 35.52
UG 35.23
UG 34.80
UG 34.43
UG 34.18
93.02
UG 33.49
92.40
OH 32.65
91.53
90.44
90.25
90.07
300
LIMITING TUNNEL CLEARANCE
16'-8" H
11'-8" W
WCS
007
CR 27
LEADING CRK
NICOLAS TNL
MAIN ST
TR 3
LEADING CK
C-13
SAW MILL RD
ST RT 681
C-19
MEDOBROOK
DEG OF CURVE
HORIZ. ALIGNMENT
SUPER ELEVATION
VERT. ALIGNMENT
GRADE
.38 .07 .03 .08 .20 .13 .70 .05 .49 .14 1.07 .87 .78 .09 .67.02

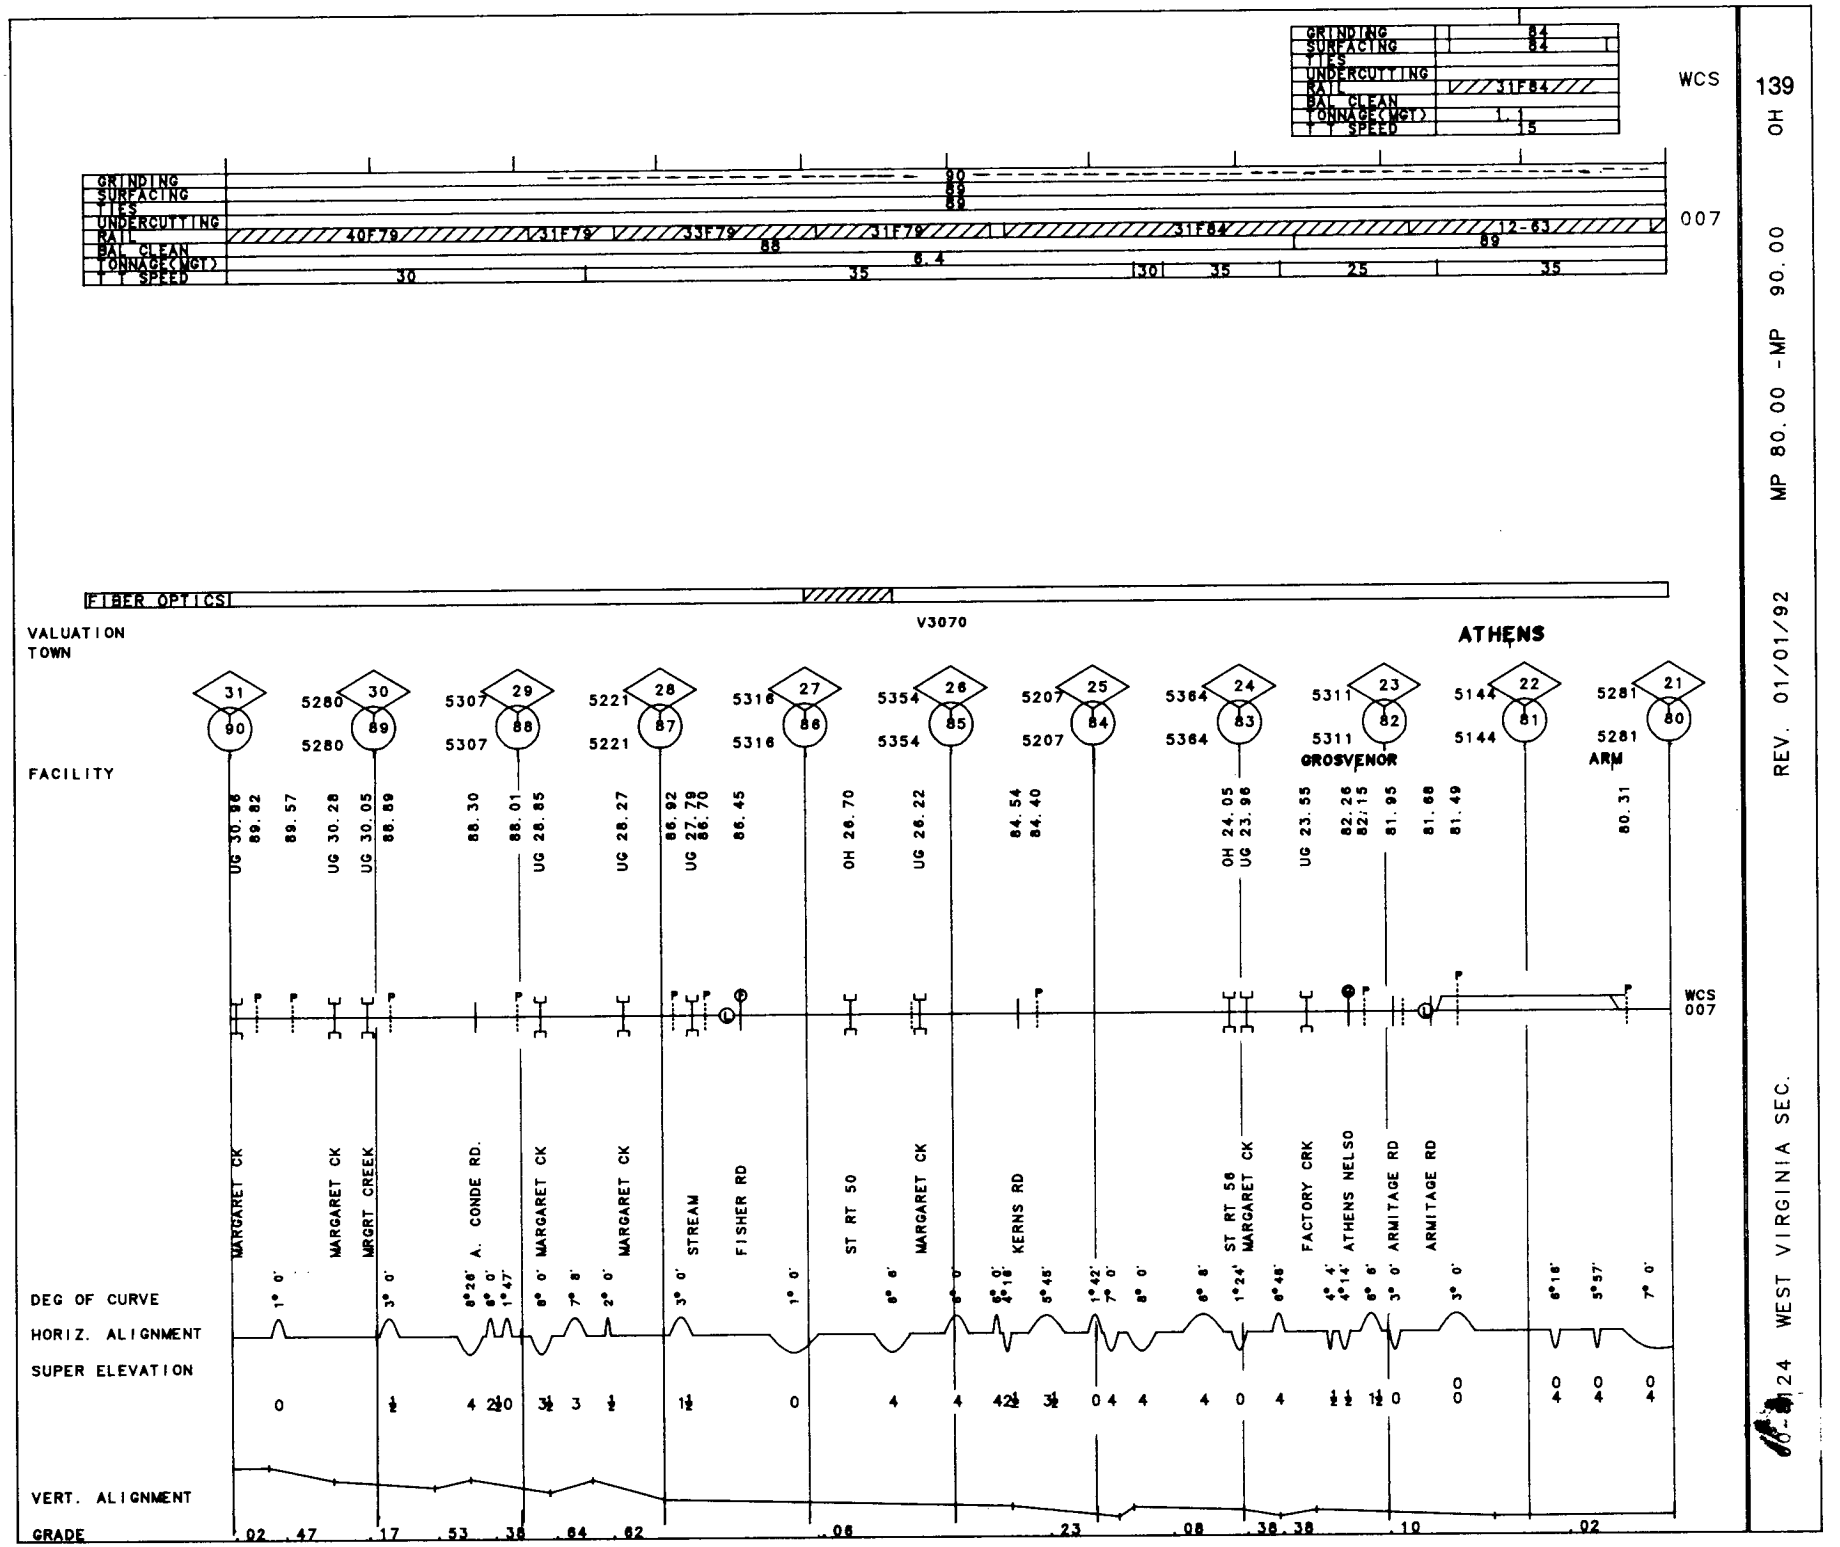
GRINDING 84
SURFACING 84
TIES
UNDERCUTTING
RAIL 31F84
BAL CLEAN
TONNAGE(MGT) 1.1
T T SPEED 15
WCS
GRINDING 90 89 89
SURFACING
TIES
UNDERCUTTING
RAIL 40F79 31F79 33F79 31F79 31F84 12-63
BAL CLEAN 88 89
TONNAGE(MGT) 6.4
T T SPEED 30 35 30 35 25 35
007
FIBER OPTICS
V3070
VALUATION
TOWN
ATHENS
FACILITY
31 90
5280 30 89
5307 29 88
5221 28 87
5316 27 86
5354 26 85
5207 25 84
5364 24 83
5311 23 82
5144 22 81
5281 21 80
GROSVENOR
ARM
UG 30.96 89.82
89.57
UG 30.28
UG 30.05 88.89
88.30
88.01
UG 28.85
UG 28.27
86.92
UG 27.78
86.70
86.45
OH 26.70
UG 26.22
84.54
84.40
OH 24.05
UG 23.96
UG 23.55
82.26
82.15
81.95
81.68
81.49
80.31
WCS
007
MARGARET CK
MARGARET CK
MRGRT CREEK
A. CONDE RD.
MARGARET CK
MARGARET CK
STREAM
FISHER RD
ST RT 50
MARGARET CK
KERNS RD
ST RT 50
MARGARET CK
FACTORY CRK
ATHENS NELSO
ARMITAGE RD
ARMITAGE RD
DEG OF CURVE
HORIZ. ALIGNMENT
SUPER ELEVATION
VERT. ALIGNMENT
GRADE
.02 .47 .17 .53 .36 .64 .62 .08 .23 .08 .38 .38 .10 .02

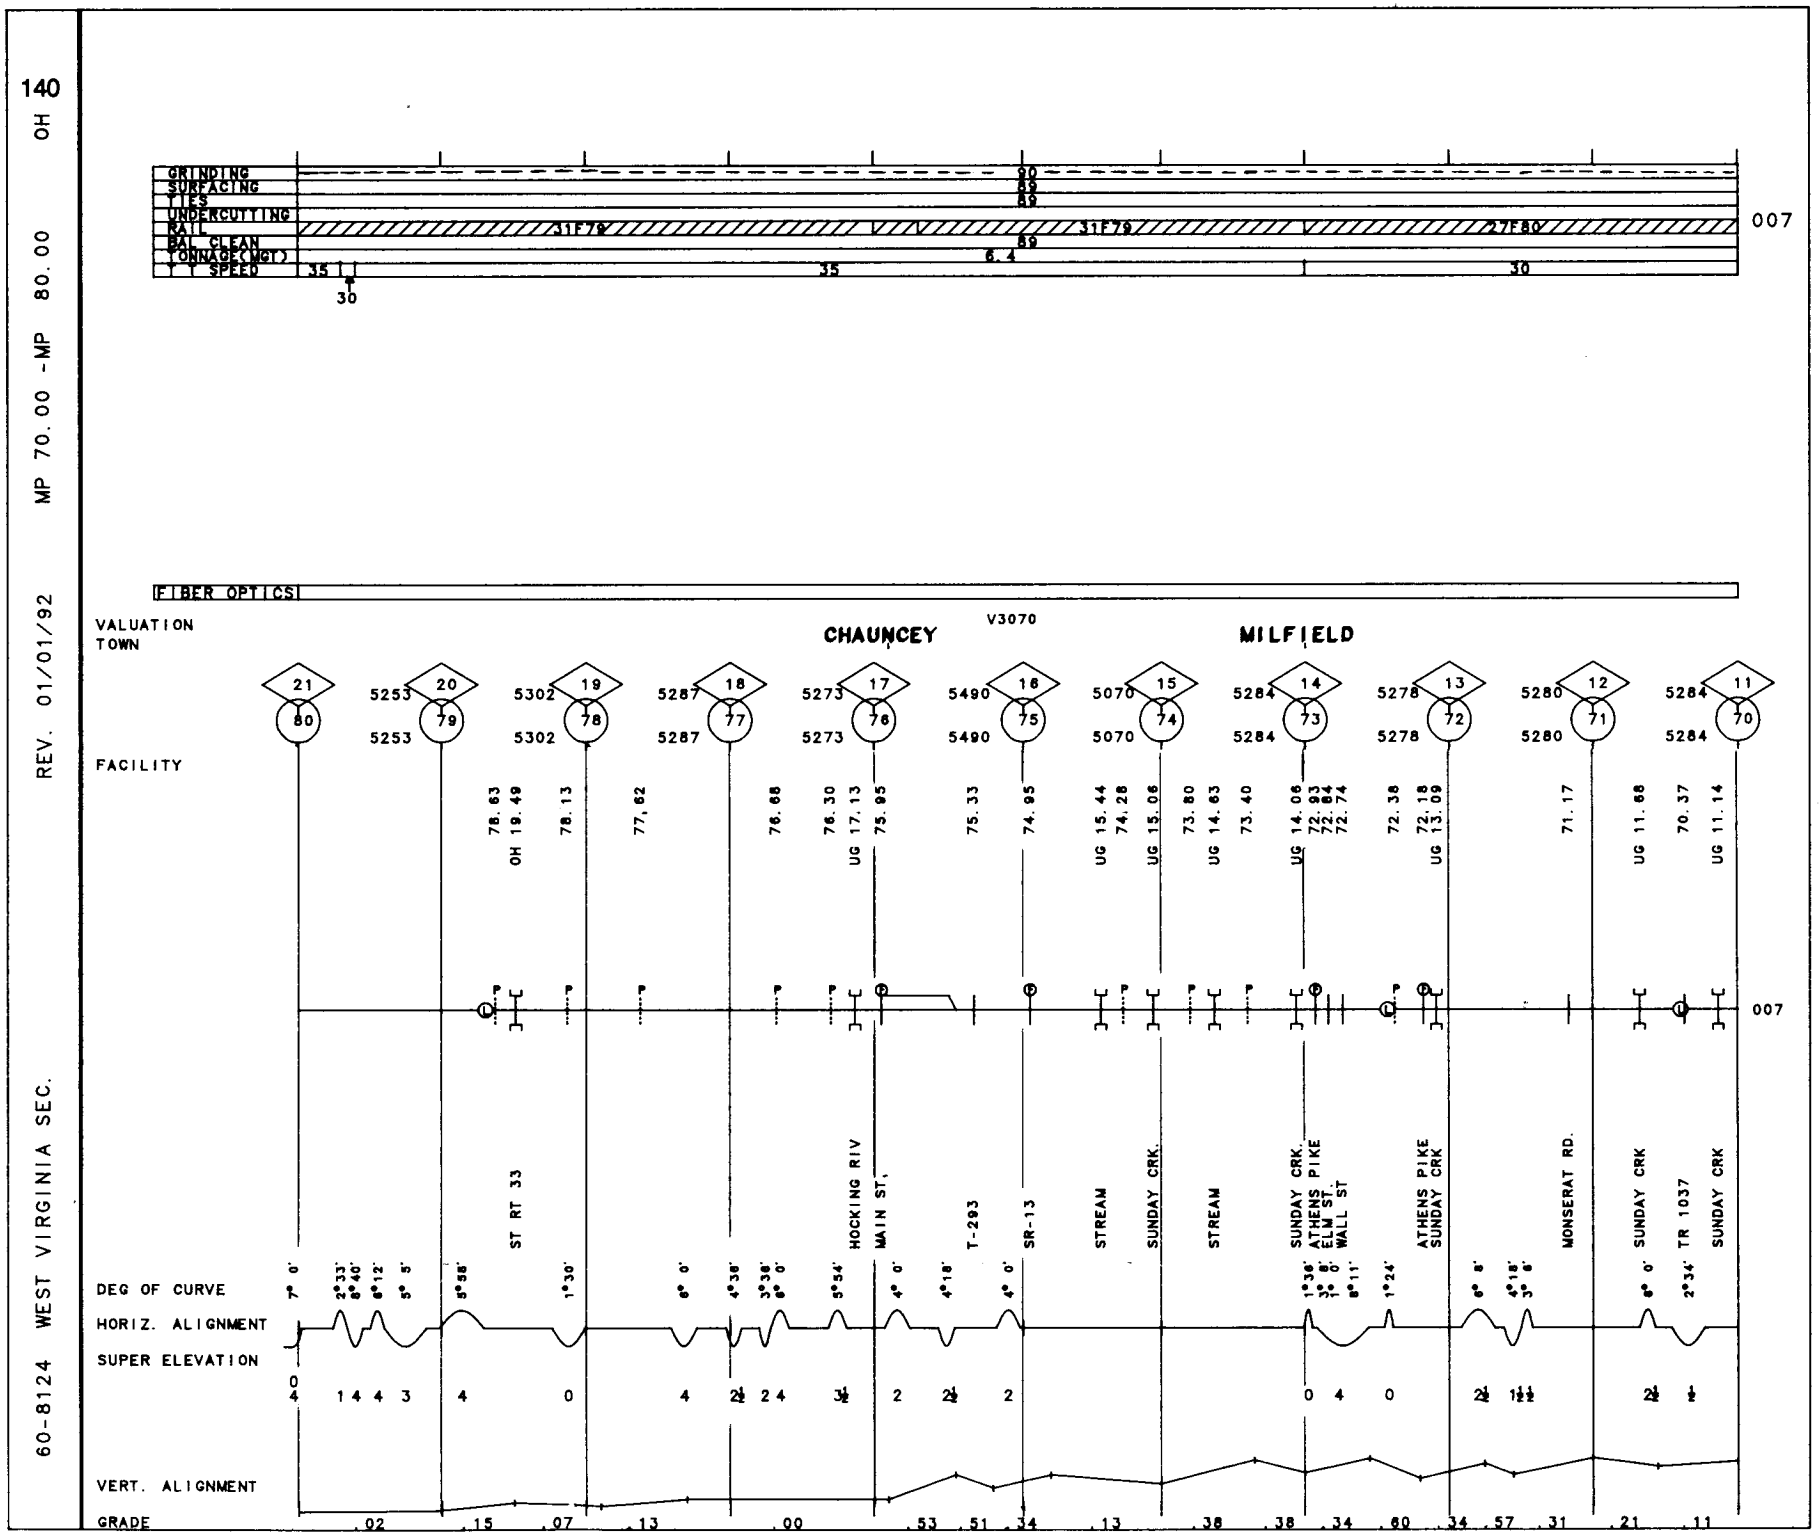
140
OH
MP 70.00 -MP 80.00
REV. 01/01/92
60-8124 WEST VIRGINIA SEC.
GRINDING
SURFACING
TIES
UNDERCUTTING
RAIL
BAL CLEAN
TONNAGE(MGT)
T & S SPEED
90
89
89
31F79
31F79
27F80
89
6.4
35
35
30
30
007
FIBER OPTICS
VALUATION
TOWN
CHAUNCEY
V3070
MILFIELD
FACILITY
21 80
20 79
19 78
18 77
17 76
16 75
15 74
14 73
13 72
12 71
11 70
5253
5302
5287
5273
5490
5070
5284
5278
5280
5284
78.63
OH 19.49
78.13
77,62
76.68
76.30
UG 17.13
75.95
75.33
74.95
UG 15.44
74.28
UG 15.06
73.80
UG 14.63
73.40
UG 14.06
72.93
72.84
72.74
72.38
72.18
UG 13.09
71.17
UG 11.68
70.37
UG 11.14
007
ST RT 33
HOCKING RIV
MAIN ST,
T-293
SR-13
STREAM
SUNDAY CRK.
STREAM
SUNDAY CRK.
ATHENS PIKE
ELM ST.
WALL ST
ATHENS PIKE
SUNDAY CRK
MONSERAT RD.
SUNDAY CRK
TR 1037
SUNDAY CRK
DEG OF CURVE
HORIZ. ALIGNMENT
SUPER ELEVATION
VERT. ALIGNMENT
GRADE
.02
.15
.07
.13
.00
.53
.51
.34
.13
.38
.38
.34
.60
.34
.57
.31
.21
.11

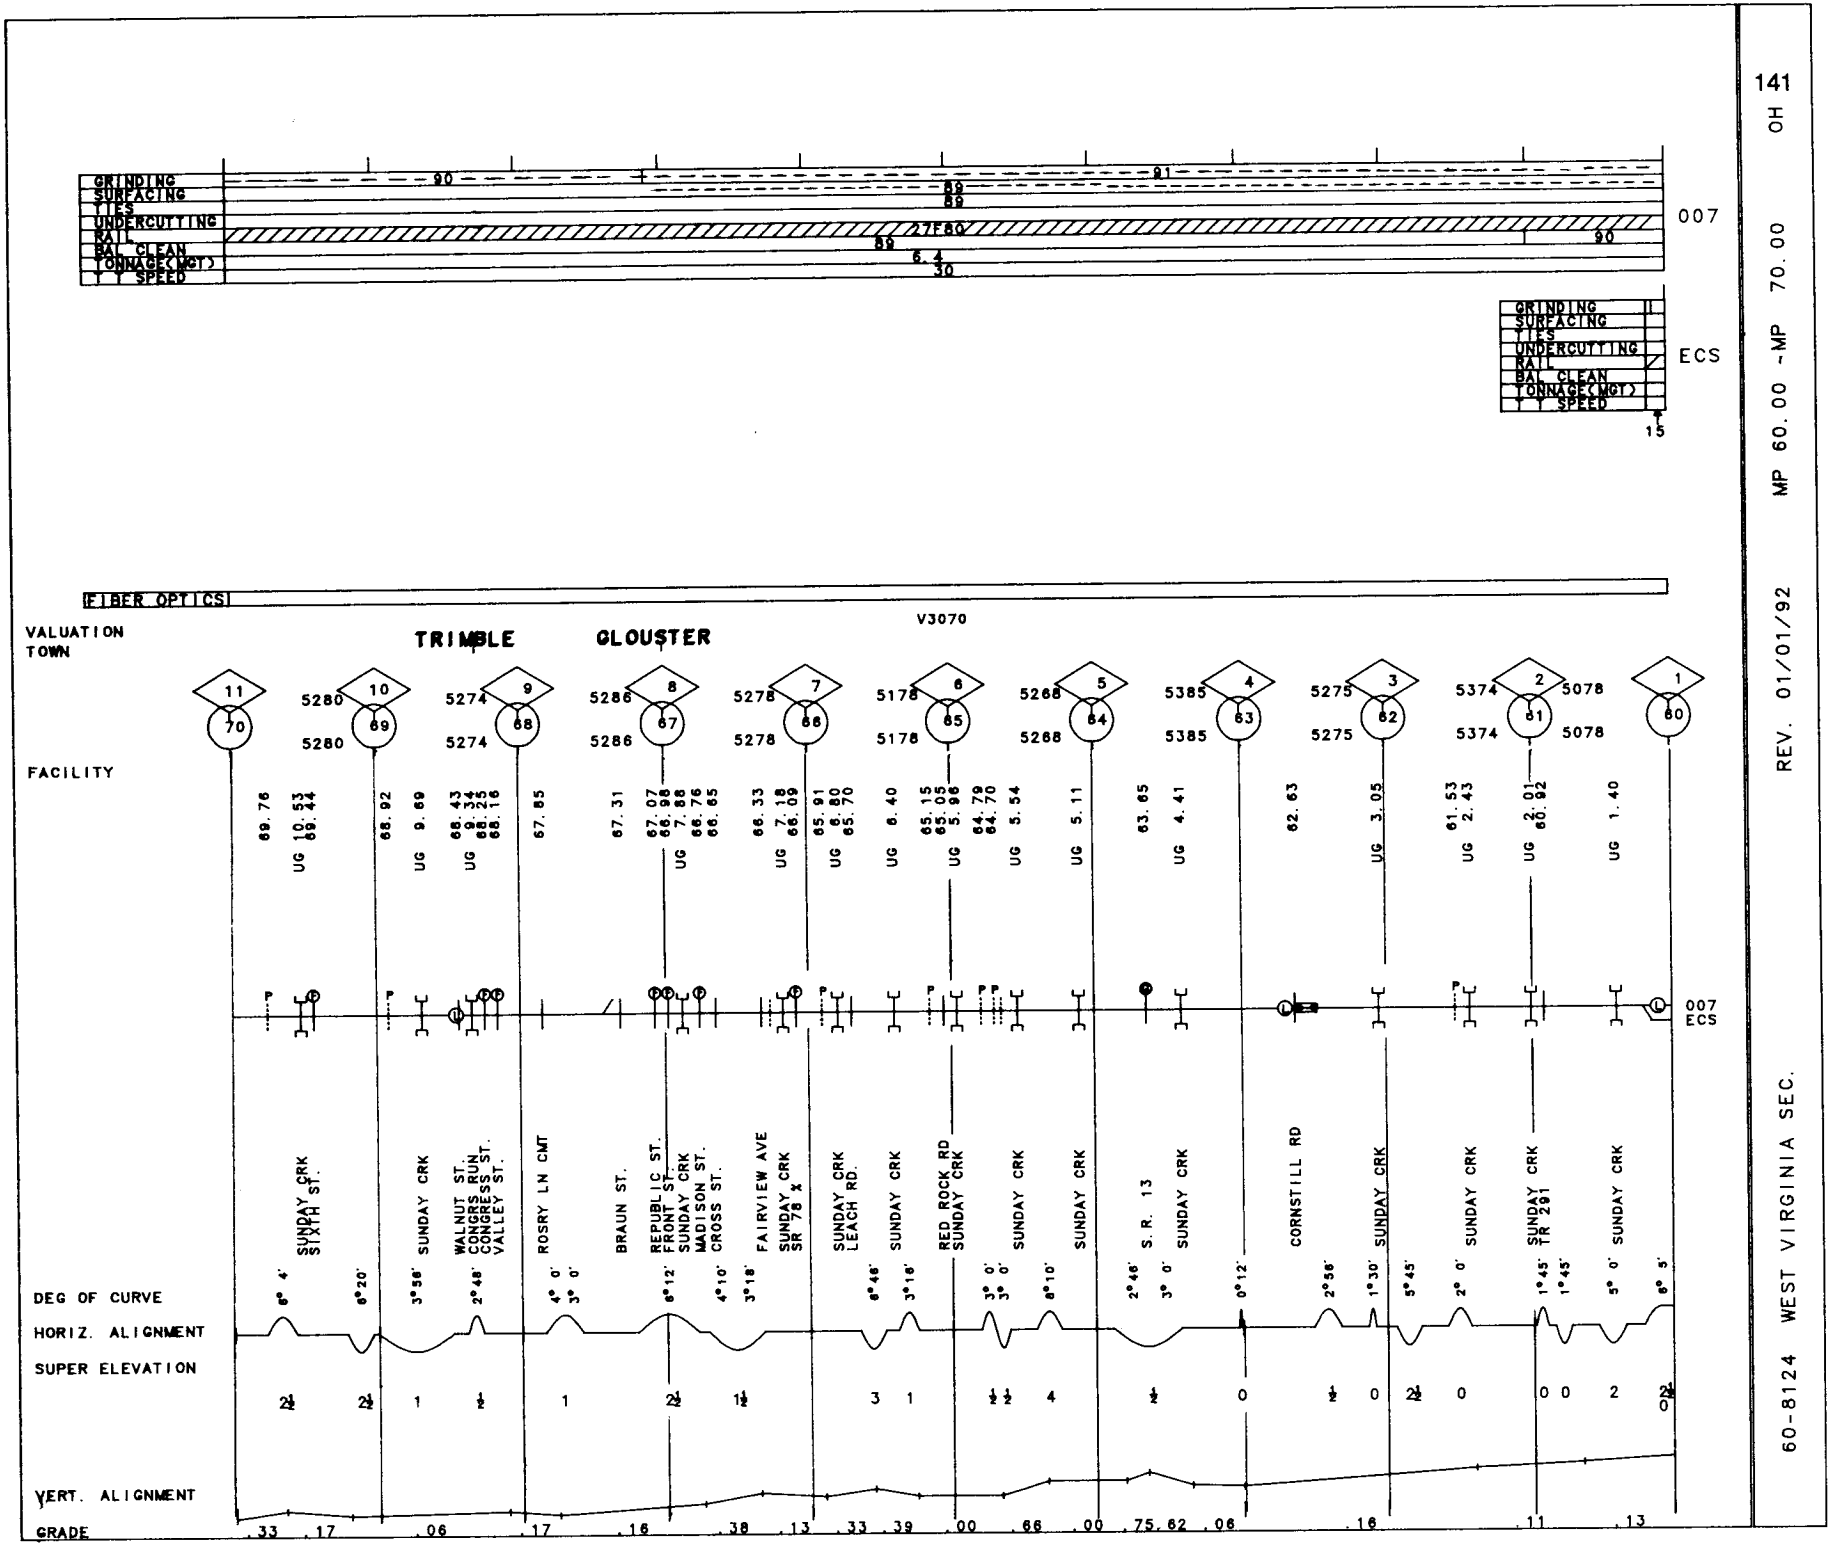

141 OH

MP 60.00 -MP 70.00

REV. 01/01/92

60-8124 WEST VIRGINIA SEC.

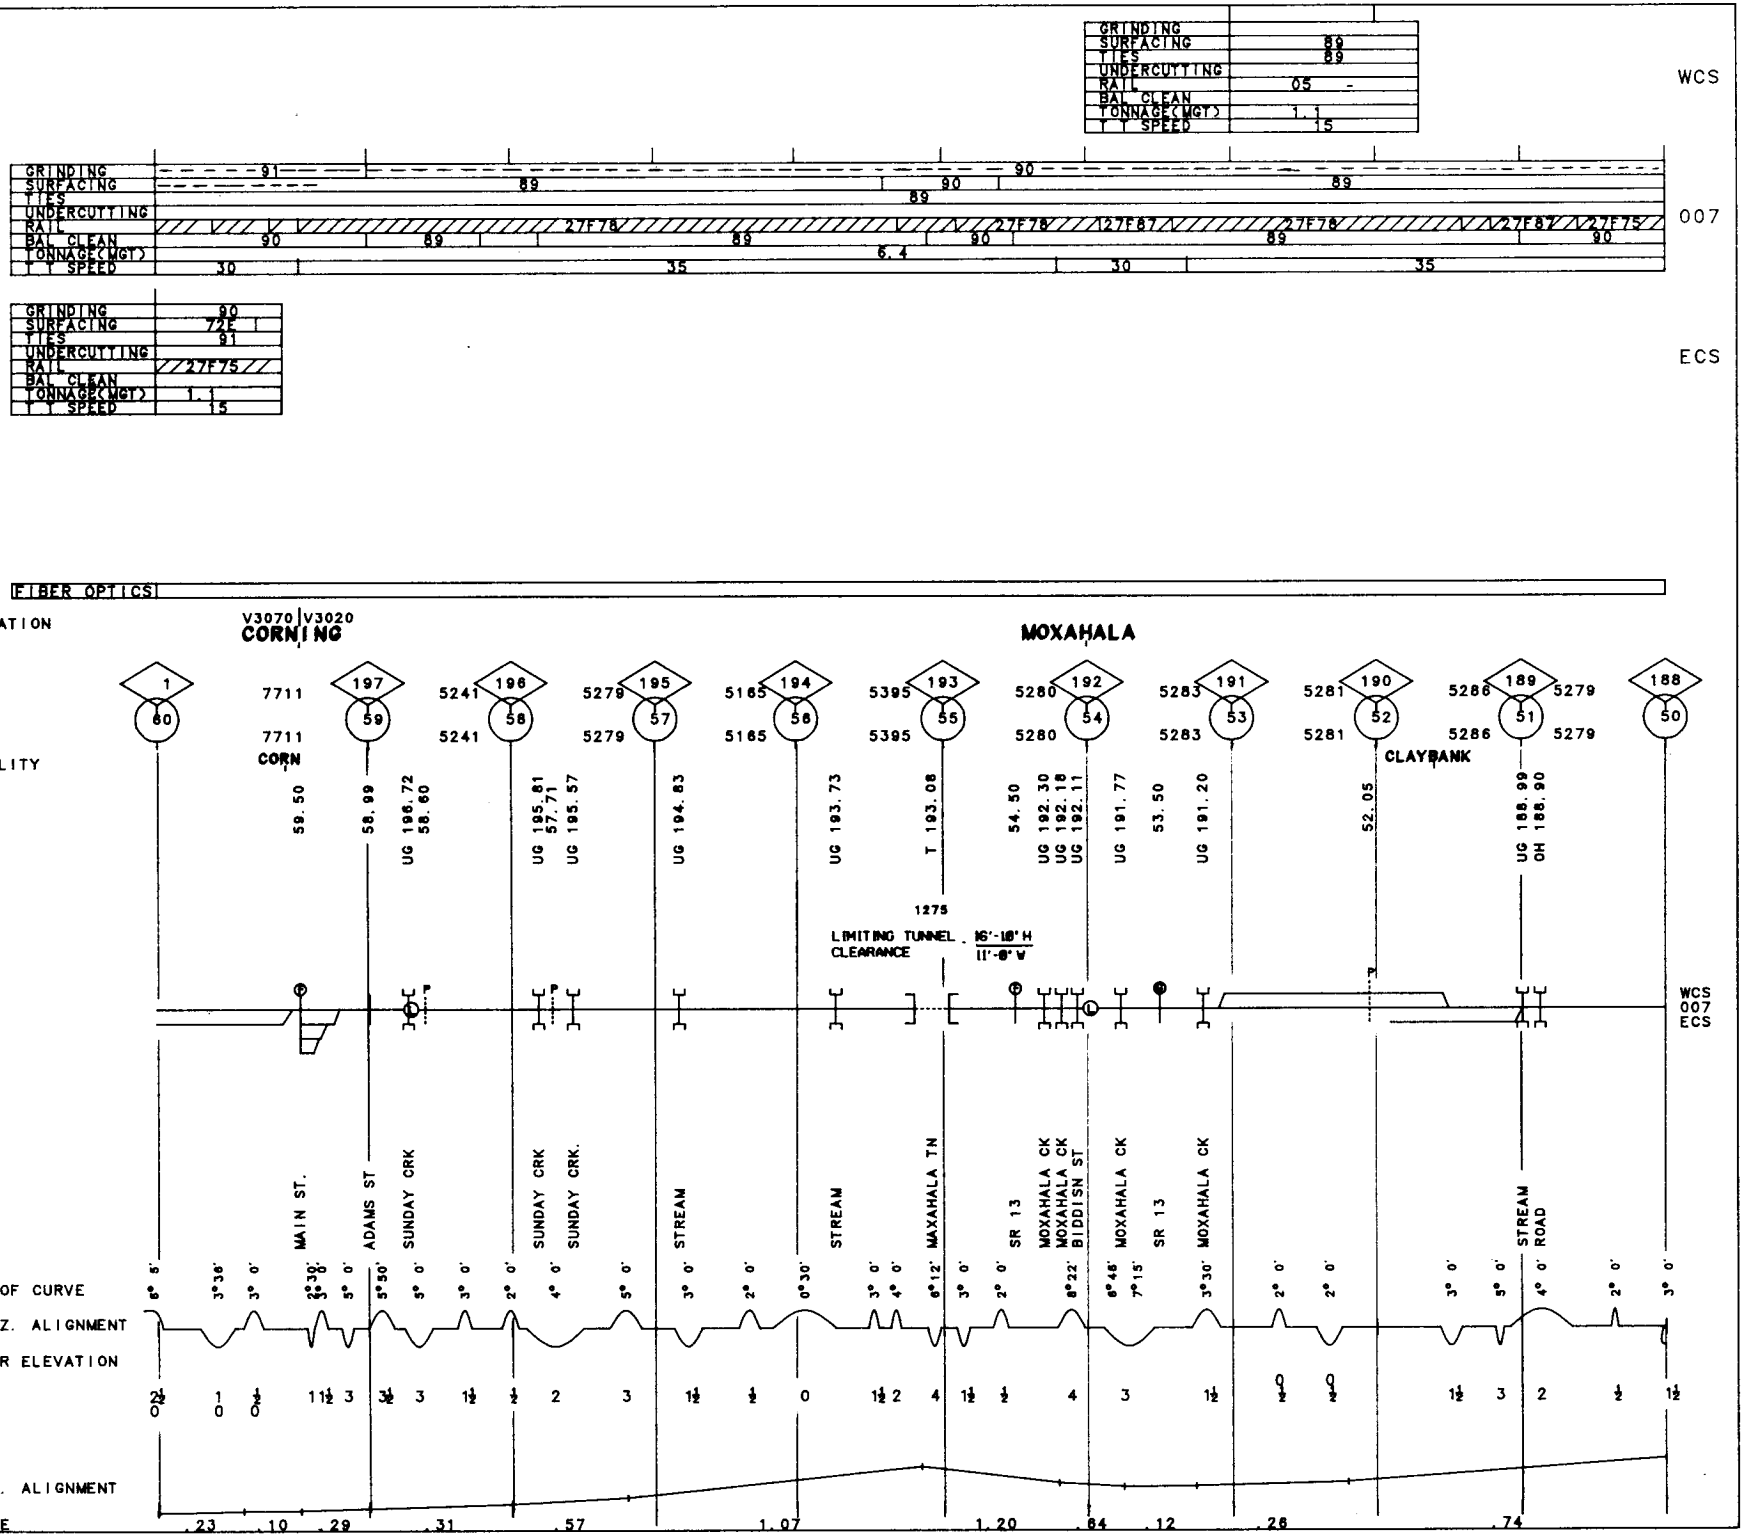
WCS
GRINDING
SURFACING
TIES
UNDERCUTTING
RAIL
BAL CLEAN
TONNAGE(MGT)
T T SPEED
007
ECS
FIBER OPTICS
VALUATION
TOWN
V3070 V3020
CORNING
MOXAHALA
FACILITY
CORN
CLAYBANK
LIMITING TUNNEL CLEARANCE
16'-10" H
11'-8" W
1275
MAIN ST.
ADAMS ST
SUNDAY CRK
SUNDAY CRK
SUNDAY CRK.
STREAM
STREAM
MAXAHALA TN
SR 13
MOXAHALA CK
MOXAHALA CK
BIDDISN ST
MOXAHALA CK
SR 13
MOXAHALA CK
STREAM
ROAD
DEG OF CURVE
HORIZ. ALIGNMENT
SUPER ELEVATION
VERT. ALIGNMENT
GRADE

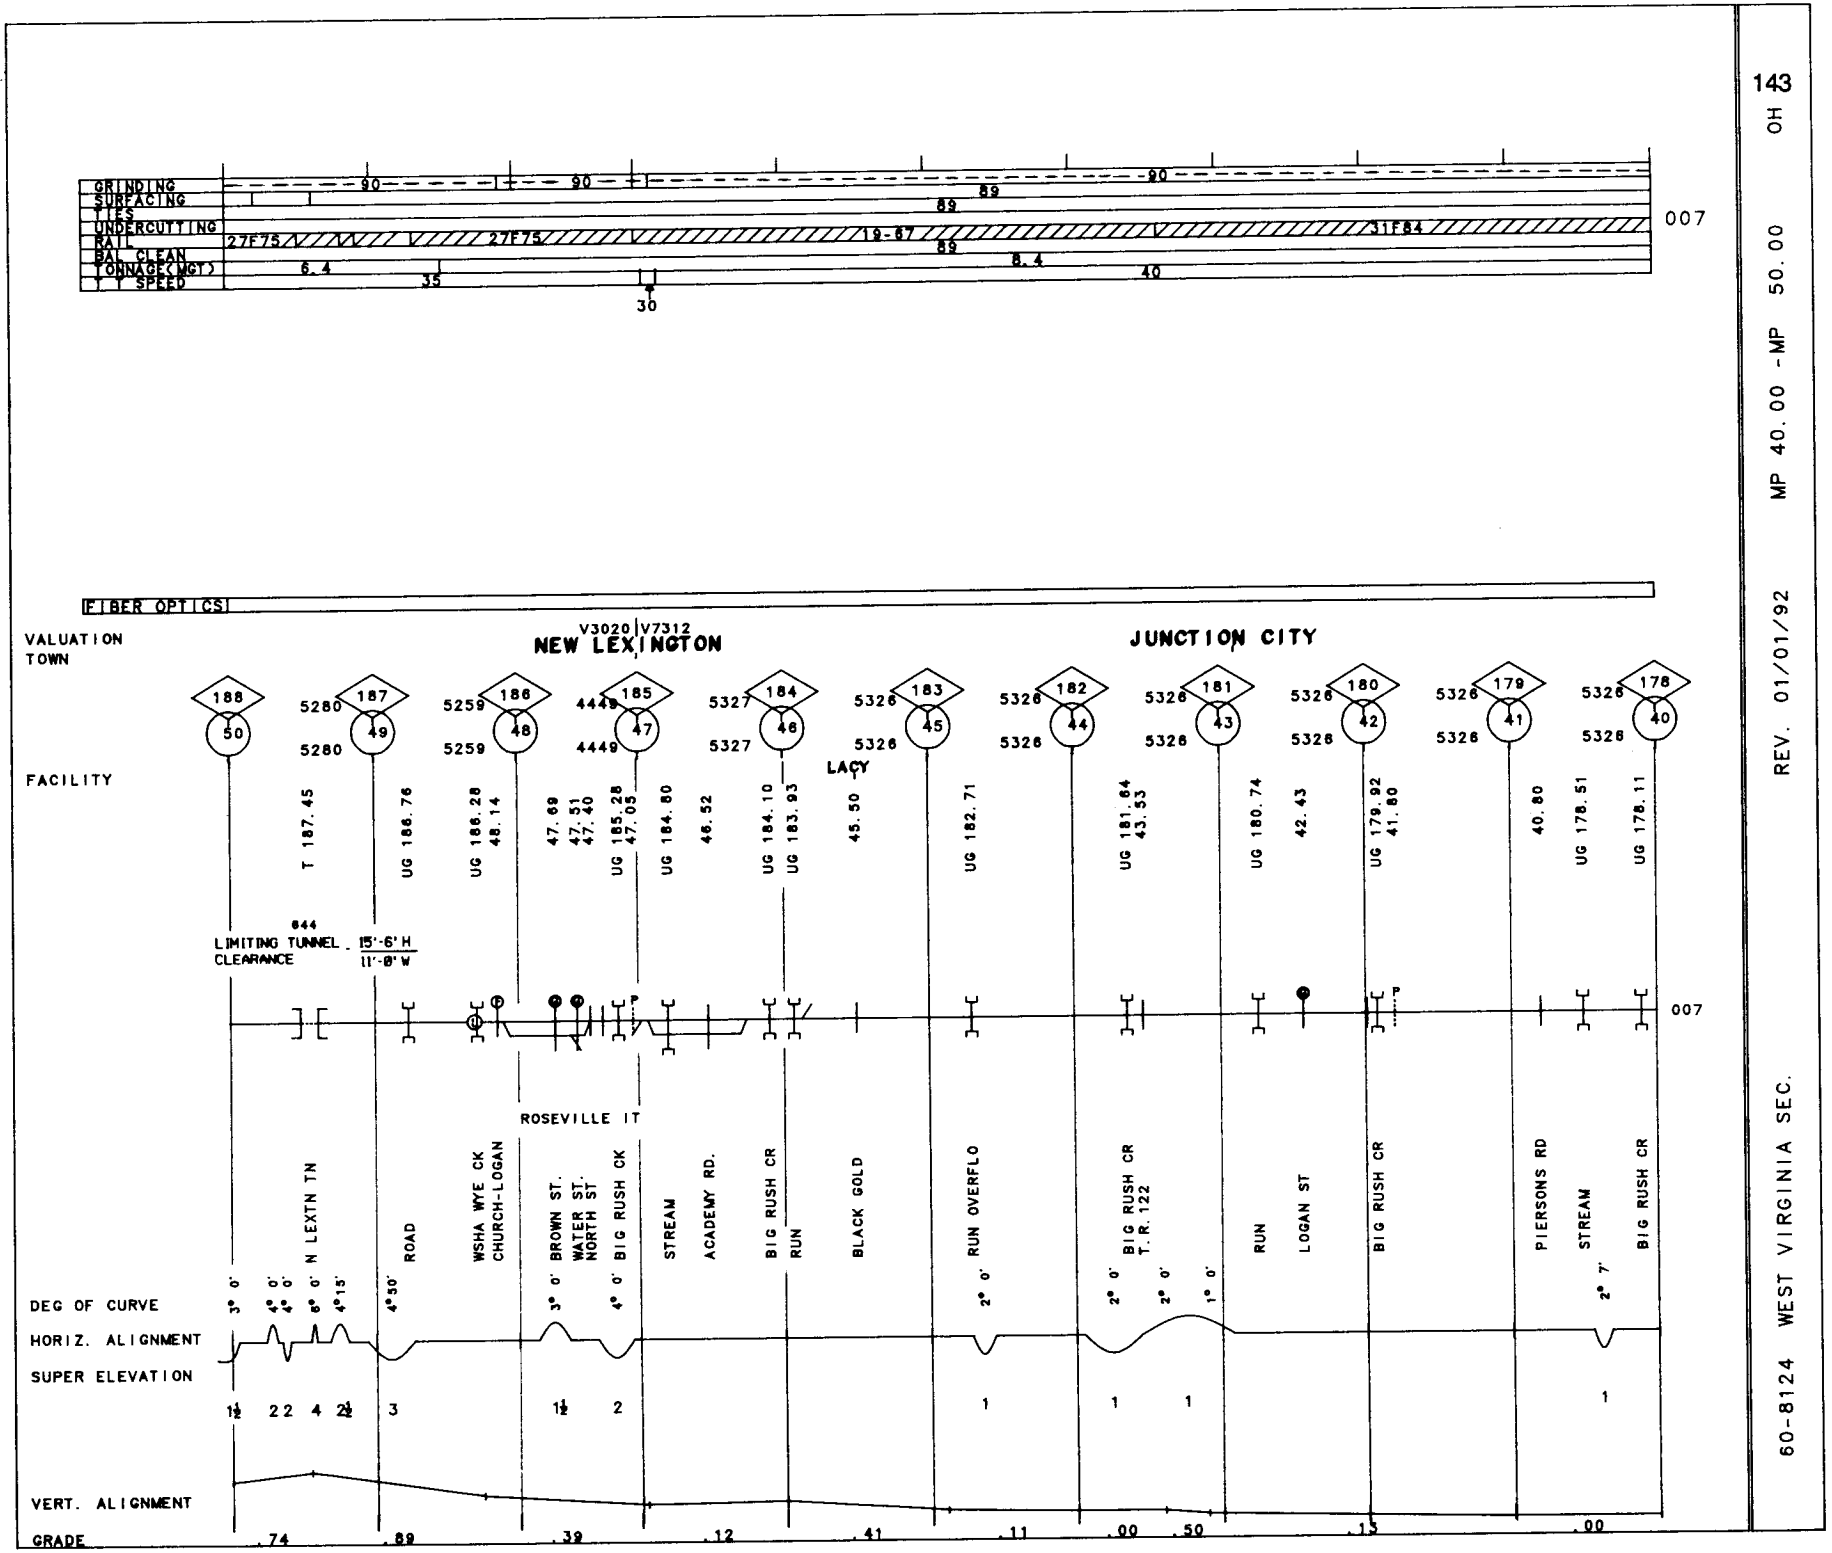

143

OH

MP 40.00 -MP 50.00

REV. 01/01/92

60-8124 WEST VIRGINIA SEC.

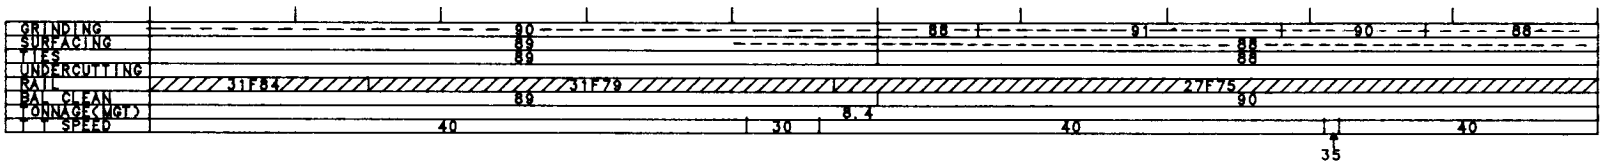
GRINDING
SURFACING
TIES
UNDERCUTTING
RAIL
BAL. CLEAN
TONNAGE(MGT)
SPEED
31F84
31F79
27F75
90
88
91
89
8.4
40
30
35
007

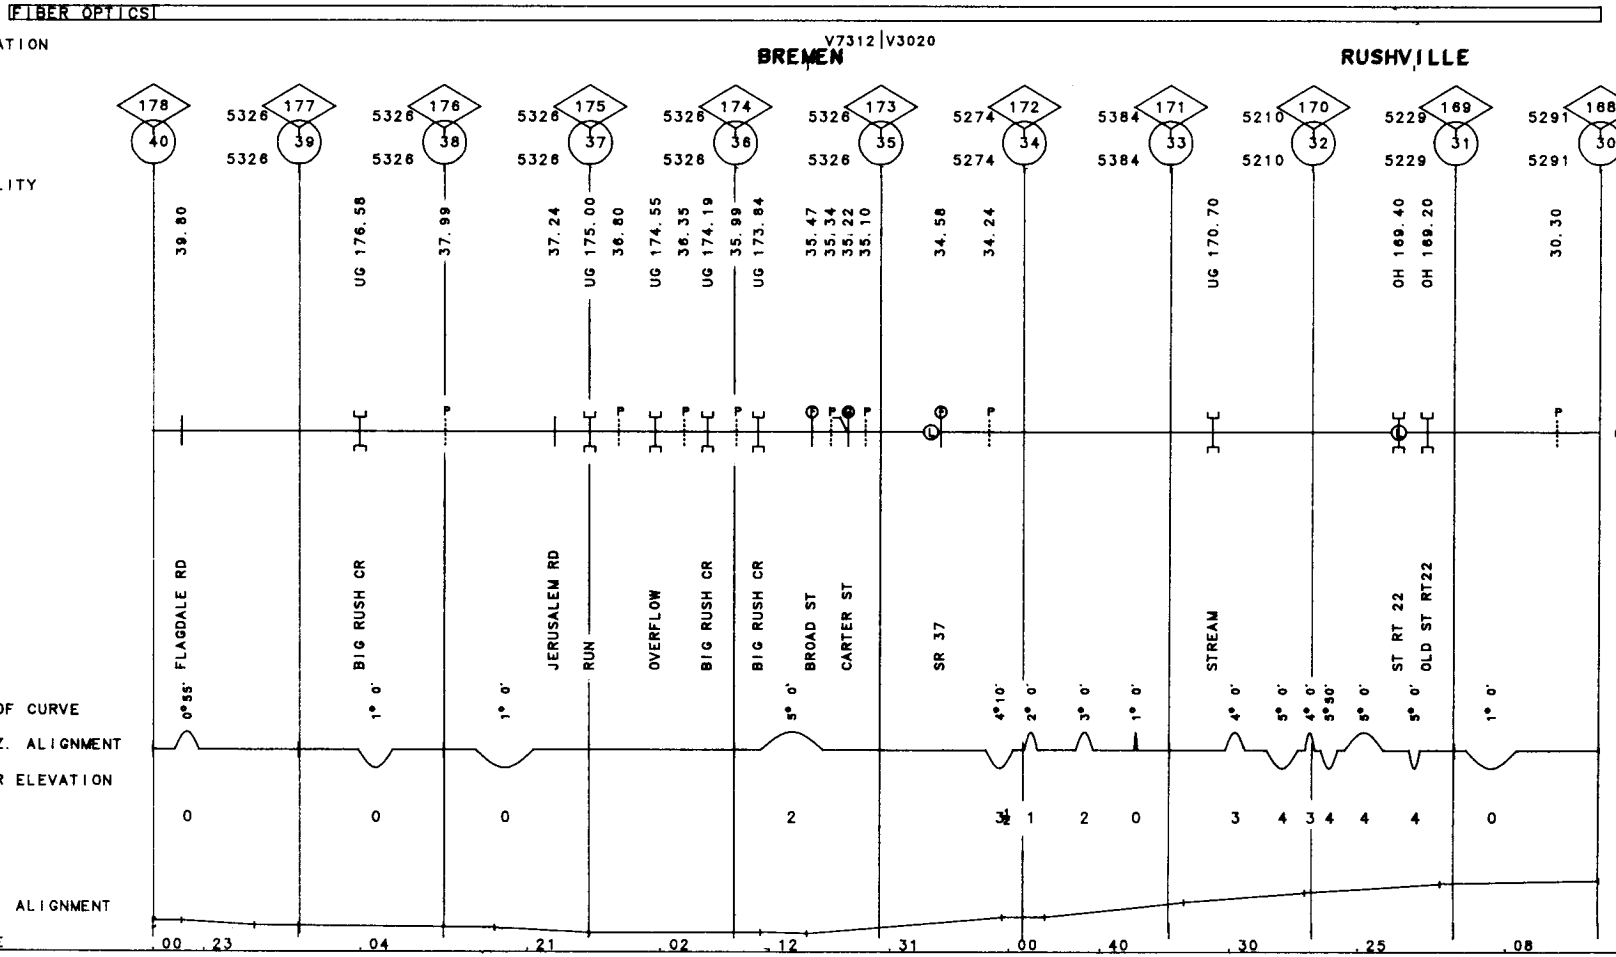
FIBER OPTICS
VALUATION
TOWN
V7312 | V3020
BREMEN
RUSHVILLE
FACILITY
178 177 176 175 174 173 172 171 170 169 168
40 39 38 37 36 35 34 33 32 31 30
5326 5326 5326 5326 5326 5326 5274 5384 5210 5229 5291
39.80
UG 176.58
37.99
37.24
UG 175.00
36.80
UG 174.55
36.35
UG 174.19
35.99
UG 173.84
35.47
35.34
35.22
35.10
34.58
34.24
UG 170.70
OH 169.40
OH 169.20
30.30
007
FLAGDALE RD
BIG RUSH CR
JERUSALEM RD
RUN
OVERFLOW
BIG RUSH CR
BIG RUSH CR
BROAD ST
CARTER ST
SR 37
STREAM
ST RT 22
OLD ST RT22
DEG OF CURVE
0°55'
1° 0'
1° 0'
5° 0'
4°10'
2° 0'
3° 0'
1° 0'
4° 0'
5° 0'
4° 0'
5°30'
5° 0'
5° 0'
1° 0'
HORIZ. ALIGNMENT
SUPER ELEVATION
0
0
0
2
3½
1
2
0
3
4
3
4
4
4
0
VERT. ALIGNMENT
GRADE
.00
.23
.04
.21
.02
.12
.31
.00
.40
.30
.25
.08

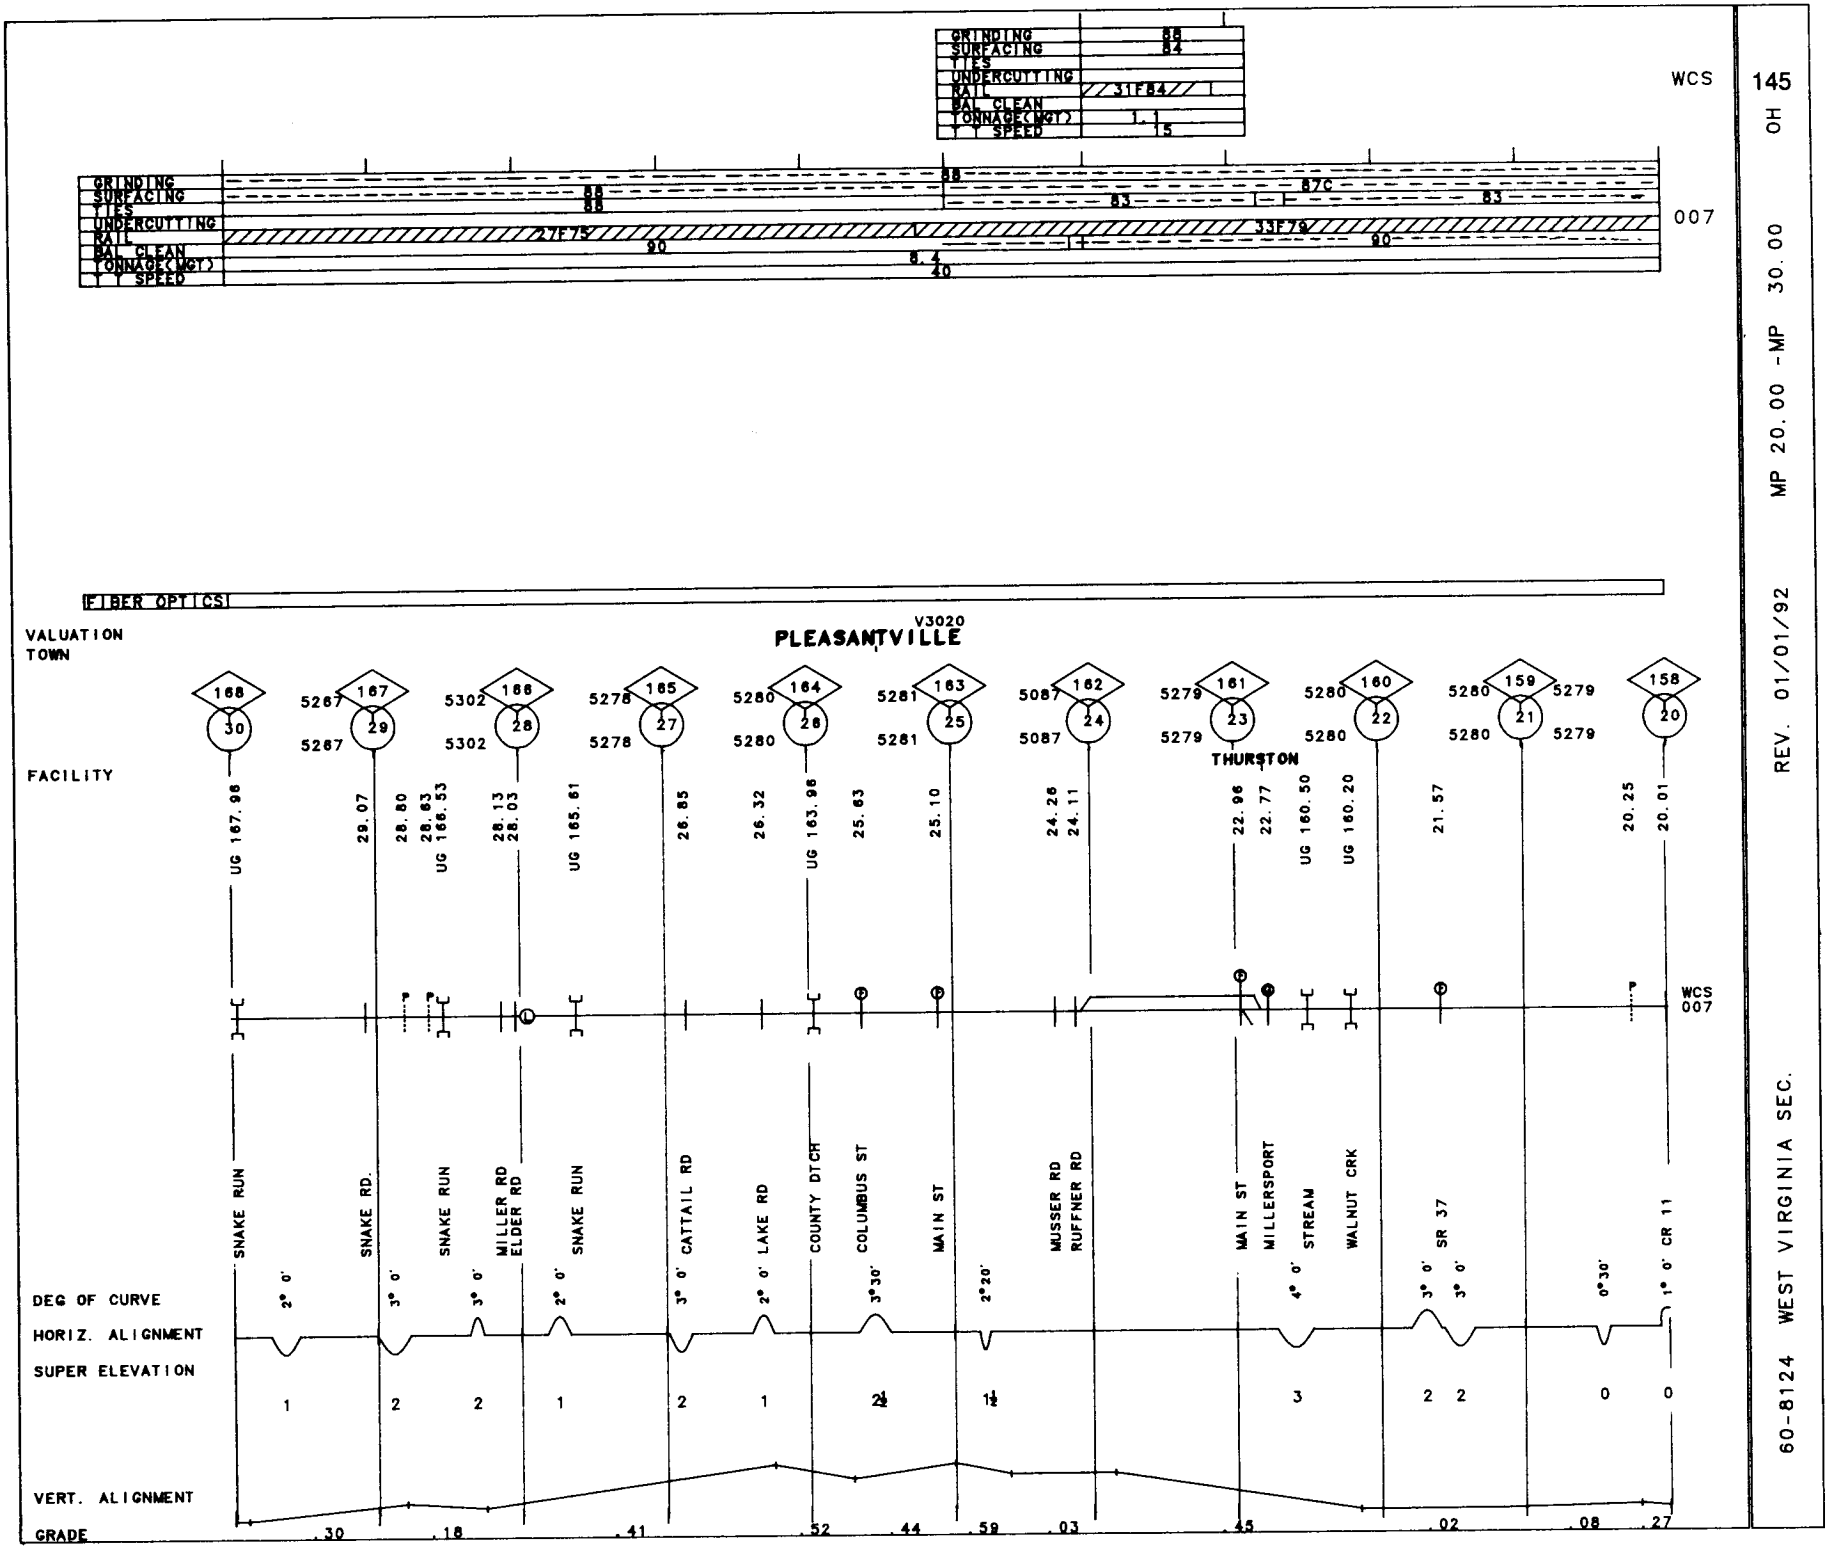

145 OH

MP 20.00 -MP 30.00

REV. 01/01/92

60-8124 WEST VIRGINIA SEC.

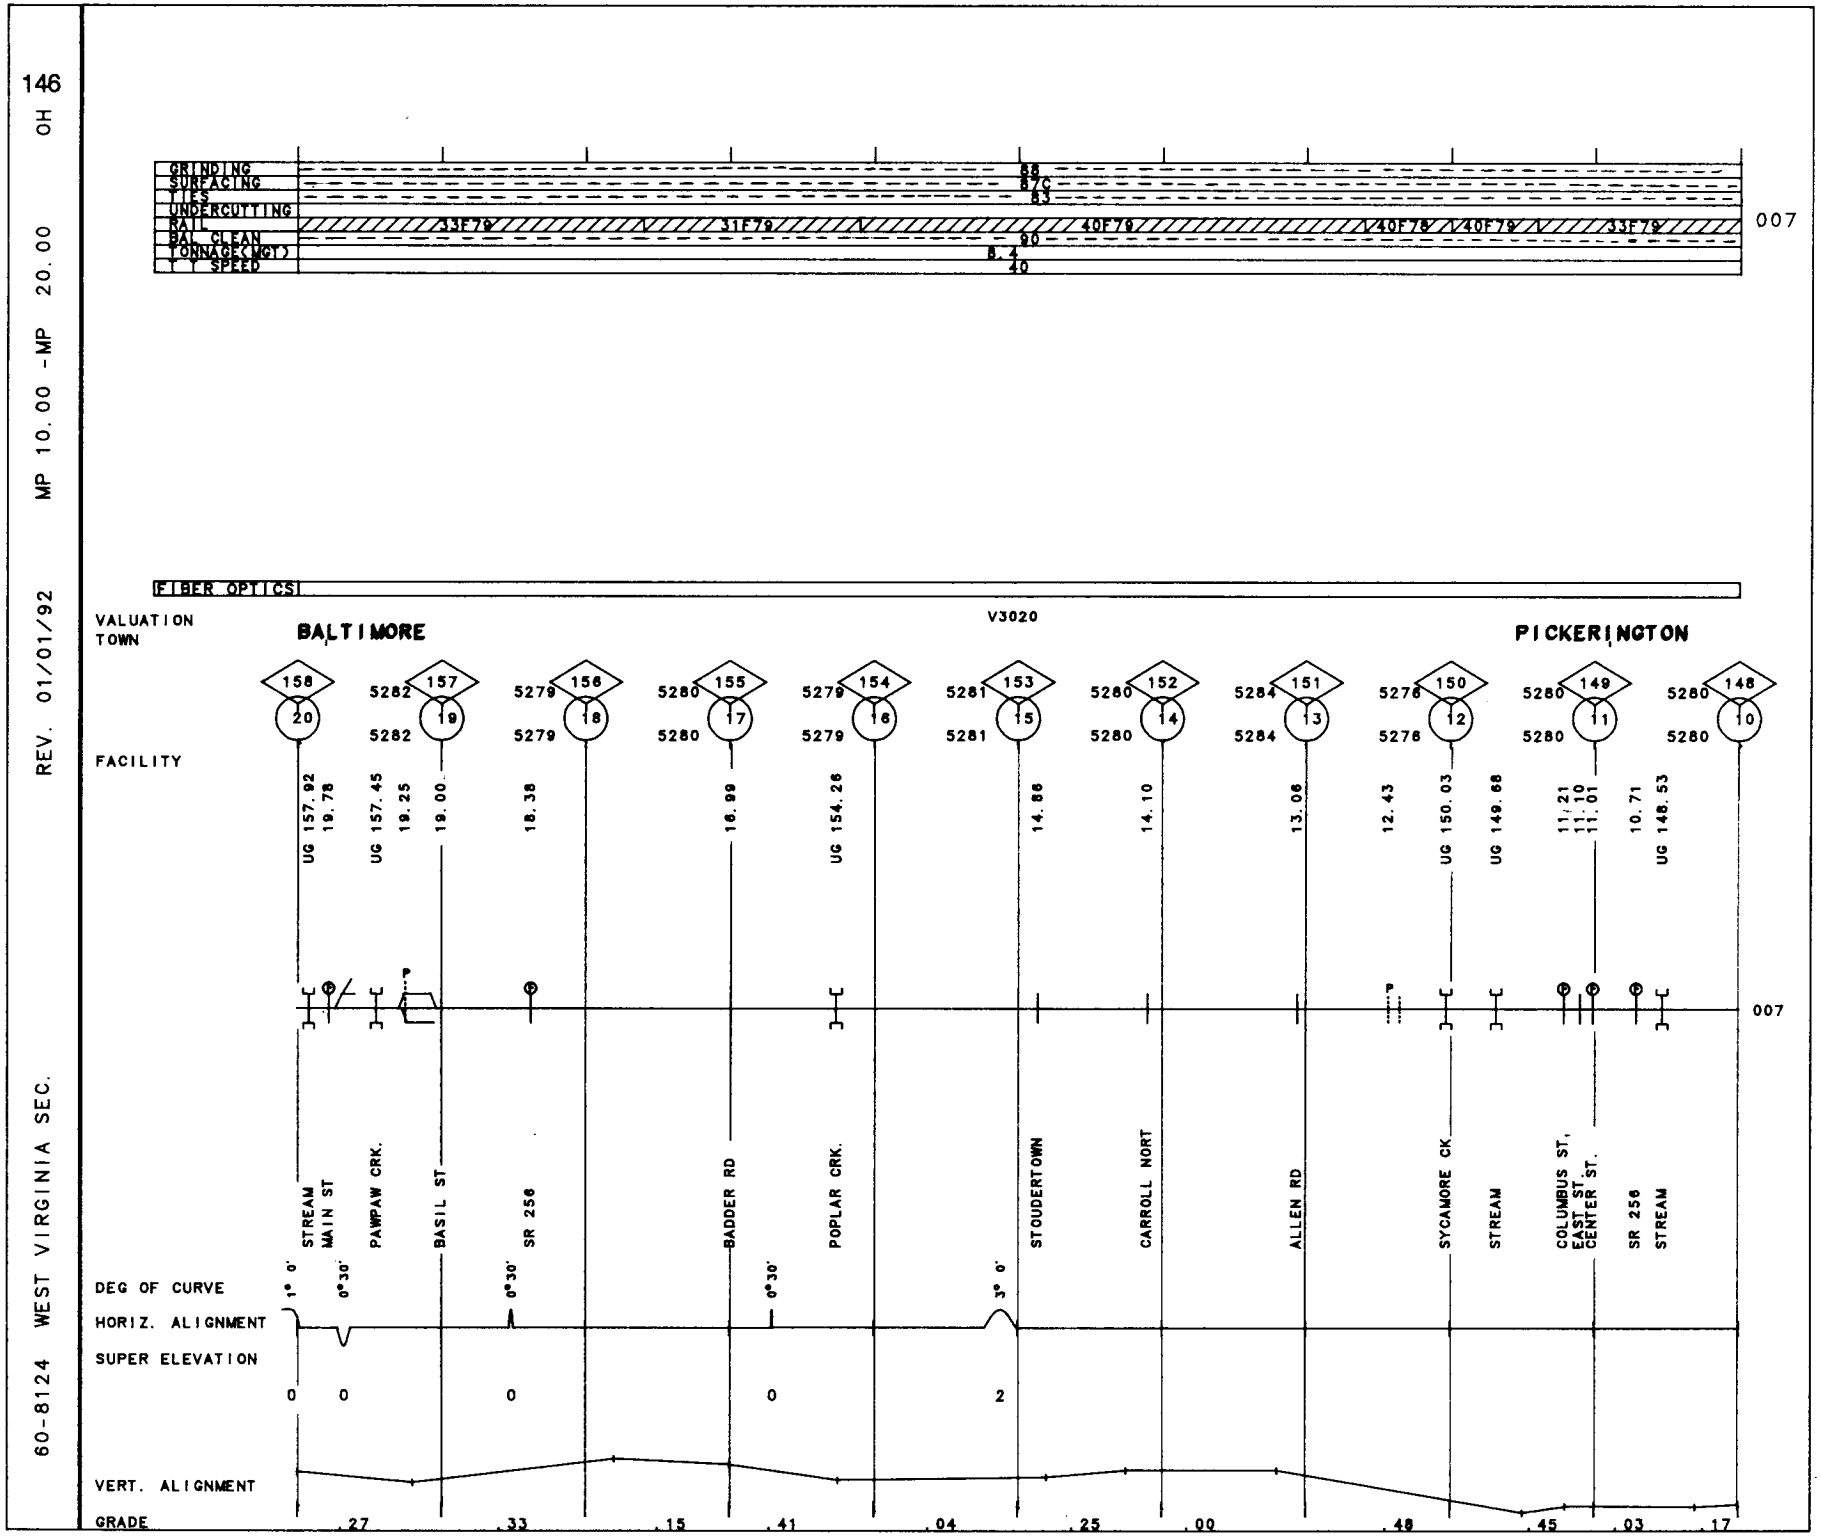
146
OH
MP 10.00 -MP 20.00
REV. 01/01/92
60-8124 WEST VIRGINIA SEC.
GRINDING
SURFACING
TIES
UNDERCUTTING
RAIL
BAL. CLEAN
TONNAGE(MGT)
T T SPEED
33F79
31F79
40F79
40F78
40F79
33F79
007
FIBER OPTICS
VALUATION
TOWN
BALTIMORE
V3020
PICKERINGTON
FACILITY
UG 157.92
19.78
UG 157.45
19.25
19.00
18.38
18.99
UG 154.28
14.86
14.10
13.06
12.43
UG 150.03
UG 149.68
11.21
11.10
11.01
10.71
UG 148.53
STREAM
MAIN ST
PAWPAW CRK.
BASIL ST
SR 256
BADDER RD
POPLAR CRK.
STOUDERTOWN
CARROLL NORT
ALLEN RD
SYCAMORE CK
STREAM
COLUMBUS ST,
EAST ST,
CENTER ST.
SR 256
STREAM
DEG OF CURVE
HORIZ. ALIGNMENT
SUPER ELEVATION
VERT. ALIGNMENT
GRADE
.27
.33
.15
.41
.04
.25
.00
.48
.45
.03
.17

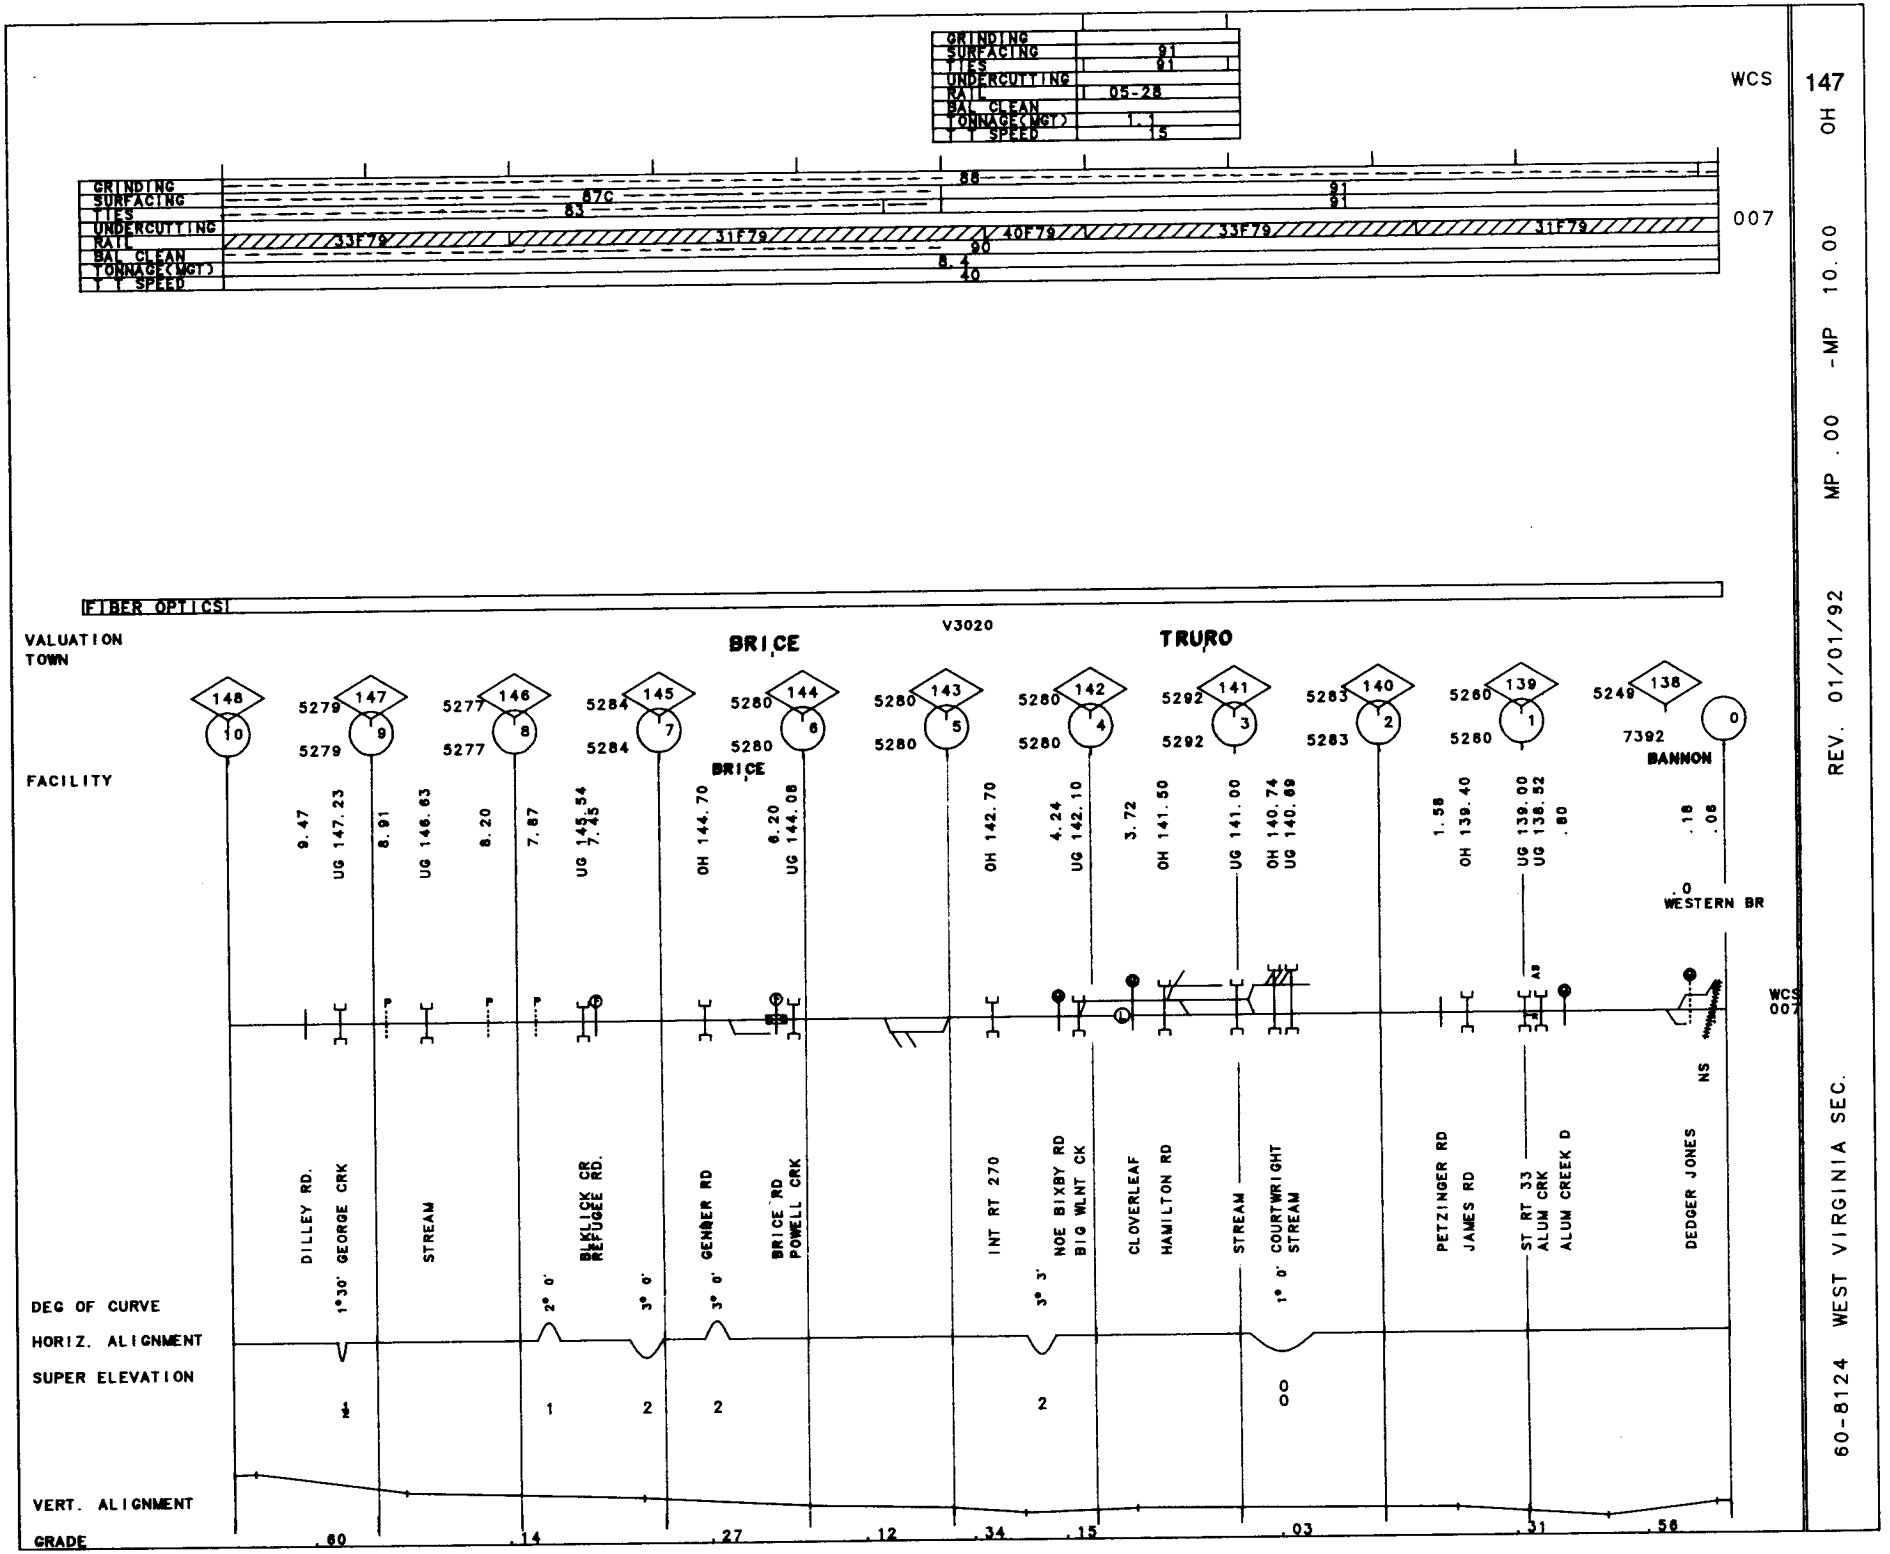
GRINDING
SURFACING
TIES
UNDERCUTTING
RAIL
BAL CLEAN
TONNAGE(MGT)
T T SPEED
91
91
05-28
1.1
15
WCS
147
OH
MP .00 -MP 10.00
REV. 01/01/92
60-8124 WEST VIRGINIA SEC.
007
87G
83
88
91
91
33F79
31F79
40F79
33F79
31F79
90
8.4
40
FIBER OPTICS
V3020
VALUATION
TOWN
BRICE
TRURO
FACILITY
148
147
146
145
144
143
142
141
140
139
138
0
5279
5277
5284
5280
5292
5283
5249
7392
BANNON
WESTERN BR
9.47
UG 147.23
8.91
UG 146.63
8.20
7.87
UG 145.54
7.45
OH 144.70
6.20
UG 144.08
OH 142.70
4.24
UG 142.10
3.72
OH 141.50
UG 141.00
OH 140.74
UG 140.60
1.58
OH 139.40
UG 139.00
UG 138.52
.80
.18
.08
.0
DILLEY RD.
GEORGE CRK
STREAM
BLKLICK CR
REFUGEE RD.
GENDER RD
BRICE RD
POWELL CRK
INT RT 270
NOE BIXBY RD
BIG WLNT CK
CLOVERLEAF
HAMILTON RD
STREAM
COURTWRIGHT
STREAM
PETZINGER RD
JAMES RD
ST RT 33
ALUM CRK
ALUM CREEK D
DEDGER JONES
NS
DEG OF CURVE
1°30'
2° 0'
3° 0'
3° 0'
3° 3'
1° 0'
HORIZ. ALIGNMENT
SUPER ELEVATION
½
1
2
2
2
0
0
VERT. ALIGNMENT
GRADE
.60
.14
.27
.12
.34
.15
.03
.31
.56

148

60-8232 NEW CASTLE R.T. REV. 01/01/92 MP 95.00 -MP 96.90 IN

GRINDING	
SURFACING	
TIES	85
UNDERCUTTING	
RAIL	05F42
BAL. CLEAN	
TONNAGE(MGT)	0.1
T.T. SPEED	10

007

FIBER OPTICS

VALUATION V5370
TOWN NEW CASTLE

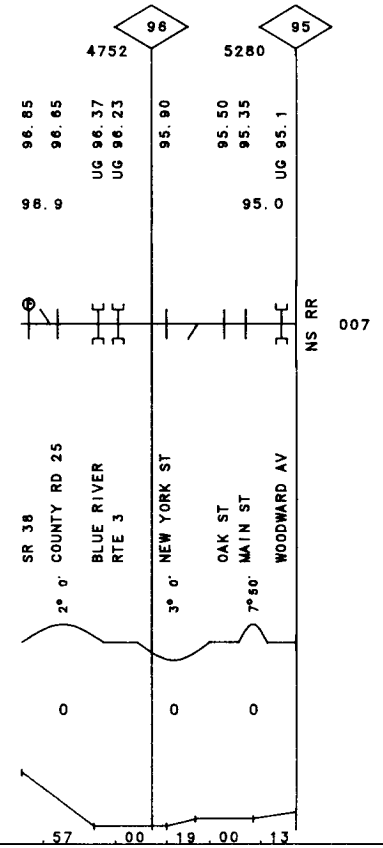

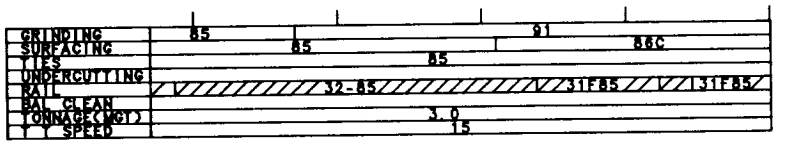

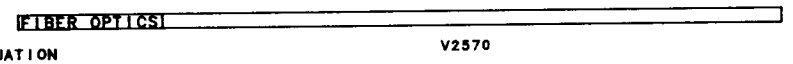

V2570

VALUATION
TOWN

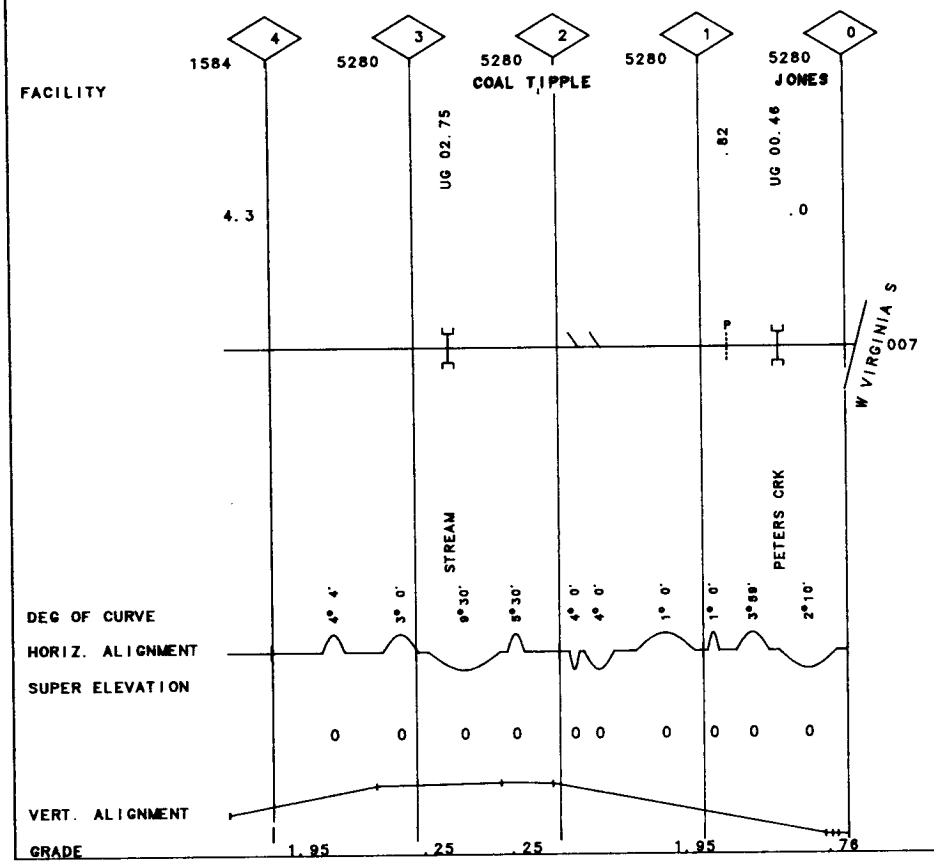

149 WV

60-8125 JONES I.T. REV. 01/01/92 MP .00 -MP 4.30

150 OH

MP .00 -MP 8.20

REV. 01/01/92

60-6602 HONDA I.T.

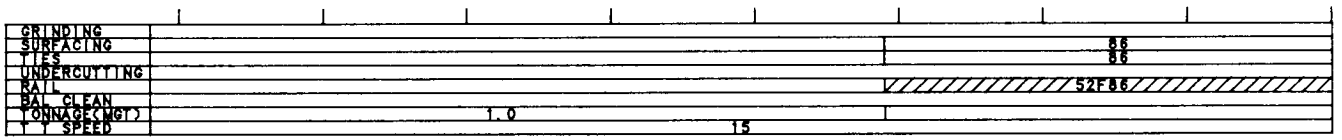

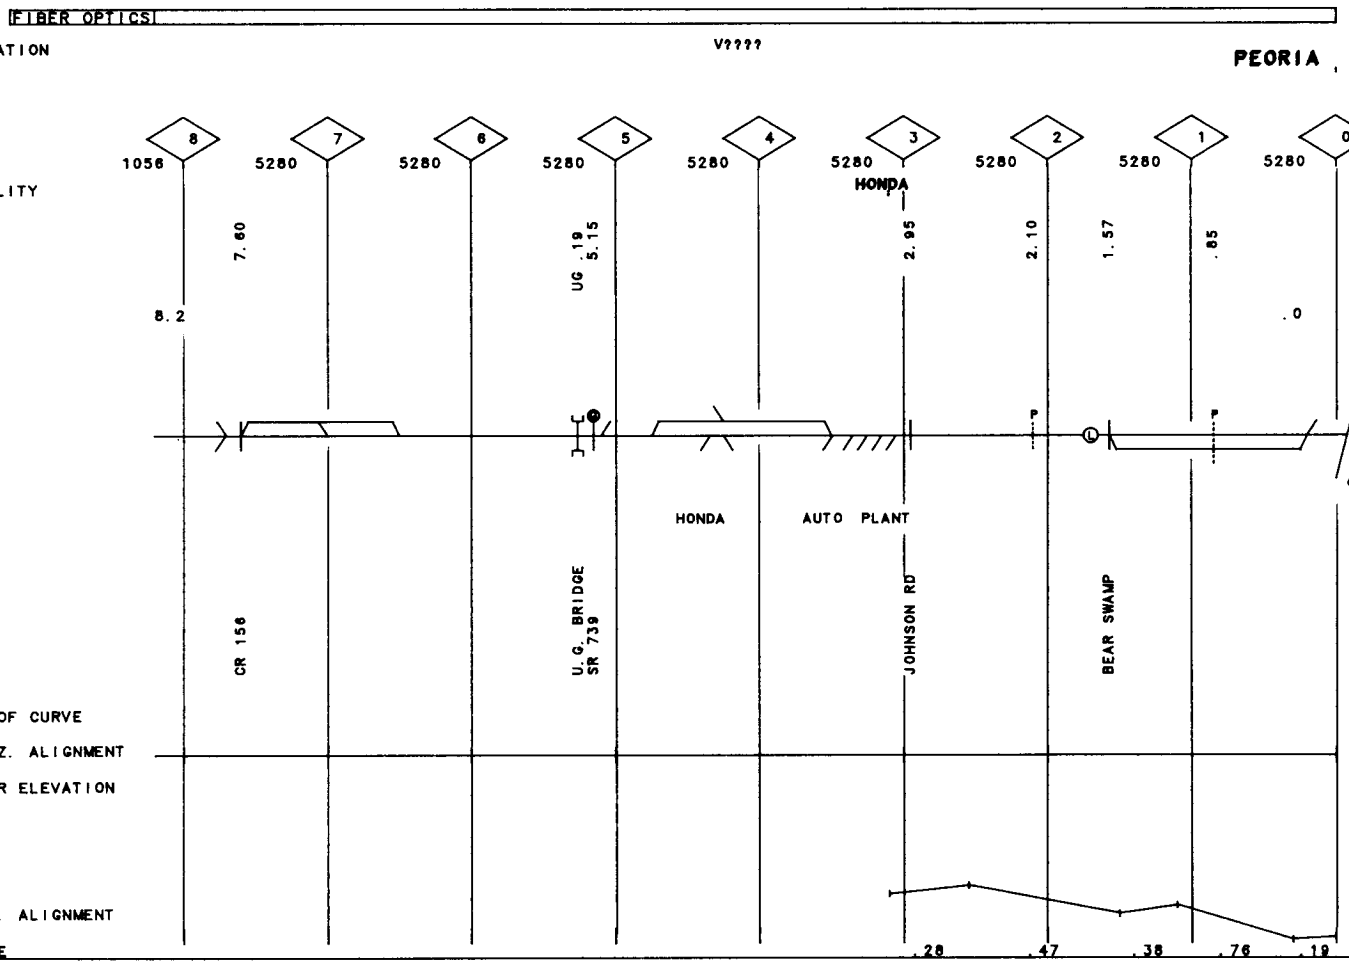

GRINDING	
SURFACING	50E 51E
TIES	50 51
UNDERCUTTING	
RAIL	05-28
BAL. CLEAN	
TONNAGE(MGT)	0.1
SPEED	10

007

FIBER OPTICS

VALUATION TOWN V3010 MOUNT GILEAD

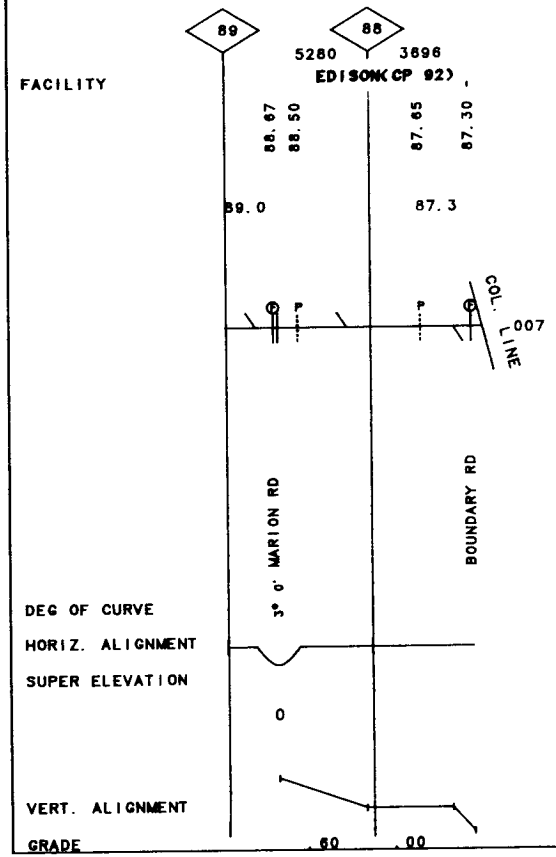

GRINDING			
SURFACING		86	
TIES		86	
UNDERCUTTING			
RAIL	31-	85-09	85-10
BAL CLEAN			
TONNAGE(MGT)		0.5	
SPEED		15	

007

FIBER OPTICS

VALUATION V7310
TOWN NEW LEXINGTON WILBREN

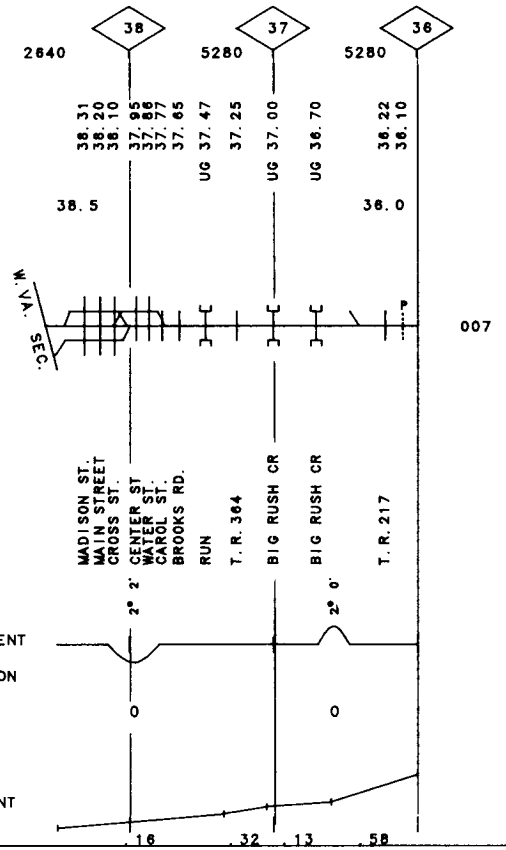

GRINDING	
SURFACING	
TIES	48
UNDERCUTTING	
RAIL	30-47
BAL CLEAN	
TONNAGE(MGT)	0.1
T T SPEED	15

007

FIBER OPTICS

V7307

VALUATION TOWN

COLUMBUS

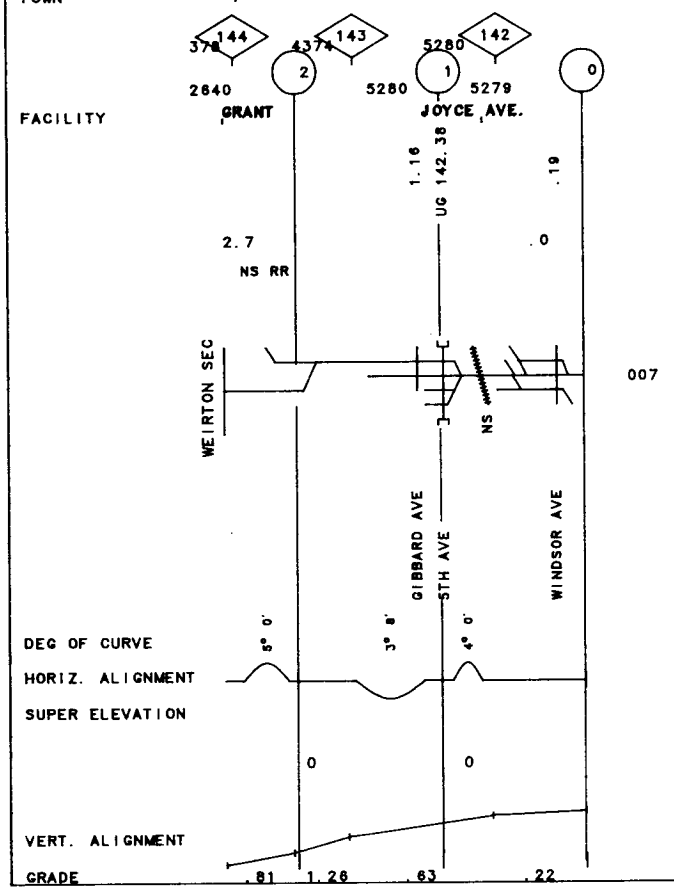

153

OH

MP 2.70

MP .00 -MP

REV. 01/01/92

60-8137 NEILSTON R.T.

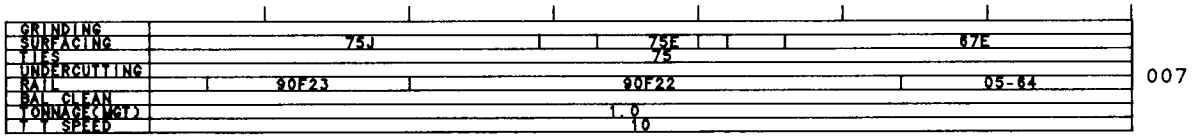
GRINDING
SURFACING
75J
75E
67E
TIES
75
UNDERCUTTING
RAIL
90F23
90F22
05-64
007
BAL CLEAN
TONNAGE(MGT)
1.0
T T SPEED
10

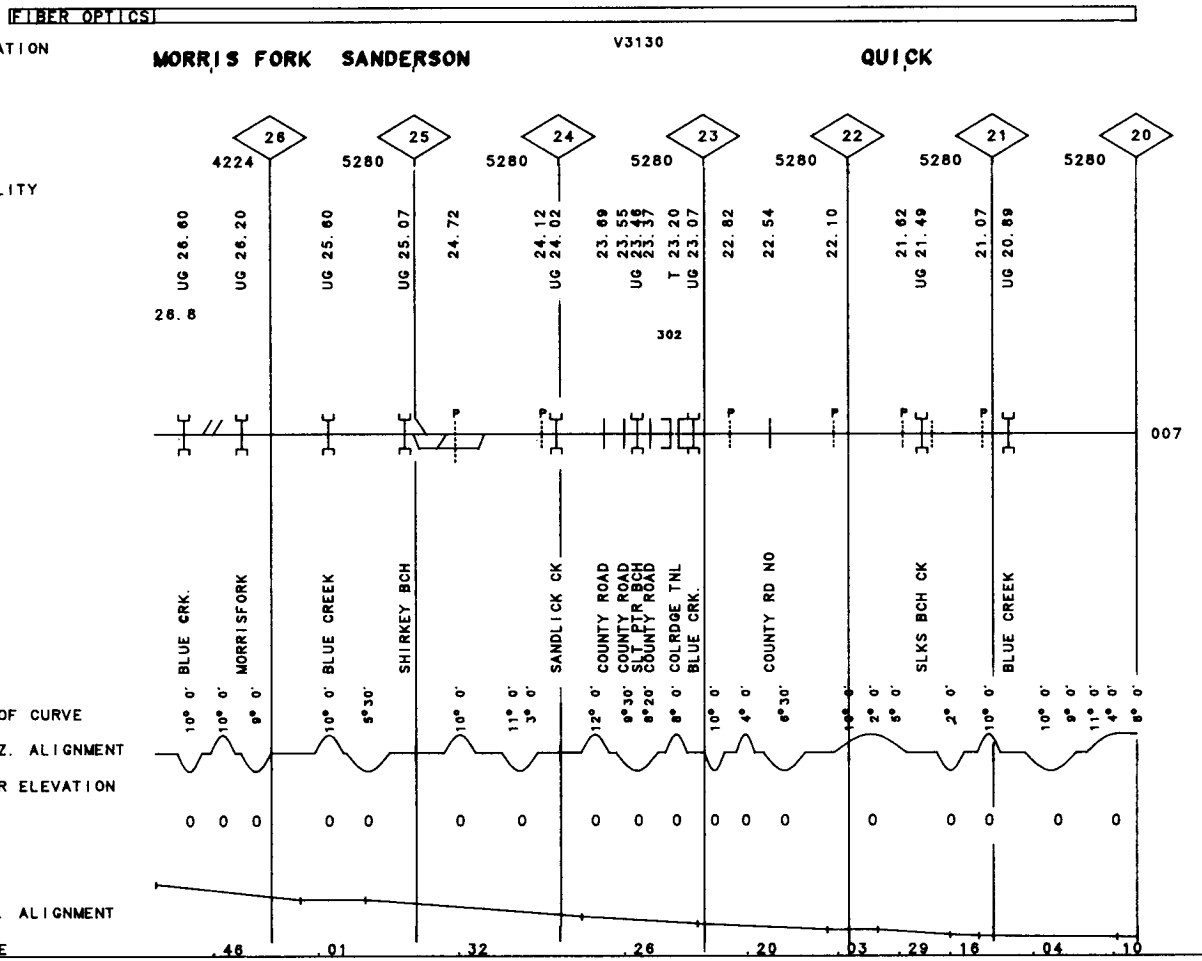
FIBER OPTICS
VALUATION
TOWN
MORRIS FORK
SANDERSON
V3130
QUICK
FACILITY
26
25
24
23
22
21
20
4224
5280
UG 26.60
UG 26.20
UG 25.60
UG 25.07
24.72
24.12
UG 24.02
23.69
23.55
UG 23.46
23.37
T 23.20
UG 23.07
22.82
22.54
22.10
21.62
UG 21.49
21.07
UG 20.89
28.8
302
007
BLUE CRK.
MORRISFORK
BLUE CREEK
SHIRKEY BCH
SANDLICK CK
COUNTY ROAD
COUNTY ROAD
COUNTY RD BCH
COUNTY ROAD
COLRDGE TNL
BLUE CRK.
COUNTY RD NO
SLKS BCH CK
BLUE CREEK
DEG OF CURVE
HORIZ. ALIGNMENT
SUPER ELEVATION
VERT. ALIGNMENT
GRADE
.46
.01
.32
.26
.20
.03
.29
.16
.04
.10

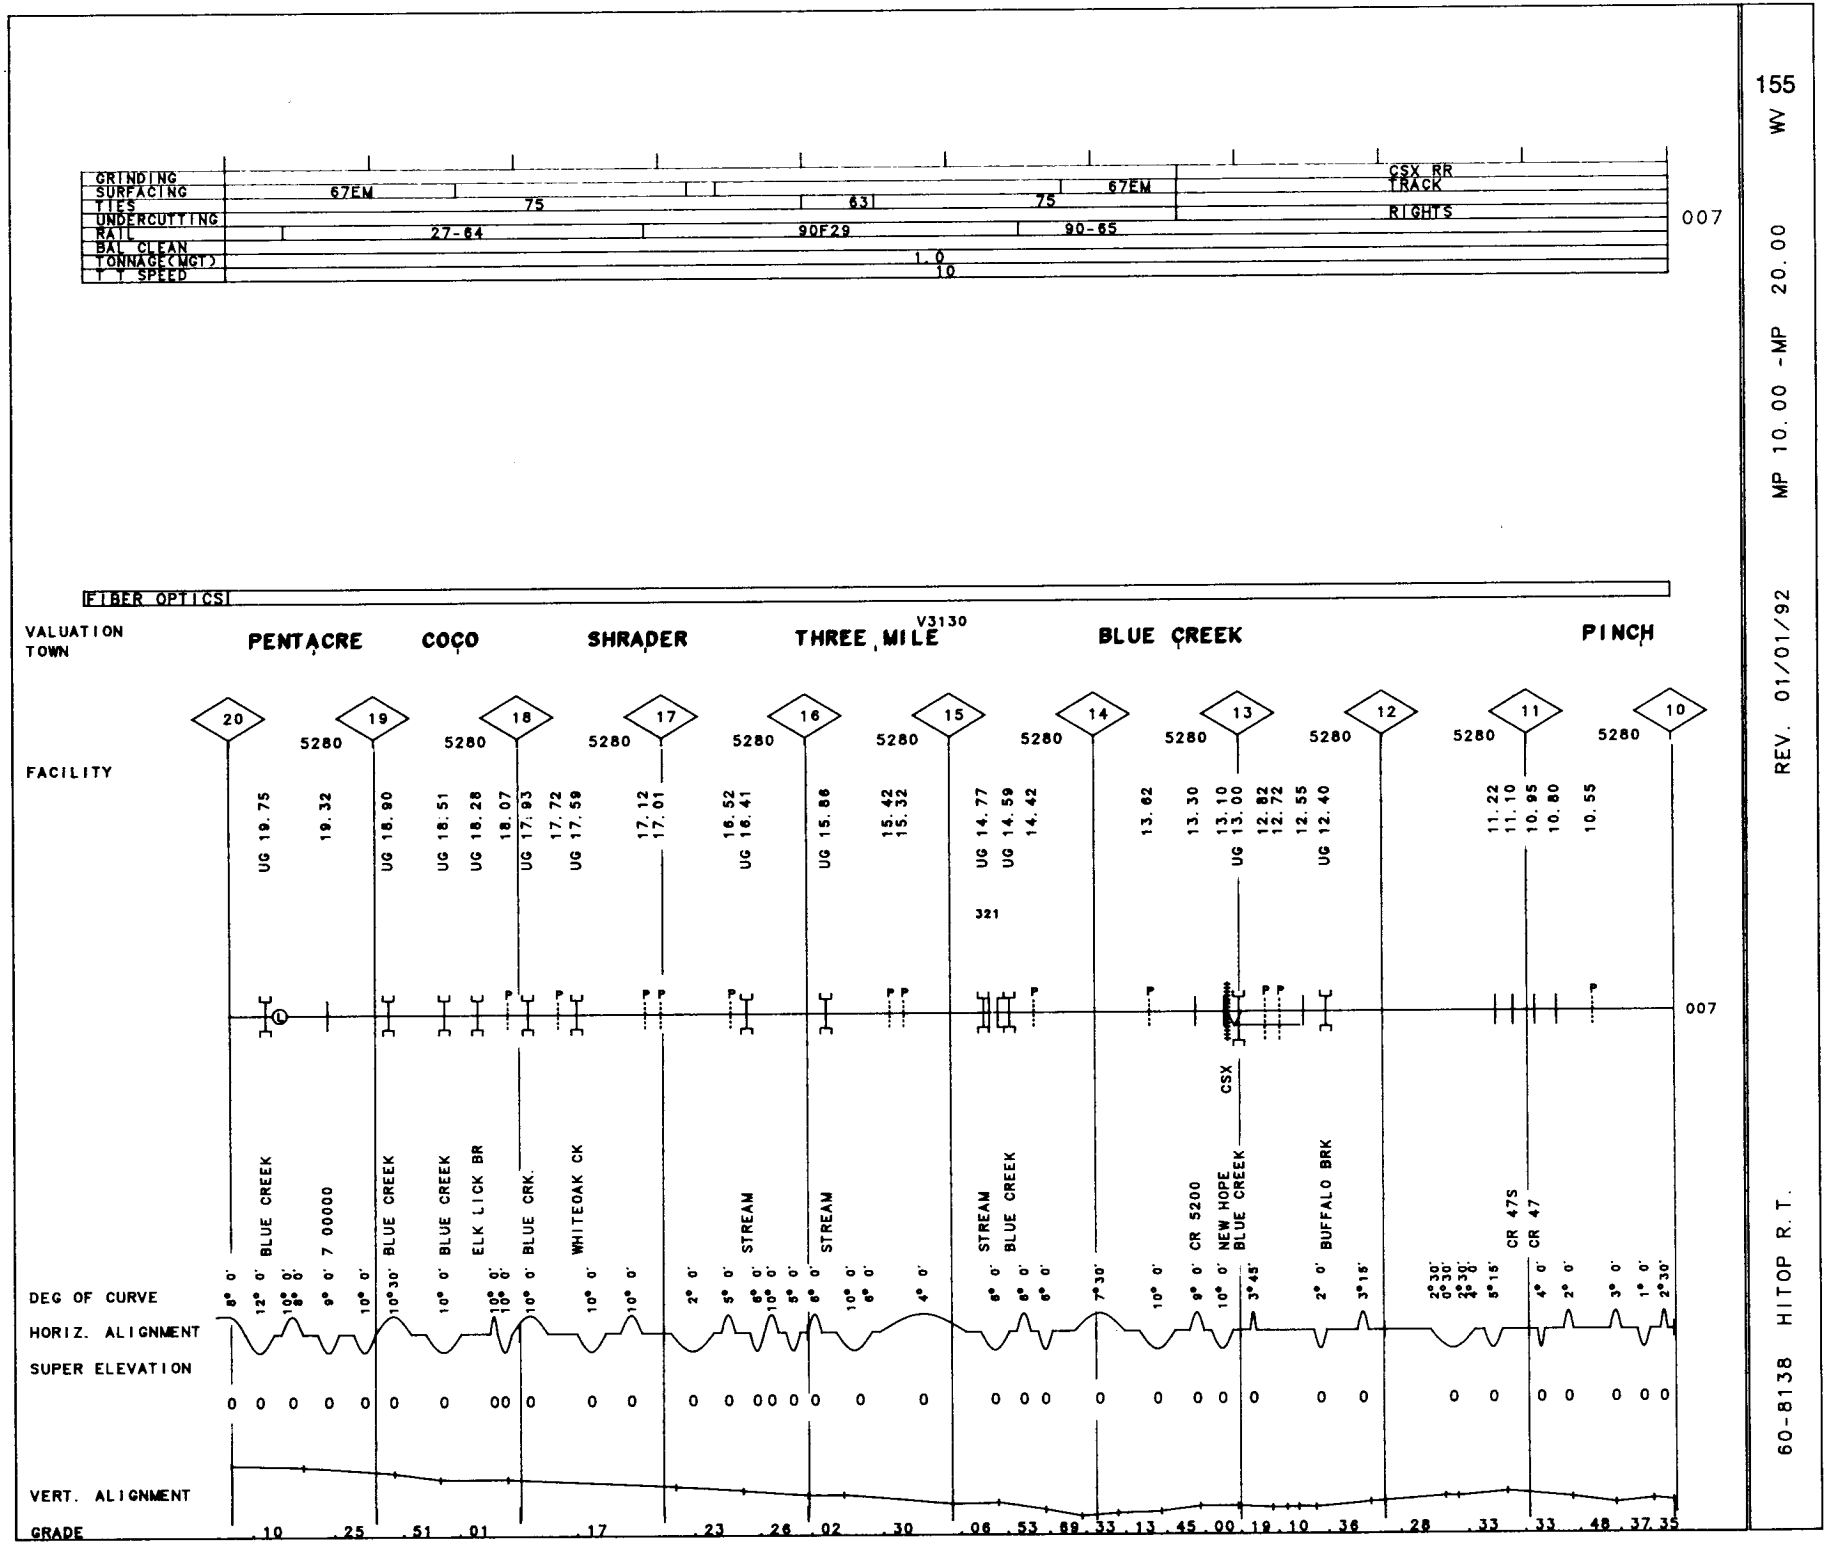

155
WV
MP 10.00 -MP 20.00
REV. 01/01/92
60-8138 HITOP R.T.

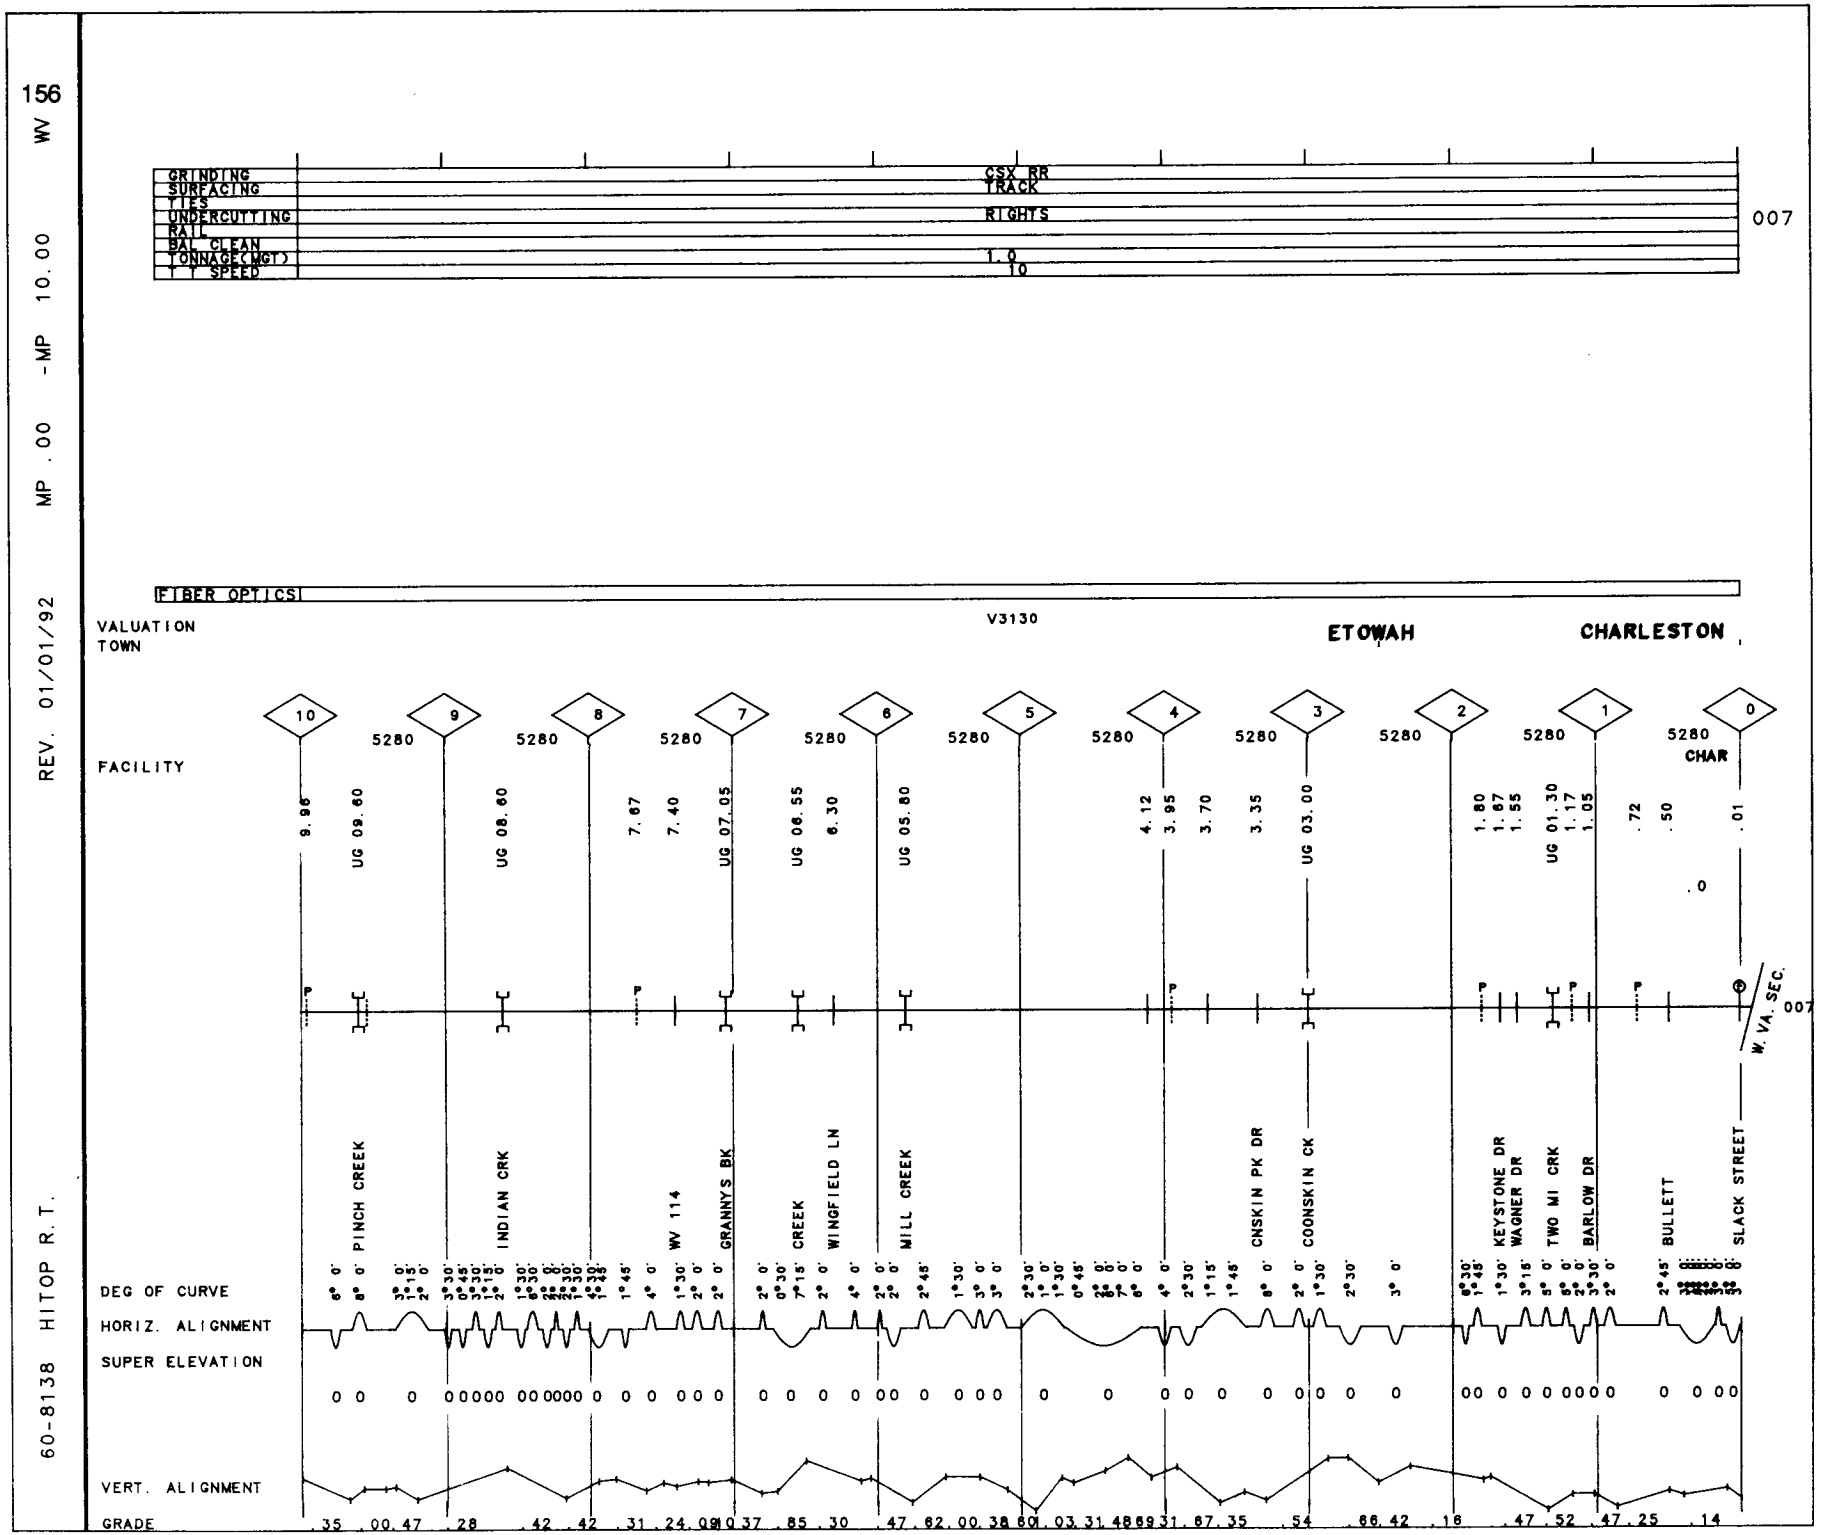
156 WV
MP .00 -MP 10.00
REV. 01/01/92
60-8138 HITOP R.T.
GRINDING
SURFACING
TIES
UNDERCUTTING
RAIL
BAL CLEAN
TONNAGE(MGT)
T T SPEED
CSX RR TRACK RIGHTS
1.0
10
007
FIBER OPTICS
V3130
VALUATION TOWN
ETOWAH
CHARLESTON
FACILITY
10 9 8 7 6 5 4 3 2 1 0
5280
9.96
UG 09.60
UG 08.60
7.67
7.40
UG 07.05
UG 06.55
6.30
UG 05.80
4.12
3.95
3.70
3.35
UG 03.00
1.80
1.67
1.55
UG 01.30
1.17
1.05
.72
.50
.01
.0
CHAR
W. VA. SEC.
007
PINCH CREEK
INDIAN CRK
WV 114
GRANNYS BK
CREEK
WINGFIELD LN
MILL CREEK
CNSKIN PK DR
COONSKIN CK
KEYSTONE DR
WAGNER DR
TWO MI CRK
BARLOW DR
BULLETT
SLACK STREET
DEG OF CURVE
HORIZ. ALIGNMENT
SUPER ELEVATION
VERT. ALIGNMENT
GRADE
.35 .00 .47 .28 .42 .42 .31 .24 .09 .10 .37 .85 .30 .47 .62 .00 .38 .60 .03 .31 .48 .69 .31 .87 .35 .54 .66 .42 .16 .47 .52 .47 .25 .14

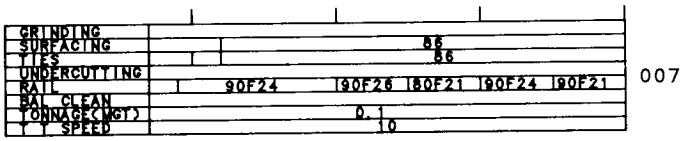
GRINDING
SURFACING
TIES
UNDERCUTTING
RAIL
BAL CLEAN
TONNAGE(MGT)
T T SPEED
86
86
90F24
90F26
80F21
90F24
90F21
0.1
10
007

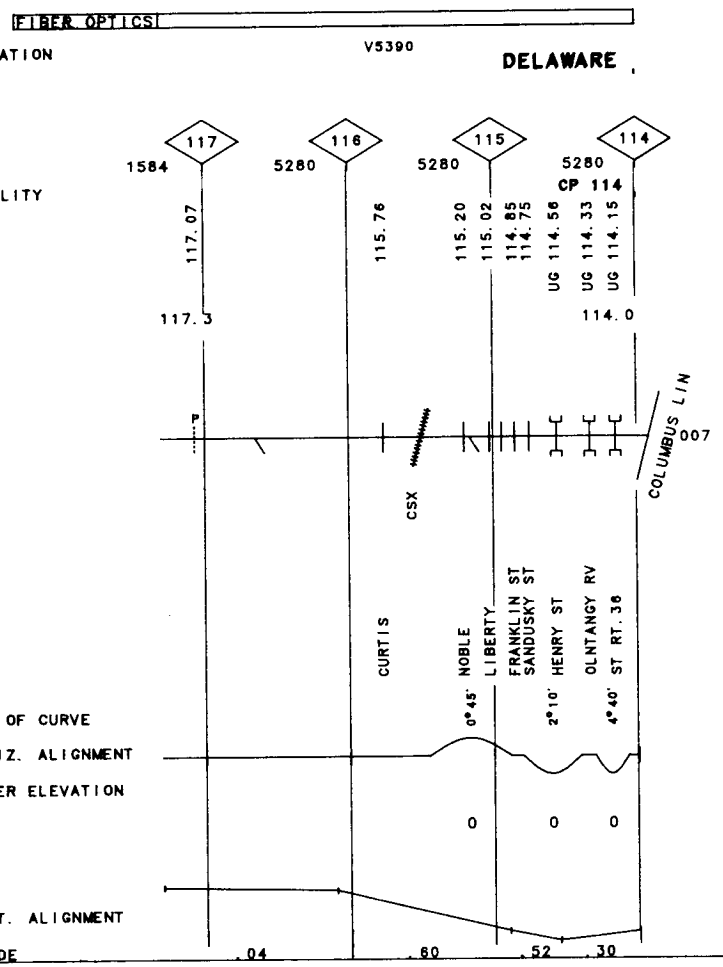
FIBER OPTICS
VALUATION
TOWN
V5390
DELAWARE
FACILITY
117
116
115
114
1584
5280
5280
5280
CP 114
117.07
115.76
115.20
115.02
114.85
114.75
UG 114.58
UG 114.33
UG 114.15
117.3
114.0
007
COLUMBUS LIN
CSX
CURTIS
NOBLE
LIBERTY
FRANKLIN ST
SANDUSKY ST
HENRY ST
OLNTANGY RV
ST RT.36
0°45'
2°10'
4°40'
DEG OF CURVE
HORIZ. ALIGNMENT
SUPER ELEVATION
0
0
0
VERT. ALIGNMENT
GRADE
.04
.60
.52
.30

158

60-6602 MAITLAND SEC. REV. 01/01/92 MP 123.80-MP 132.60 OH

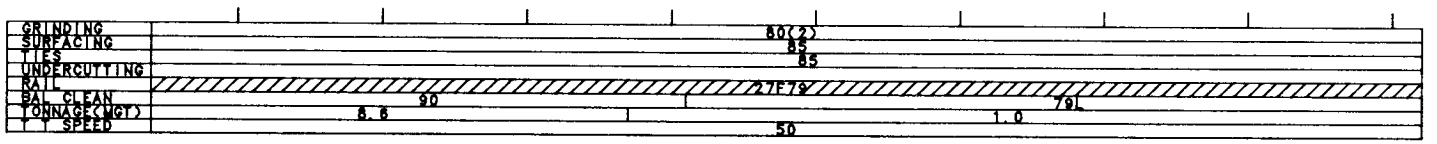

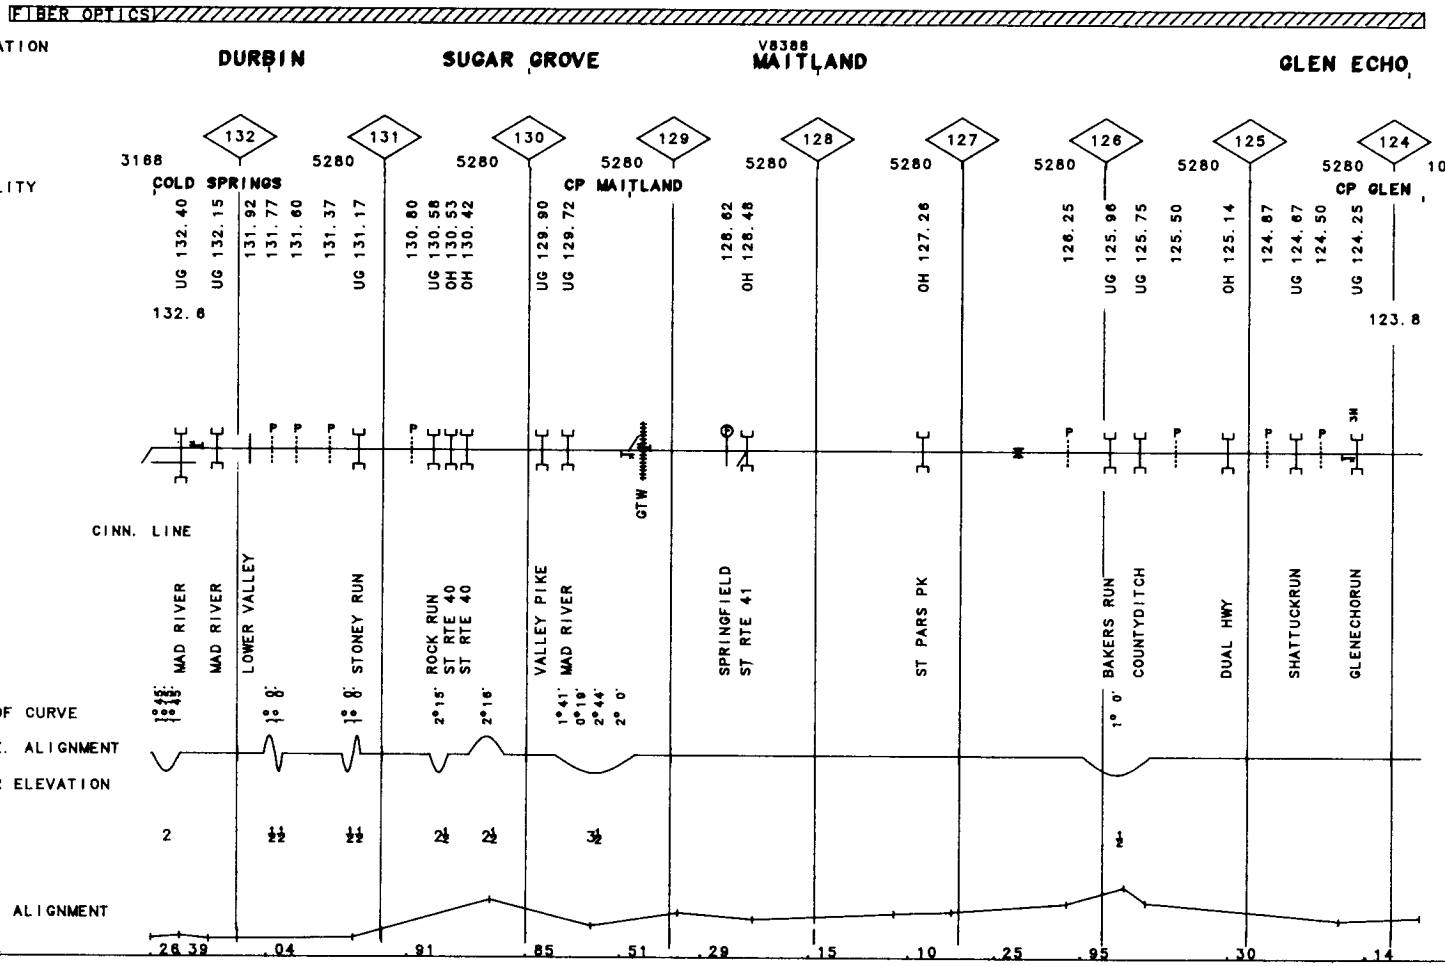

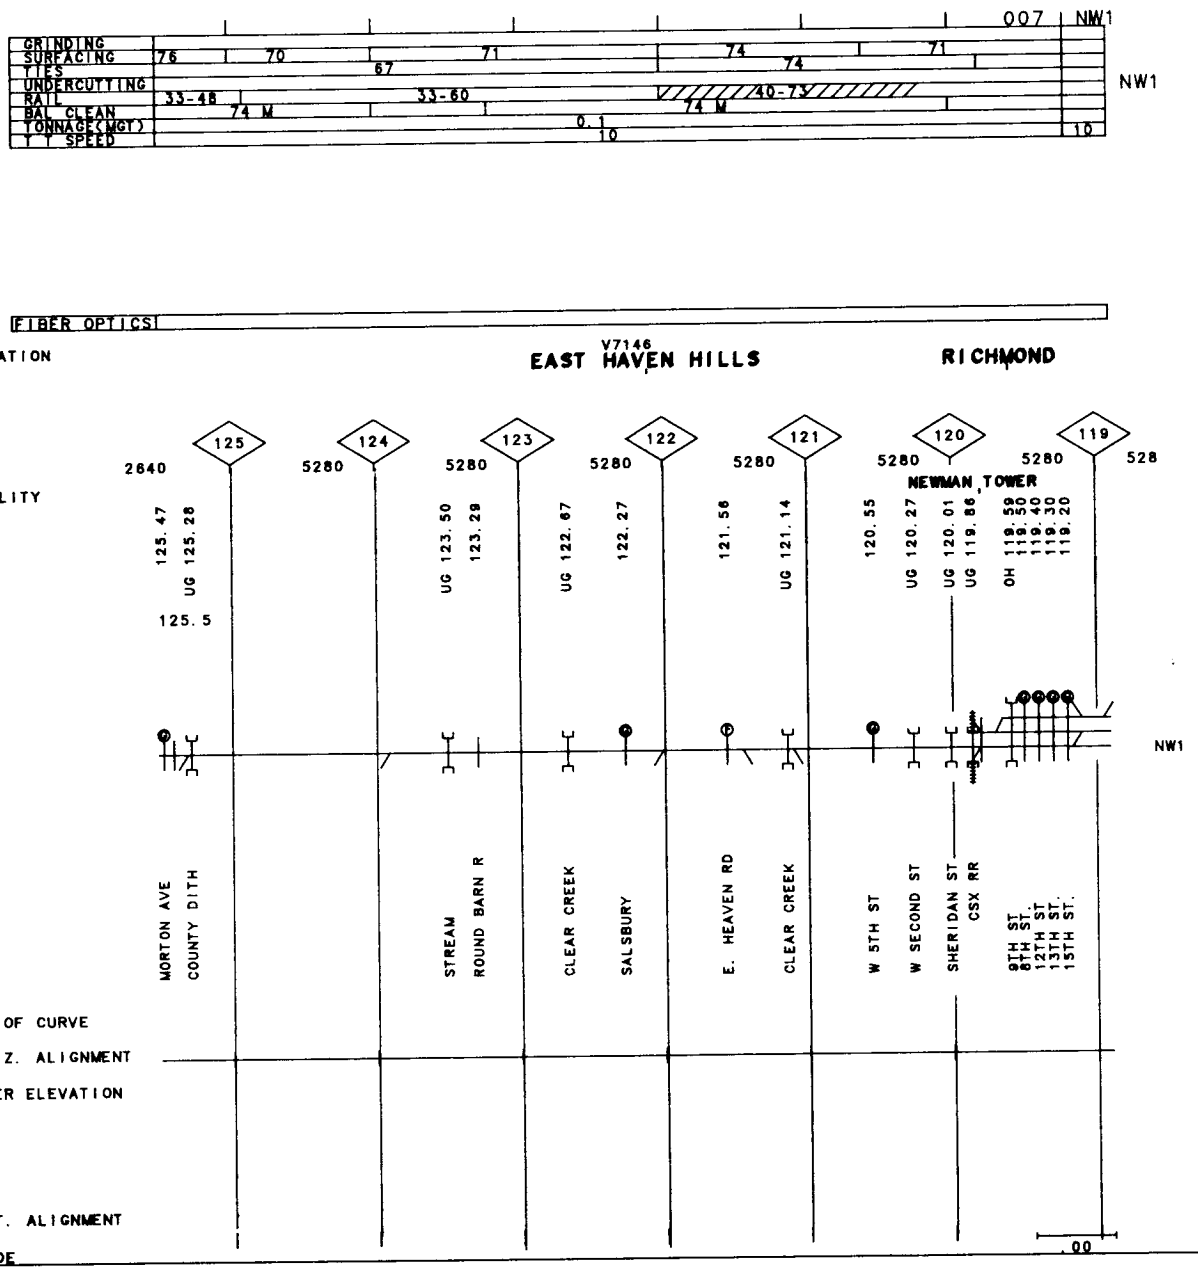

159

IN

MP 118.90 119.80

MP 119.80-MP 125.50

REV. 01/01/92

60-8206 RICHMOND YRD
CENTERVILLE I.T.

160 OH

60-8206 URBANA I.T. REV. 01/01/92 MP 46.30 -MP 48.30

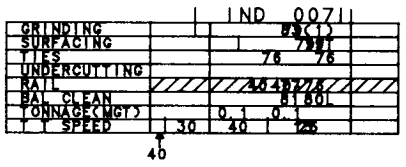

IND

FIBER OPTICS

VALUATION V7136

TOWN URBANA

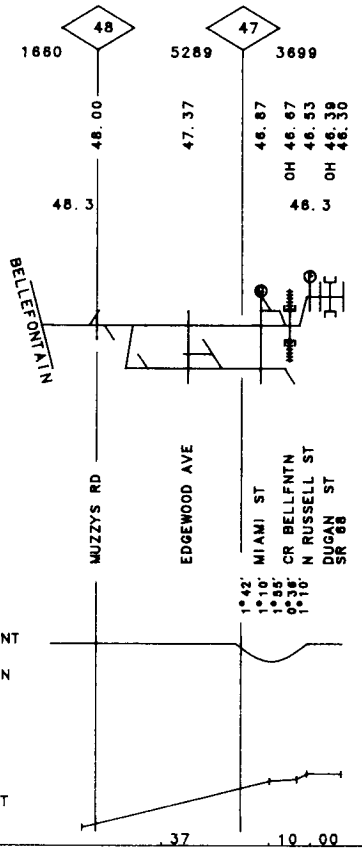

IND

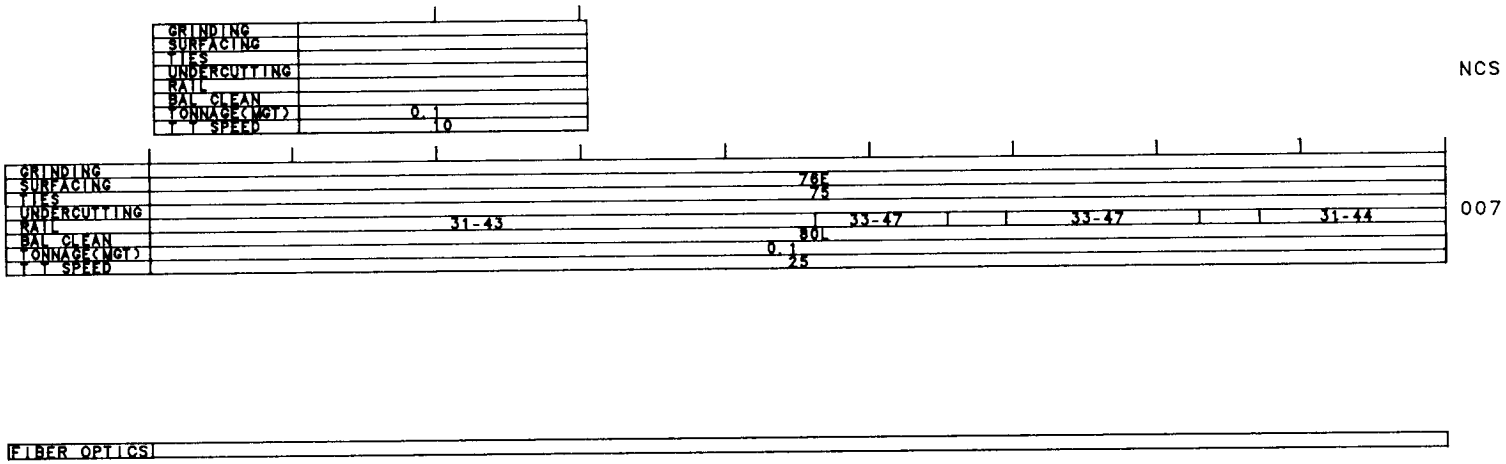
GRINDING
SURFACING
TIES
UNDERCUTTING
RAIL
BAL CLEAN
TONNAGE(MGT)
T T SPEED
0.1
10
NCS
GRINDING
SURFACING
TIES
UNDERCUTTING
RAIL
BAL CLEAN
TONNAGE(MGT)
T T SPEED
31-43
76E
75
33-47
80L
0.1
25
33-47
31-44
007
FIBER OPTICS

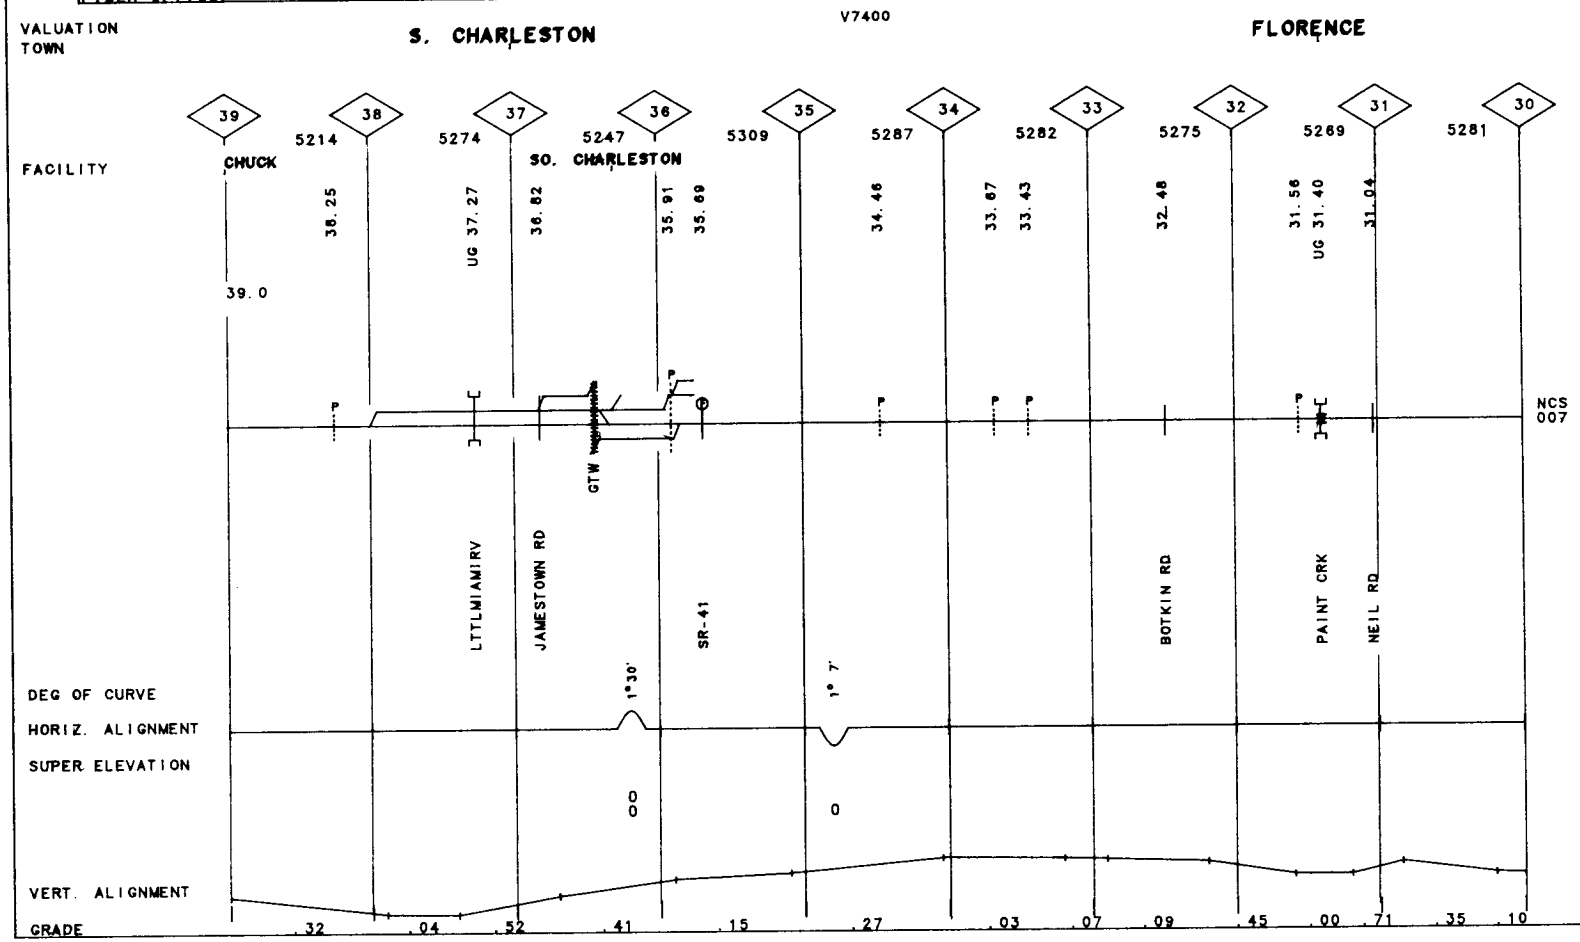
VALUATION
TOWN
S. CHARLESTON
V7400
FLORENCE
39
38
37
36
35
34
33
32
31
30
5214
5274
5247
5309
5287
5282
5275
5269
5281
FACILITY
CHUCK
SO. CHARLESTON
38.25
UG 37.27
36.82
35.91
35.69
34.46
33.67
33.43
32.48
31.56
UG 31.40
31.04
39.0
NCS
007
GTW
LTTLMIAMIRV
JAMESTOWN RD
SR-41
BOTKIN RD
PAINT CRK
NEIL RD
DEG OF CURVE
HORIZ. ALIGNMENT
SUPER ELEVATION
VERT. ALIGNMENT
GRADE
1°30'
1° 7'
00
0
.32
.04
.52
.41
.15
.27
.03
.07
.09
.45
.00
.71
.35
.10

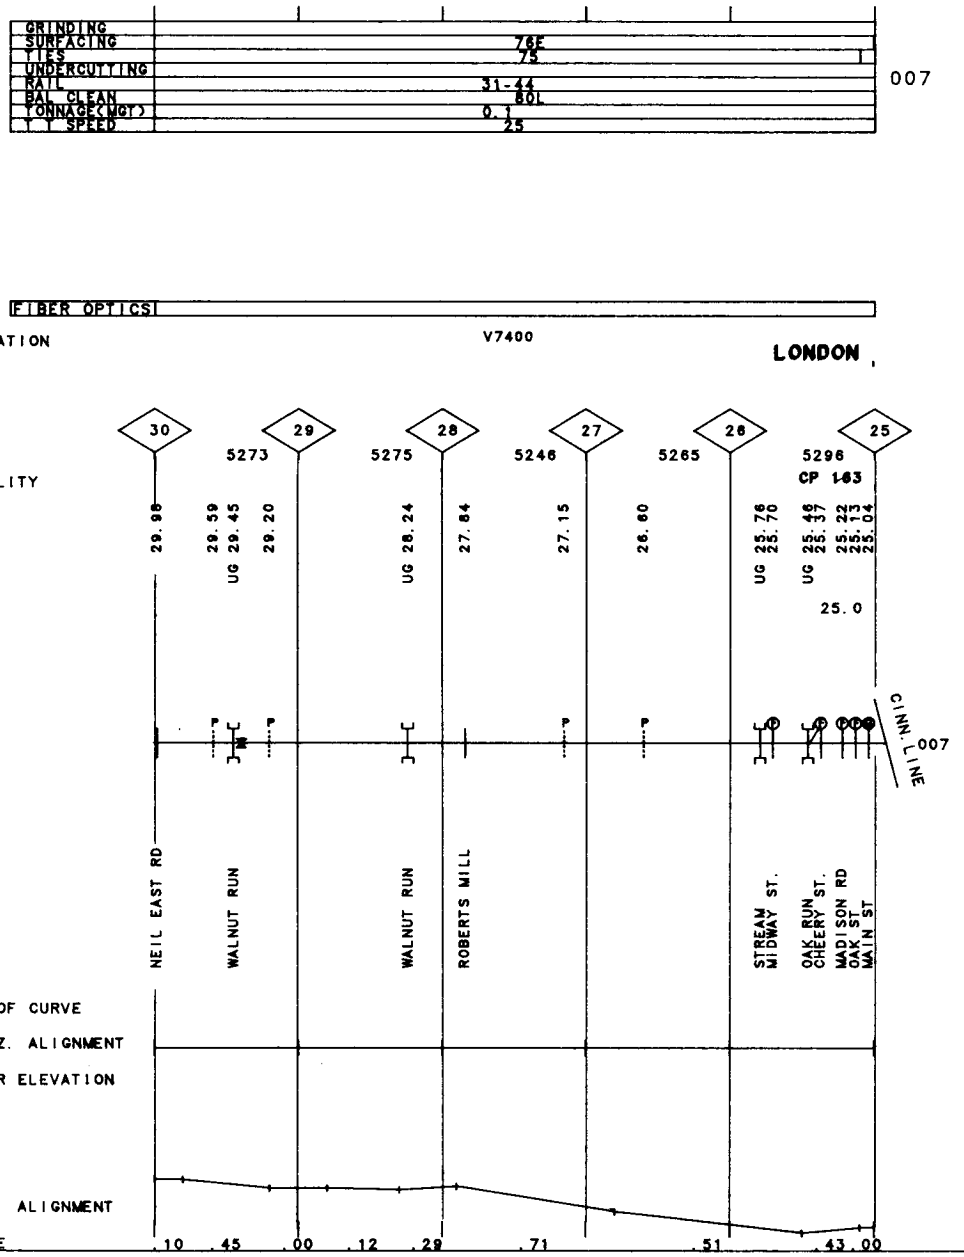
GRINDING
SURFACING
76F
TIES
75
UNDERCUTTING
RAIL
31-44
BAL CLEAN
80L
TONNAGE(MGT)
0.1
SPEED
25
007
FIBER OPTICS
VALUATION
V7400
TOWN
LONDON
FACILITY
30
29
28
27
26
25
5273
5275
5246
5265
5296
CP 163
29.98
29.59
UG 29.45
29.20
UG 28.24
27.84
27.15
26.80
UG 25.78
25.70
UG 25.46
25.37
25.22
25.13
25.04
25.0
CINN. LINE
007
NEIL EAST RD
WALNUT RUN
WALNUT RUN
ROBERTS MILL
STREAM
MIDWAY ST.
OAK RUN
CHEERY ST.
MADISON RD
OAK ST.
MAIN ST
DEG OF CURVE
HORIZ. ALIGNMENT
SUPER ELEVATION
VERT. ALIGNMENT
GRADE
.10
.45
.00
.12
.28
.71
.51
.43.00

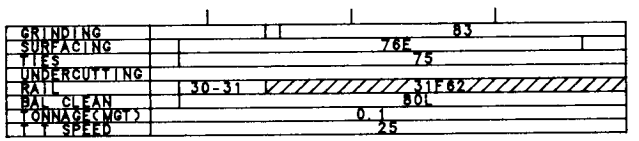
GRINDING
SURFACING
TIES
UNDERCUTTING
RAIL
BAL CLEAN
TONNAGE(MGT)
T T SPEED
83
76E
75
30-31
31F62
80L
0.1
25
007

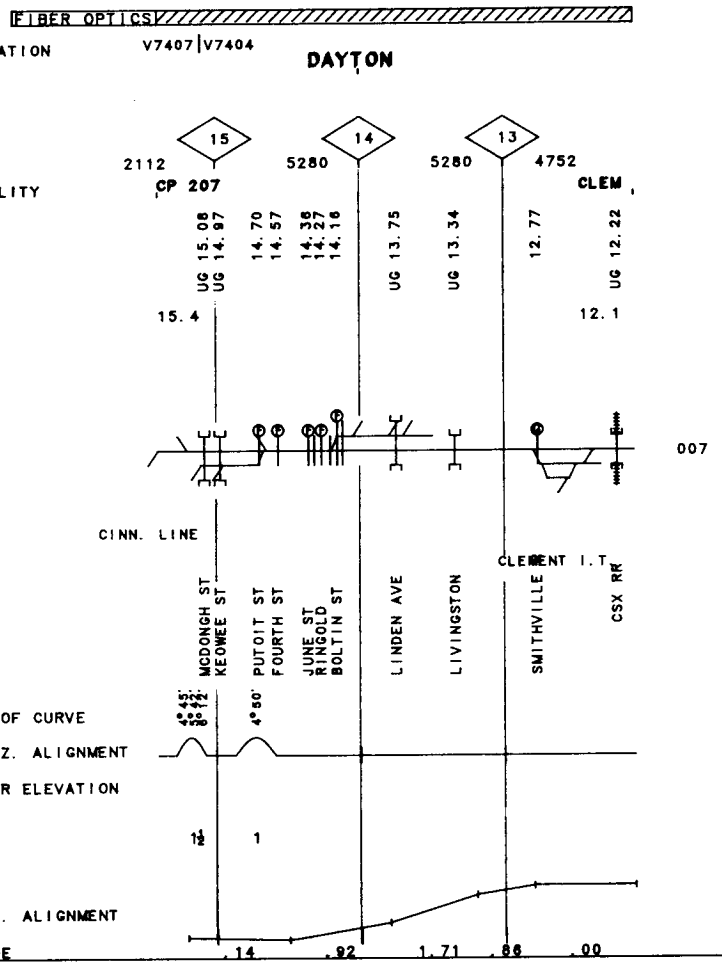
FIBER OPTICS
VALUATION
TOWN
V7407|V7404
DAYTON
15
14
13
2112
5280
5280
4752
FACILITY
CP 207
CLEM
UG 15.08
UG 14.97
14.70
14.57
14.38
14.27
14.16
UG 13.75
UG 13.34
12.77
UG 12.22
15.4
12.1
007
CINN. LINE
CLEMENT I.T
MCDONGH ST
KEOWEE ST
PUTOIT ST
FOURTH ST
JUNE ST
RINGOLD
BOLTIN ST
LINDEN AVE
LIVINGSTON
SMITHVILLE
CSX RR
DEG OF CURVE
4°45'
8°42'
4°50'
HORIZ. ALIGNMENT
SUPER ELEVATION
1½
1
VERT. ALIGNMENT
GRADE
.14
.92
1.71
.86
.00

GRINDING		
SURFACING	67J	
TIES	64	
UNDERCUTTING		007
RAIL	30C54	
BAL CLEAN		
TONNAGE(MGT)	0.1	
SPEED	10	

FIBER OPTICS

VALUATION V7152
TOWN FLORIDA REY

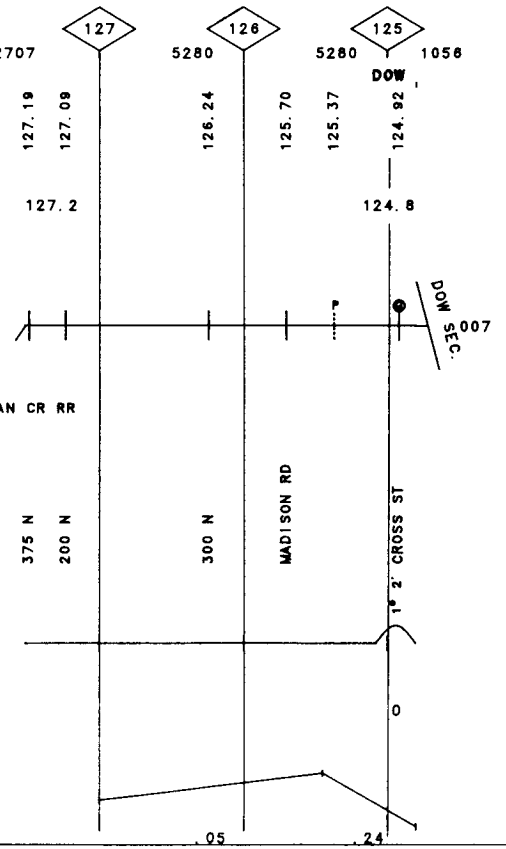

GRINDING	
SURFACING	
TIES	
UNDERCUTTING	
RAIL	30-48
BAL. CLEAN	
TONNAGE(MGT)	0.1
TY SPEED	10

007

FIBER OPTICS

VALUATION V7152

TOWN

122

1581 4752

FACILITY

122.12
122.00
121.82
121.72

121.30
121.20

122.3 121.1

INDY. LINE 007

LYNN ST
E. 23RD ST
ST. CHARLES
PITT ST
E. 22ND ST.

SR 109

DEG OF CURVE 0°15' 0°15'

HORIZ. ALIGNMENT

SUPER ELEVATION

0 0

VERT. ALIGNMENT

GRADE .00

166 IN

MP 120.00-MP 121.10

REV. 01/01/92

60-8222 HONEY CREEK SEC.

GRINDING	
SURFACING	65J
TIES	59
UNDERCUTTING	
RAIL	30-48
BAL CLEAN	
TONNAGE(MGT)	0.1
T T SPEED	10

007

FIBER OPTICS

VALUATION V7152

TOWN GRIDLEY

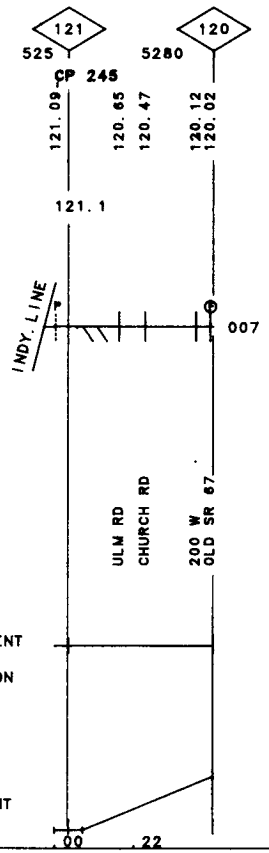

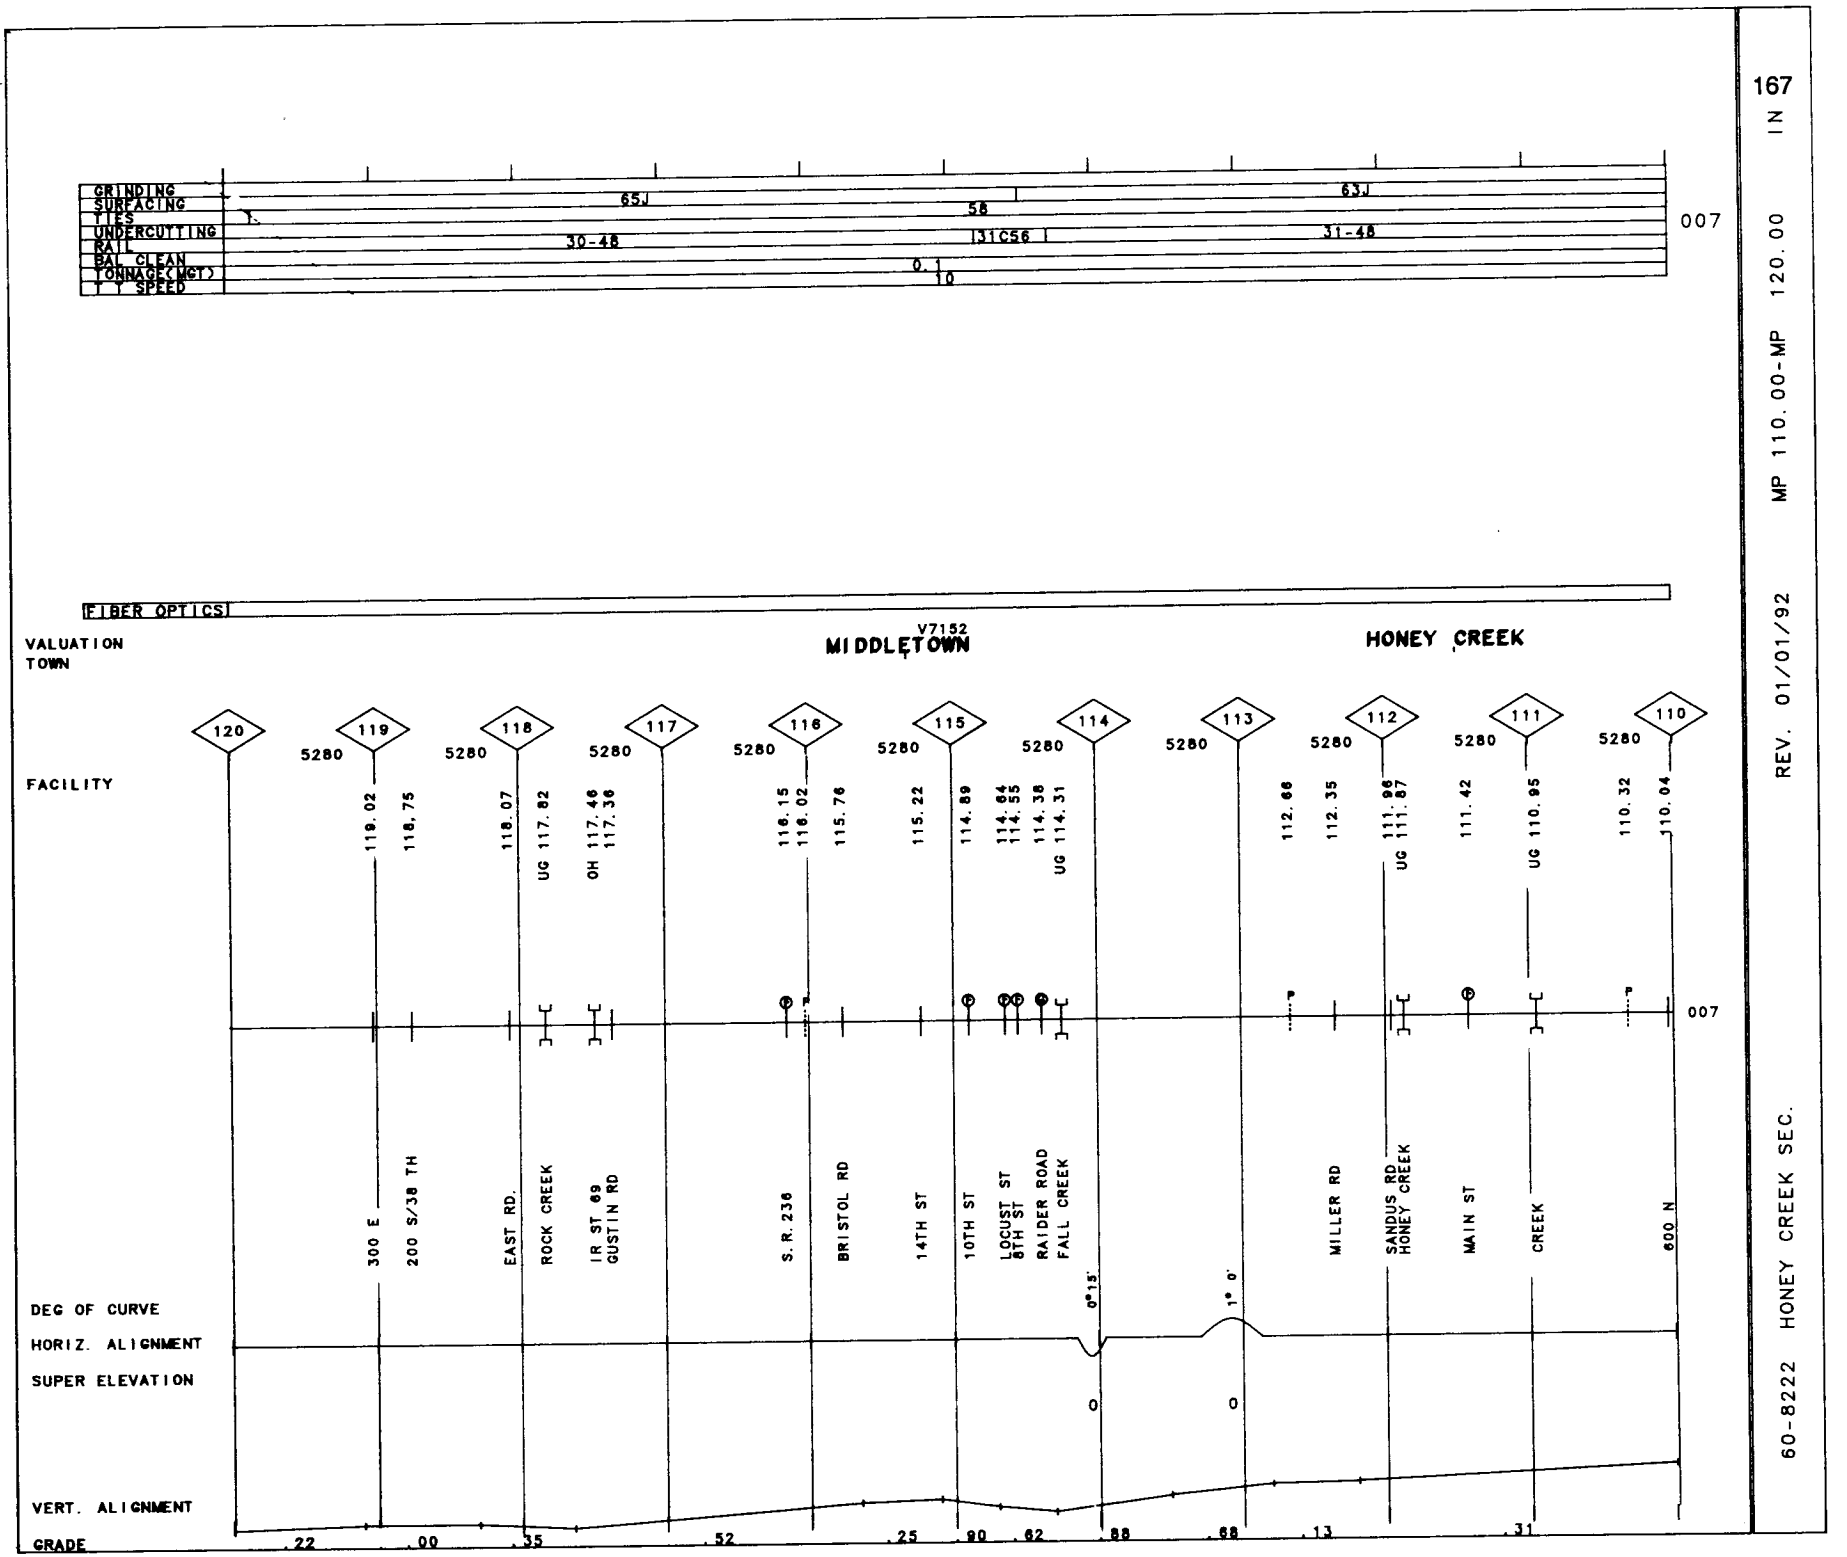

167

IN

MP 110.00-MP 120.00

REV. 01/01/92

60-8222 HONEY CREEK SEC.

168 IN MP 104.10-MP 110.00 REV. 01/01/92 60-8222 HONEY CREEK SEC.

GRINDING	
SURFACING	
TIES	
UNDERCUTTING	
RAIL	00F23
BAL CLEAN	
TONNAGE(MGT)	0.1
T T SPEED	10

SDG

GRINDING					
SURFACING	67J	67J			
TIES	58	60	62	53	
UNDERCUTTING					
RAIL	31-38	00C60		00C47	007
BAL CLEAN					
TONNAGE(MGT)		0.1			
T T SPEED		10			

FIBER OPTICS

V7152

VALUATION TOWN: SULPHUR SPRING | FAYNE | FOLEY

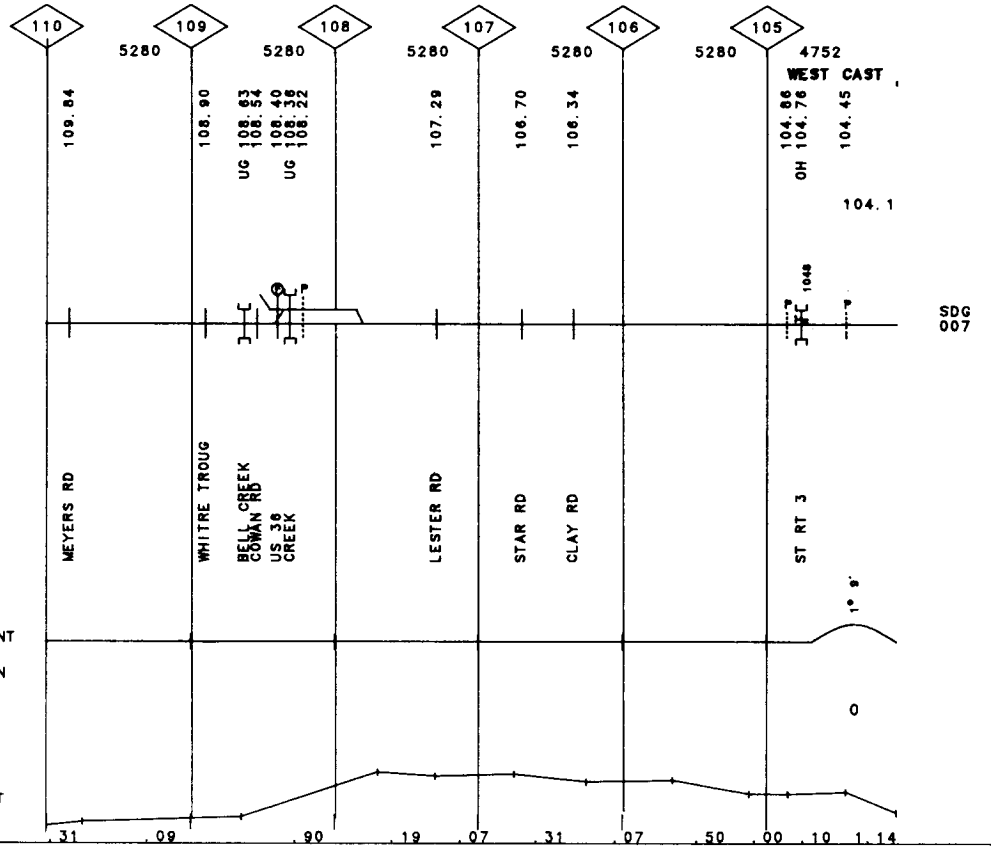

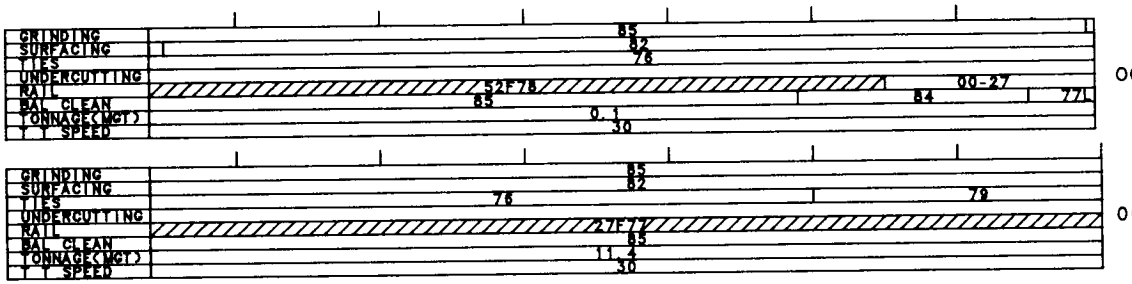

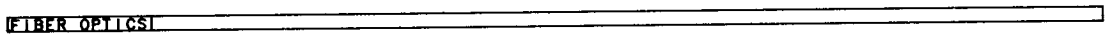

VALUATION TOWN CINCINNATI V7406 CLIFF

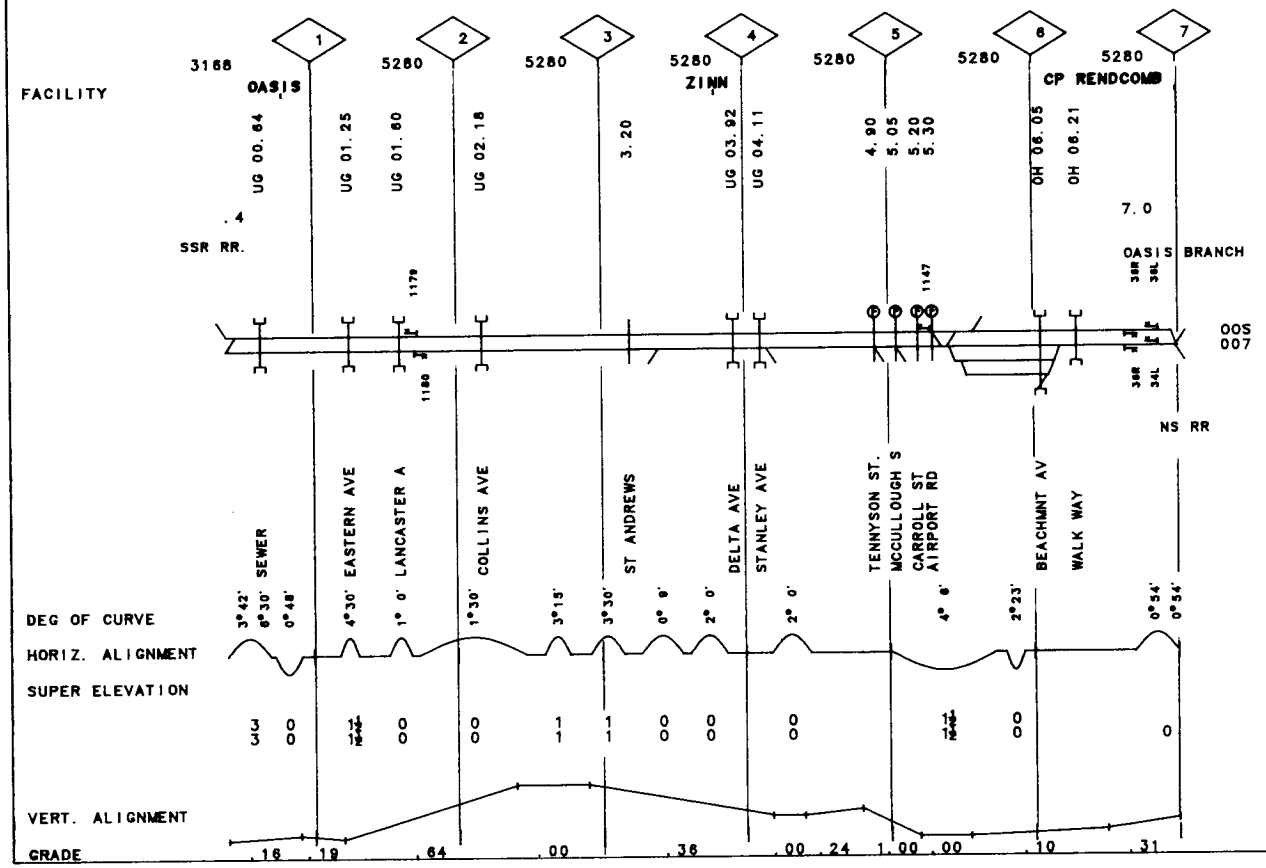

170

60-8222 OASIS BR. REV. 01/01/92 MP 7.00 -MP 16.40 OH
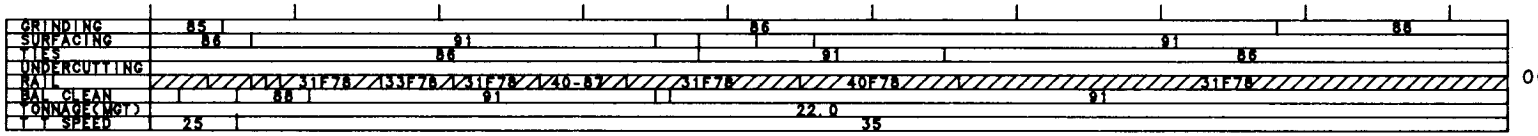
FIBER OPTICS

VALUATION TOWN: EVENDALE | NORWOOD | CINCINNATI (V7152)

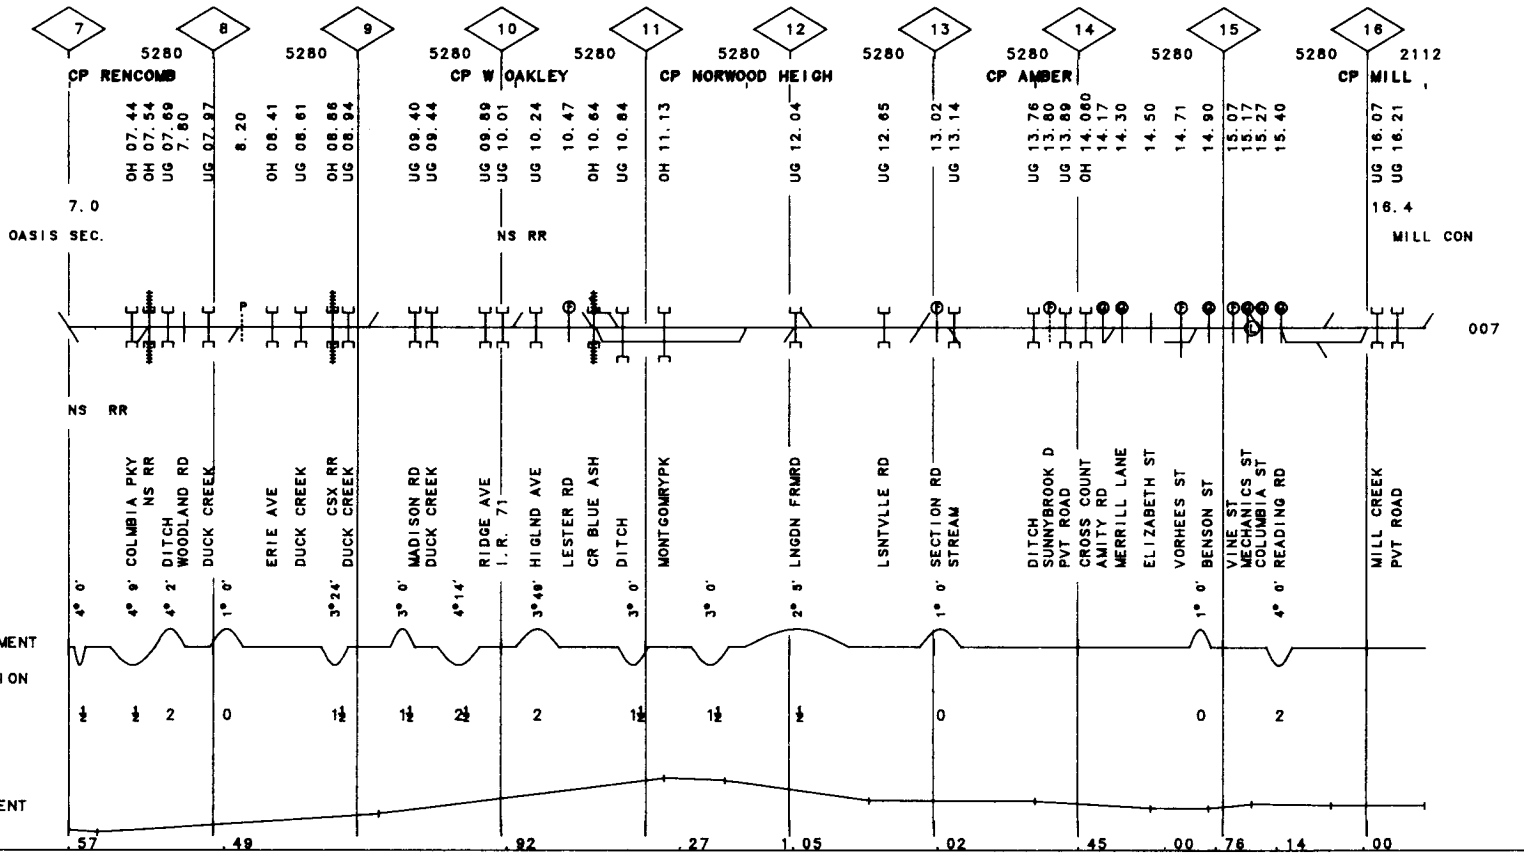

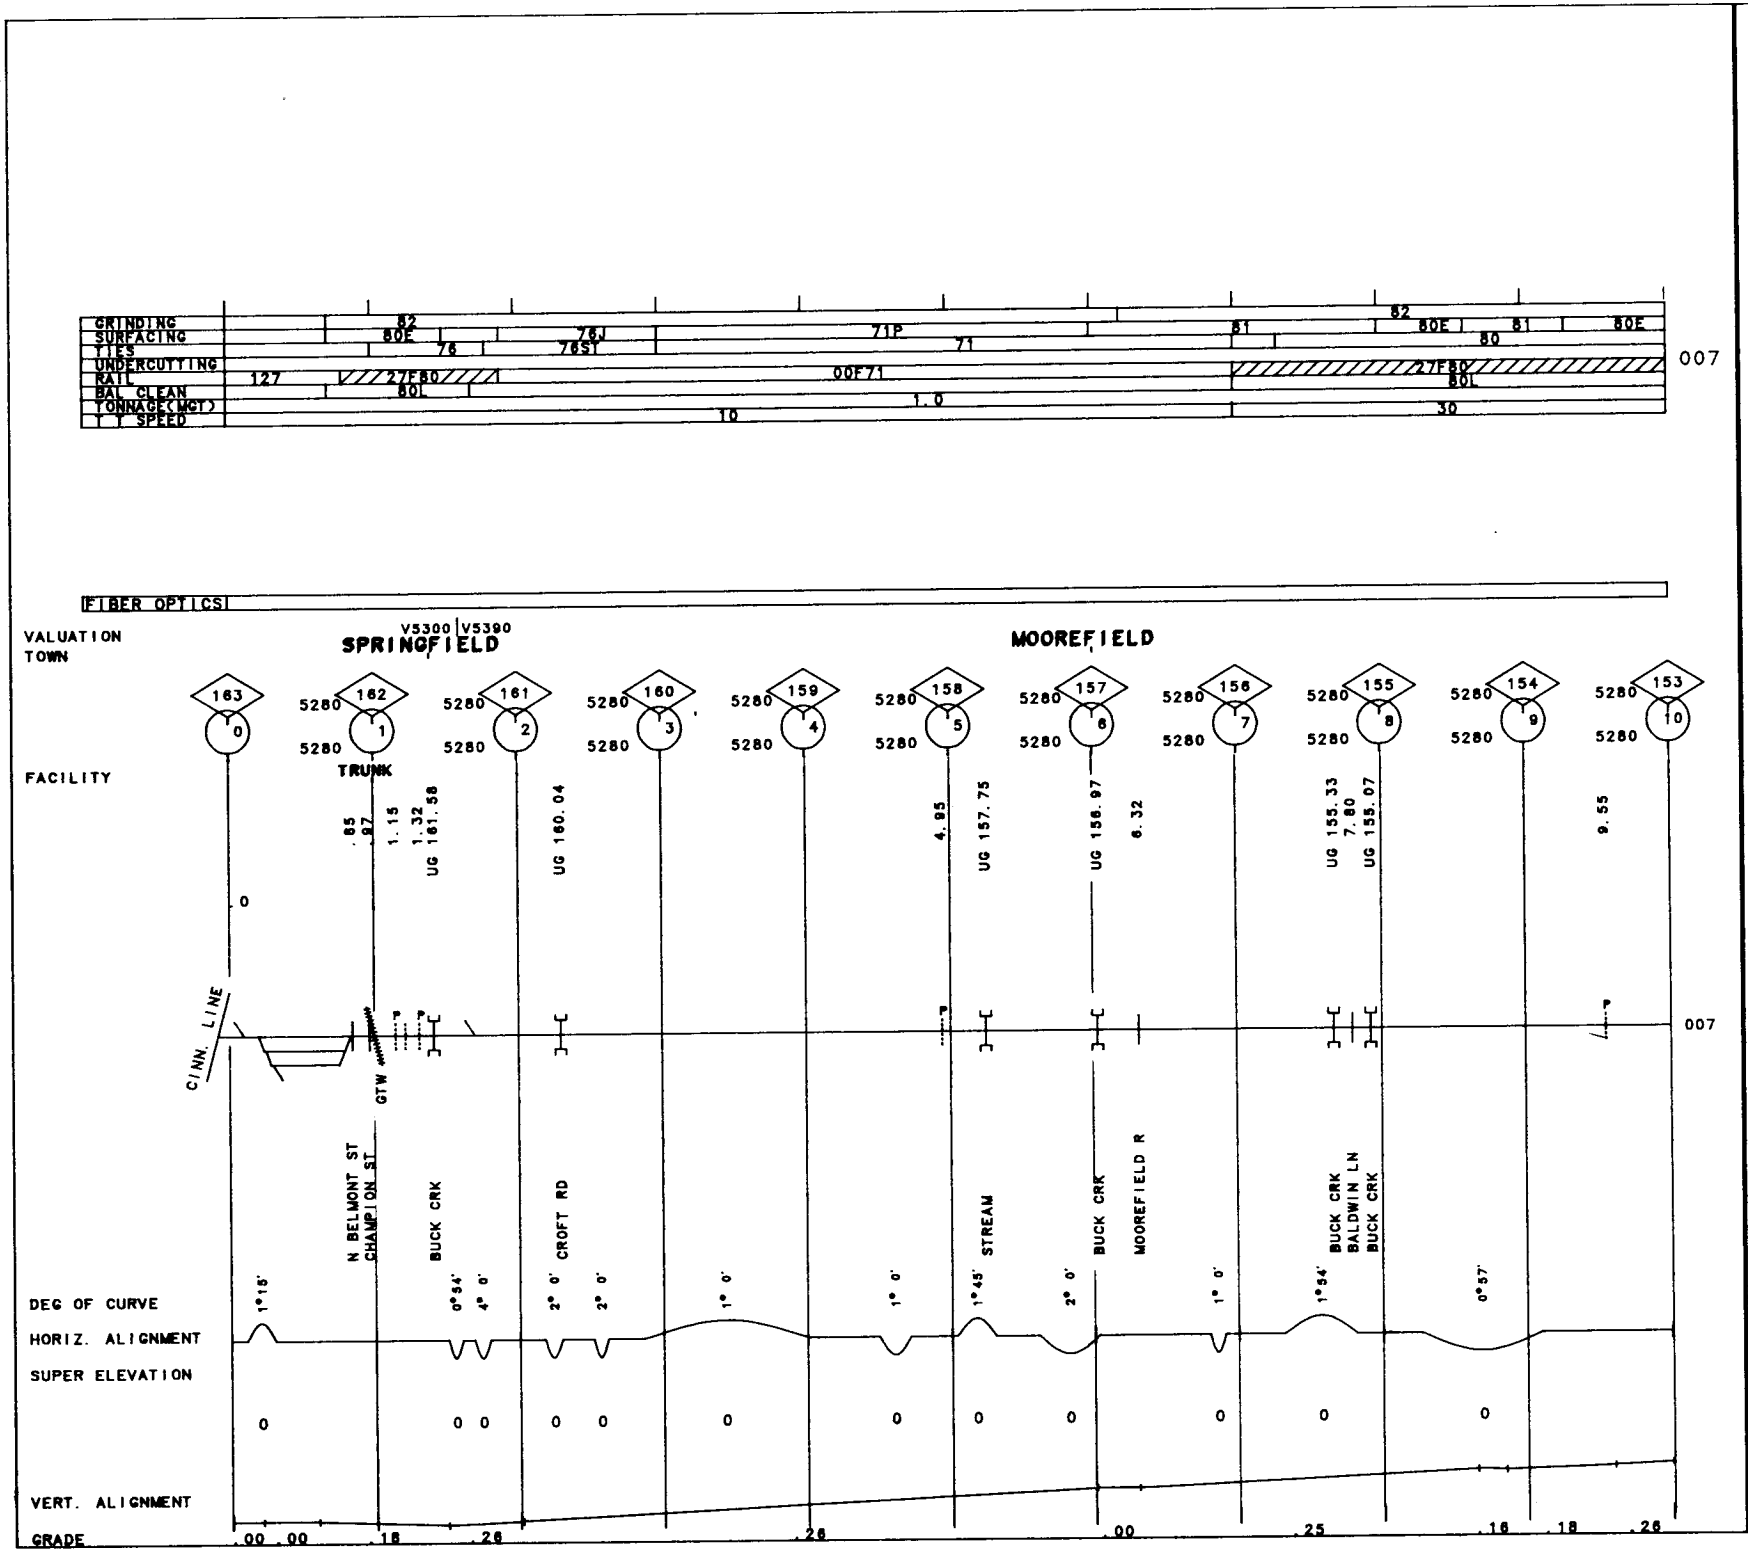

60-8253 CATAWBA SEC. REV. 01/01/92 MP .00 -MP 10.00 OH

60-8253 CATAWBA SEC. REV. 01/01/92 MP 10.00 -MP 17.20 OH

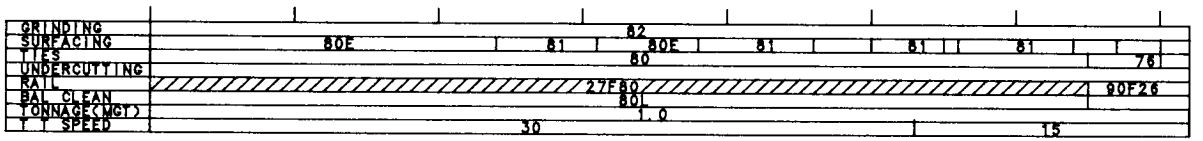

007

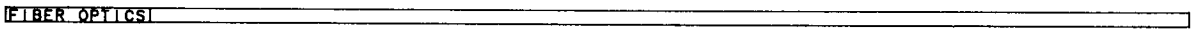

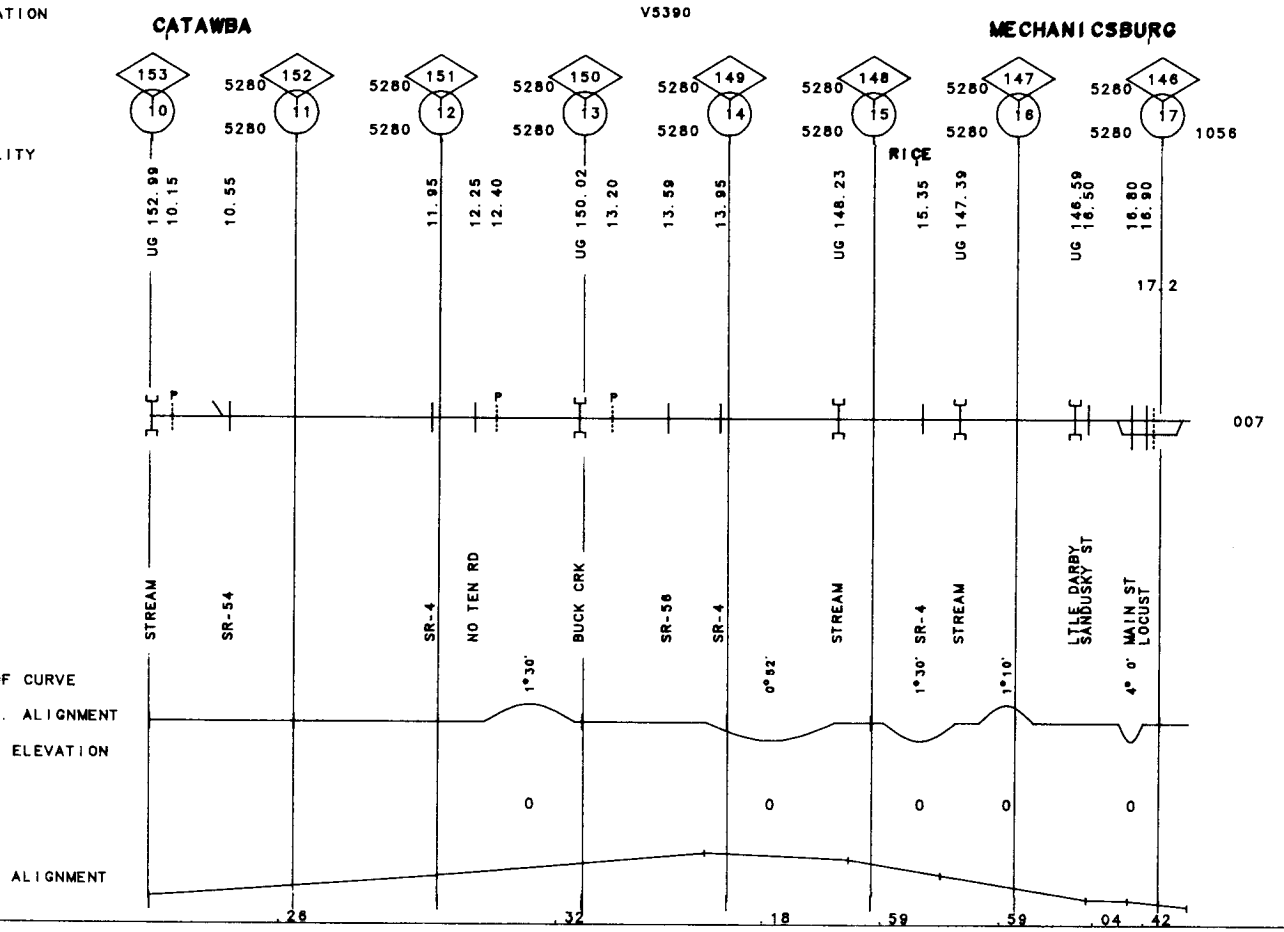

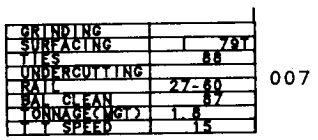

FIBER OPTICS

VALUATION TOWN V5300 SPRINGFIELD

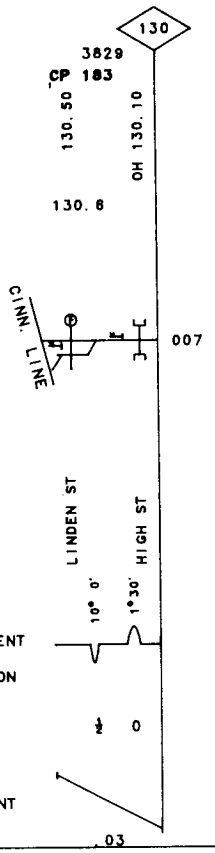

FACILITY

DEG OF CURVE

HORIZ. ALIGNMENT

SUPER ELEVATION

VERT. ALIGNMENT

GRADE

173

OH

MP 130.00-MP 130.60

REV. 01/01/92

60-8231 CATAWBA SEC.

174

60-8231 BELLEFONTAINE SEC. CATAWBA SEC.

REV. 01/01/92

MP 120.00 - MP 129.40 OH
MP 129.40 - MP 130.00

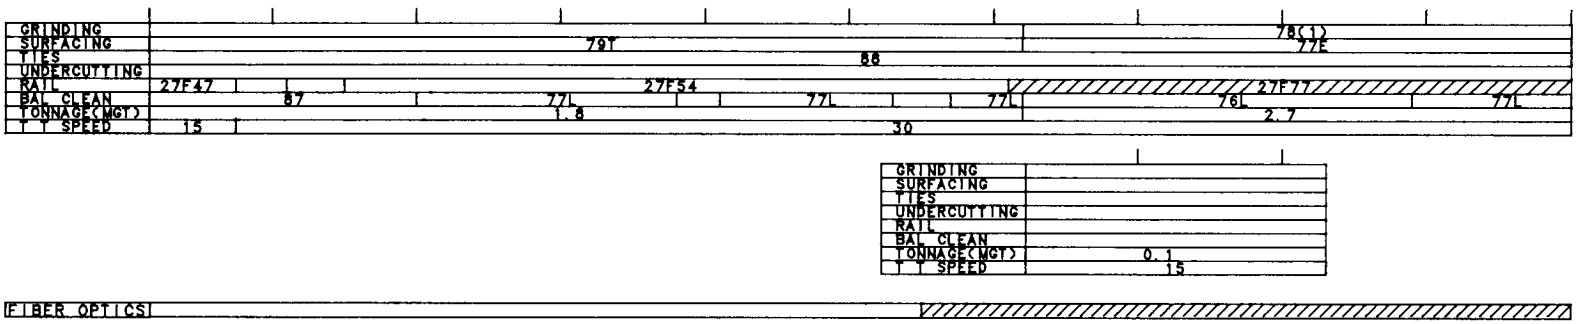

VALUATION V5300|V5420

TOWN **BOWLUSVILLE**

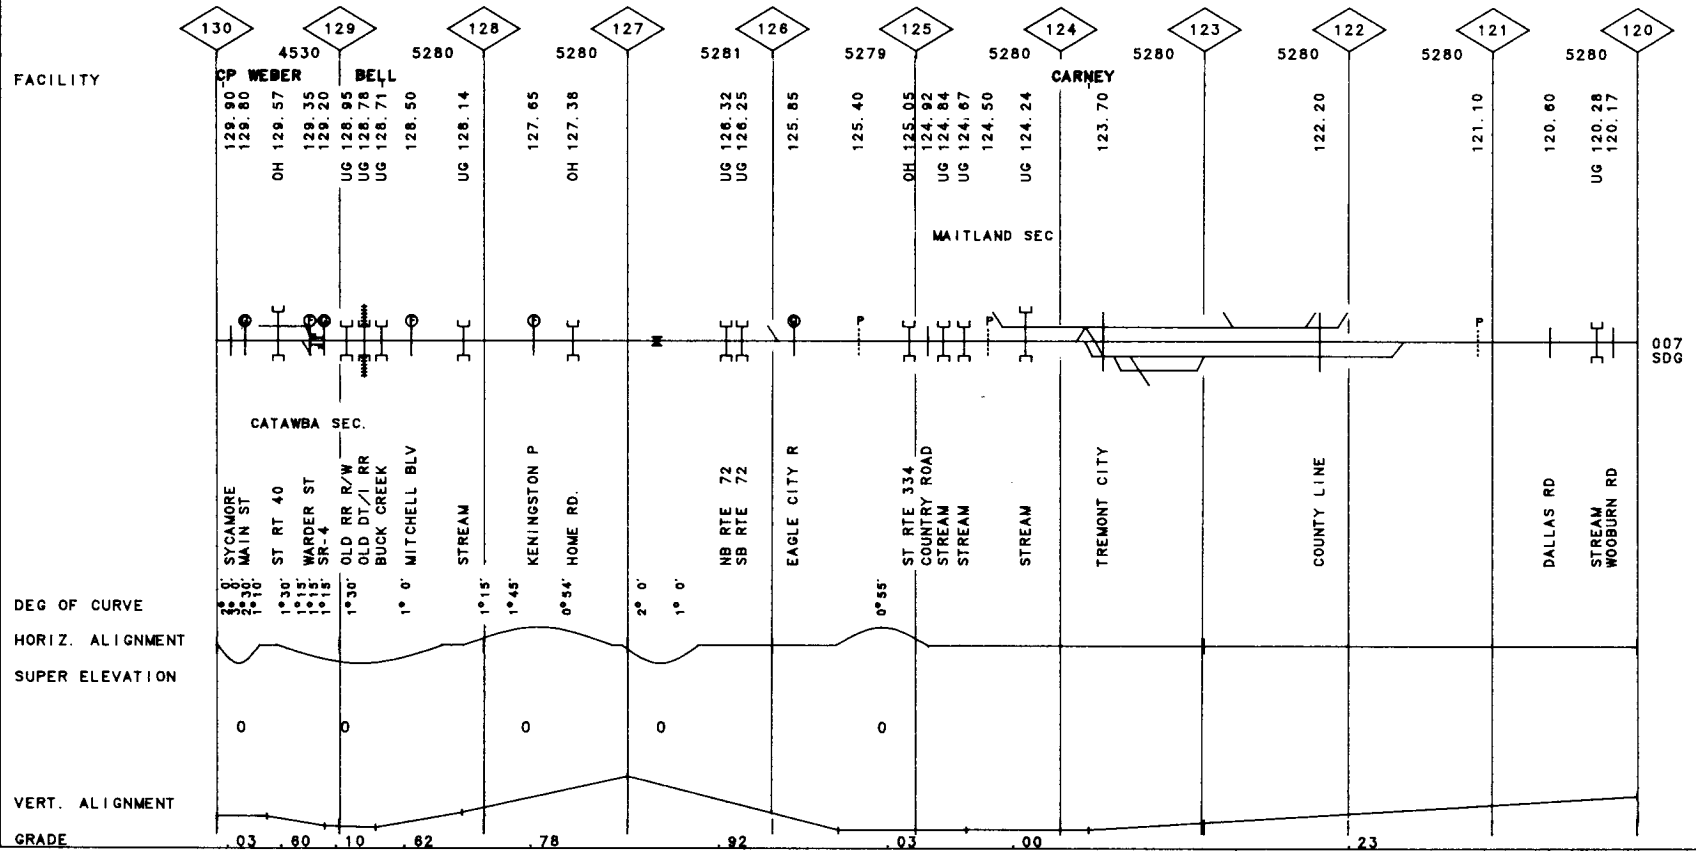

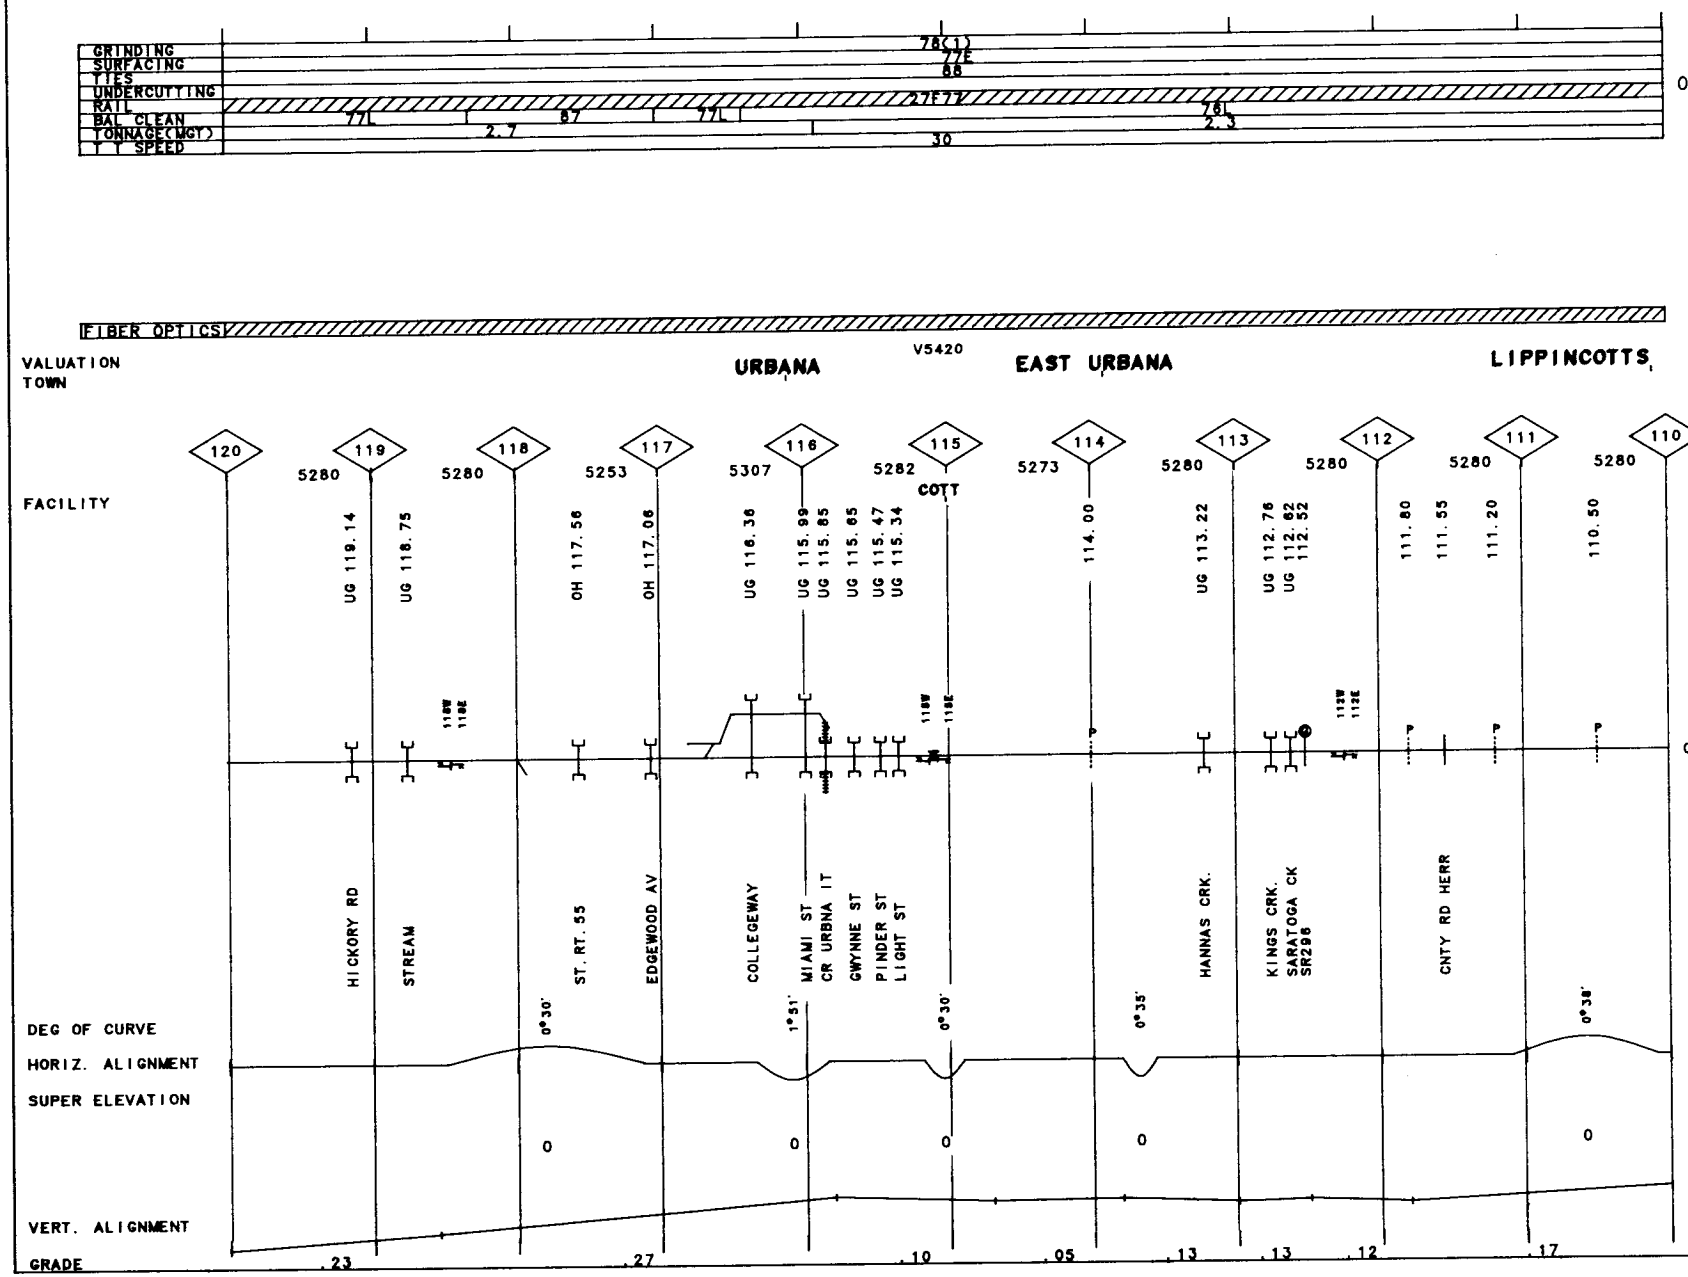

175

60-8231 BELLEFONTAINE SEC. REV. 01/01/92 MP 110.00-MP 120.00 OH

176

60-8231 BELLEFONTAINE SEC. REV. 01/01/92 MP 100.50-MP 110.00 OH

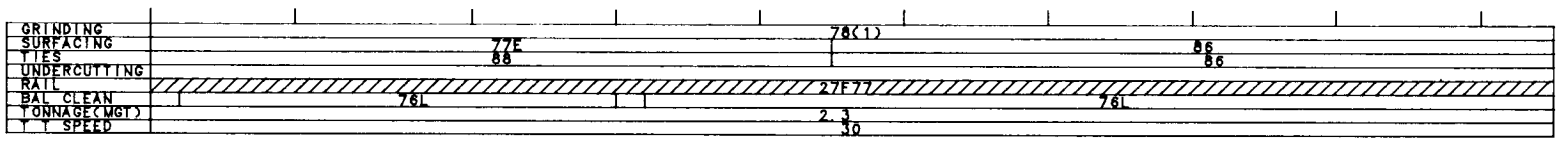

FIBER OPTICS

VALUATION
TOWN

V5420
WEST LIBERTY

BELLEFONTAINE

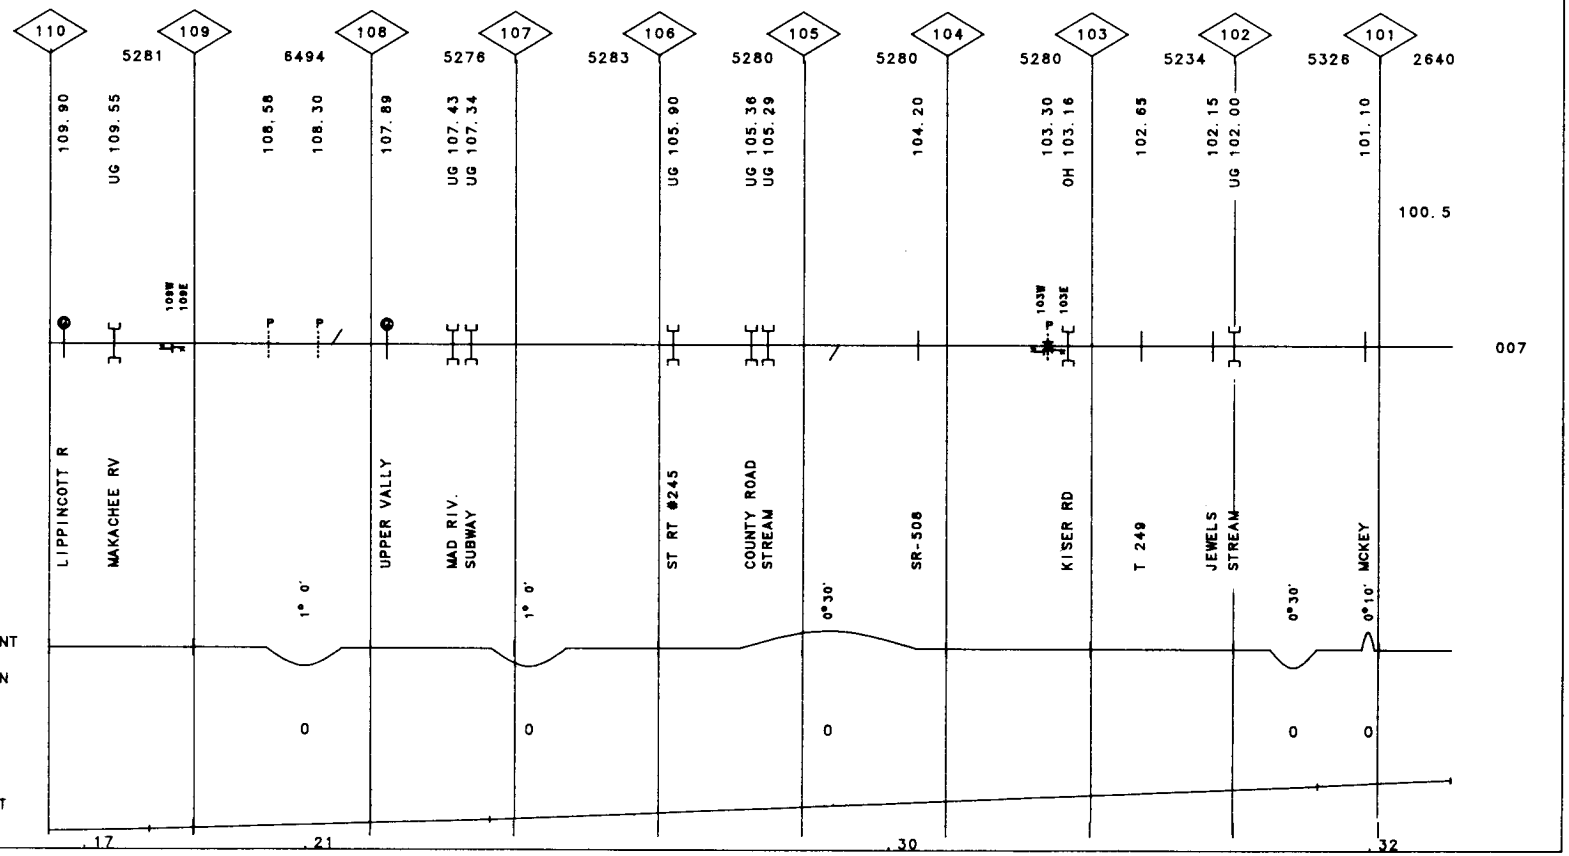

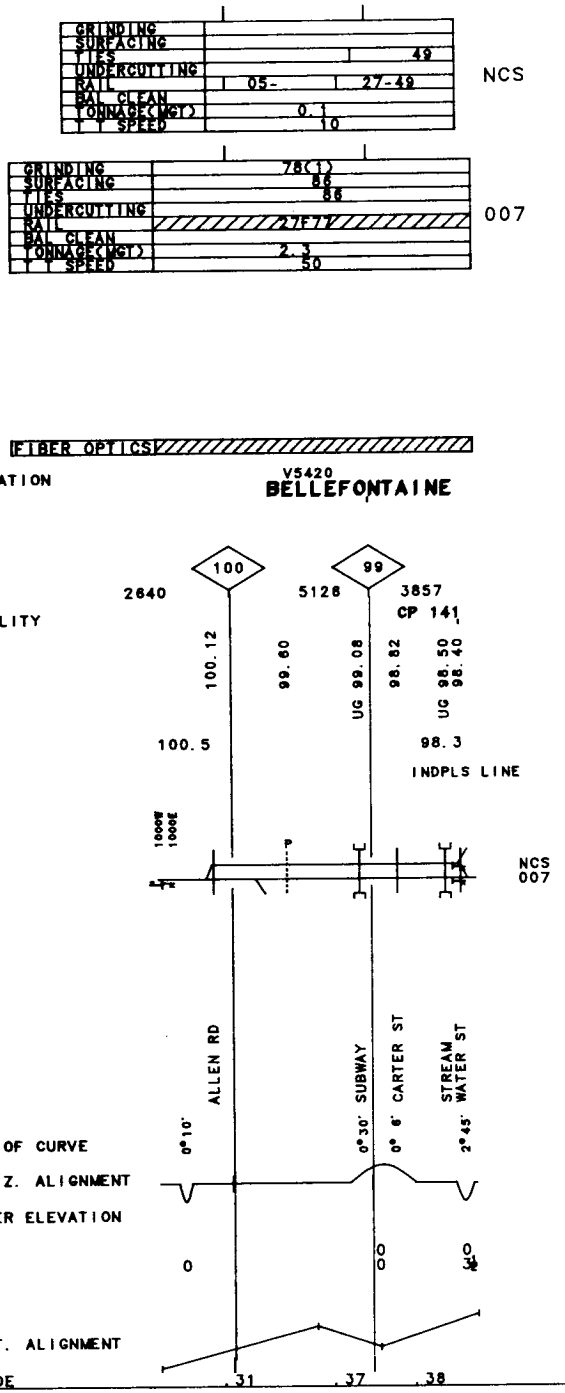

177 OH

MP 98.30 - MP 100.50

REV. 01/01/92

60-8147 BELLEFONTAINE SEC.

178

60-8248 GREENVILLE R.T. REV. 01/01/92 MP 154.00-MP 160.00 OH

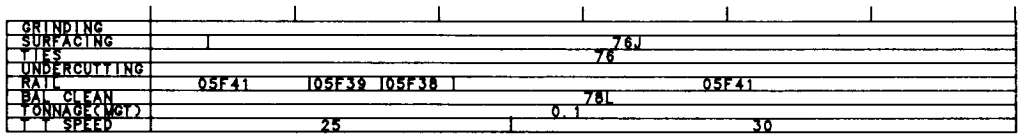

007

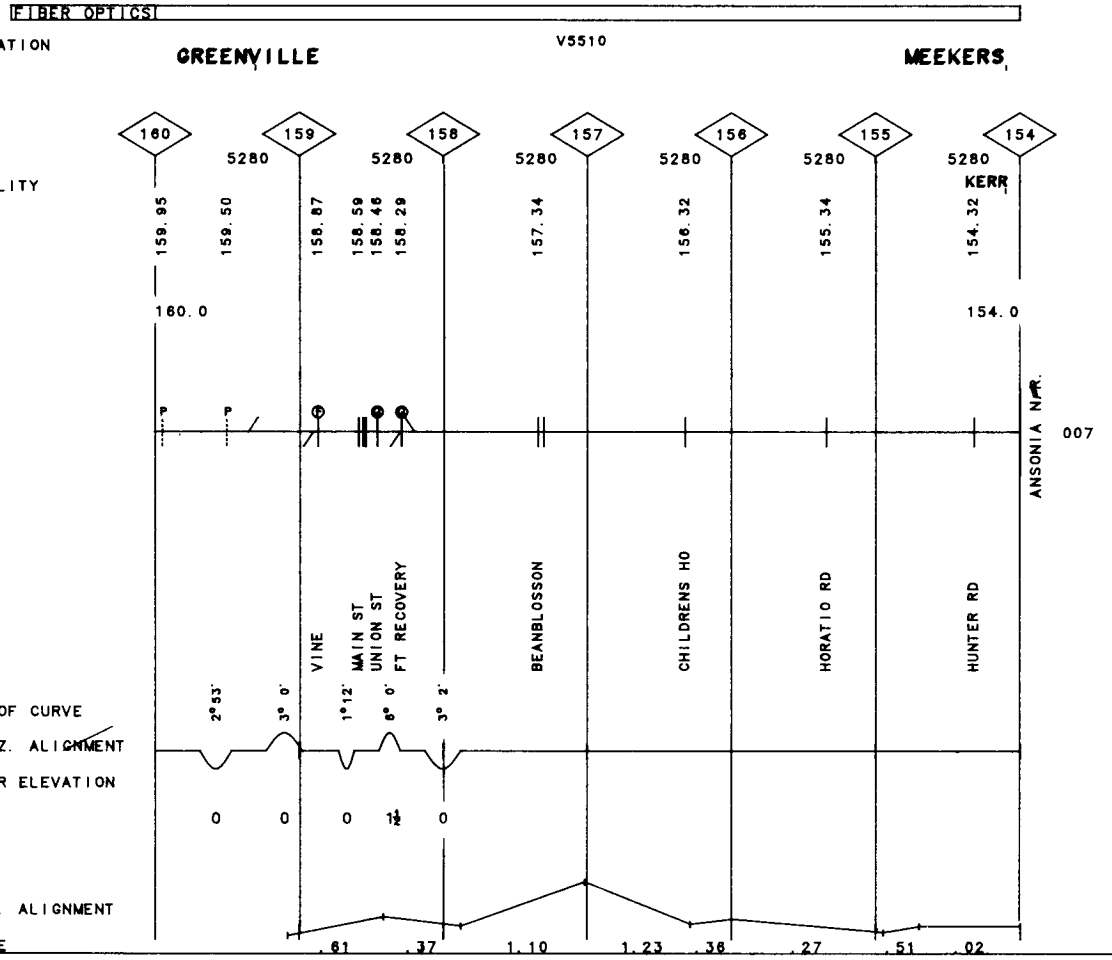

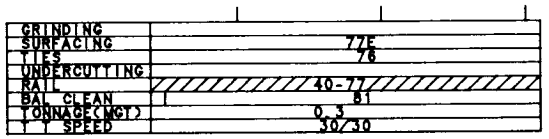

007

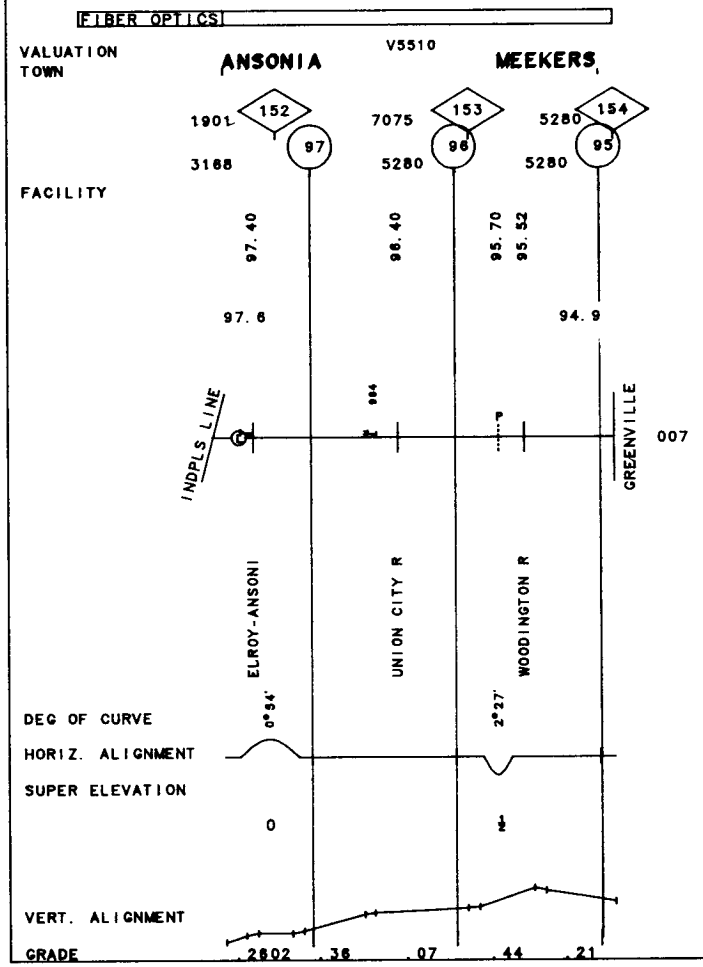

179
OH
MP 94.90 -MP 97.60
REV. 01/01/92
60-8248 GREENVILLE R.T.

180 OH

MP 92.30 - MP 96.60

REV. 01/01/92

60-8206 GREENVILLE R.T.

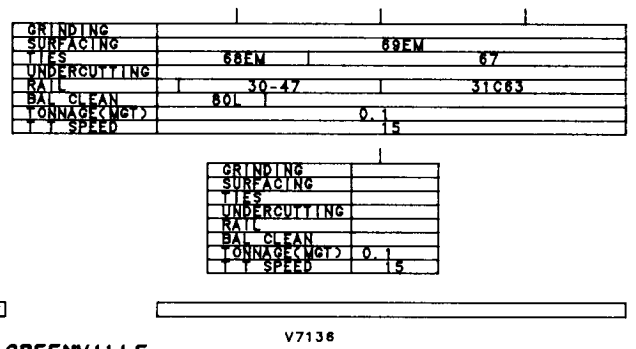

VALUATION TOWN **GREENVILLE**

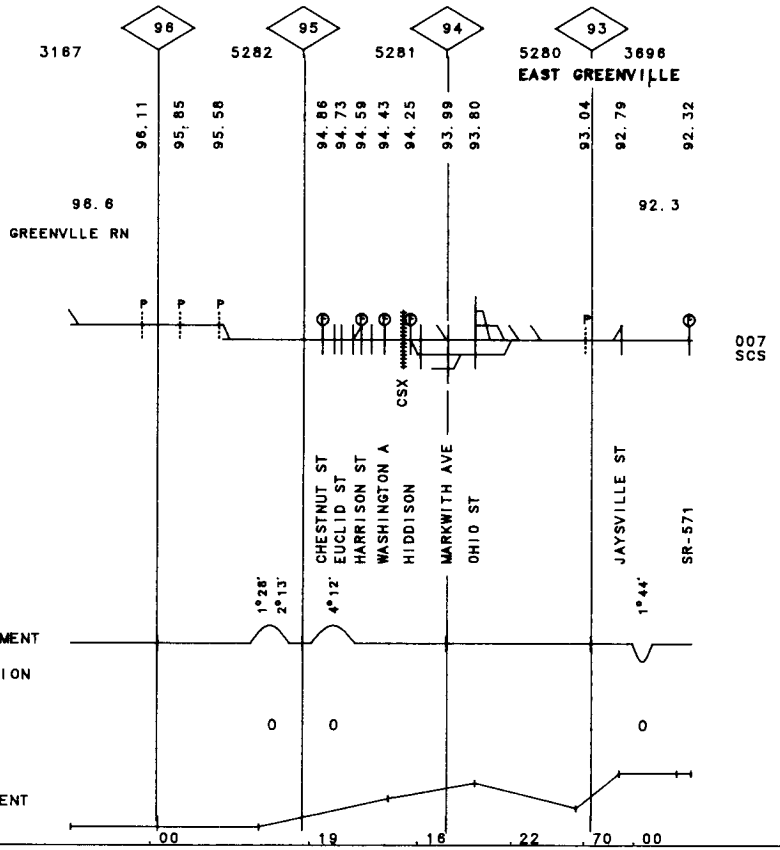

GRINDING	
SURFACING	
TIES	
UNDERCUTTING	
RAIL	
BAL. CLEAN.	
TONNAGE(MGT)	
T T SPEED	10

007

FIBER OPTICS

VALUATION V7290
TOWN

FACILITY

.60

.5.7

CINN. LINE

007

WASHINGTON S

DEG OF CURVE

HORIZ. ALIGNMENT —

SUPER ELEVATION

VERT. ALIGNMENT

GRADE .00

60-8256 D.P.L. I.T.

REV. 01/01/92 MP .50 -MP .70 OH

181

182 OH

MP .00 -MP 4.20

REV. 01/01/92

60-8258 FRANKLIN I.T.

GRINDING	
SURFACING	
TIES	76
UNDERCUTTING	
RAIL	
BAL CLEAN	
TONNAGE(MGT)	0.1
T T SPEED	10

007

GRINDING	
SURFACING	
TIES	
UNDERCUTTING	
RAIL	
BAL CLEAN	
TONNAGE(MGT)	0.1
T T SPEED	10

007

FIBER OPTICS

VALUATION V5260

TOWN FRANKLIN

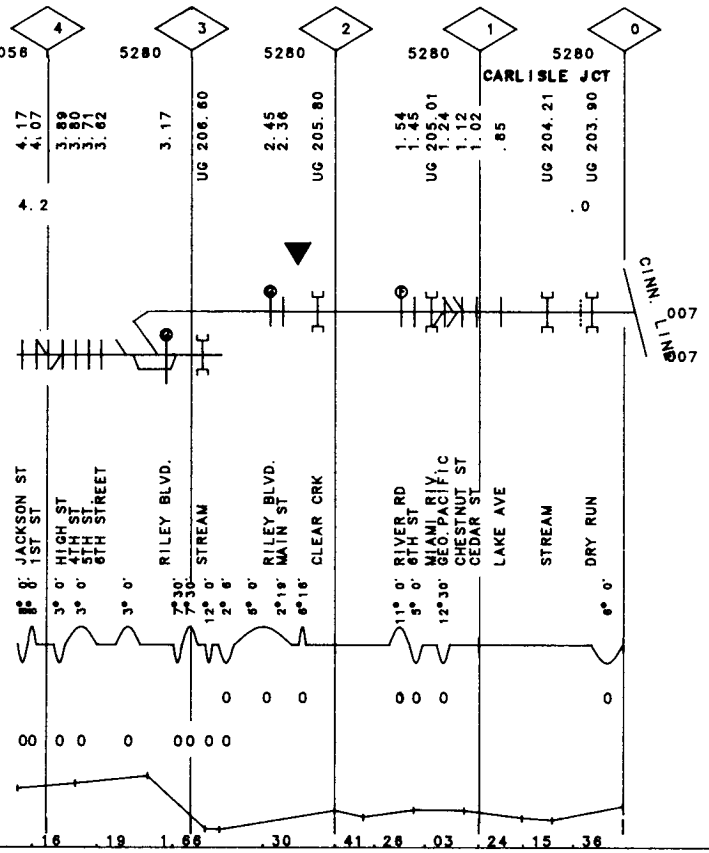

GRINDING	
SURFACING	78T
TIES	79
UNDERCUTTING	
RAIL	00-52
BAL. CLEAN	
TONNAGE(MGT)	0.1
T.T. SPEED	15

007

FIBER OPTICS

VALUATION V7292
TOWN MONROE

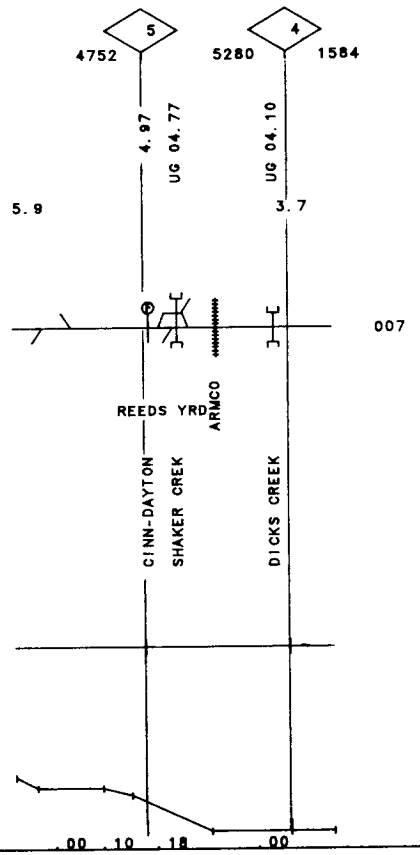

183

60-8251 MIDDLETOWN I.T. REV. 01/01/92 MP 3.70 -MP 5.90 OH

184

60-8307 OLD SIDNEY MAIN I.T. REV. 01/01/92 MP 163.00-MP 166.30 OH

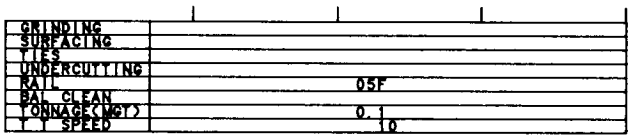

FIBER OPTICS

VALUATION V5410

TOWN SIDNEY

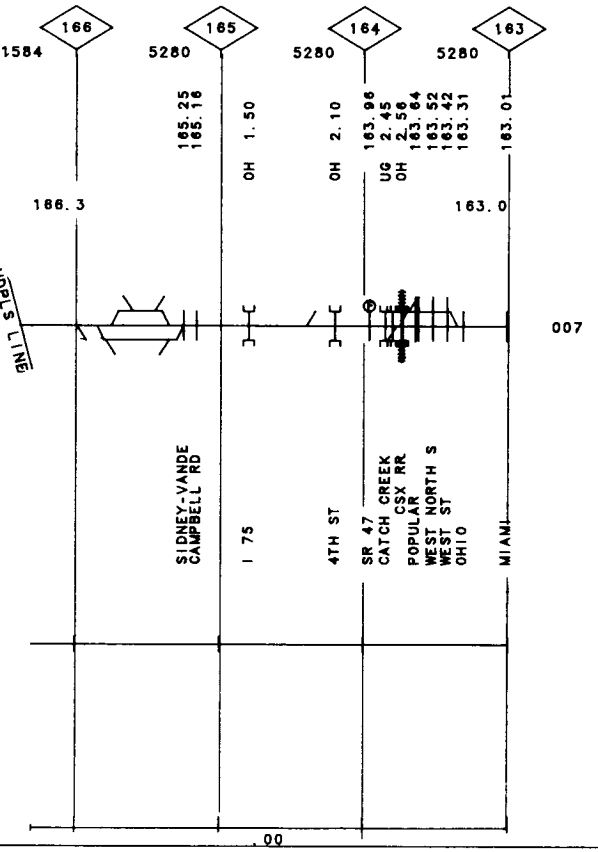

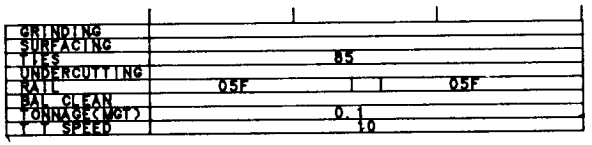

 

VALUATION
TOWN
V5400

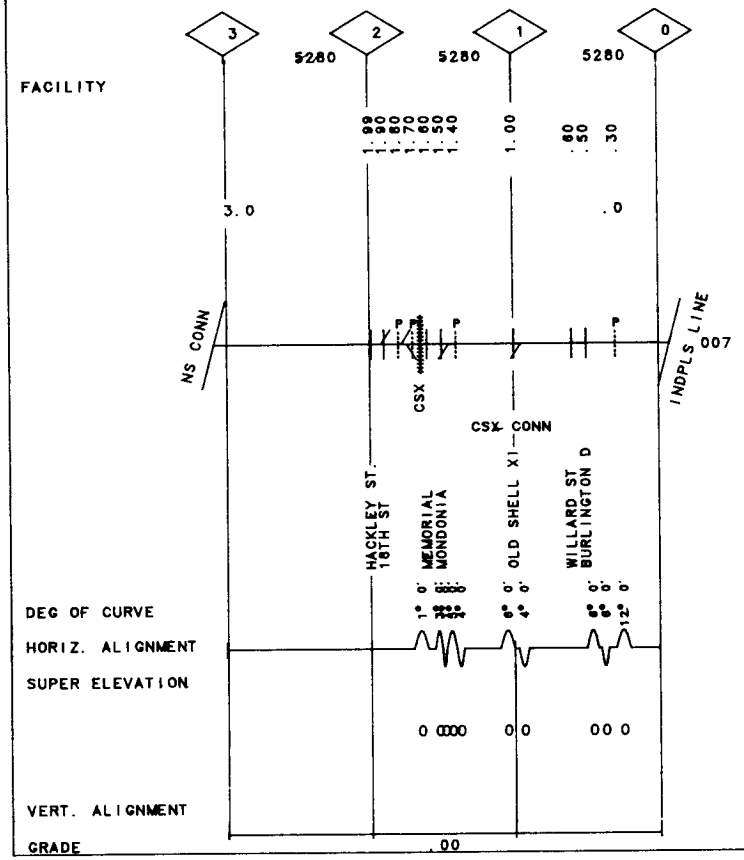

186

60-8306 PINE YARD TRK REV. 01/01/92 MP 185.00-MP 187.20 IN

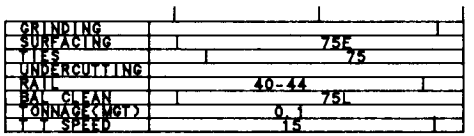

007

FIBER OPTICS

VALUATION V7162
TOWN INDIANAPOLIS

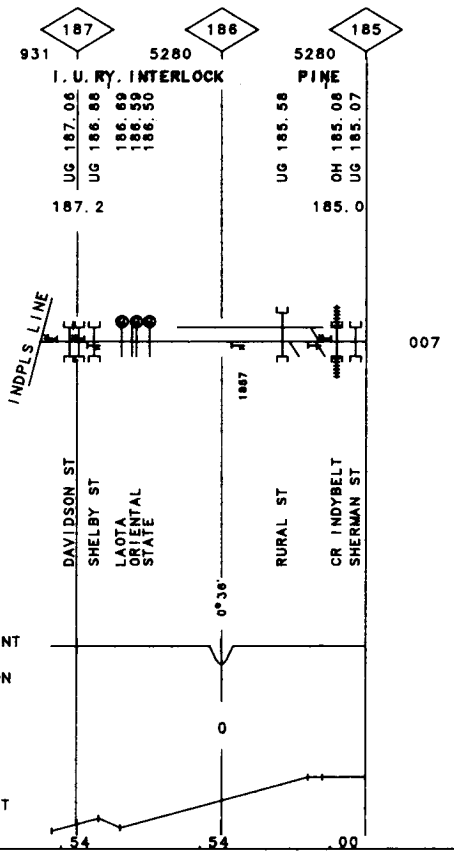

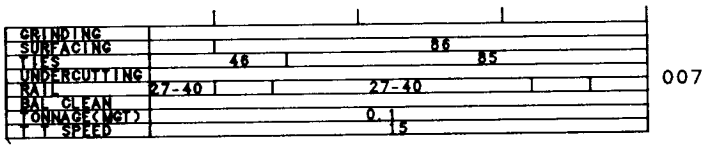

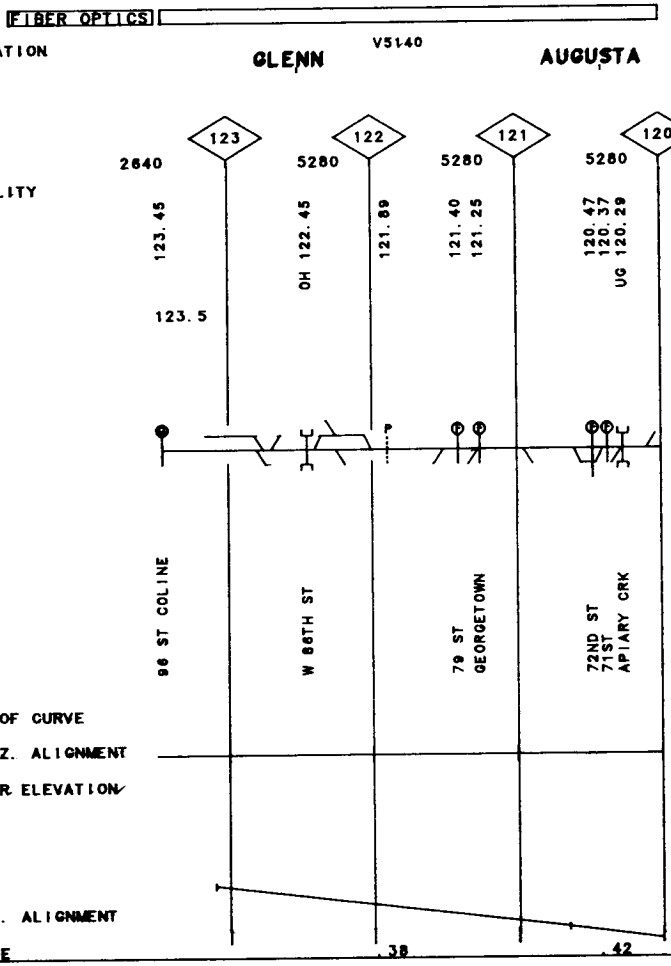

187

60-8312 ZIONSVILLE I.T. REV. 01/01/92 MP 120.00-MP 123.50 IN

188

60-8312 ZIONSVILLE I.T. REV. 01/01/92 MP 113.10-MP 120.00 IN

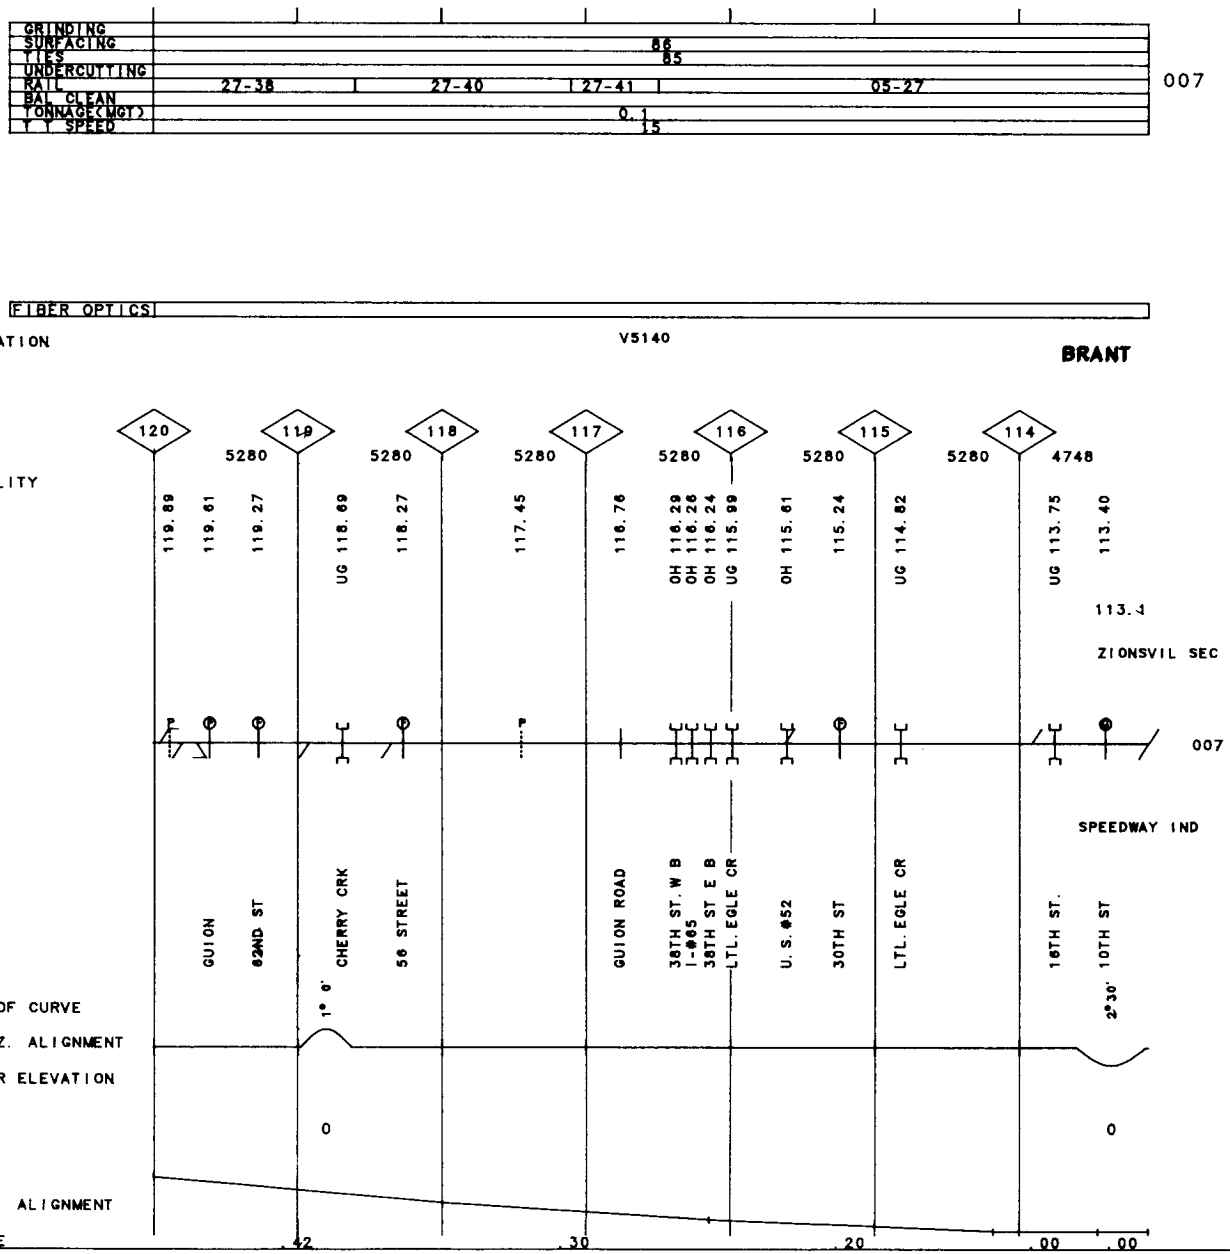

GRINDING						
SURFACING	43	47		85		
TIES	43	47		85		
UNDERCUTTING						
RAIL	05F43		05-46		05-46	007
BAL CLEAN						
TONNAGE(MGT)			1.1			
T T SPEED			15		10	

FIBER OPTICS

VALUATION TOWN

V6418 | V6402
BRANDT

INDIANAPOLIS

FACILITY

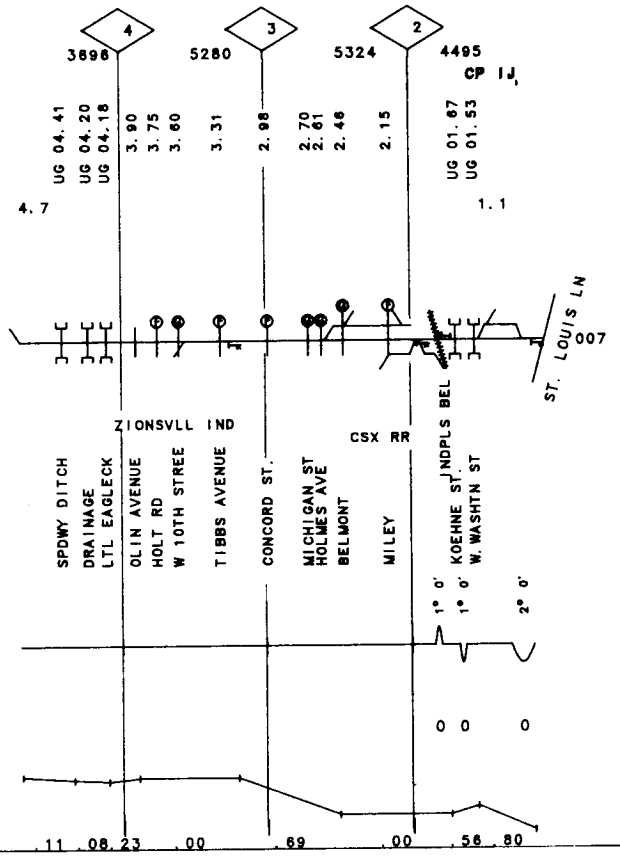

189

IN

1.80
3.50
4.70

1.10
MP 1.80 -MP
3.50

REV. 01/01/92

60-8564
ZIONSVILLE SEC.
ZIONSVILLE I.T.
SPEEDWAY R.T.

GRINDING	
SURFACING	79E
TIES	
UNDERCUTTING	
RAIL	30-
BAL CLEAN	
TONNAGE(MGT)	0.1
SPEED	10

007

FIBER OPTICS

VALUATION V6510
TOWN INDIANAPOLIS

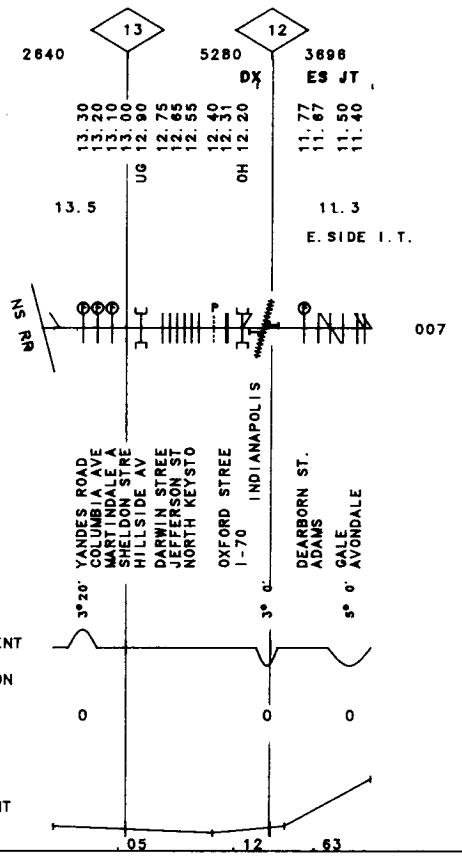

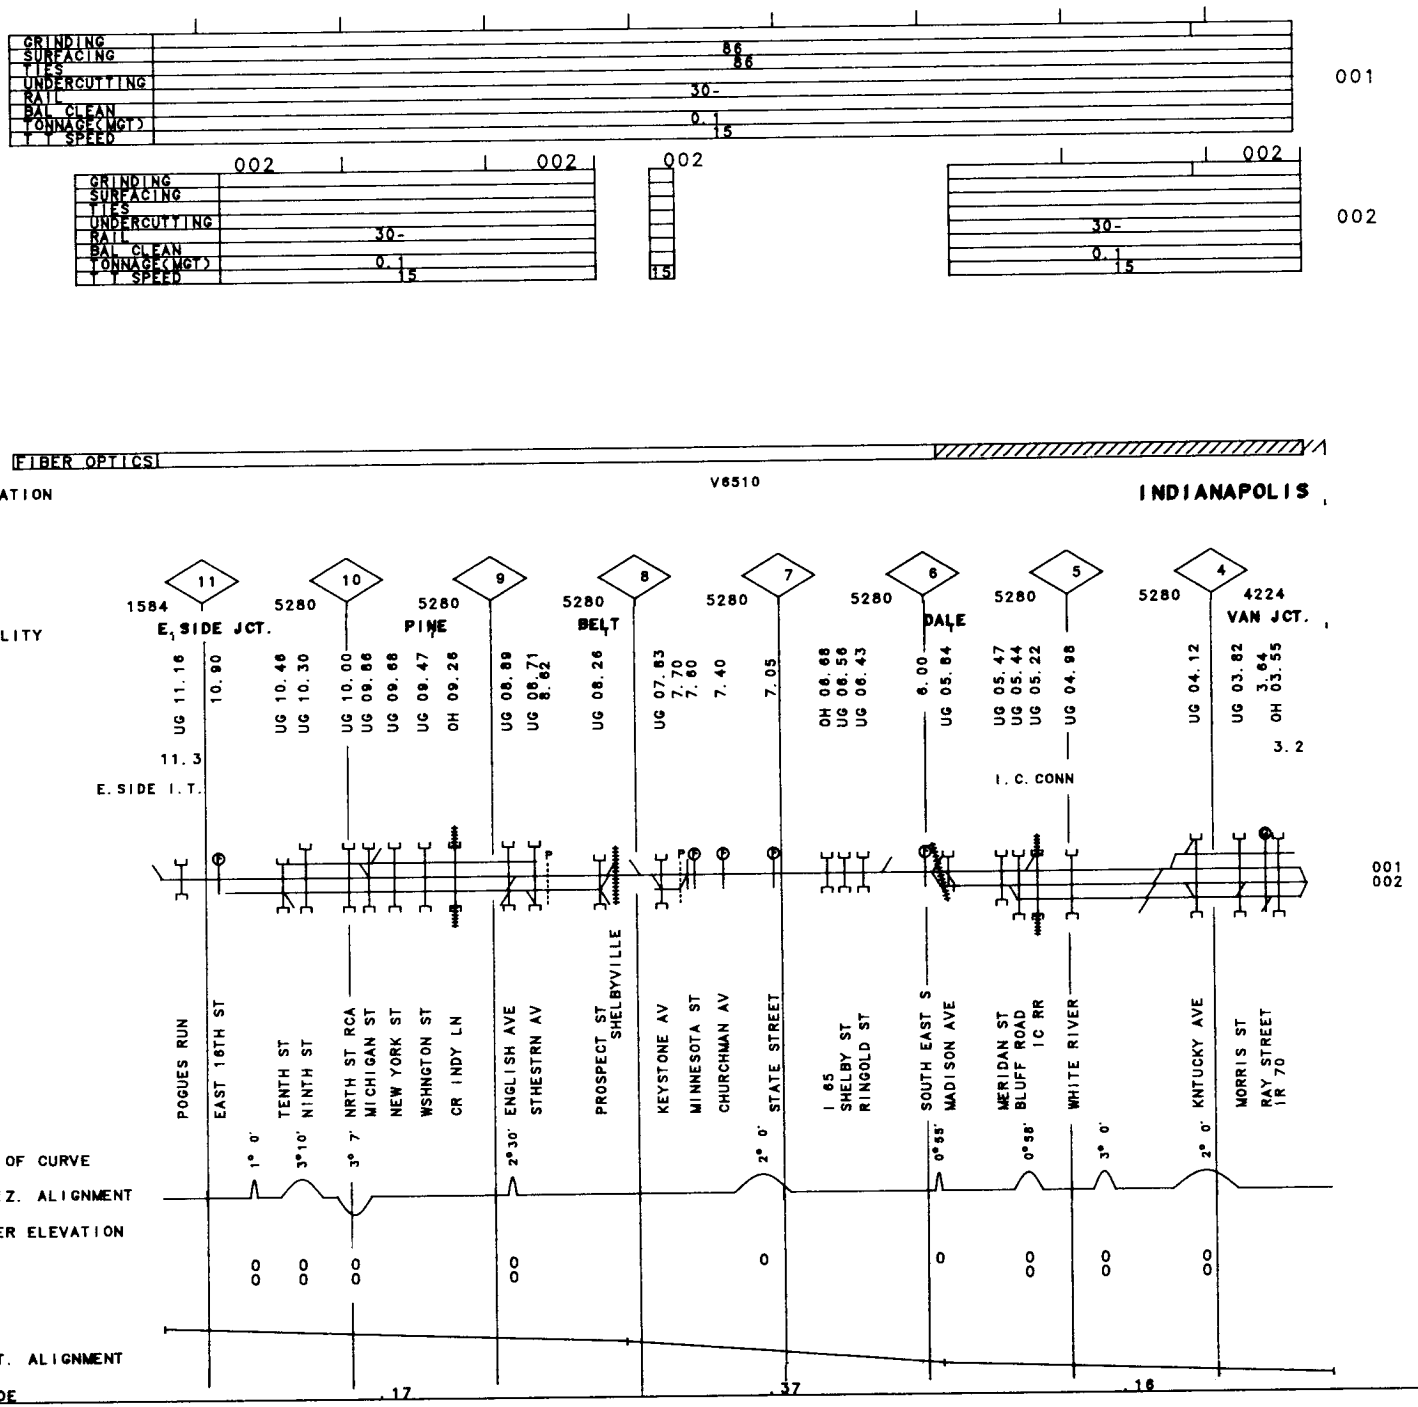
GRINDING
SURFACING
TIES
UNDERCUTTING
RAIL
BAL CLEAN
TONNAGE(MGT)
T T SPEED
86
86
30-
0.1
15
001
002
002
002
002
30-
0.1
15
FIBER OPTICS
V6510
VALUATION
TOWN
INDIANAPOLIS
FACILITY
11
10
9
8
7
6
5
4
1584
5280
5280
5280
5280
5280
5280
4224
E. SIDE JCT.
PINE
BELT
DALE
VAN JCT.
UG 11.16
10.90
UG 10.46
UG 10.30
UG 10.00
UG 09.86
UG 09.68
UG 09.47
OH 09.28
UG 08.89
UG 08.71
8.62
UG 08.26
UG 07.83
7.70
7.60
7.40
7.05
OH 06.68
UG 06.56
UG 06.43
6.00
UG 05.84
UG 05.47
UG 05.44
UG 05.22
UG 04.98
UG 04.12
UG 03.82
3.64
OH 03.55
11.3
E. SIDE I.T.
3.2
I. C. CONN
001
002
POGUES RUN
EAST 16TH ST
TENTH ST
NINTH ST
NRTH ST RCA
MICHIGAN ST
NEW YORK ST
WSHNGTON ST
CR INDY LN
ENGLISH AVE
STHESTRN AV
PROSPECT ST
SHELBYVILLE
KEYSTONE AV
MINNESOTA ST
CHURCHMAN AV
STATE STREET
I 65
SHELBY ST
RINGOLD ST
SOUTH EAST S
MADISON AVE
MERIDAN ST
BLUFF ROAD
IC RR
WHITE RIVER
KNTUCKY AVE
MORRIS ST
RAY STREET
IR 70
1° 0'
3°10'
3° 7'
2°30'
2° 0'
0°55'
0°58'
3° 0'
2° 0'
DEG OF CURVE
HORIZ. ALIGNMENT
SUPER ELEVATION
VERT. ALIGNMENT
GRADE
.17
.37
.16

192

60-8320 INDIANAPOLIS BELT R.T. REV. 01/01/92 MP .00 -MP 3.20 IN

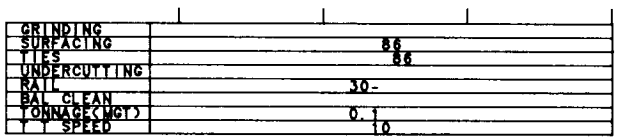

FIBER OPTICS

VALUATION
TOWN

V6510
N. INDIANAPOLIS

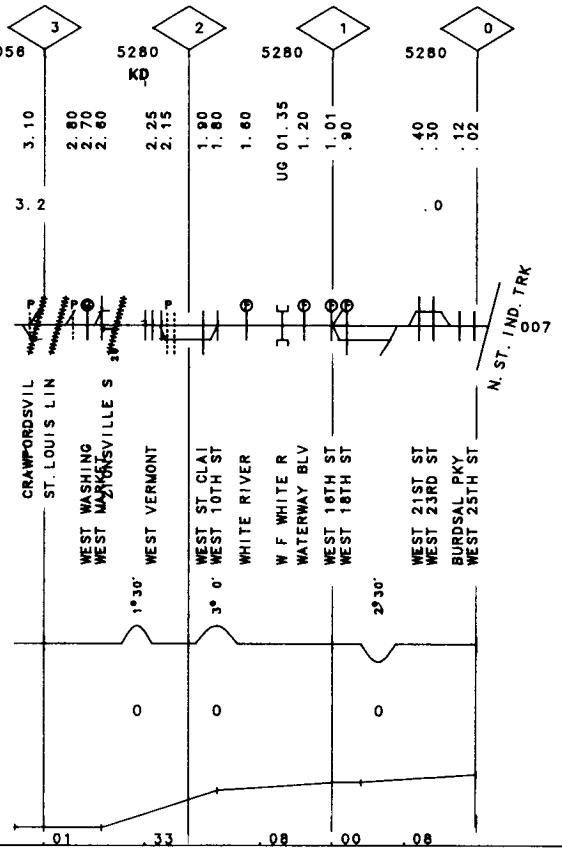

GRINDING	
SURFACING	
TIES	
UNDERCUTTING	
RAIL	30-
BAL CLEAN	
TONNAGE(MGT)	0.1
SPEED	10

007

FIBER OPTICS

VALUATION V6510

TOWN INDIANAPOLIS

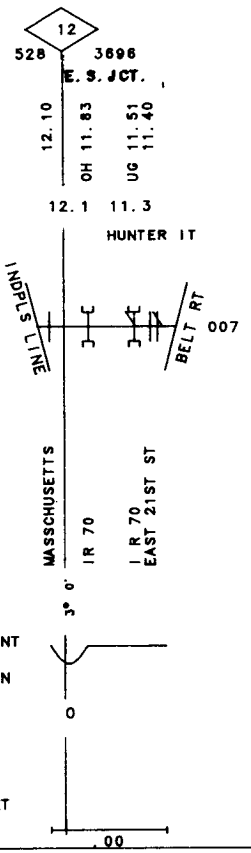

193

IN

MP 11.30 -MP 12.10

REV. 01/01/92

60-8323 EASTSIDE IND.

60-833P PEABODY I.T. REV. 01/01/92 MP 92.30 -MP 96.00 IN

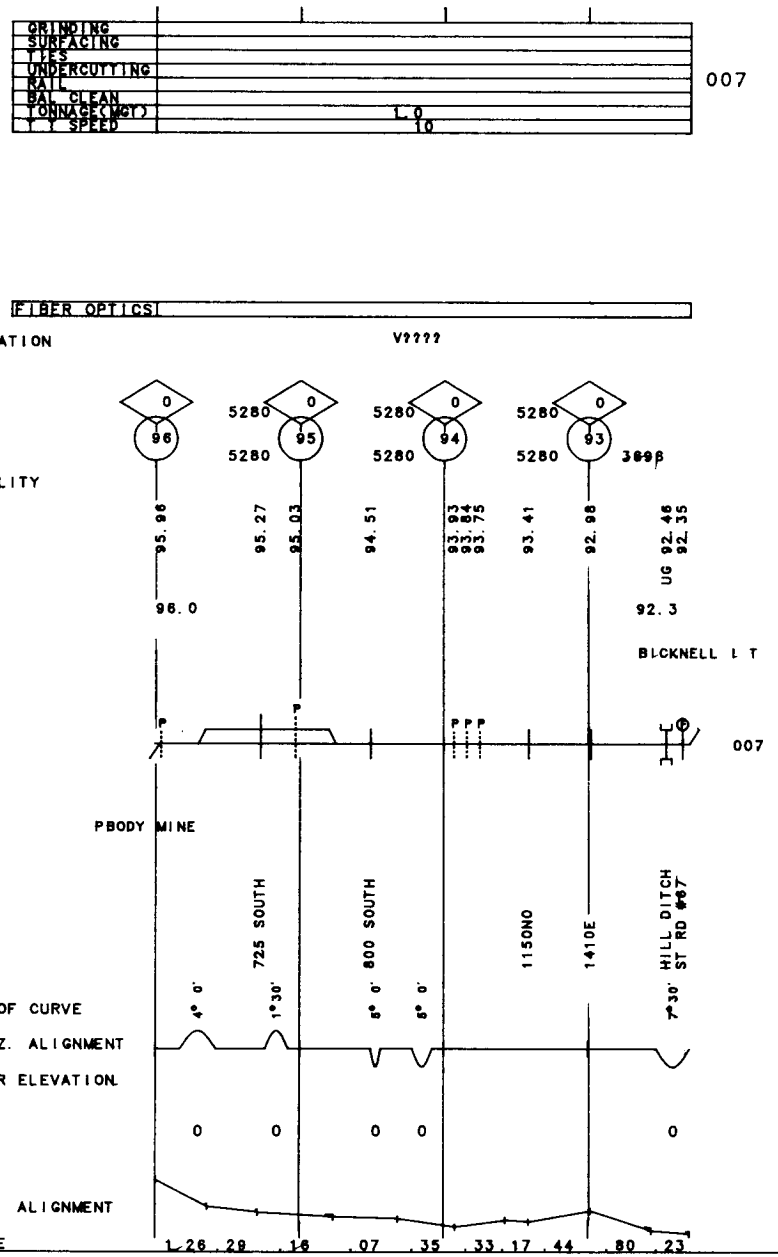

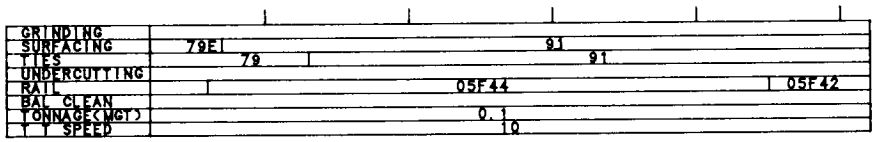

FIBER OPTICS

VALUATION TOWN

EAST SIDE, INDPLS

HUNTER

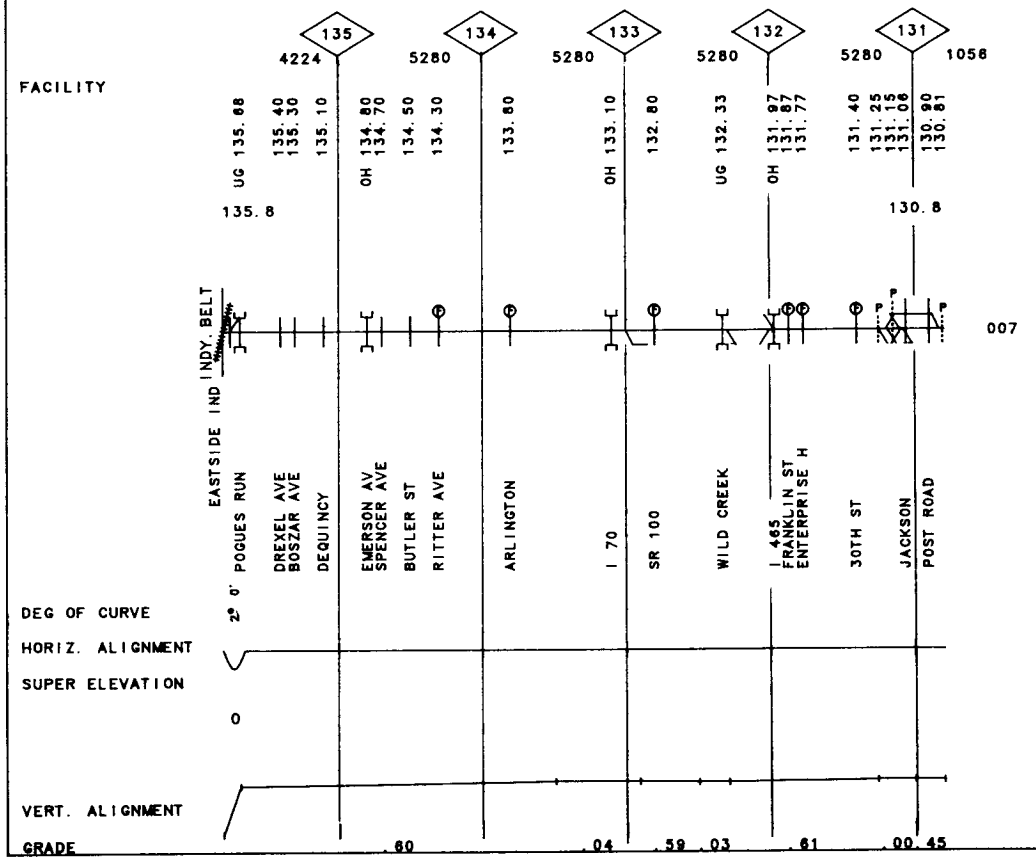

GRINDING	
SURFACING	
TIES	
UNDERCUTTING	
RAIL	
BAL CLEAN	
TONNAGE(MGT)	
T T SPEED	10

002

GRINDING	
SURFACING	78E
TIES	78
UNDERCUTTING	
RAIL	30-53
BAL CLEAN	
TONNAGE(MGT)	0.1
T T SPEED	10

001

FIBER OPTICS

VALUATION V7238
TOWN LOUISVILLE

110

2989

FACILITY MARK

110.58 UG
110.36 UG
110.27 UG
110.13 UG
110.03 UG

110.6

IC RR

002
001

11TH ST
12 ST
13 ST
BROADWAY ST
MAGAZINE ST

DEG OF CURVE 10°30' 10°30'

HORIZ. ALIGNMENT

SUPER ELEVATION

0 0
0 0

VERT. ALIGNMENT

GRADE 2.3115

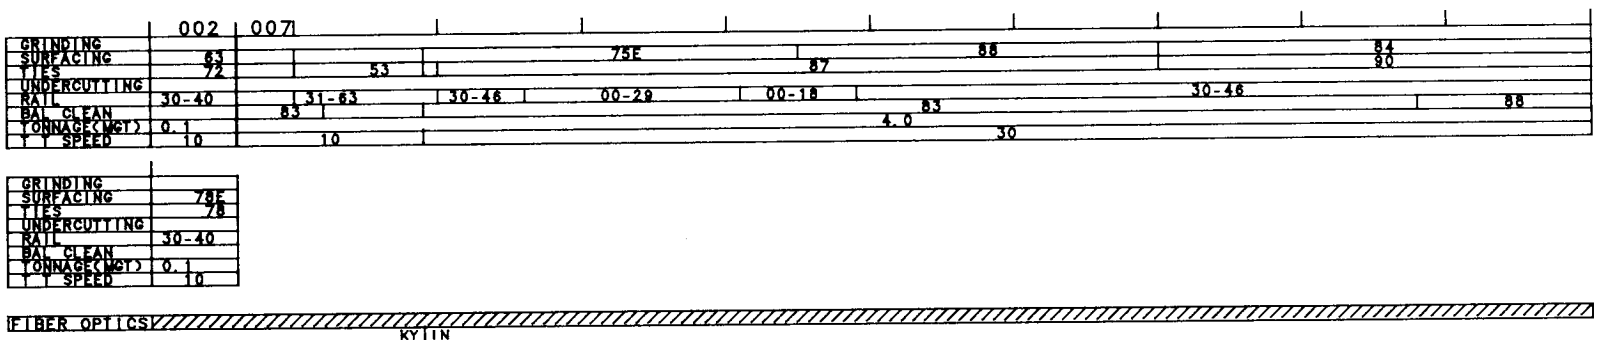

VALUATION TOWN — KY V7238 | IN V7155 — JEFFERSONVILLE

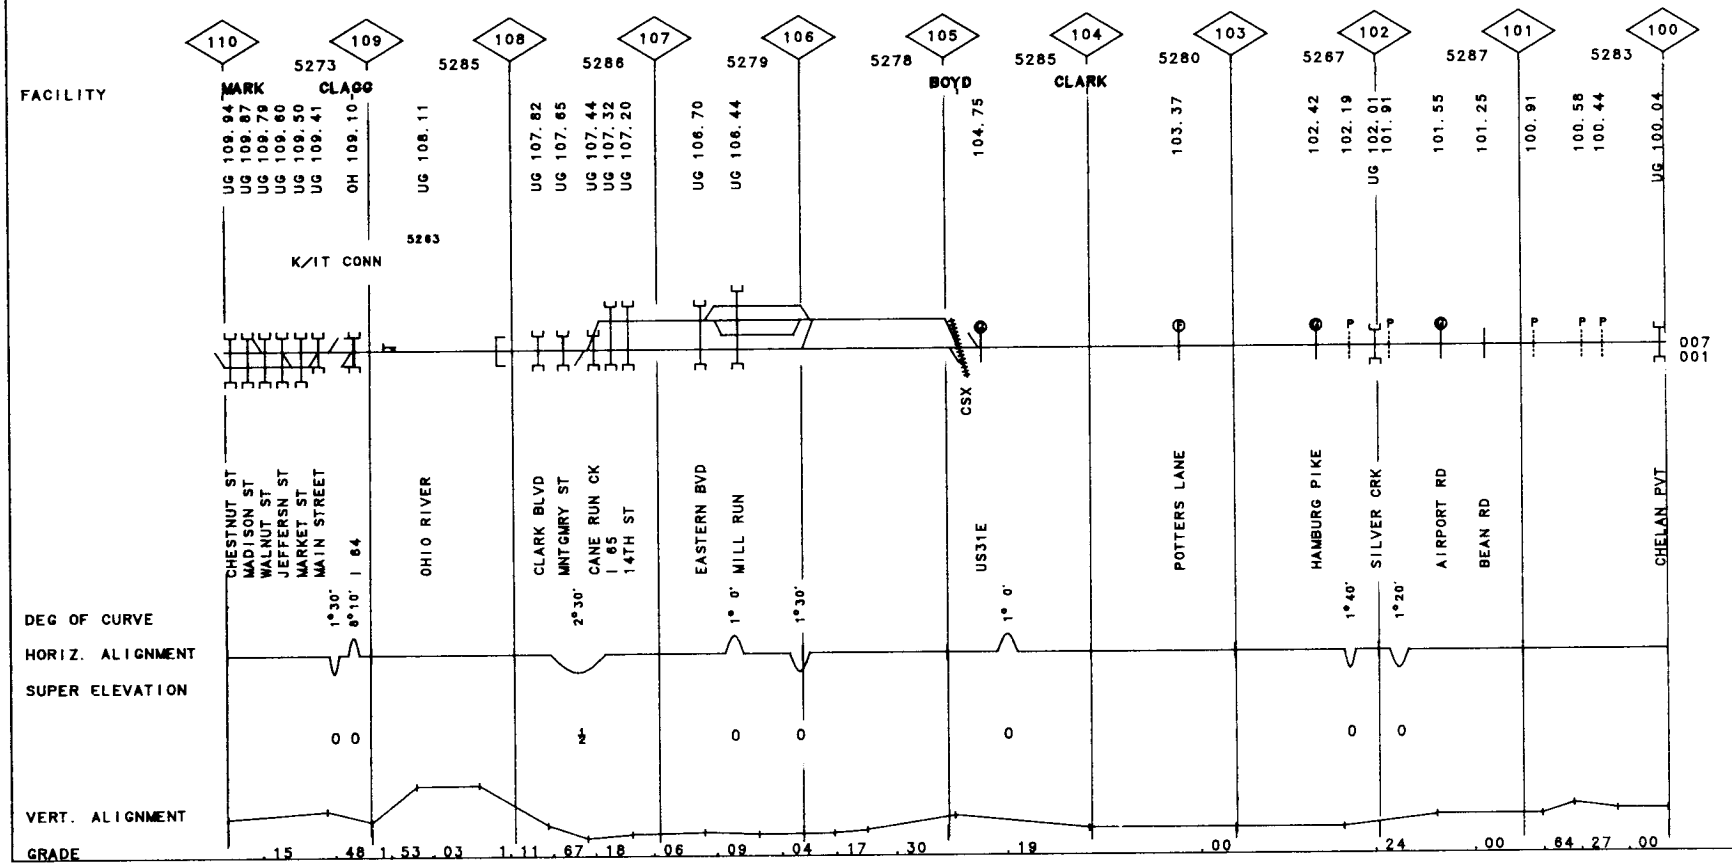

100.00 104.00
MP 104.00-MP 108.10 IN/ KY
108.10 110.00

REV. 01/01/92

60-8333
LOUISVILLE SEC.
LOUISVILLE I.T.
LOUISVILLE I.T.

198

60-8333 LOUISVILLE SEC. REV. 01/01/92 MP 90.00 -MP 100.00 IN

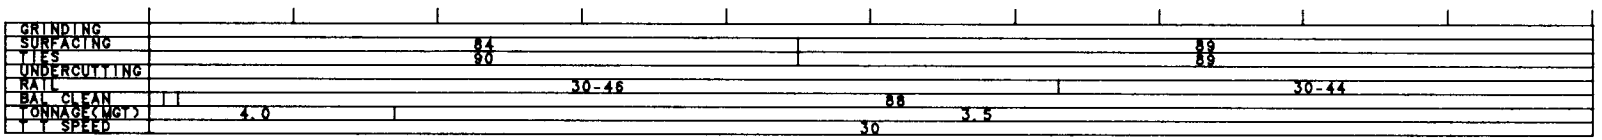

 

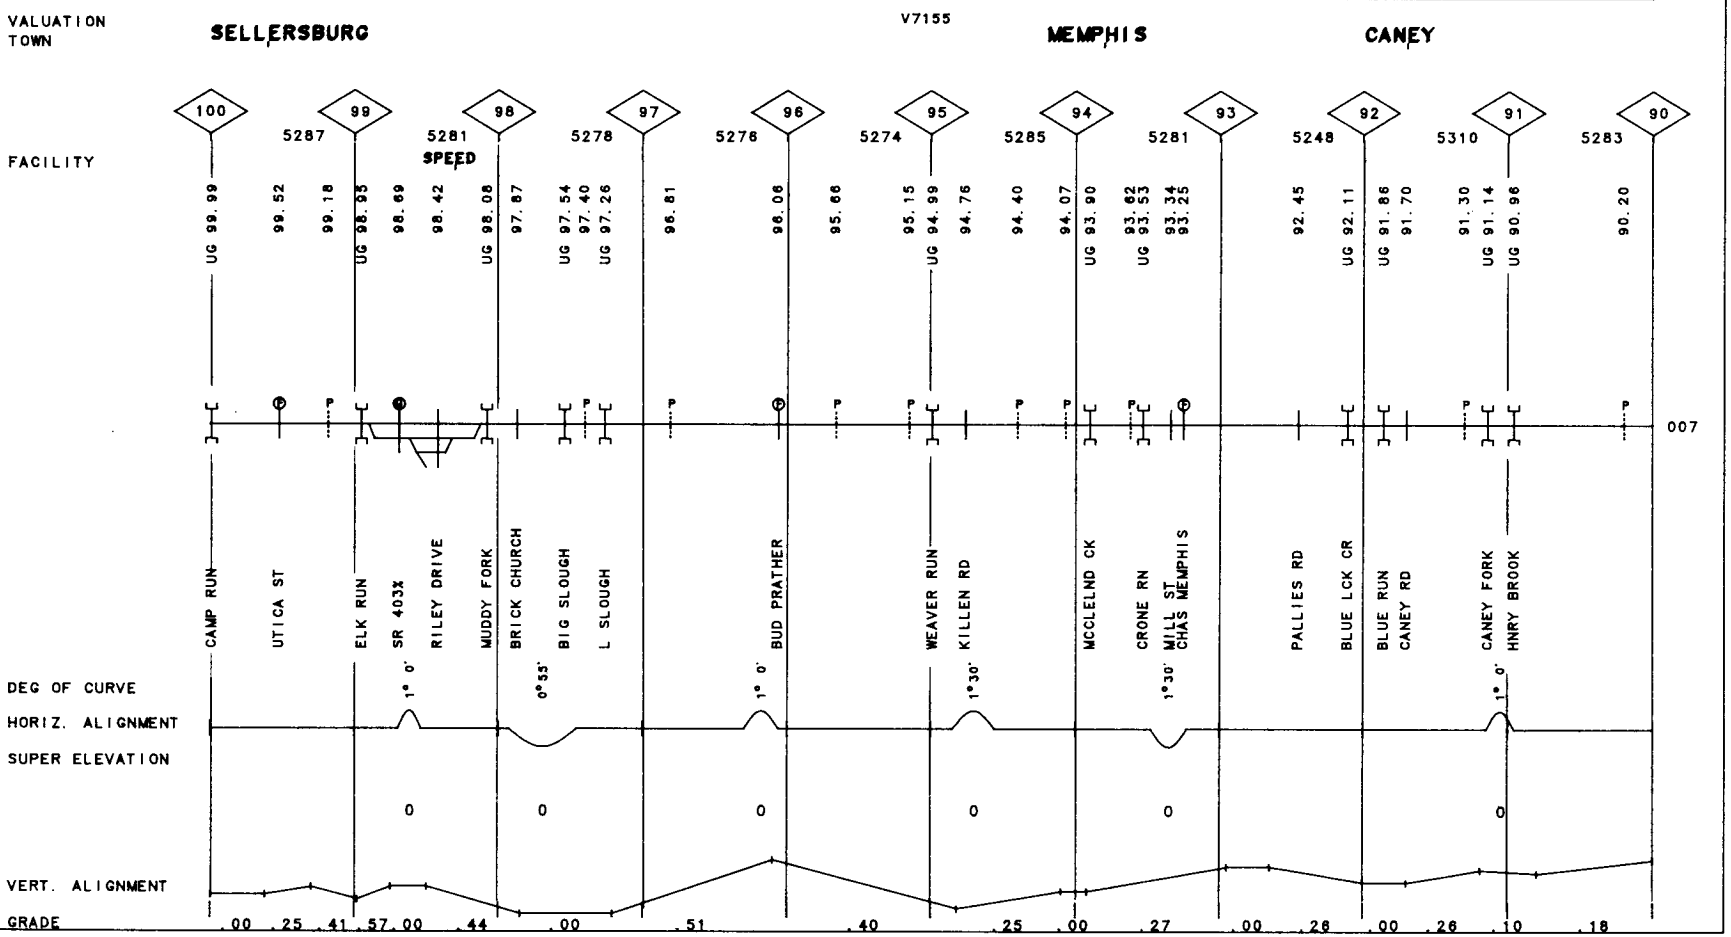

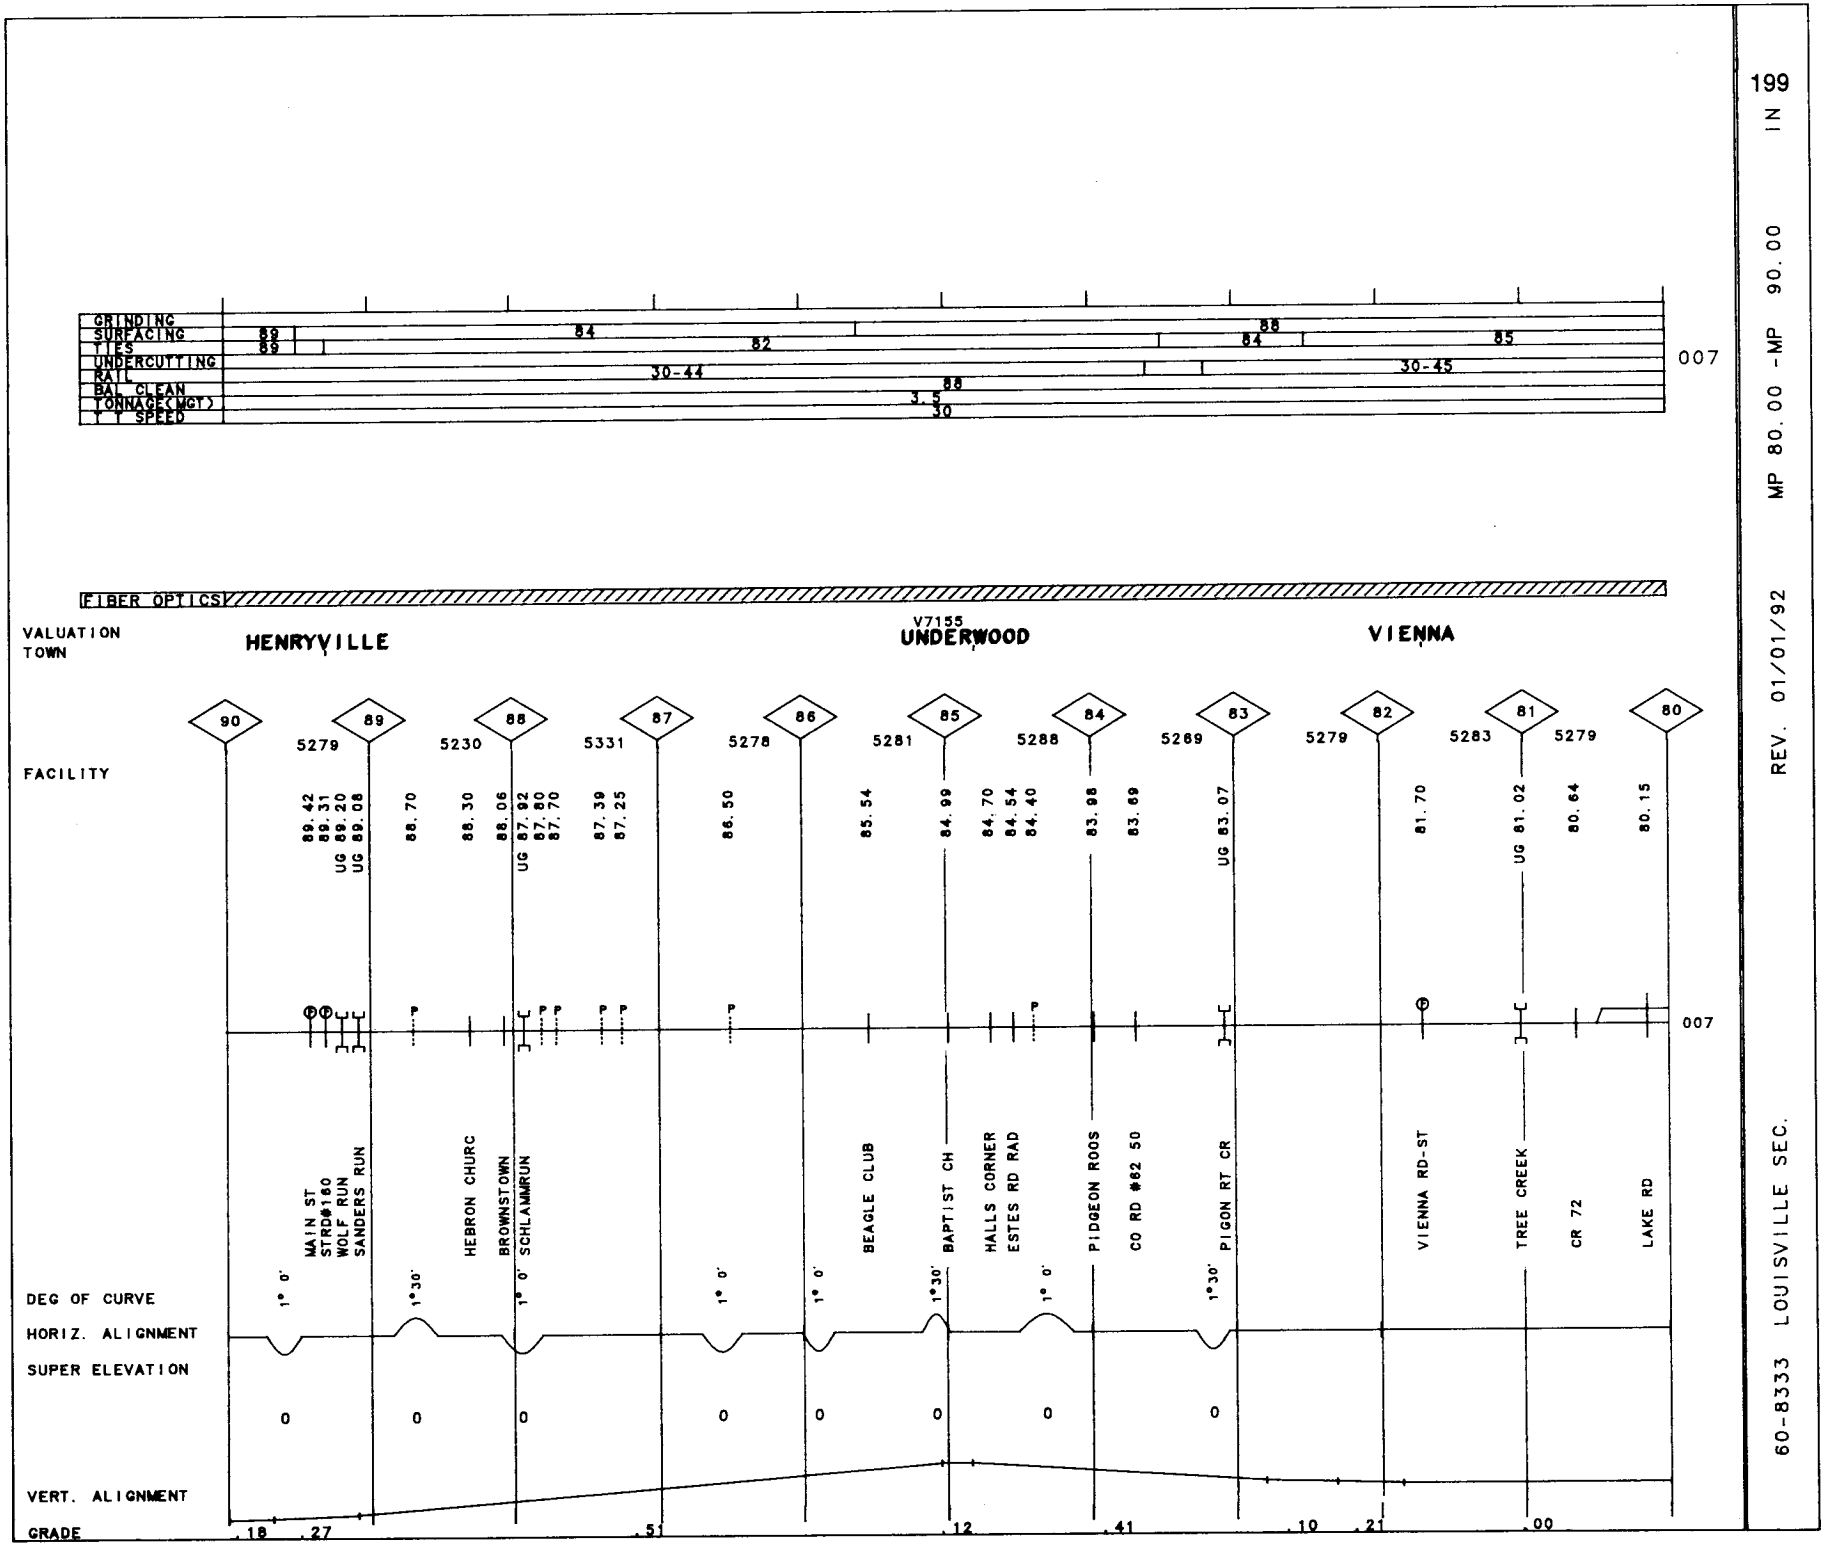
199 IN
MP 80.00 -MP 90.00
REV. 01/01/92
60-8333 LOUISVILLE SEC.
GRINDING
SURFACING
TIES
UNDERCUTTING
RAIL
BAL CLEAN
TONNAGE(MGT)
T T SPEED
89
89
84
82
88
84
85
30-44
30-45
88
3.5
30
007
FIBER OPTICS
VALUATION TOWN
HENRYVILLE
V7155
UNDERWOOD
VIENNA
FACILITY
90
89
88
87
86
85
84
83
82
81
80
5279
5230
5331
5278
5281
5288
5289
5279
5283
5279
89.42
89.31
UG 89.20
UG 89.08
88.70
88.30
88.06
UG 87.92
87.80
87.70
87.39
87.25
86.50
85.54
84.99
84.70
84.54
84.40
83.98
83.69
UG 83.07
81.70
UG 81.02
80.64
80.15
007
MAIN ST
STRD#160
WOLF RUN
SANDERS RUN
HEBRON CHURC
BROWNSTOWN
SCHLAMMRUN
BEAGLE CLUB
BAPTIST CH
HALLS CORNER
ESTES RD RAD
PIDGEON ROOS
CO RD #62 50
PIGON RT CR
VIENNA RD-ST
TREE CREEK
CR 72
LAKE RD
DEG OF CURVE
HORIZ. ALIGNMENT
SUPER ELEVATION
VERT. ALIGNMENT
GRADE
1° 0'
1°30'
1° 0'
1° 0'
1° 0'
1°30'
1° 0'
1°30'
0
0
0
0
0
0
0
0
.18
.27
.51
.12
.41
.10
.21
.00

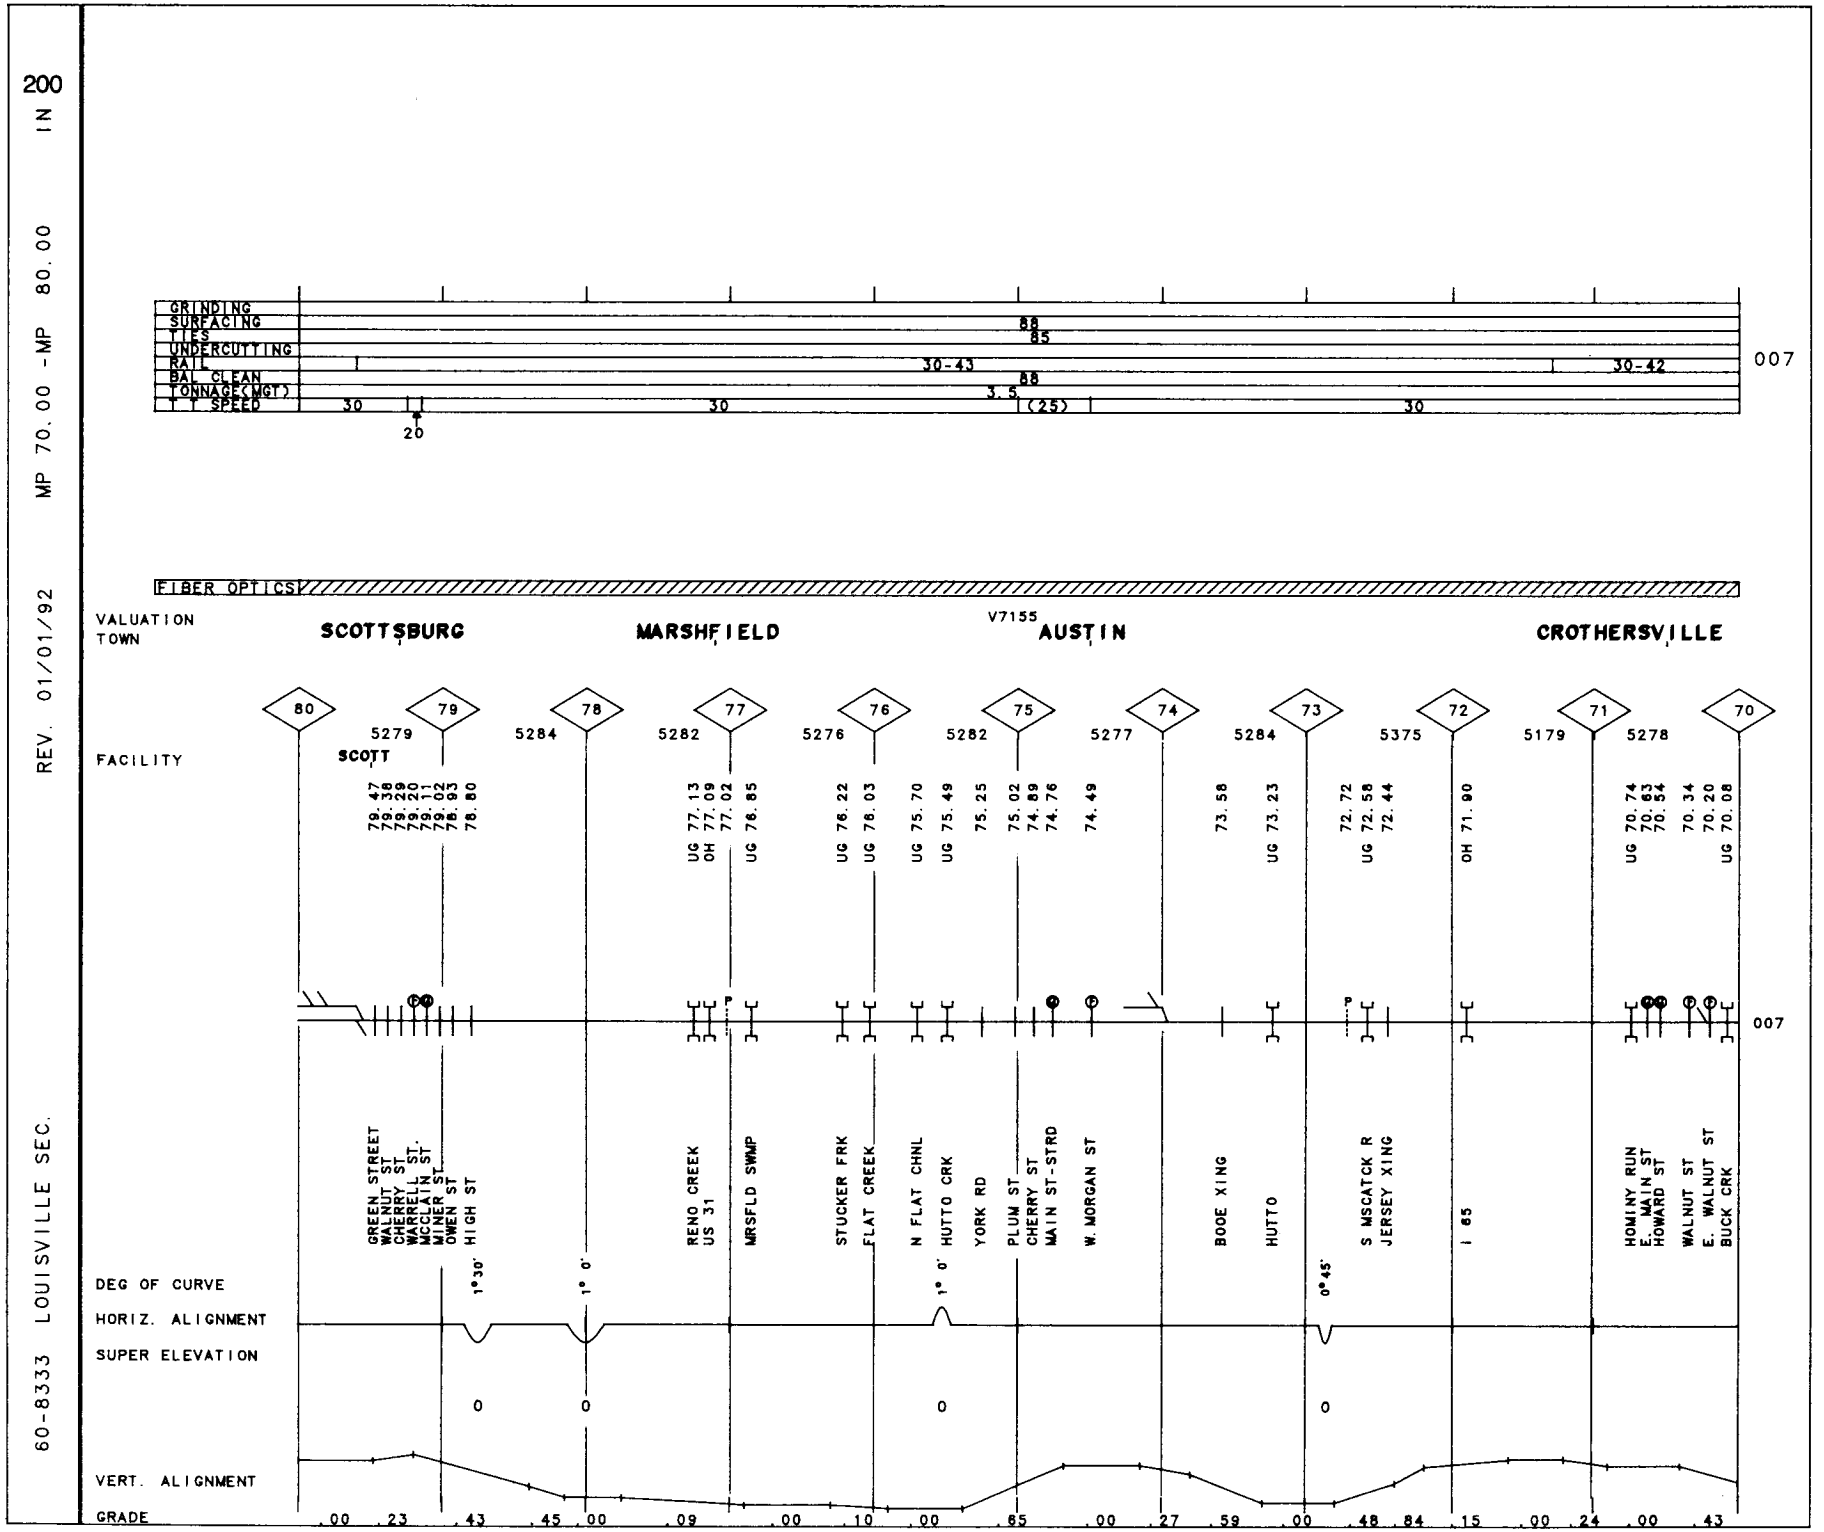
200 IN
MP 70.00 -MP 80.00
REV. 01/01/92
60-8333 LOUISVILLE SEC.
GRINDING
SURFACING
TIES
UNDERCUTTING
RAIL
BAL. CLEAN
TONNAGE(MGT)
T.T. SPEED
30
20
30
88
85
30-43
88
3.5
(25)
30-42
30
007
FIBER OPTICS
VALUATION TOWN
SCOTTSBURG
MARSHFIELD
V7155
AUSTIN
CROTHERSVILLE
80
79
78
77
76
75
74
73
72
71
70
FACILITY
SCOTT
5279
5284
5282
5276
5282
5277
5284
5375
5179
5278
79.47
79.38
79.29
79.20
79.11
79.02
78.93
78.80
UG 77.13
OH 77.09
77.02
UG 76.85
UG 76.22
UG 76.03
UG 75.70
UG 75.49
75.25
75.02
74.89
74.76
74.49
73.58
UG 73.23
72.72
UG 72.58
72.44
OH 71.90
UG 70.74
70.63
70.54
70.34
70.20
UG 70.08
GREEN STREET
WALNUT ST
CHERRY ST
WARRELL ST
MCCLAIN ST
MINER ST
OWEN ST
HIGH ST
RENO CREEK
US 31
MRSFLD SWMP
STUCKER FRK
FLAT CREEK
N FLAT CHNL
HUTTO CRK
YORK RD
PLUM ST
CHERRY ST
MAIN ST-STRD
W. MORGAN ST
BOOE XING
HUTTO
S MSCATCK R
JERSEY XING
I 65
HOMINY RUN
E. MAIN ST
HOWARD ST
WALNUT ST
E. WALNUT ST
BUCK CRK
1°30'
1° 0'
1° 0'
0°45'
DEG OF CURVE
HORIZ. ALIGNMENT
SUPER ELEVATION
0
0
0
0
VERT. ALIGNMENT
GRADE
.00 .23 .43 .45 .00 .09 .00 .10 .00 .85 .00 .27 .59 .00 .48 .84 .15 .00 .24 .00 .43

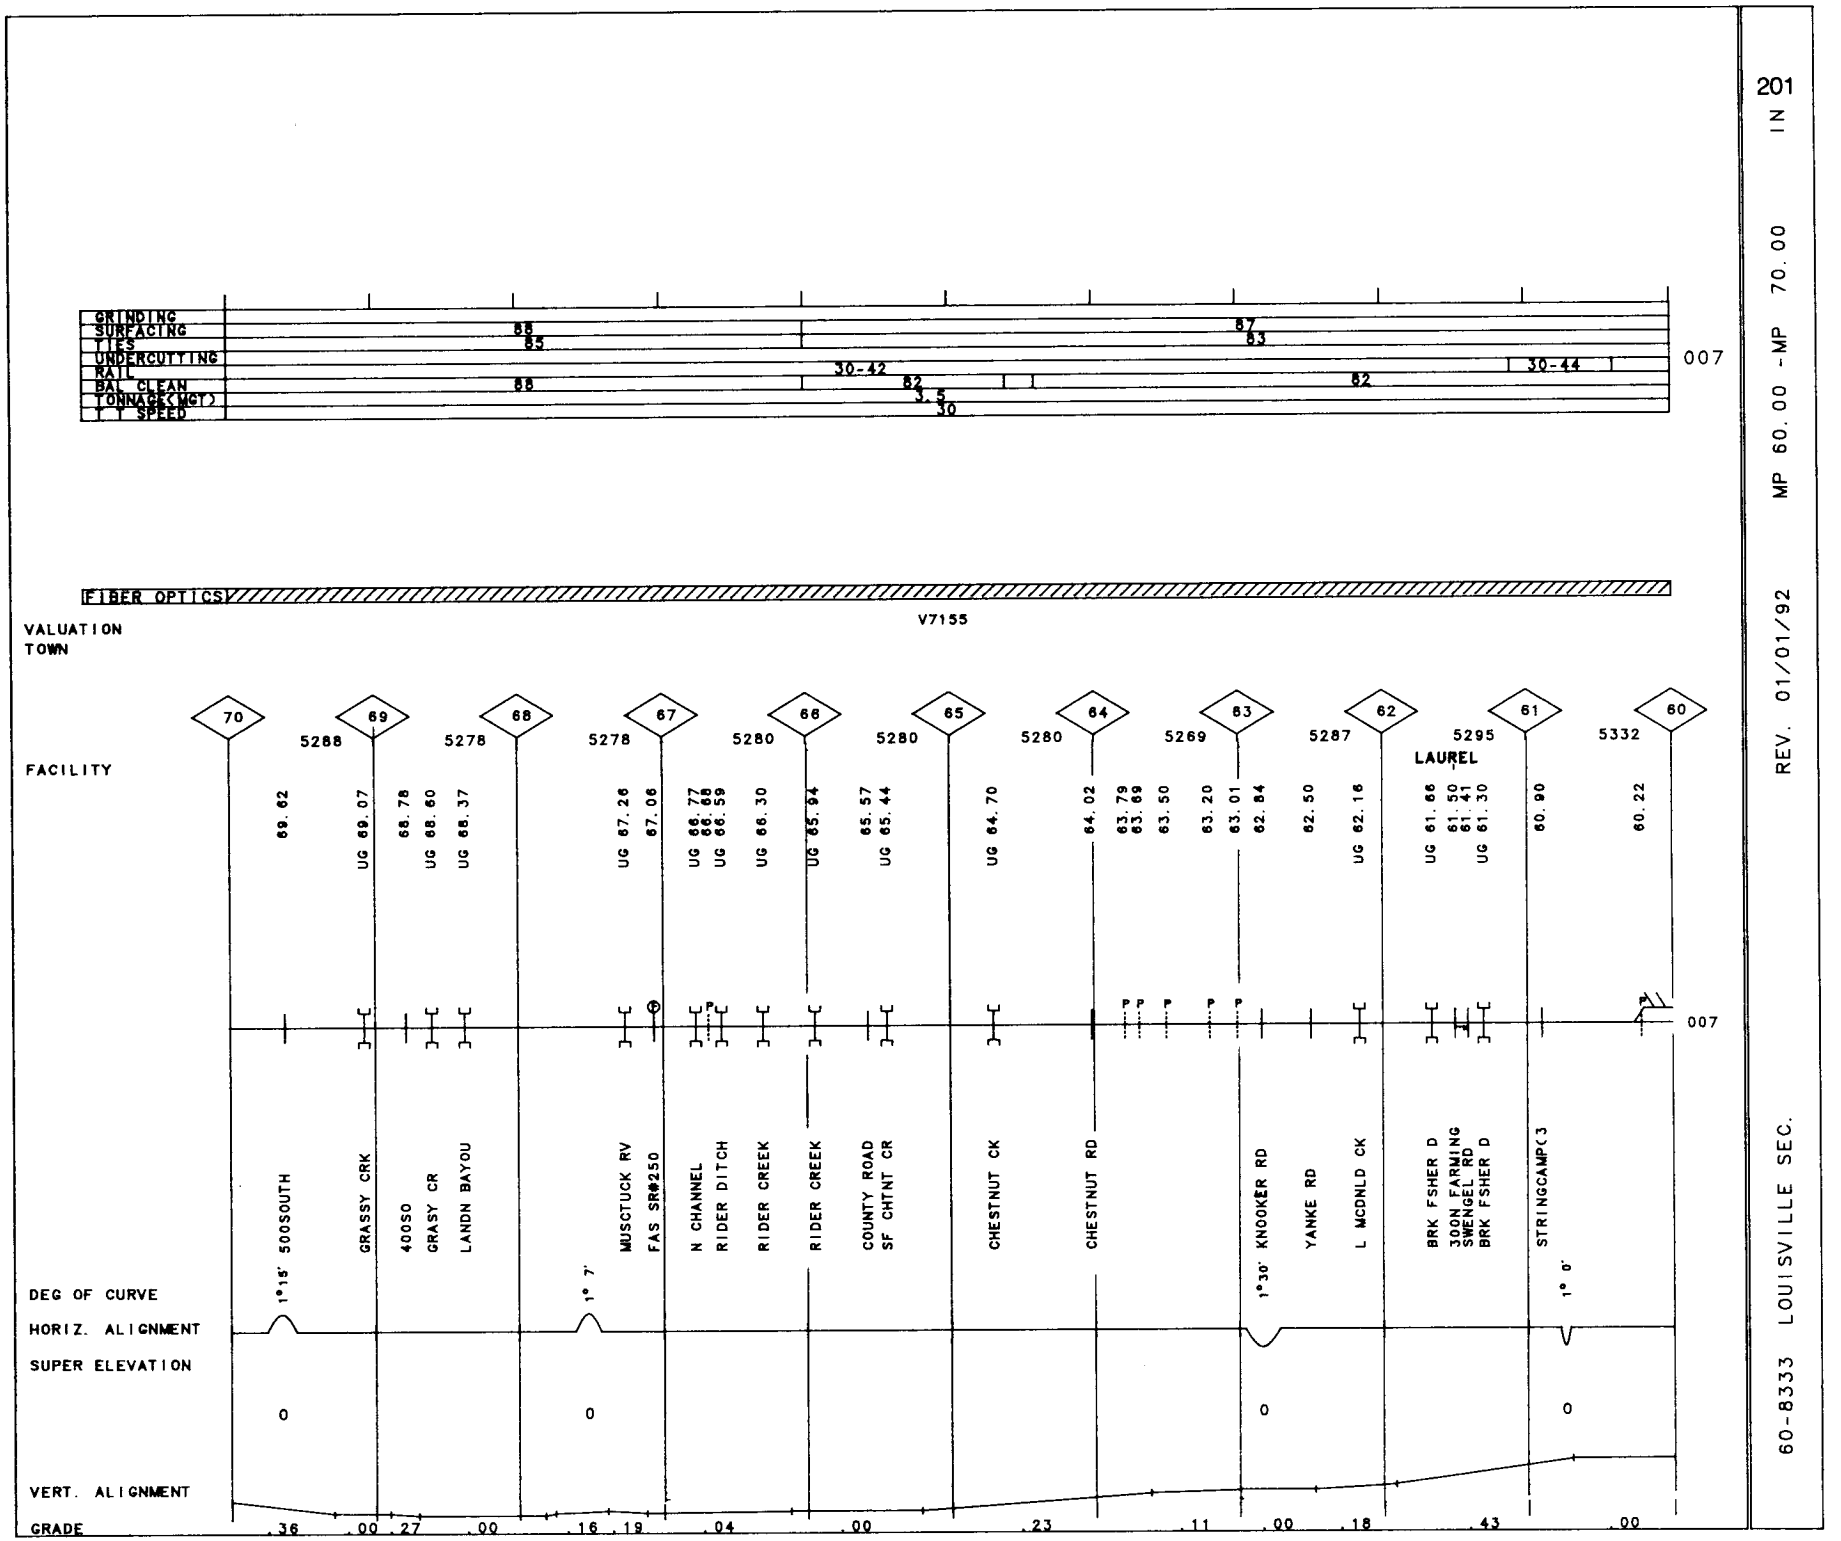

201

IN

MP 60.00 -MP 70.00

REV. 01/01/92

60-8333 LOUISVILLE SEC.

202

60-8333 LOUISVILLE SEC. REV. 01/01/92 MP 50.00 -MP 60.00 IN

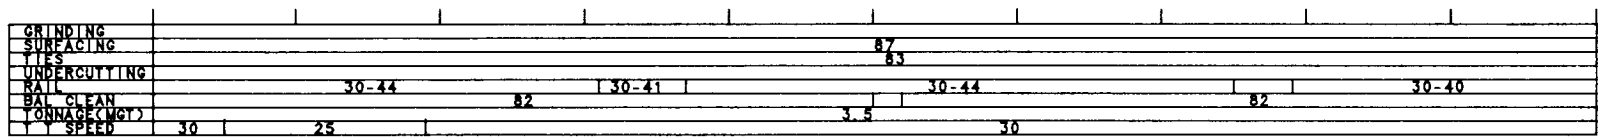

FIBER OPTICS

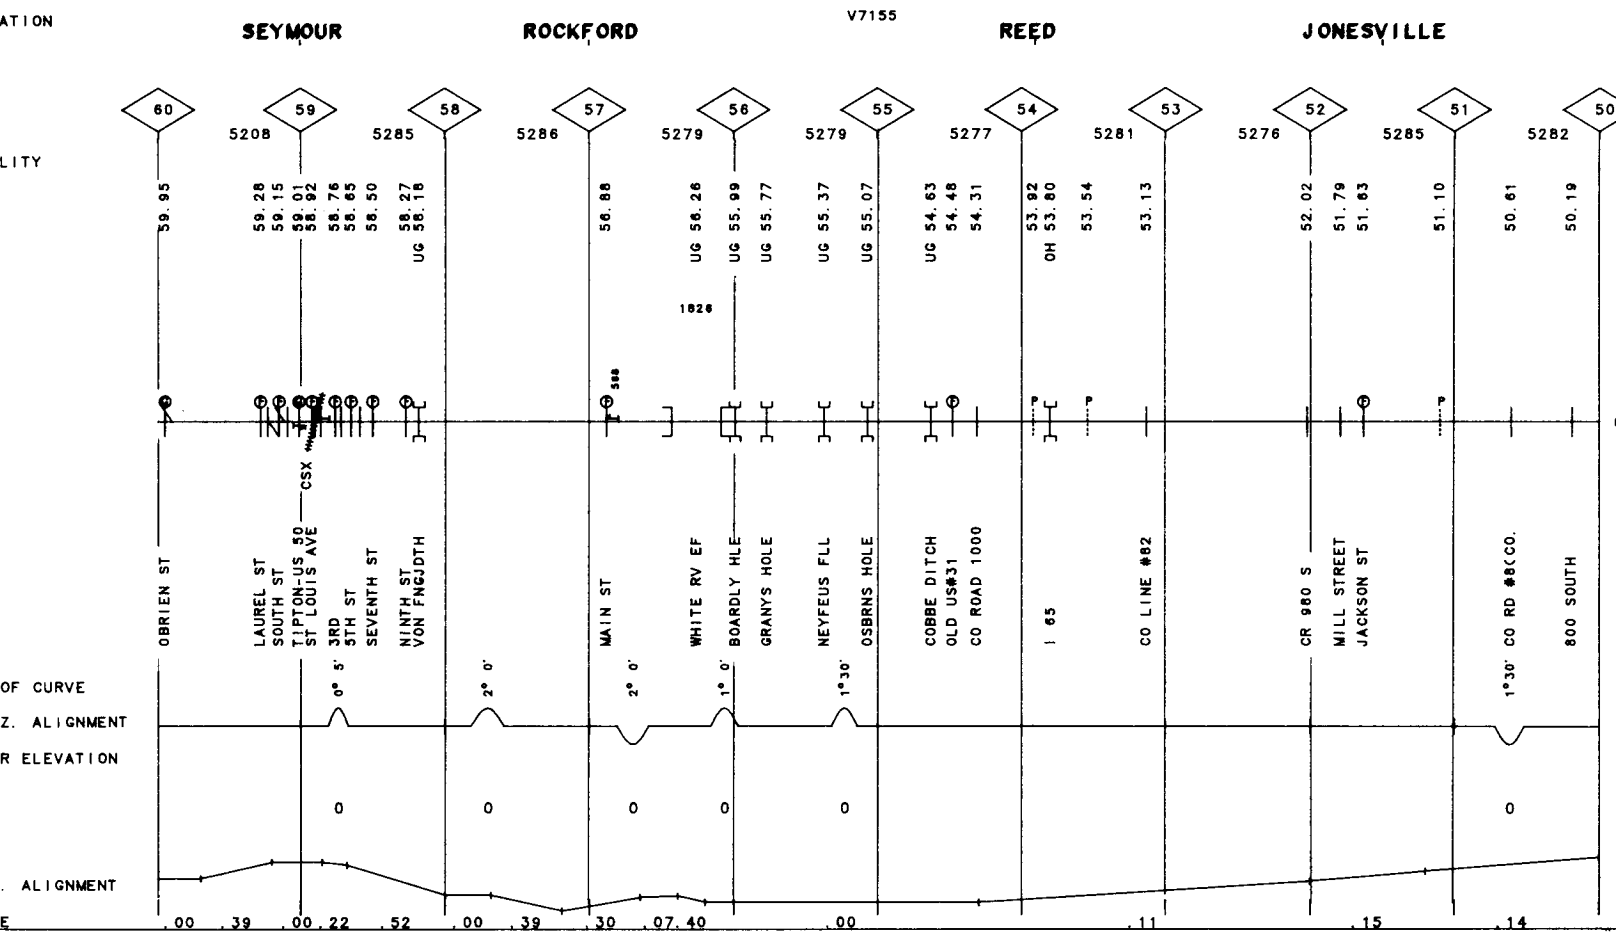

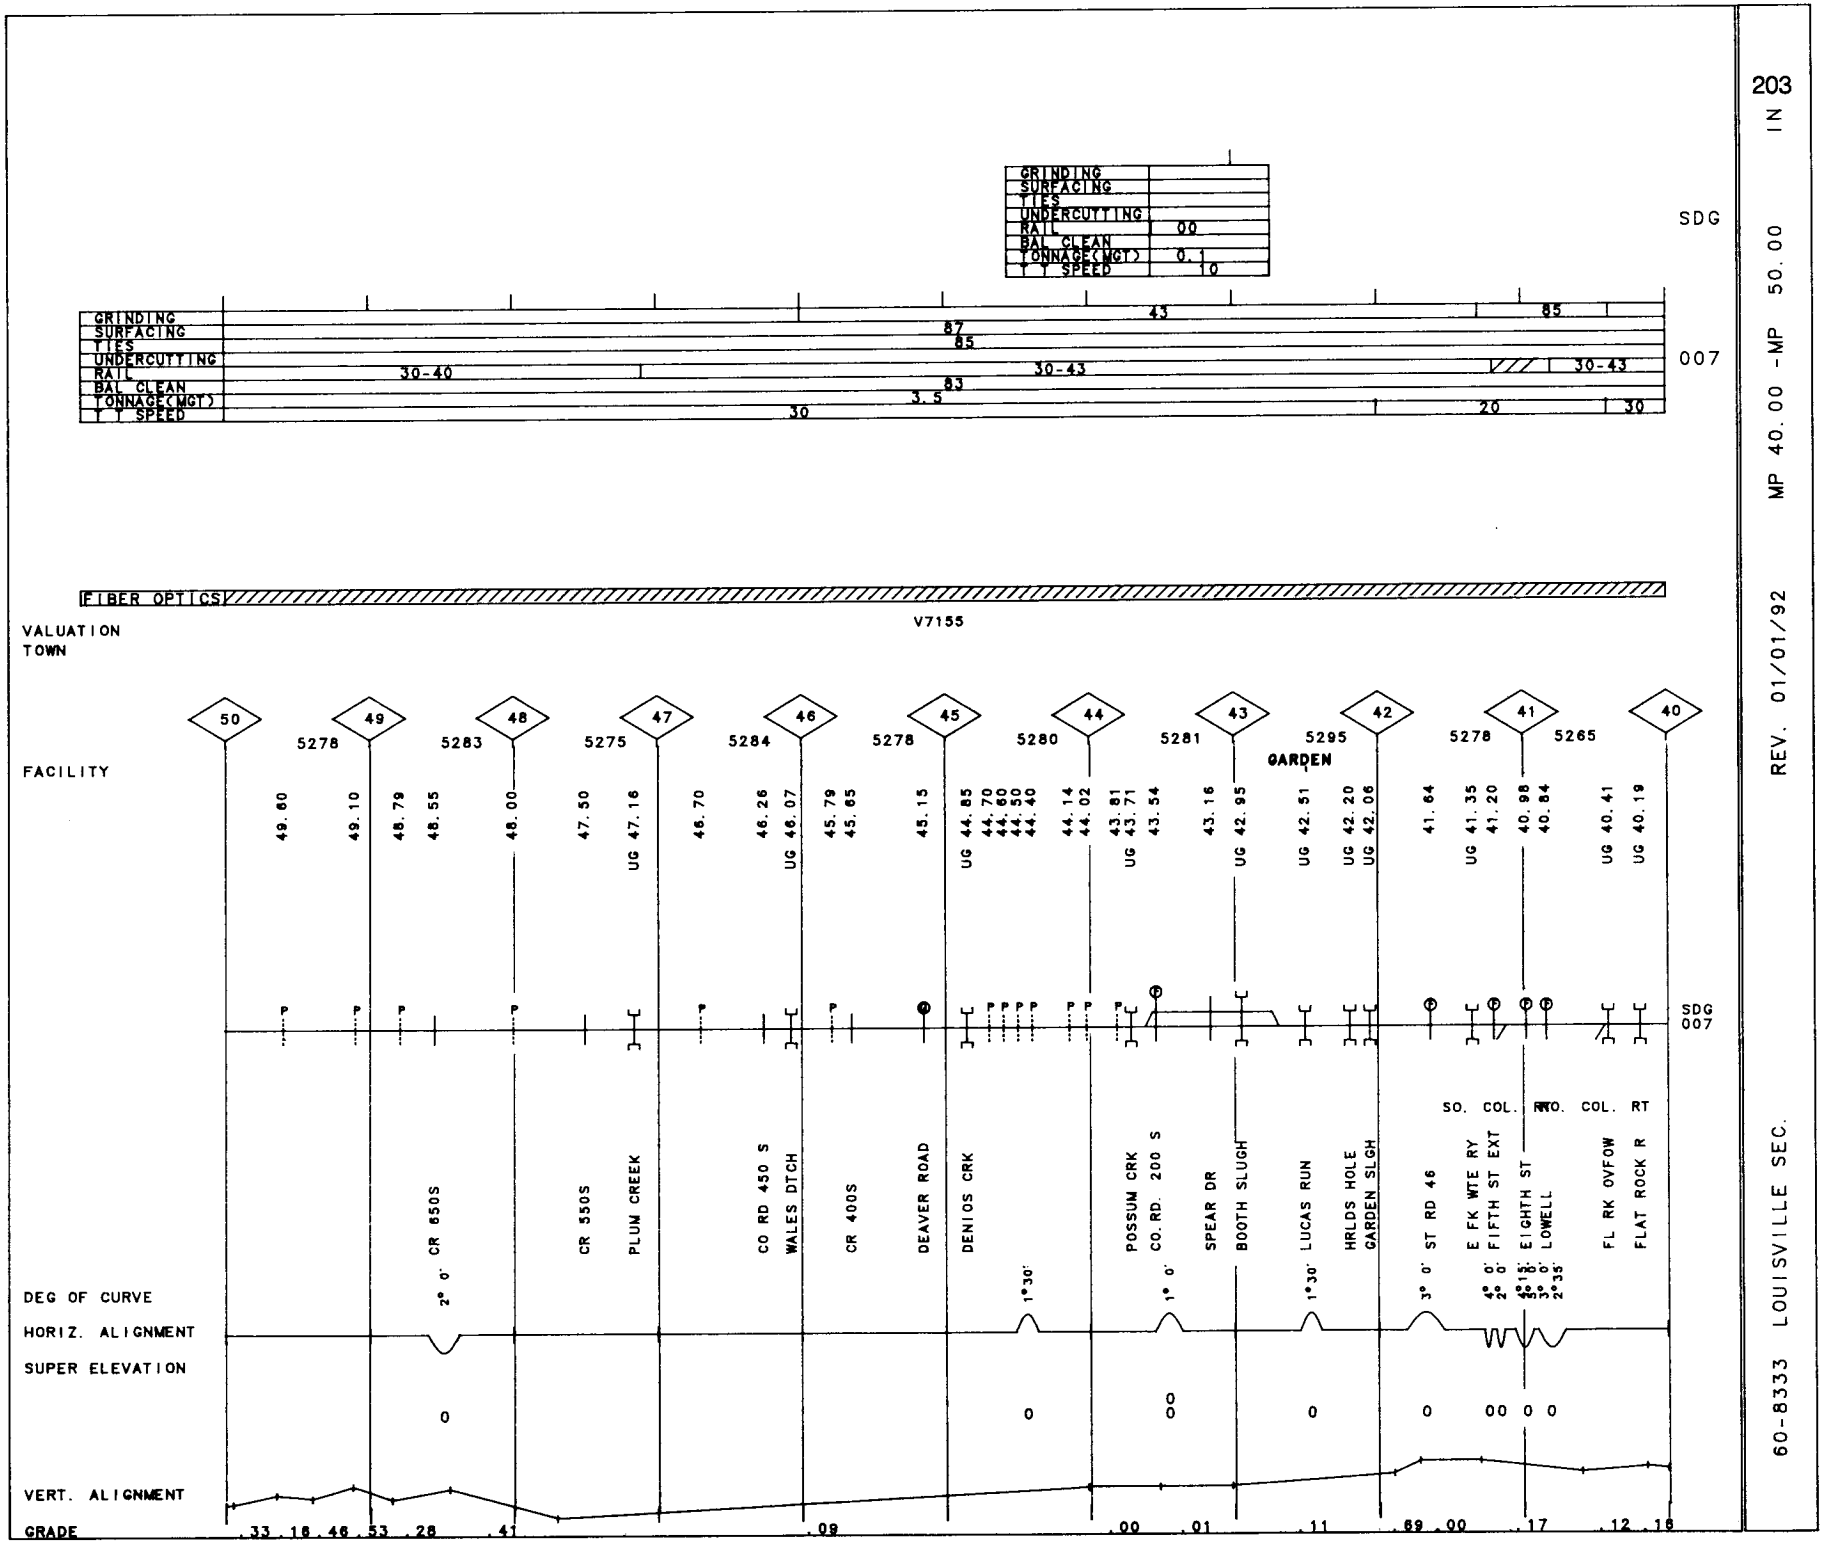
GRINDING
SURFACING
TIES
UNDERCUTTING
RAIL
BAL CLEAN
TONNAGE(MGT)
T T SPEED
0.0
0.1
10
SDG
007
30-40
30-43
43
85
87
85
83
3.5
30
20
FIBER OPTICS
V7155
VALUATION
TOWN
FACILITY
50
49
48
47
46
45
44
43
42
41
40
5278
5283
5275
5284
5278
5280
5281
5295
GARDEN
5278
5265
49.60
49.10
48.79
48.55
48.00
47.50
UG 47.16
46.70
46.26
UG 46.07
45.79
45.65
45.15
UG 44.85
44.70
44.60
44.50
44.40
44.14
44.02
43.81
UG 43.71
43.54
43.16
UG 42.95
UG 42.51
UG 42.20
UG 42.06
41.64
UG 41.35
41.20
40.98
40.84
UG 40.41
UG 40.19
CR 650S
CR 550S
PLUM CREEK
CO RD 450 S
WALES DTCH
CR 400S
DEAVER ROAD
DENIOS CRK
POSSUM CRK
CO.RD. 200 S
SPEAR DR
BOOTH SLUGH
LUCAS RUN
HRLDS HOLE
GARDEN SLGH
ST RD 46
E FK WTE RY
FIFTH ST EXT
EIGHTH ST
LOWELL
FL RK OVFOW
FLAT ROCK R
SO. COL.
RWO. COL.
RT
2° 0'
1°30'
1° 0'
1°30'
3° 0'
4° 0'
2° 0'
3° 0'
2°35'
DEG OF CURVE
HORIZ. ALIGNMENT
SUPER ELEVATION
VERT. ALIGNMENT
GRADE
0
0
0
0
0
0
0
0
0
.33 .18 .46 .53 .28 .41 .09 .00 .01 .11 .69 .00 .17 .12 .18

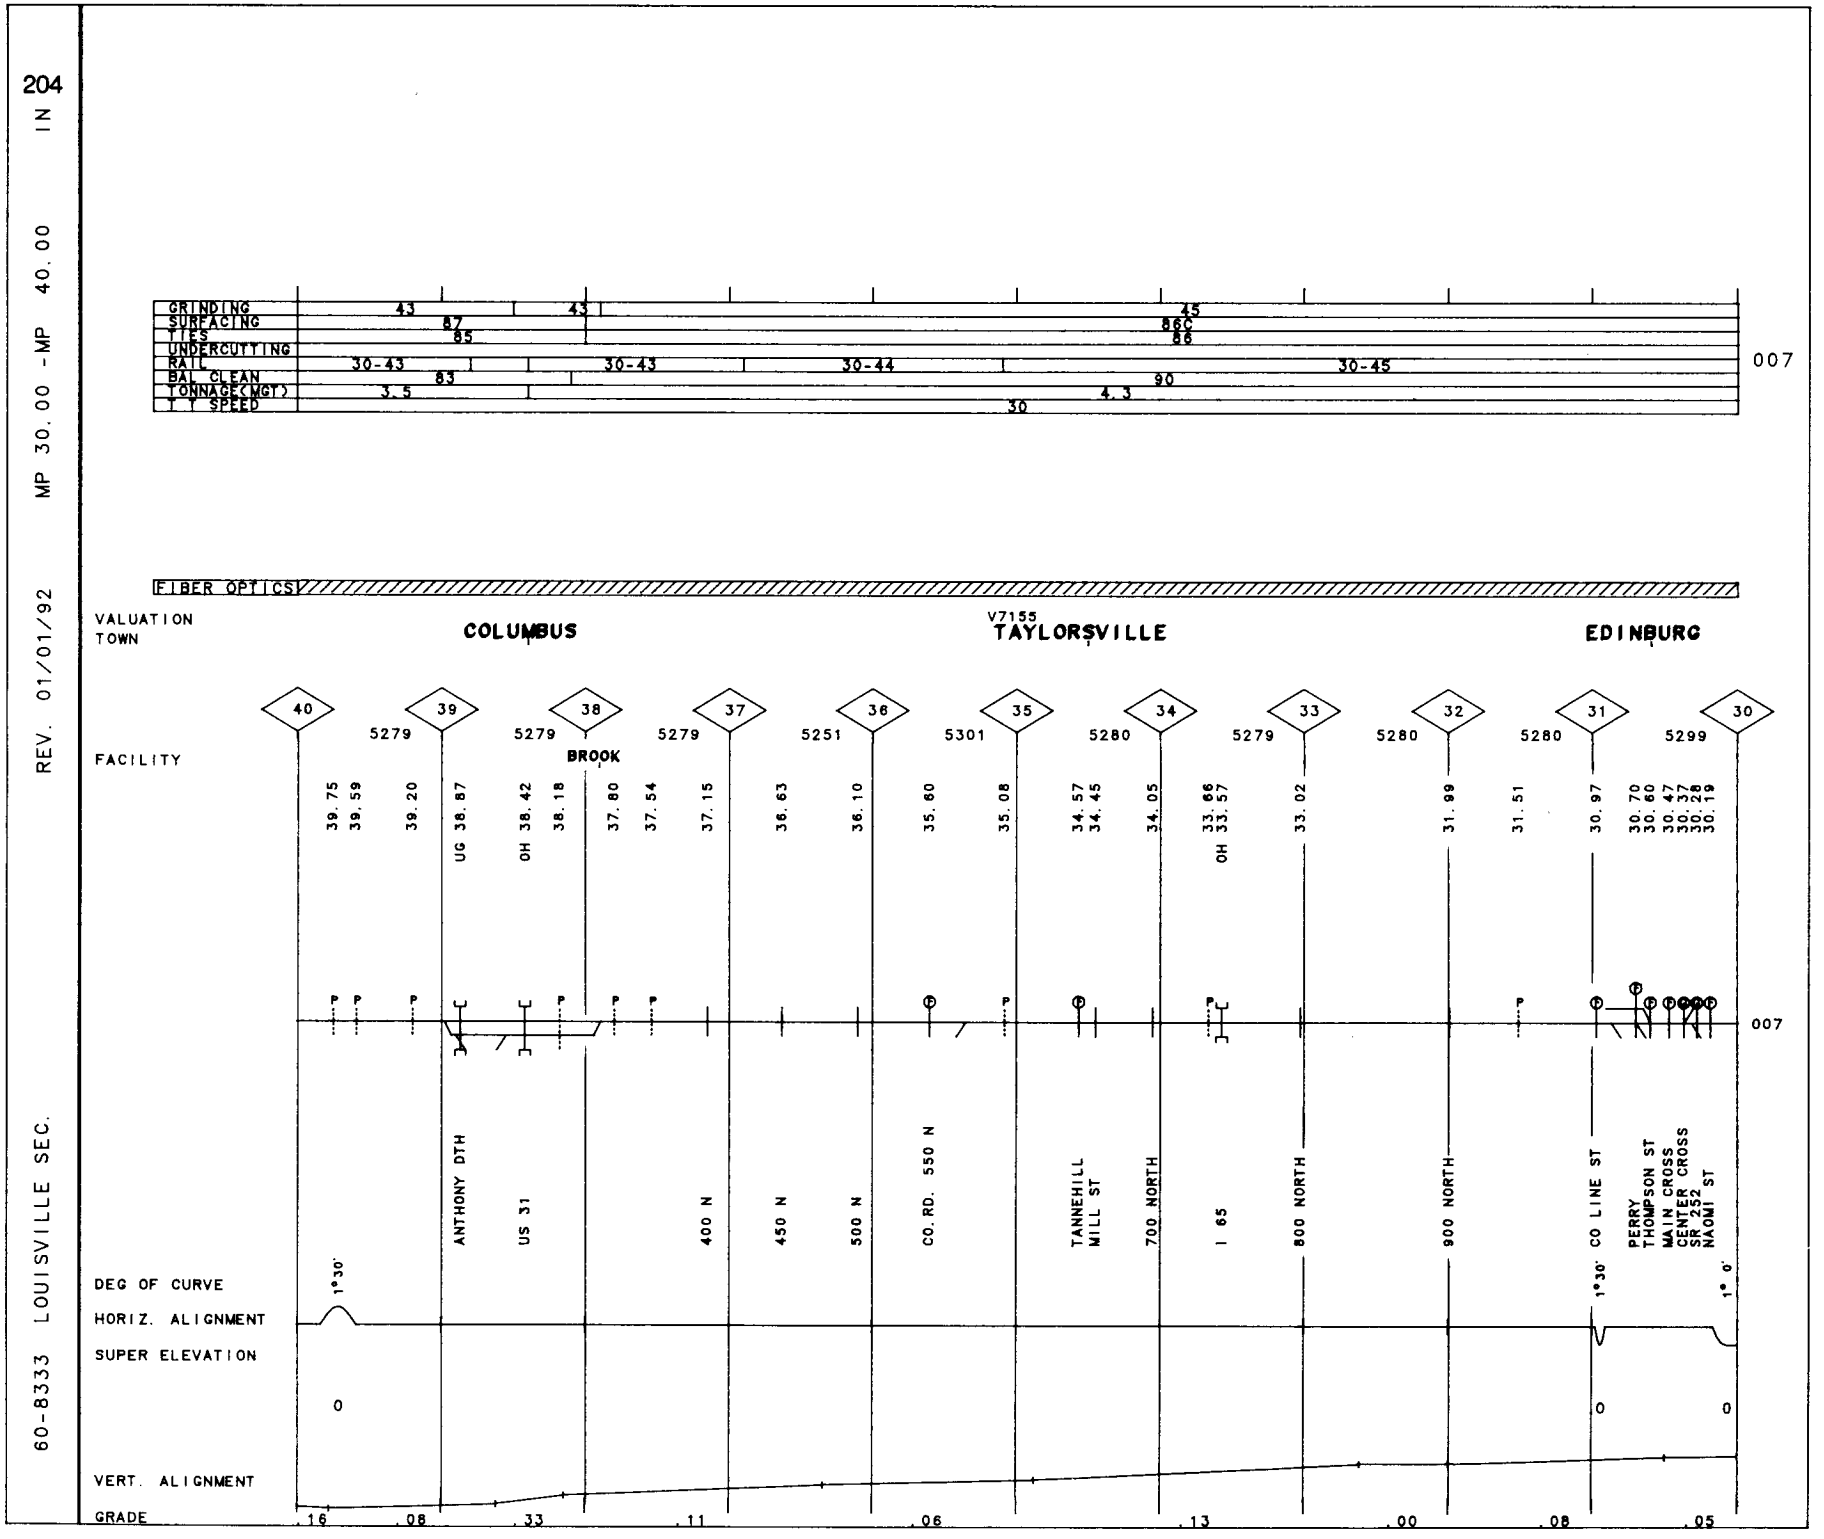
204
60-8333 LOUISVILLE SEC.
REV. 01/01/92 MP 30.00 -MP 40.00 IN
GRINDING
SURFACING
TIES
UNDERCUTTING
RAIL
BAL CLEAN
TONNAGE(MGT)
T Y SPEED
43
43
45
87
85
86C
86
30-43
30-43
30-44
30-45
83
90
3.5
4.3
30
007
FIBER OPTICS
VALUATION
TOWN
COLUMBUS
V7155
TAYLORSVILLE
EDINBURG
FACILITY
BROOK
40
39
38
37
36
35
34
33
32
31
30
5279
5279
5279
5251
5301
5280
5279
5280
5280
5299
39.75
39.59
39.20
UG 38.87
OH 38.42
38.18
37.80
37.54
37.15
36.63
36.10
35.60
35.08
34.57
34.45
34.05
OH 33.66
33.57
33.02
31.99
31.51
30.97
30.70
30.60
30.47
30.37
30.28
30.19
007
ANTHONY DTH
US 31
400 N
450 N
500 N
CO. RD. 550 N
TANNEHILL
MILL ST
700 NORTH
I 65
800 NORTH
900 NORTH
CO LINE ST
PERRY
THOMPSON ST
MAIN CROSS
CENTER CROSS
SR 252
NAOMI ST
DEG OF CURVE
1°30'
1°30'
1° 0'
HORIZ. ALIGNMENT
SUPER ELEVATION
0
0
0
VERT. ALIGNMENT
GRADE
.16
.08
.33
.11
.06
.13
.00
.08
.05

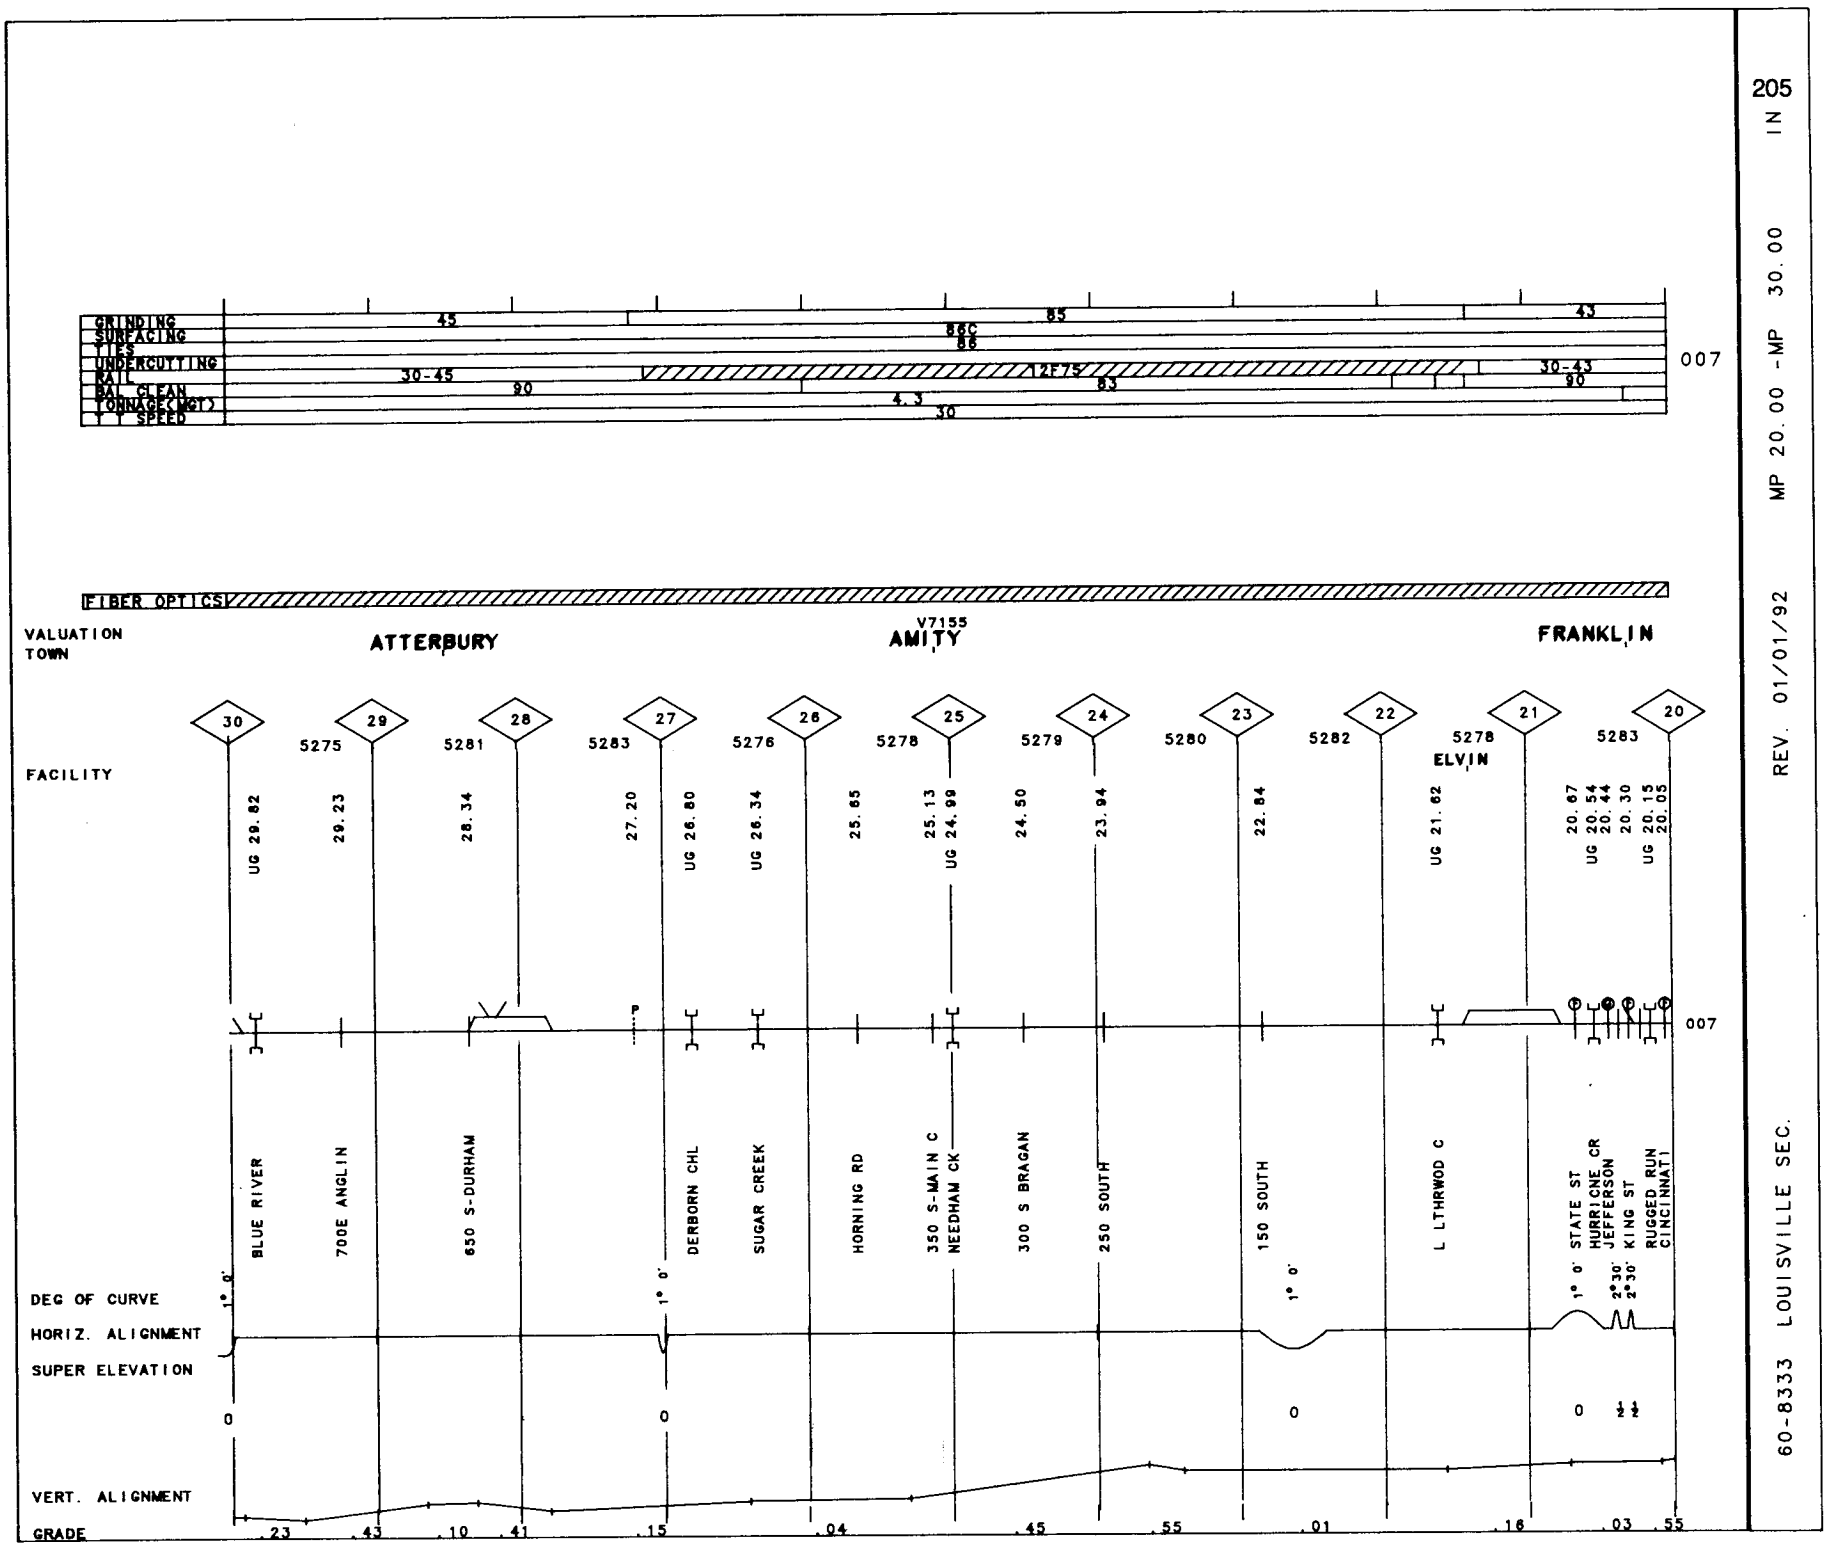
205
IN
MP 20.00 -MP 30.00
REV. 01/01/92
60-8333 LOUISVILLE SEC.
GRINDING
SURFACING
TIES
UNDERCUTTING
RAIL
BAL CLEAN
TONNAGE(MGT)
SPEED
45
86C
86
85
43
30-45
90
12E75
83
30-43
90
4.3
30
007
FIBER OPTICS
VALUATION TOWN
ATTERBURY
V7155
AMITY
FRANKLIN
FACILITY
30
29
28
27
26
25
24
23
22
21
20
5275
5281
5283
5276
5278
5279
5280
5282
5278
5283
ELVIN
UG 29.82
29.23
28.34
27.20
UG 26.80
UG 26.34
25.65
25.13
UG 24.98
24.50
23.94
22.84
UG 21.62
20.67
UG 20.54
20.44
20.30
UG 20.15
20.05
BLUE RIVER
700E ANGLIN
650 S-DURHAM
DERBORN CHL
SUGAR CREEK
HORNING RD
350 S-MAIN C
NEEDHAM CK
300 S BRAGAN
250 SOUTH
150 SOUTH
L LTHRWOD C
STATE ST
HURRICNE CR
JEFFERSON
KING ST
RUGGED RUN
CINCINNATI
DEG OF CURVE
1° 0'
1° 0'
1° 0'
1° 0'
2°30'
2°30'
HORIZ. ALIGNMENT
SUPER ELEVATION
0
0
0
0
1/2
1/2
VERT. ALIGNMENT
GRADE
.23
.43
.10
.41
.15
.04
.45
.55
.01
.16
.03
.55

206 IN

60-8333 LOUISVILLE SEC. REV. 01/01/92 MP 10.00 -MP 20.00

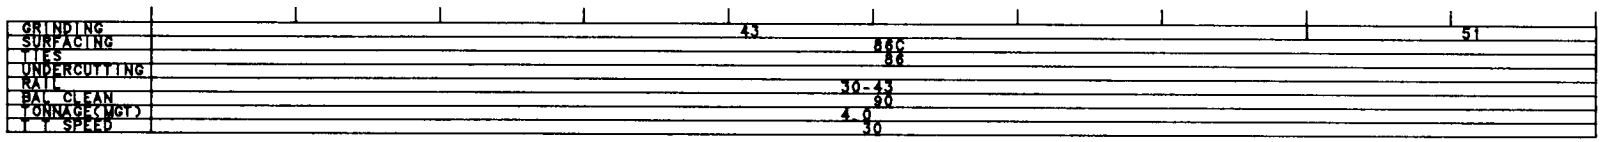

FIBER OPTICS

VALUATION
TOWN

V7155
WHITELAND

GREENWOOD

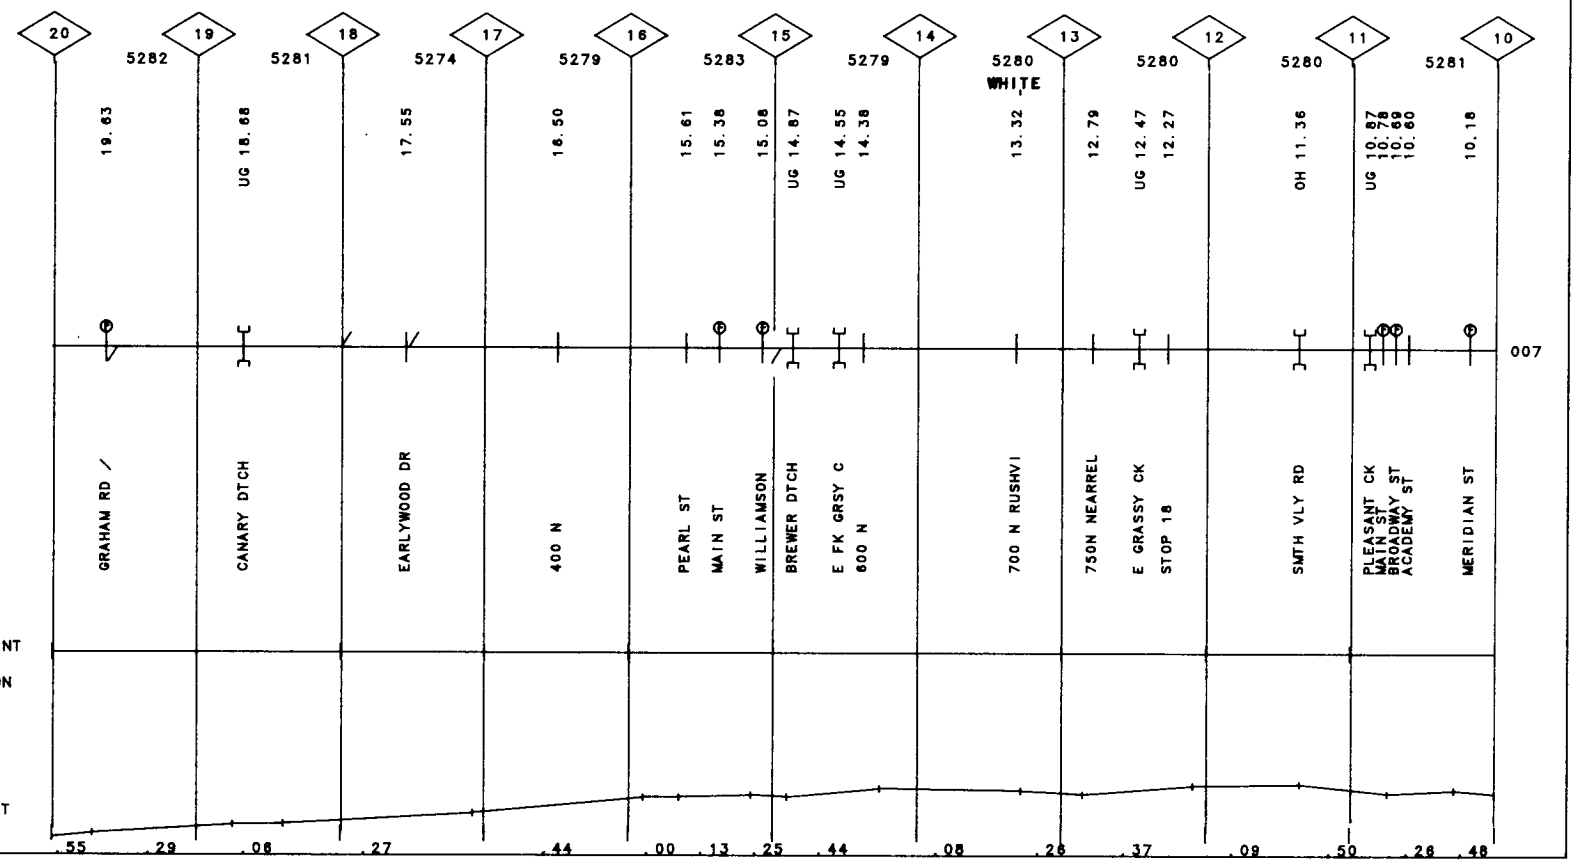

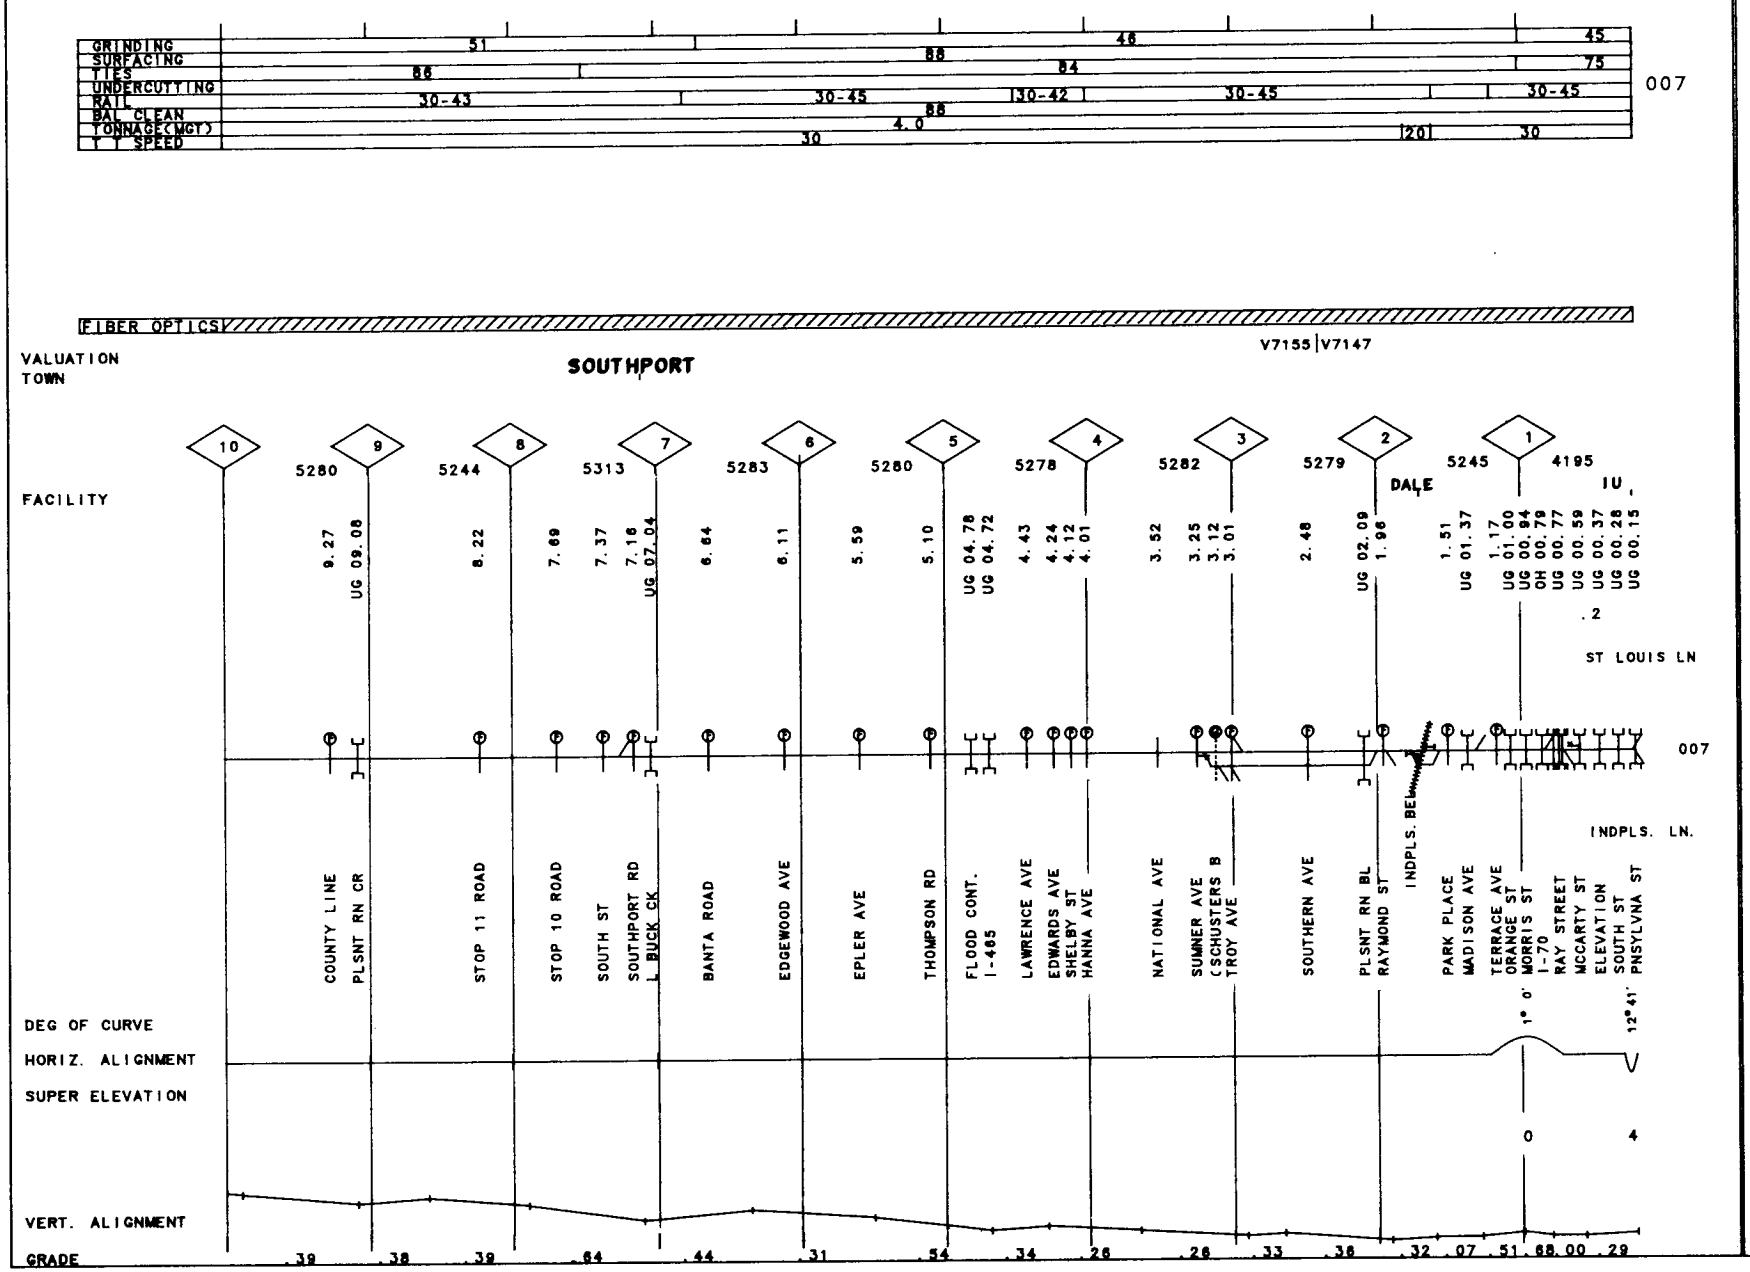

207 IN

MP .20 - MP 10.00

REV. 01/01/92

60-8333 LOUISVILLE SEC.

208 IN

MP 160.00-MP 163.90

REV. 01/01/92

60-8335 PETERSBURG SEC.

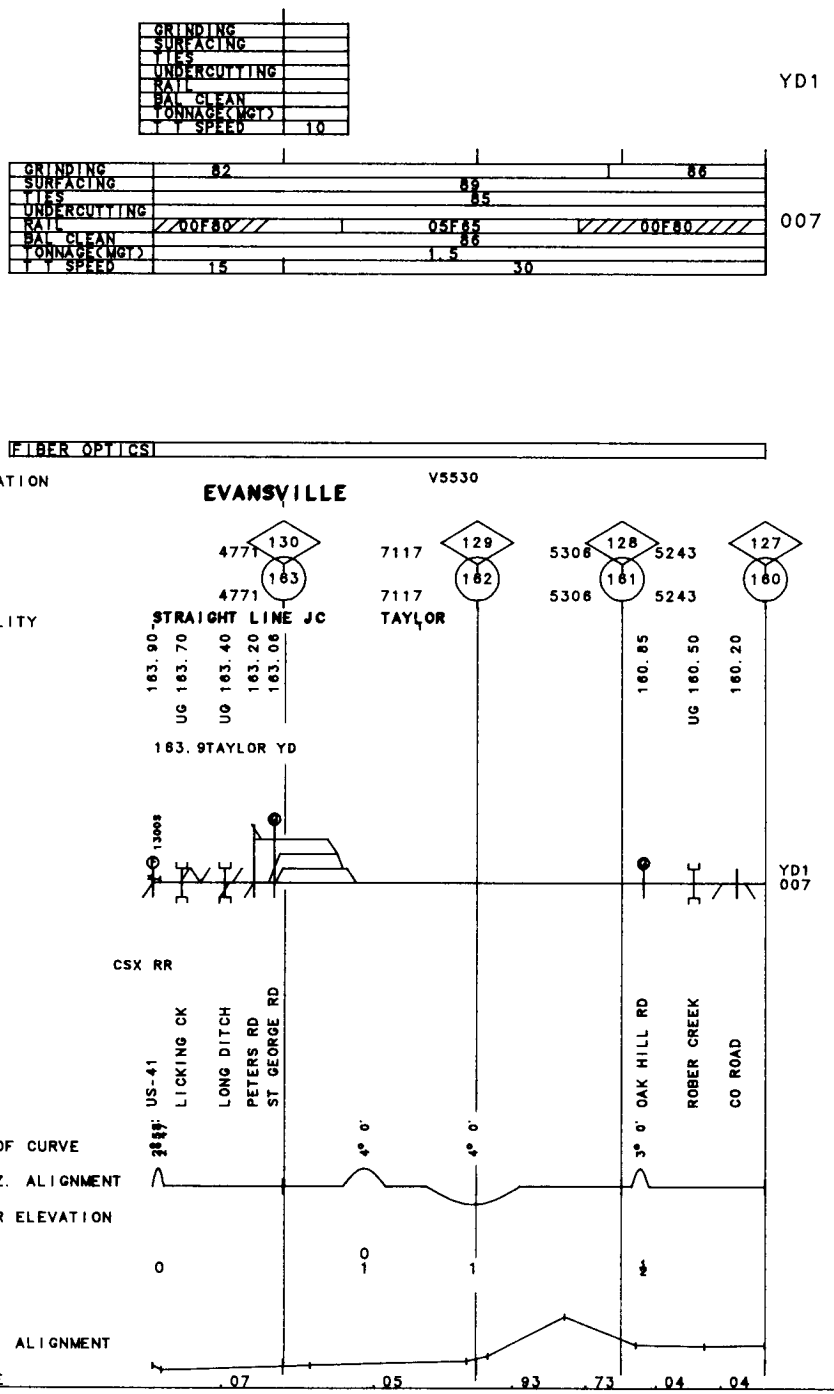

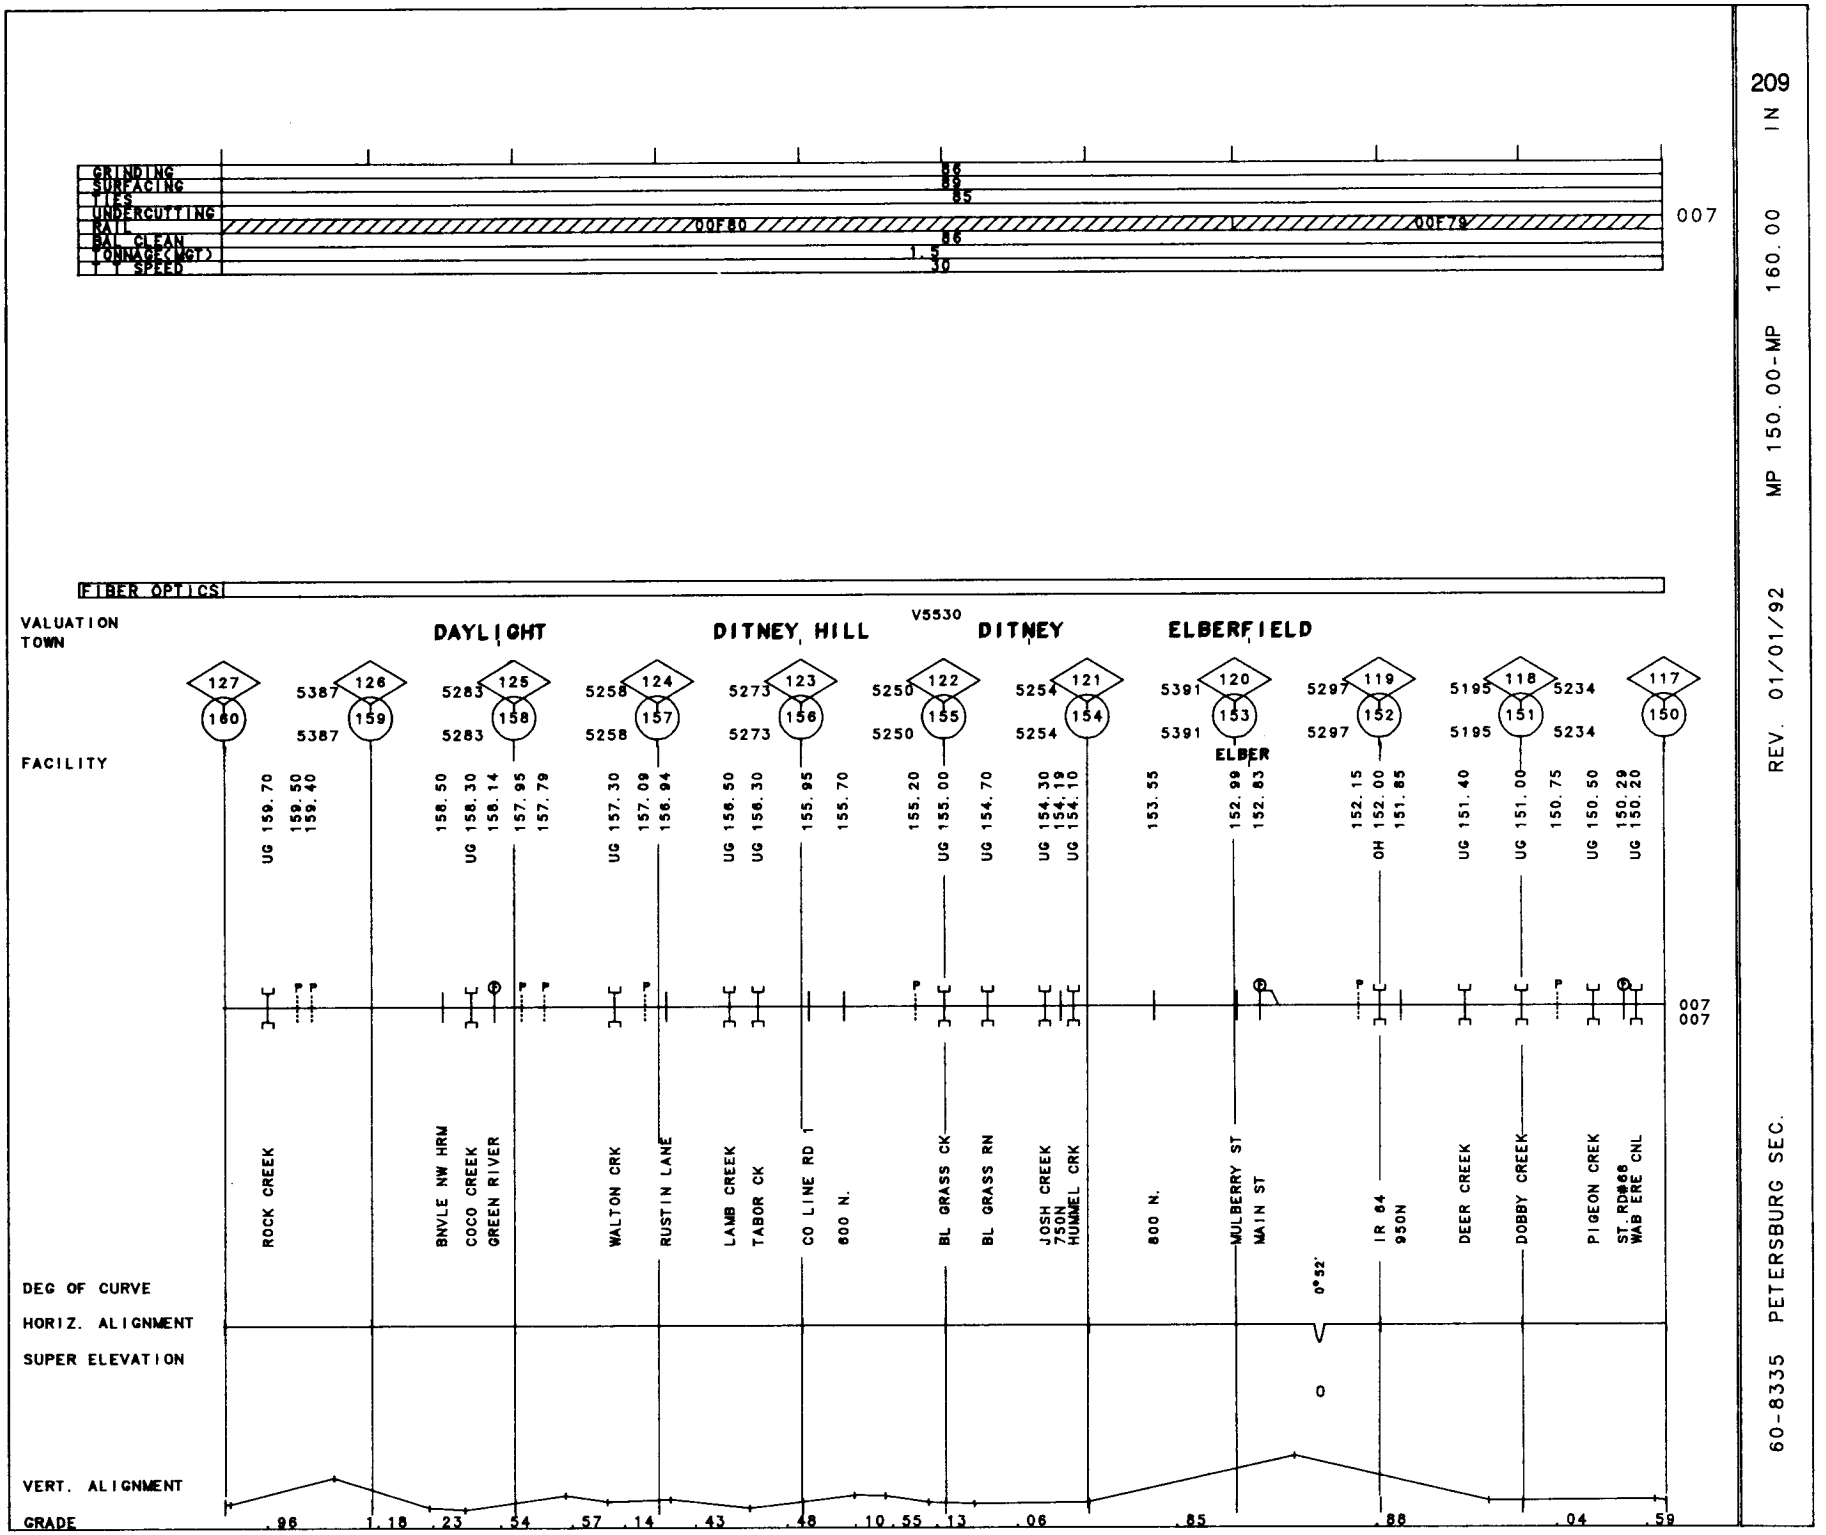

209

IN

MP 150.00-MP 160.00

REV. 01/01/92

60-8335 PETERSBURG SEC.

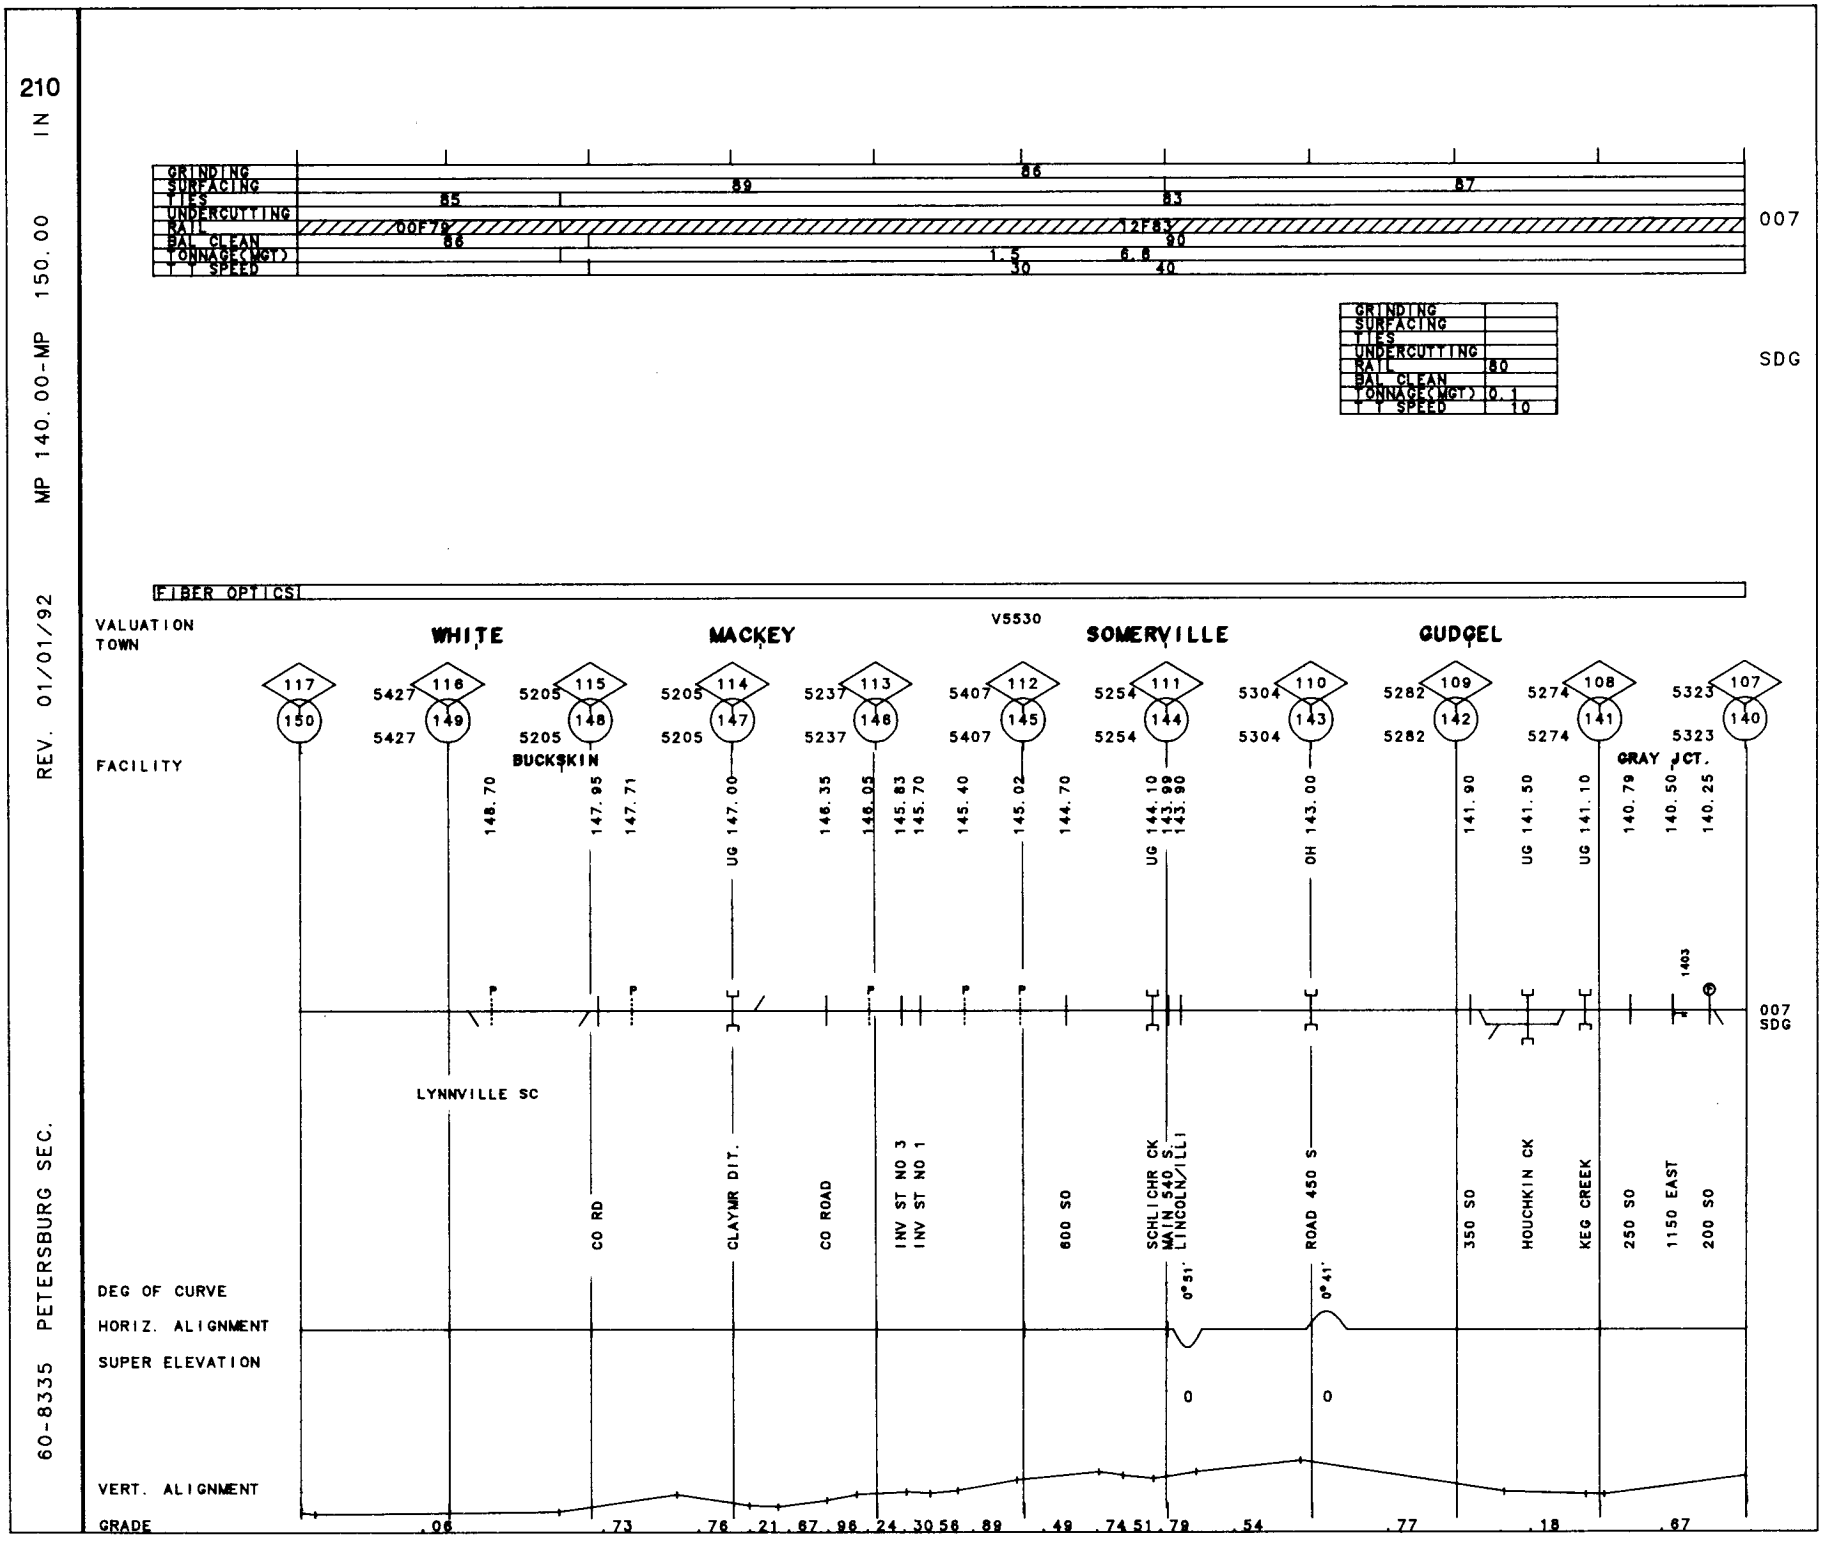
210 IN
MP 140.00-MP 150.00
REV. 01/01/92
60-8335 PETERSBURG SEC.
GRINDING
SURFACING
TIES
UNDERCUTTING
RAIL
BAL CLEAN
TONNAGE(MGT)
T T SPEED
85
89
86
83
87
007
SDG
80
0.1
10
FIBER OPTICS
VALUATION TOWN
WHITE
MACKEY
SOMERVILLE
GUDGEL
V5530
FACILITY
BUCKSKIN
GRAY JCT.
LYNNVILLE SC
CO RD
CLAYMR DIT.
CO ROAD
INV ST NO 3
INV ST NO 1
600 SO
SCHLICHR CK
MAIN 540 S.
LINCOLN/ILLI
ROAD 450 S
350 SO
HOUCHKIN CK
KEG CREEK
250 SO
1150 EAST
200 SO
DEG OF CURVE
HORIZ. ALIGNMENT
SUPER ELEVATION
VERT. ALIGNMENT
GRADE

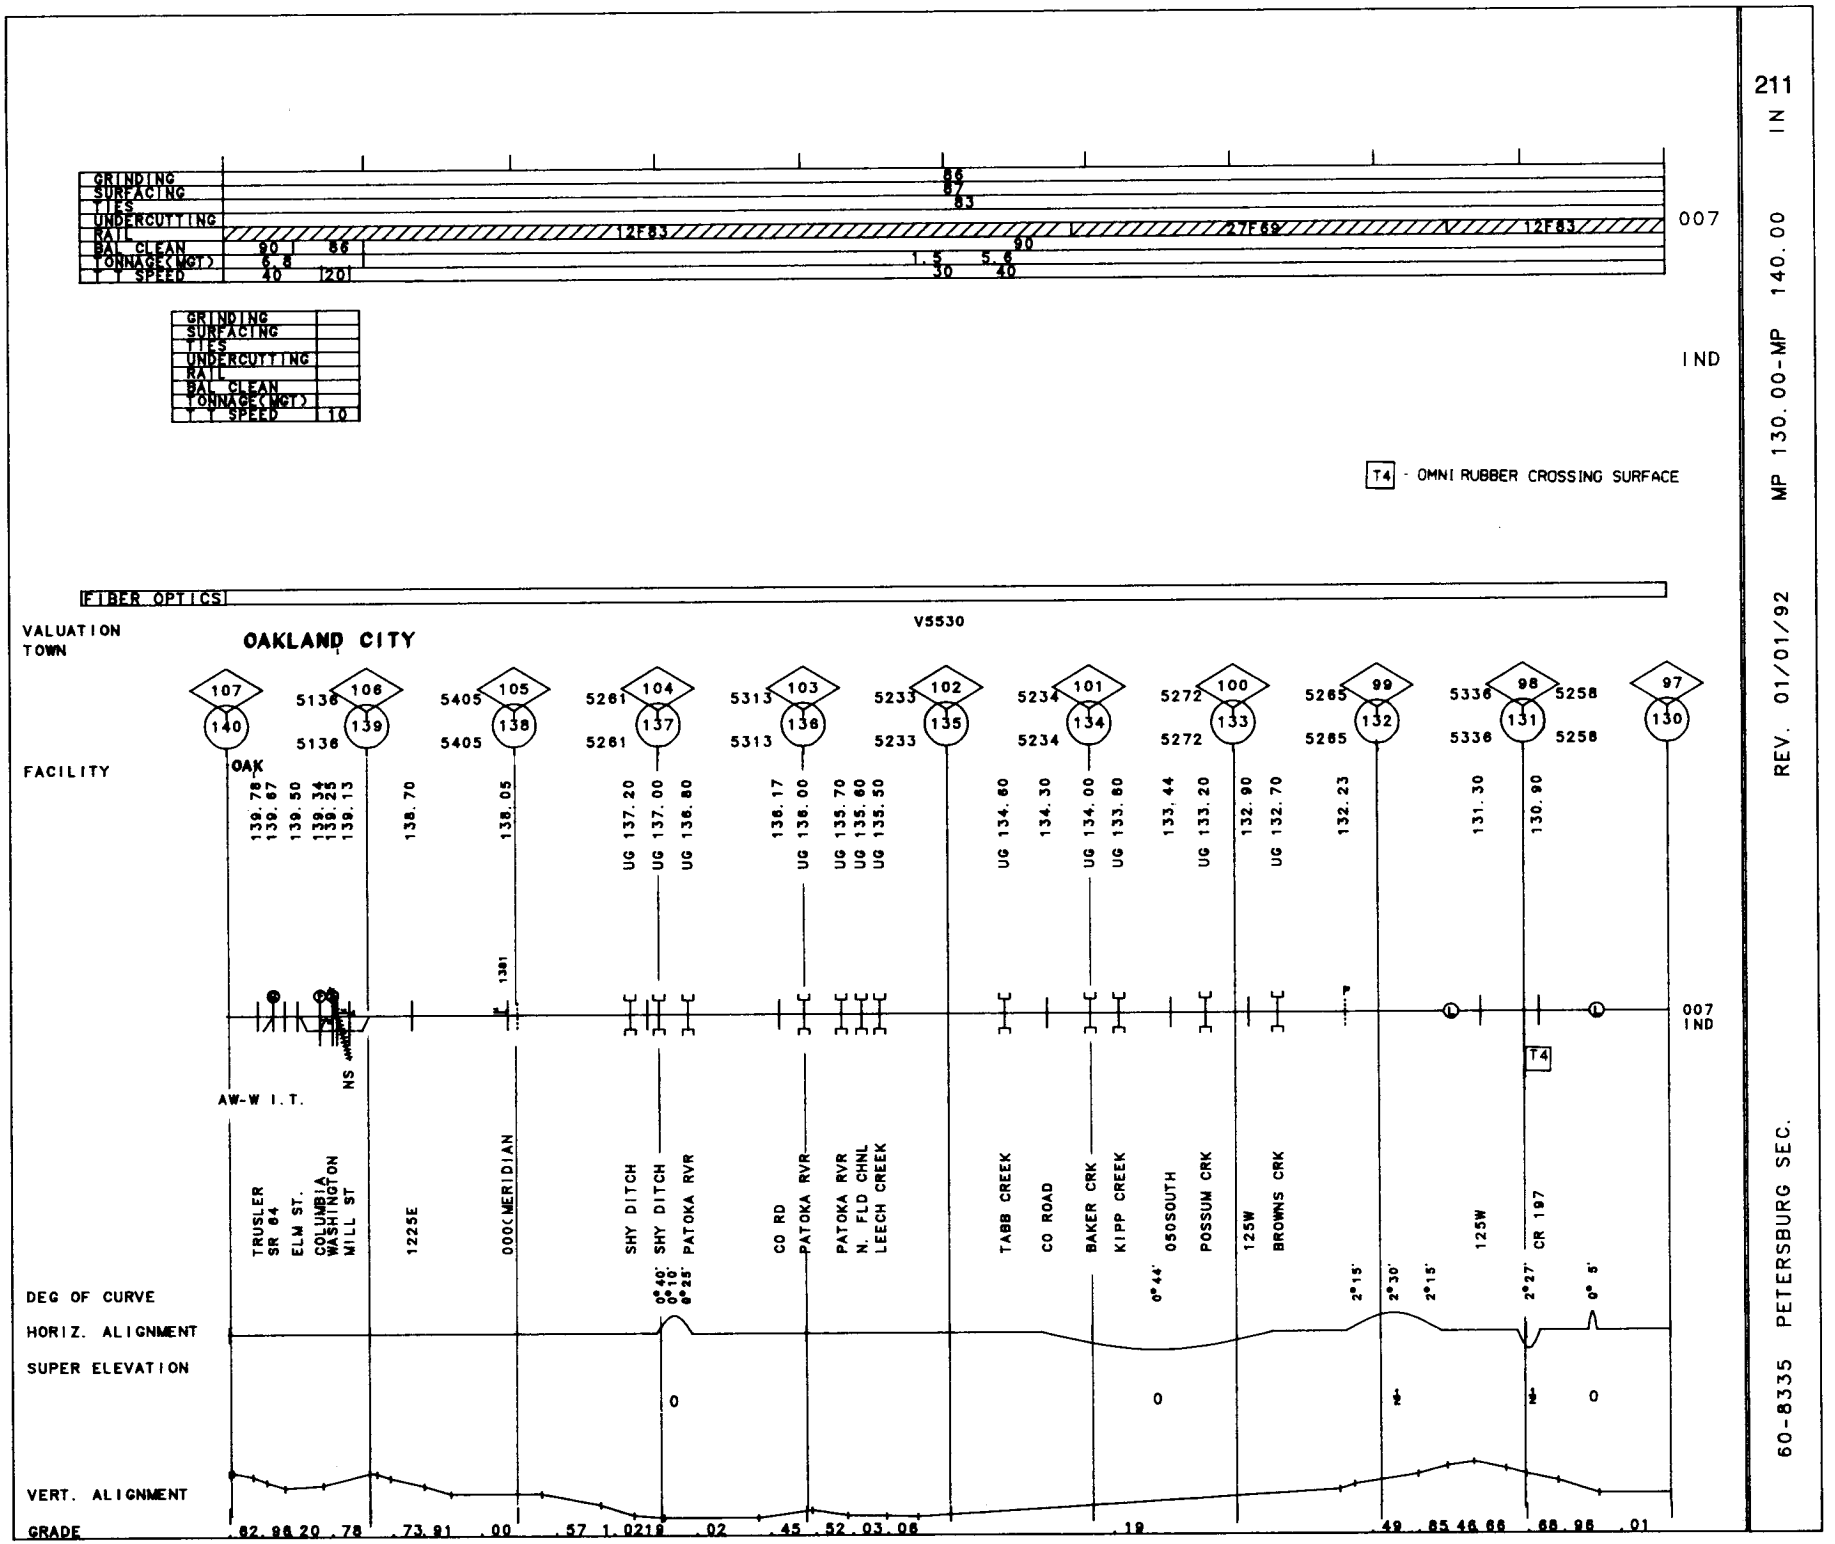
211
IN
MP 130.00-MP 140.00
REV. 01/01/92
60-8335 PETERSBURG SEC.
GRINDING
SURFACING
TIES
UNDERCUTTING
RAIL
BAL CLEAN
TONNAGE(MGT)
SPEED
12F83
27F69
12F83
007
IND
T4 - OMNI RUBBER CROSSING SURFACE
FIBER OPTICS
V5530
VALUATION TOWN
OAKLAND CITY
FACILITY
OAK
AW-W I.T.
TRUSLER SR 84
ELM ST.
COLUMBIA WASHINGTON MILL ST
1225E
000(MERIDIAN
SHY DITCH
SHY DITCH
PATOKA RVR
CO RD
PATOKA RVR
PATOKA RVR N. FLD CHNL
LEECH CREEK
TABB CREEK
CO ROAD
BAKER CRK
KIPP CREEK
050SOUTH
POSSUM CRK
125W
BROWNS CRK
125W
CR 197
DEG OF CURVE
HORIZ. ALIGNMENT
SUPER ELEVATION
VERT. ALIGNMENT
GRADE

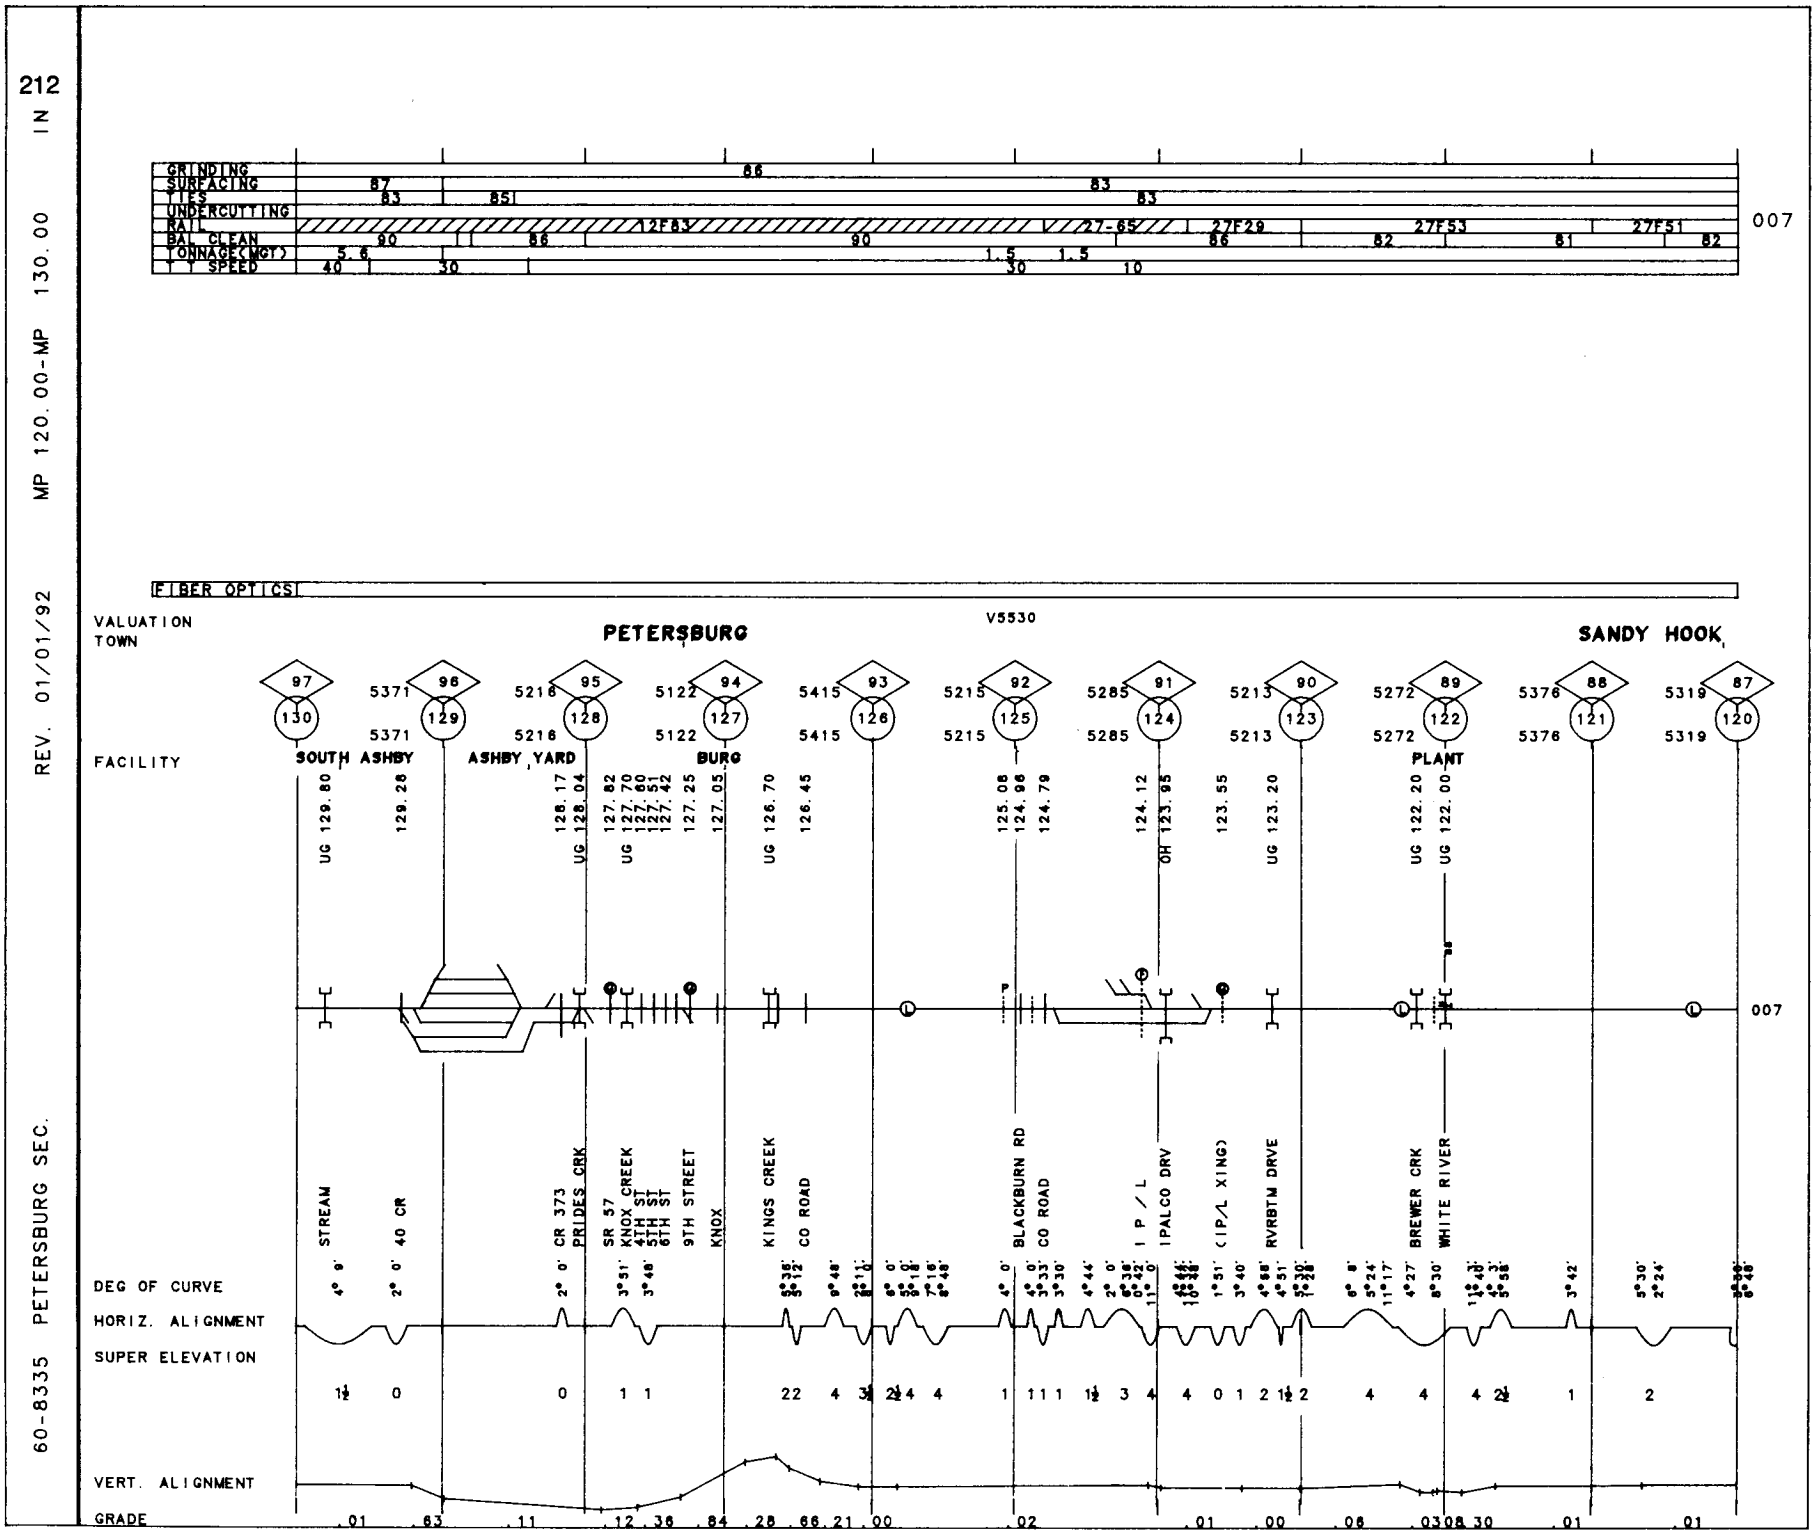
212 IN
MP 120.00-MP 130.00
REV. 01/01/92
60-8335 PETERSBURG SEC.
GRINDING
SURFACING
TIES
UNDERCUTTING
RAIL
BAL CLEAN
TONNAGE(MGT)
T SPEED
86
87
83
85
83
83
2F83
27-65
27F29
27F53
27F51
90
86
90
86
82
81
82
5.6
1.5
1.5
40
30
30
10
007
FIBER OPTICS
VALUATION
TOWN
PETERSBURG
V5530
SANDY HOOK
FACILITY
SOUTH ASHBY
ASHBY YARD
BURG
PLANT
97 130
96 129
95 128
94 127
93 126
92 125
91 124
90 123
89 122
88 121
87 120
5371
5216
5122
5415
5215
5285
5213
5272
5376
5319
UG 129.80
129.28
UG 128.04
128.17
UG 127.82
127.70
127.60
127.51
127.42
127.25
127.05
UG 126.70
126.45
125.08
124.96
124.79
124.12
OH 123.95
123.55
UG 123.20
UG 122.20
UG 122.00
STREAM
2° 0' 40 CR
CR 373
PRIDES CRK
SR 57
KNOX CREEK
4TH ST
5TH ST
6TH ST
9TH STREET
KNOX
KINGS CREEK
CO ROAD
BLACKBURN RD
CO ROAD
I P / L
IPALCO DRV
(IP/L XING)
RVRBTM DRVE
BREWER CRK
WHITE RIVER
DEG OF CURVE
HORIZ. ALIGNMENT
SUPER ELEVATION
VERT. ALIGNMENT
GRADE
.01 .63 .11 .12 .36 .84 .28 .66 .21 .00 .02 .01 .00 .08 .03 .08 .30 .01 .01

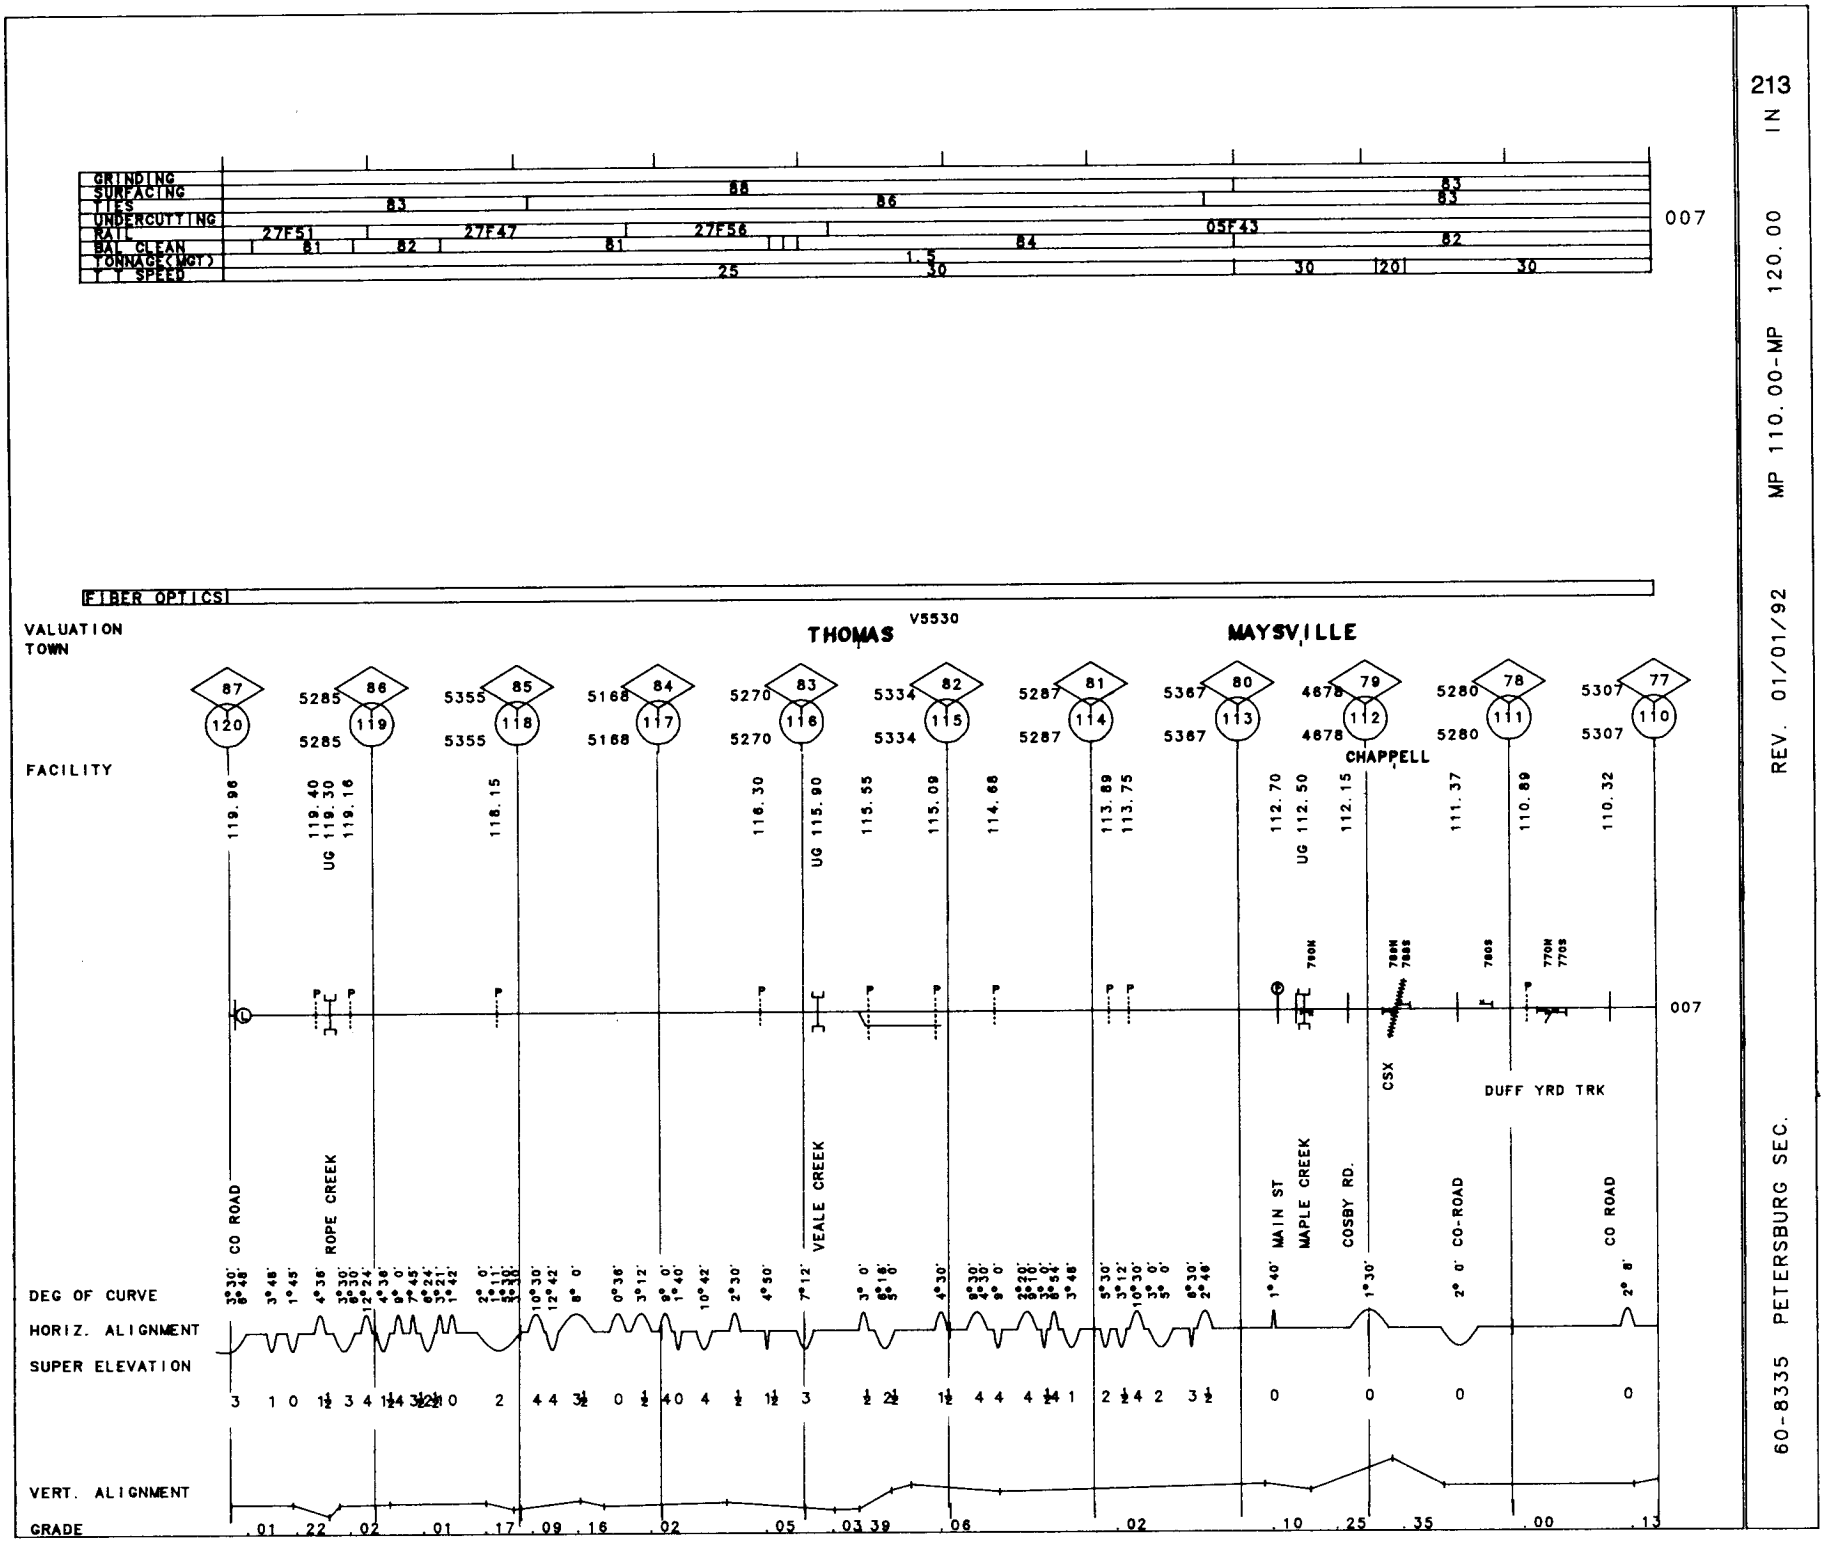
GRINDING
SURFACING
TIES
UNDERCUTTING
RAIL
BAL CLEAN
TONNAGE(MGT)
T T SPEED
27F51
27F47
27F56
05F43
FIBER OPTICS
VALUATION
TOWN
THOMAS
V5530
MAYSVILLE
FACILITY
CO ROAD
ROPE CREEK
VEALE CREEK
MAIN ST
MAPLE CREEK
COSBY RD.
CHAPPELL
CSX
CO-ROAD
DUFF YRD TRK
CO ROAD
DEG OF CURVE
HORIZ. ALIGNMENT
SUPER ELEVATION
VERT. ALIGNMENT
GRADE
007
007
213 IN
MP 110.00-MP 120.00
REV. 01/01/92
60-8335 PETERSBURG SEC.

214

60-8335 PETERSBURG SEC. REV. 01/01/92 MP 100.00-MP 110.00 IN

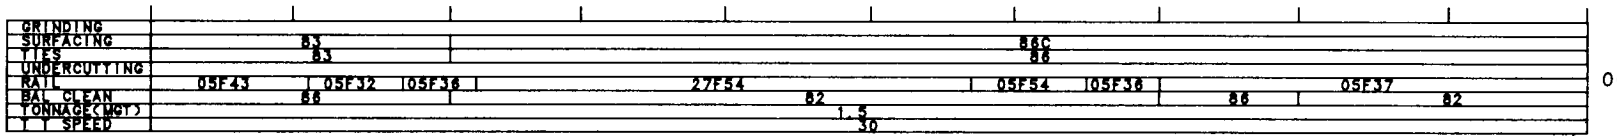

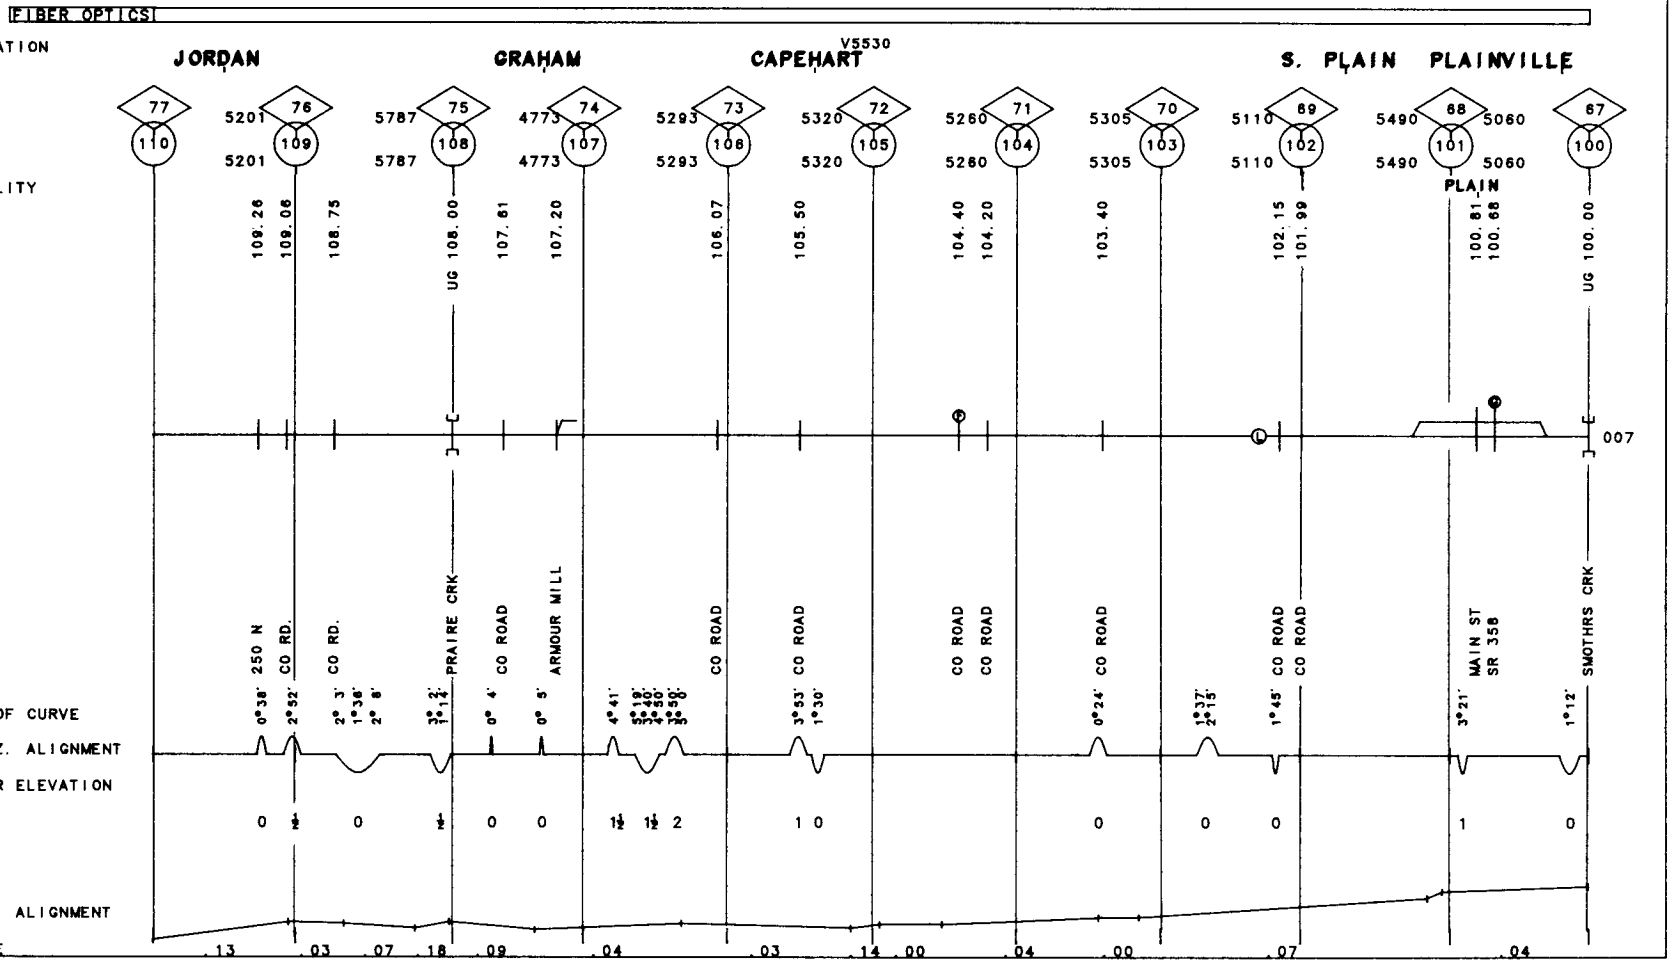

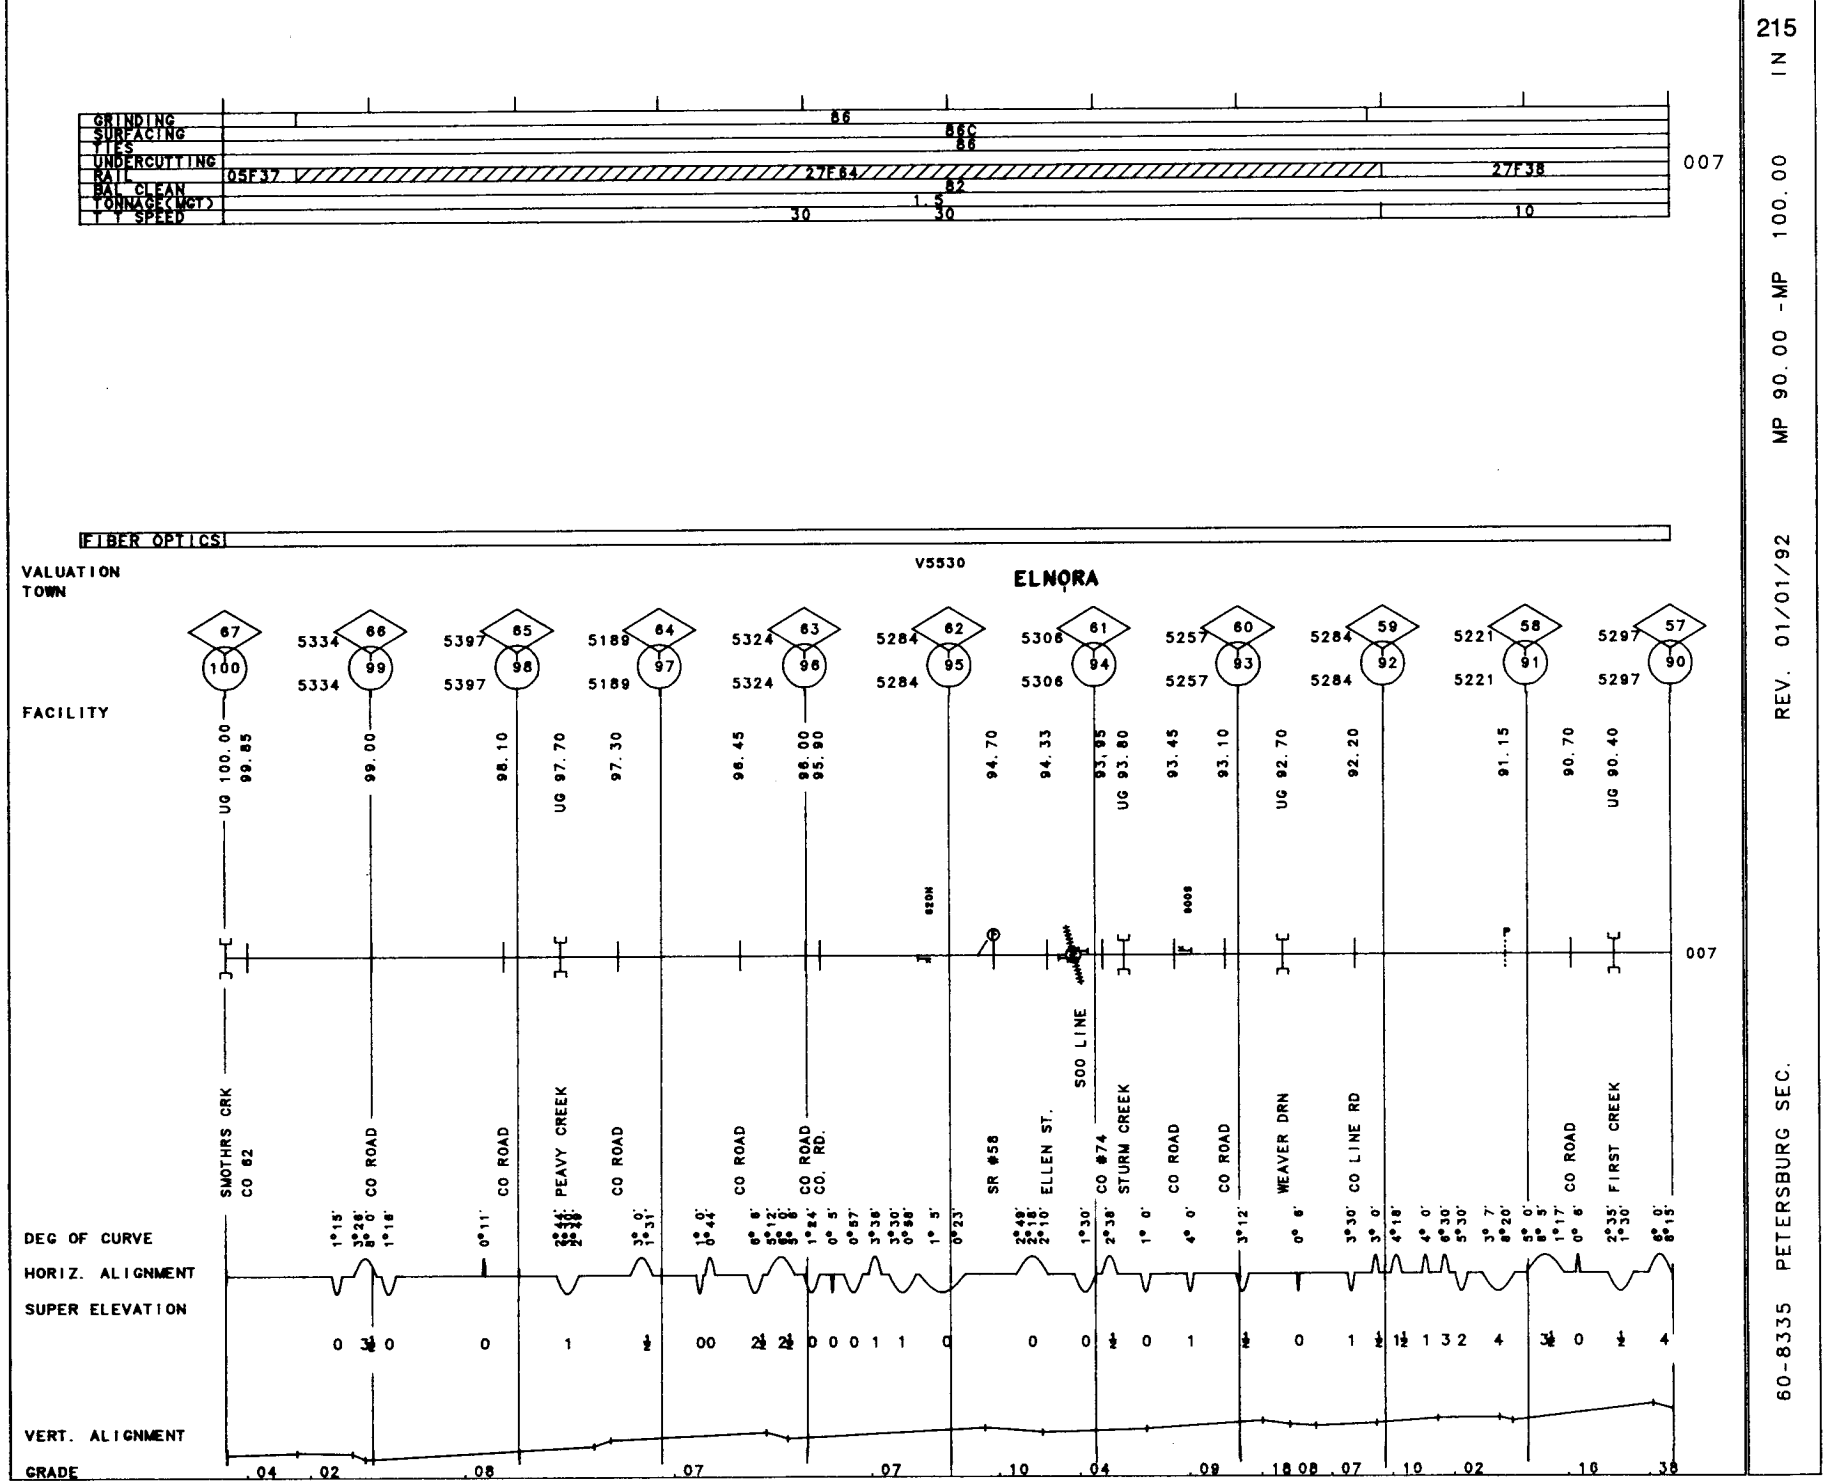

215

IN

MP 90.00 -MP 100.00

REV. 01/01/92

60-8335 PETERSBURG SEC.

60-8335 PETERSBURG SEC. REV. 01/01/92 MP 80.00 - MP 90.00 IN

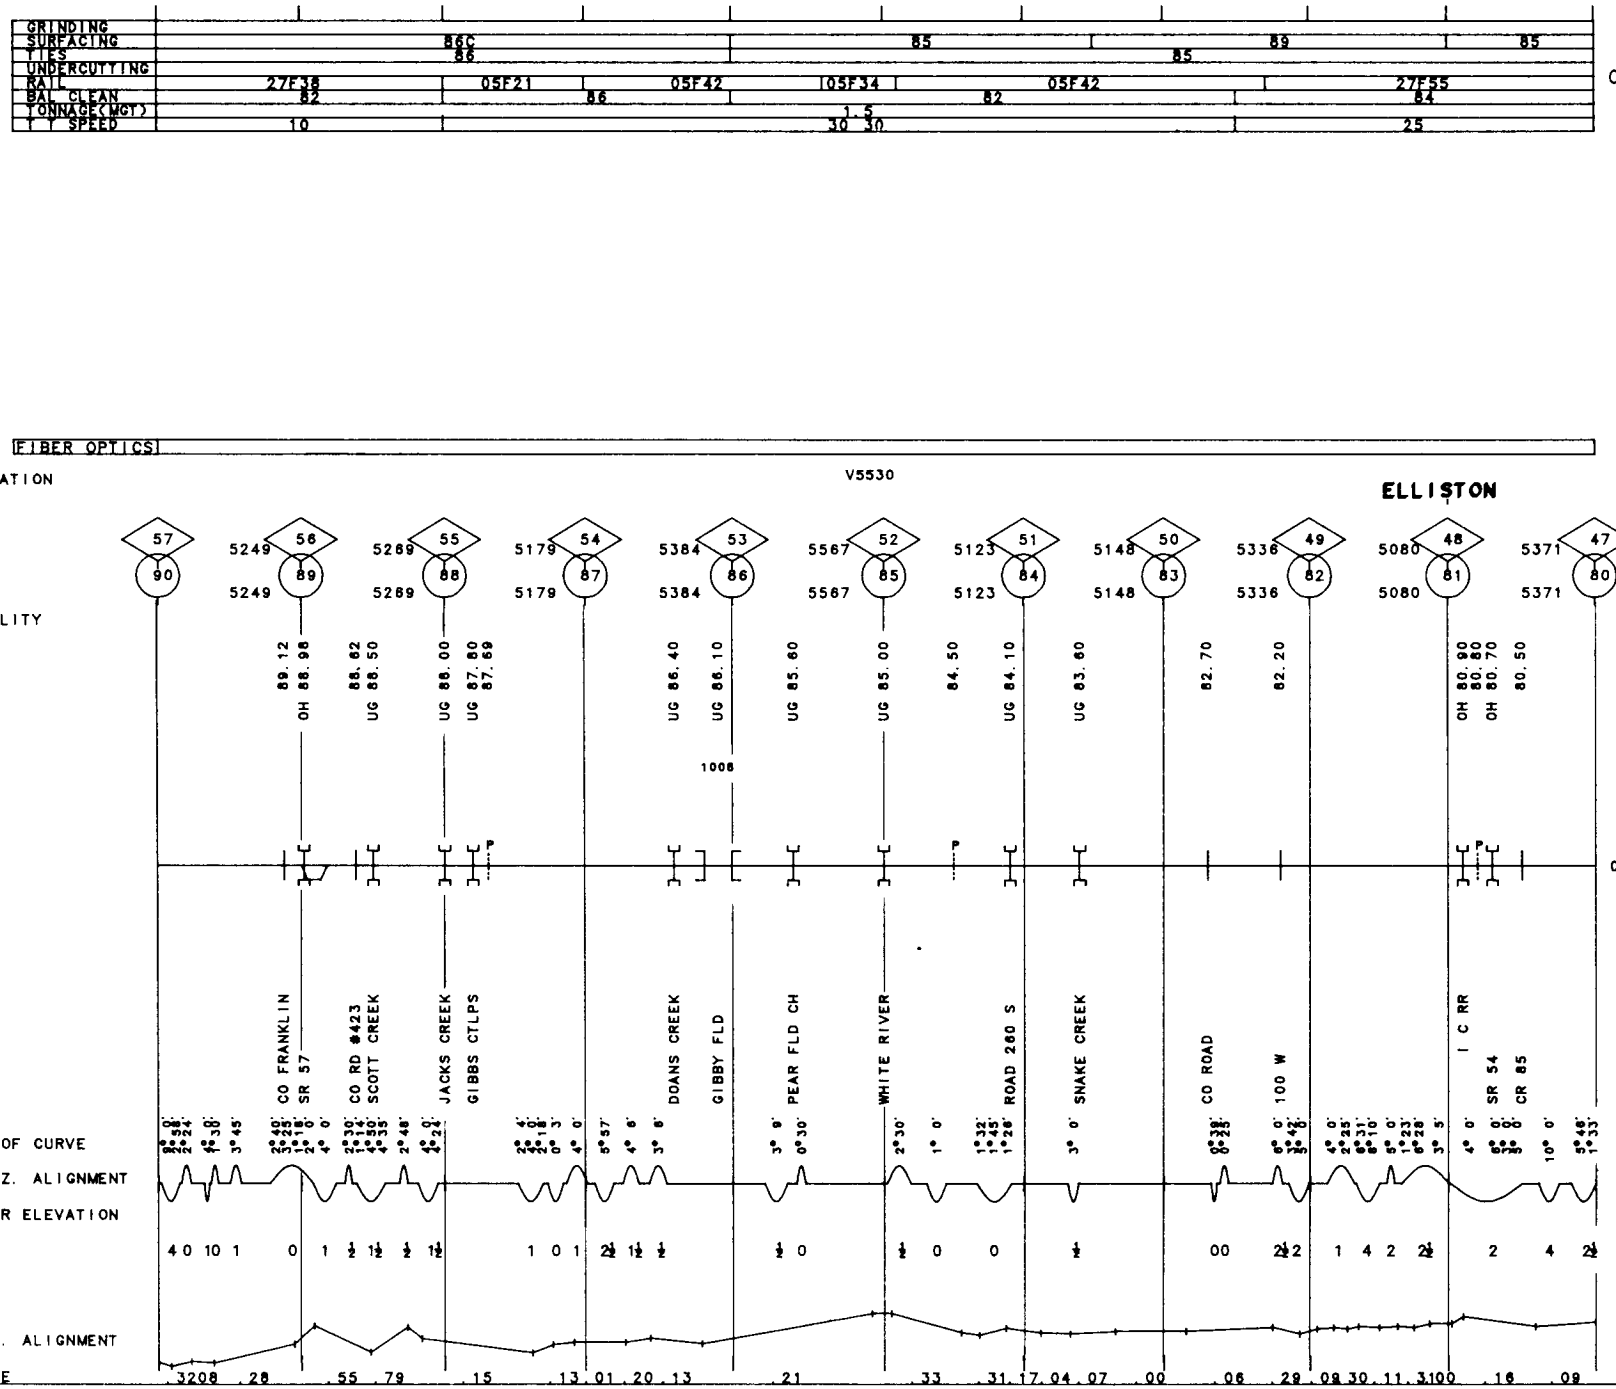

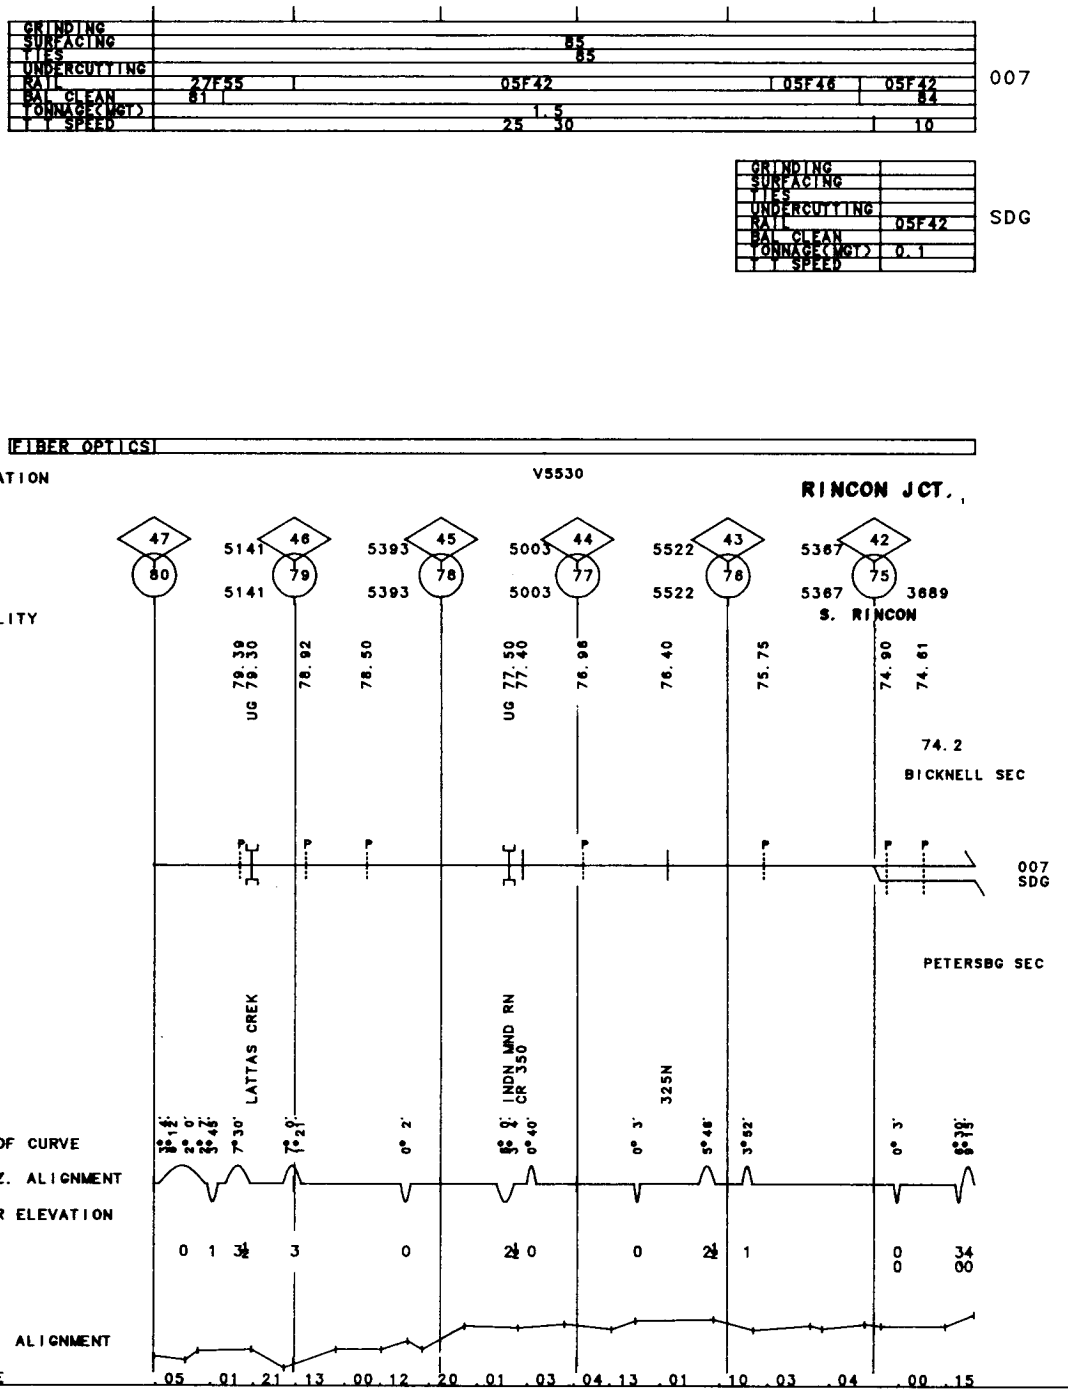
GRINDING
SURFACING
TIES
UNDERCUTTING
RAIL
BAL CLEAN
TONNAGE(MGT)
T T SPEED
27F55
05F42
05F46
05F42
85
85
84
1.5
25 30
10
007
GRINDING
SURFACING
TIES
UNDERCUTTING
RAIL
BAL CLEAN
TONNAGE(MGT)
T T SPEED
05F42
0.1
SDG
FIBER OPTICS
VALUATION
TOWN
V5530
RINCON JCT.
FACILITY
47
80
5141
46
79
5141
5393
45
78
5393
5003
44
77
5003
5522
43
76
5522
5367
42
75
5367
3689
S. RINCON
79.39
79.30
UG
78.92
78.50
UG 77.50
77.40
76.98
76.40
75.75
74.90
74.61
74.2
BICKNELL SEC
007
SDG
PETERSBG SEC
LATTAS CREK
INDN MND RN
CR 350
325N
DEG OF CURVE
HORIZ. ALIGNMENT
SUPER ELEVATION
0 1 3/4 3 0 2 1/2 0 0 2 1/2 1 0 34
0 00
VERT. ALIGNMENT
GRADE
.05 .01 .21 .13 .00 .12 .20 .01 .03 .04 .13 .01 .10 .03 .04 .00 .15

218 IN

MP 90.00 -MP 92.30

REV. 01/01/92

60-8338 BICKNELL I.T.

GRINDING	
SURFACING	85
TIES	85
UNDERCUTTING	
RAIL	00-41
BAL CLEAN	
TONNAGE(MGT)	1.7
SPEED	10

007

FIBER OPTICS

VALUATION V7160

TOWN

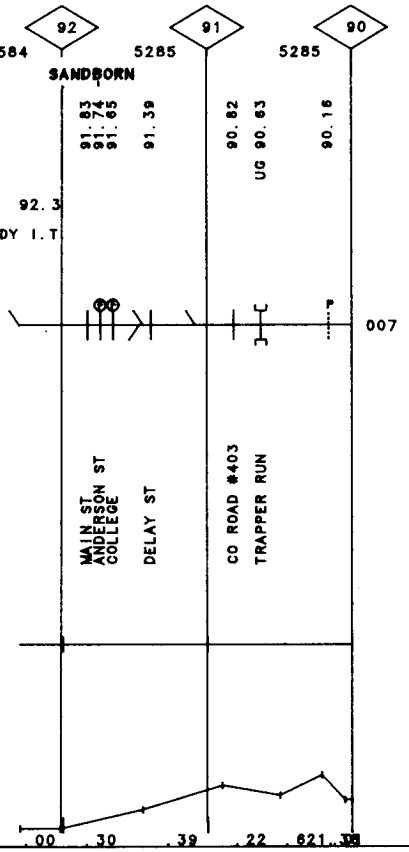

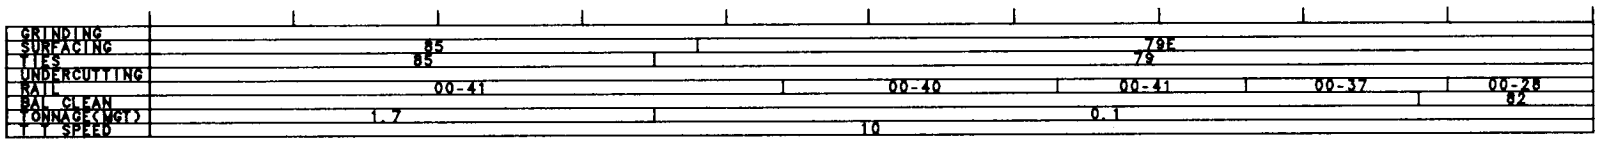
GRINDING
SURFACING
TIES
UNDERCUTTING
RAIL
BAL CLEAN
TONNAGE(MGT)
T.T. SPEED
85
85
79E
79
00-41
00-40
00-41
00-37
00-28
82
1.7
0.1
10
007

 
FIBER OPTICS

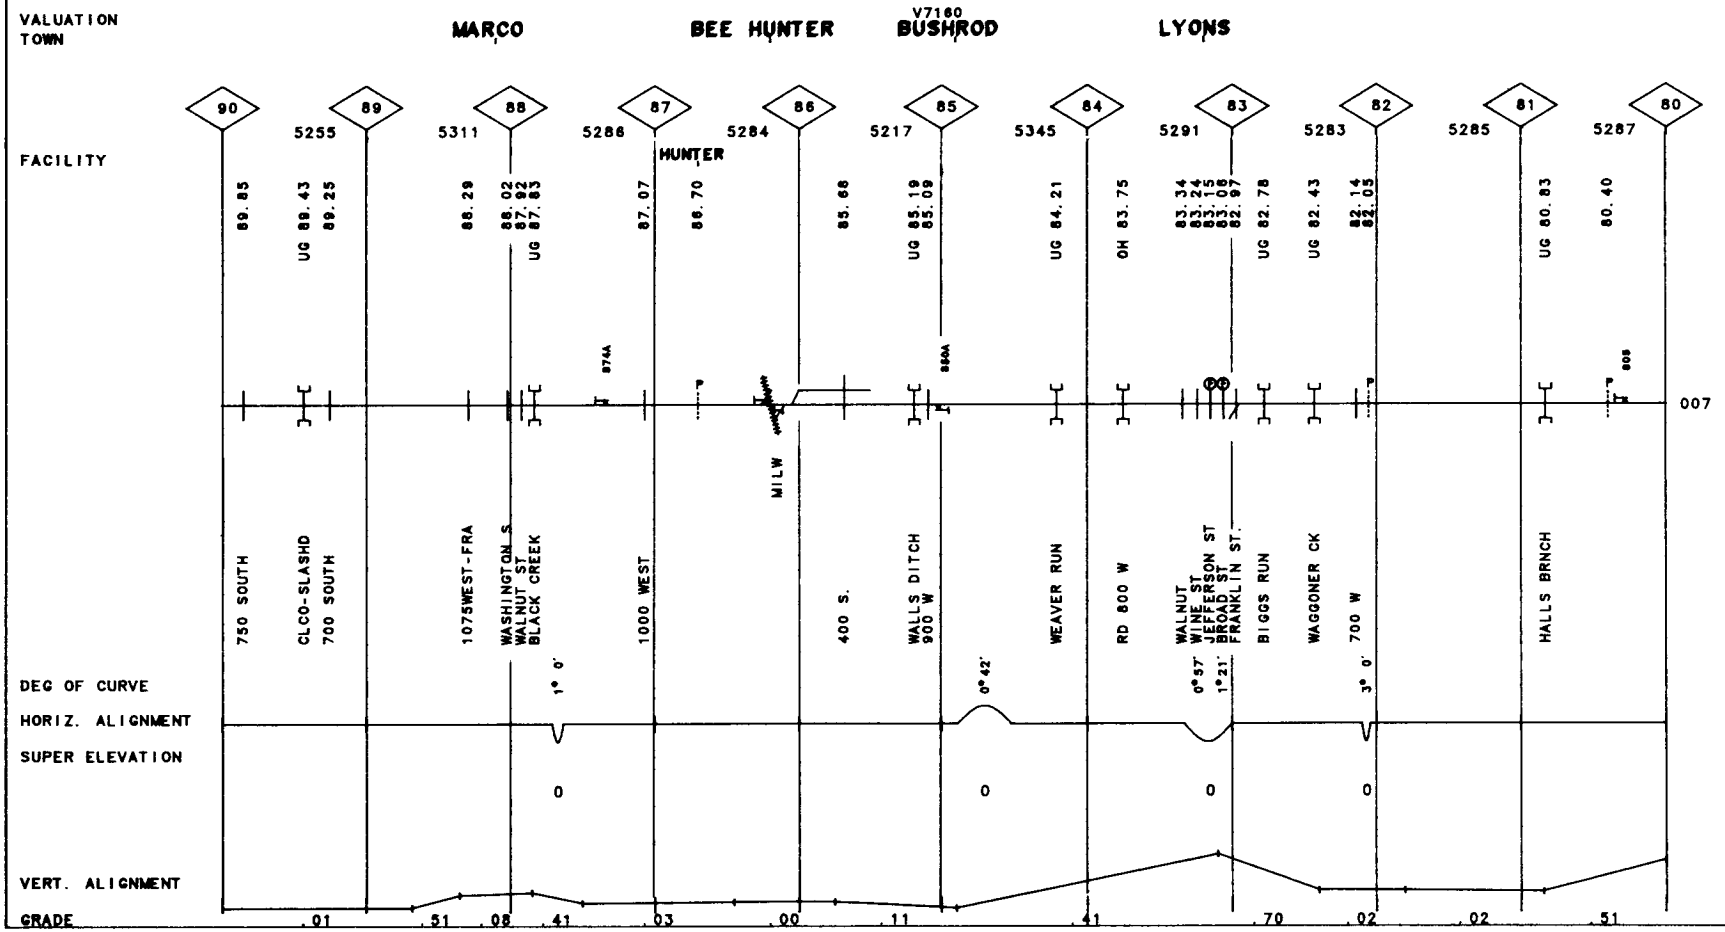
VALUATION TOWN
MARCO
BEE HUNTER
V7180
BUSHROD
LYONS
FACILITY
90
89
88
87
86
85
84
83
82
81
80
5255
5311
5286
5284
5217
5345
5291
5283
5285
5287
HUNTER
89.85
UG 89.43
89.25
88.29
88.02
87.92
UG 87.83
87.07
86.70
85.68
UG 85.19
85.09
UG 84.21
OH 83.75
83.34
83.24
83.15
83.08
82.97
UG 82.78
UG 82.43
82.14
82.05
UG 80.83
80.40
874A
860A
808
007
750 SOUTH
CLCO-SLASHD
700 SOUTH
107SWEST-FRA
WASHINGTON S
WALNUT ST
BLACK CREEK
1000 WEST
MILW
400 S.
WALLS DITCH
900 W
WEAVER RUN
RD 800 W
WALNUT
WINE ST
JEFFERSON ST
BROAD ST
FRANKLIN ST.
BIGGS RUN
WAGGONER CK
700 W
HALLS BRNCH
DEG OF CURVE
1° 0'
0° 42'
0° 57'
1° 21'
3° 0'
HORIZ. ALIGNMENT
SUPER ELEVATION
0
0
0
0
VERT. ALIGNMENT
GRADE
.01
.51
.08
.41
.03
.00
.11
.41
.70
.02
.02
.51

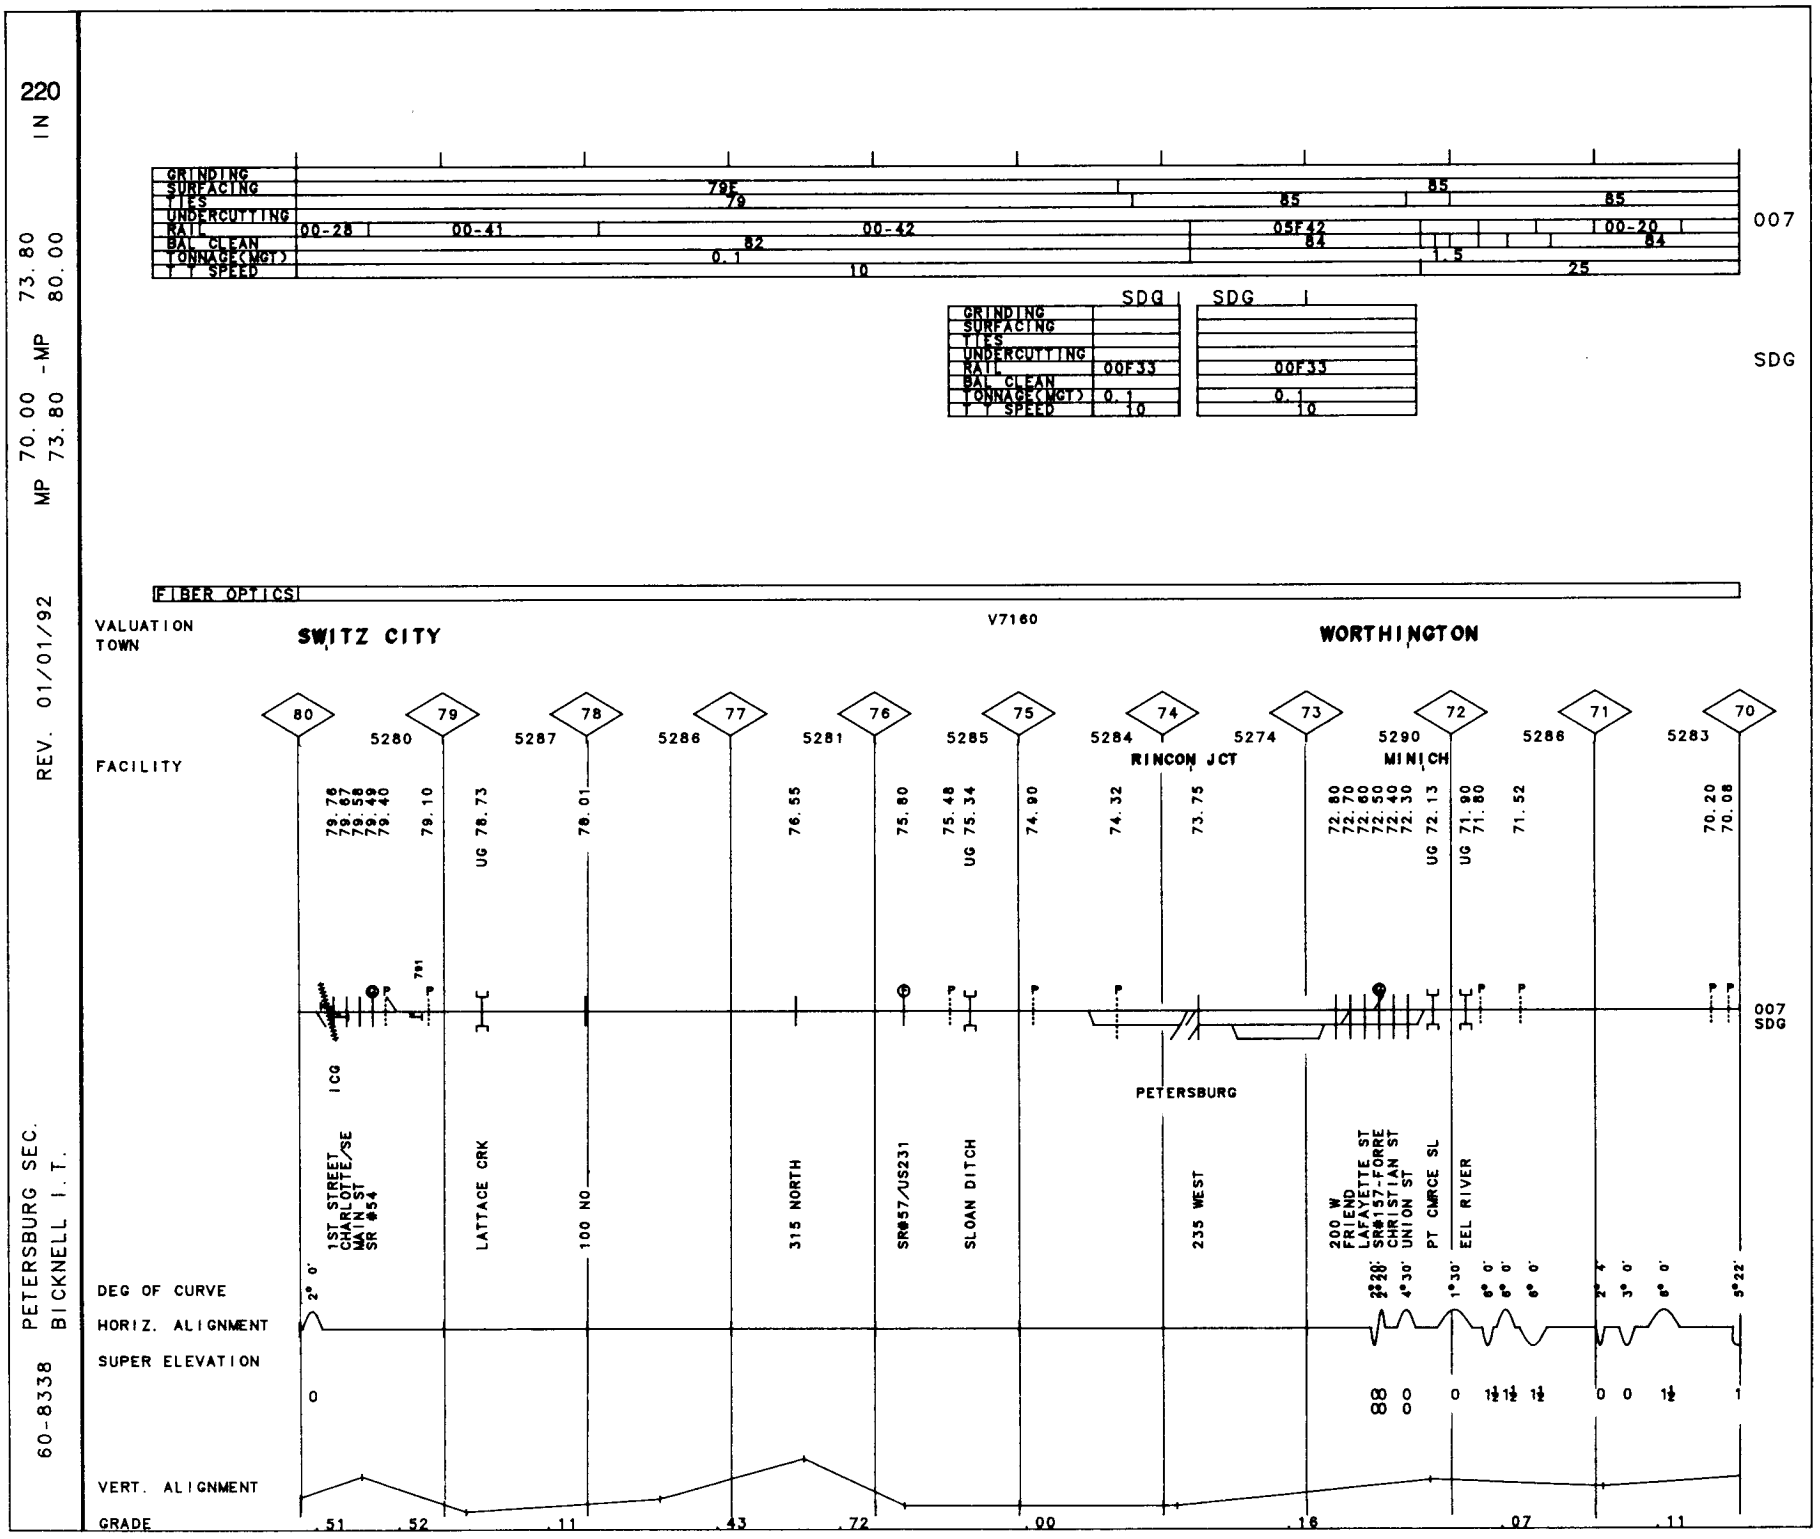
220
IN
73.80
80.00
MP
70.00 -MP
73.80
REV. 01/01/92
PETERSBURG SEC.
BICKNELL I.T.
60-8338
GRINDING
SURFACING
TIES
UNDERCUTTING
RAIL
BAL CLEAN
TONNAGE(MGT)
T Y SPEED
79F
79
85
85
85
00-28
00-41
00-42
05F42
00-20
82
84
84
0.1
1.5
10
25
007
SDG
SDG
SDG
00F33
00F33
0.1
0.1
10
10
FIBER OPTICS
V7160
VALUATION
TOWN
SWITZ CITY
WORTHINGTON
FACILITY
80
79
78
77
76
75
74
73
72
71
70
5280
5287
5286
5281
5285
5284
5274
5290
5286
5283
RINCON JCT
MINICH
79.76
79.67
79.58
79.49
79.40
79.10
UG 78.73
78.01
76.55
75.80
75.48
UG 75.34
74.90
74.32
73.75
72.80
72.70
72.60
72.50
72.30
UG 72.13
UG 71.90
71.80
71.52
70.20
70.08
791
007
SDG
ICG
1ST STREET
CHARLOTTE/SE
MAIN ST
SR #54
LATTACE CRK
100 NO
315 NORTH
SR#57/US231
SLOAN DITCH
PETERSBURG
235 WEST
200 W
FRIEND
LAFAYETTE ST
SR#157-FORRE
CHRISTIAN ST
UNION ST
PT CMRCE SL
EEL RIVER
DEG OF CURVE
HORIZ. ALIGNMENT
SUPER ELEVATION
VERT. ALIGNMENT
GRADE
2° 0'
2°28'
2°28'
4°30'
1°30'
6° 0'
6° 0'
6° 0'
2° 4'
3° 0'
6° 0'
5°22'
0
88
0
0
0
1½
1½
1½
0
0
1½
1
.51
.52
.11
.43
.72
.00
.16
.07
.11

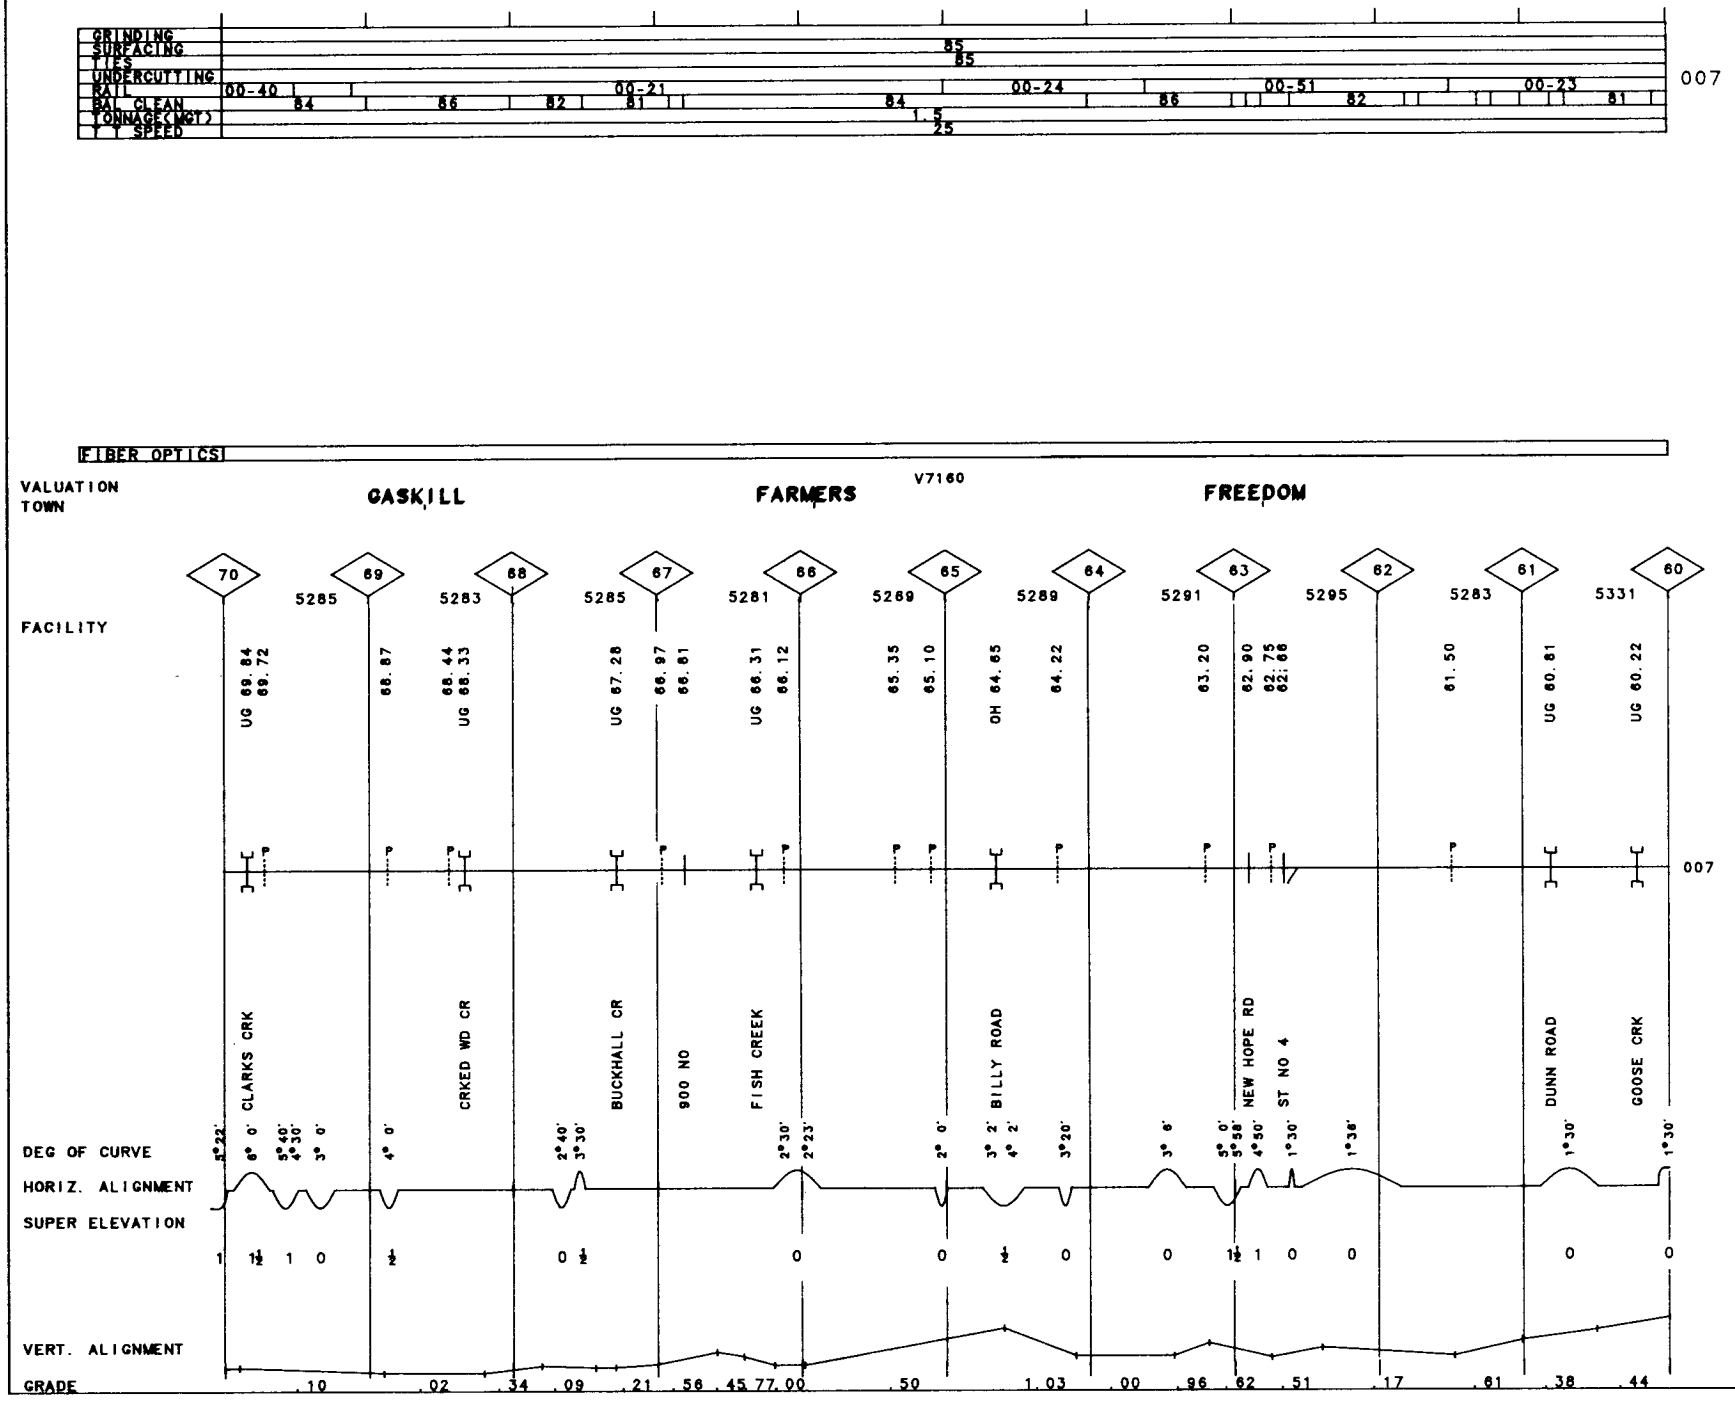

221 IN

MP 60.00 -MP 70.00

REV. 01/01/92

60-8338 PETERSBURG SEC.

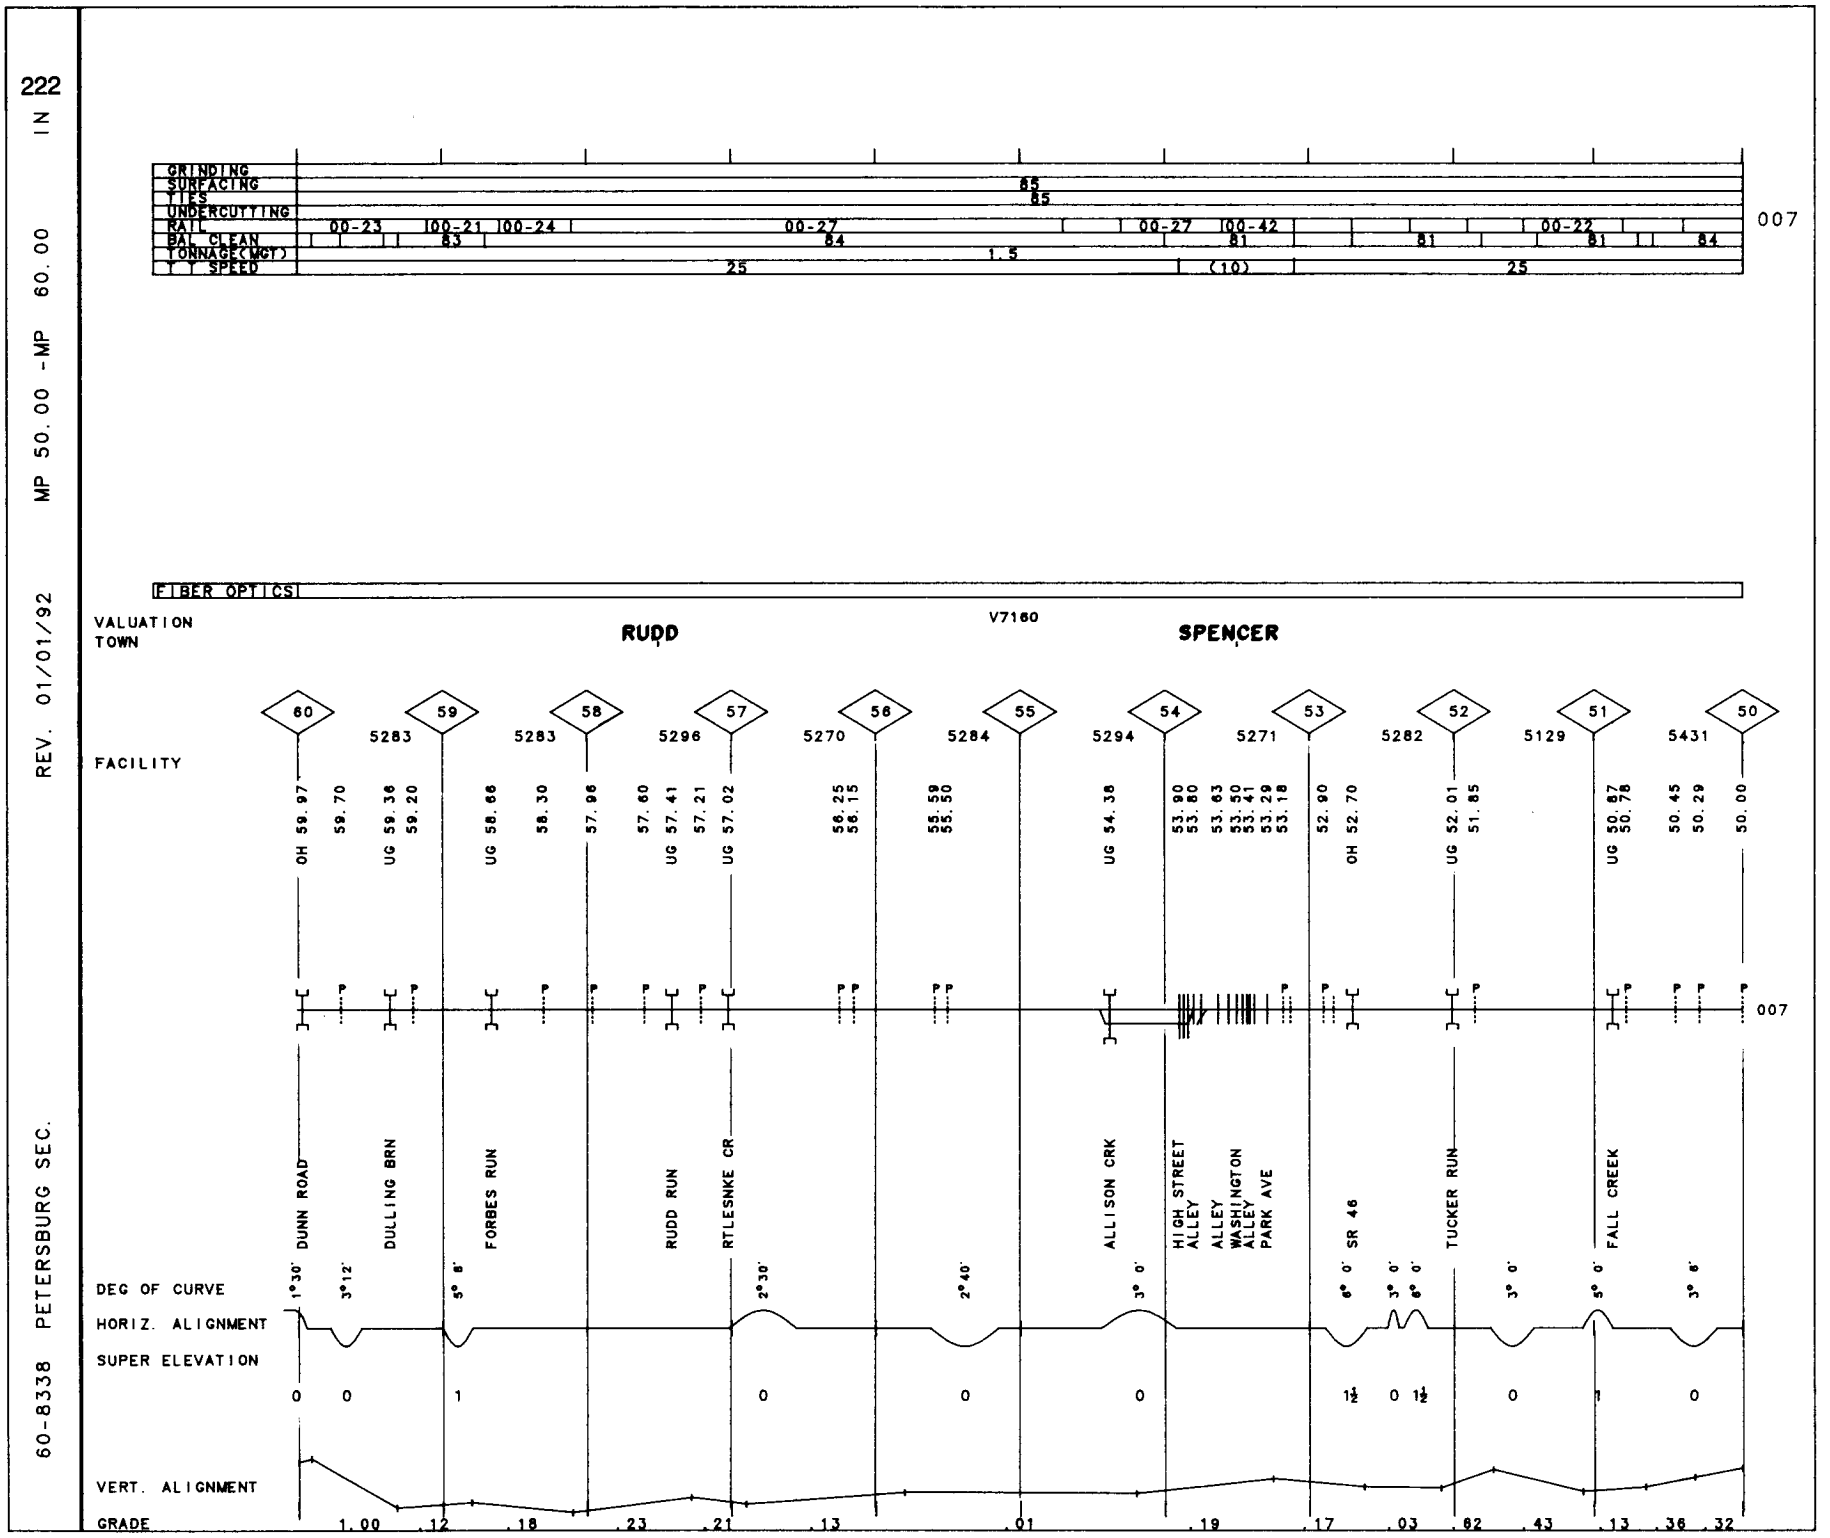
222
60-8338 PETERSBURG SEC.
REV. 01/01/92 MP 50.00 -MP 60.00 IN
GRINDING
SURFACING
TIES
UNDERCUTTING
RAIL
BAL CLEAN
TONNAGE(MGT)
T T SPEED
00-23
00-21
00-24
00-27
00-27
00-42
00-22
83
84
81
81
81
84
85
85
1.5
25
(10)
25
007
FIBER OPTICS
VALUATION
TOWN
V7160
RUDD
SPENCER
FACILITY
60
59
58
57
56
55
54
53
52
51
50
5283
5283
5296
5270
5284
5294
5271
5282
5129
5431
OH 59.97
59.70
UG 59.36
59.20
UG 58.66
58.30
57.96
57.60
UG 57.41
57.21
UG 57.02
56.25
56.15
55.59
55.50
UG 54.38
53.90
53.80
53.63
53.50
53.41
53.29
53.18
52.90
OH 52.70
UG 52.01
51.85
UG 50.87
50.78
50.45
50.29
50.00
007
DUNN ROAD
DULLING BRN
FORBES RUN
RUDD RUN
RTLESNKE CR
ALLISON CRK
HIGH STREET
ALLEY
ALLEY
WASHINGTON
ALLEY
PARK AVE
SR 46
TUCKER RUN
FALL CREEK
DEG OF CURVE
1°30'
3°12'
5° 8'
2°30'
2°40'
3° 0'
6° 0'
3° 0'
6° 0'
3° 0'
5° 0'
3° 6'
HORIZ. ALIGNMENT
SUPER ELEVATION
0
0
1
0
0
0
1½
0
1½
0
1
0
VERT. ALIGNMENT
GRADE
1.00
.12
.18
.23
.21
.13
.01
.19
.17
.03
.82
.43
.13
.36
.32

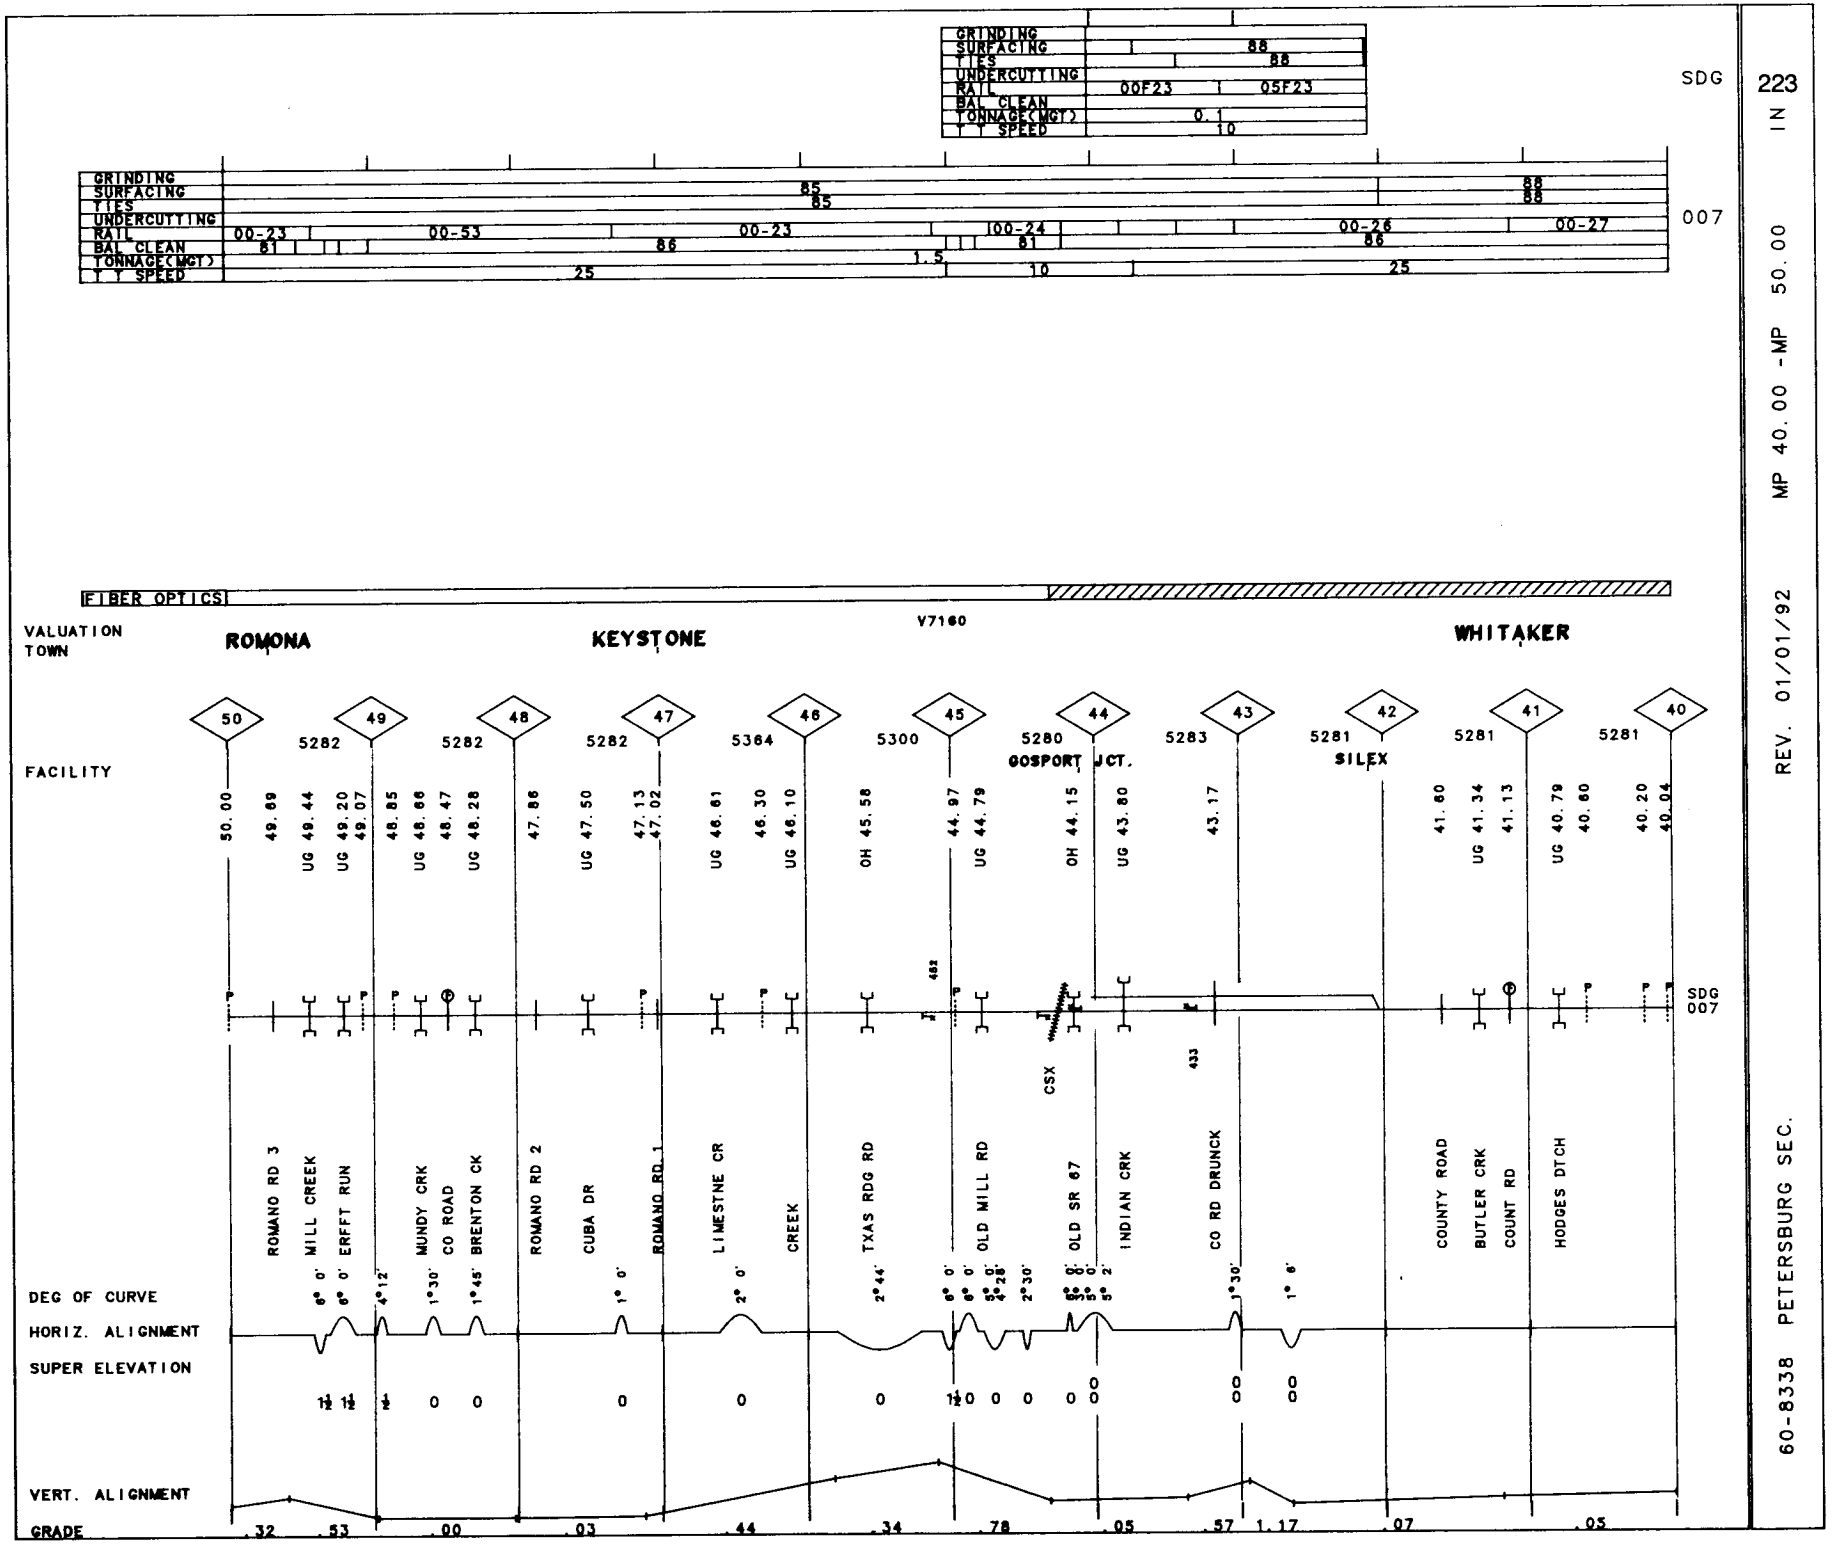

223 IN

MP 40.00 -MP 50.00

REV. 01/01/92

60-8338 PETERSBURG SEC.

224

60-8338 PETERSBURG SEC. REV. 01/01/92 MP 30.00 -MP 40.00 IN

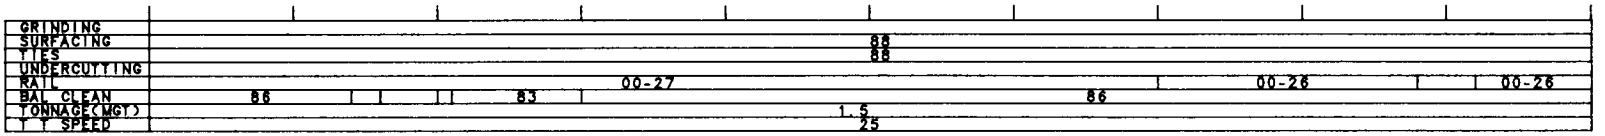

FIBER OPTICS

VALUATION TOWN: PARAGON | BROWNS CROSSING (V7160) | HYNDS | MARTINSVILLE

	40	39	38	37	36	35	34	33	32	31	30
FACILITY		5282	5290	5273	5282	5279	5283	5282	5269	5294	5284
	39.95	39.27	38.53	38.91	UG 36.45	35.64	35.15	34.47	33.88	UG 33.30	UG 32.50	31.90	UG 31.21	30.95	30.21
	UG 39.68	UG 39.17	38.40	UG 36.82	UG 36.38				33.60	33.18	UG 32.42		31.11	30.83	
	39.77		38.25		36.20								UG 31.58	30.69	
			38.05											30.56	
			37.90											30.45	
			37.72												
			37.61												
	FALL CR	BLNKSHIP DT	LIBERTY ST MAIN	DUCKWORTHS FRNSHP CRK	BURKHART CK MCNAIN DTCH	BUFFALO HILL	BROWNS XING	OLD STATE#67	COUNTY ROAD	LAMBS CRK	WHITE RIVER ROBRT CHANL	GATES CHANL	NUTTER DTCH SR 39	COLUMBUS ST. JACKSON ST. MORGAN ST HARRISON HIGHLAND ST	DOUGLAS ST
DEG OF CURVE			0°20' OLD#67				2°10'				6° 0'	2° 0'		6° 0'	2° 0'	
HORIZ. ALIGNMENT																
SUPER ELEVATION			0				0				1½	0		1½	0	
VERT. ALIGNMENT																
GRADE		.05	.48		.03	.36	.04		.09				.14	.00	.35	

007

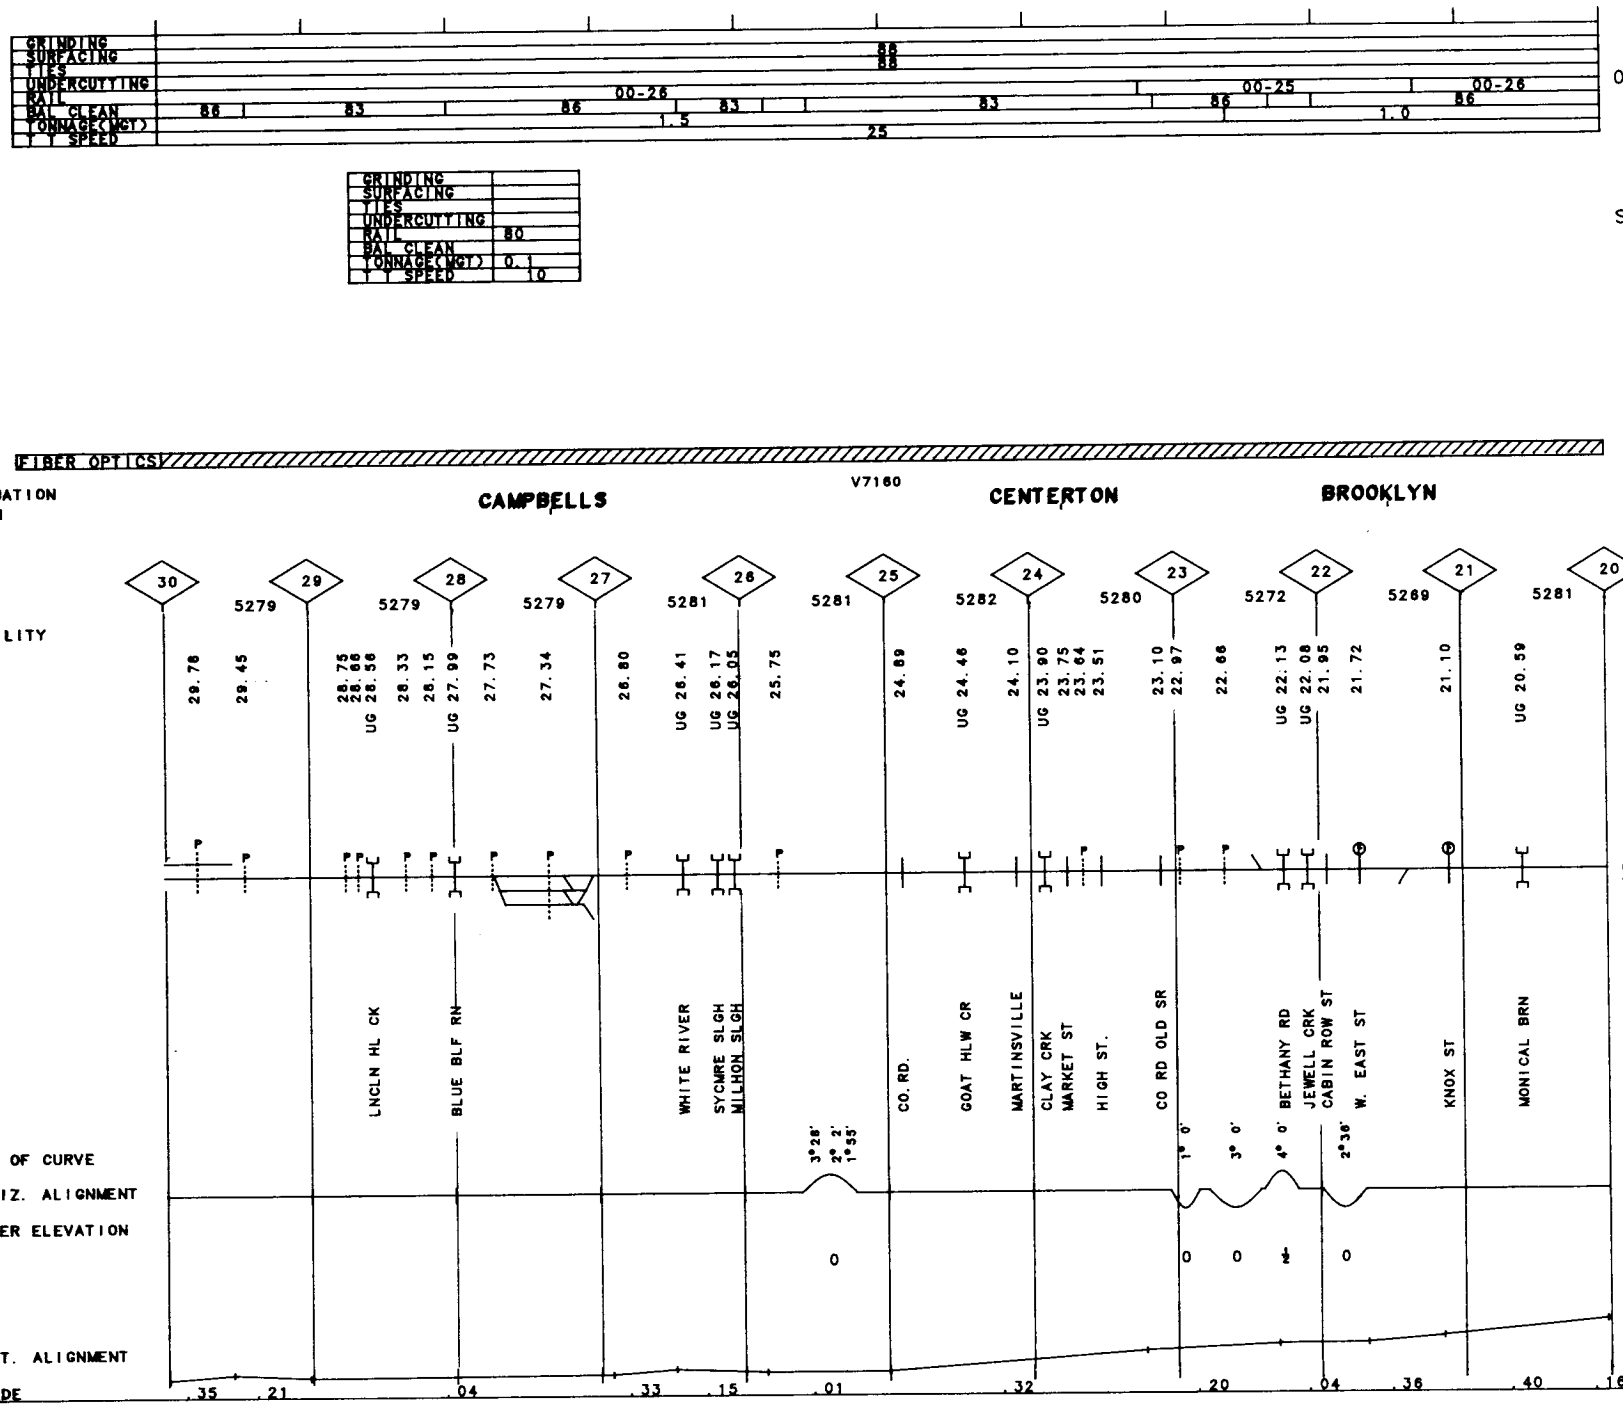

225 IN

MP 20.00 -MP 30.00

REV. 01/01/92

60-8338 PETERSBURG SEC.

226

60-8338 PETERSBURG SEC. REV. 01/01/92 MP 10.00 -MP 20.00 IN

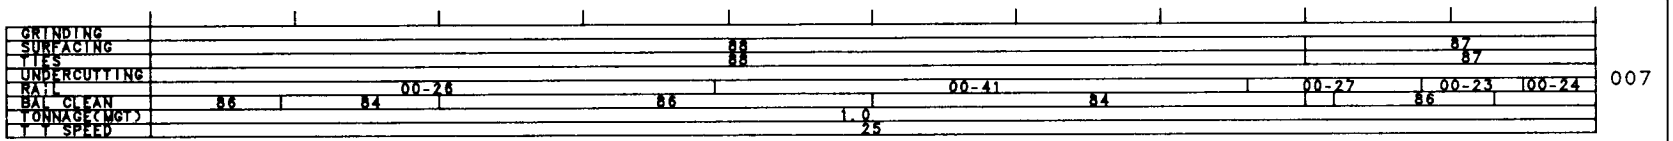

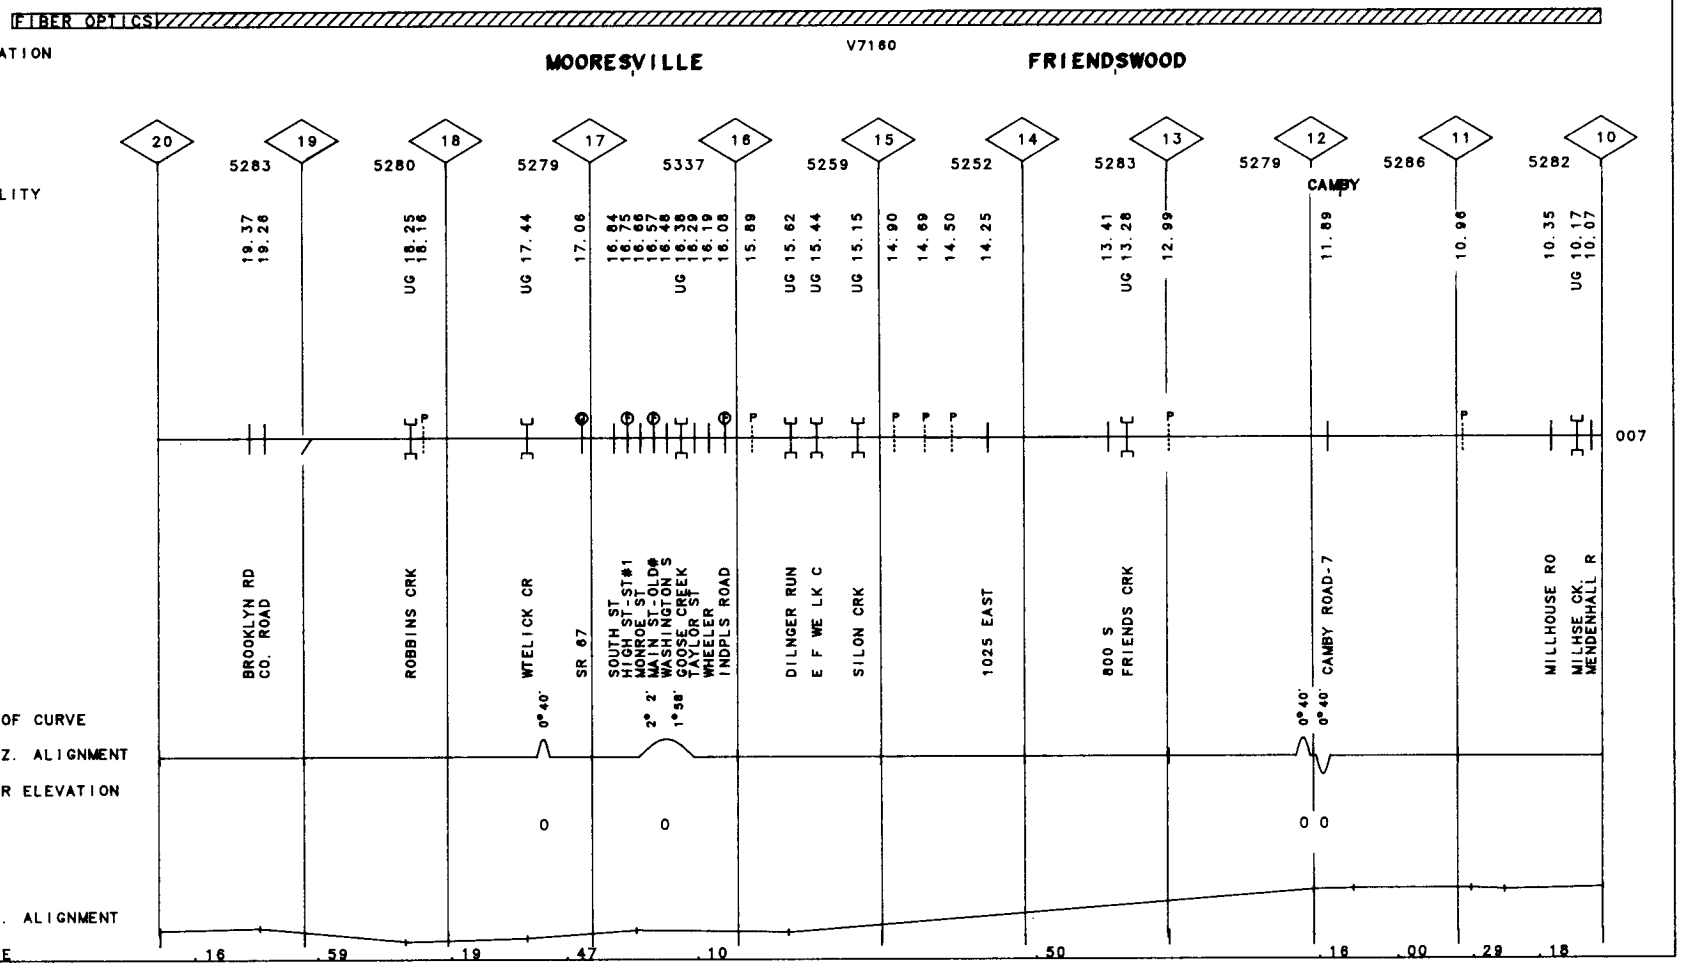

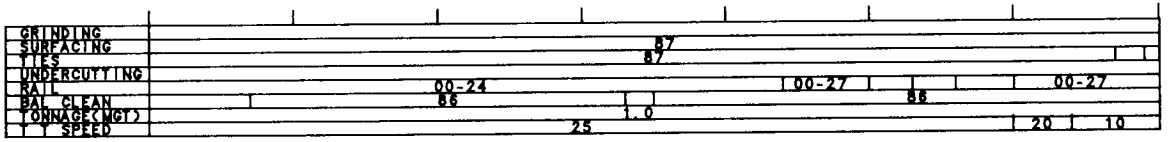
GRINDING
SURFACING
TIES
UNDERCUTTING
RAIL
BAL CLEAN
TONNAGE(MGT)
T T SPEED
87
87
00-24
86
1.0
00-27
86
00-27
25
20
10
007

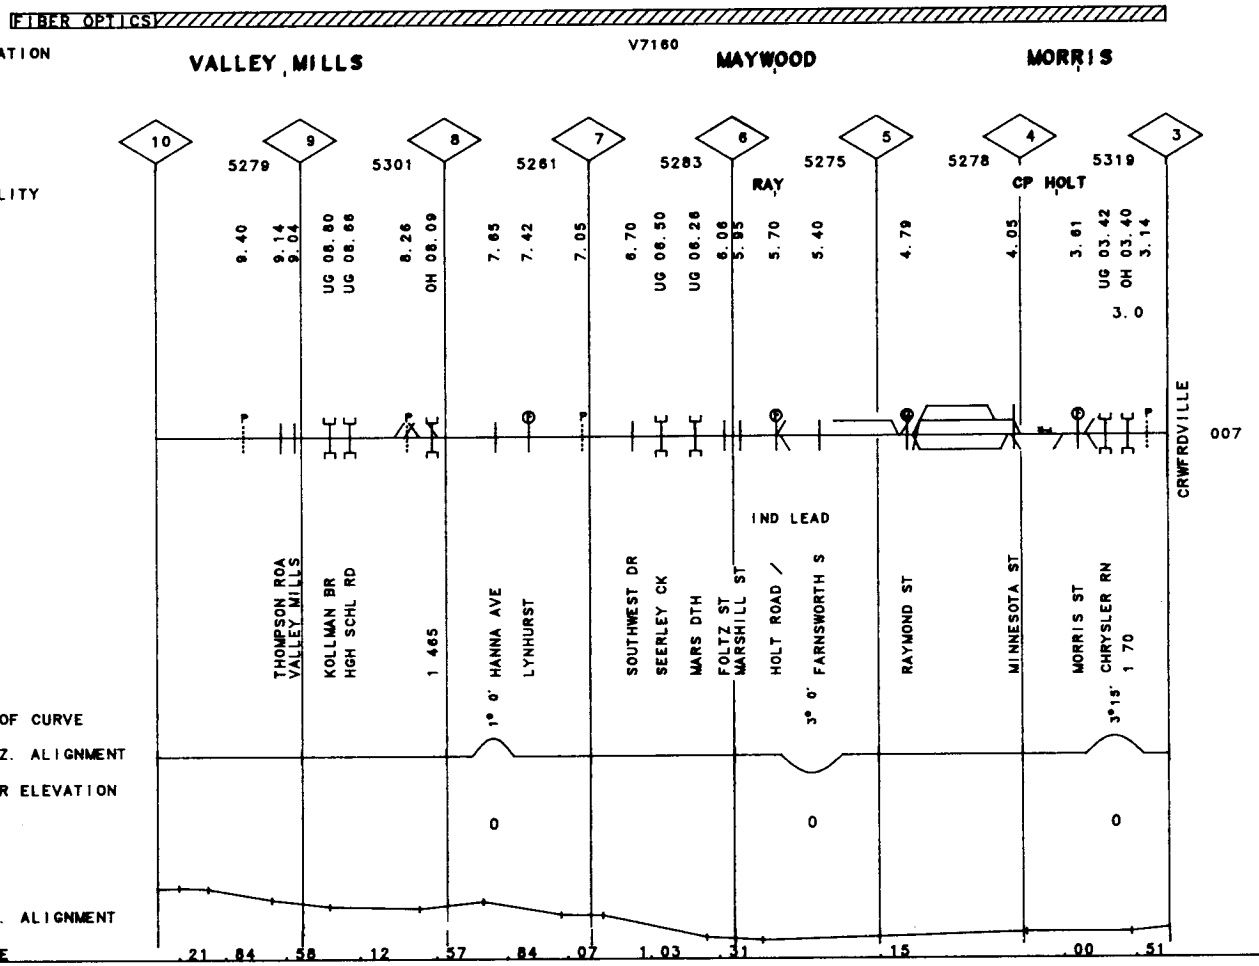
FIBER OPTICS
VALUATION TOWN
VALLEY MILLS
V7160
MAYWOOD
MORRIS
FACILITY
10
9
8
7
6
5
4
3
5279
5301
5261
5283
5275
5278
5319
RAY
CP HOLT
9.40
9.14
9.04
UG 08.80
UG 08.66
8.26
OH 08.09
7.65
7.42
7.05
6.70
UG 08.50
UG 08.26
6.06
5.85
5.70
5.40
4.79
4.05
3.61
UG 03.42
OH 03.40
3.14
3.0
007
CRWFRDVILLE
IND LEAD
THOMPSON RDA
VALLEY MILLS
KOLLMAN BR
HGH SCHL RD
1 465
1° 0' HANNA AVE
LYNHURST
SOUTHWEST DR
SEERLEY CK
MARS DTH
FOLTZ ST
MARSHILL ST
HOLT ROAD /
3° 0' FARNSWORTH S
RAYMOND ST
MINNESOTA ST
MORRIS ST
3°15' CHRYSLER RN
1 70
DEG OF CURVE
HORIZ. ALIGNMENT
SUPER ELEVATION
0
0
0
VERT. ALIGNMENT
GRADE
.21
.84
.58
.12
.37
.84
.07
1.03
.31
.15
.00
.51

| | | |

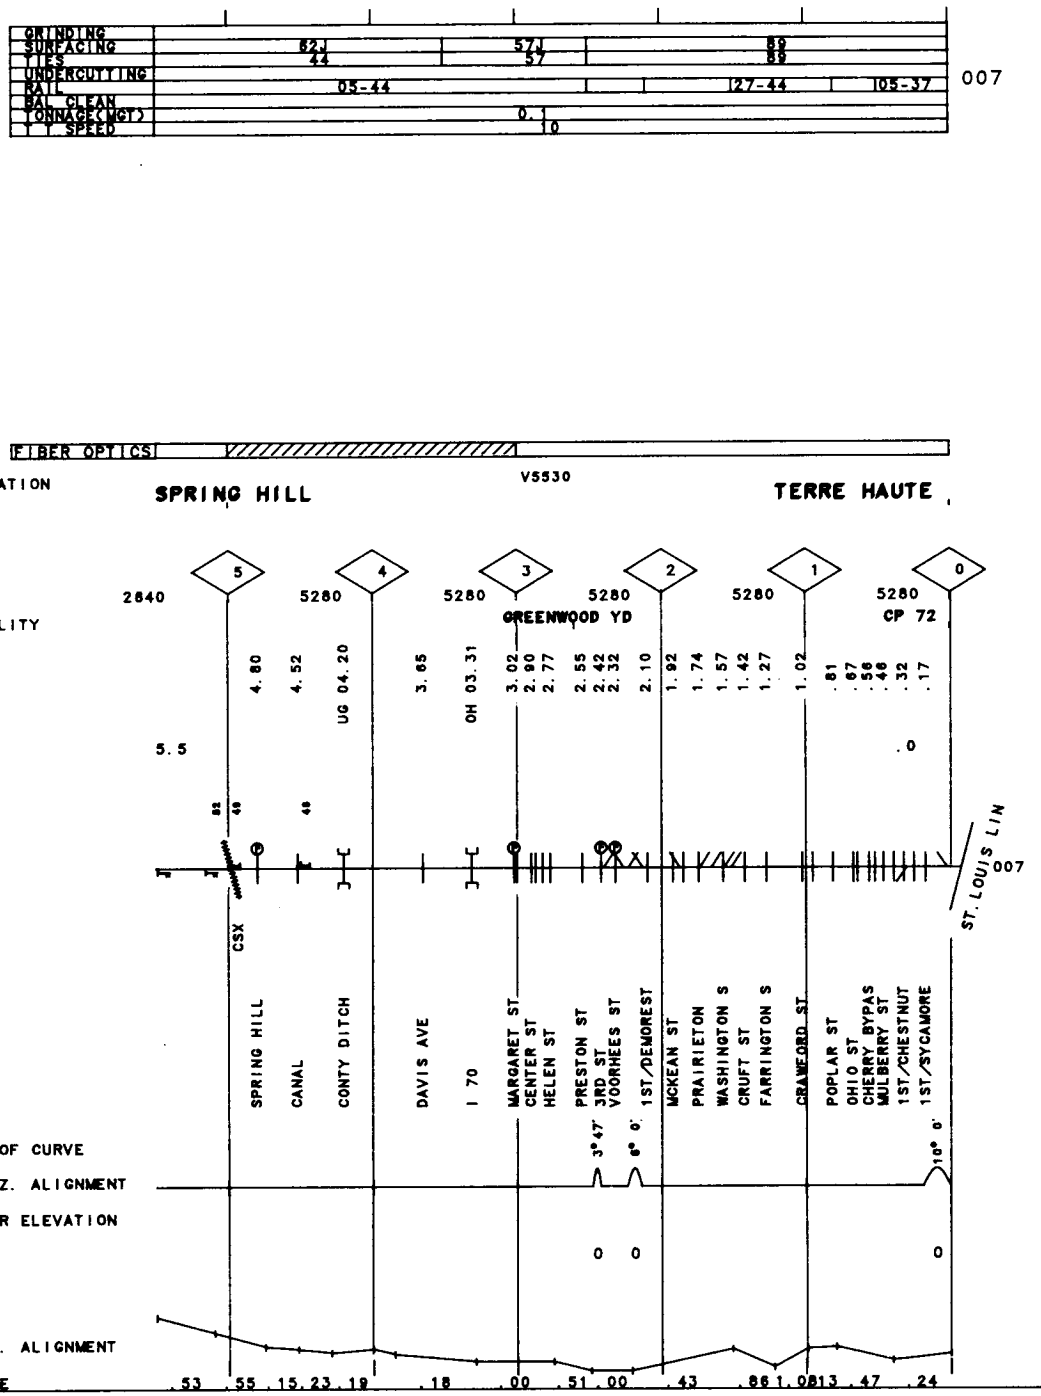

229 IN

MP .00 -MP 5.50

REV. 01/01/92

60-8446 TERRE HAUTE I.T.

230 IN

60-8336 AW/W YD. TRK. REV. 01/01/92 MP .00 -MP 2.80

GRINDING			
SURFACING		89	
TIES		89	
UNDERCUTTING			
RAIL	27F44	05F40	007
BAL CLEAN		86	
TONNAGE(MGT)		1.2	
T SPEED		10	

FIBER OPTICS

VALUATION V5530

TOWN OAKLAND CITY

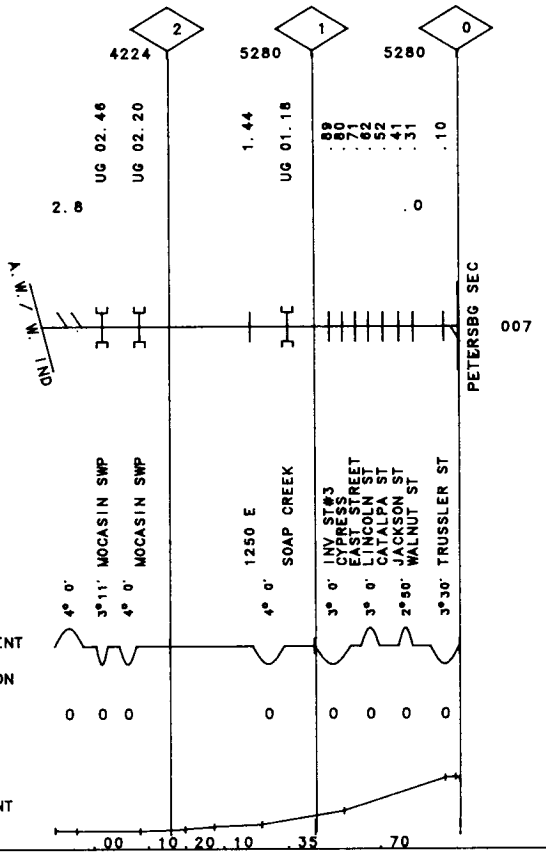

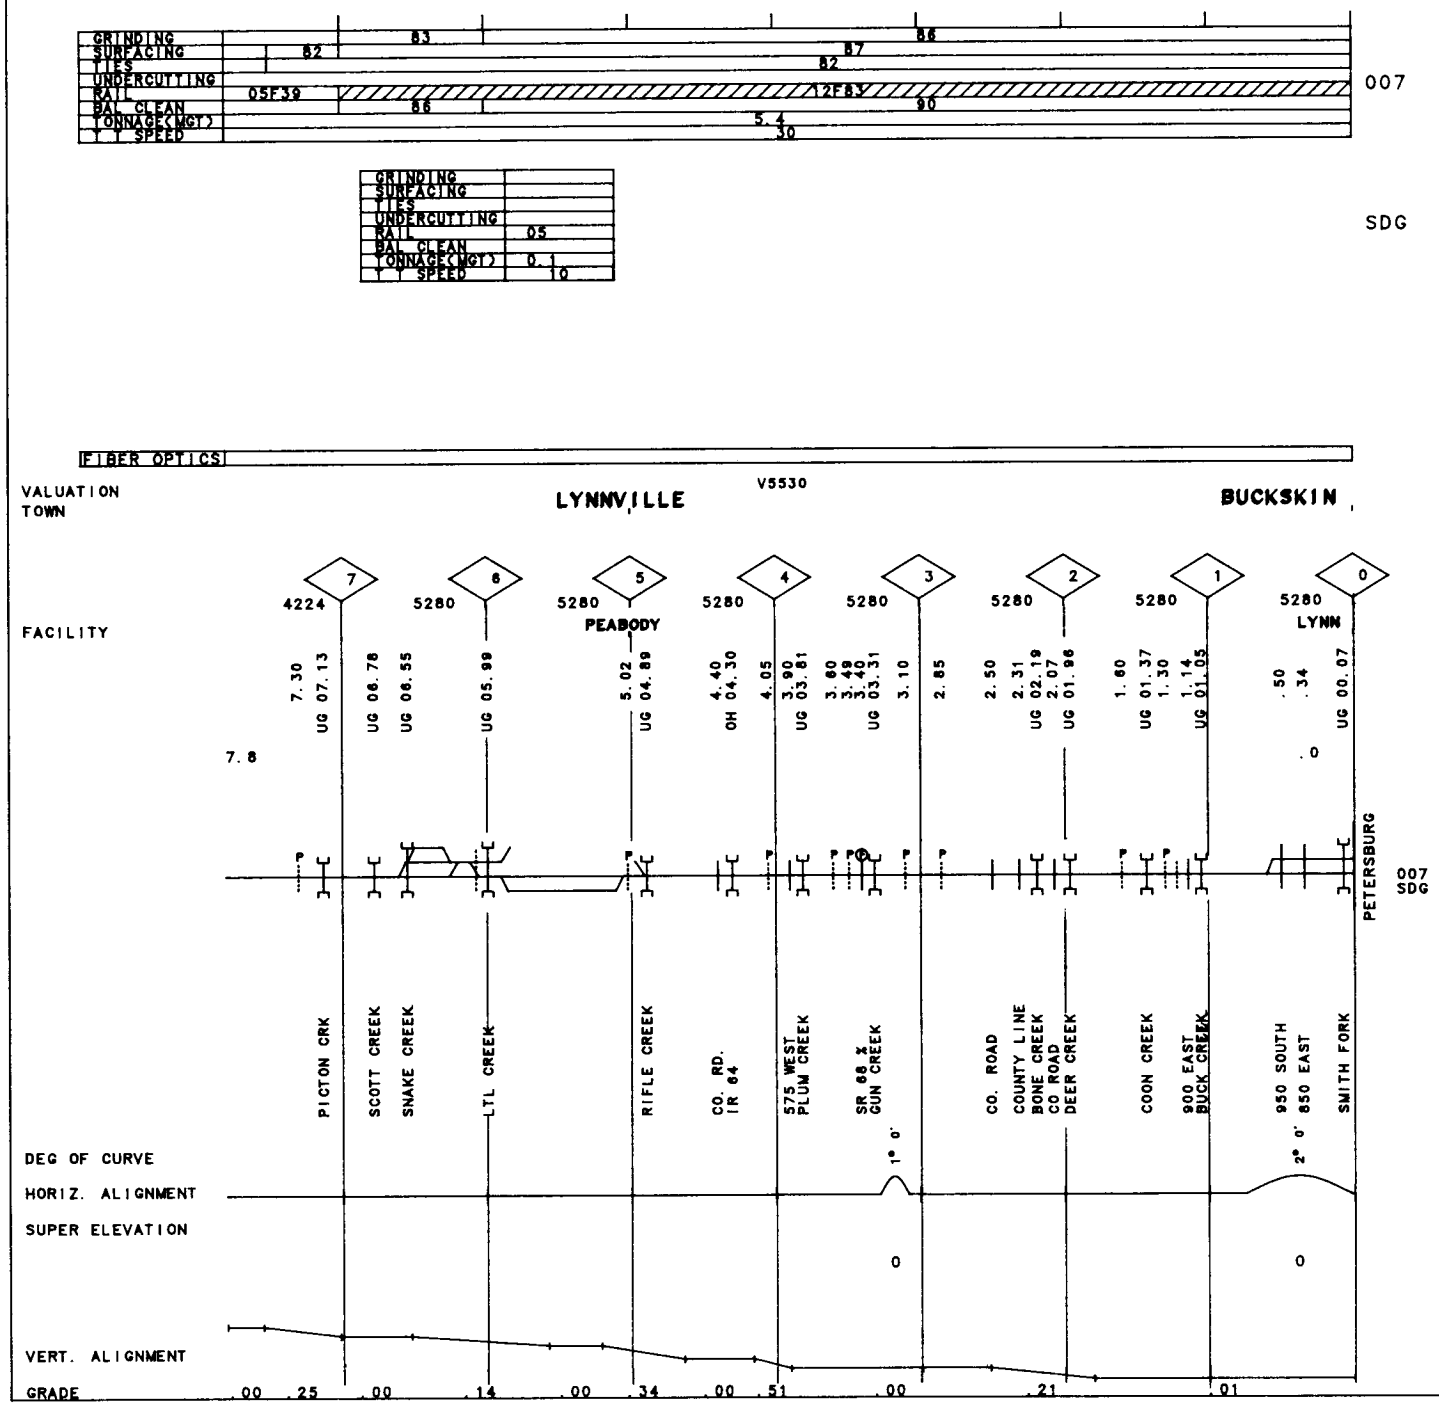

231

60-8337 LYNNVILLE SEC. REV. 01/01/92 MP .00 -MP 7.80 IN

232

60-8339 S. COLUMBUS R.T. REV. 01/01/92 MP .00 -MP 3.00 IN

GRINDING					
SURFACING			86C		
TIES			86		
UNDERCUTTING					
RAIL	85F30	85F13	85F30	00F13	007
BAL. CLEAN					
TONNAGE(MGT)			0.8		
T.T. SPEED			10		

FIBER OPTICS

VALUATION V7158

TOWN **COLUMBUS**

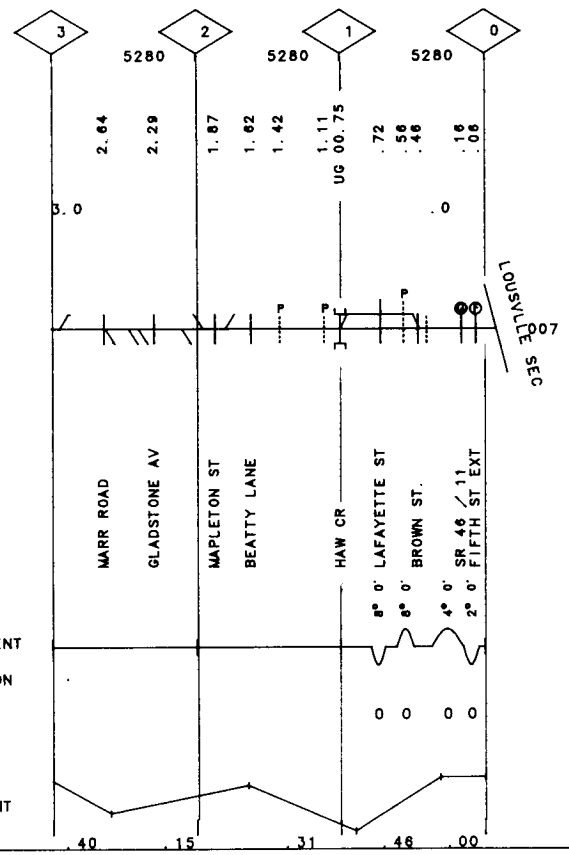

007

GRINDING	
SURFACING	
TIES	
UNDERCUTTING	
RAIL	85-23
BAL CLEAN	
TONNAGE(MGT)	0.5
SPEED	10

007

FIBER OPTICS

VALUATION V7159
TOWN COLUMBUS

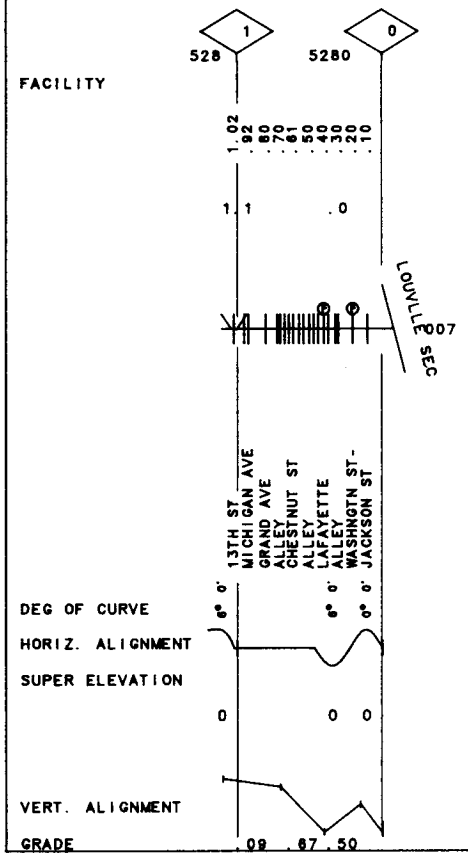

60-8340 N. COLUMBUS R.T. REV. 01/01/92 MP .00 -MP 1.10 IN 233

234 IN

MP .90 -MP 2.00

REV. 01/01/92

60-8342 ARLINGTON AVE. I.T.

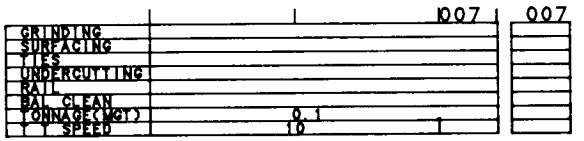

 

VALUATION TOWN

V7146
THORNE

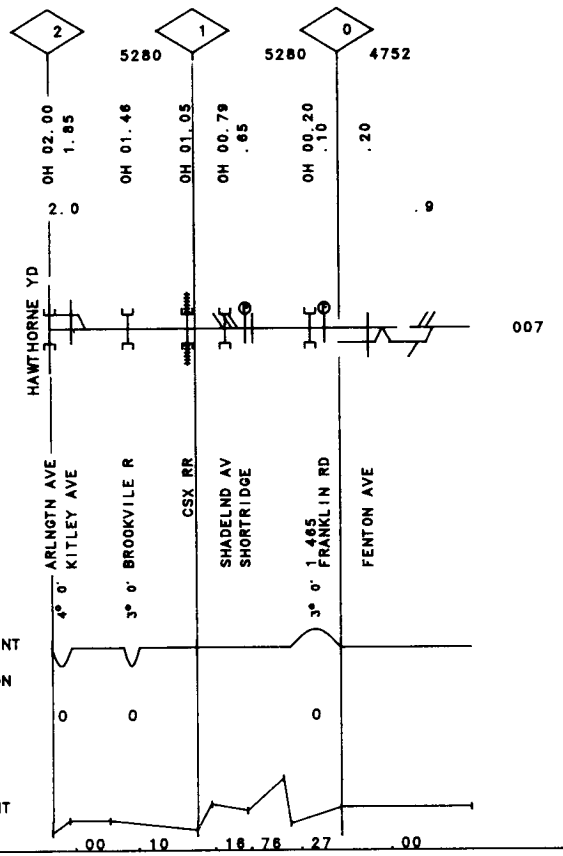

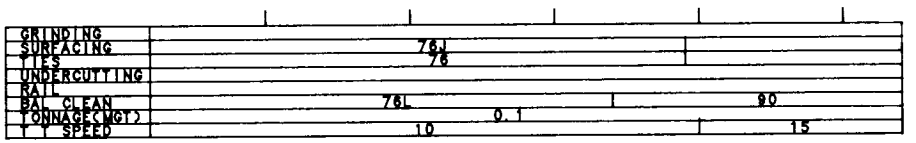

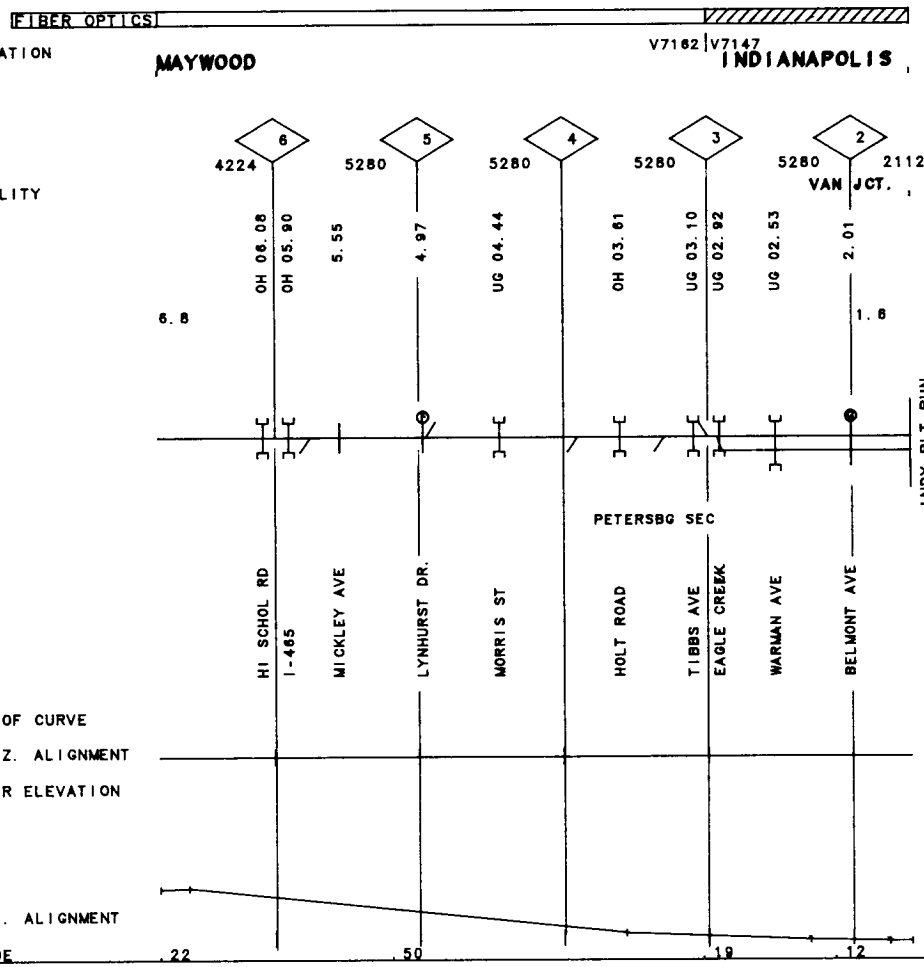

235 IN

MP 1.60 -MP 6.80

REV. 01/01/92

60-8349 KRAFT R.T.

236 IN

60-8350 MUNCIE YARD R.T. REV. 01/01/92 MP 41.90 -MP 42.70

GRINDING	
SURFACING	68
TIES	
UNDERCUTTING	
RAIL	85-46
BAL. CLEAN	
TONNAGE(MGT)	0.1
SPEED	10

007

FIBER OPTICS

VALUATION V7150
TOWN MUNCIE

42
3898 528

FACILITY

42.70
42.61
42.52
42.43
42.34
42.25
42.13
42.04
41.95

42.7 41.9

INDPLS LINE 007

8TH ST.

WILLARD ST.
BURLINGTON D

DEG OF CURVE 6° 0'

HORIZ. ALIGNMENT

SUPER ELEVATION 0

VERT. ALIGNMENT

GRADE .38 .31

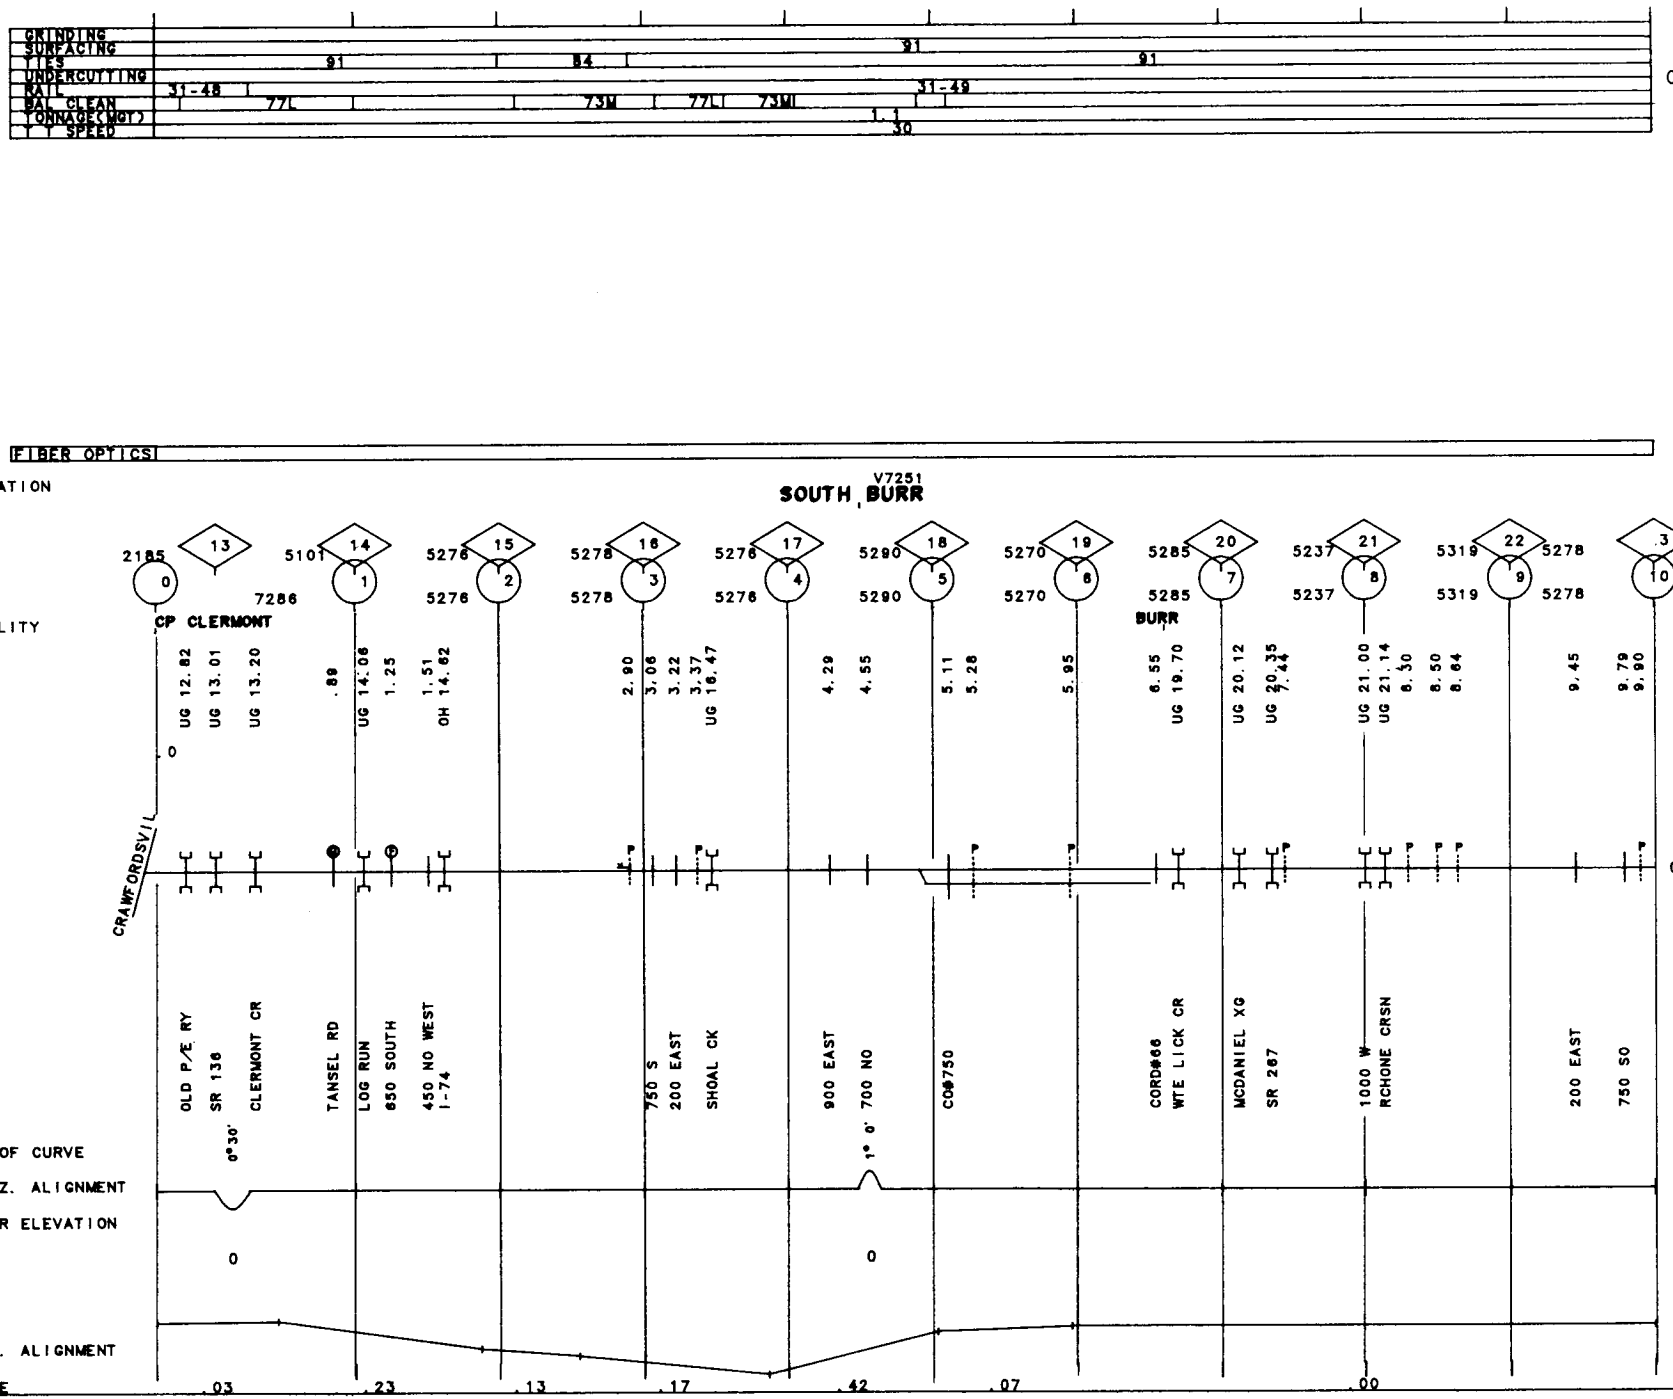

237

60-8372 LOGANSPORT SEC. REV. 01/01/92 MP .00 -MP 10.00 IN

60-8372 LOGANSPORT SEC. REV. 01/01/92 MP 10.00 -MP 20.00 IN

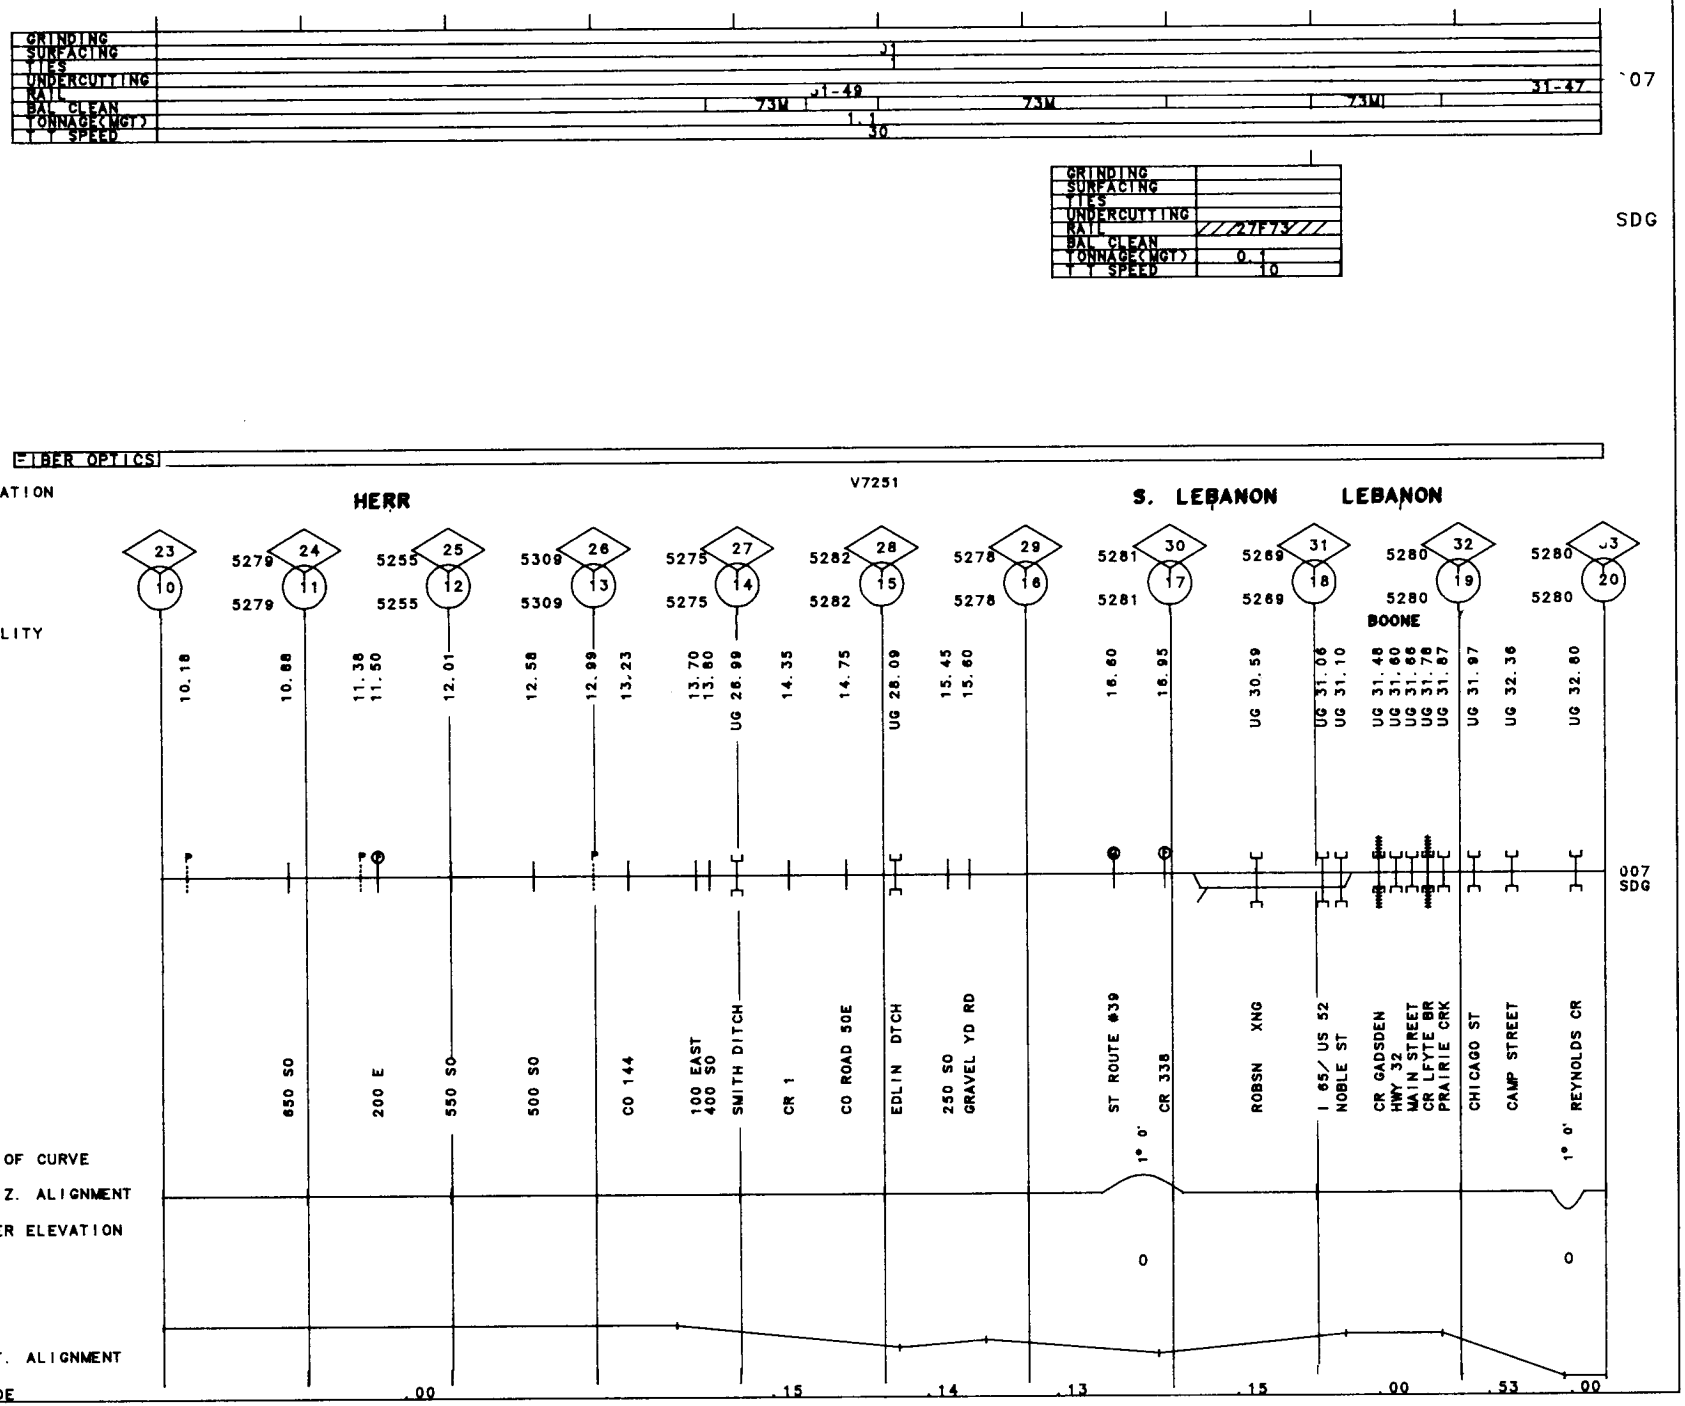

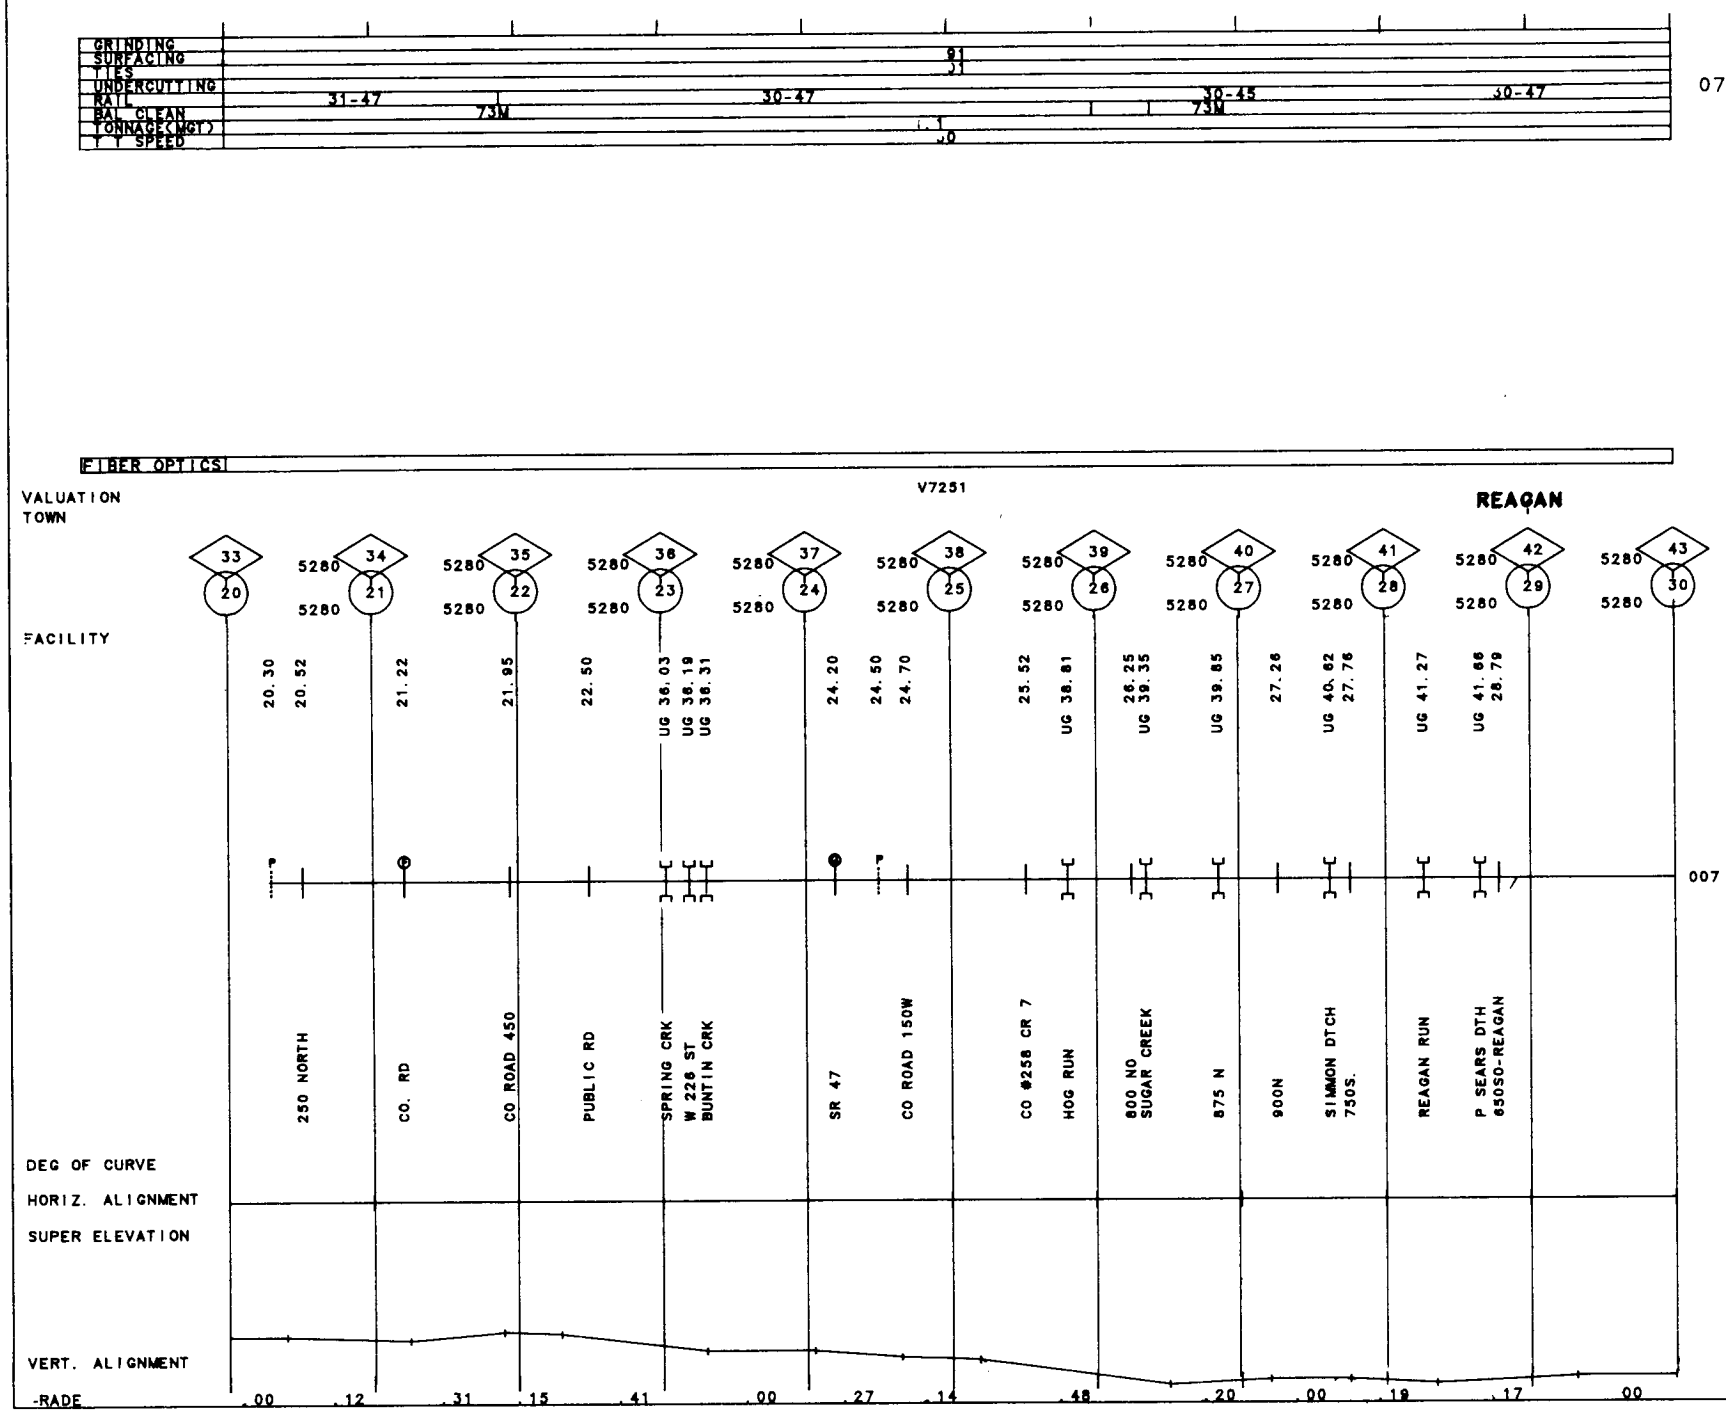

239

60-8372 LOGANSPORT SEC. REV. 01/01/92 MP 20.00 -MP 30.00 IN

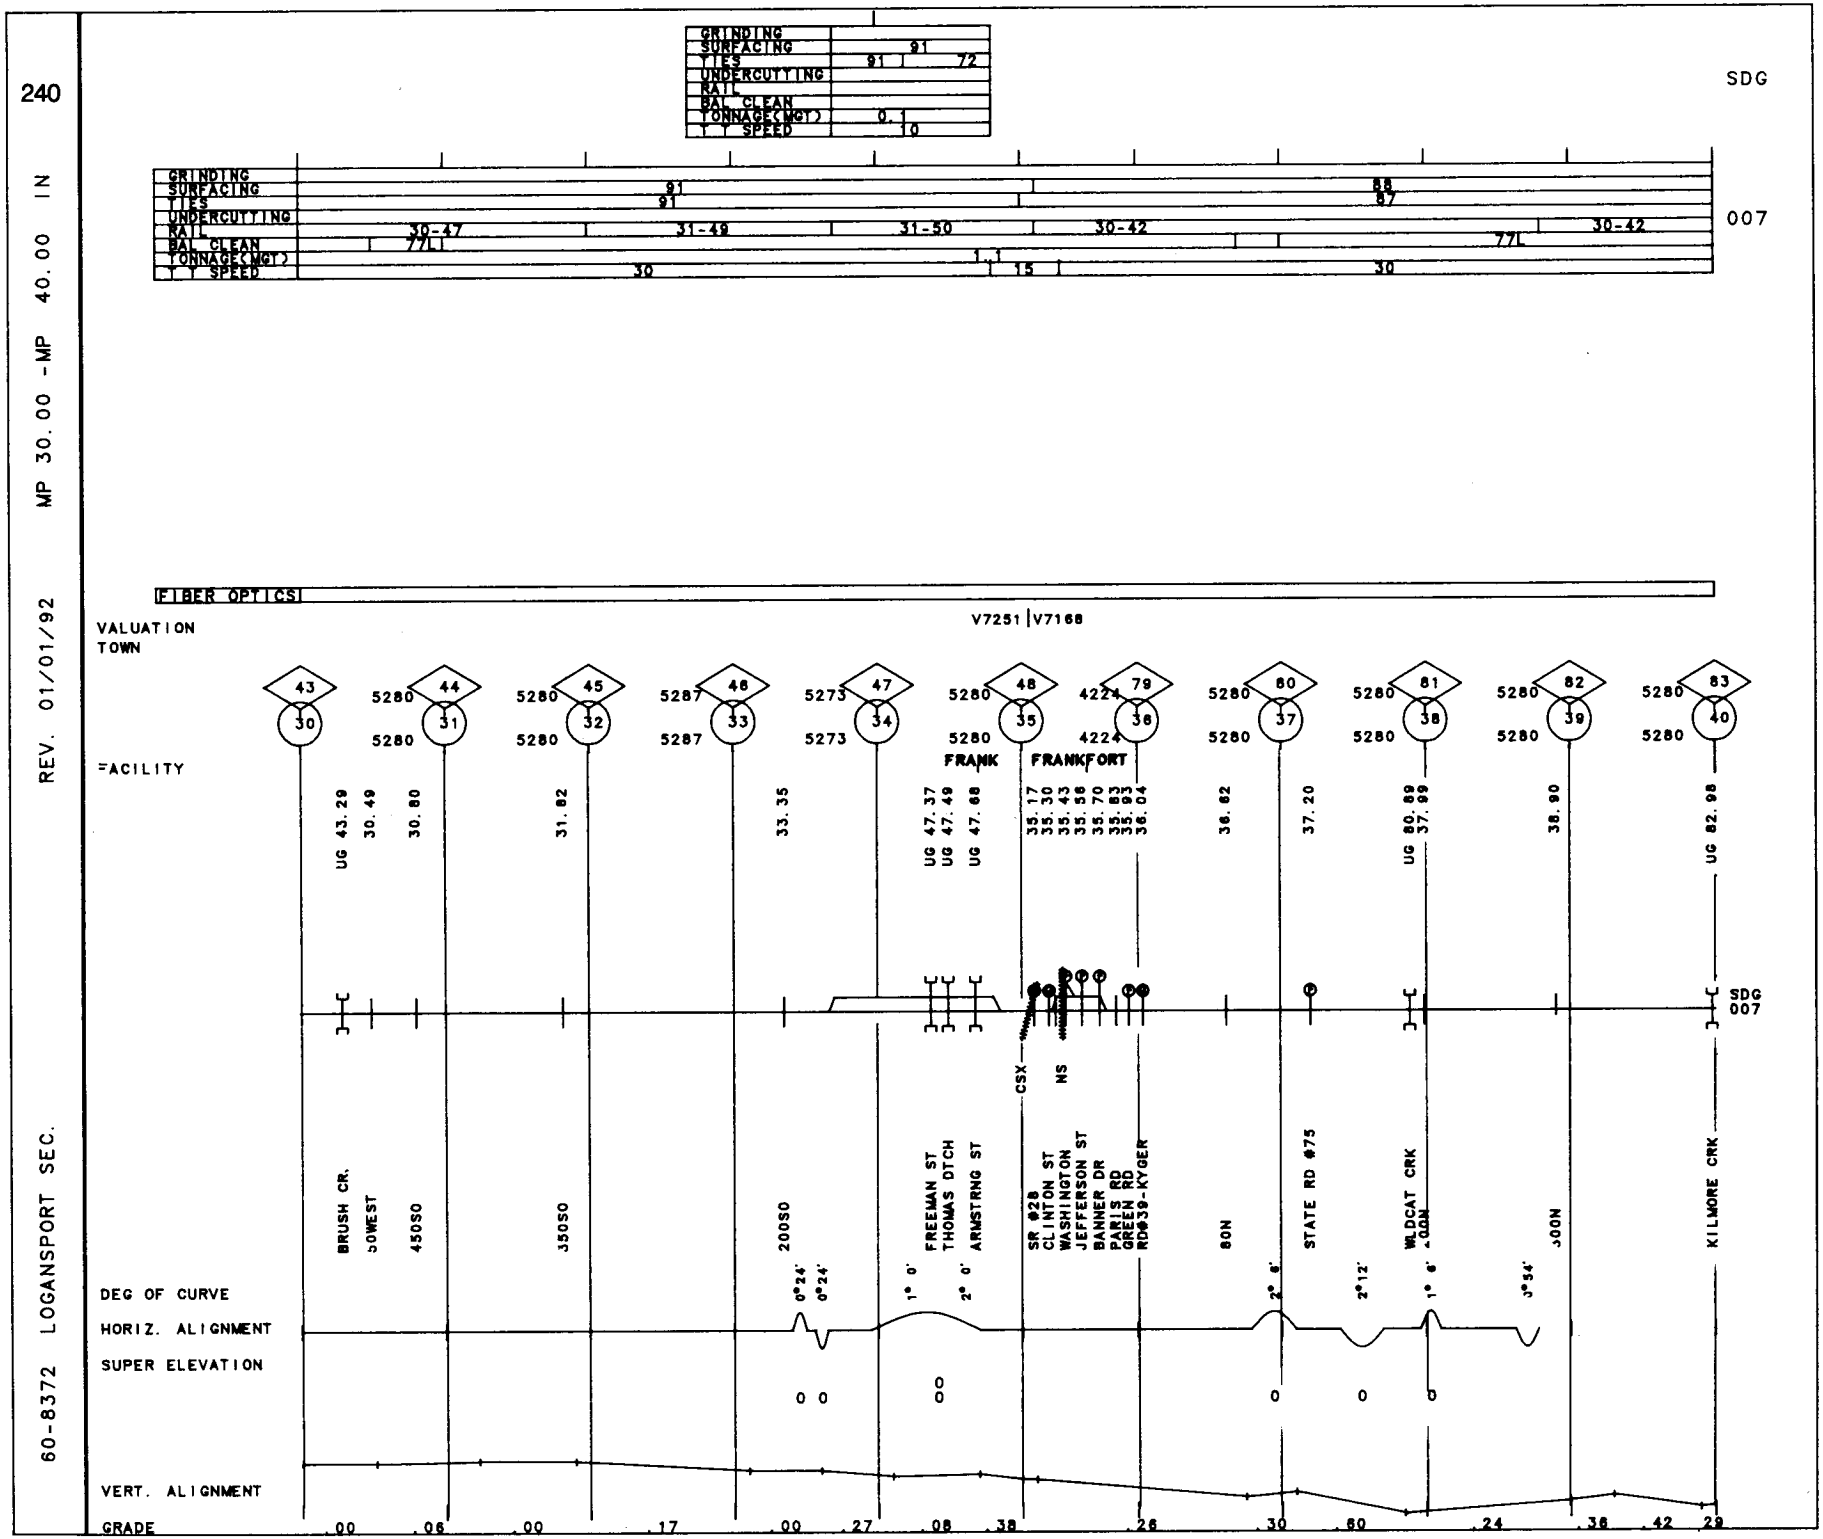
240
MP 30.00 -MP 40.00 IN
REV. 01/01/92
60-8372 LOGANSPORT SEC.
GRINDING
SURFACING
TIES
UNDERCUTTING
RAIL
BAL CLEAN
TONNAGE(MGT)
SPEED
91
91
72
0.1
10
SDG
007
30-47
77LI
31-49
31-50
30-42
77L
30-42
91
91
88
87
30
15
30
FIBER OPTICS
V7251 V7168
VALUATION
TOWN
FACILITY
43
44
45
46
47
48
79
80
81
82
83
30
31
32
33
34
35
38
37
38
39
40
5280
5287
5273
4224
UG 43.29
30.49
30.80
31.82
33.35
UG 47.37
UG 47.49
UG 47.68
35.17
35.30
35.43
35.56
35.70
35.83
35.94
36.82
37.20
UG 80.89
37.99
38.90
UG 82.98
FRANK
FRANKFORT
BRUSH CR.
SOWEST
450SO
350SO
200SO
FREEMAN ST
THOMAS DTCH
ARMSTRNG ST
CSX
NS
SR #28
CLINTON ST
WASHINGTON
JEFFERSON ST
BANNER DR
PARIS RD
GREEN RD
RD#39-KYGER
80N
STATE RD #75
WLDCAT CRK
300N
KILMORE CRK
SDG
007
DEG OF CURVE
HORIZ. ALIGNMENT
SUPER ELEVATION
VERT. ALIGNMENT
GRADE
0°24'
0°24'
1° 0'
2° 0'
2° 6'
2°12'
1° 6'
0°34'
0
0
0
0
0
0
.00
.06
.00
.17
.00
.27
.08
.38
.26
.30
.60
.24
.36
.42
.29

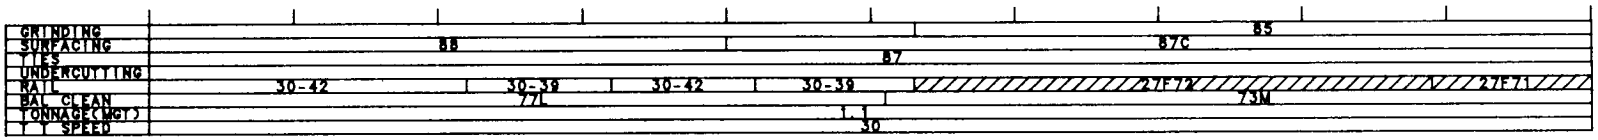
GRINDING
SURFACING
TIES
UNDERCUTTING
RAIL
BAL CLEAN
TONNAGE(MGT)
SPEED
88
87
87C
85
30-42
30-39
77L
30-42
30-39
27F72
27F71
73M
1.1
30
007

 
FIBER OPTICS

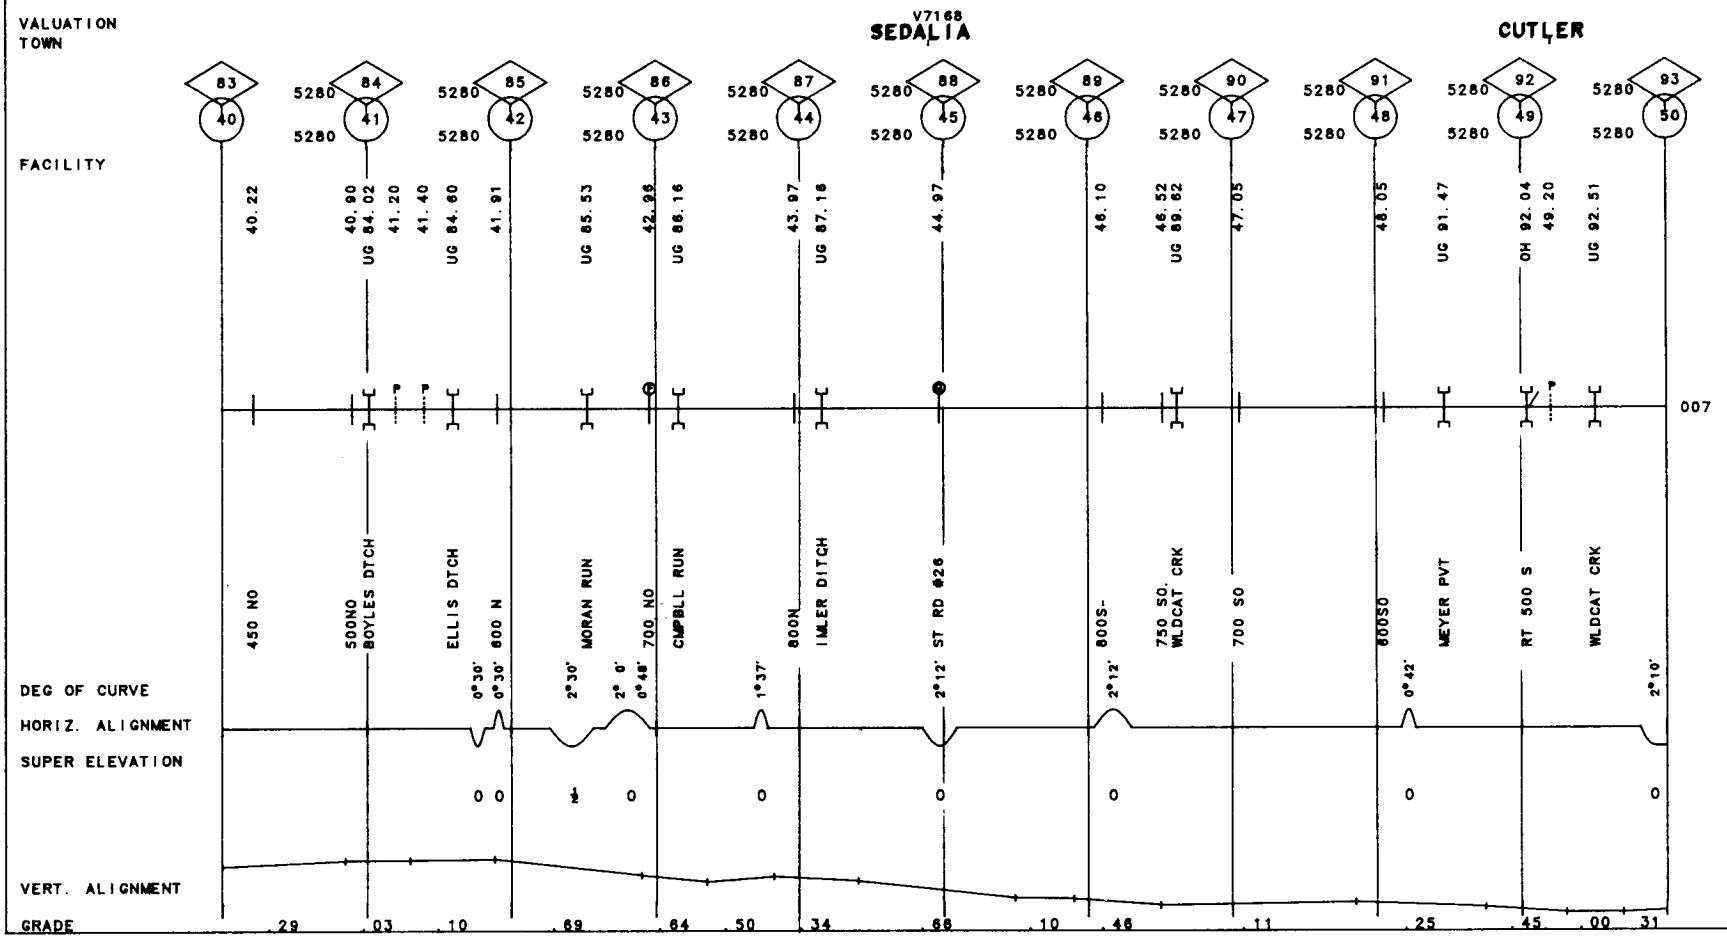
VALUATION
TOWN
V7168
SEDALIA
CUTLER
FACILITY
83 40
84 41
85 42
86 43
87 44
88 45
89 46
90 47
91 48
92 49
93 50
5280
40.22
40.80
41.20
41.40
41.91
42.96
43.97
44.97
46.10
46.52
47.05
48.05
49.20
UG 84.02
UG 84.60
UG 85.53
UG 86.16
UG 87.16
UG 89.82
UG 91.47
OH 92.04
UG 92.51
007
450 NO
500NO
BOYLES DTCH
ELLIS DTCH
800 N
MORAN RUN
700 NO
CAMPBELL RUN
800N
MILLER DITCH
ST RD #26
800S-
750 SO.
WLDCAT CRK
700 SO
800SO
MEYER PVT
RT 500 S
WLDCAT CRK
DEG OF CURVE
0°30'
0°30'
2°30'
2° 0'
0°48'
1°37'
2°12'
2°12'
0°42'
2°10'
HORIZ. ALIGNMENT
SUPER ELEVATION
0 0
0
0
0
0
0
VERT. ALIGNMENT
GRADE
.29
.03
.10
.69
.64
.50
.34
.88
.10
.46
.11
.25
.45
.00
.31

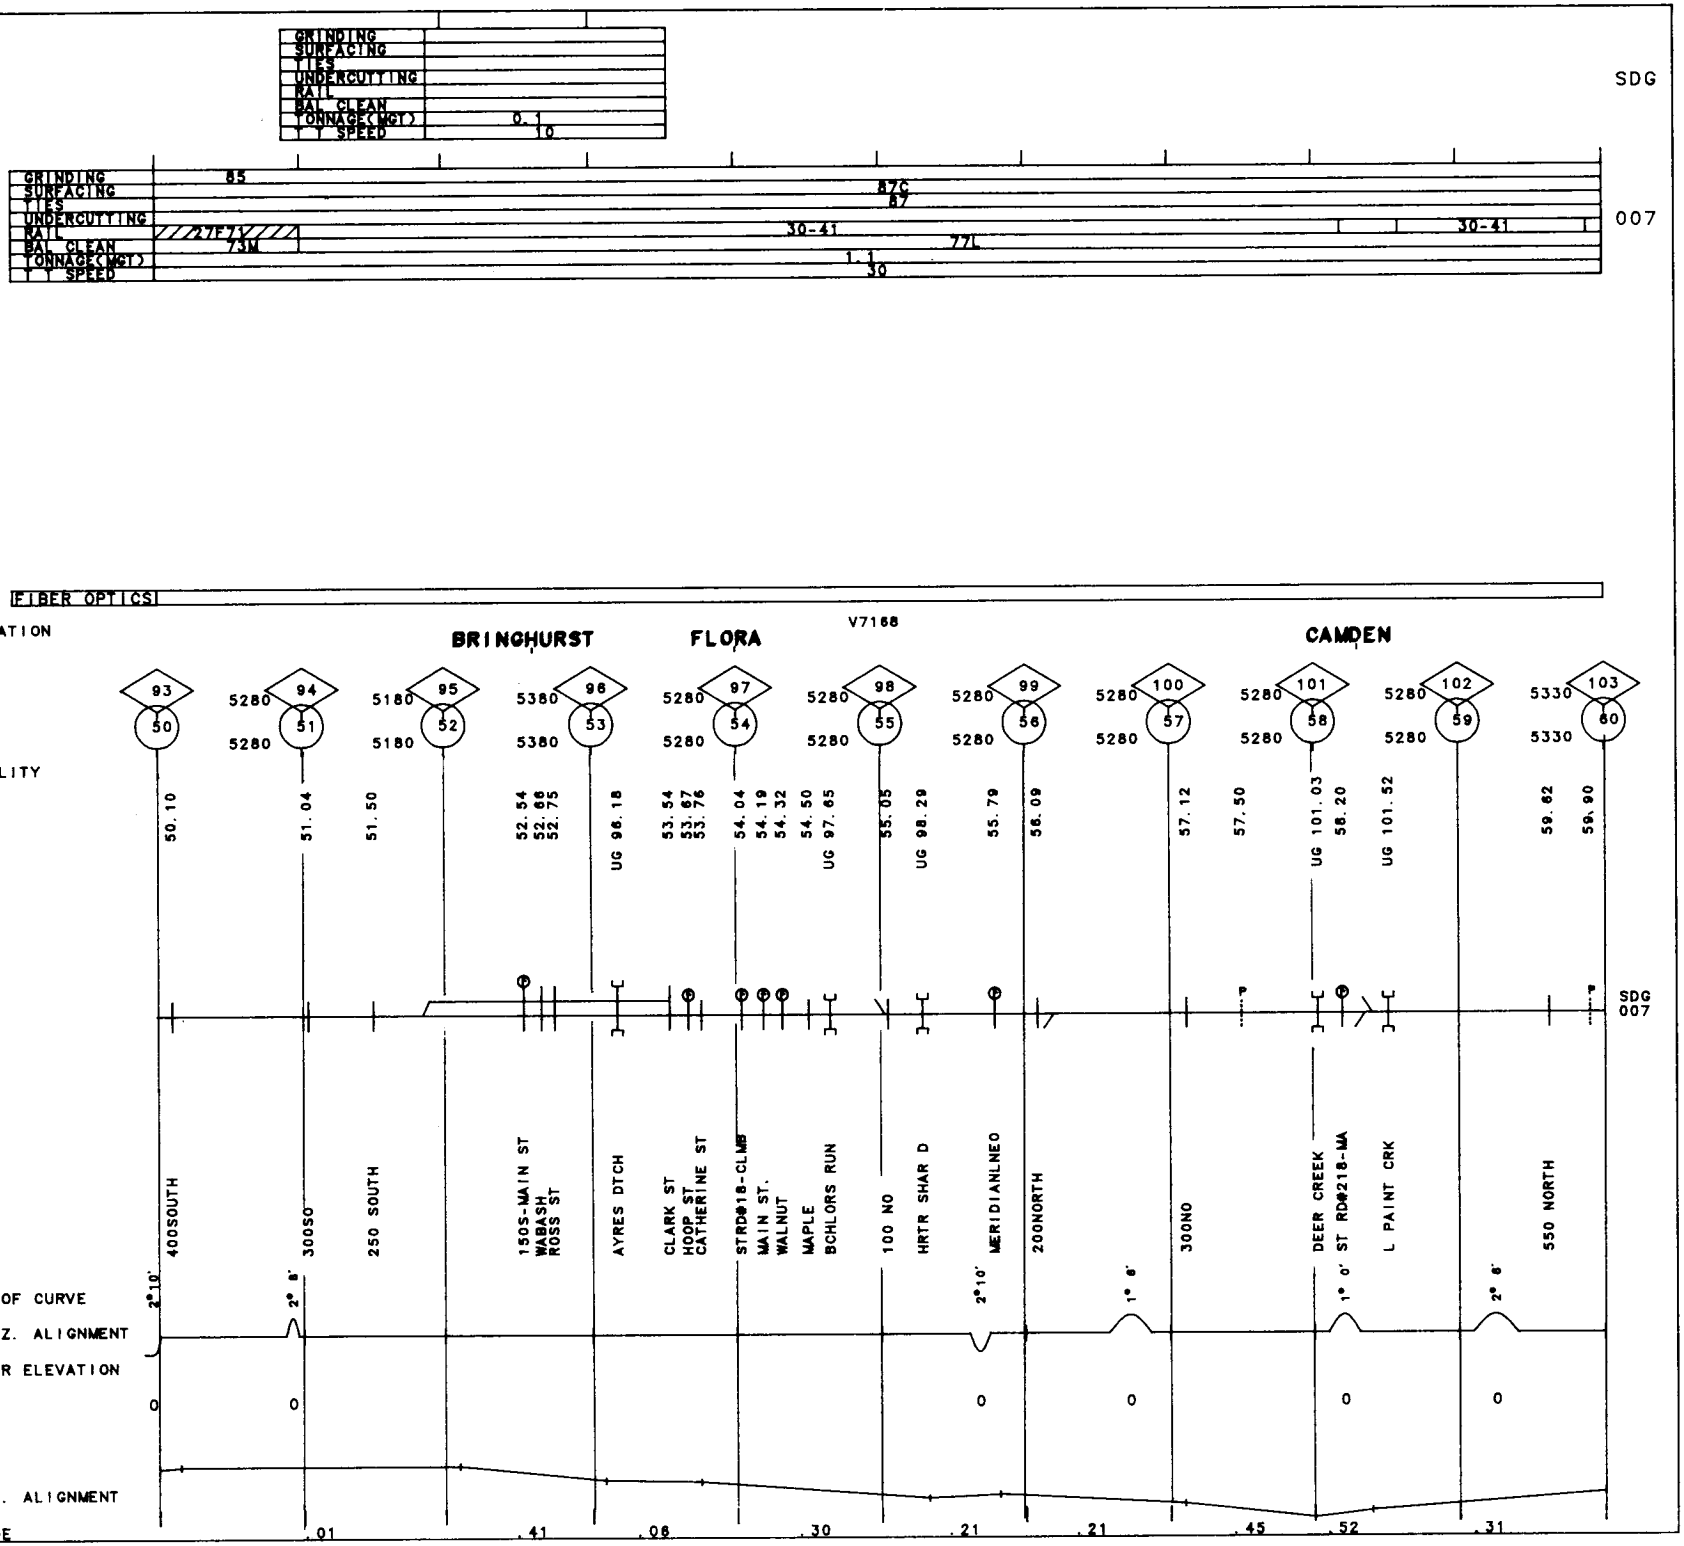
GRINDING
SURFACING
TIES
UNDERCUTTING
RAIL
BAL CLEAN
TONNAGE(MGT)
SPEED
0.1
10
SDG
GRINDING
SURFACING
TIES
UNDERCUTTING
RAIL
BAL CLEAN
TONNAGE(MGT)
SPEED
85
87C
87
27F7
73M
30-41
30-41
77L
1.1
30
007
FIBER OPTICS
V7168
VALUATION
TOWN
BRINGHURST
FLORA
CAMDEN
FACILITY
93 50 50.10
94 5280 5280 51 51.04
95 5180 5180 52 51.50
96 5380 5380 53 52.54 52.66 52.75 UG 96.18
97 5280 5280 54 53.54 53.67 53.76 54.04 54.19 54.32
98 5280 5280 55 54.50 UG 97.65 55.05 UG 98.29
99 5280 5280 56 55.79 56.09
100 5280 5280 57 57.12 57.50
101 5280 5280 58 UG 101.03 58.20
102 5280 5280 59 UG 101.52
103 5330 5330 60 59.62 59.90
SDG
007
400SOUTH
300SO
250 SOUTH
150S-MAIN ST
WABASH
ROSS ST
AYRES DTCH
CLARK ST
HOOP ST
CATHERINE ST
STRD#18-CLMB
MAIN ST.
WALNUT
MAPLE
BCHLORS RUN
100 NO
HRTR SHAR D
MERIDIANLNEO
200NORTH
300NO
DEER CREEK
L PAINT CRK
550 NORTH
DEG OF CURVE
HORIZ. ALIGNMENT
SUPER ELEVATION
2°10'
2° 8'
2°10'
1° 8'
1° 0'
ST RD#218-MA
2° 8'
0
0
0
0
0
0
VERT. ALIGNMENT
GRADE
.01
.41
.08
.30
.21
.21
.45
.52
.31

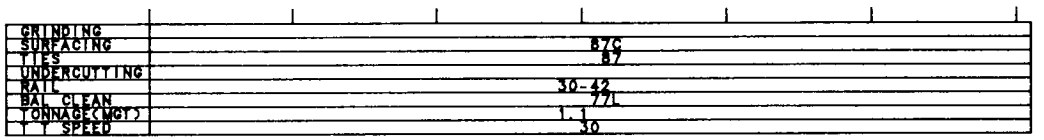
GRINDING
SURFACING
TIES
UNDERCUTTING
RAIL
BAL. CLEAN
TONNAGE(MGT)
T SPEED
87C
87
30-42
77L
1.1
30
007

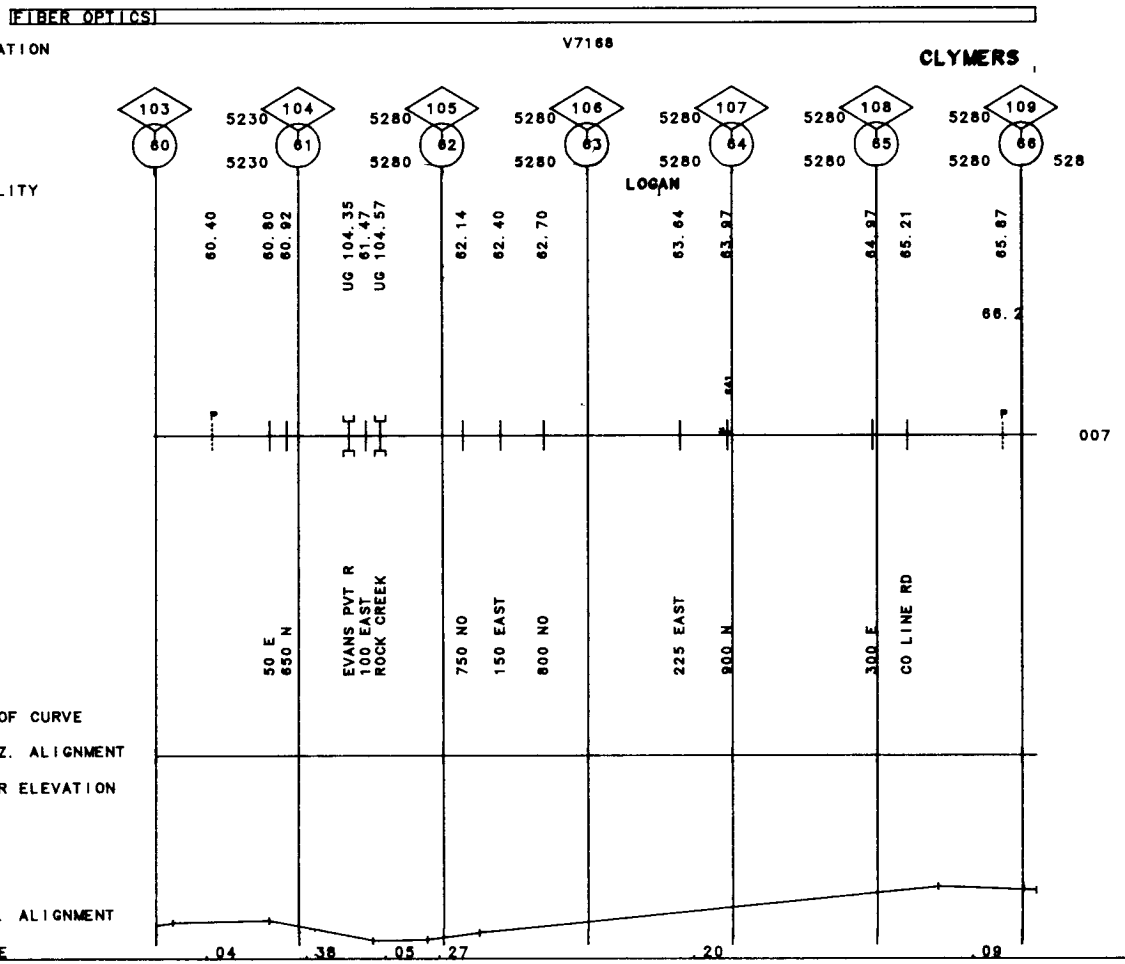
FIBER OPTICS
VALUATION
TOWN
V7168
CLYMERS
103
104
105
106
107
108
109
60
61
62
63
64
65
66
5230
5280
528
FACILITY
LOGAN
60.40
60.80
60.92
UG 104.35
61.47
UG 104.57
62.14
62.40
62.70
63.64
63.97
64.97
65.21
65.87
66.2
007
50 E
650 N
EVANS PVT R
100 EAST
ROCK CREEK
750 NO
150 EAST
800 NO
225 EAST
900 N
300 E
CO LINE RD
DEG OF CURVE
HORIZ. ALIGNMENT
SUPER ELEVATION
VERT. ALIGNMENT
GRADE
.04
.38
.05
.27
.20
.09

60-3134 LOGANSPORT SEC. REV. 01/01/92 MP 66.20 -MP 71.40 IN

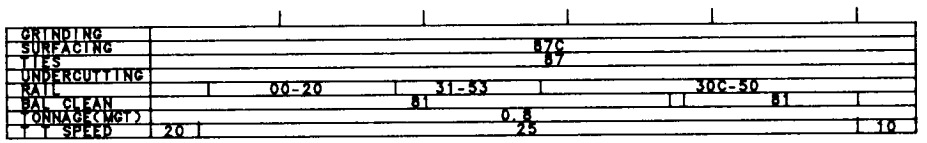

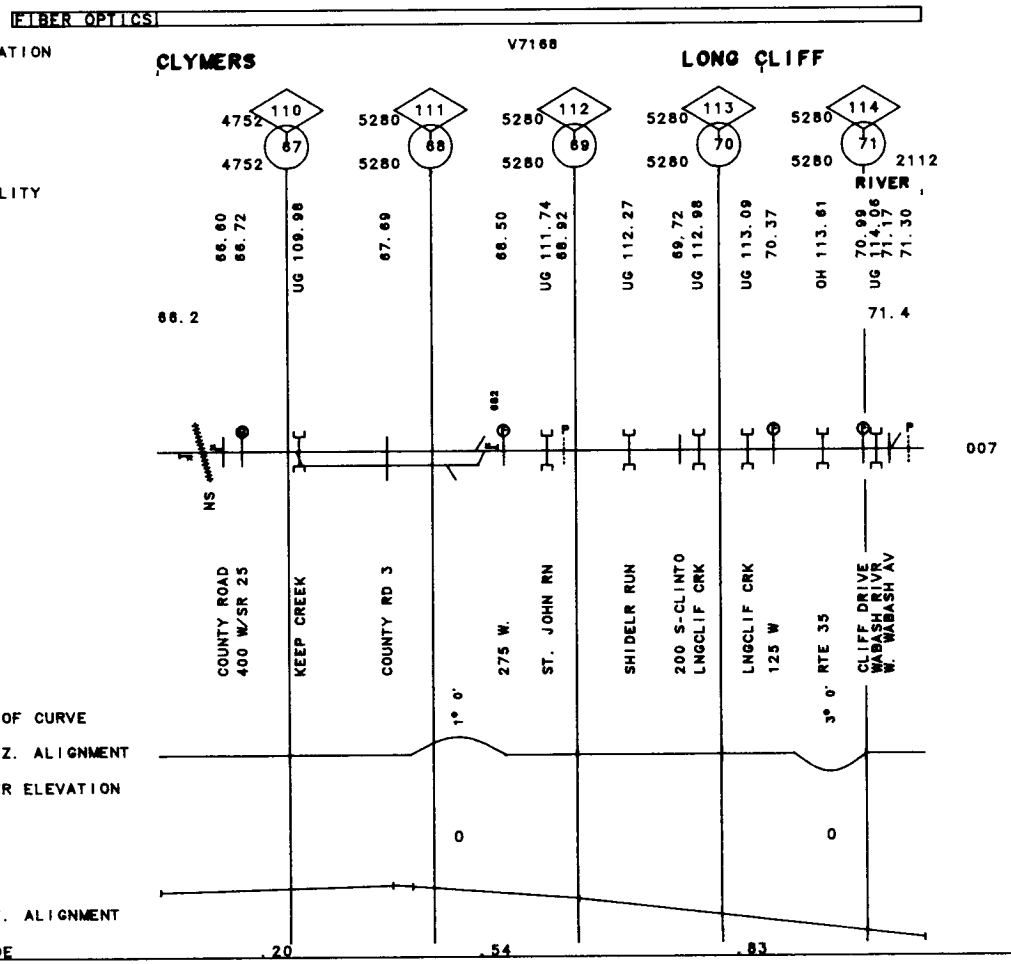

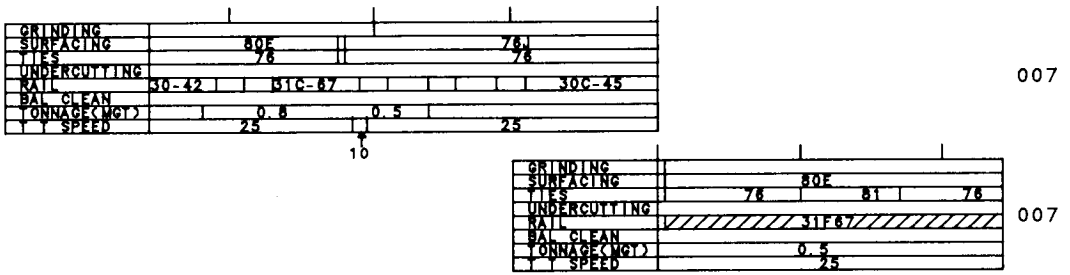
GRINDING
SURFACING
TIES
UNDERCUTTING
RAIL
BAL CLEAN
TONNAGE(MGT)
SPEED
80E
76
76
76
30-42
51C-67
30C-45
0.8
0.5
25
25
10

007

GRINDING
SURFACING
TIES
UNDERCUTTING
RAIL
BAL CLEAN
TONNAGE(MGT)
SPEED
80E
76
81
76
31F67
0.5
25

007

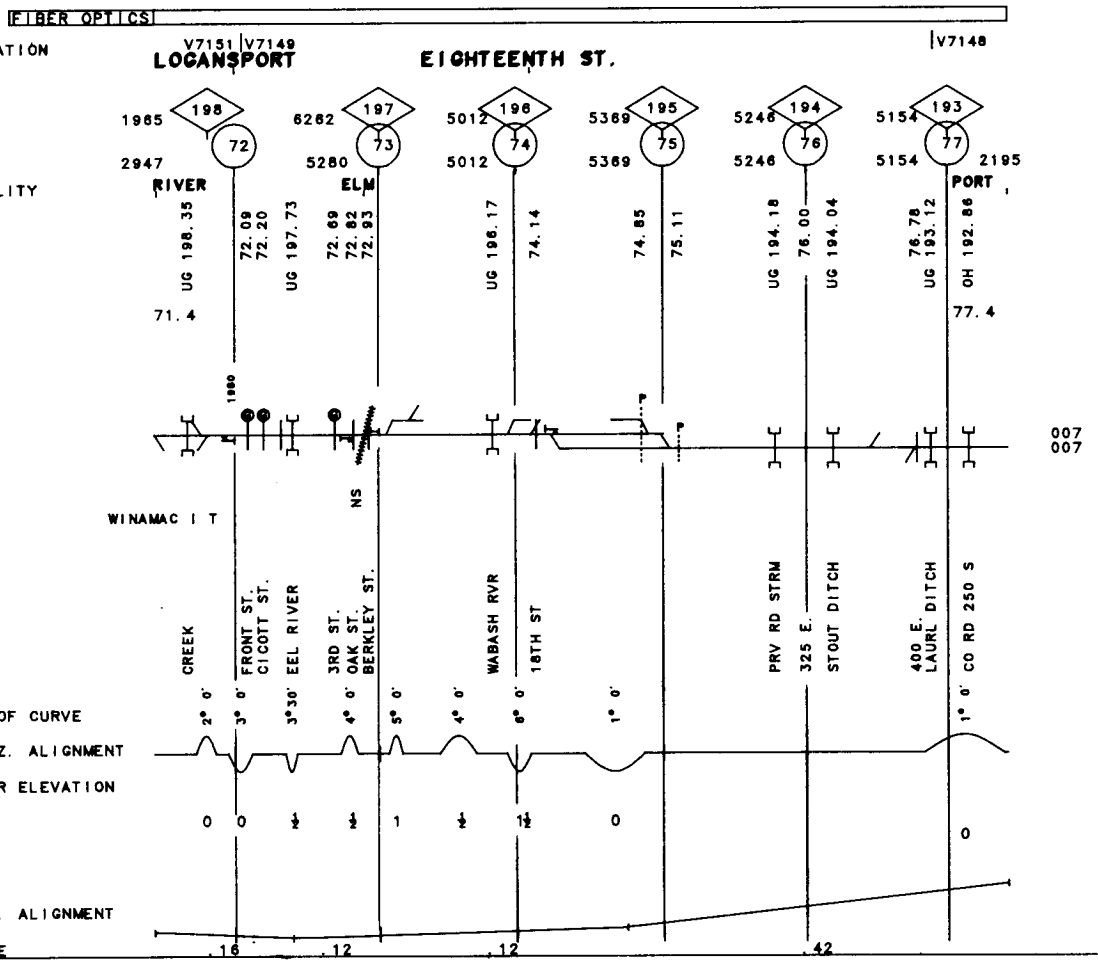
FIBER OPTICS
VALUATION
TOWN
V7151
V7149
V7148
LOGANSPORT
EIGHTEENTH ST.
1965
198
72
6282
197
73
5012
196
74
5369
195
75
5246
194
76
5154
193
77
2195
2947
5280
5012
5369
5246
5154
FACILITY
RIVER
ELM
PORT
UG 198.35
72.09
72.20
UG 197.73
72.69
72.82
72.93
UG 196.17
74.14
74.85
75.11
UG 194.18
76.00
UG 194.04
76.78
UG 193.12
OH 192.86
71.4
77.4
1980
007
007
WINAMAC I T
NS
CREEK
FRONT ST.
CICOTT ST.
EEL RIVER
3RD ST.
OAK ST.
BERKLEY ST.
WABASH RVR
18TH ST
PRV RD STRM
325 E.
STOUT DITCH
400 E.
LAURL DITCH
CO RD 250 S
DEG OF CURVE
2° 0'
3° 0'
3°30'
4° 0'
5° 0'
4° 0'
6° 0'
1° 0'
1° 0'
HORIZ. ALIGNMENT
SUPER ELEVATION
0
0
1/2
1/2
1
1/2
1 1/2
0
0
VERT. ALIGNMENT
GRADE
.16
.12
.12
.42

246 IN

MP 80.00 -MP 77.40

REV. 01/01/92

60-8222 LOGANSPORT SEC.

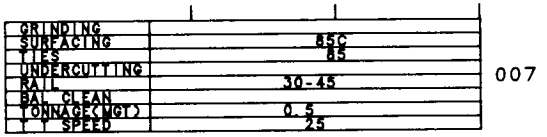

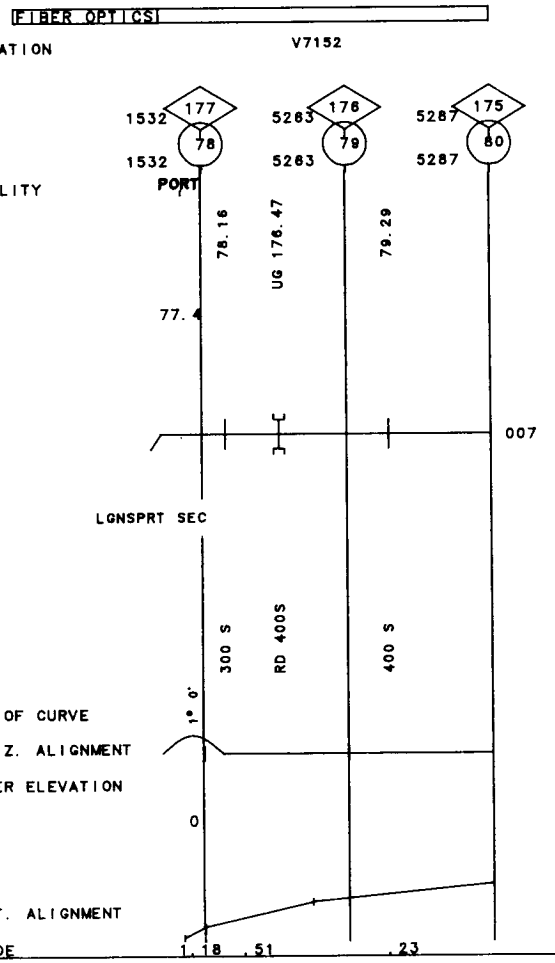

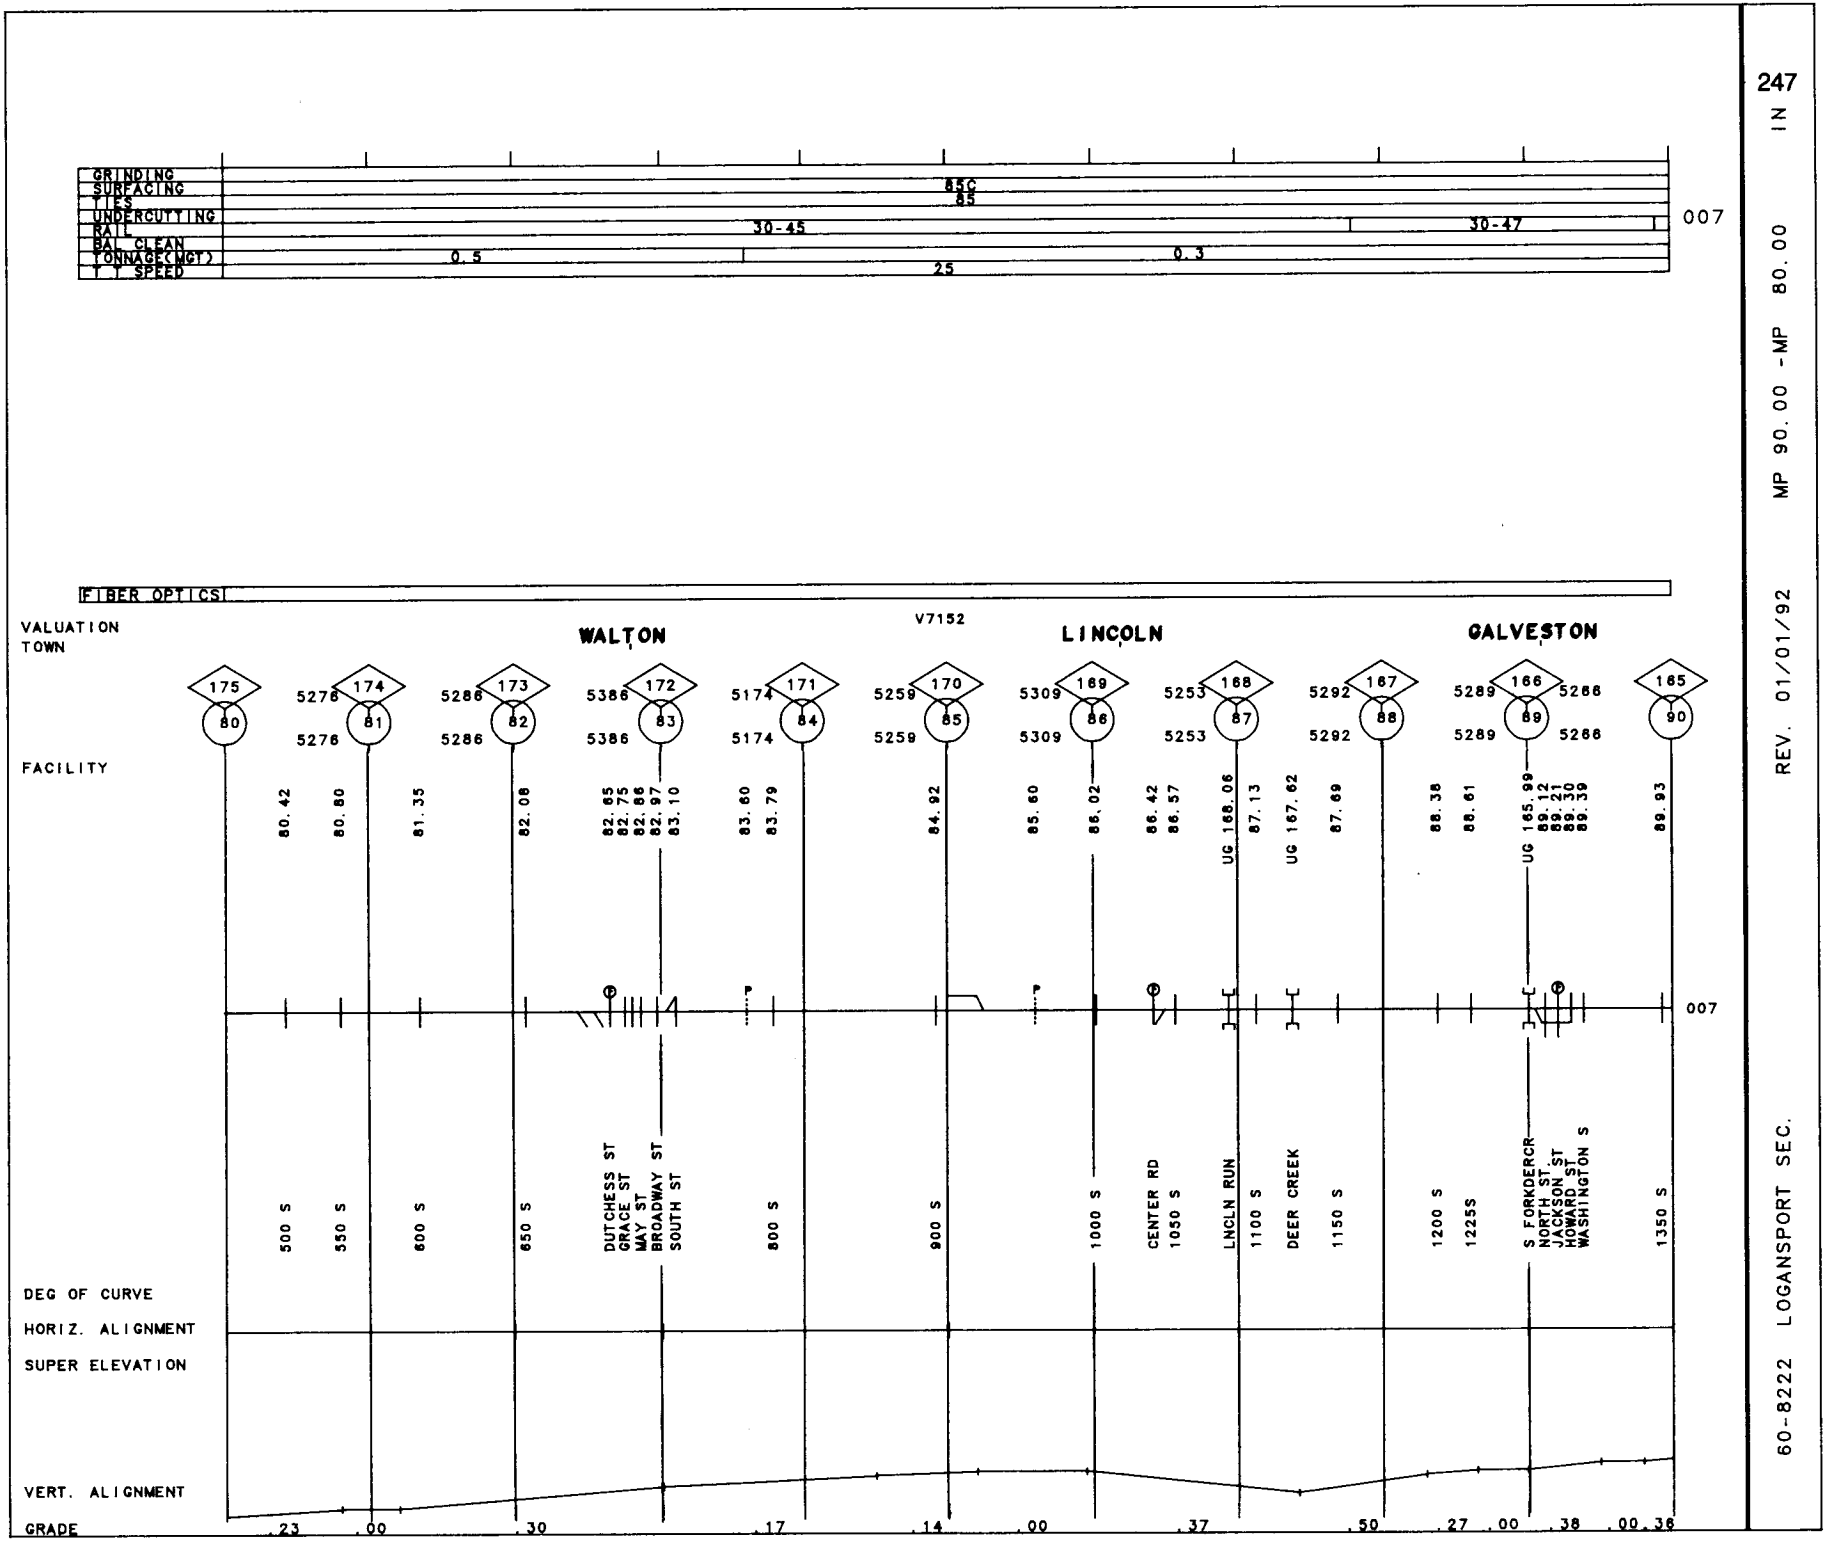

247

60-8222 LOGANSPORT SEC. REV. 01/01/92 MP 90.00 -MP 80.00 IN

248

60-8222 LOGANSPORT SEC. REV. 01/01/92 MP 98.50 -MP 90.00 IN

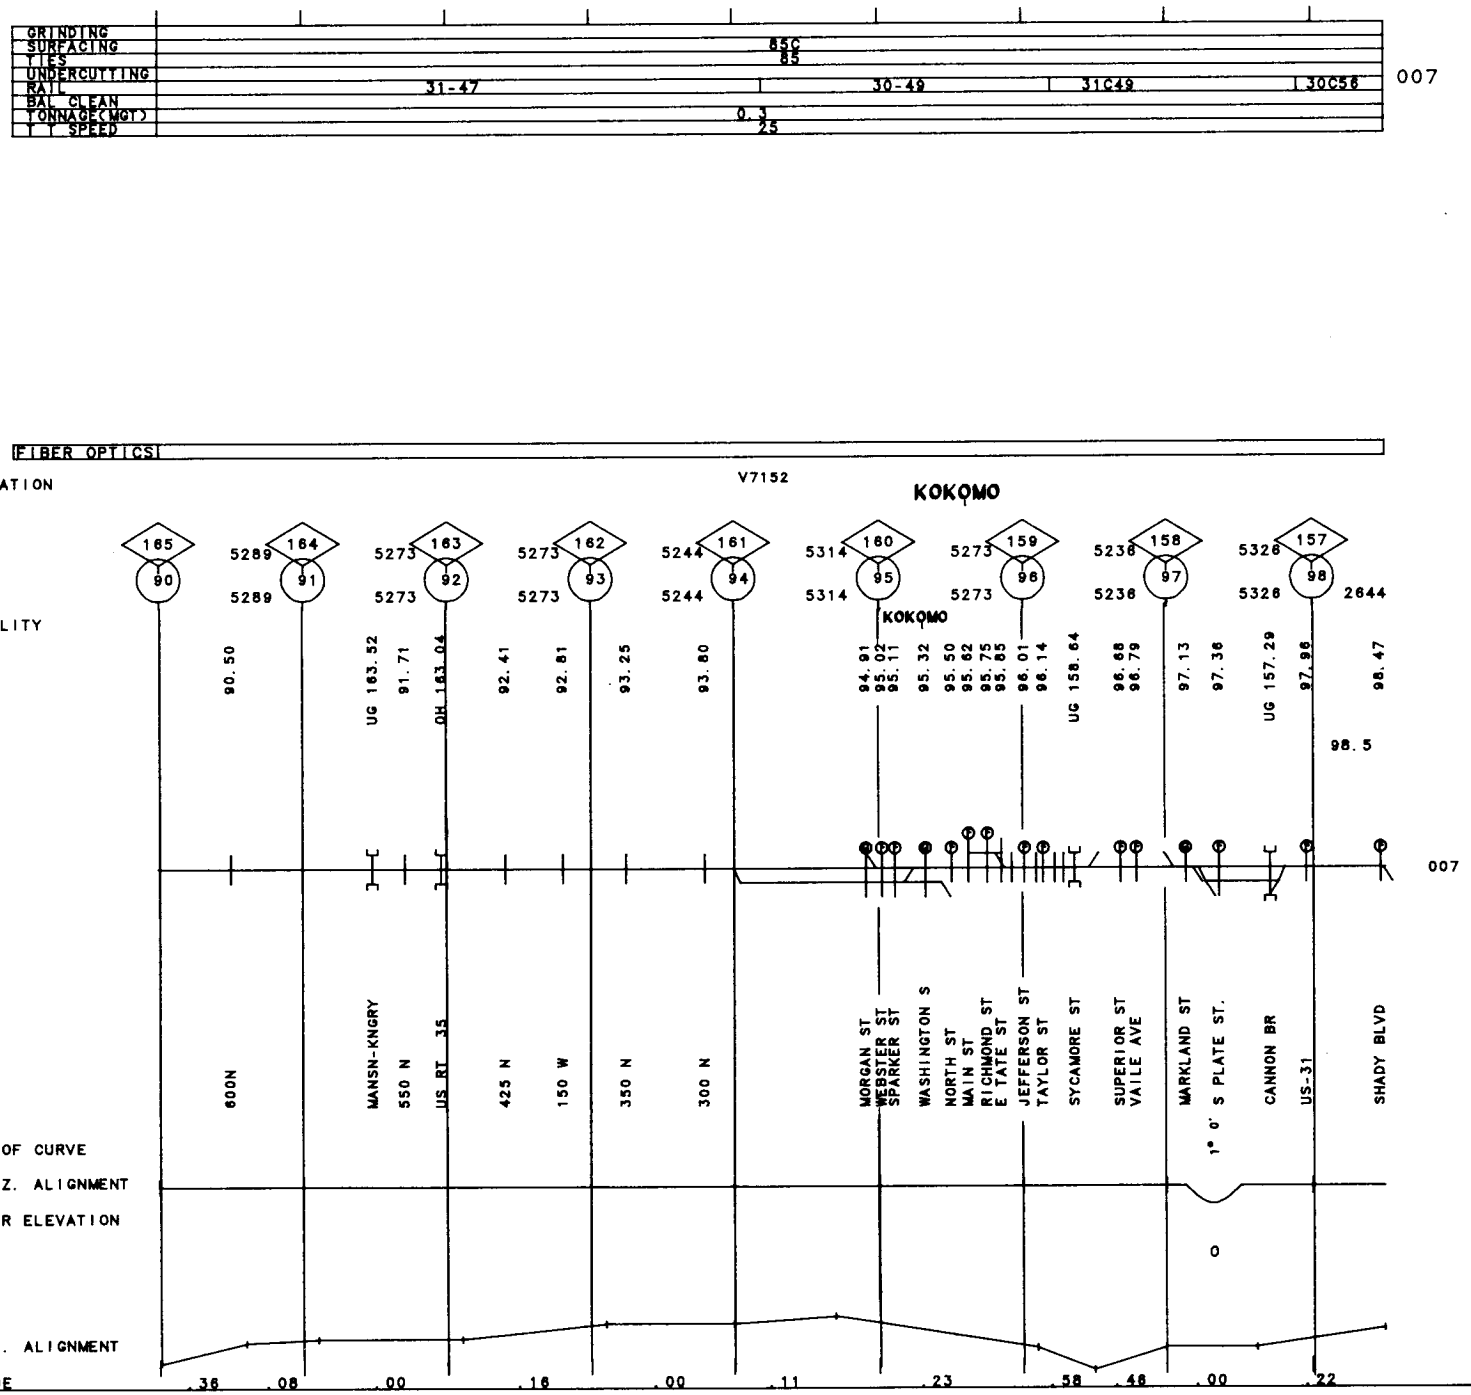

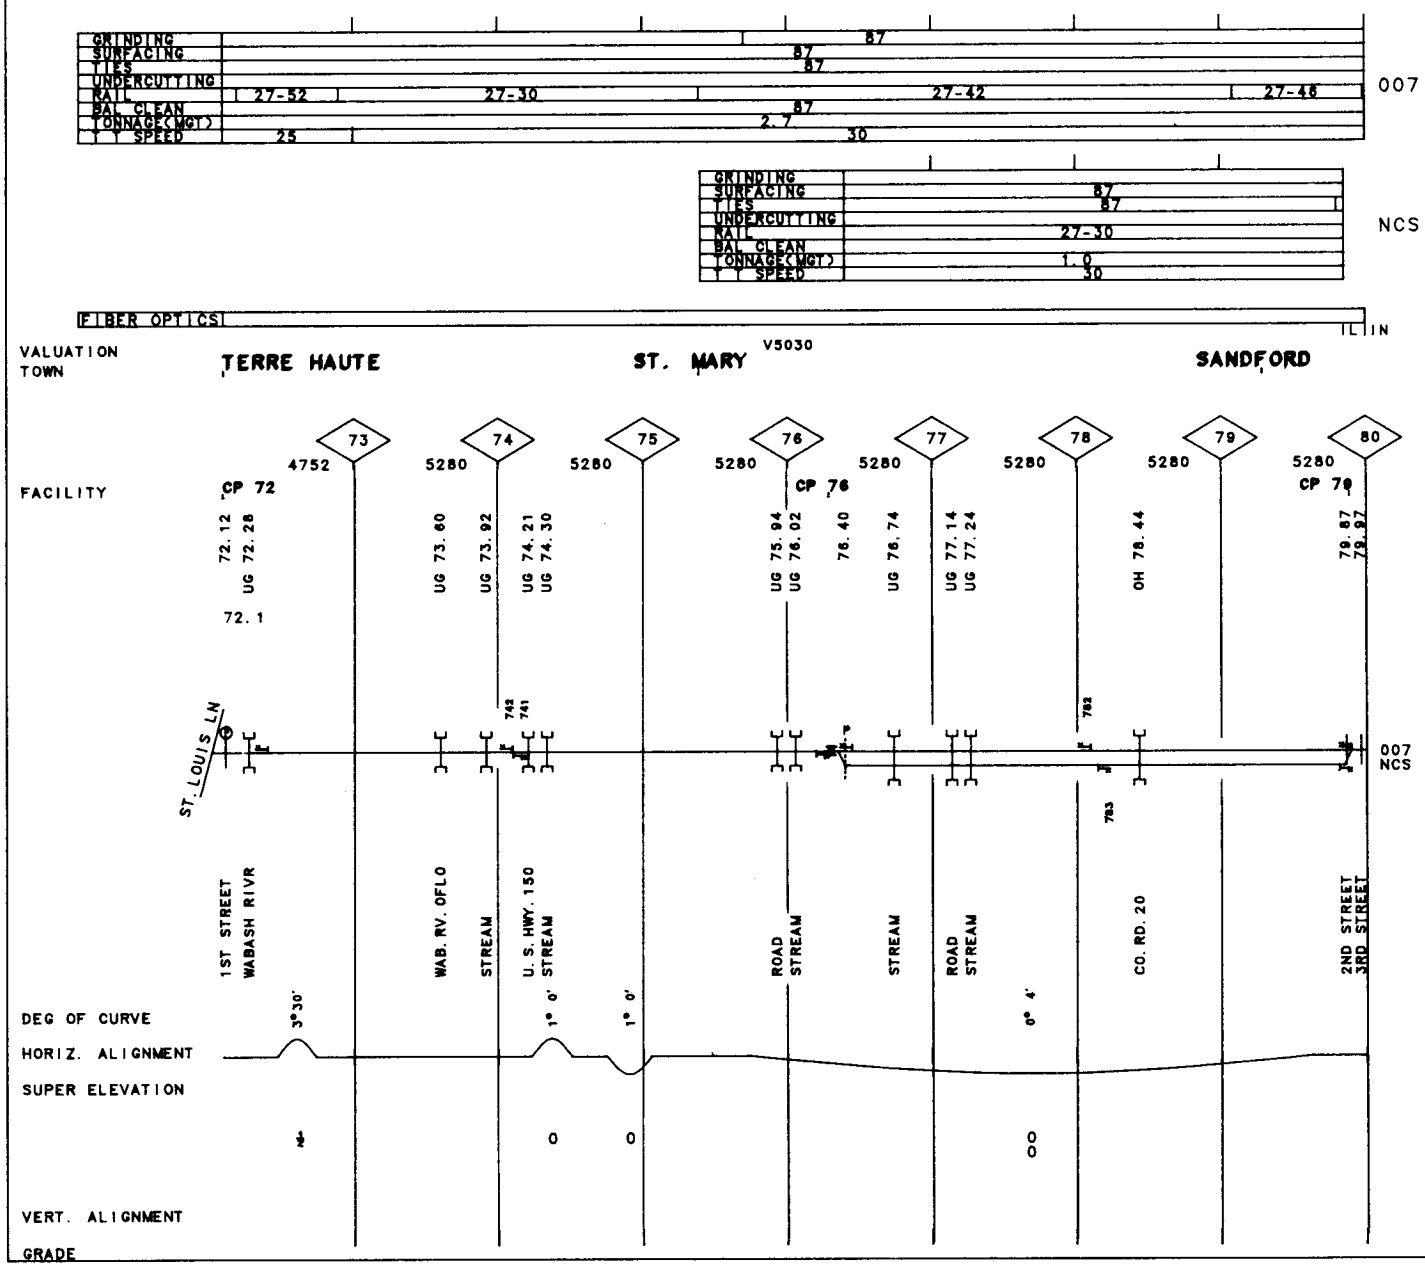
GRINDING
SURFACING
TIES
UNDERCUTTING
RAIL
BAL CLEAN
TONNAGE(MGT)
T T SPEED
27-52
27-30
27-42
27-46
87
87
87
87
2.7
25
30
007
GRINDING
SURFACING
TIES
UNDERCUTTING
RAIL
BAL CLEAN
TONNAGE(MGT)
T T SPEED
87
87
27-30
1.0
30
NCS
FIBER OPTICS
IL IN
VALUATION
TOWN
TERRE HAUTE
ST. MARY
V5030
SANDFORD
FACILITY
73
74
75
76
77
78
79
80
4752
5280
5280
5280
5280
5280
5280
5280
CP 72
CP 76
CP 79
72.12
UG 72.28
72.1
UG 73.60
UG 73.92
UG 74.21
UG 74.30
UG 75.94
UG 76.02
76.40
UG 76.74
UG 77.14
UG 77.24
OH 78.44
79.87
79.97
ST. LOUIS LN
742
741
782
783
007
NCS
1ST STREET
WABASH RIVR
WAB. RV. OFLO
STREAM
U.S. HWY. 150
STREAM
ROAD
STREAM
STREAM
ROAD
STREAM
CO. RD. 20
2ND STREET
3RD STREET
DEG OF CURVE
HORIZ. ALIGNMENT
SUPER ELEVATION
VERT. ALIGNMENT
GRADE
3°30'
1° 0'
1° 0'
0° 4'
½
0
0
0

250

60-8405 DANVILLE SEC. REV. 01/01/92 MP 80.00 -MP 90.00 IL

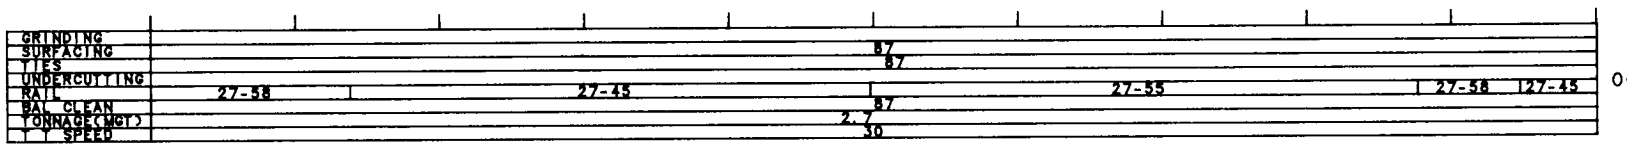

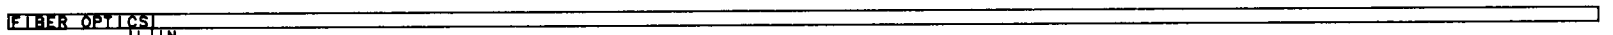

VALUATION V5030

TOWN **VERMILLION**

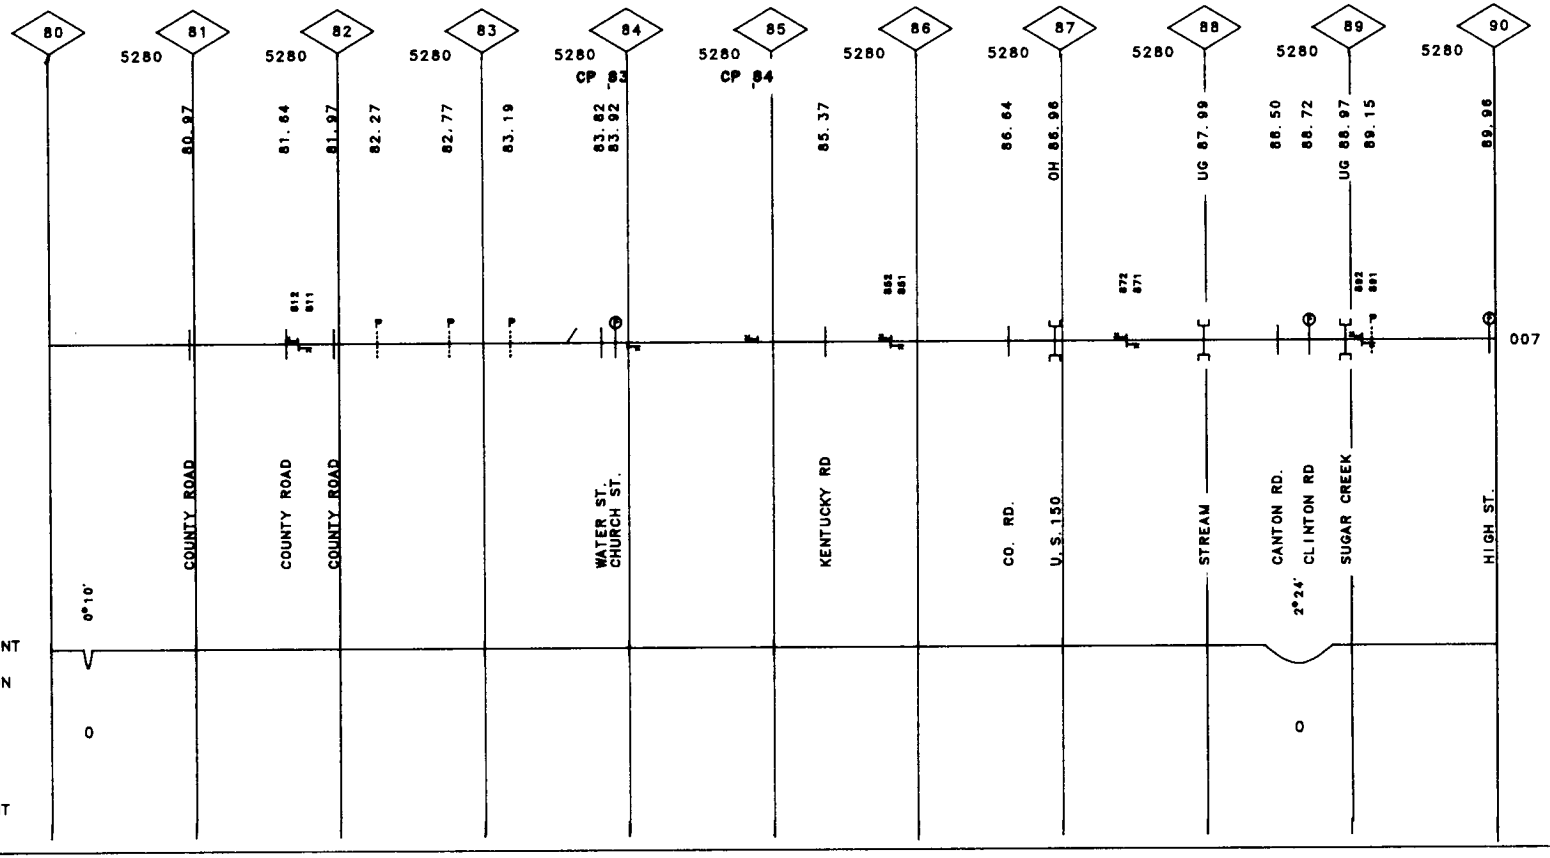

GRINDING	
SURFACING	87
TIES	87
UNDERCUTTING	
RAIL	27-45
RAIL CL. AN	87
BNA_PCWCT)	2.1
T T SPEED	30

007

FIBER OPTICS

VALUATION V5040
TOWN PARIS

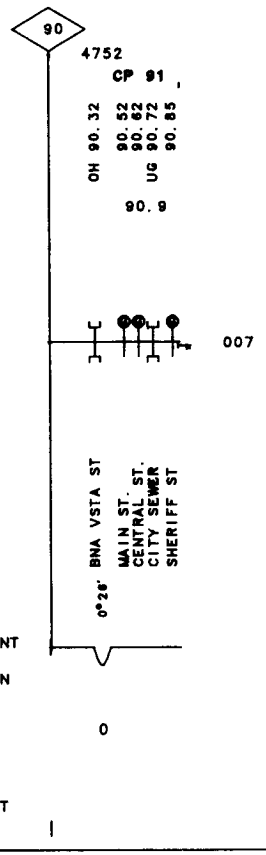

FACILITY

DEG OF CURVE

HORIZ. ALIGNMENT

SUPER ELEVATION

VERT. ALIGNMENT

GRADE

60-8432 DANVILLE SEC. REV. 01/01/92 MP 90.90 -MP 100.00 IL

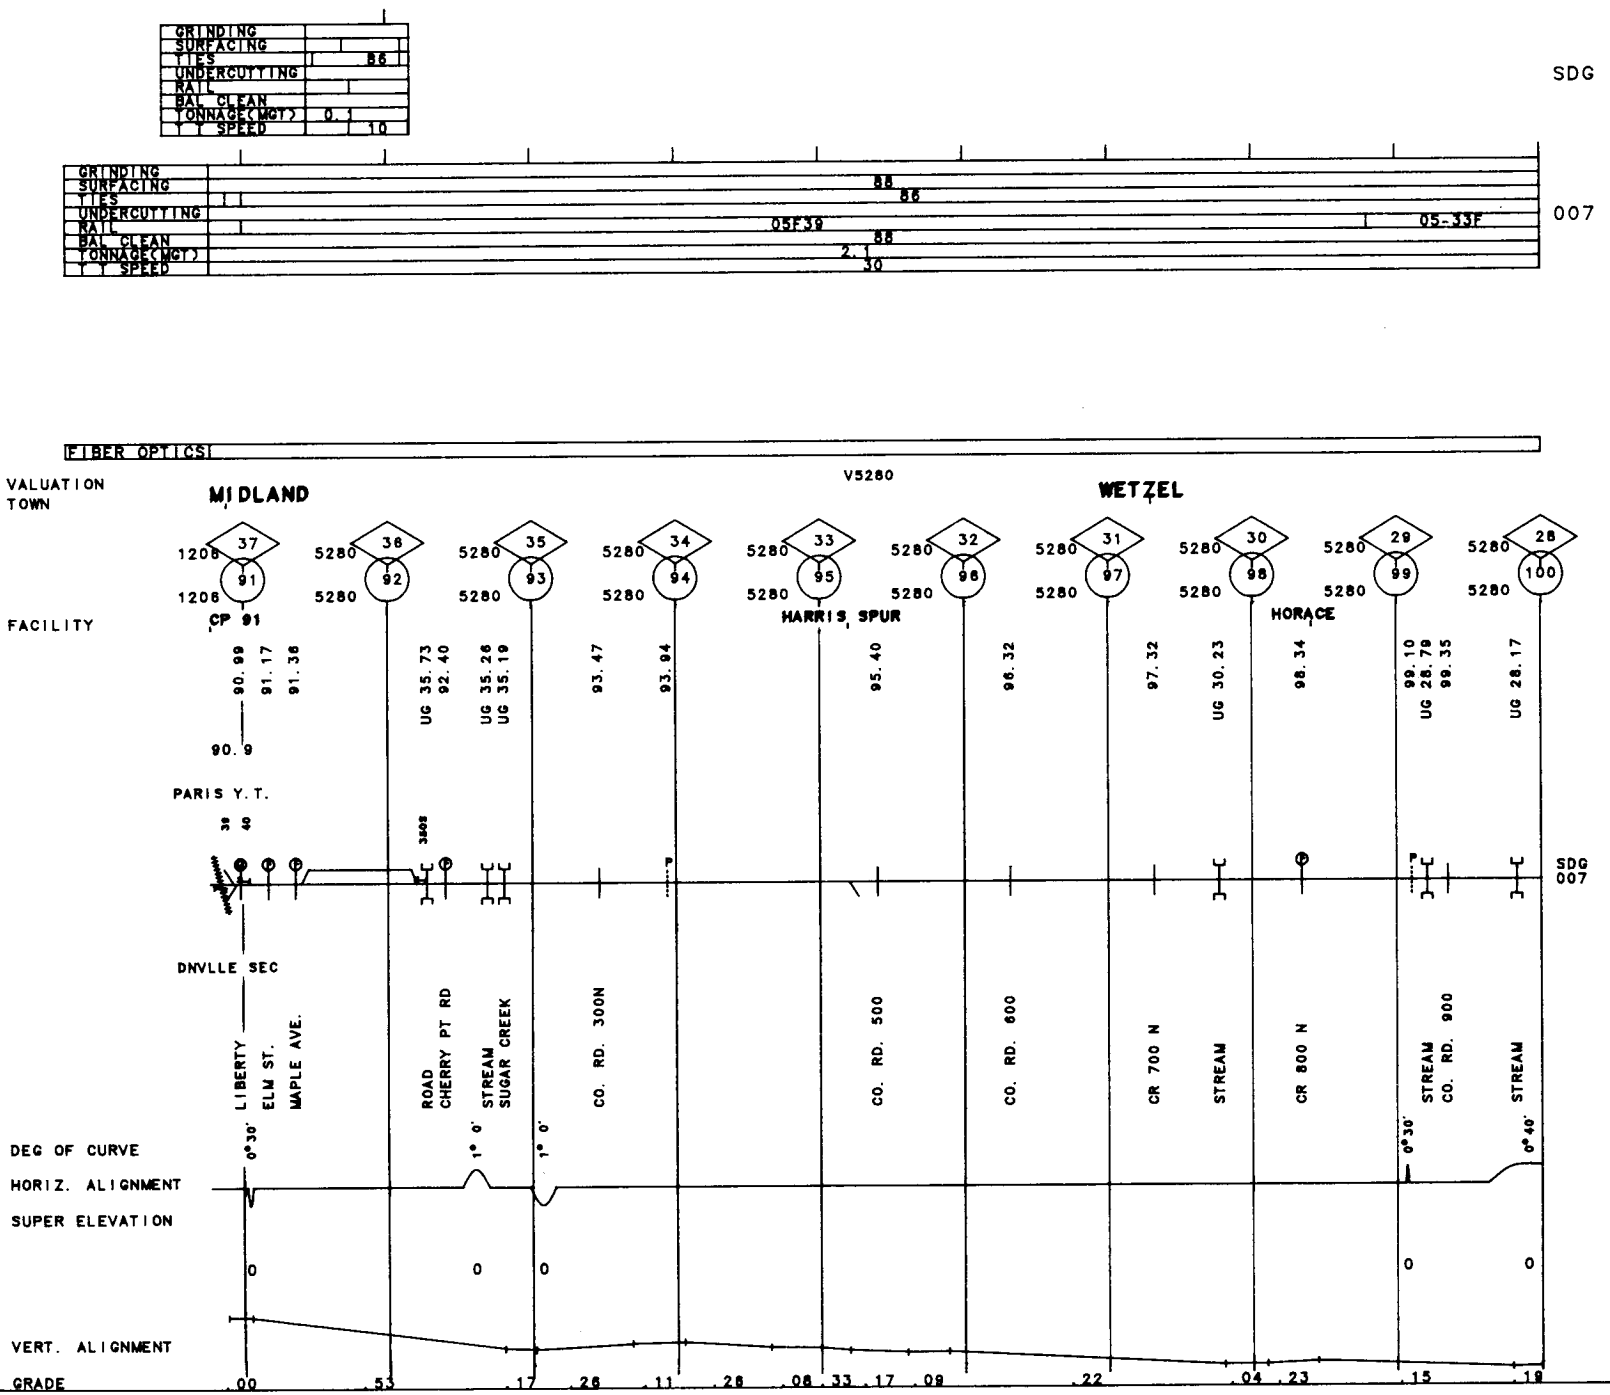

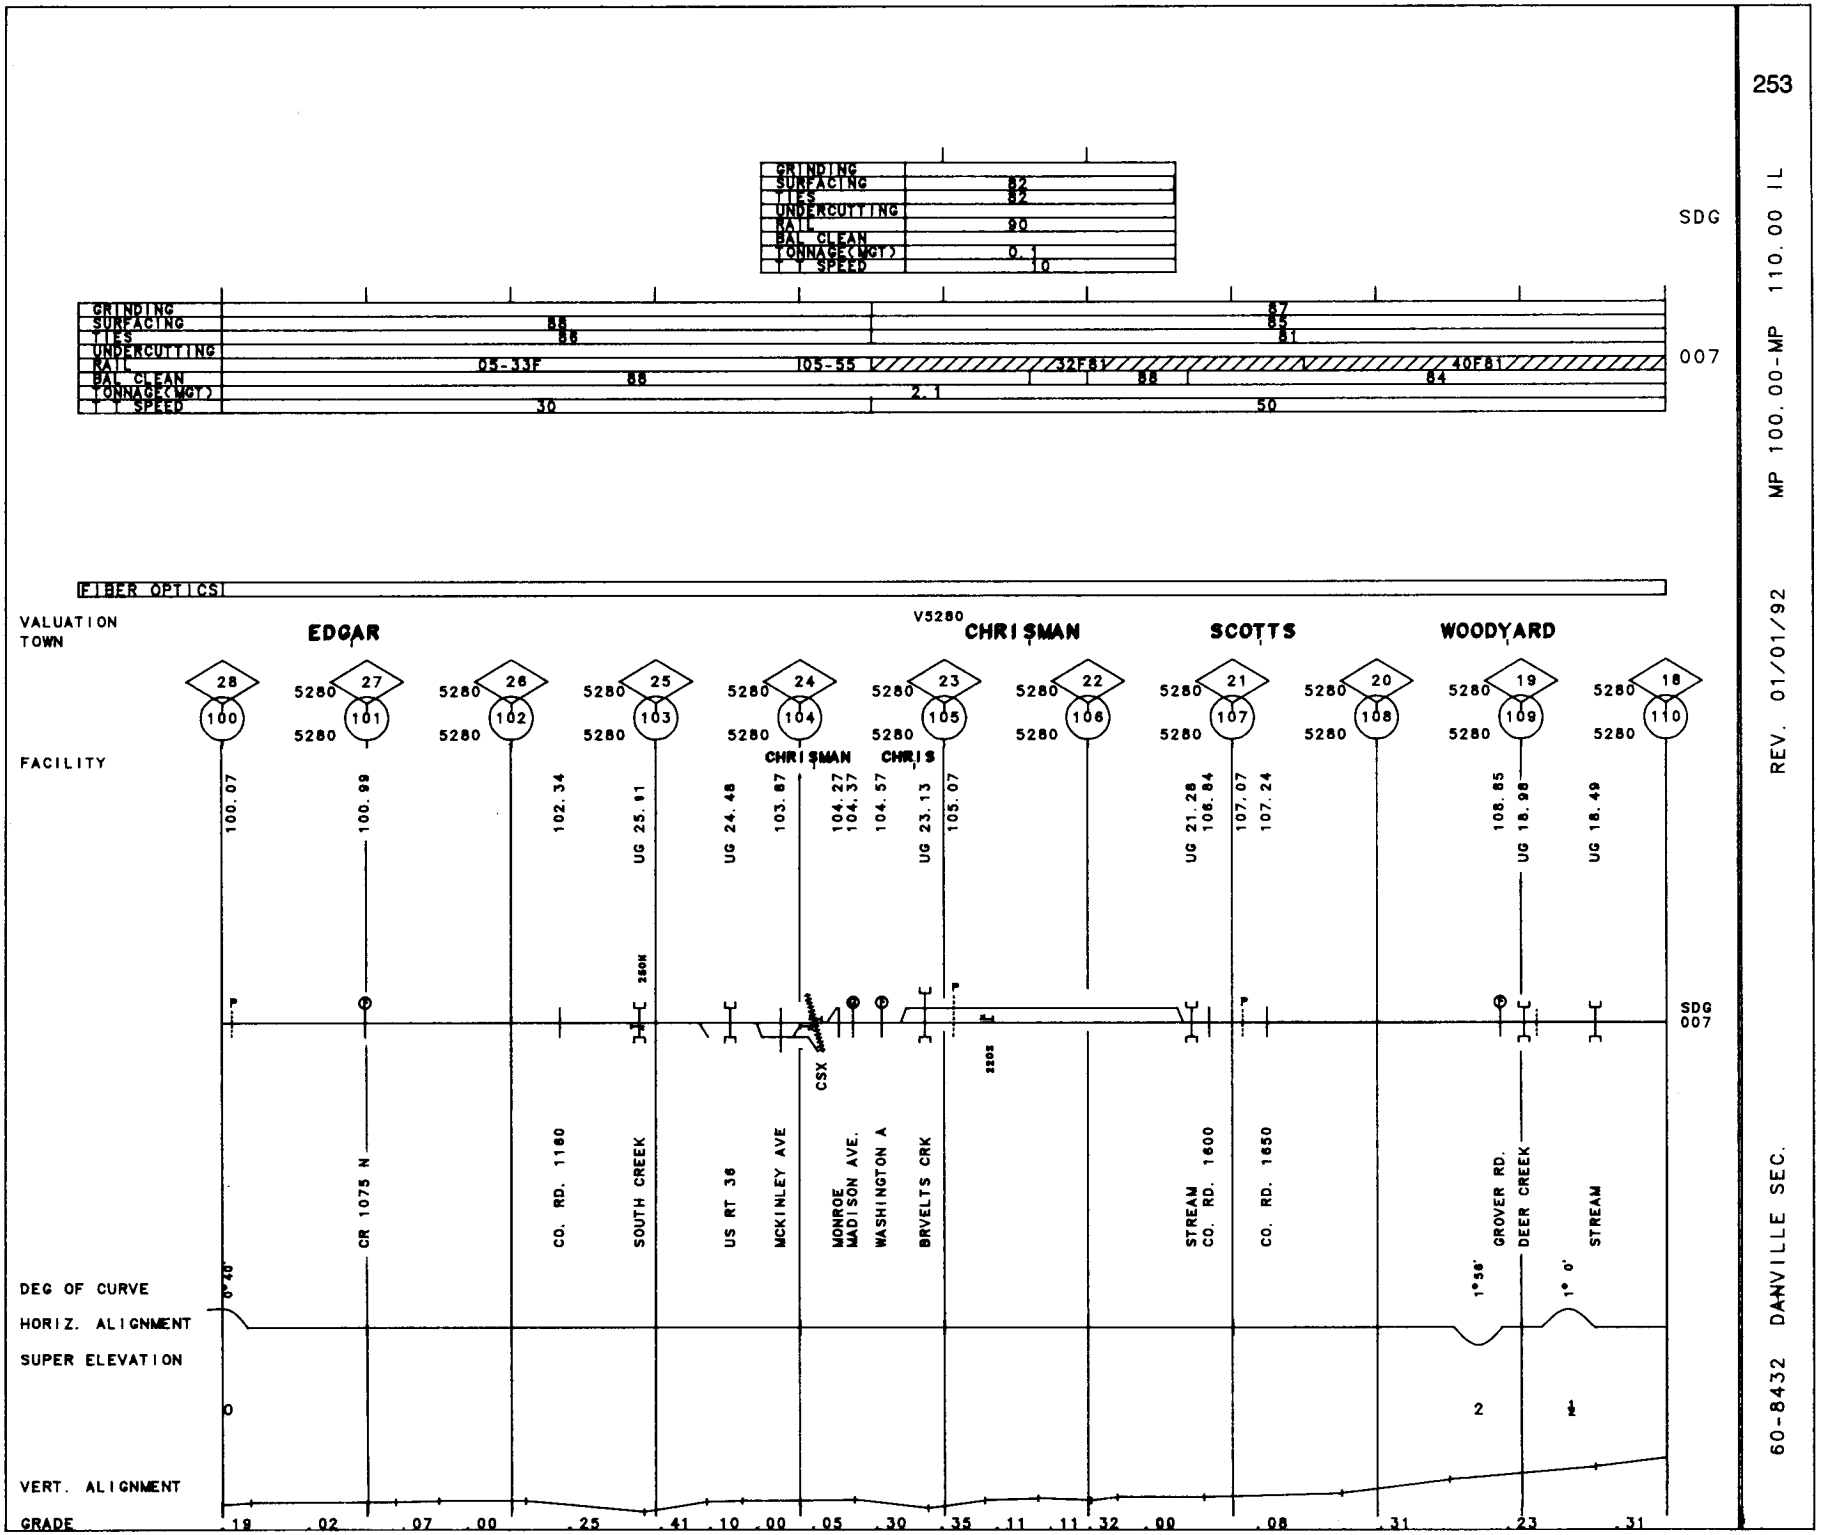
GRINDING
SURFACING
TIES
UNDERCUTTING
RAIL
BAL CLEAN
TONNAGE(MGT)
SPEED
SDG
007
05-33F
105-55
32F81
40F81
FIBER OPTICS
VALUATION TOWN
EDGAR
V5280
CHRISMAN
SCOTTS
WOODYARD
FACILITY
100.07
100.99
102.34
UG 25.91
UG 24.48
103.87
104.27
104.37
104.57
UG 23.13
105.07
UG 21.28
106.84
107.07
107.24
108.85
UG 18.98
UG 18.49
CR 1075 N
CO. RD. 1160
SOUTH CREEK
US RT 36
MCKINLEY AVE
CSX
MONROE
MADISON AVE.
WASHINGTON A
BRVELTS CRK
STREAM
CO. RD. 1600
CO. RD. 1650
GROVER RD.
DEER CREEK
STREAM
DEG OF CURVE
HORIZ. ALIGNMENT
SUPER ELEVATION
VERT. ALIGNMENT
GRADE
.19 .02 .07 .00 .25 .41 .10 .00 .05 .30 .35 .11 .11 .32 .00 .08 .31 .23 .31

60-8432 DANVILLE SEC. REV. 01/01/92 MP 110.00-MP 120.00 IL

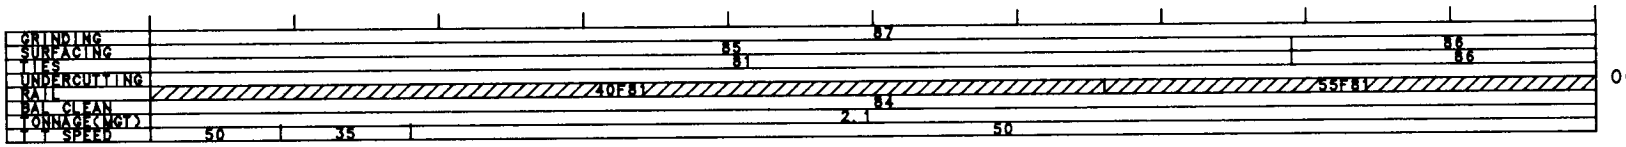

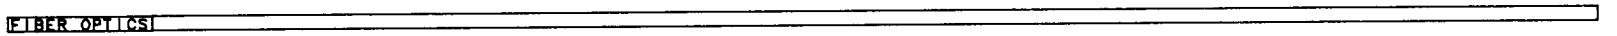

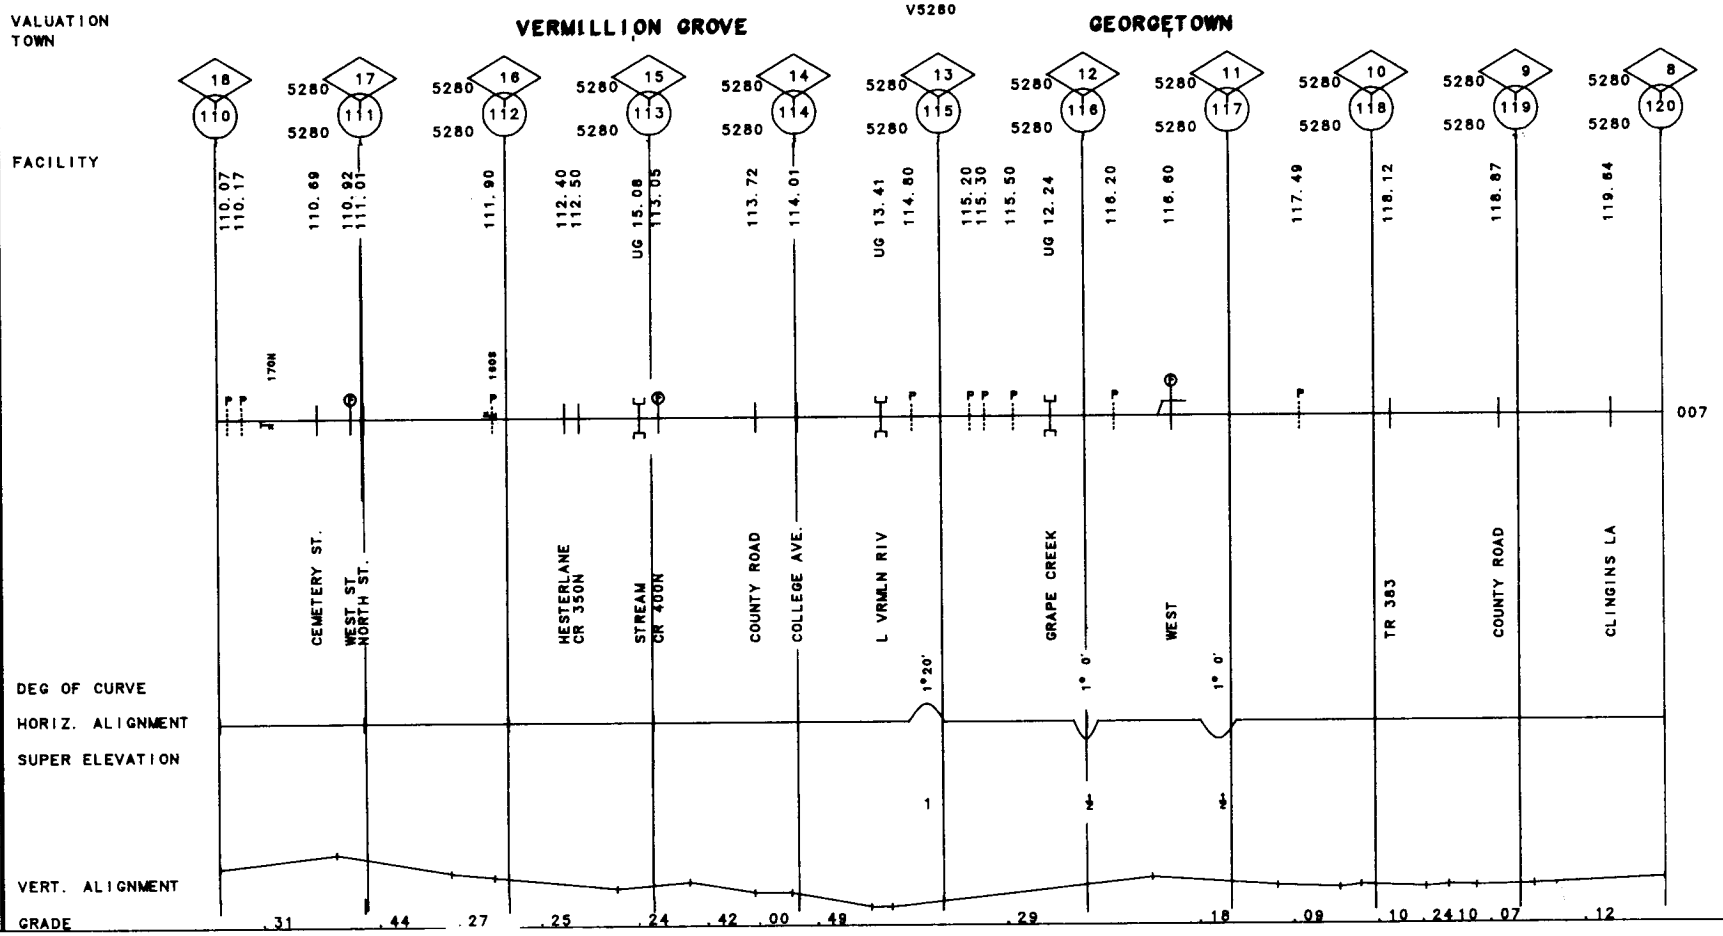

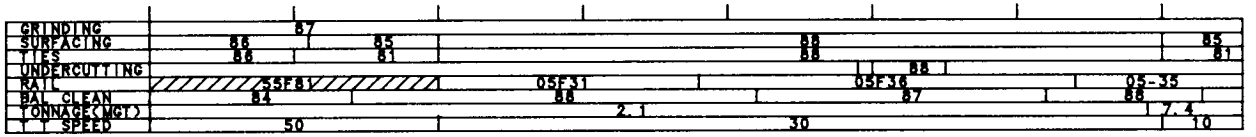
GRINDING
SURFACING
TIES
UNDERCUTTING
RAIL
BAL CLEAN
TONNAGE(MGT)
T T SPEED
87
86
86
85
81
55F31
05F31
05F36
05-35
84
88
87
88
2.1
7.4
50
30
10
007

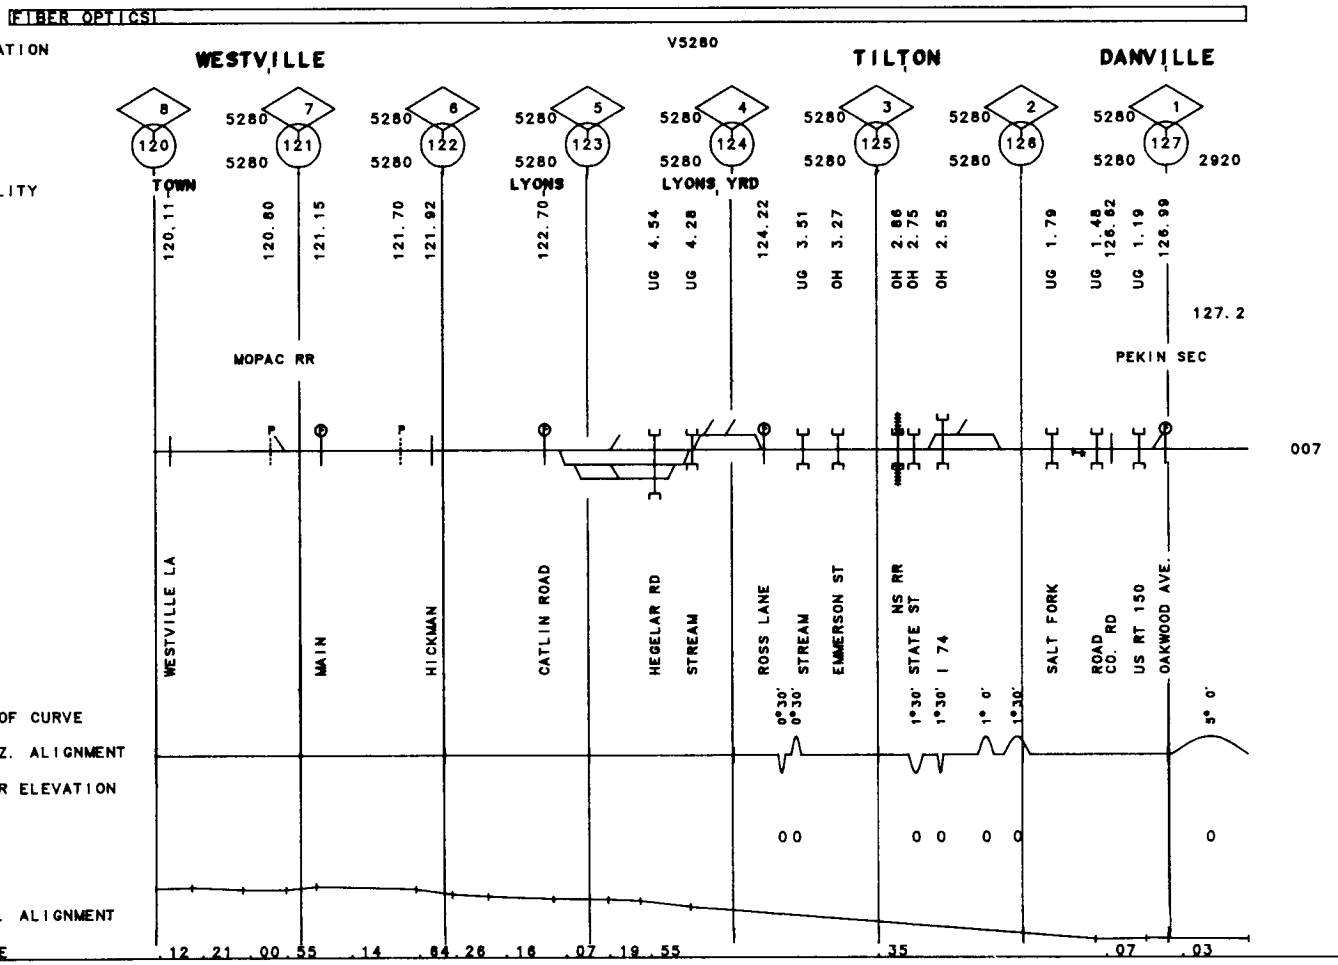
FIBER OPTICS
VALUATION TOWN
V5280
WESTVILLE
TILTON
DANVILLE
FACILITY
TOWN
LYONS
LYONS, YRD
MOPAC RR
PEKIN SEC
127.2
007
WESTVILLE LA
MAIN
HICKMAN
CATLIN ROAD
HEGELAR RD
STREAM
ROSS LANE
STREAM
EMMERSON ST
NS RR
STATE ST
I 74
SALT FORK
ROAD
CO. RD
US RT 150
OAKWOOD AVE.
DEG OF CURVE
HORIZ. ALIGNMENT
SUPER ELEVATION
VERT. ALIGNMENT
GRADE
.12 .21 .00 .55 .14 .84 .26 .16 .07 .19 .55 .35 .07 .03

60-8561 DANVILLE SEC. REV. 01/01/92 MP 127.00-MP 128.00 IL

GRINDING	
SURFACING	88
TIES	88
UNDERCUTTING	
RAIL	
BAL. CLEAN	
TONNAGE(MGT)	2.1
T. T. SPEED	10

007

FIBER OPTICS

VALUATION V6419
TOWN DANVILLE

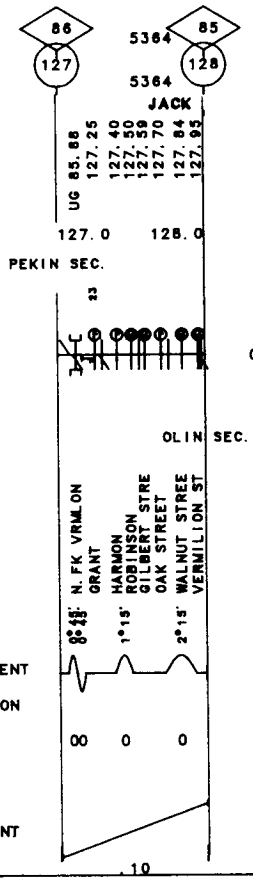

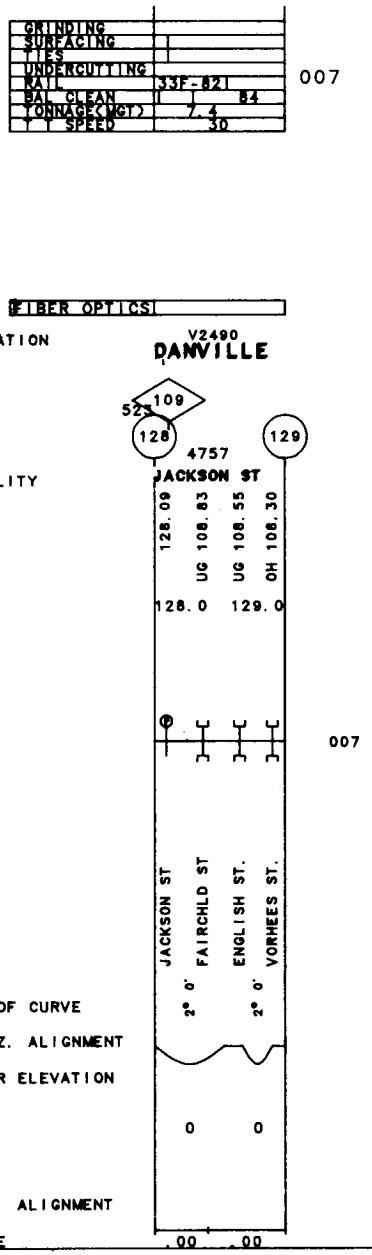
GRINDING
SURFACING
TIES
UNDERCUTTING
RAIL
33F-82I
BAL. CLEAN
84
TONNAGE(MGT)
7.4
SPEED
30
007
FIBER OPTICS
VALUATION
TOWN
V2490
DANVILLE
109
52
128
129
4757
JACKSON ST
FACILITY
128.09
UG 108.83
UG 108.55
OH 108.30
128.0
129.0
007
JACKSON ST
FAIRCHLD ST
ENGLISH ST.
VORHEES ST.
DEG OF CURVE
2° 0'
2° 0'
HORIZ. ALIGNMENT
SUPER ELEVATION
0
0
VERT. ALIGNMENT
GRADE
.00
.00

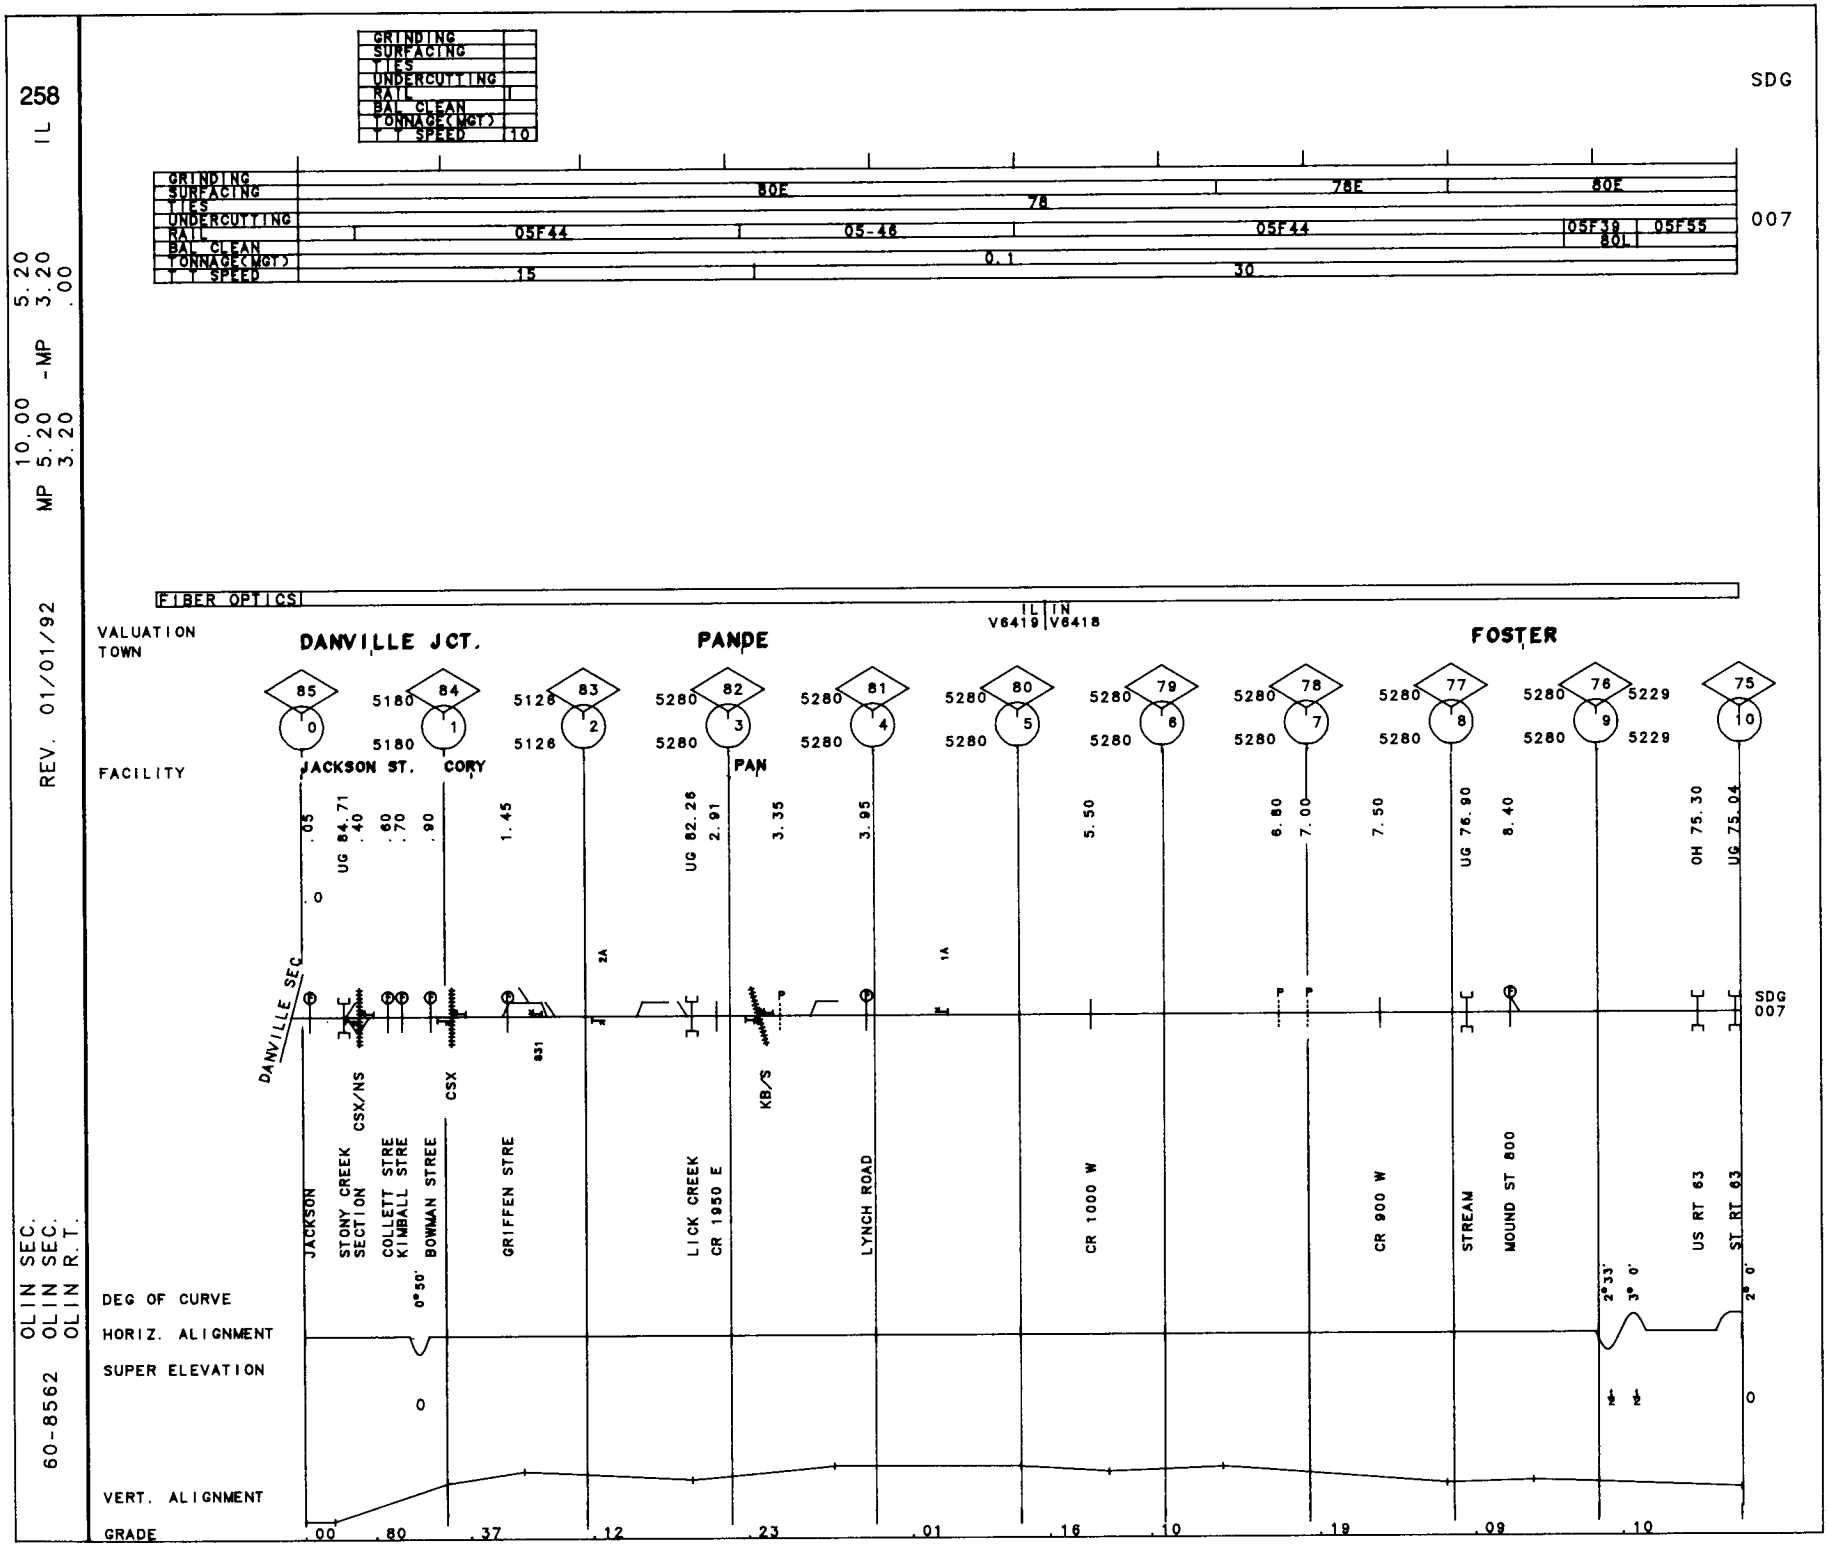
258
IL
10.00
MP 5.20 -MP 3.20
REV. 01/01/92
5.20
3.20
.00
OLIN SEC.
OLIN SEC.
OLIN R.T.
60-8562
GRINDING
SURFACING
TIES
UNDERCUTTING
RAIL
BAL CLEAN
TONNAGE(MGT)
T T SPEED
10
SDG
007
80E
78
78E
80E
05F44
05-46
05F44
05F39
80L
05F55
0.1
15
30
FIBER OPTICS
IL IN
V6419 V6418
VALUATION
TOWN
DANVILLE JCT.
PANDE
FOSTER
FACILITY
JACKSON ST.
CORY
PAN
DANVILLE SEC.
JACKSON
STONY CREEK SECTION
COLLETT STRE
KIMBALL STRE
BOWMAN STREE
GRIFFEN STRE
LICK CREEK CR 1950 E
LYNCH ROAD
CR 1000 W
CR 900 W
STREAM
MOUND ST 800
US RT 63
ST RT 63
CSX/NS
CSX
KB/S
UG 84.71
UG 82.26
UG 76.90
OH 75.30
UG 75.04
DEG OF CURVE
HORIZ. ALIGNMENT
SUPER ELEVATION
VERT. ALIGNMENT
GRADE
0°50'
2°33'
3° 0'
2° 0'
.00
.80
.37
.12
.23
.01
.16
.10
.19
.09
.10

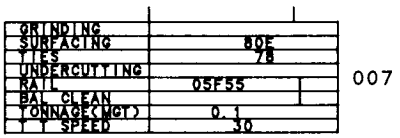

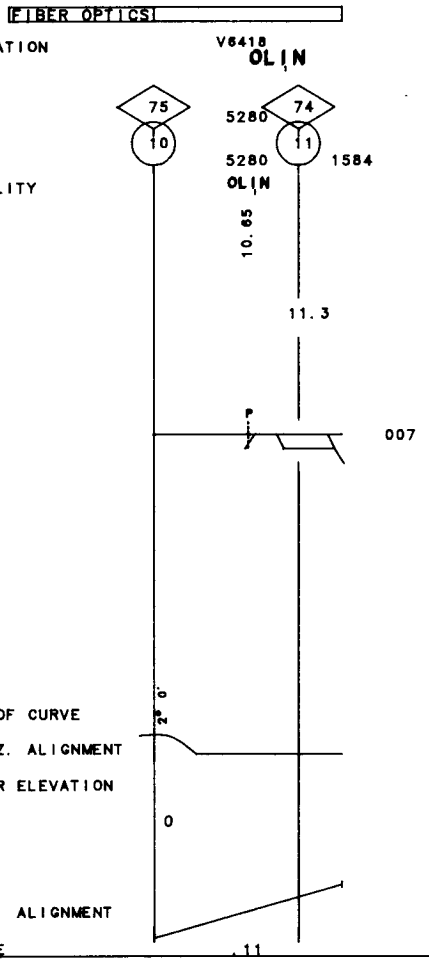

259
IN

MP 11.30 -MP 10.70
MP 10.70 -MP 10.00

REV. 01/01/92

OLIN I.T.
OLIN SEC.
60-8562

260 IL

MP 38.20 - MP 37.10

REV. 01/01/92

60-8432 MILL I.T.

GRINDING	
SURFACING	86
TIES	86
UNDERCUTTING	
RAIL	
BAL CLEAN	
TONNAGE(MGT)	0.4
T T SPEED	10

007

FIBER OPTICS

VALUATION V5280

TOWN PARIS

38

4073 1056

FACILITY MIDLAND

37.18
37.30
37.46
37.72

37.1 38.2

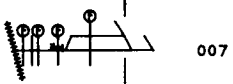

007

COURT ST.PARIS I.T.
MADISON
ELIZABETH
SR 133

DEG OF CURVE

HORIZ. ALIGNMENT

SUPER ELEVATION

VERT. ALIGNMENT

GRADE .15 .21

GRINDING		
SURFACING	64	53
TIES	64	
UNDERCUTTING		
RAIL	00-51	00-43
BAL CLEAN		
TONNAGE(MGT)	0.1	
SPEED	10	

007

FIBER OPTICS

VALUATION V????

TOWN

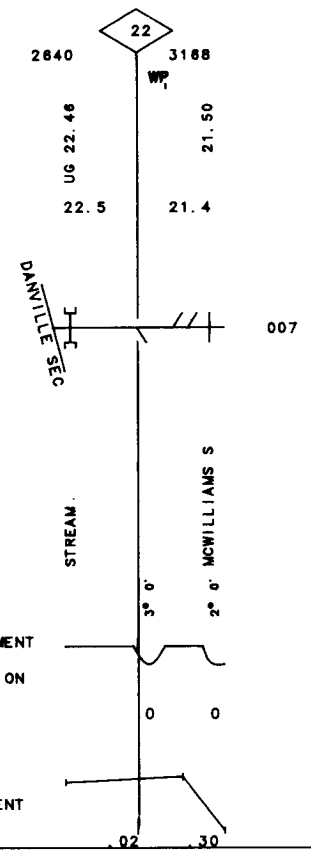

60-8561 PEKIN SEC. REV. 01/01/92 MP 70.00 -MP 78.30 IL

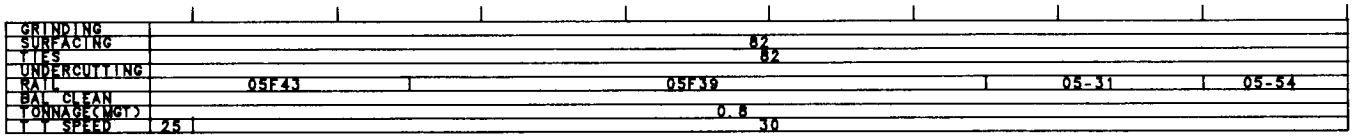

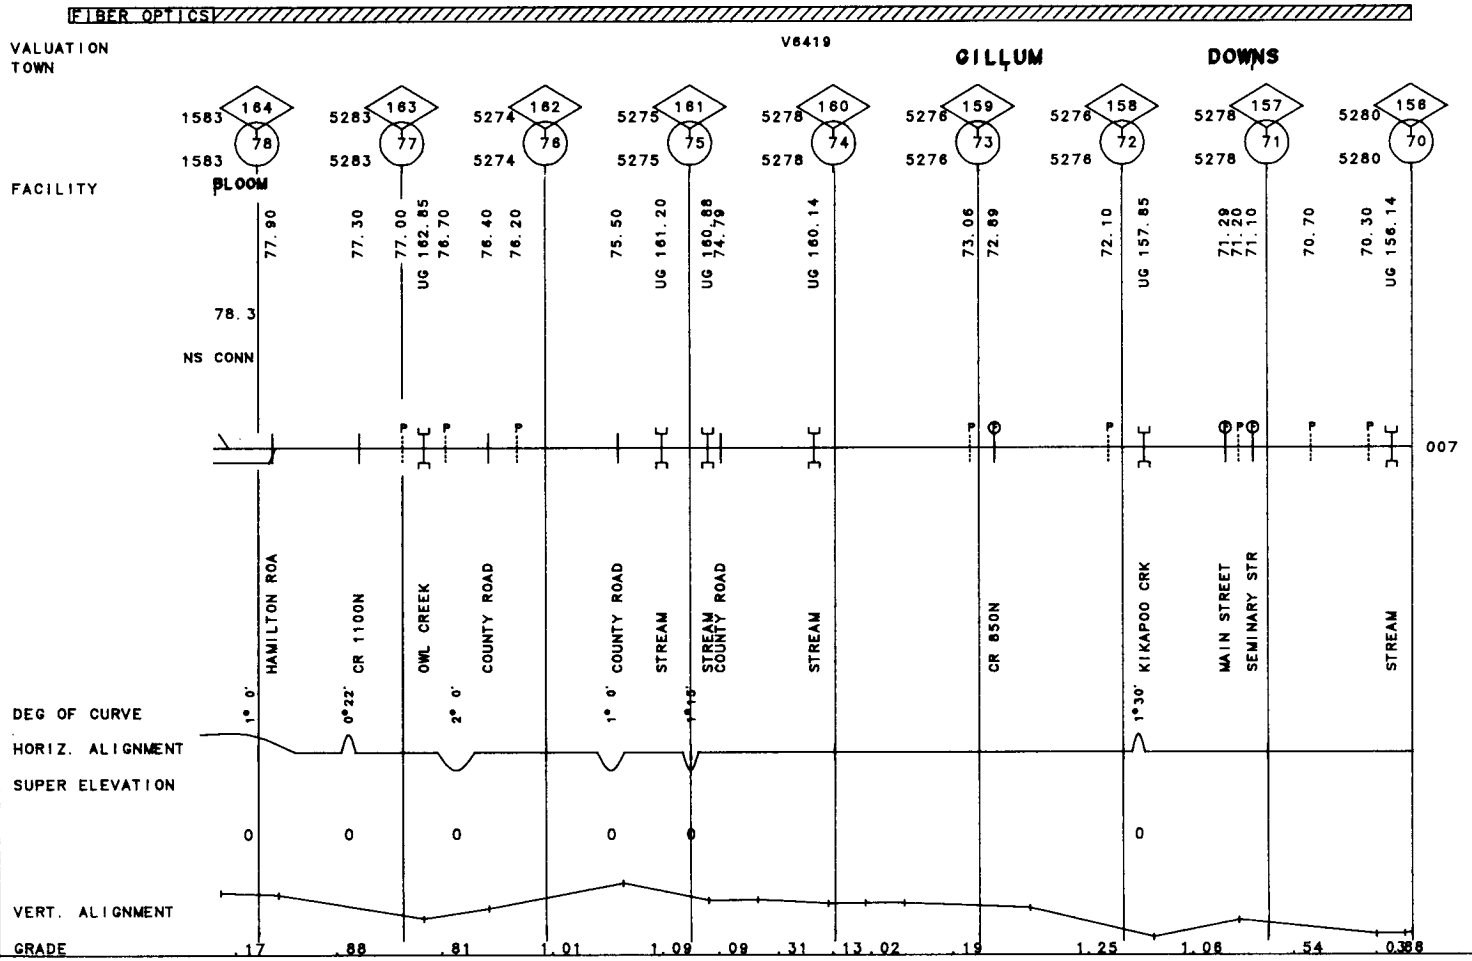

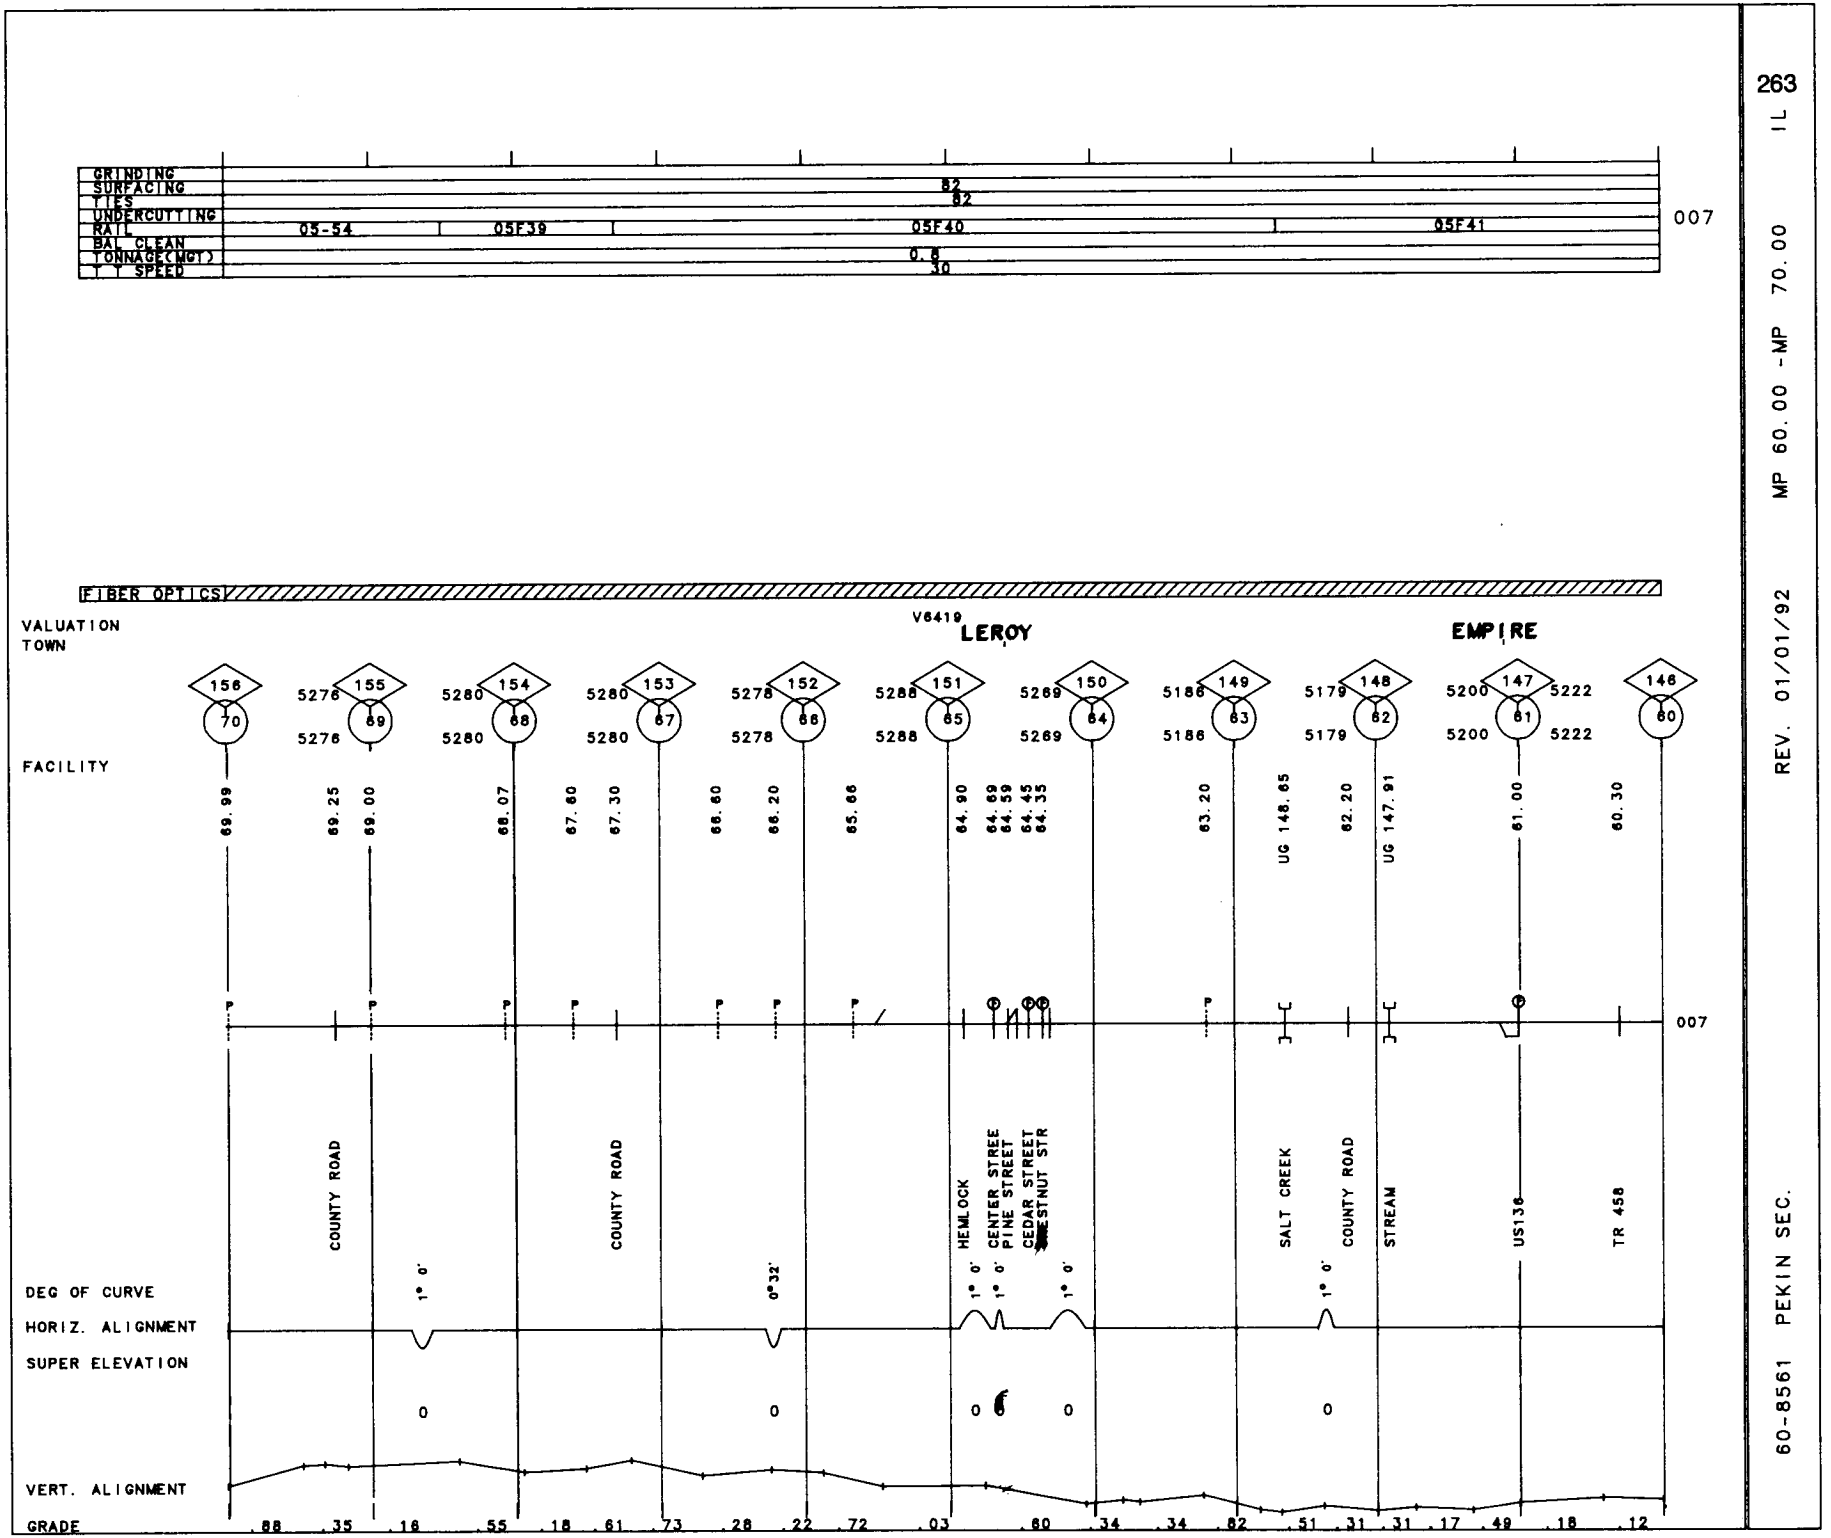

263 IL

MP 60.00 -MP 70.00

REV. 01/01/92

60-8561 PEKIN SEC.

264 IL

MP 50.00 -MP 60.00

REV. 01/01/92

60-8561 PEKIN SEC.

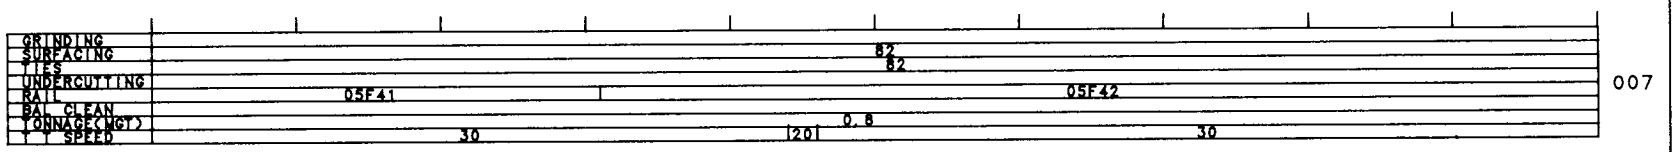

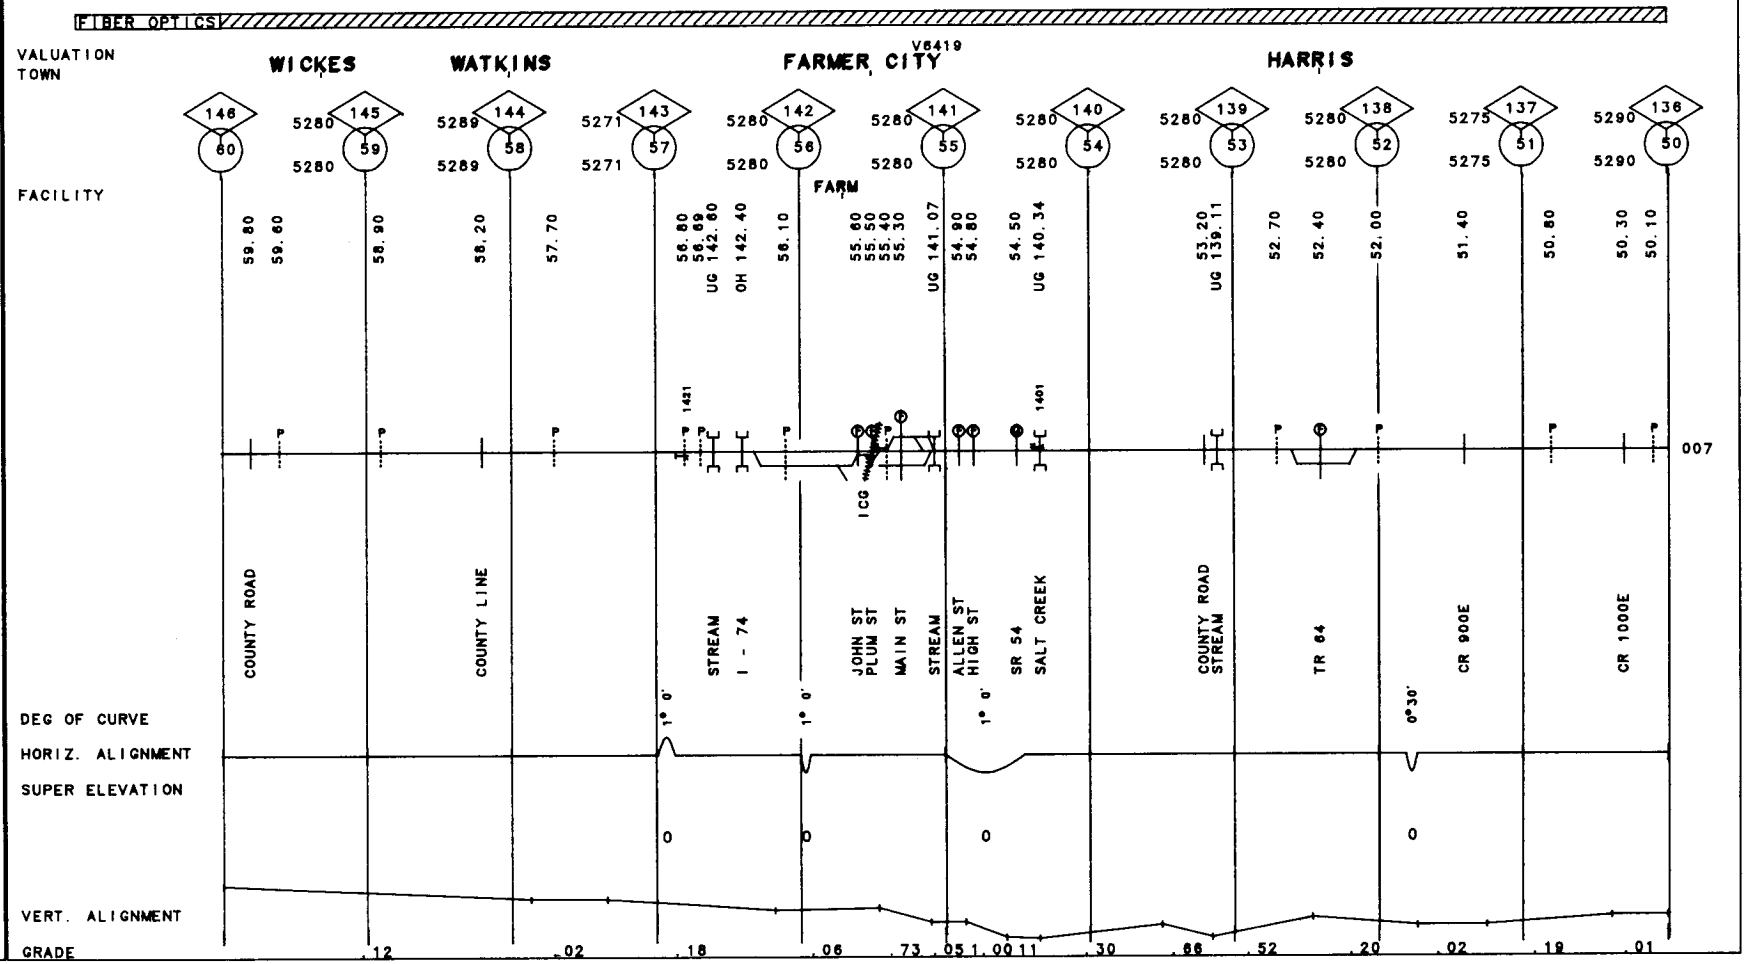

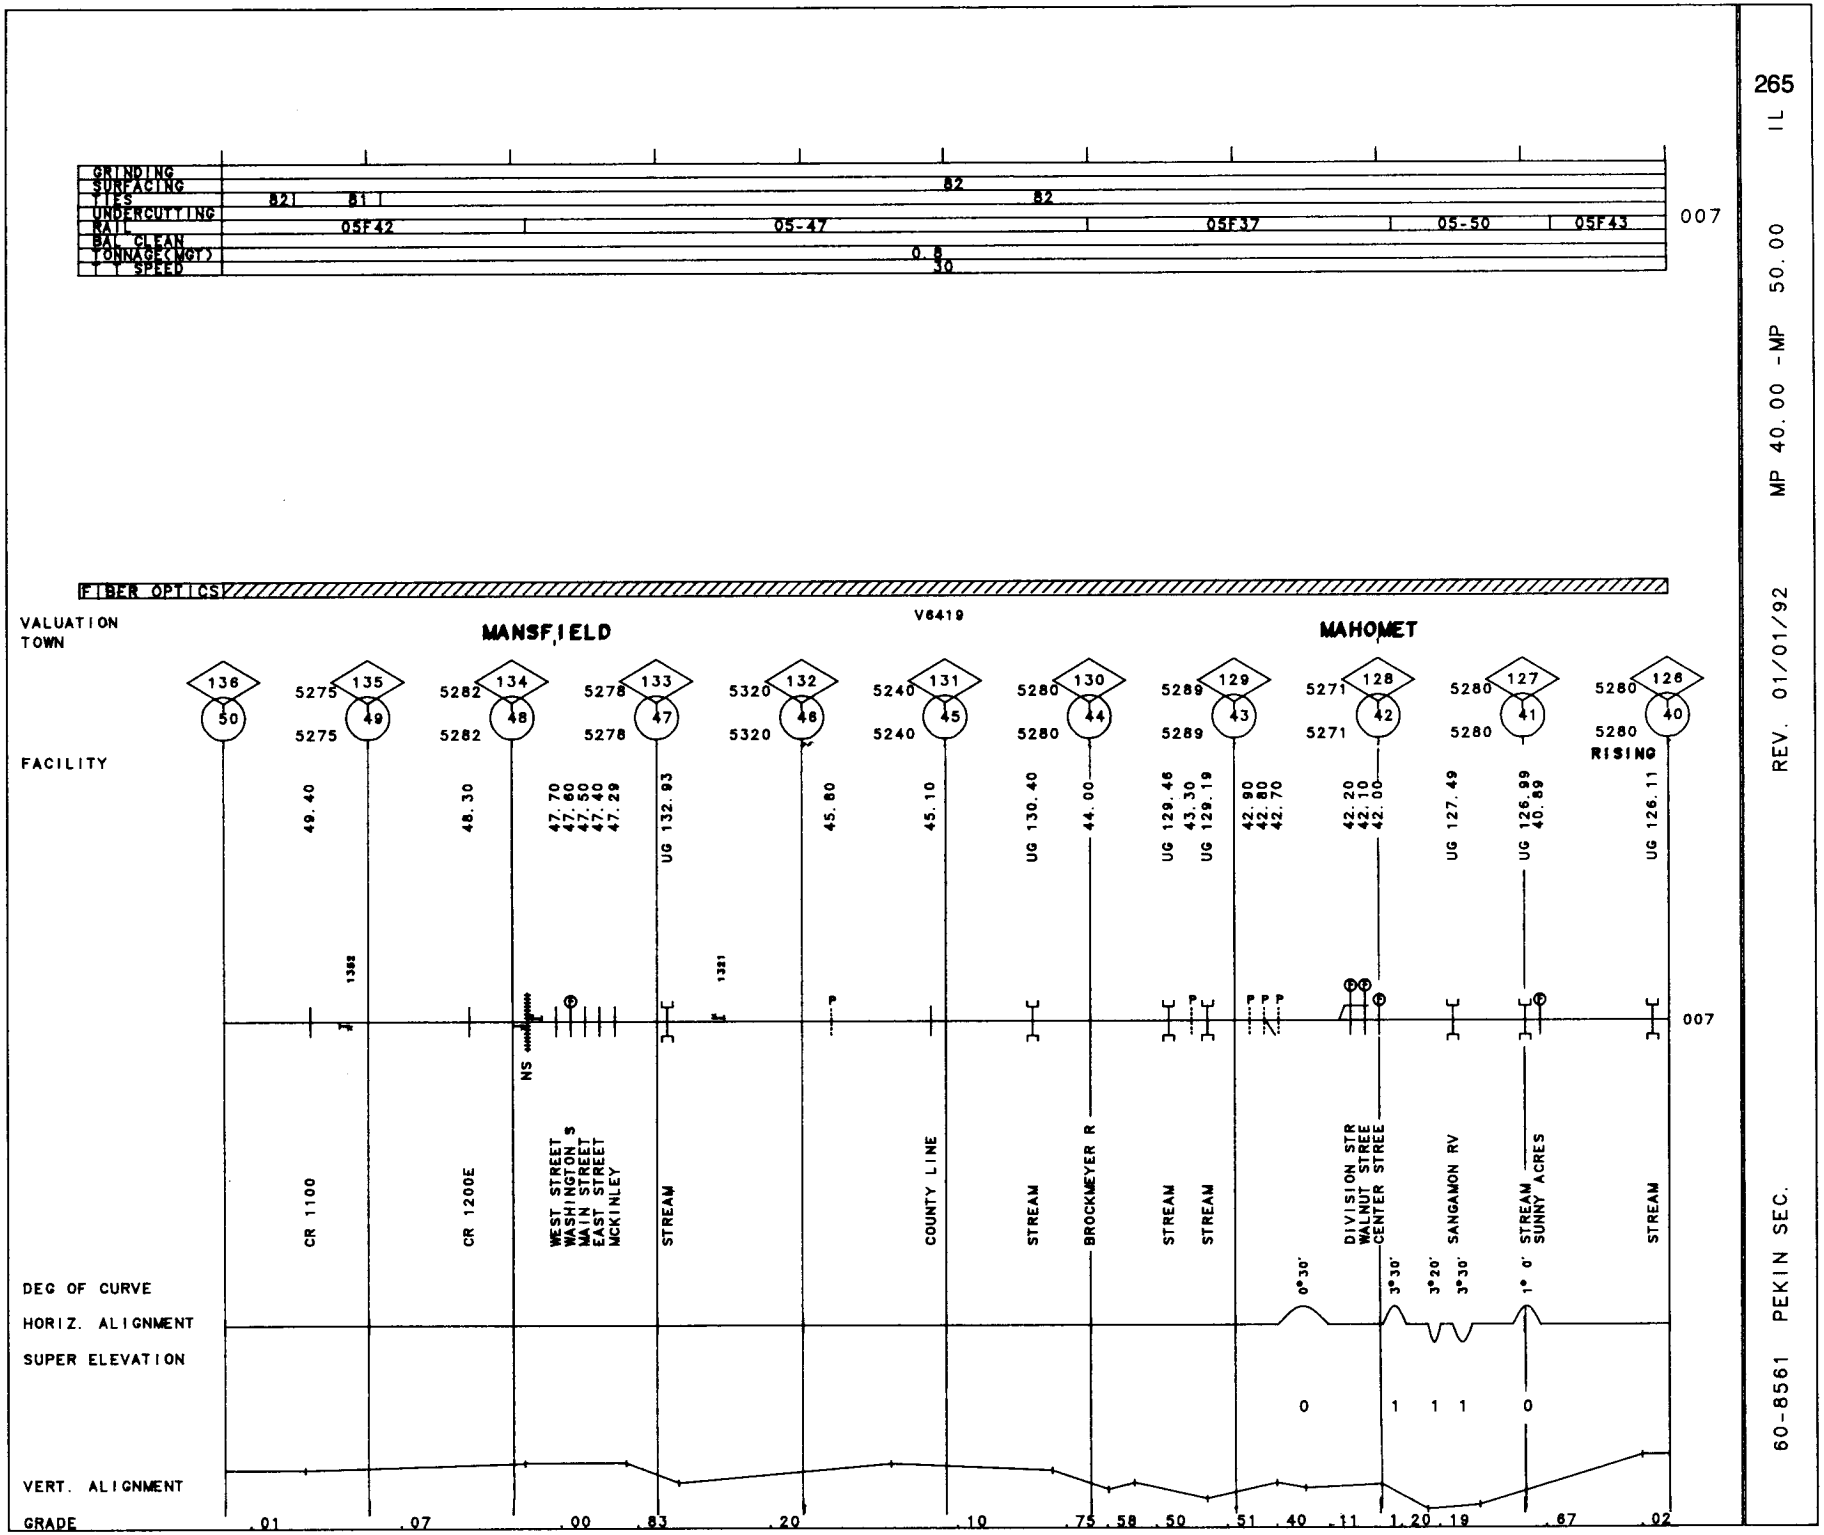

265

IL

MP 40.00 -MP 50.00

REV. 01/01/92

60-8561 PEKIN SEC.

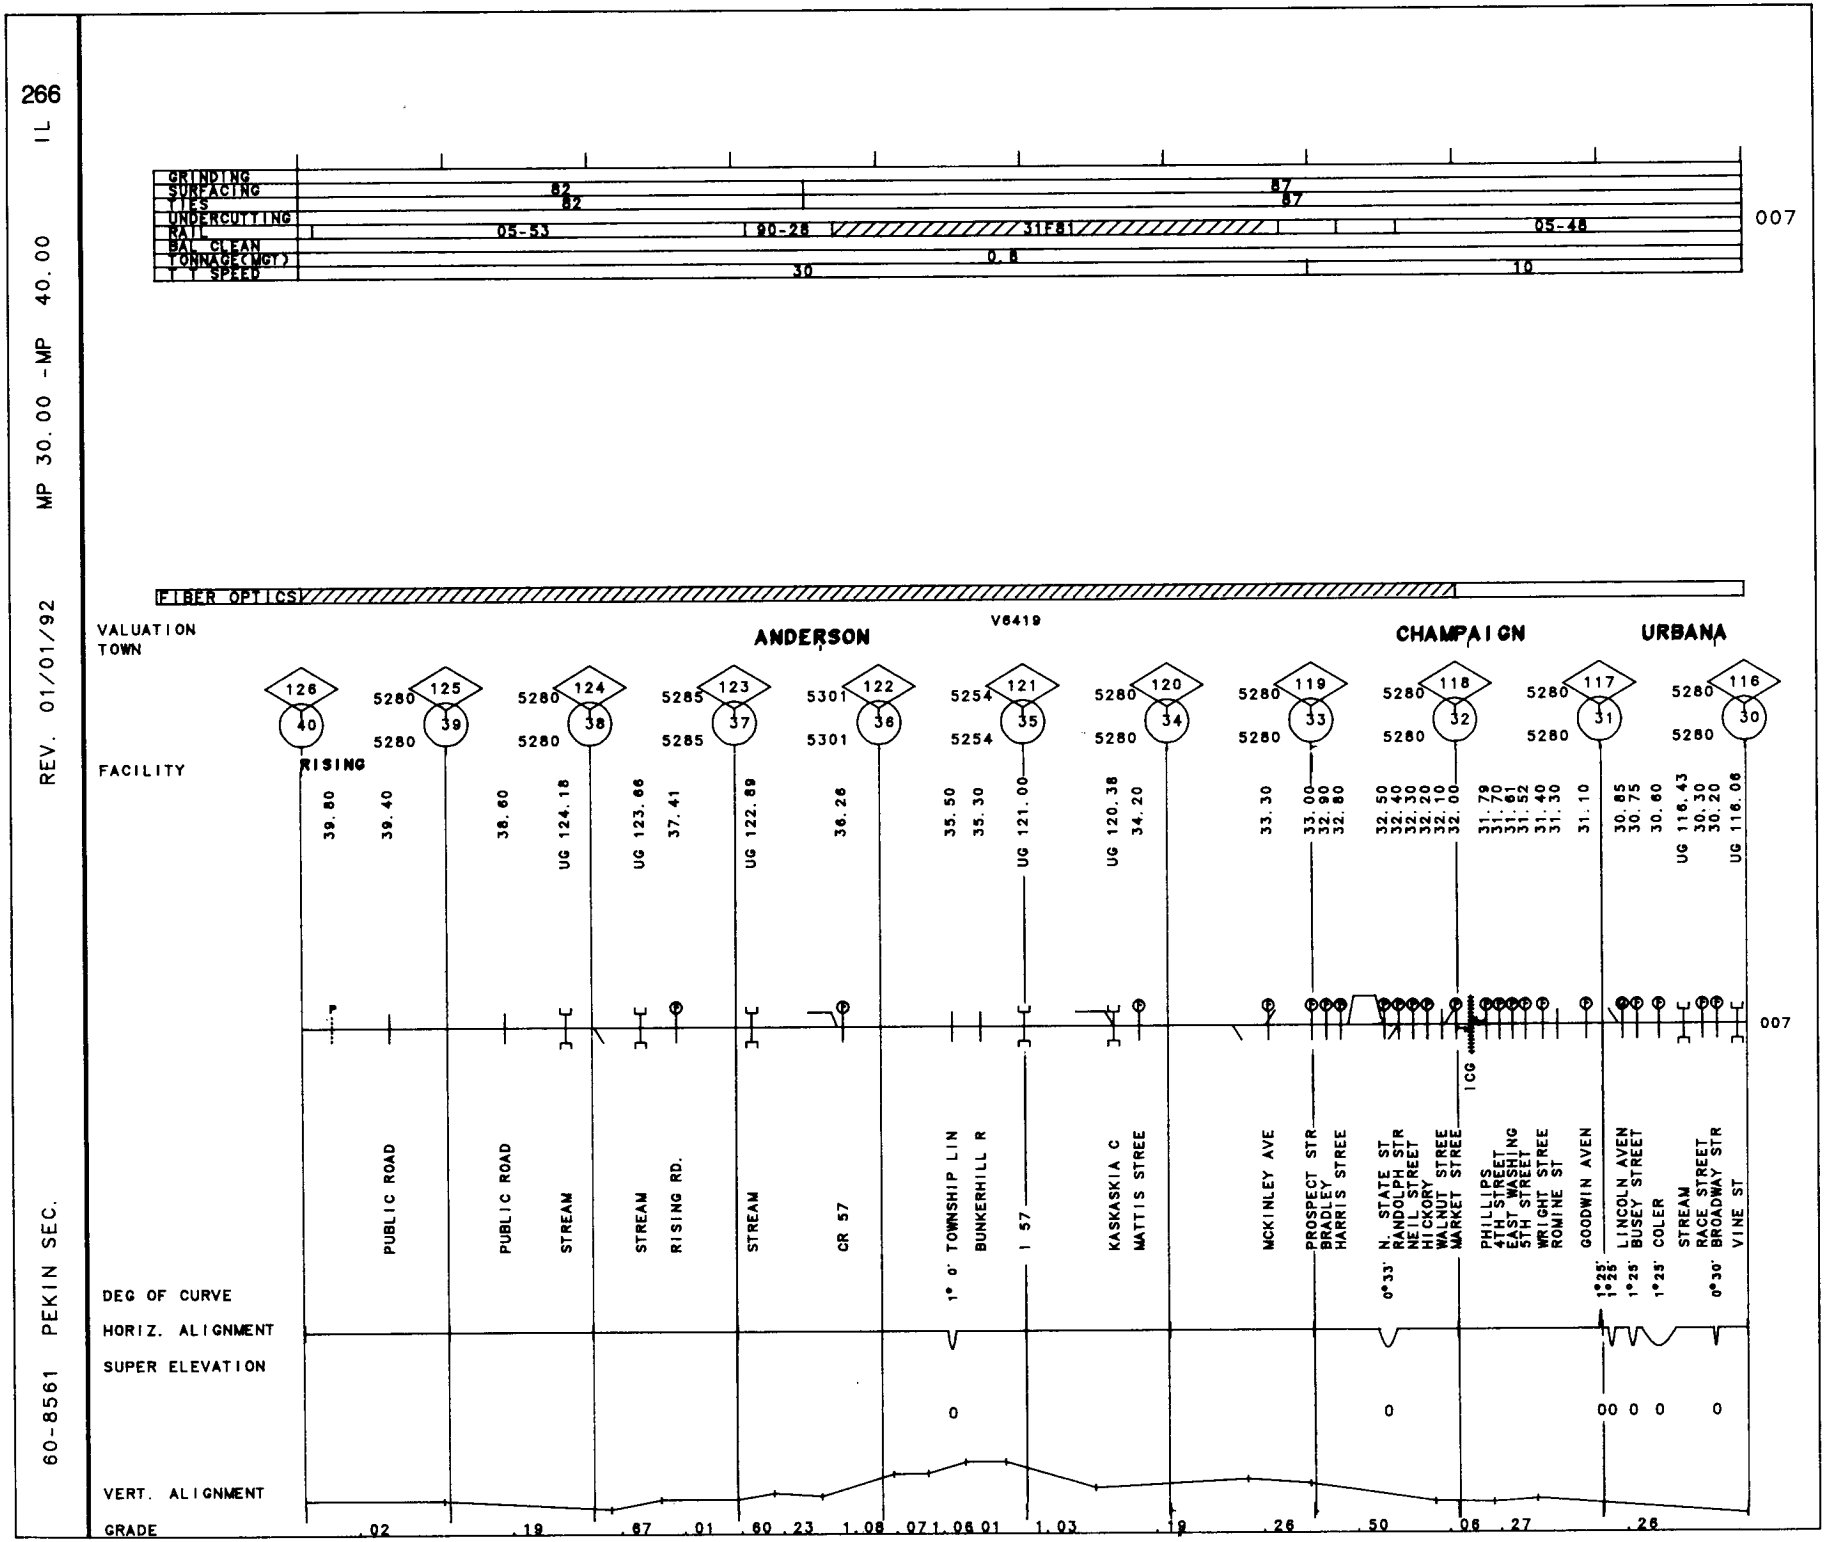
266
IL
MP 30.00 -MP 40.00
REV. 01/01/92
60-8561 PEKIN SEC.
GRINDING
SURFACING
TIES
UNDERCUTTING
RAIL
BAL CLEAN
TONNAGE(MGT)
T T SPEED
82
82
87
87
05-53
90-28
31F81
05-48
0.8
30
10
007
FIBER OPTICS
V6419
VALUATION
TOWN
ANDERSON
CHAMPAIGN
URBANA
FACILITY
RISING
PUBLIC ROAD
PUBLIC ROAD
STREAM
STREAM
RISING RD.
STREAM
CR 57
TOWNSHIP LIN
BUNKERHILL R
I 57
KASKASKIA C
MATTIS STREE
MCKINLEY AVE
PROSPECT STR
BRADLEY
HARRIS STREE
N. STATE ST
RANDOLPH STR
NEIL ST
HICKORY
WALNUT STREE
MARKET STREE
ICG
PHILLIPS
4TH STREET
EAST WASHING
5TH STREET
WRIGHT STREE
ROMINE ST
GOODWIN AVEN
LINCOLN AVEN
BUSEY STREET
COLER
STREAM
RACE STREET
BROADWAY STR
VINE ST
DEG OF CURVE
HORIZ. ALIGNMENT
SUPER ELEVATION
VERT. ALIGNMENT
GRADE
1° 0'
0°33'
1°25'
1°25'
1°23'
0°30'
.02
.19
.67
.01
.60
.23
1.08
.07
1.06
.01
1.03
.19
.26
.50
.06
.27
.28

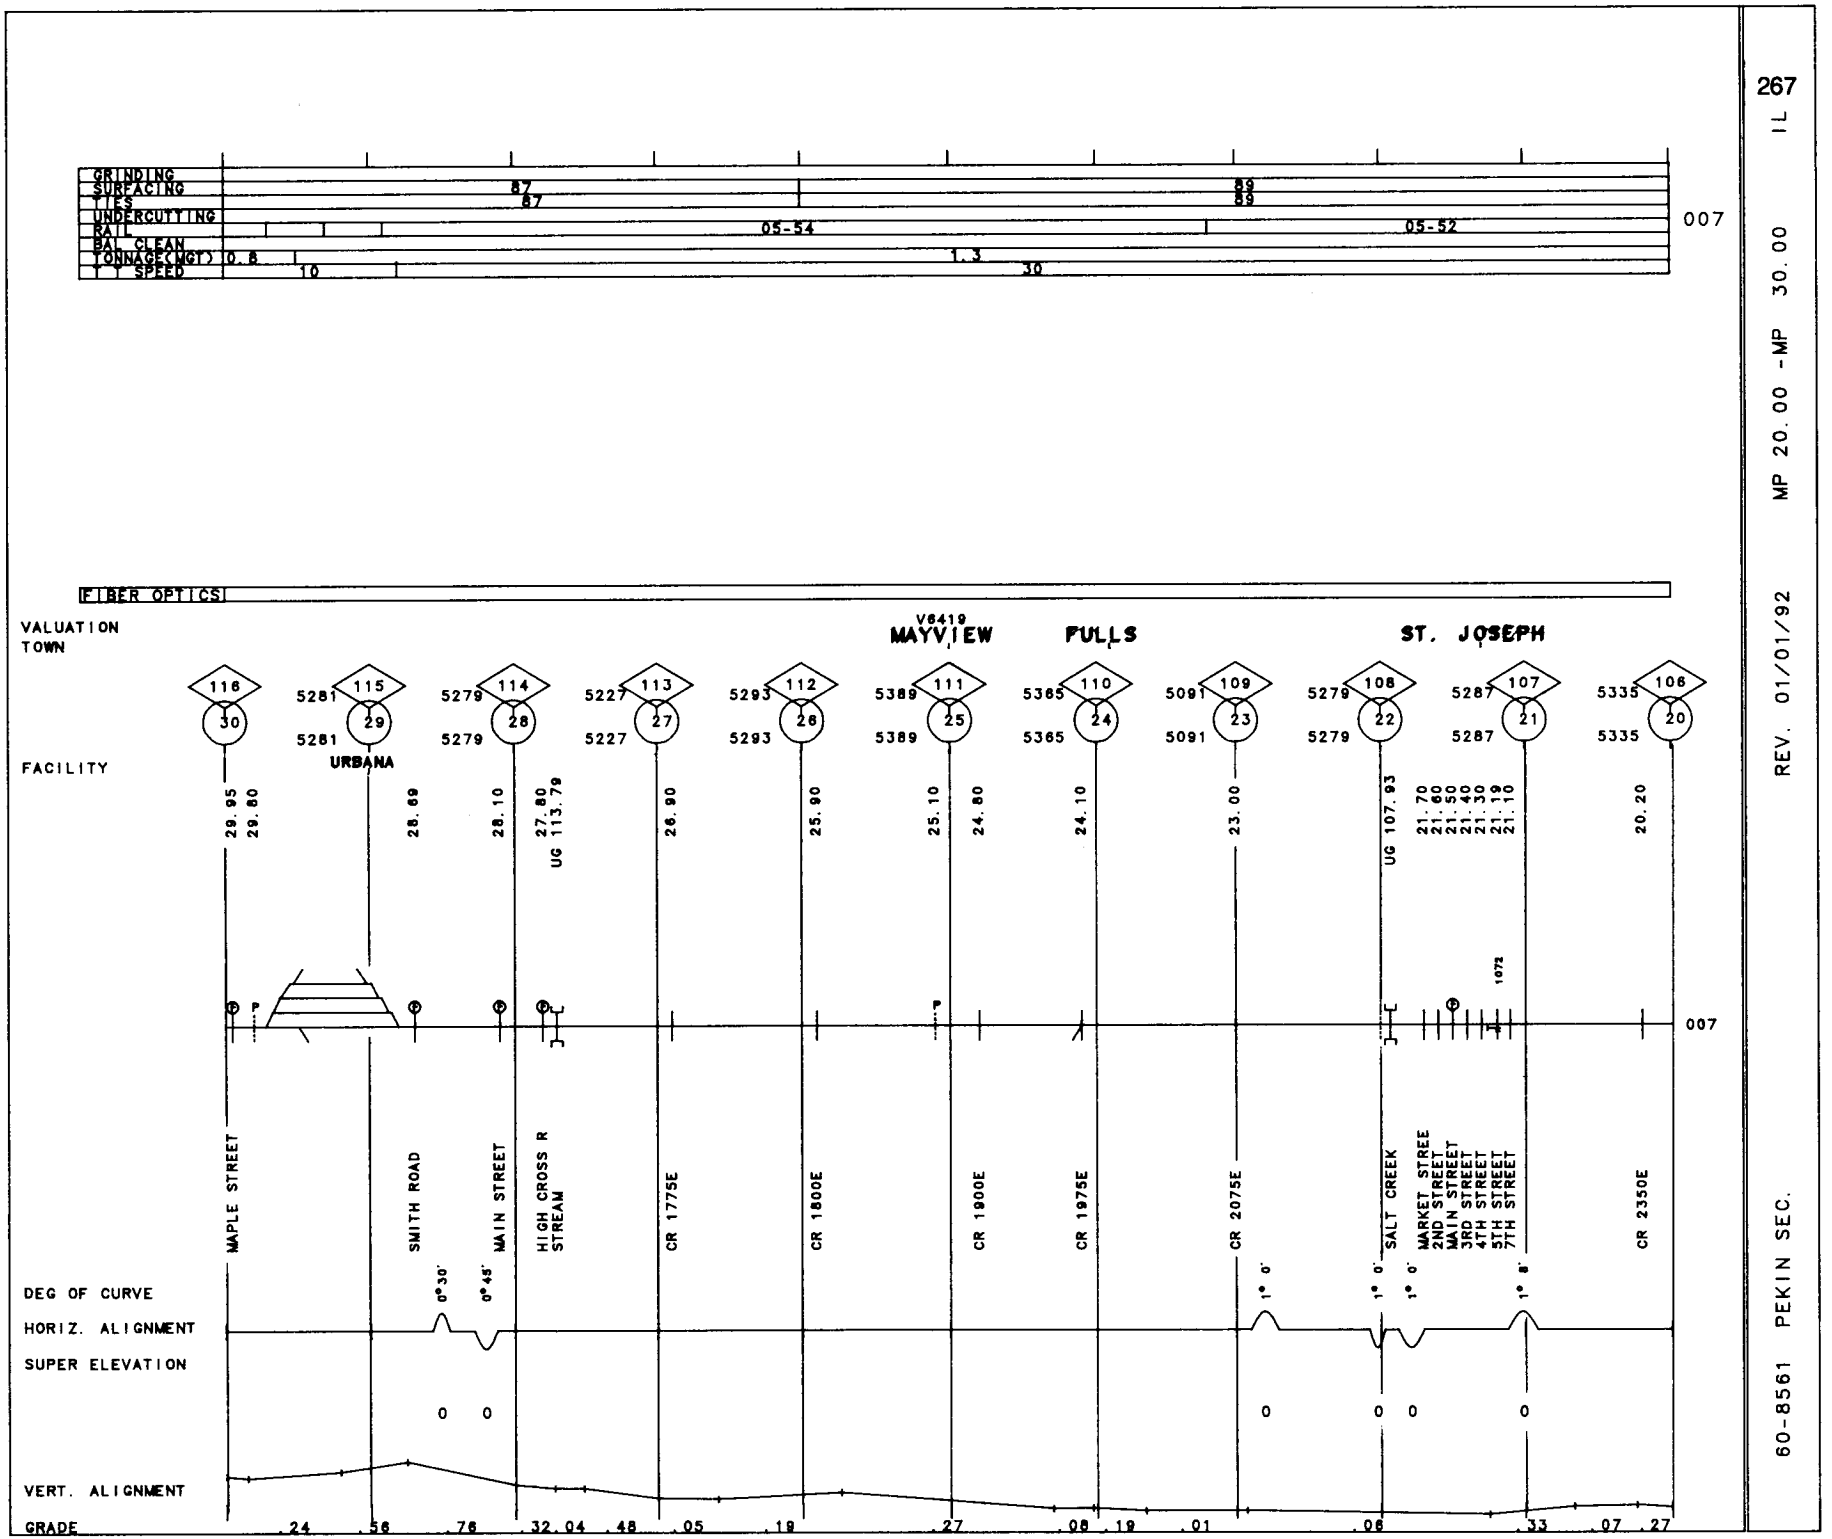

267 IL

MP 20.00 - MP 30.00

REV. 01/01/92

60-8561 PEKIN SEC.

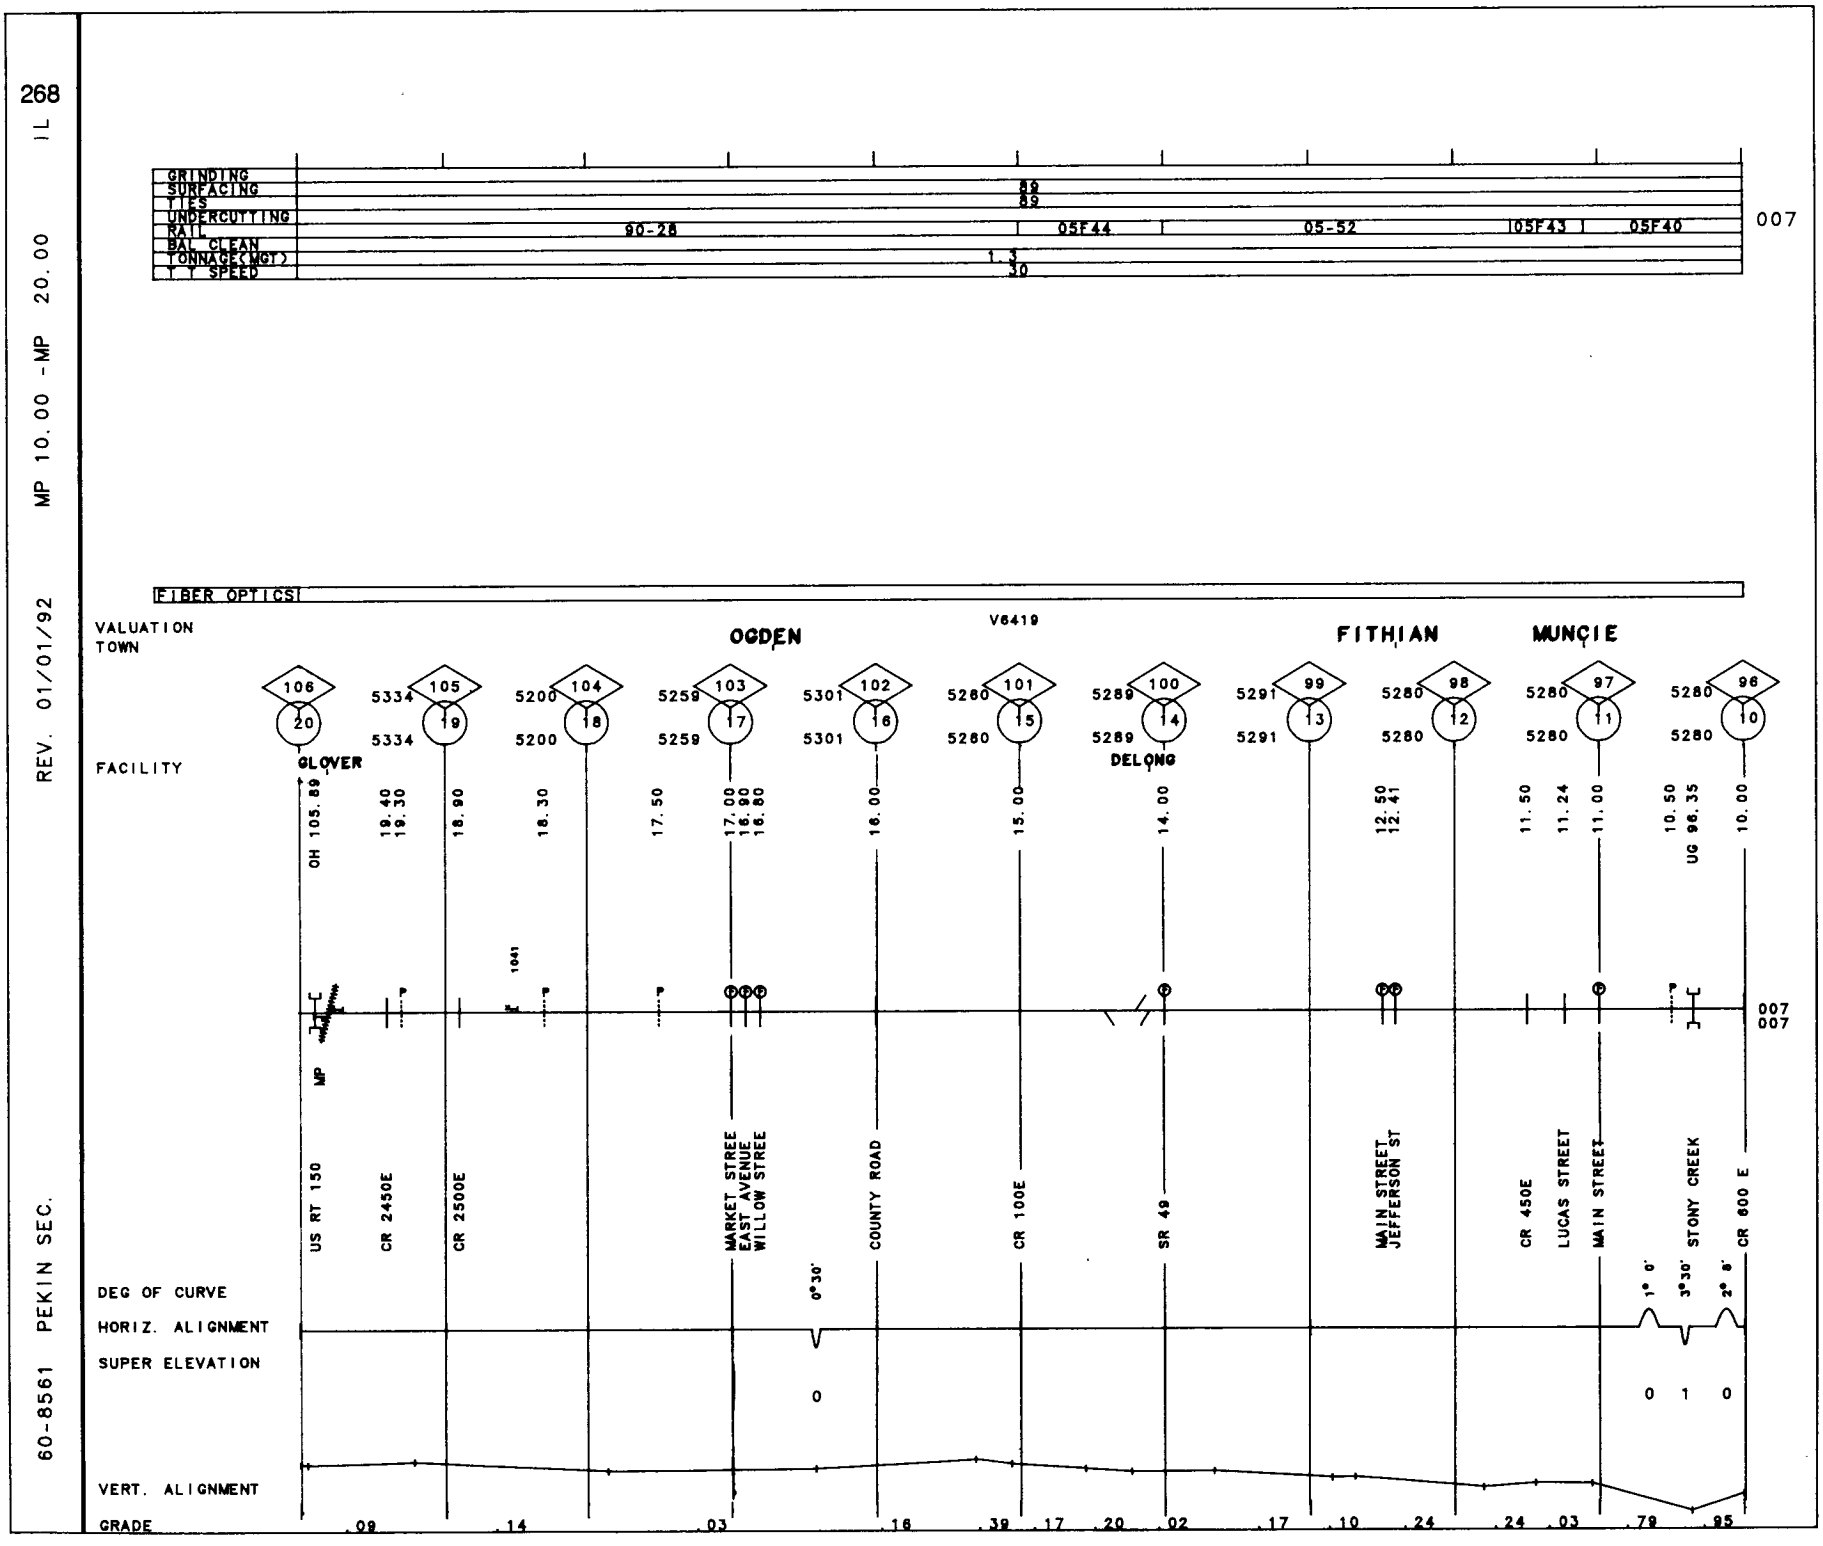
268
IL
MP 10.00 -MP 20.00
REV. 01/01/92
60-8561 PEKIN SEC.
GRINDING
SURFACING
TIES
UNDERCUTTING
RAIL
BAL CLEAN
TONNAGE(MGT)
T T SPEED
90-28
89
89
05F44
05-52
05F43
05F40
1.3
30
007
FIBER OPTICS
VALUATION
TOWN
V6419
OGDEN
FITHIAN
MUNCIE
FACILITY
GLOVER
DELONG
106
20
105
19
104
18
103
17
102
16
101
15
100
14
99
13
98
12
97
11
96
10
5334
5200
5259
5301
5280
5289
5291
OH 105.89
19.40
19.30
18.90
18.30
17.50
17.00
16.90
16.80
16.00
15.00
14.00
12.50
12.41
11.50
11.24
11.00
10.50
UG 96.35
10.00
1041
MP
US RT 150
CR 2450E
CR 2500E
MARKET STREE
EAST AVENUE
WILLOW STREE
COUNTY ROAD
CR 100E
SR 49
MAIN STREET
JEFFERSON ST
CR 450E
LUCAS STREET
MAIN STREET
STONY CREEK
CR 800 E
0°30'
1° 0'
3°30'
2° 8'
DEG OF CURVE
HORIZ. ALIGNMENT
SUPER ELEVATION
0
0 1 0
VERT. ALIGNMENT
GRADE
.09
.14
.03
.16
.39
.17
.20
.02
.17
.10
.24
.24
.03
.79
.95
007
007

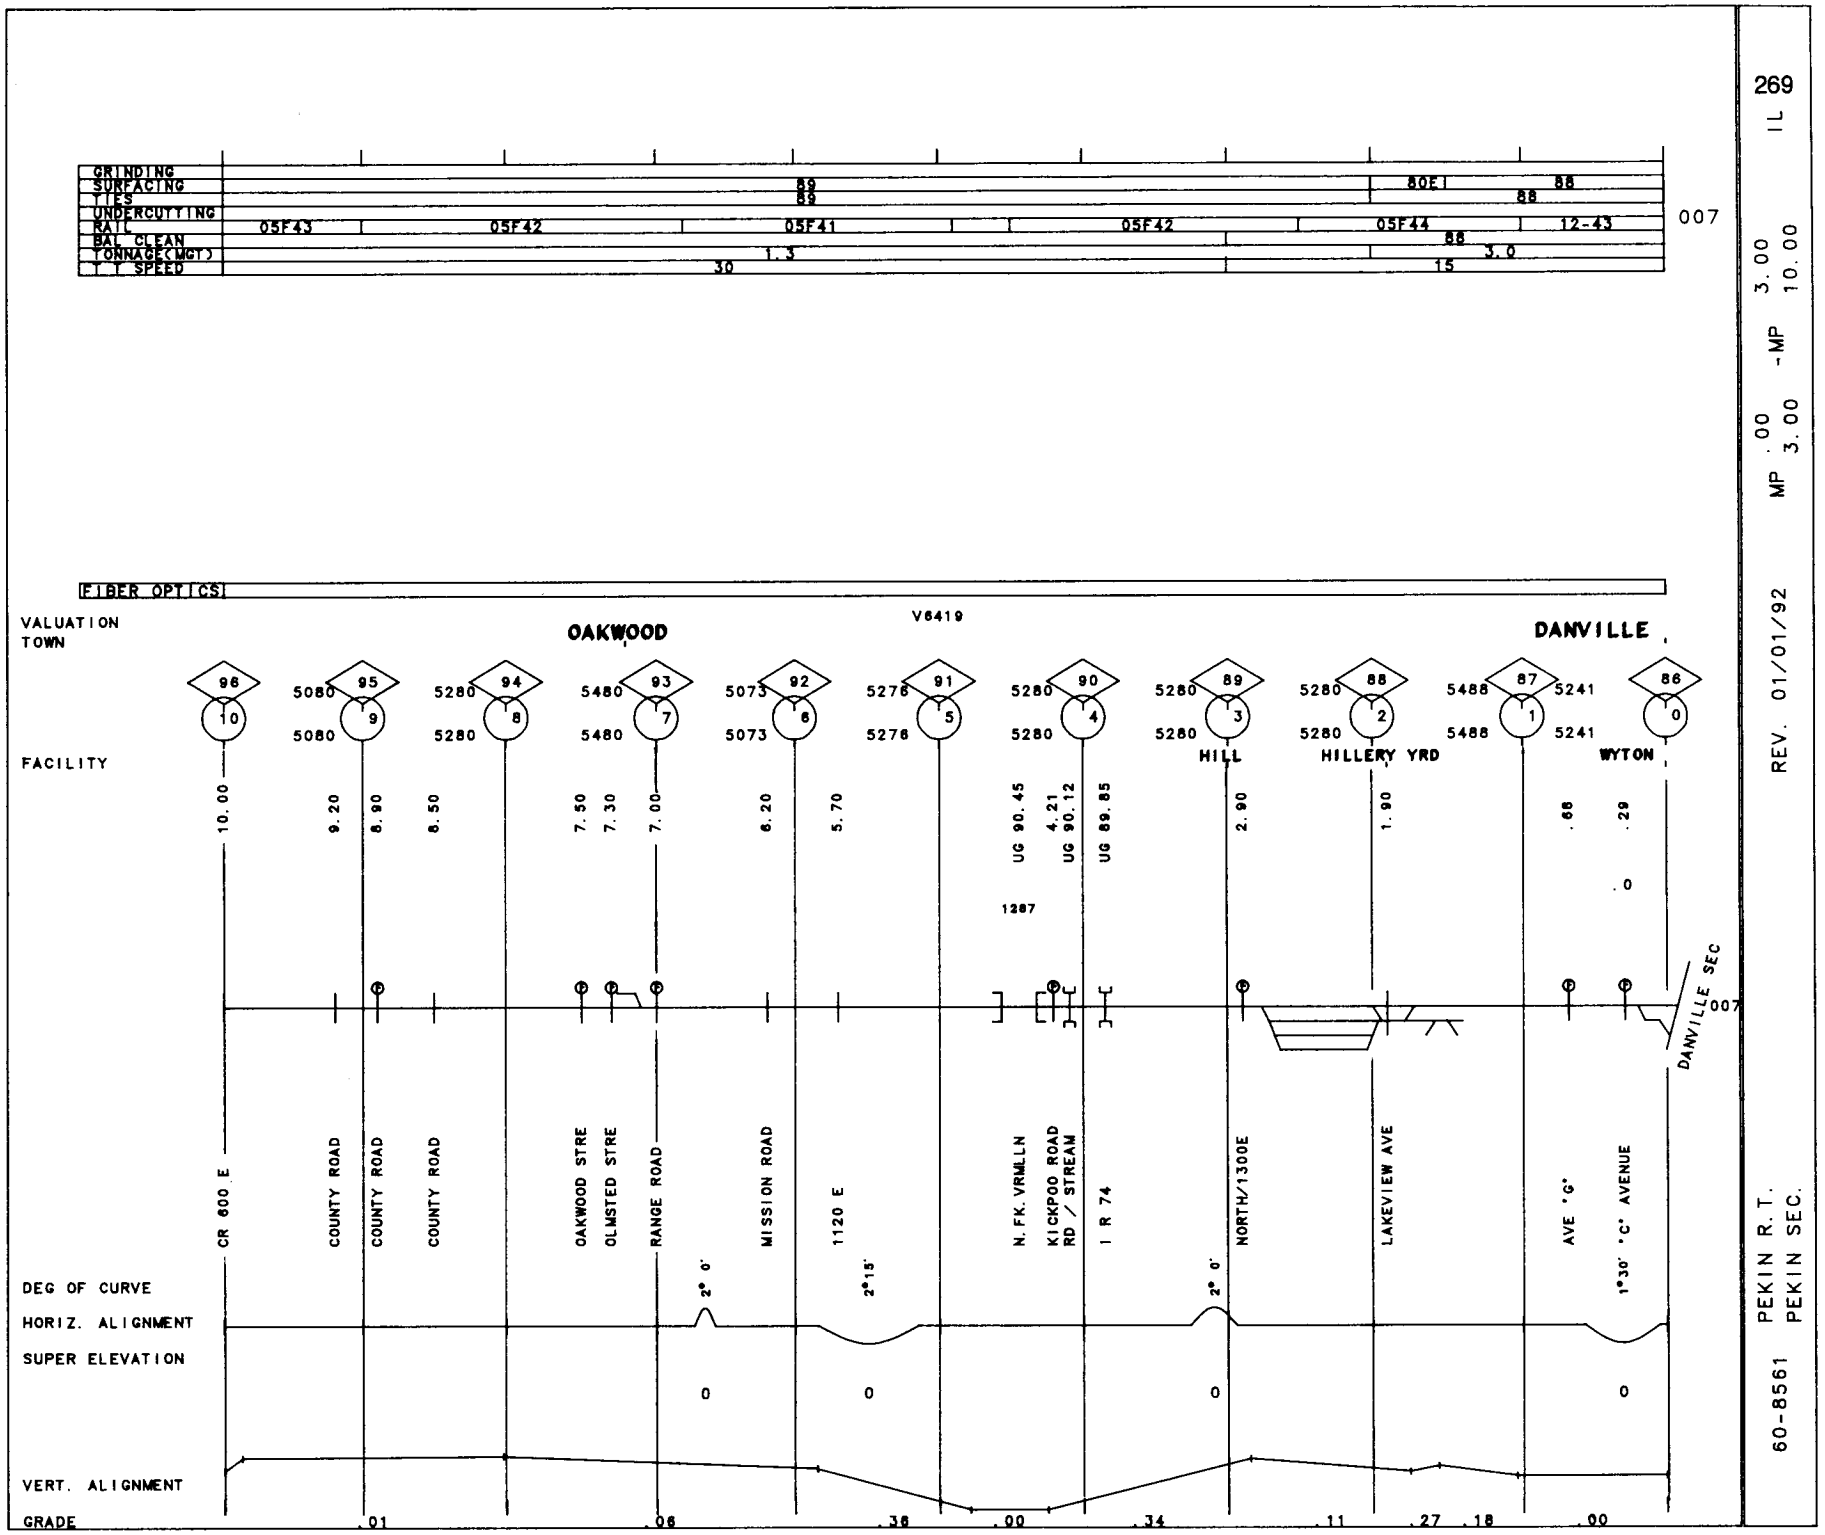

269 IL

MP .00 - MP 3.00
3.00 10.00

REV. 01/01/92

60-8561 PEKIN R.T.
PEKIN SEC.

270 IL

MP 90.90 -MP 93.00

REV. 01/01/92

60-8405 PARIS YRD. TK.

	007	007	007	
GRINDING				
SURFACING	74E	79E		
TIES	74	79		
UNDERCUTTING				
RAIL	27-46	27-46		007
BAL CLEAN	1	81		
TONNAGE(MGT)	0.1	0.1		
T T SPEED	10	10	10	

FIBER OPTICS

V5040

VALUATION

TOWN

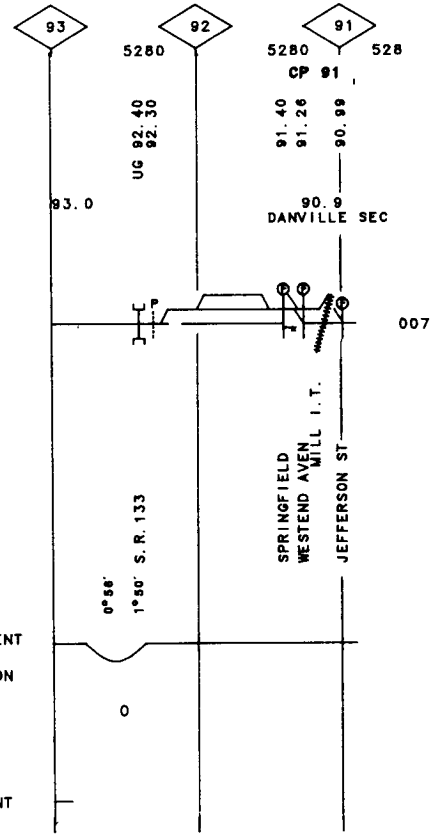

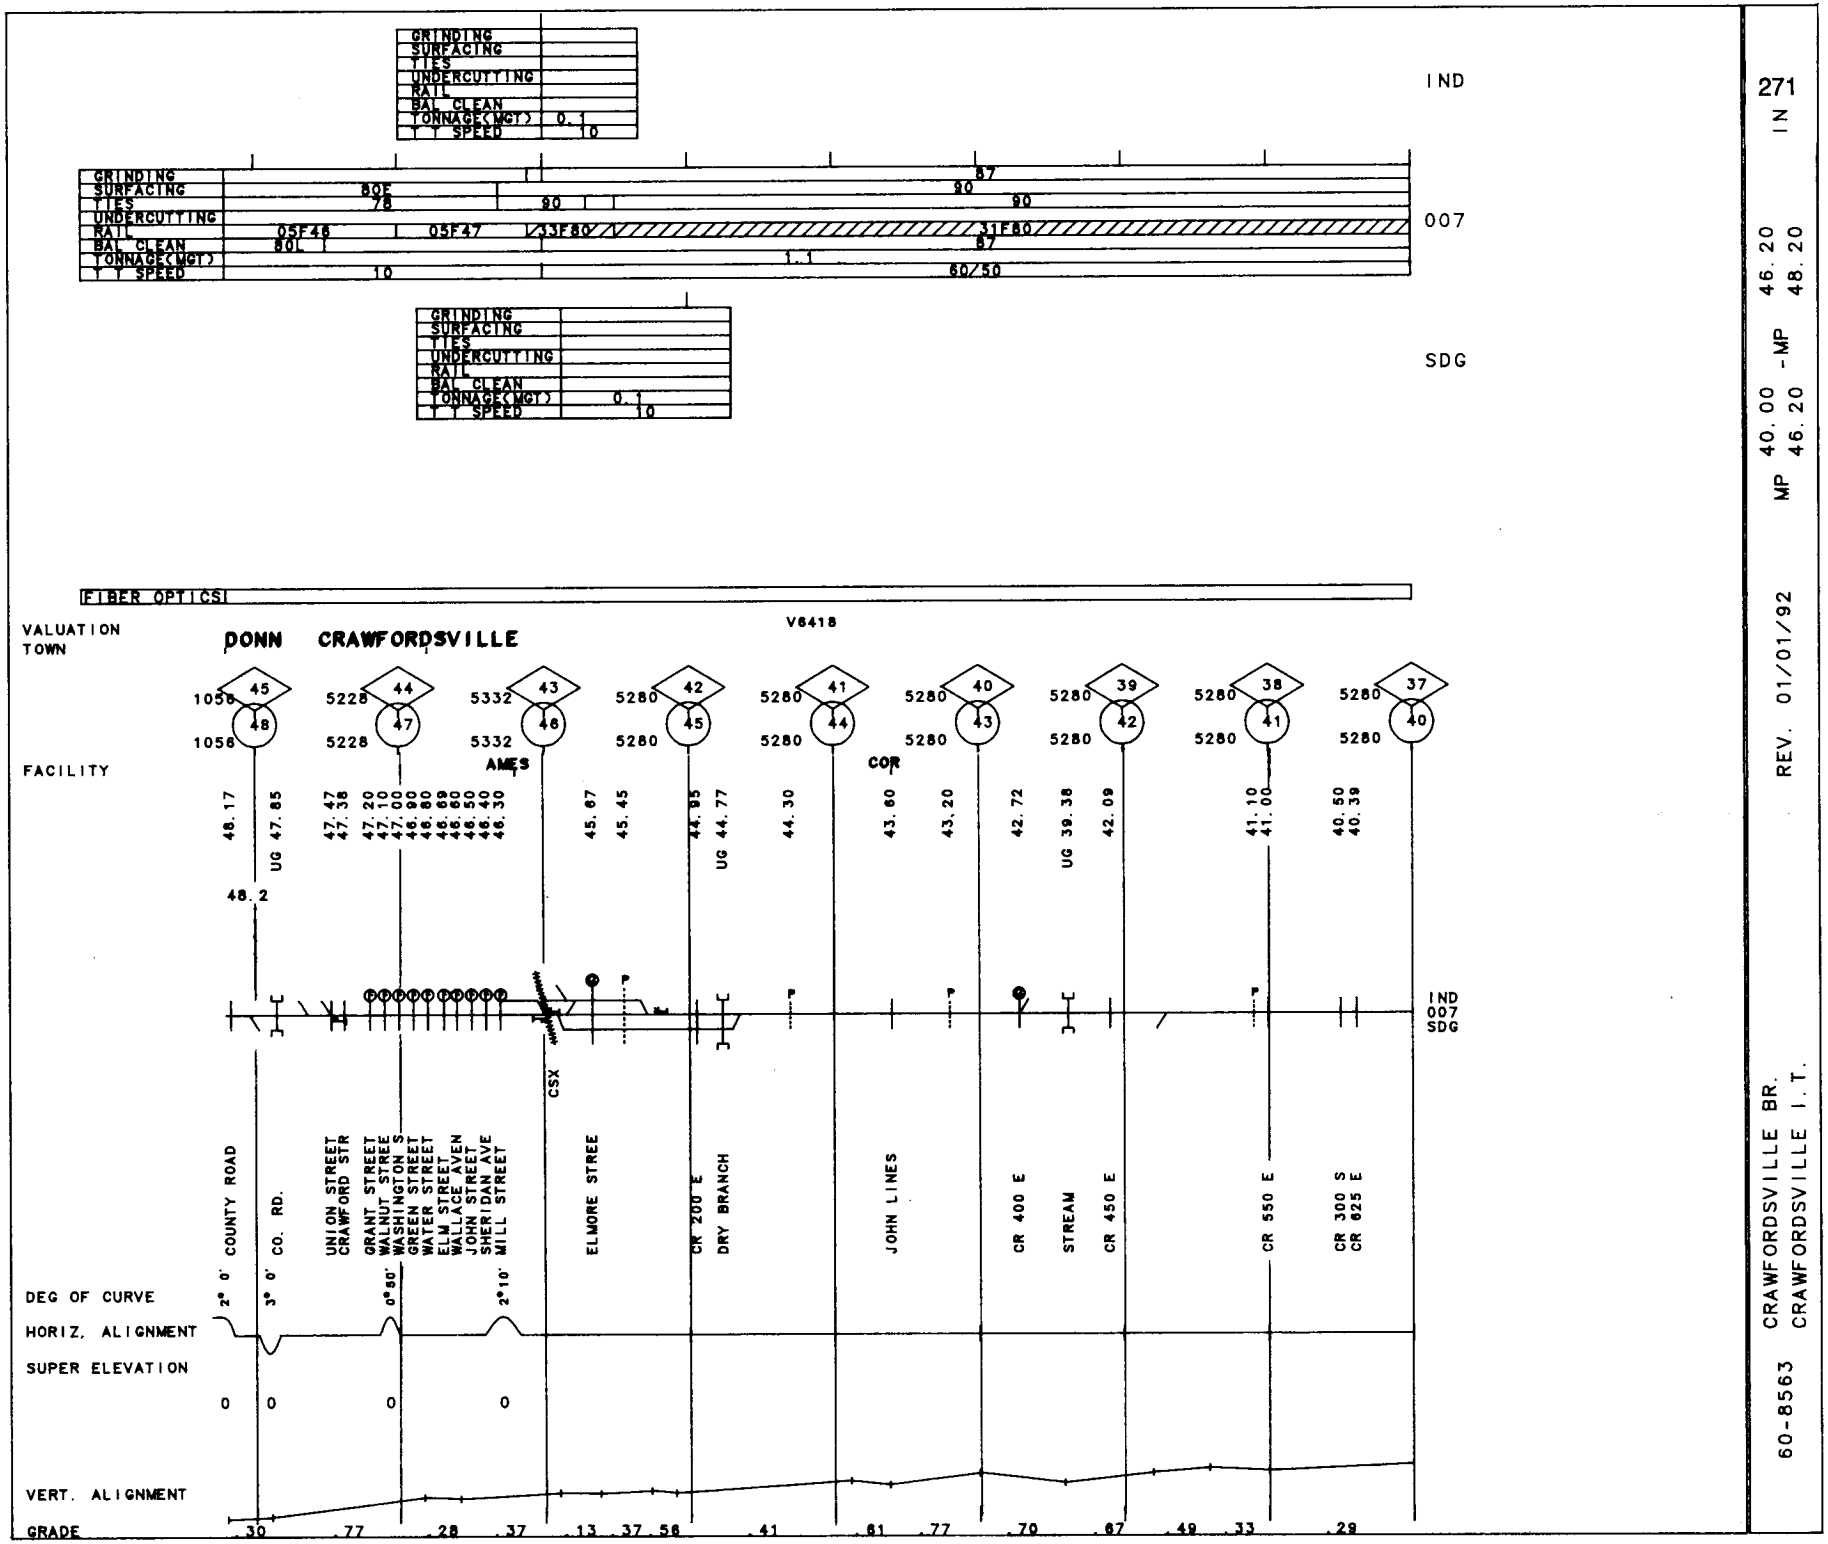

271 IN

MP 40.00 -MP 46.20
46.20 48.20

REV. 01/01/92

60-8563 CRAWFORDSVILLE BR.
CRAWFORDSVILLE I.T.

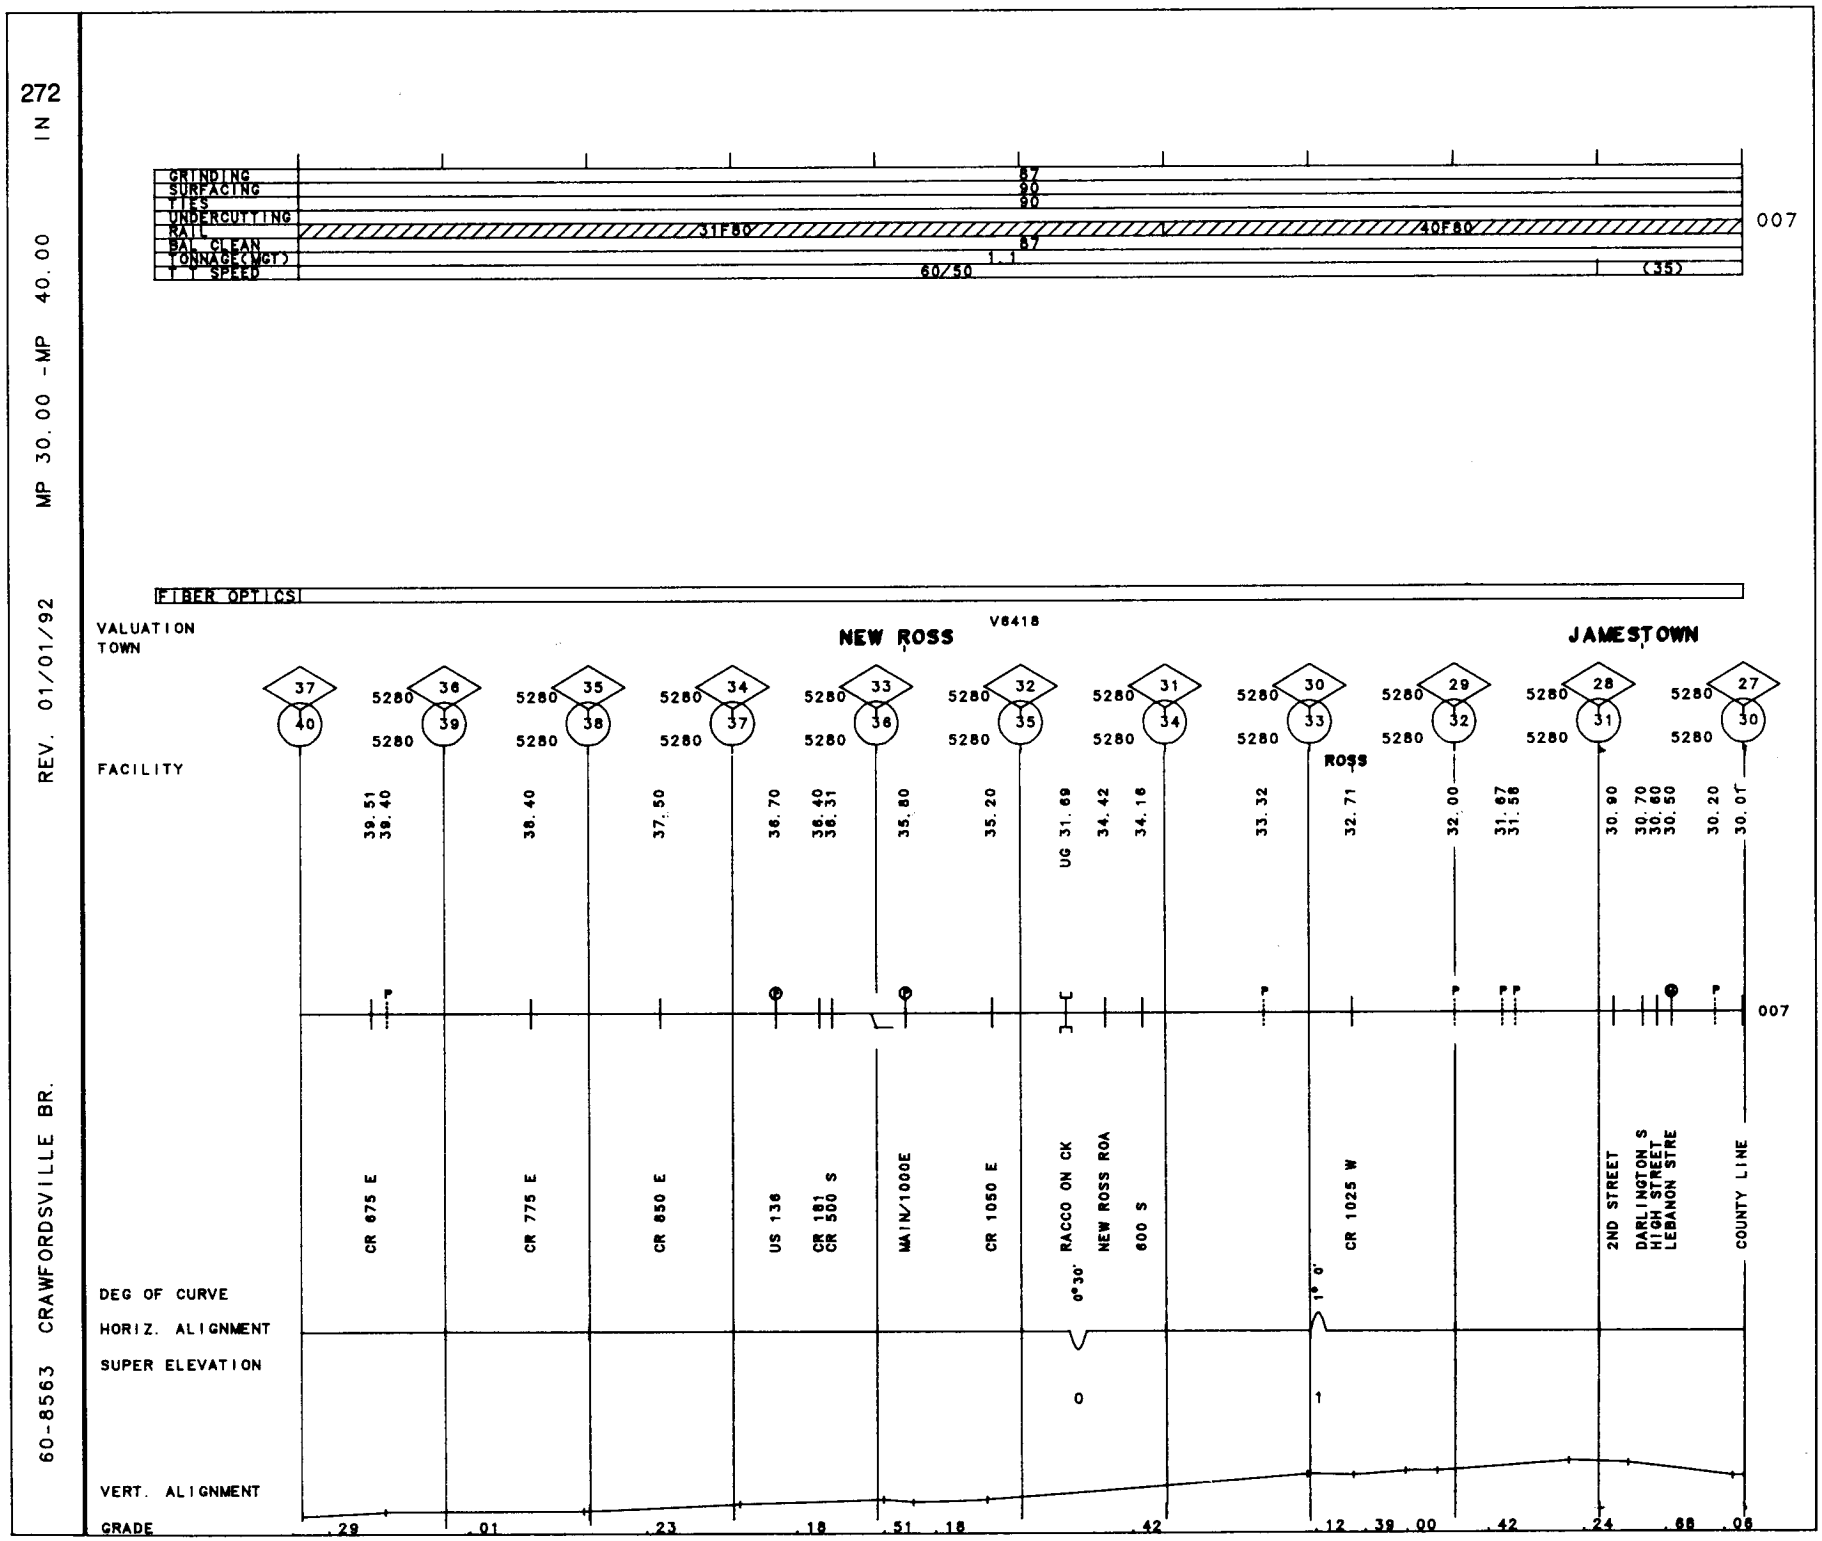
272 IN
MP 30.00 -MP 40.00
REV. 01/01/92
60-8563 CRAWFORDSVILLE BR.
GRINDING
SURFACING
TIES
UNDERCUTTING
RAIL
BAL CLEAN
TONNAGE(MGT)
SPEED
87
90
90
31F80
40F80
87
1.1
60/50
(35)
007
FIBER OPTICS
VALUATION
TOWN
V6418
NEW ROSS
JAMESTOWN
FACILITY
ROSS
39.51
39.40
38.40
37.50
36.70
36.40
36.31
35.80
35.20
UG 31.69
34.42
34.16
33.32
32.71
32.00
31.67
31.58
30.90
30.70
30.60
30.50
30.20
30.01
CR 675 E
CR 775 E
CR 850 E
US 136
CR 181
CR 500 S
MAIN/1000E
CR 1050 E
RACCO ON CK
NEW ROSS ROA
600 S
CR 1025 W
2ND STREET
DARLINGTON S
HIGH STREET
LEBANON STRE
COUNTY LINE
0°30'
1° 0'
DEG OF CURVE
HORIZ. ALIGNMENT
SUPER ELEVATION
0
1
VERT. ALIGNMENT
GRADE
.29
.01
.23
.18
.51
.18
.42
.12
.39
.00
.42
.24
.68
.08

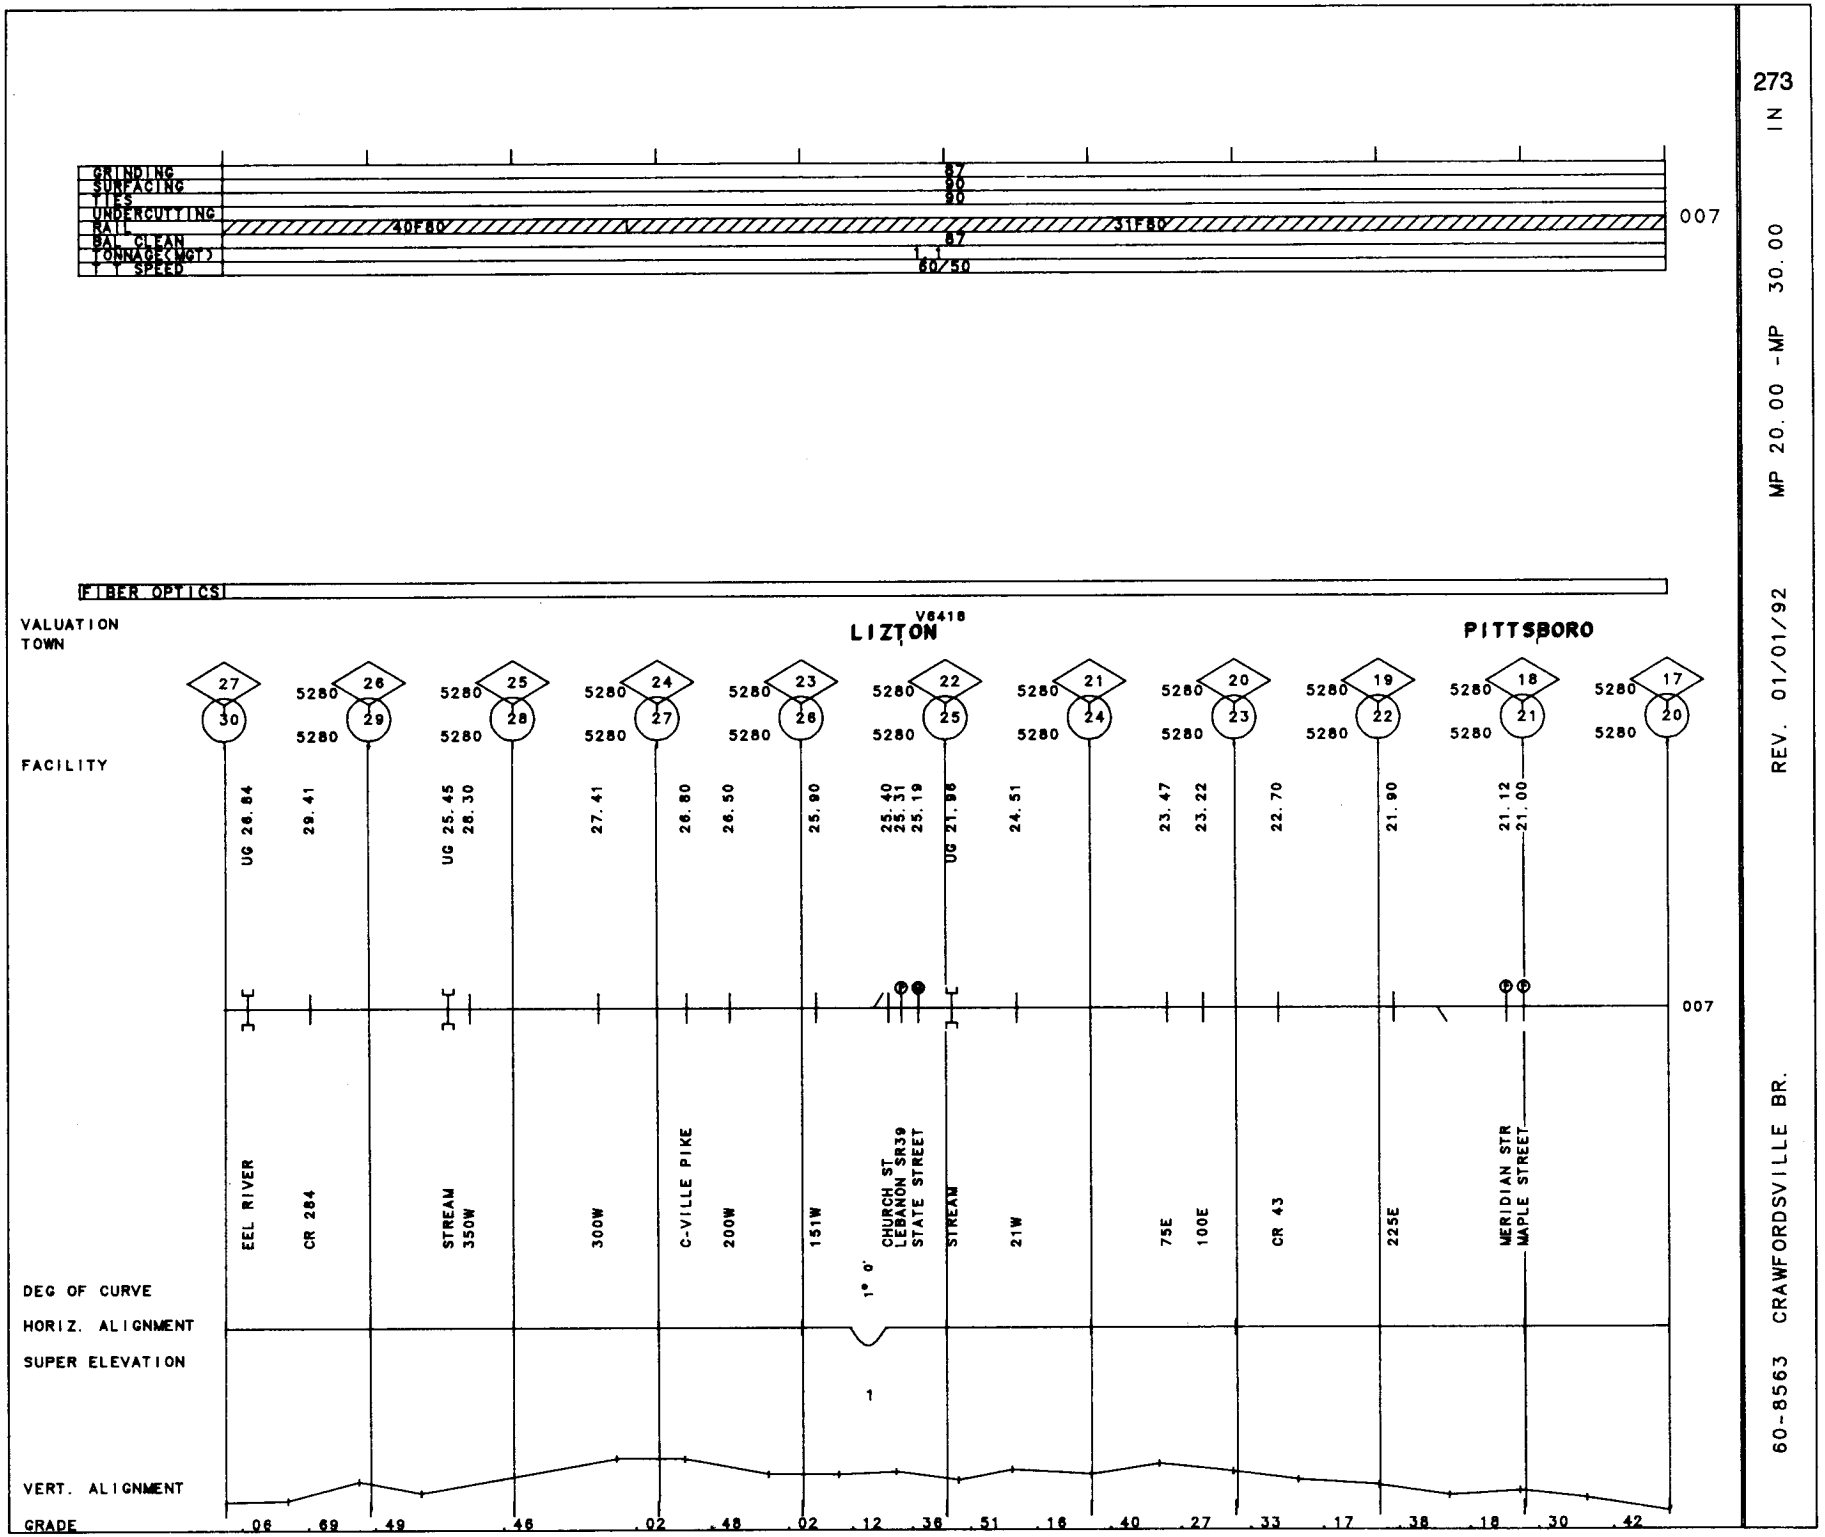

273 IN

MP 20.00 -MP 30.00

REV. 01/01/92

60-8563 CRAWFORDSVILLE BR.

274

60-8563 CRAWFORDSVILLE BR. REV. 01/01/92 MP 12.60 -MP 20.00 IN

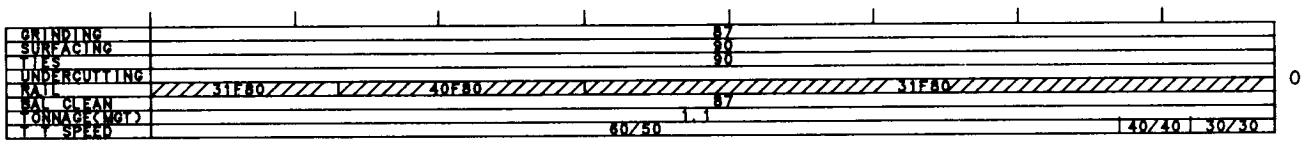

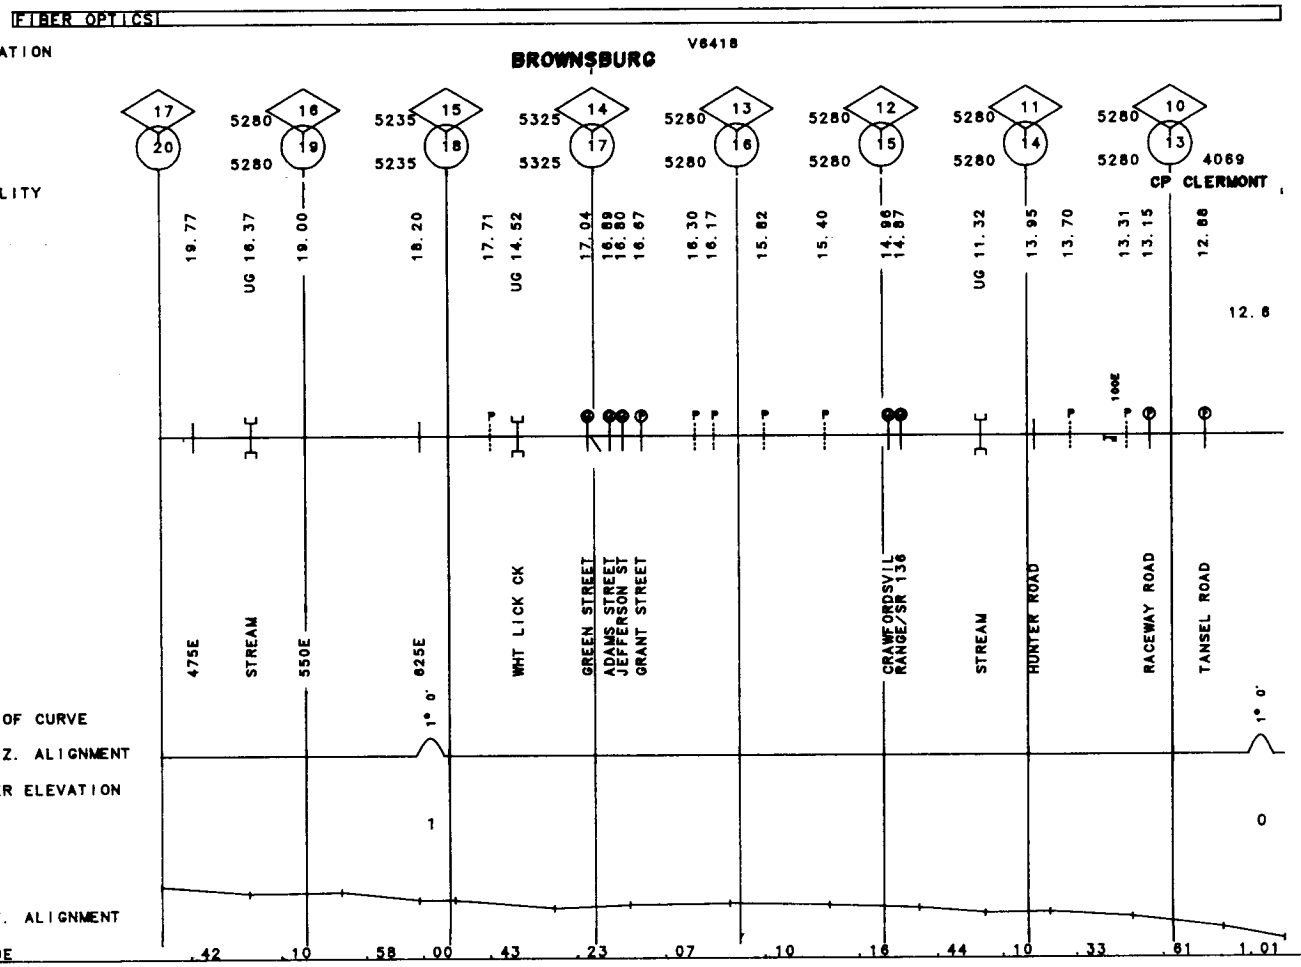

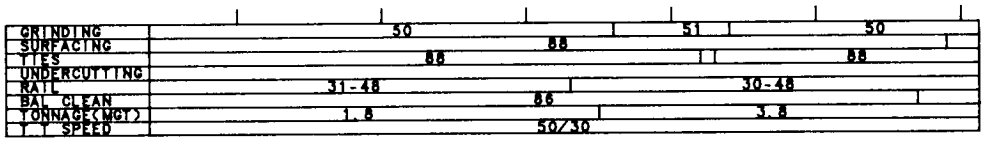
GRINDING
SURFACING
TIES
UNDERCUTTING
RAIL
BAL CLEAN
TONNAGE(MGT)
T T SPEED
50
51
50
88
88
88
31-48
30-48
86
1.8
3.8
50/30
007

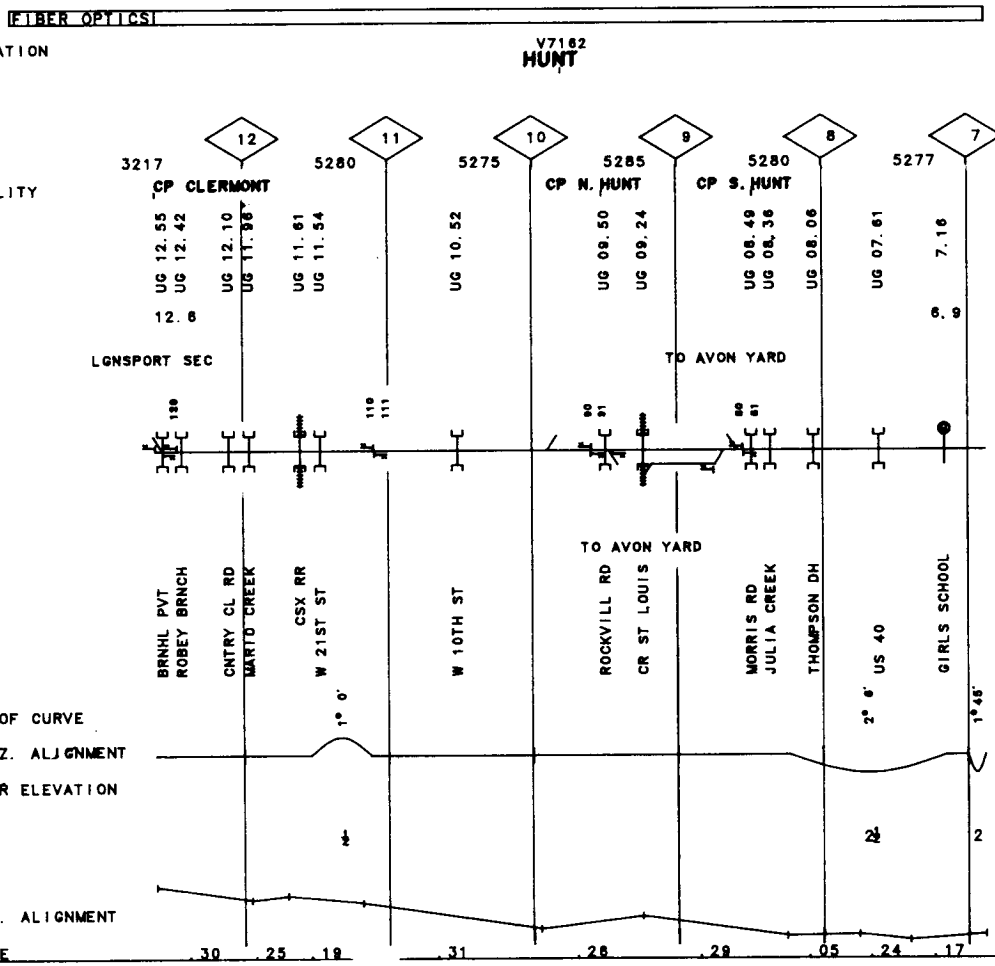
FIBER OPTICS
VALUATION
TOWN
V7162
HUNT
12
11
10
9
8
7
3217
5280
5275
5285
5280
5277
653
FACILITY
CP CLERMONT
CP N. HUNT
CP S. HUNT
UG 12.55
UG 12.42
UG 12.10
UG 11.61
UG 11.54
UG 10.52
UG 08.50
UG 09.24
UG 08.49
UG 08.36
UG 08.06
UG 07.61
7.16
12.6
6.9
LGNSPORT SEC
TO AVON YARD
007
TO AVON YARD
BRNHL PVT
ROBEY BRNCH
CNTRY CL RD
MARTD CREEK
CSX RR
W 21ST ST
W 10TH ST
ROCKVILL RD
CR ST LOUIS
MORRIS RD
JULIA CREEK
THOMPSON DH
US 40
GIRLS SCHOOL
DEG OF CURVE
1° 0'
2° 6'
1°45'
HORIZ. ALIGNMENT
SUPER ELEVATION
2
VERT. ALIGNMENT
GRADE
.30
.25
.19
.31
.28
.29
.05
.24
.17

276 IN

60-8306 CRAWFORDSVILLE BR. REV. 01/01/92 MP .40 -MP 6.90

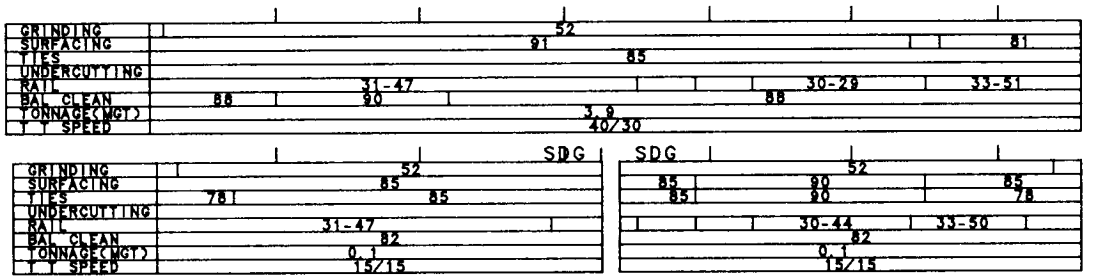

FIBER OPTICS

V7162|V7147

VALUATION TOWN: INDIANAPOLIS

FACILITY

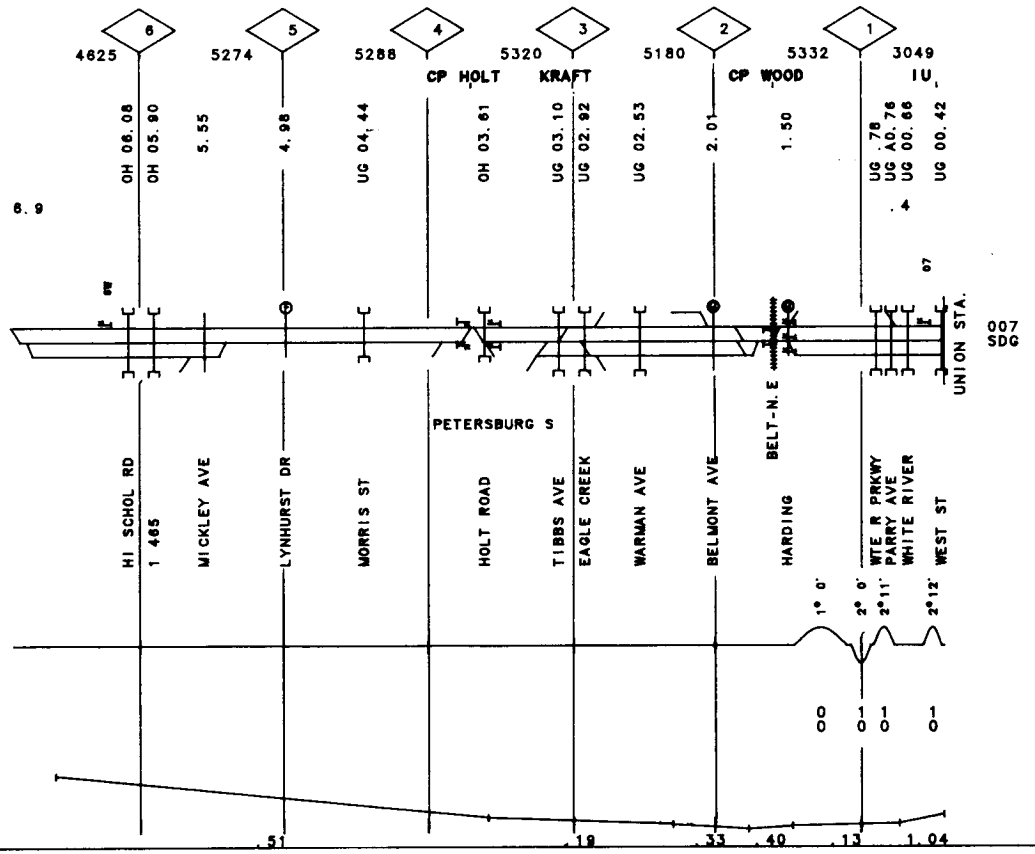

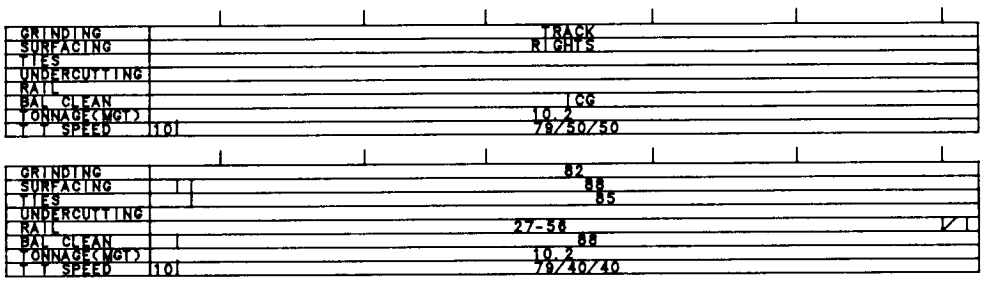

VALUATION TOWN: V5070 V5050 GRANITE CITY — NAMEOKI — MITCHELL

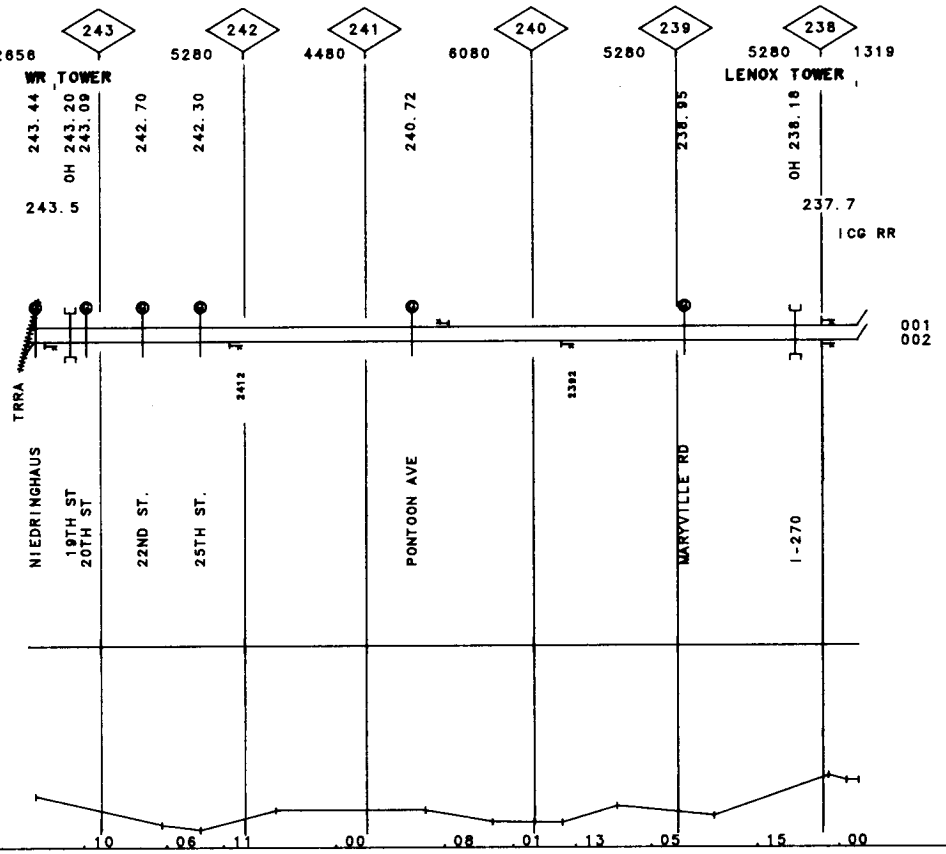

278 IL

MP .70 -MP 9.90

REV. 01/01/92

60-8440 CR-ICG JOINT TRK

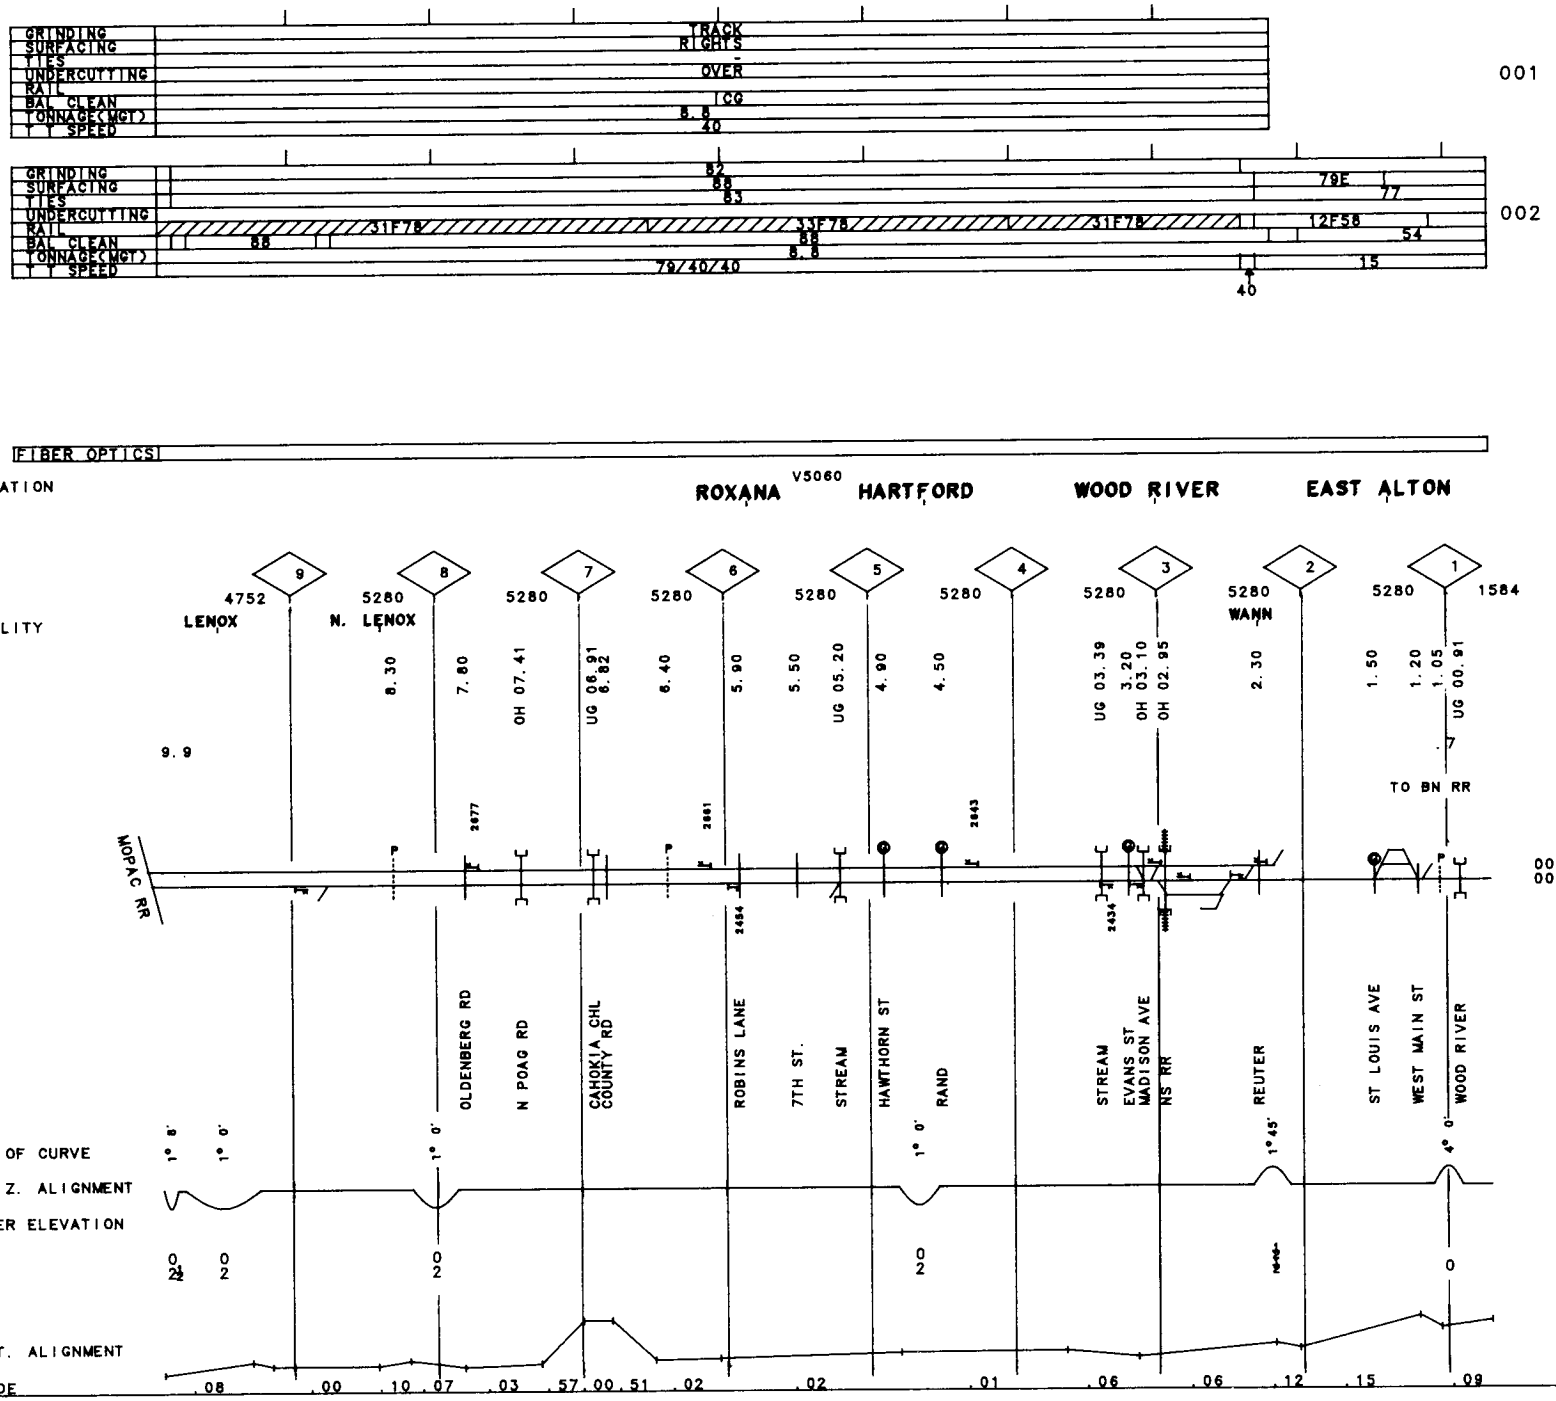

GRINDING	
SURFACING	
TIES	
UNDERCUTTING	
RAIL	05F
BAL CLEAN	
TONNAGE(MGT)	0.3
T SPEED	10

007

FIBER OPTICS

VALUATION V6419

TOWN

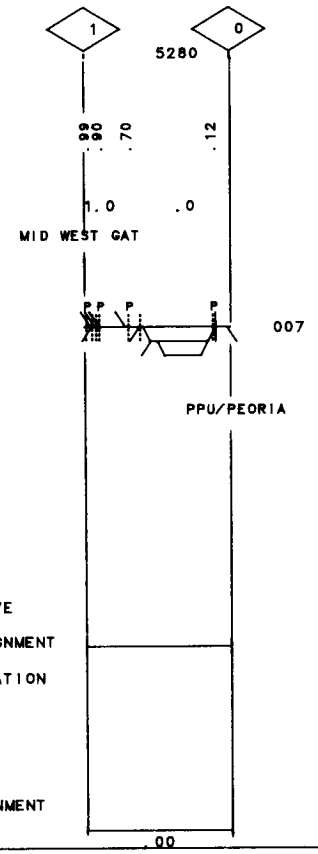

279

IL

MP .00 -MP 1.00

REV. 01/01/92

60-8565 WHISKEY MAIN I.T.

280 IN

MP 100.00 MP 108.90

REV. 01/01/92

60-8312 SHELBYVILLE SEC.

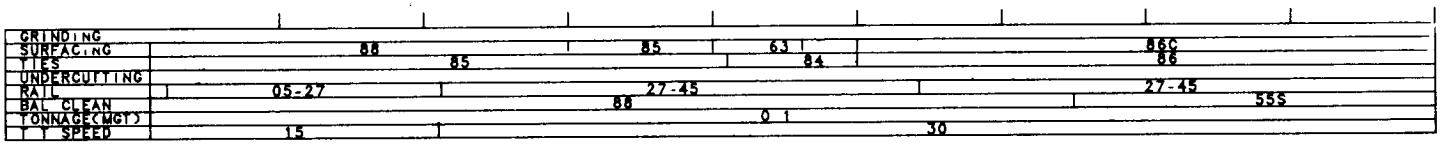

FIBER OPTICS

VALUATION TOWN: INDIANAPOLIS — BEECH GROVE

V5010 | V5210

FACILITY

108 107 106 105 104 103 102 101 100

4749 5280 5280 5280 5280 5280 5280 5280 5280

COLLEGE AVE — PROSPECT — HILL YARD — GROVE

UG 108.84 UG 108.70 108.42 107.94 107.84 107.71 107.62 107.29 UG 107.07 OH 105.98 OH 105.57 UG 104.95 OH 104.50 UG 104.47 103.27 UG 103.02 OH 102.81 102.50 101.97 101.70 100.96 100.12

108.9 100.0

INDY. LINE

1072 1071 1081

007

S.COLLEGE ST 185 / 170 | BATES SHELBY | STATE ENGLISH AVE FLETCHER HARLAN | KEYSTONE | PLSNT RUN C | INDPLS BL | SHERMAN DR. | RAYMOND ST | LICK CREEK | EMMERSN AVE SUBWAY ST | ARLINGTON AV | E.FK LIK CR I#465/100 | HANNA AVENUE | FIVE POINTS | THOMPSON | FRANKLIN ROA

DEG OF CURVE: 6° 0' | 6° 0' | 2° 0' | 2° 0' | 2° 0' | 0°30' | 0°30' | 0°30' | 0°30'

HORIZ. ALIGNMENT

SUPER ELEVATION: 0 0 0 0 0 0 0 0 0

VERT. ALIGNMENT

GRADE: .32 .30 .60 .20 .65 .00 .30 .33 .06 .15 .29 .21 .00

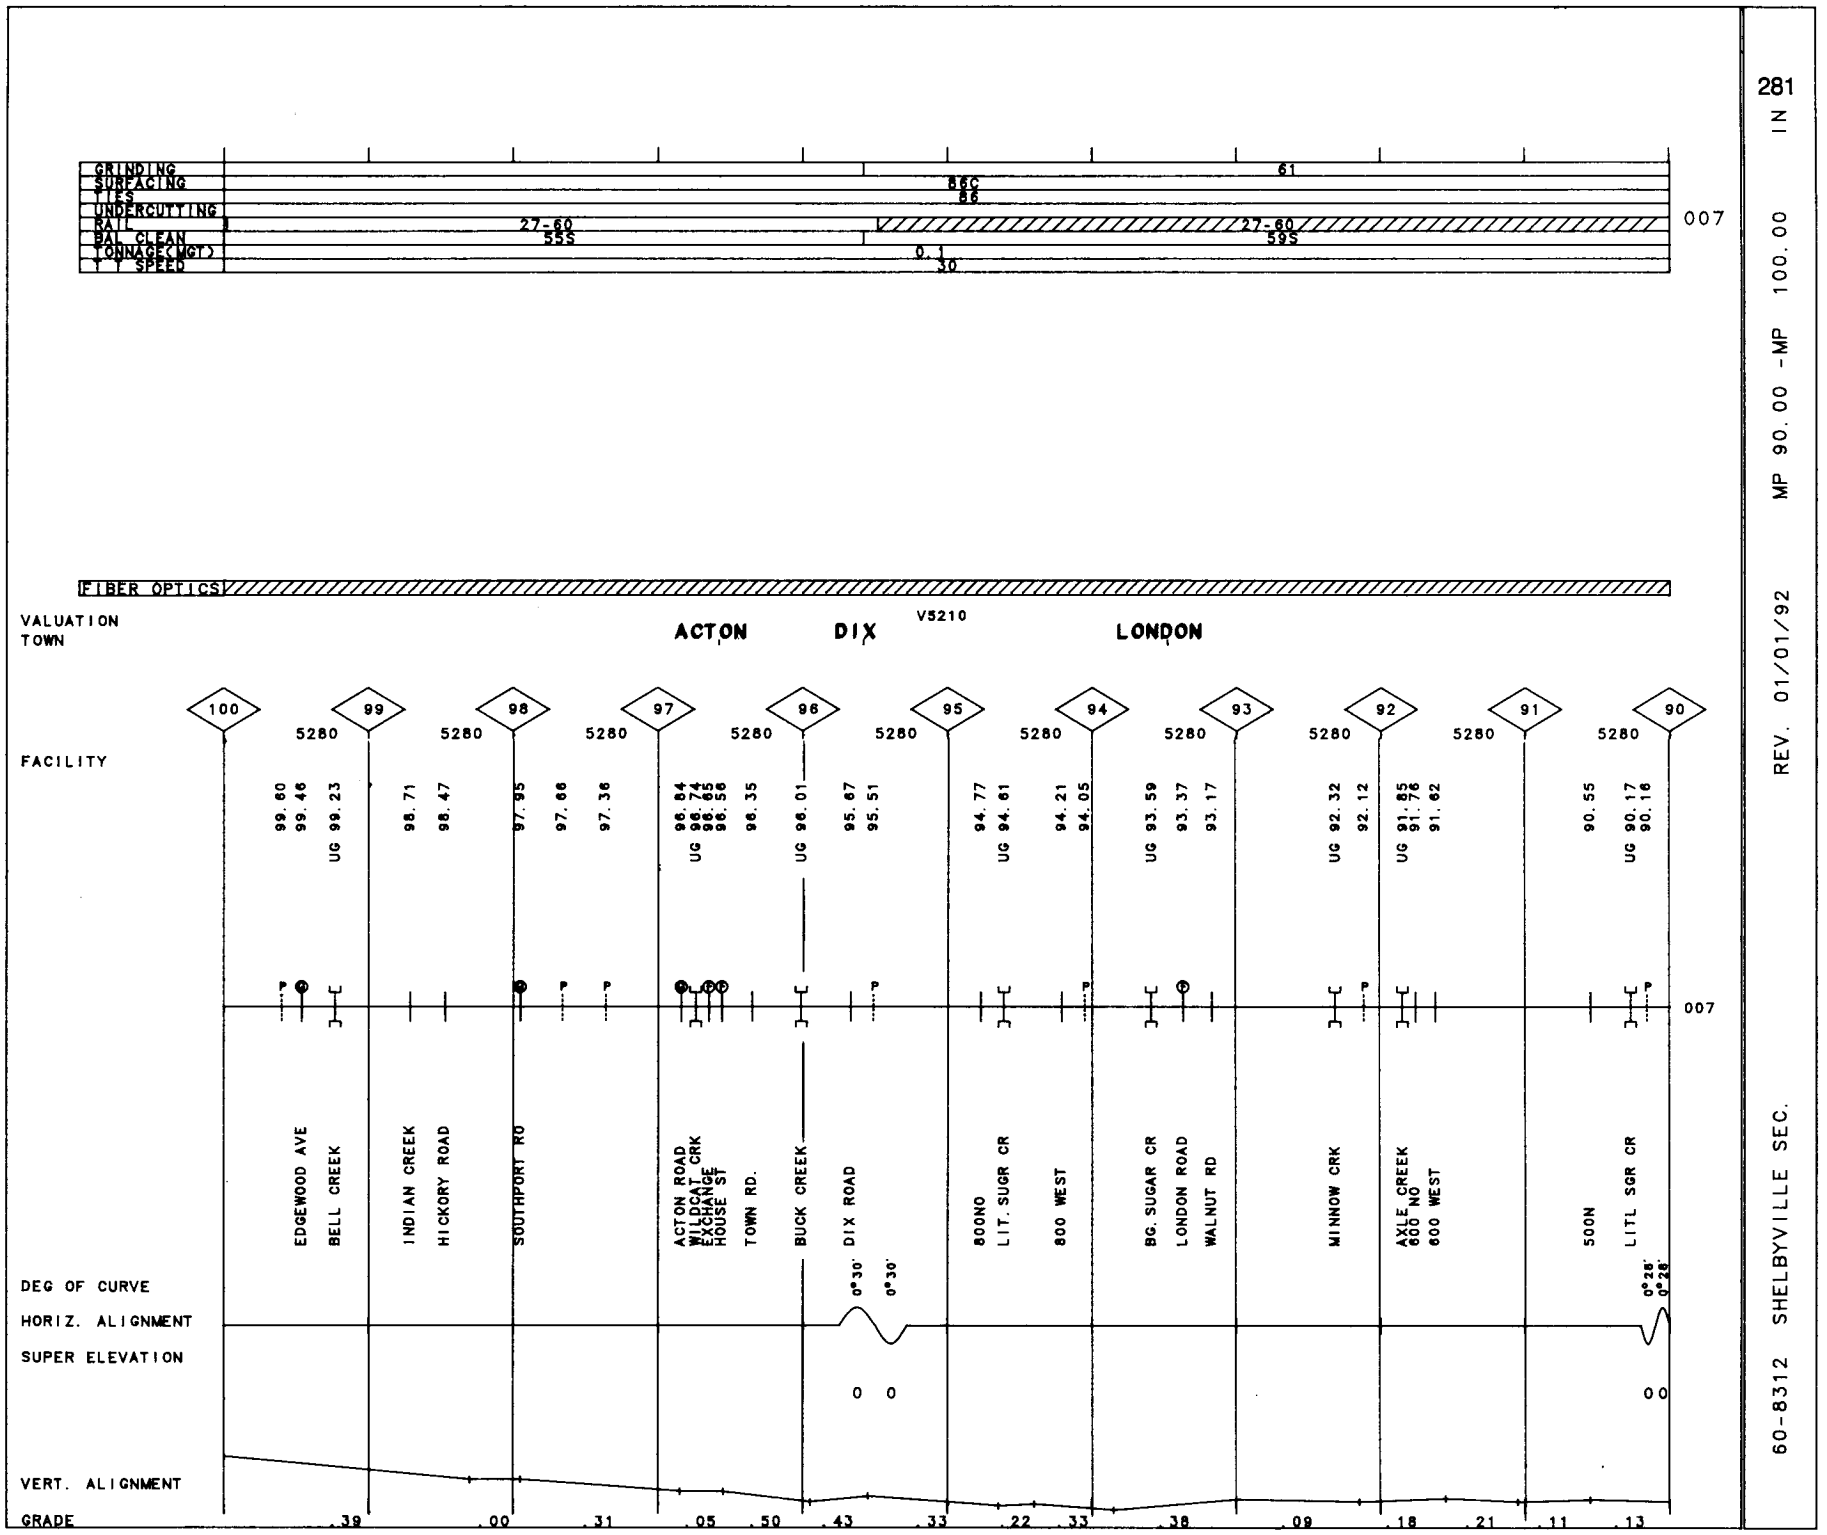

281 IN

MP 90.00 -MP 100.00

REV. 01/01/92

60-8312 SHELBYVILLE SEC.

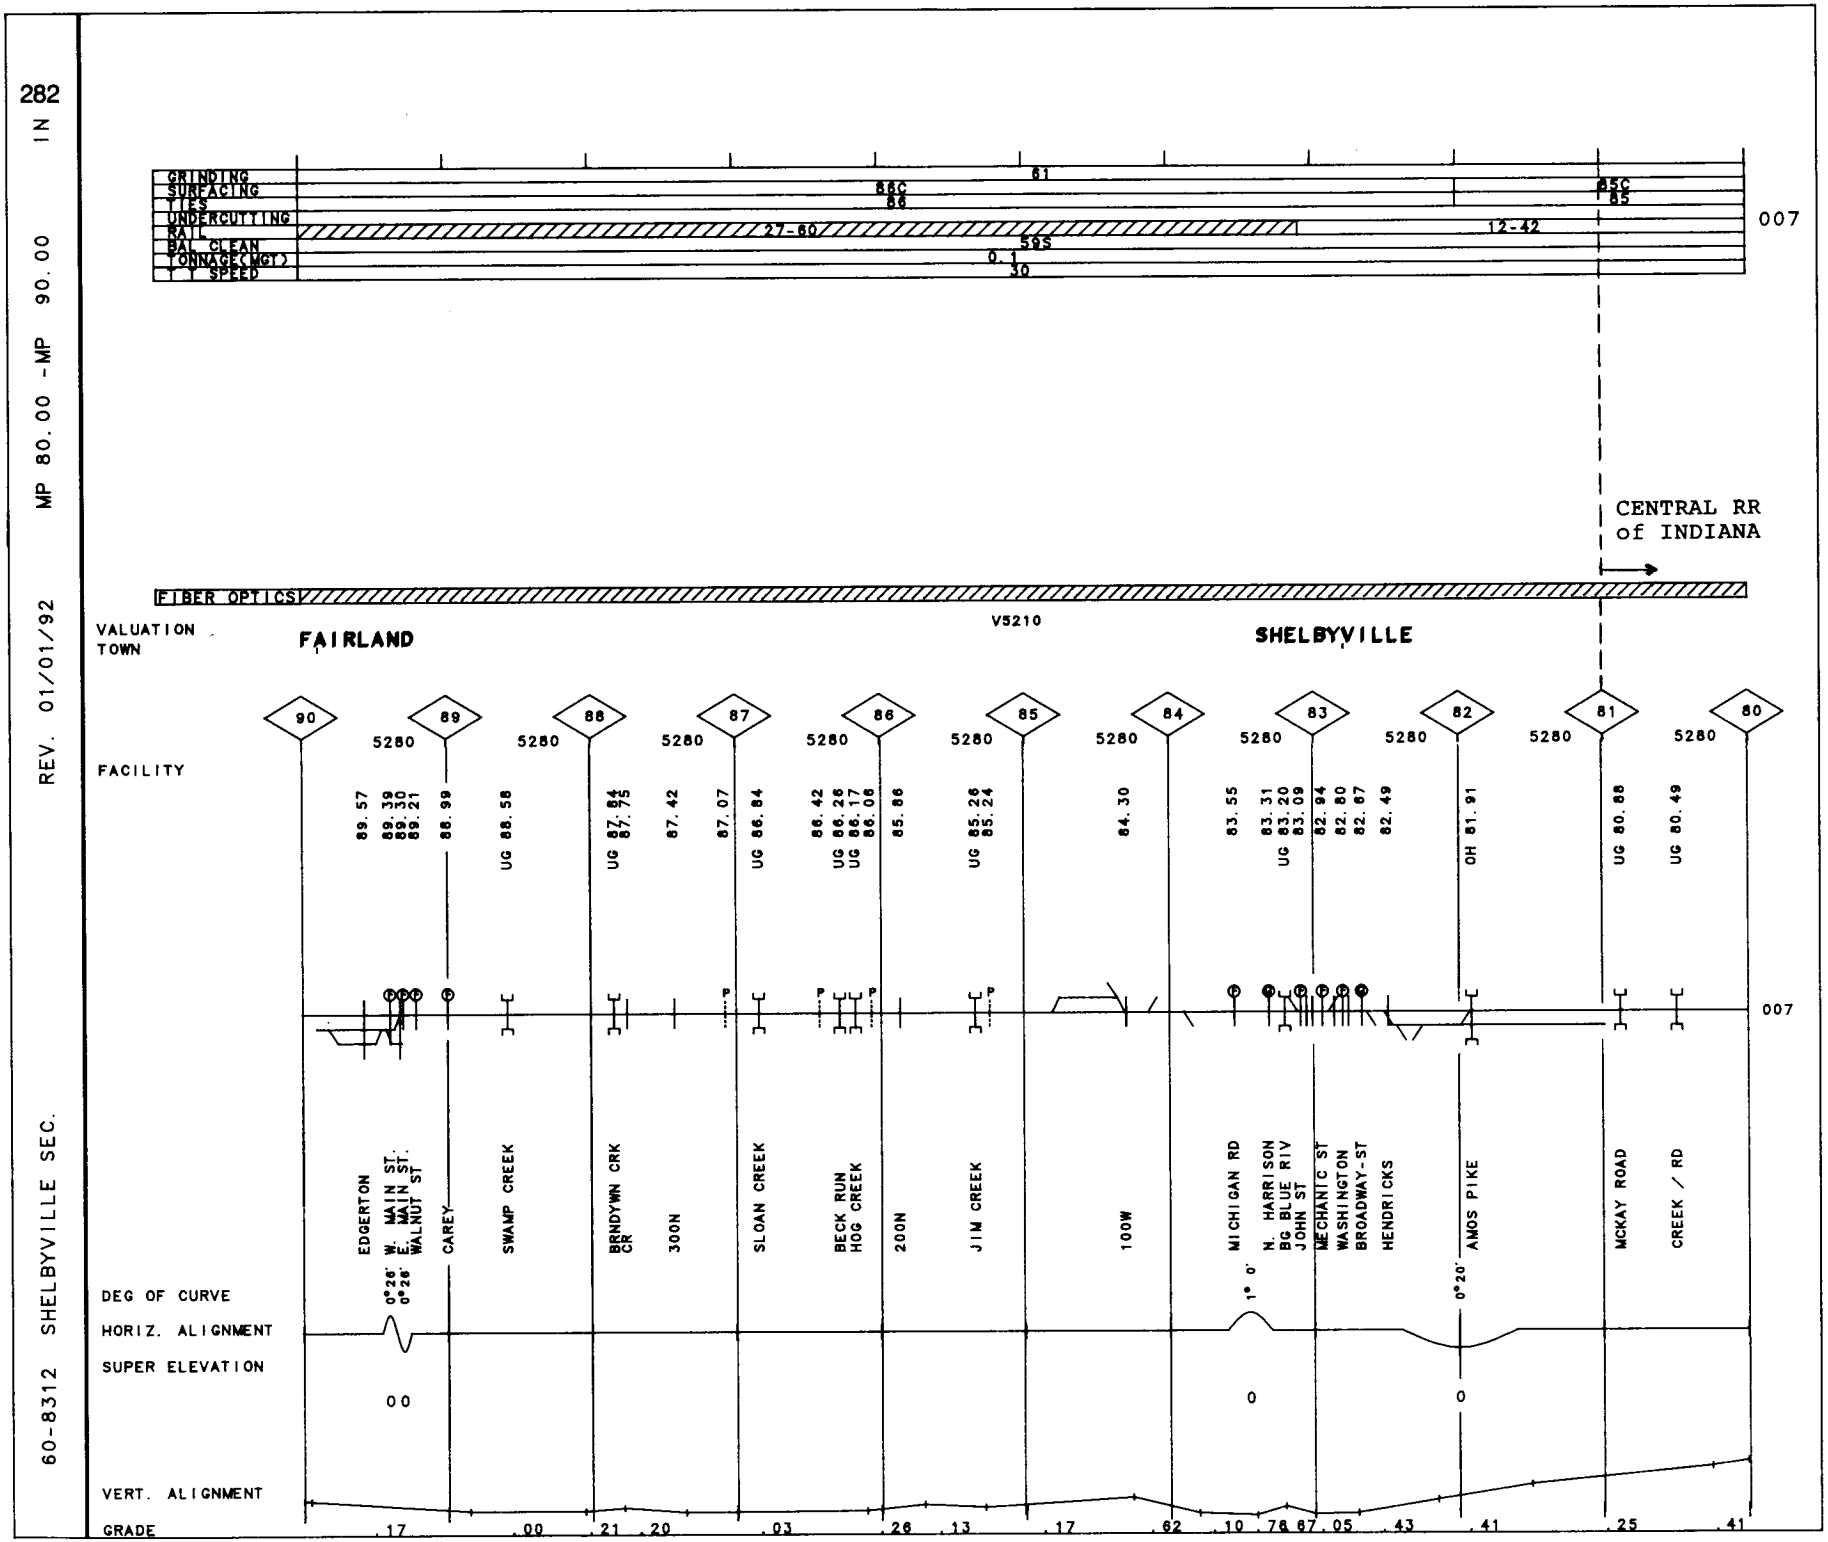
282
IN
MP 80.00 -MP 90.00
REV. 01/01/92
60-8312 SHELBYVILLE SEC.
GRINDING
SURFACING
TIES
UNDERCUTTING
RAIL
BAL CLEAN
TONNAGE(MGT)
T T SPEED
86C
86
81
85C
85
27-60
12-42
59S
0.1
30
007
CENTRAL RR
of INDIANA
FIBER OPTICS
V5210
VALUATION
TOWN
FAIRLAND
SHELBYVILLE
FACILITY
90
89
88
87
86
85
84
83
82
81
80
5280
89.57
89.39
89.30
89.21
88.99
UG 88.58
UG 87.84
87.75
87.42
87.07
UG 86.84
86.42
UG 86.26
UG 86.17
86.08
85.86
UG 85.26
85.24
84.30
83.55
83.31
UG 83.20
83.09
82.94
82.80
82.67
82.49
OH 81.91
UG 80.88
UG 80.49
EDGERTON
W. MAIN ST.
E. MAIN ST.
WALNUT ST
CAREY
SWAMP CREEK
BRNDYWN CRK
CR
300N
SLOAN CREEK
BECK RUN
HOG CREEK
200N
JIM CREEK
100W
MICHIGAN RD
N. HARRISON
BG BLUE RIV
JOHN ST
MECHANIC ST
WASHINGTON
BROADWAY-ST
HENDRICKS
AMOS PIKE
MCKAY ROAD
CREEK / RD
0°26'
0°26'
1° 0'
0°20'
DEG OF CURVE
HORIZ. ALIGNMENT
SUPER ELEVATION
0 0
0
0
VERT. ALIGNMENT
GRADE
.17
.00
.21
.20
.03
.26
.13
.17
.62
.10
.78
.67
.05
.43
.41
.25
.41

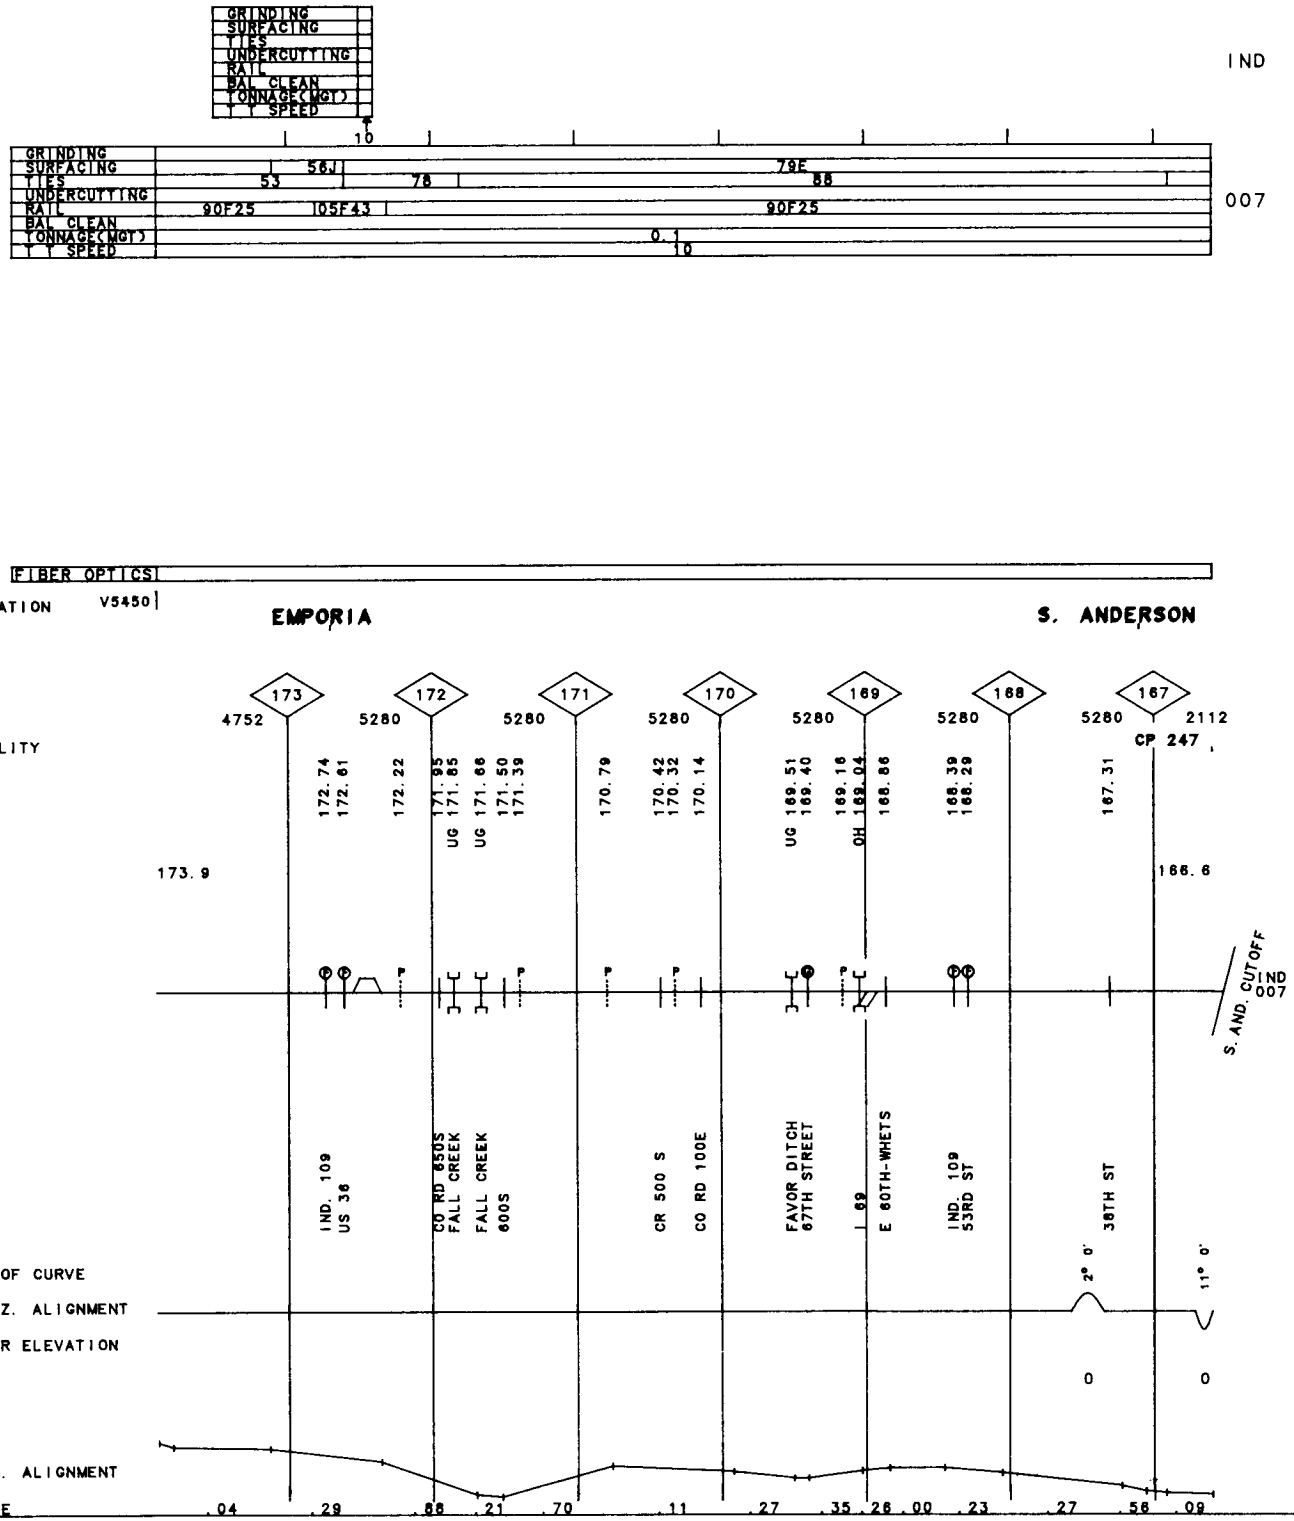
GRINDING
SURFACING
TIES
UNDERCUTTING
RAIL
BAL CLEAN
TONNAGE(MGT)
SPEED
IND
007
56J
79E
53
78
88
90F25
05F43
90F25
0.1
10
FIBER OPTICS
VALUATION
V5450
TOWN
EMPORIA
S. ANDERSON
FACILITY
173
172
171
170
169
168
167
4752
5280
5280
5280
5280
5280
5280
2112
CP 247
172.74
172.61
172.22
171.95
UG 171.85
UG 171.66
171.50
171.39
170.79
170.42
170.32
170.14
UG 169.51
169.40
169.16
OH 169.04
168.86
168.39
168.29
167.31
173.9
166.6
S. AND. CUTOFF
IND
007
IND. 109
US 36
CO RD 650S
FALL CREEK
FALL CREEK
600S
CR 500 S
CO RD 100E
FAVOR DITCH
67TH STREET
I 69
E 60TH-WHETS
IND. 109
53RD ST
36TH ST
DEG OF CURVE
2° 0'
11° 0'
HORIZ. ALIGNMENT
SUPER ELEVATION
0
0
VERT. ALIGNMENT
GRADE
.04
.29
.88
.21
.70
.11
.27
.35
.26
.00
.23
.27
.56
.09

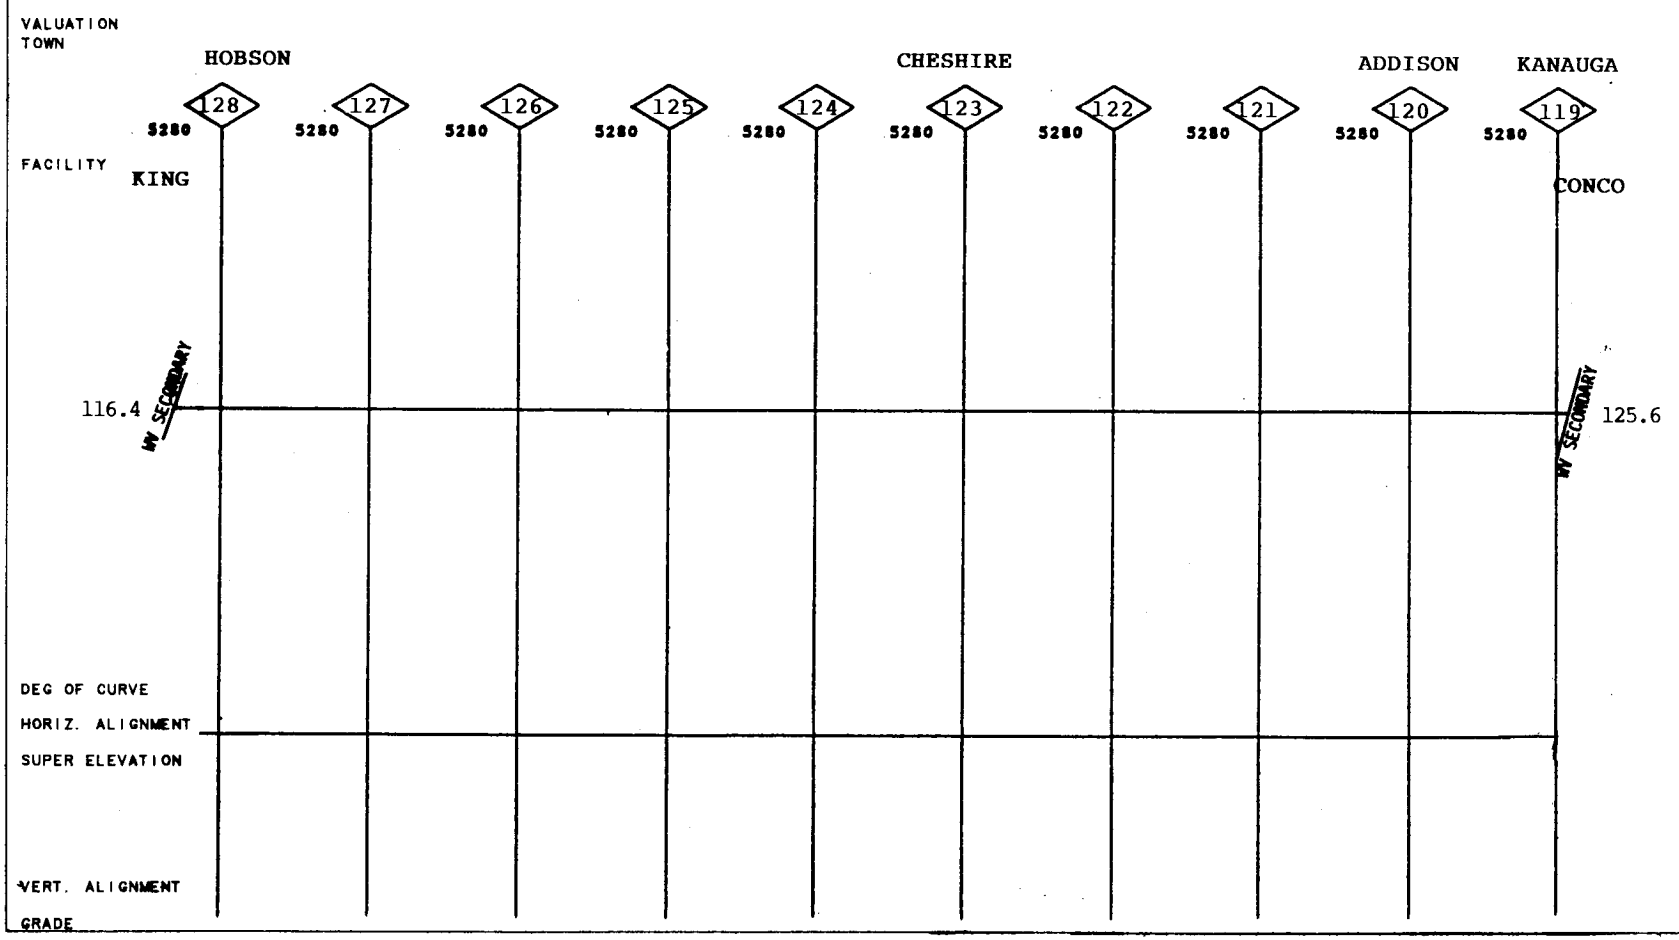
VALUATION TOWN
HOBSON
CHESHIRE
ADDISON
KANAUGA
128
127
126
125
124
123
122
121
120
119
5280
FACILITY
KING
CONCO
116.4
WV SECONDARY
125.6
WV SECONDARY
DEG OF CURVE
HORIZ. ALIGNMENT
SUPER ELEVATION
VERT. ALIGNMENT
GRADE

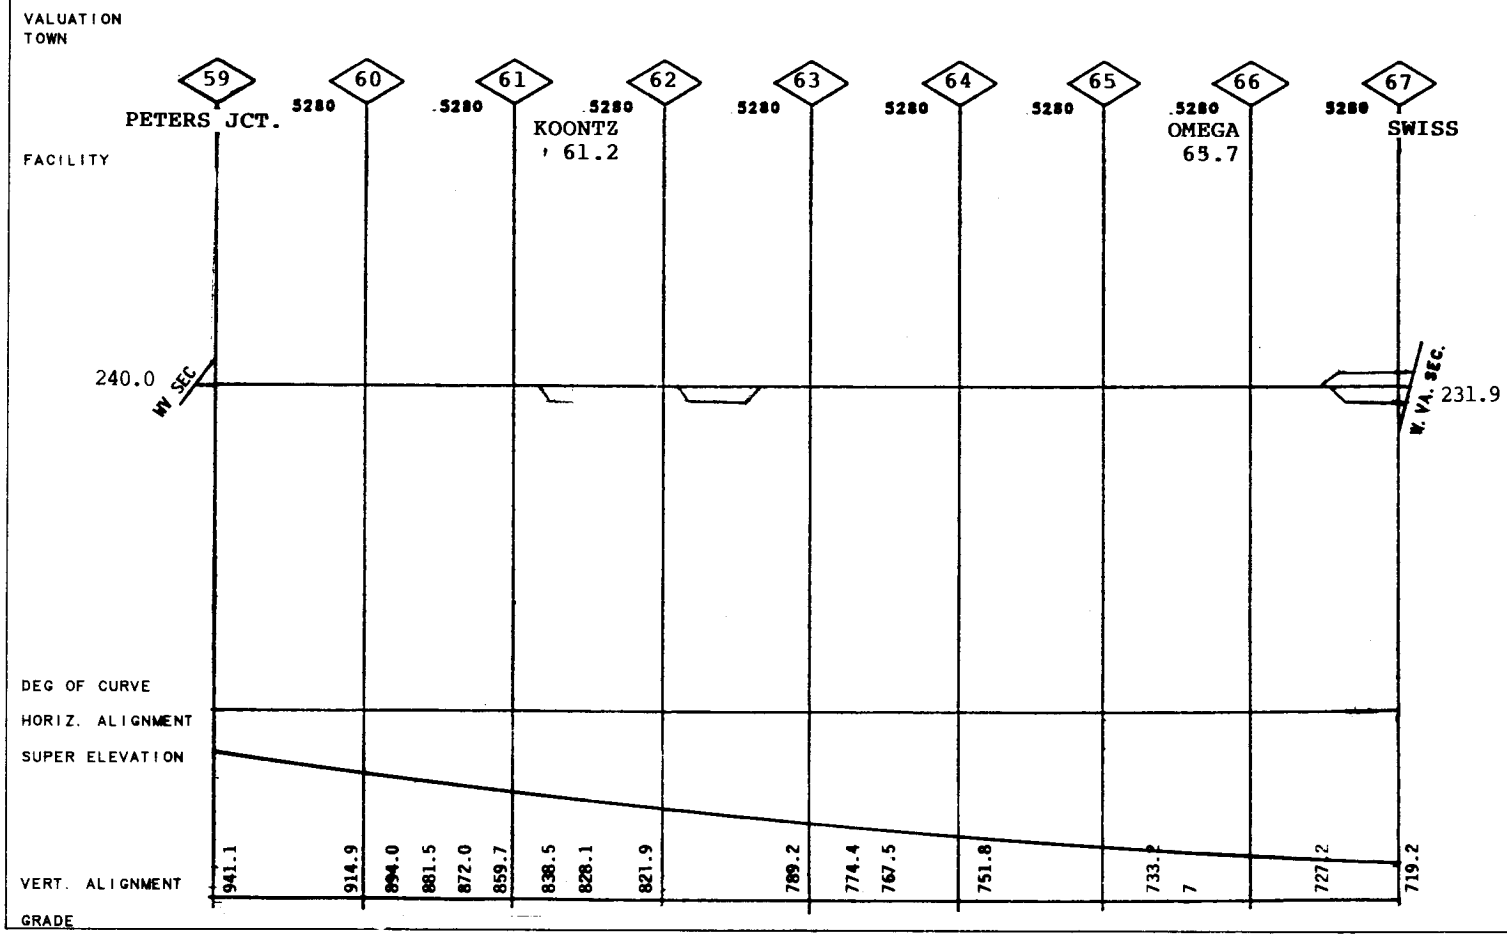
VALUATION
TOWN
59
PETERS JCT.
60
5280
61
5280
KOONTZ
61.2
62
5280
63
5280
64
5280
65
5280
66
5280
OMEGA
65.7
67
5280
SWISS
FACILITY
240.0
W. VA. SEC.
231.9
DEG OF CURVE
HORIZ. ALIGNMENT
SUPER ELEVATION
941.1
914.9
894.0
881.5
872.0
859.7
838.5
828.1
821.9
789.2
774.4
767.5
751.8
733.2
727.2
719.2
VERT. ALIGNMENT
GRADE

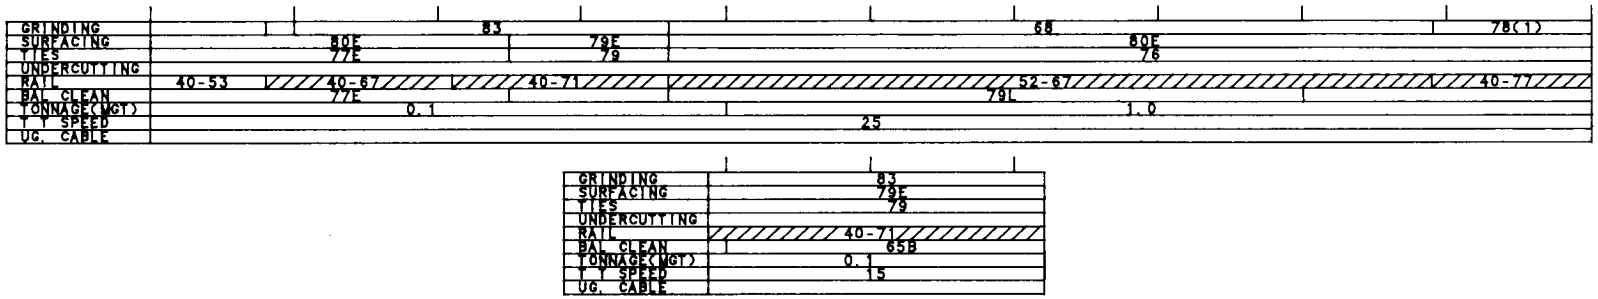
GRINDING
SURFACING
TIES
UNDERCUTTING
RAIL
BAL. CLEAN
TONNAGE(MGT)
T.T. SPEED
UG. CABLE
83
80E
77E
79E
79
68
80E
76
78(1)
40-53
40-67
40-71
52-67
40-71
77E
79L
0.1
1.0
25
007
GRINDING
SURFACING
TIES
UNDERCUTTING
RAIL
BAL. CLEAN
TONNAGE(MGT)
T.T. SPEED
UG. CABLE
83
79E
79
40-71
65B
0.1
15
SDG

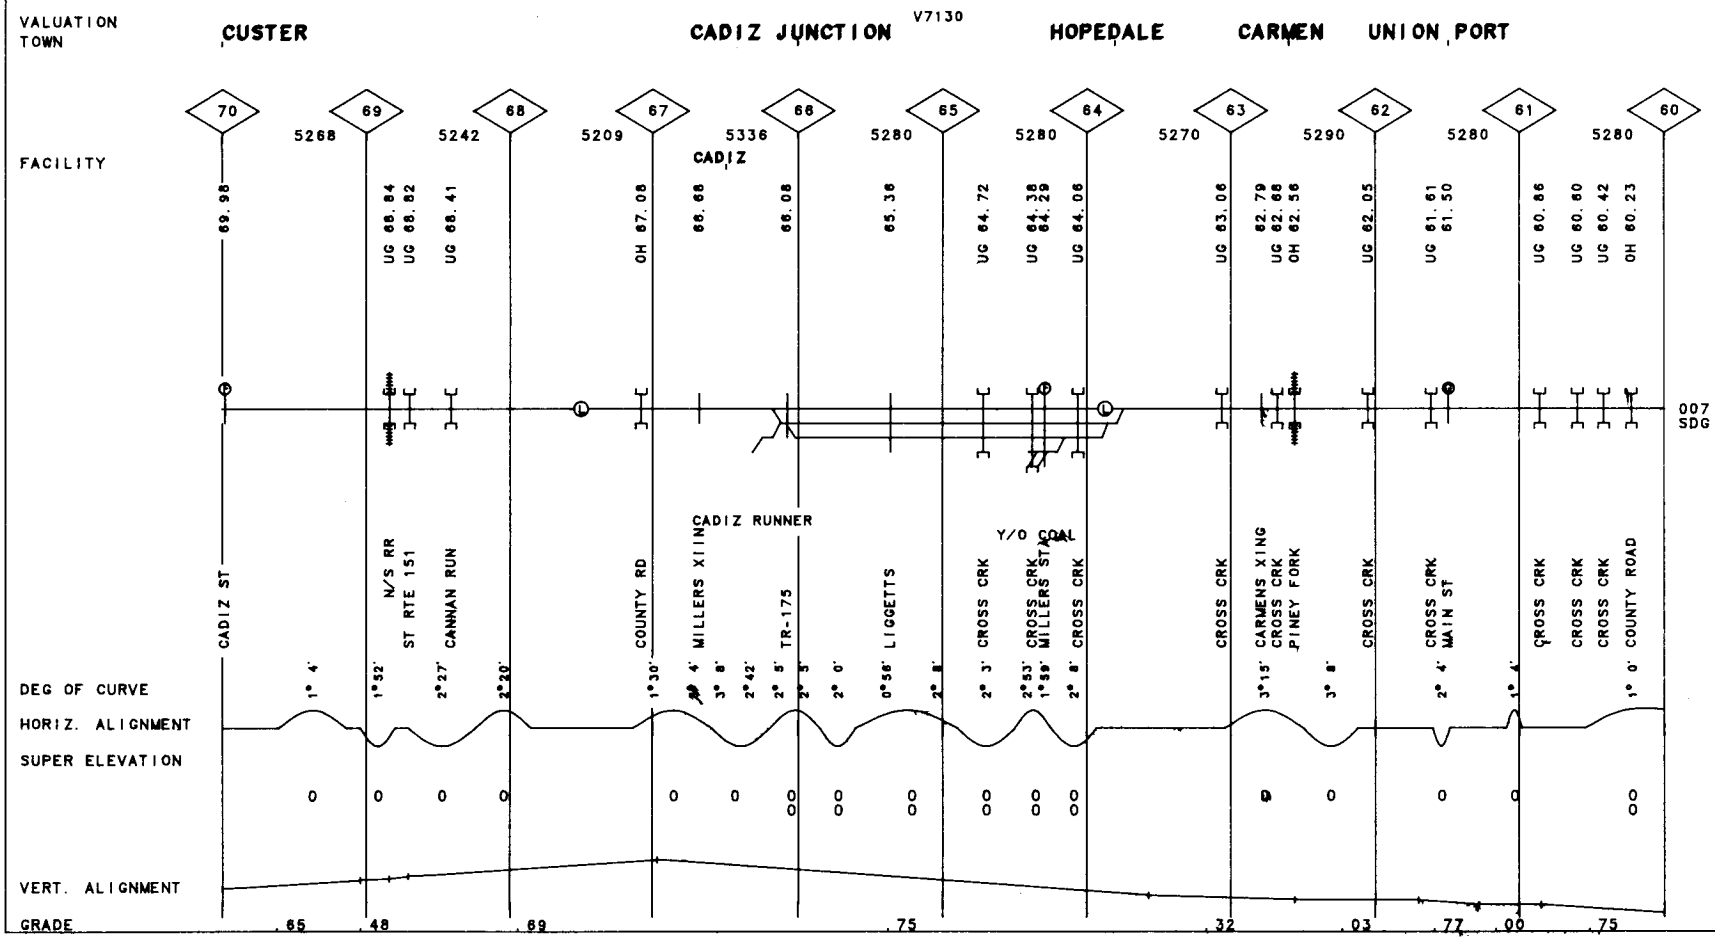
VALUATION TOWN
CUSTER
CADIZ JUNCTION
V7130
HOPEDALE
CARMEN
UNION PORT
FACILITY
70
69
68
67
66
65
64
63
62
61
60
5268
5242
5209
5336
5280
5280
5270
5290
5280
5280
CADIZ
69.98
UG 68.84
UG 68.82
UG 68.41
OH 67.06
66.68
66.08
65.36
UG 64.72
UG 64.38
64.29
UG 64.06
UG 63.06
62.79
UG 62.68
OH 62.56
UG 62.05
UG 61.61
61.50
UG 60.86
UG 60.80
UG 60.42
OH 60.23
007
SDG
CADIZ ST
N/S RR
ST RTE 151
CANNAN RUN
COUNTY RD
WILLERS XIINN
TR-175
LIGGETTS
CROSS CRK
CROSS CRK
WILLERS STA
CADIZ RUNNER
Y/O COAL
CROSS CRK
CARMENS XING
CROSS CRK
PINEY FORK
CROSS CRK
CROSS CRK
MAIN ST
CROSS CRK
CROSS CRK
CROSS CRK
COUNTY ROAD
DEG OF CURVE
HORIZ. ALIGNMENT
SUPER ELEVATION
VERT. ALIGNMENT
GRADE
.65
.48
.89
.75
.32
.03
.77
.00
.75

C-2

MP 70.00 - MP 80.00 OH

40-2206 WEIRTON SEC.

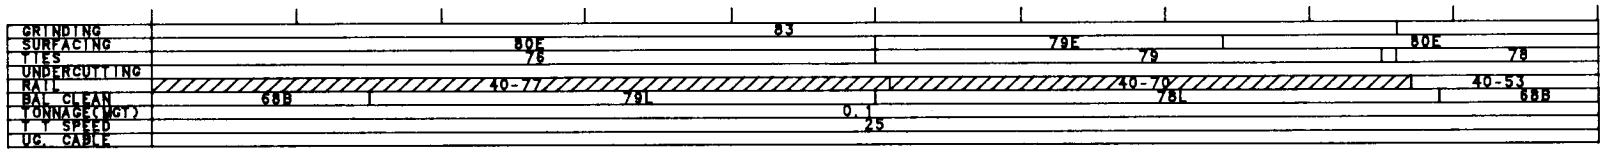

VALUATION TOWN

CONOTTON

V7130 SCIO

CUSTER

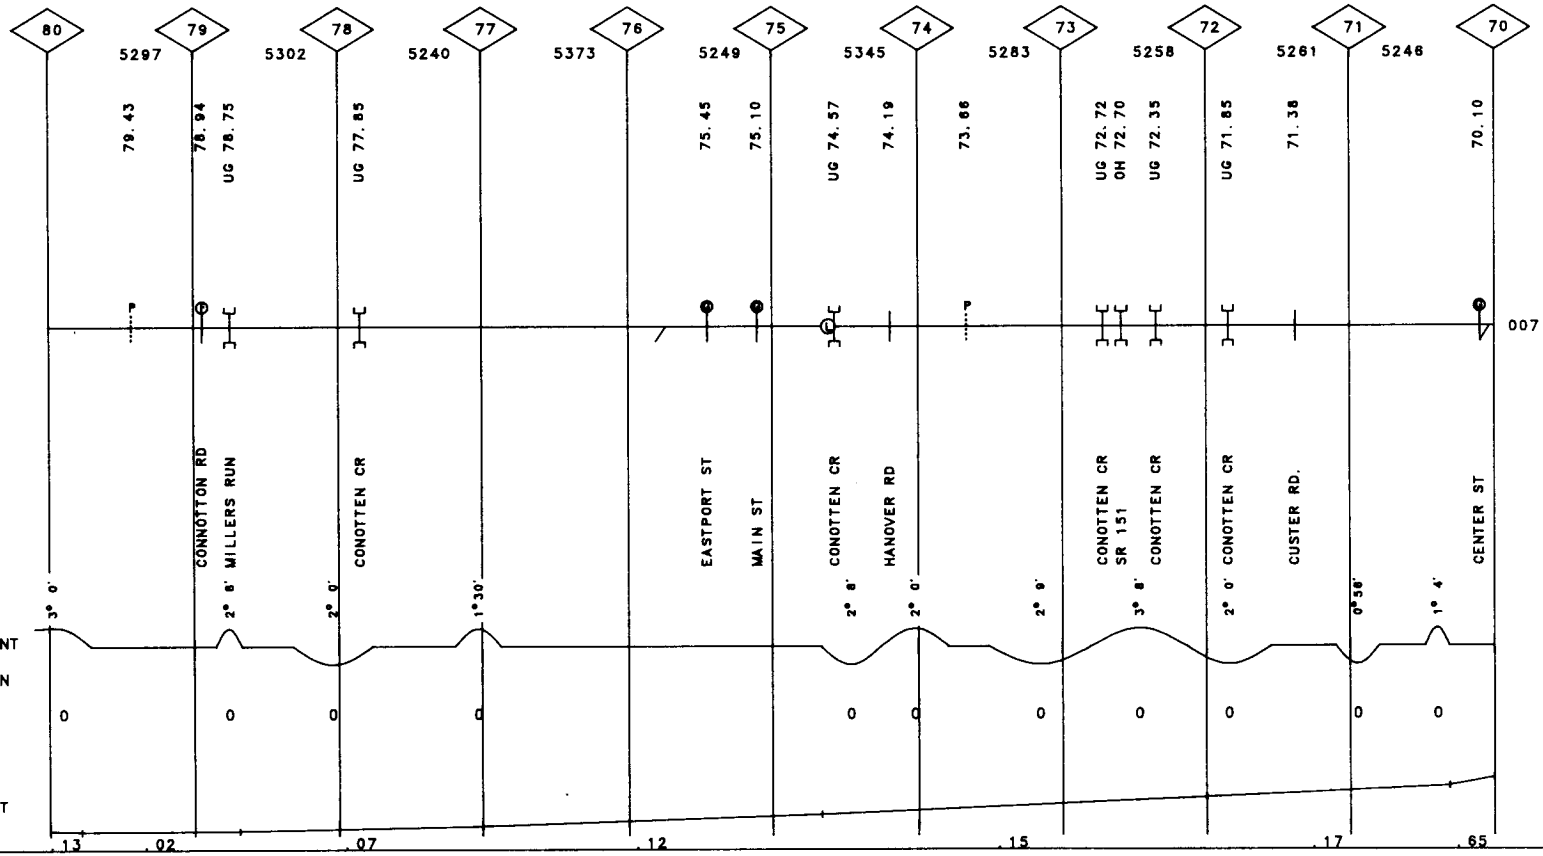

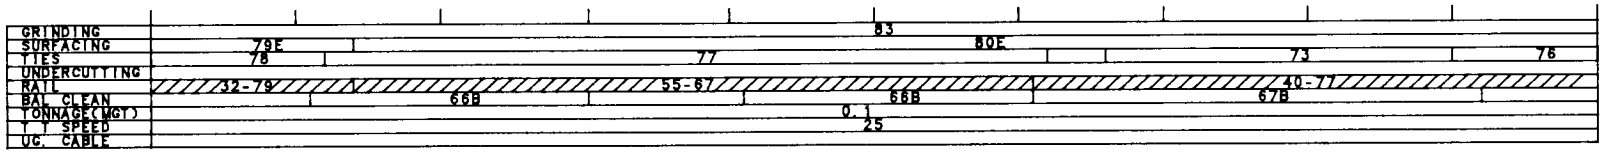

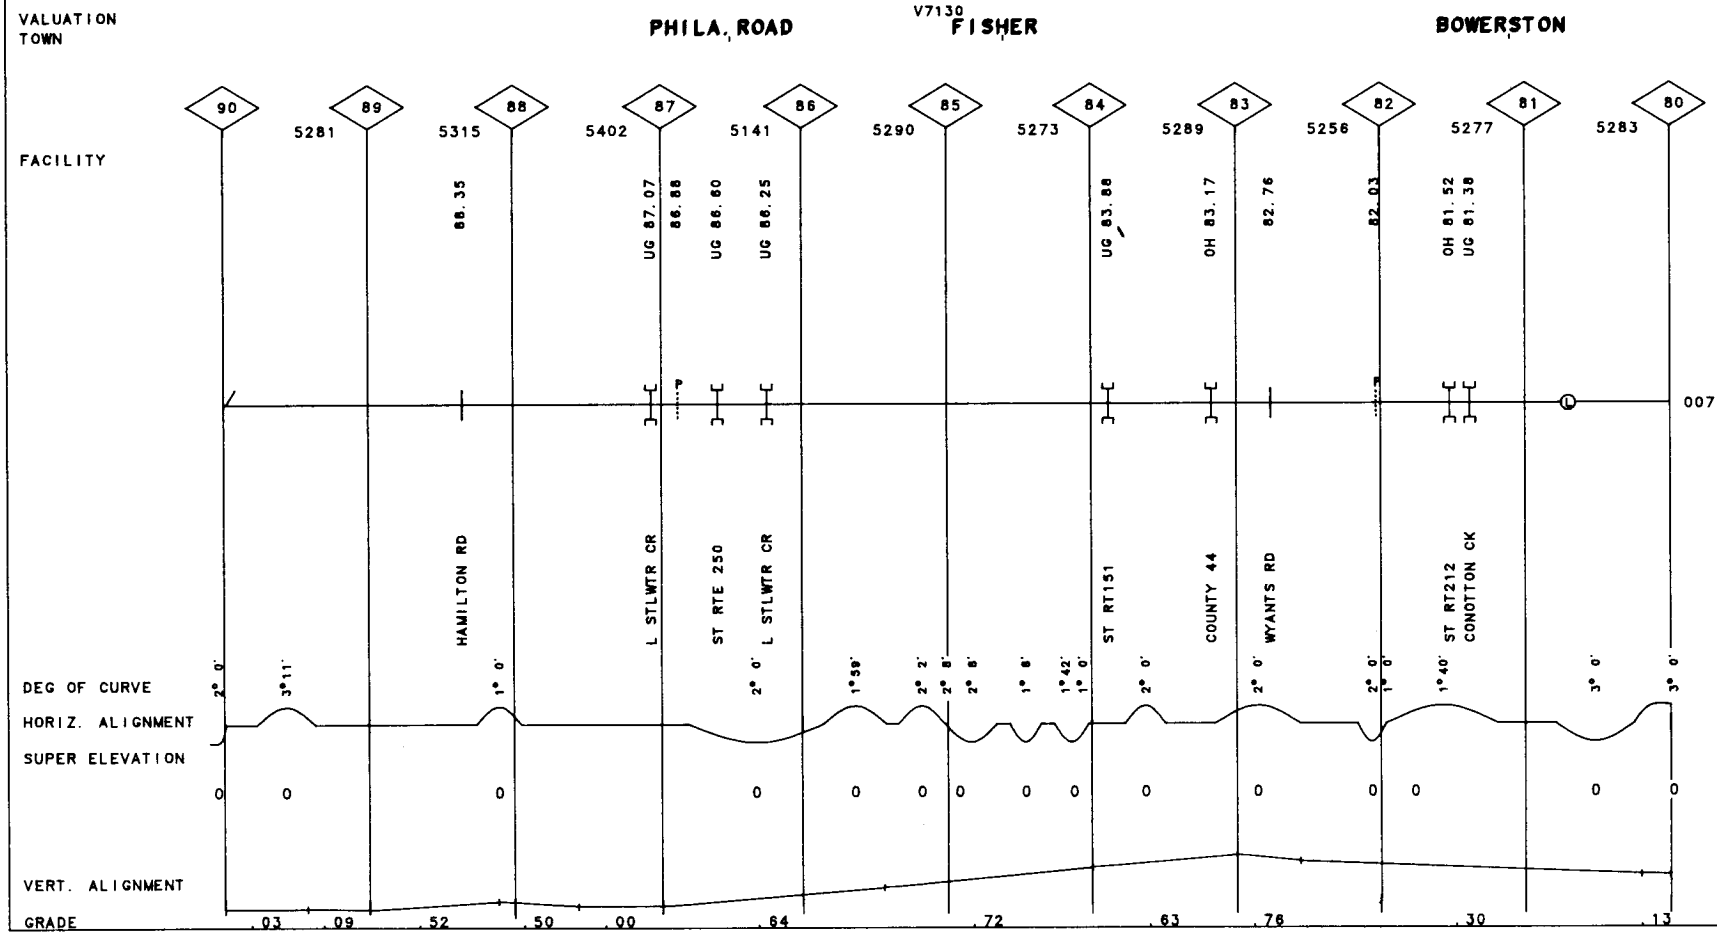

C-3

OH

MP 80.00 -MP 90.00

40.-2206 WEIRTON SEC.

C-4

MP 90.00 - MP 100.00 OH

40-2206 WEIRTON SEC.

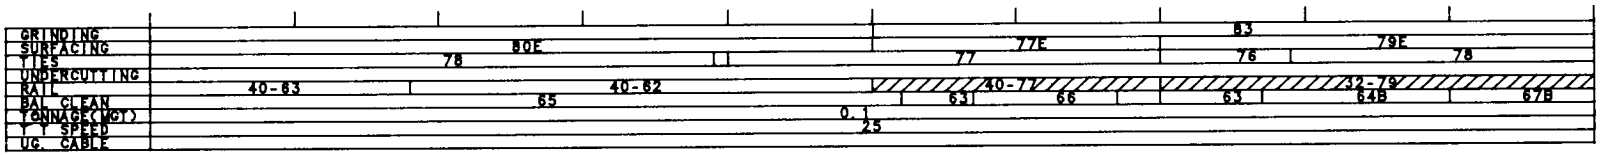

VALUATION TOWN

GNADENHUTTEN

V7130

UHRICHSVILLE DENNISON

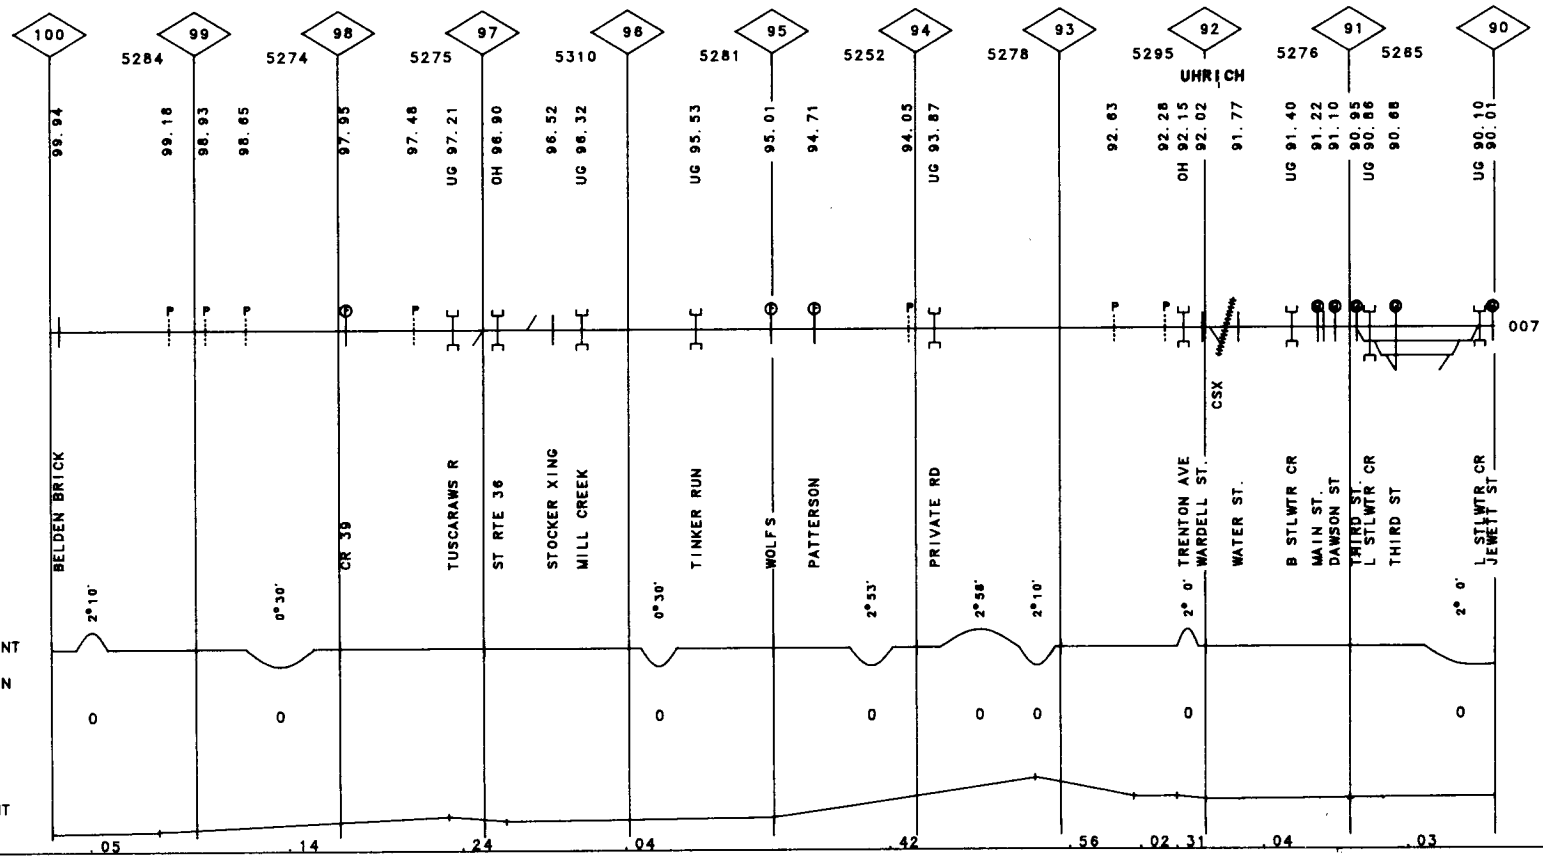

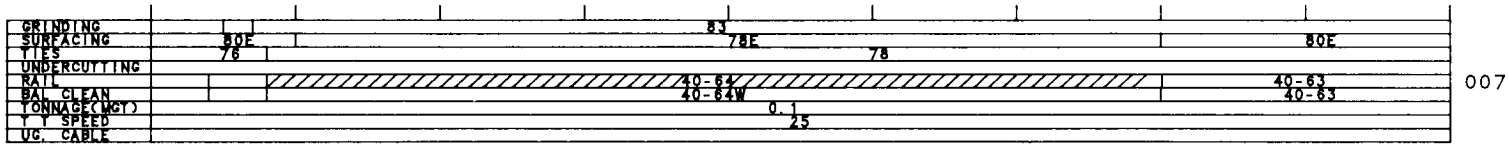
GRINDING
SURFACING
TIES
UNDERCUTTING
RAIL
BAL CLEAN
TONNAGE(MGT)
T T SPEED
UG. CABLE
80E
76
83
78E
78
80E
40-64
40-64W
40-63
40-63
0.1
25
007

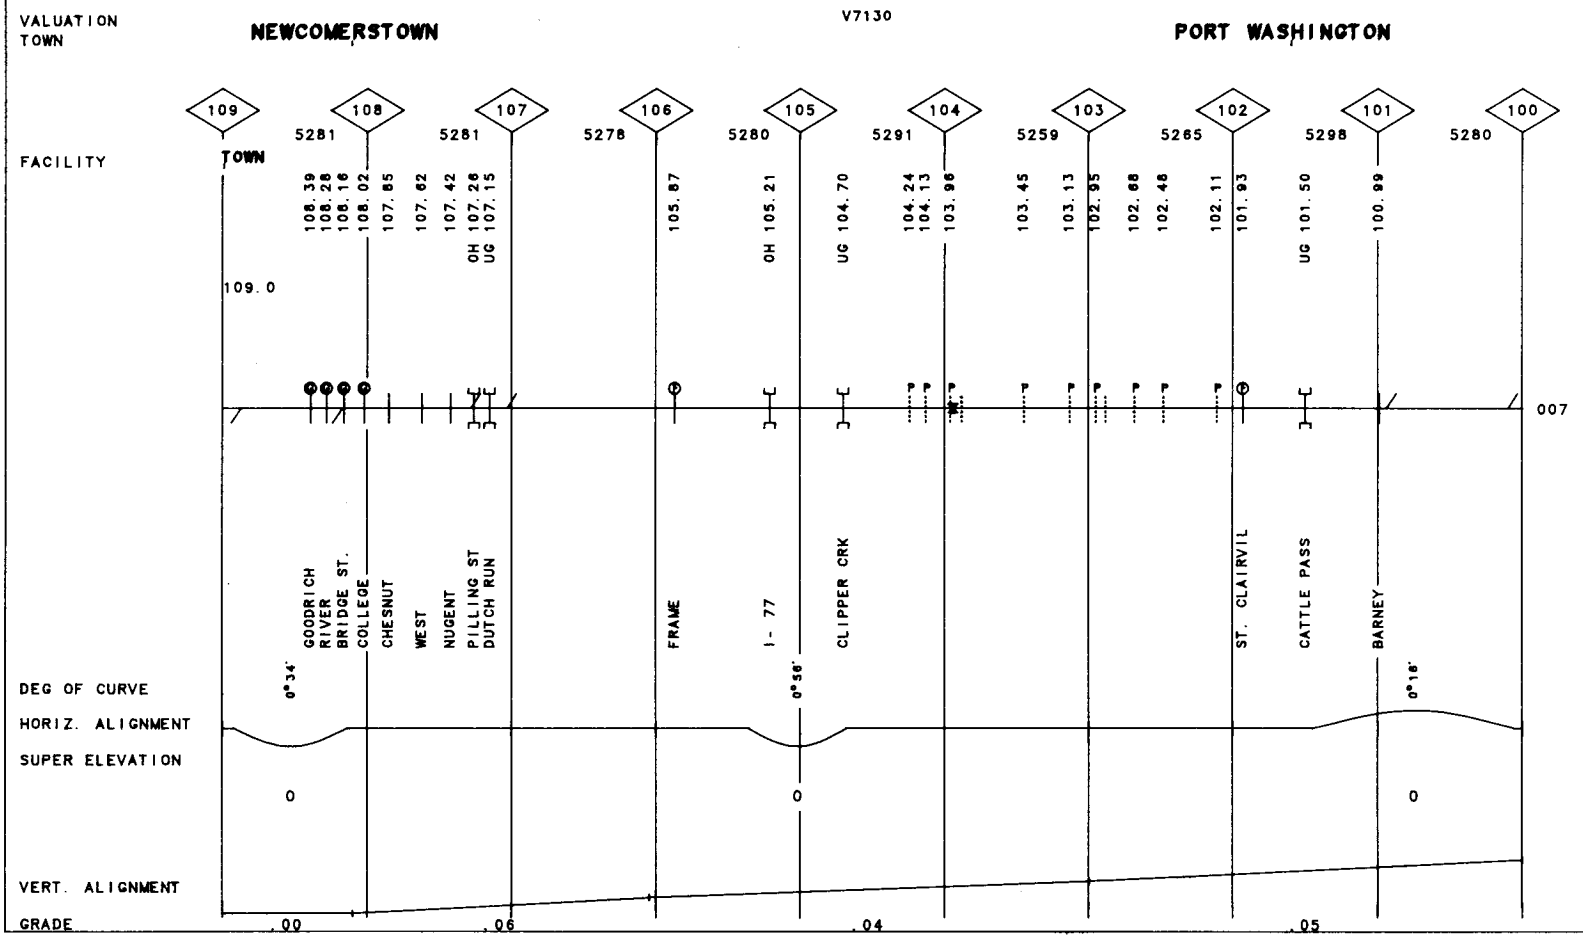
VALUATION TOWN
NEWCOMERSTOWN
V7130
PORT WASHINGTON
FACILITY
109
108
107
106
105
104
103
102
101
100
TOWN
5281
5281
5278
5280
5291
5259
5265
5298
5280
108.39
108.28
108.16
108.02
107.85
107.62
107.42
107.26
107.15
105.87
105.21
104.70
104.24
104.13
103.96
103.45
103.13
102.95
102.68
102.48
102.11
101.93
101.50
100.99
OH
UG
OH
UG
109.0
007
GOODRICH
RIVER
BRIDGE ST.
COLLEGE
CHESNUT
WEST
NUGENT
PILLING ST
DUTCH RUN
FRAME
I-77
CLIPPER CRK
ST. CLAIRVIL
CATTLE PASS
BARNEY
DEG OF CURVE
0°34'
0°56'
0°16'
HORIZ. ALIGNMENT
SUPER ELEVATION
0
0
0
VERT. ALIGNMENT
GRADE
.00
.06
.04
.05

C-6

APPENDIX C

MP 109.00-MP 110.00 QM

GRINDING	
SURFACING	79T
TIES	76
UNDERCUTTING	
NAIL	33-52
BAL. CLEAN	76L
TONNAGE(MGT)	1-4
T.T. SPEED	25
UG. CABLE	

007

VALUATION TOWN V7130 N. COMERSTOWN

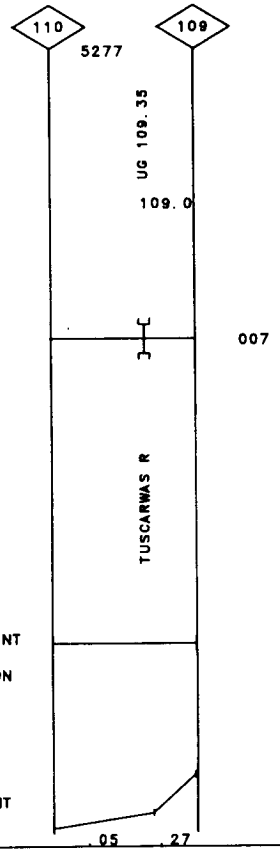

40-8106 WEIRTON SEC.

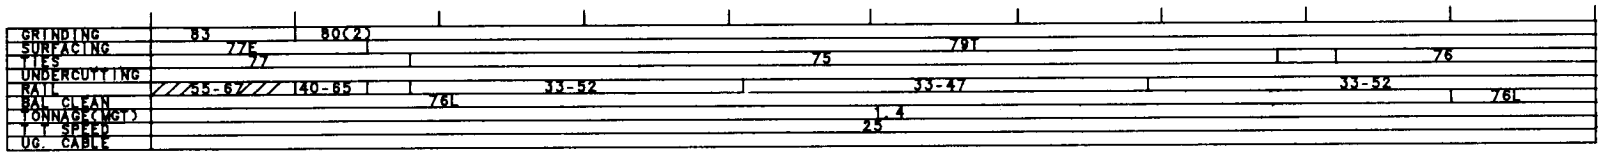
GRINDING
SURFACING
TIES
UNDERCUTTING
RAIL
BAL. CLEAN
TONNAGE(MGT)
T.T. SPEED
UG. CABLE
83
80(2)
77E
77
75
79T
76
55-67
40-65
33-52
33-47
33-52
76L
76L
25
4
007

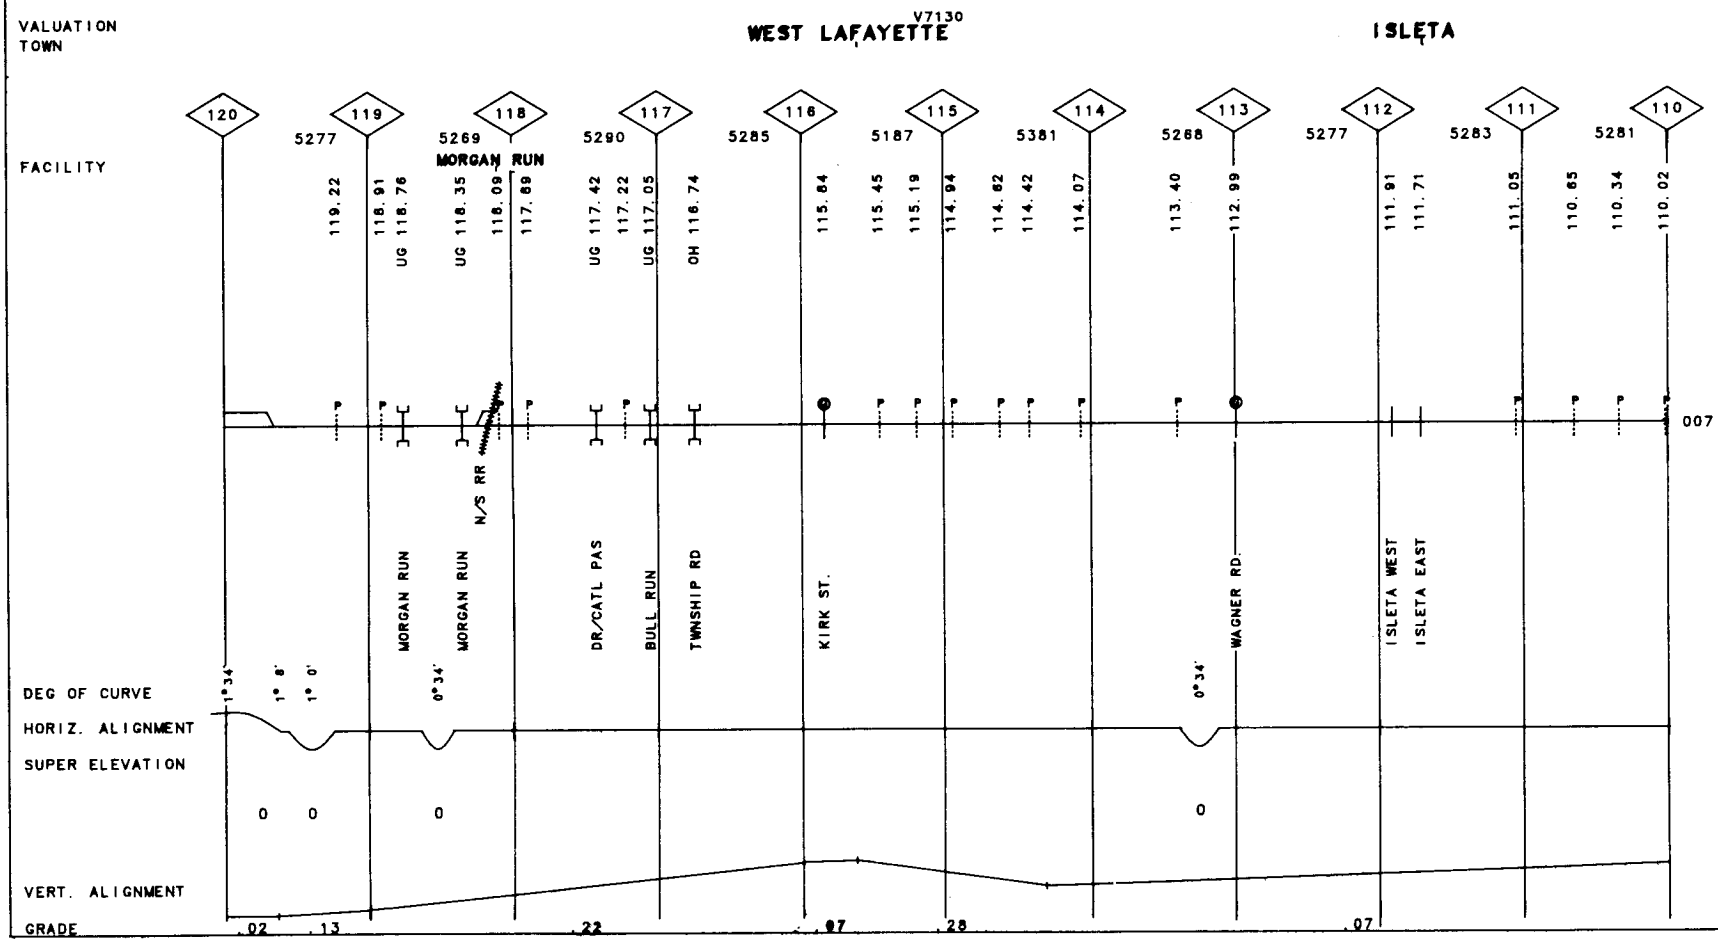
VALUATION TOWN
V7130
WEST LAFAYETTE
ISLETA
FACILITY
120
119
118
117
116
115
114
113
112
111
110
5277
5269
5290
5285
5187
5381
5288
5277
5283
5281
MORGAN RUN
119.22
118.91
UG 118.76
UG 118.35
118.09
117.89
UG 117.42
117.22
UG 117.05
OH 116.74
115.84
115.45
115.19
114.94
114.62
114.42
114.07
113.40
112.99
111.91
111.71
111.05
110.65
110.34
110.02
007
N/S RR
MORGAN RUN
MORGAN RUN
DR/CATL PAS
BULL RUN
TWNSHIP RD
KIRK ST.
WAGNER RD.
ISLETA WEST
ISLETA EAST
DEG OF CURVE
1°34'
1° 8'
1° 0'
0°34'
0°34'
HORIZ. ALIGNMENT
SUPER ELEVATION
0
0
0
0
VERT. ALIGNMENT
GRADE
.02
.13
.22
.07
.28
.07

APPENDIX C

MP 120.00-MP 130.00 OH

40-8106 WEIRTON SEC.

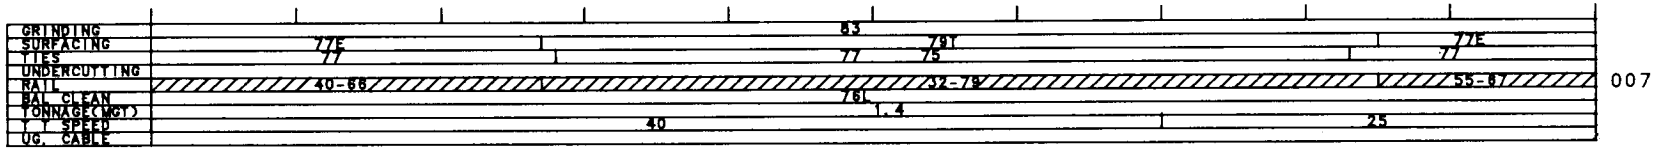

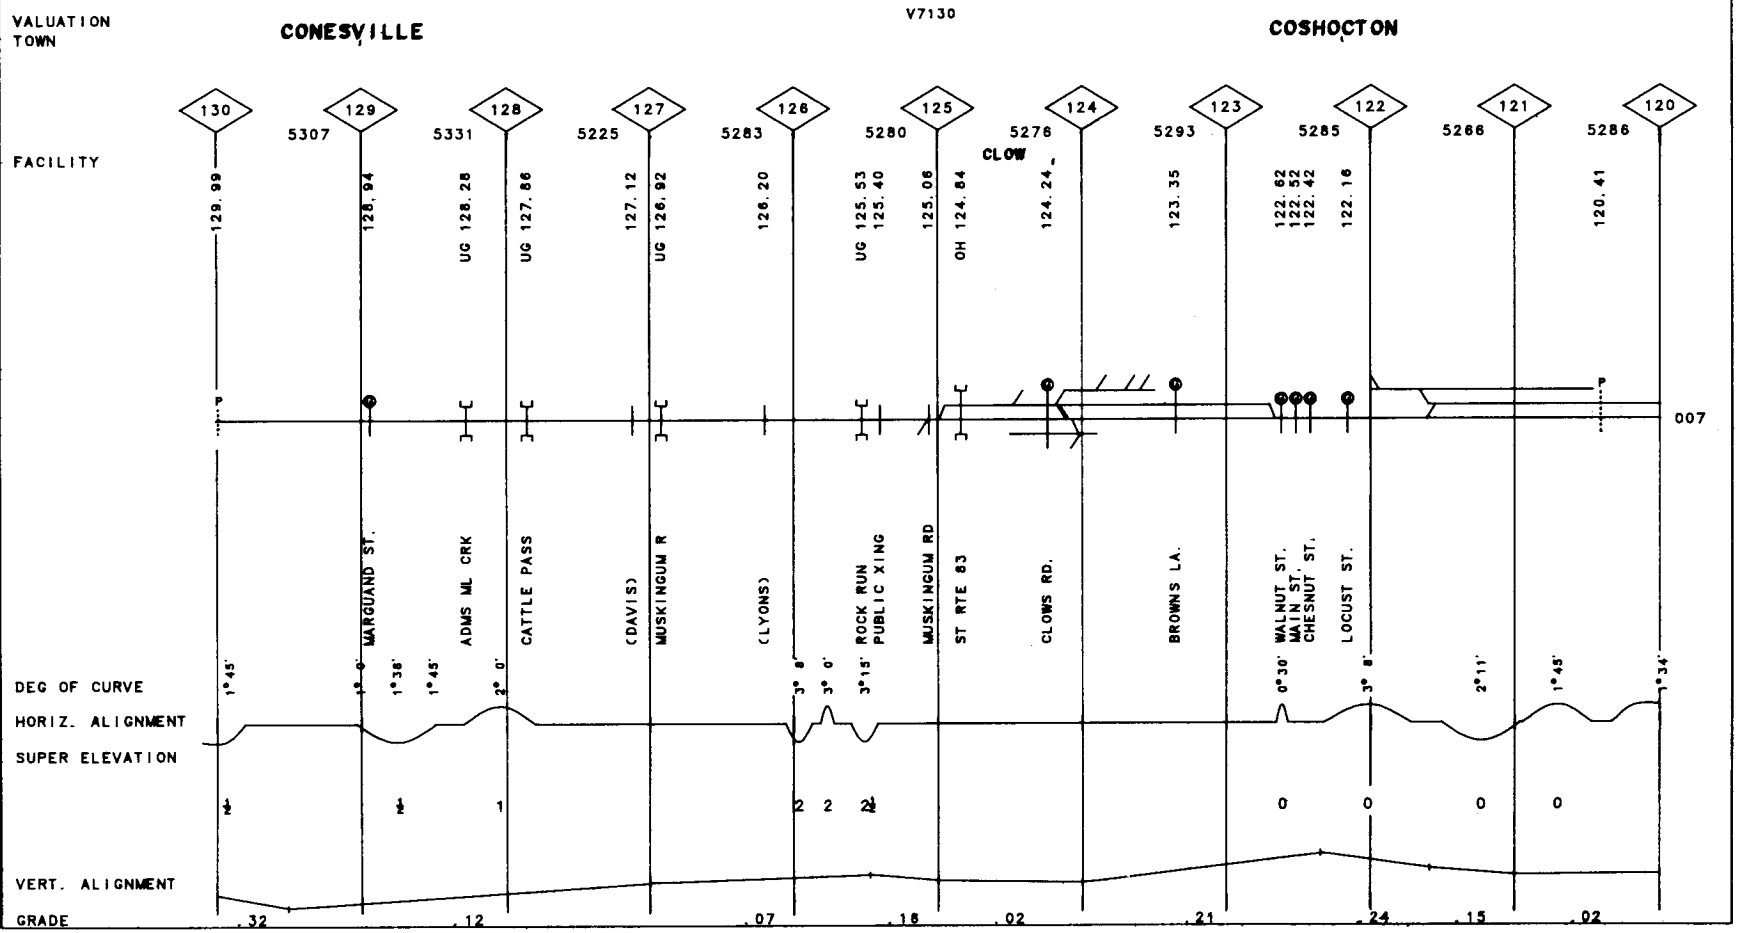

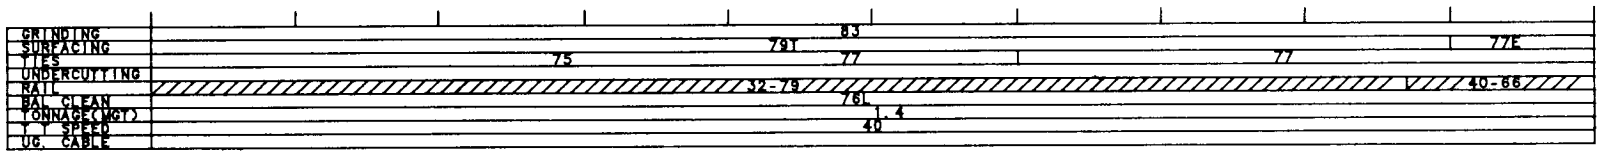
GRINDING
SURFACING
TIES
UNDERCUTTING
RAIL
BAL. CLEAN
TONNAGE(MGT)
T.T. SPEED
UG. CABLE
75
79I
83
77
77
77E
32-79
40-66
76L
1.4
40
007

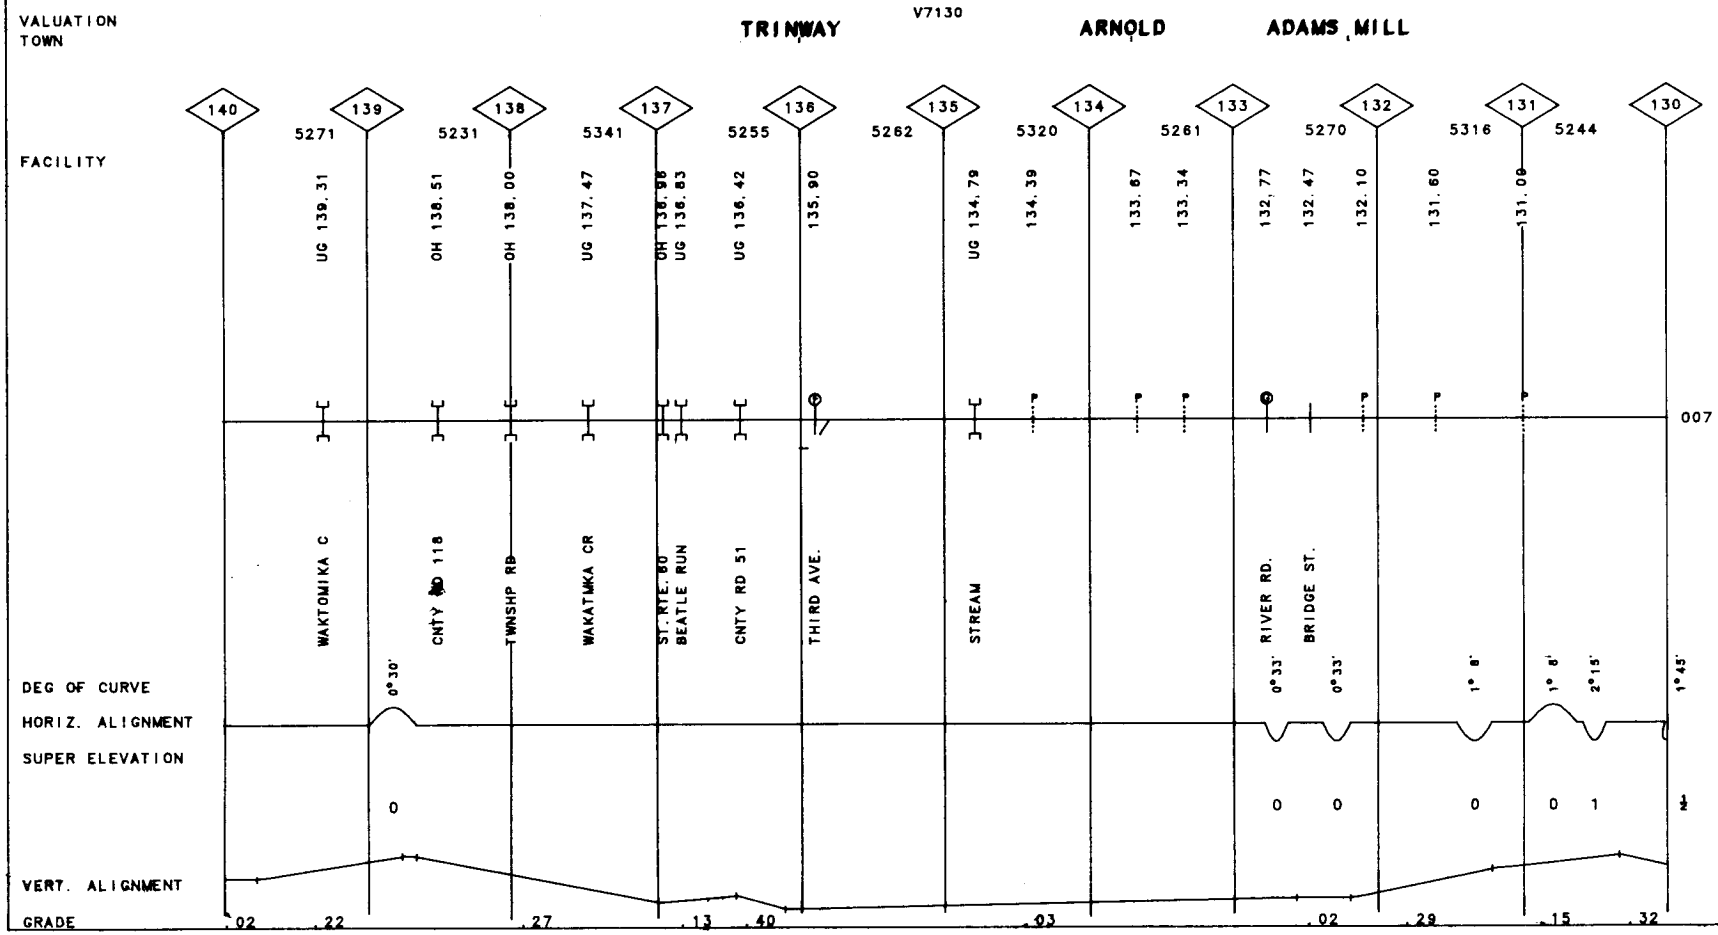
VALUATION
TOWN
TRINWAY
V7130
ARNOLD
ADAMS MILL
FACILITY
140
139
138
137
136
135
134
133
132
131
130
5271
5231
5341
5255
5262
5320
5261
5270
5316
5244
UG 139.31
OH 138.51
OH 138.00
UG 137.47
OH 138.98
UG 138.83
UG 136.42
135.90
UG 134.79
134.39
133.67
133.34
132.77
132.47
132.10
131.60
131.08
007
WAKTOMIKA C
CNTY RD 118
TWNSHP RD
WAKATMKA CR
ST. RTE. 80
BEATLE RUN
CNTY RD 51
THIRD AVE.
STREAM
RIVER RD.
BRIDGE ST.
DEG OF CURVE
0°30'
0°33'
0°33'
1° 8'
1° 8'
2°15'
1°45'
HORIZ. ALIGNMENT
SUPER ELEVATION
0
0
0
0
0
1
1/2
VERT. ALIGNMENT
GRADE
.02
.22
.27
.13
.40
.03
.02
.29
.15
.32

APPENDIX C

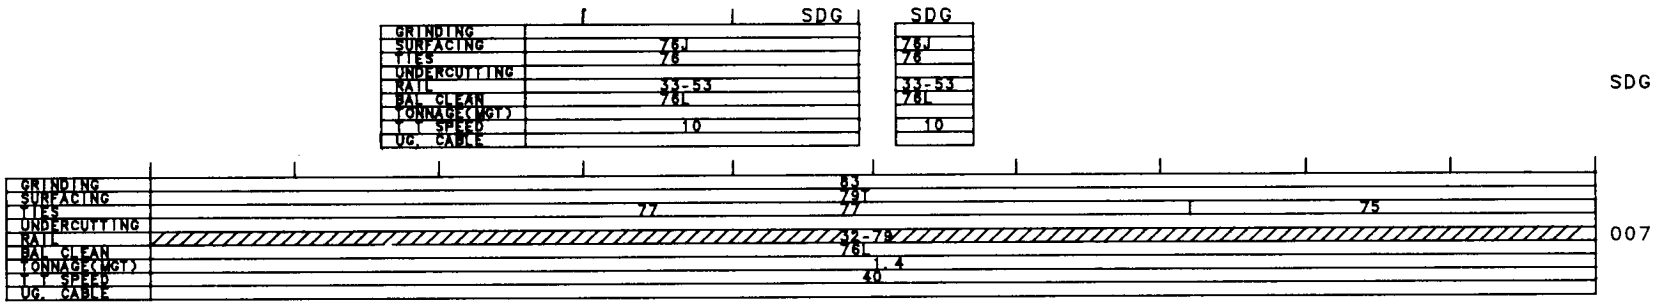
SDG
SDG
GRINDING
SURFACING
TIES
UNDERCUTTING
RAIL
BAL. CLEAN
TONNAGE(MGT)
T.T. SPEED
UG. CABLE
76J
76
33-53
76L
10
SDG
83
79T
77
75
007
1.4
40

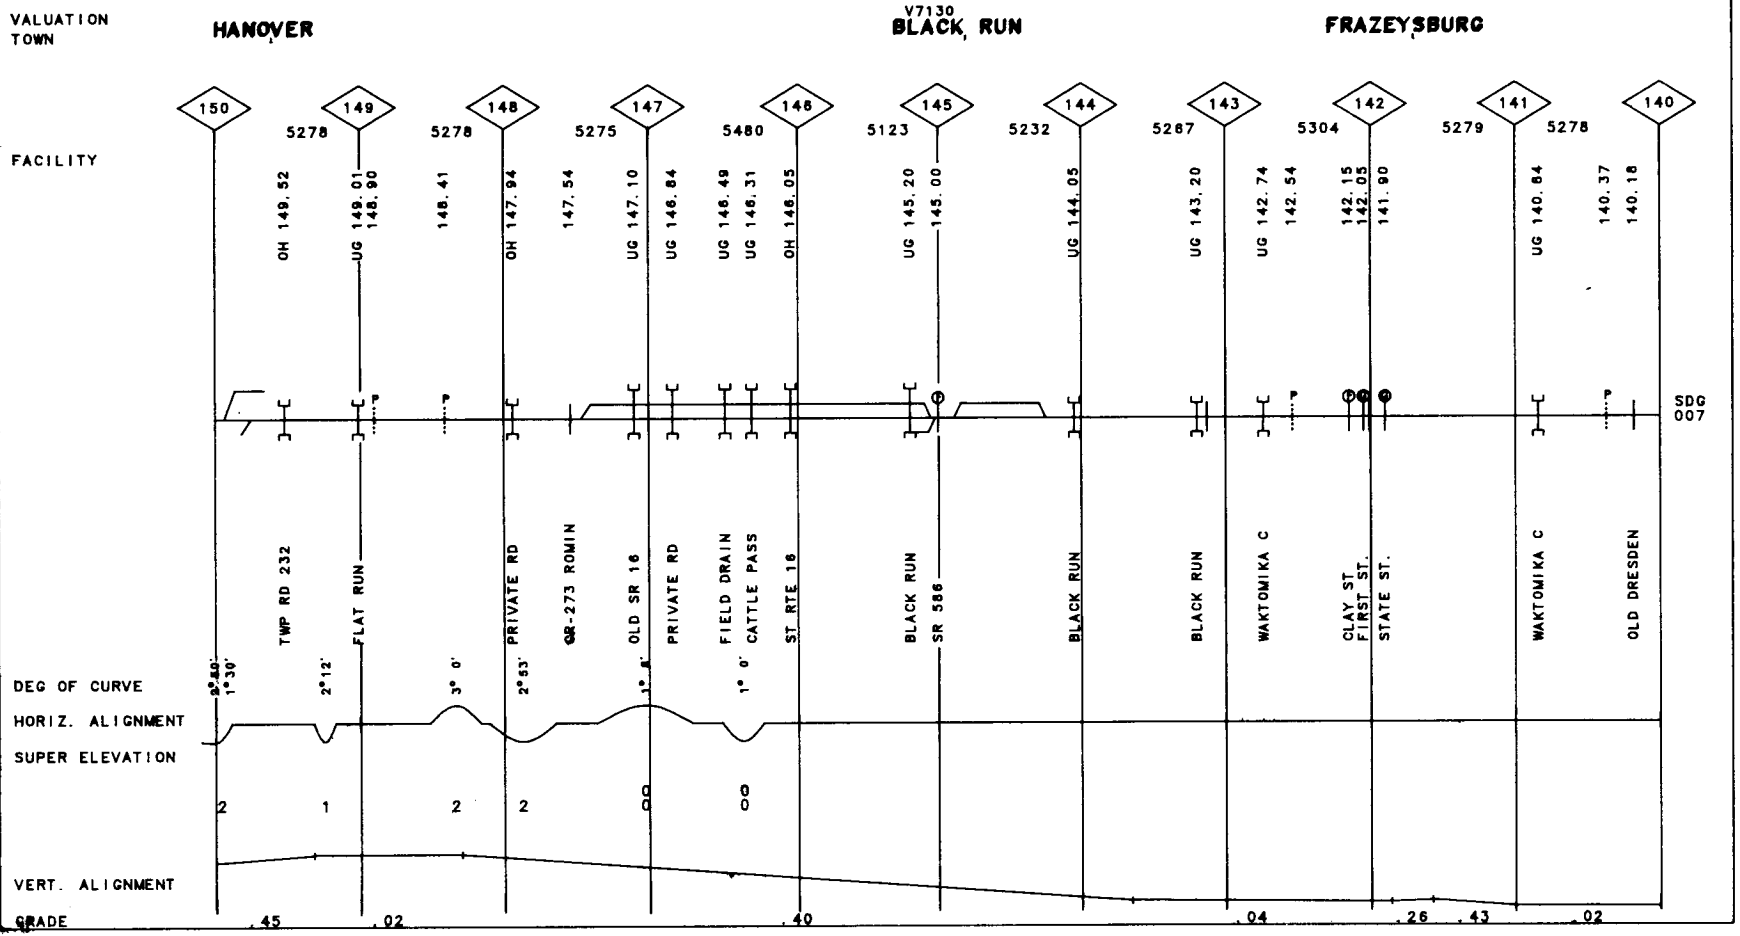
VALUATION TOWN
HANOVER
V7130
BLACK, RUN
FRAZEYSBURG
FACILITY
150
149
148
147
146
145
144
143
142
141
140
5278
5278
5275
5480
5123
5232
5267
5304
5279
5278
OH 149.52
UG 149.01
148.90
148.41
OH 147.94
147.54
UG 147.10
UG 146.84
UG 146.49
UG 146.31
OH 146.05
UG 145.20
145.00
UG 144.05
UG 143.20
UG 142.74
142.54
142.15
142.05
141.90
UG 140.84
140.37
140.18
SDG
007
TWP RD 232
FLAT RUN
PRIVATE RD
SR-273 ROWIN
OLD SR 16
PRIVATE RD
FIELD DRAIN
CATTLE PASS
ST RTE 16
BLACK RUN
SR 586
BLACK RUN
BLACK RUN
WAKTOMIKA C
CLAY ST.
FIRST ST.
STATE ST.
WAKTOMIKA C
OLD DRESDEN
DEG OF CURVE
HORIZ. ALIGNMENT
SUPER ELEVATION
VERT. ALIGNMENT
GRADE
0°40'
1°30'
2°12'
3° 0'
2°53'
1° 8'
1° 0'
2
1
2
2
.45
.02
.40
.04
.26
.43
.02

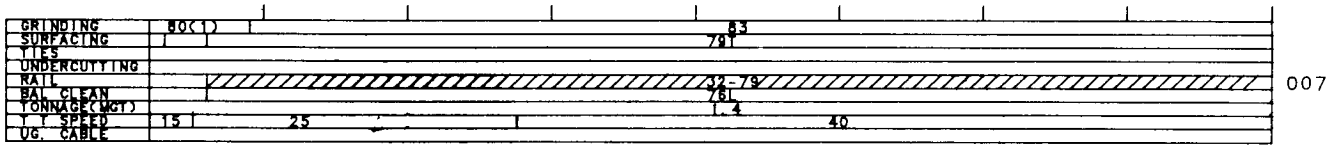
GRINDING
SURFACING
TIES
UNDERCUTTING
RAIL
BAL. CLEAN
TONNAGE(MGT)
T.T. SPEED
UG. CABLE
80(1)
83
79
32-79
76
1.4
15
25
40
007

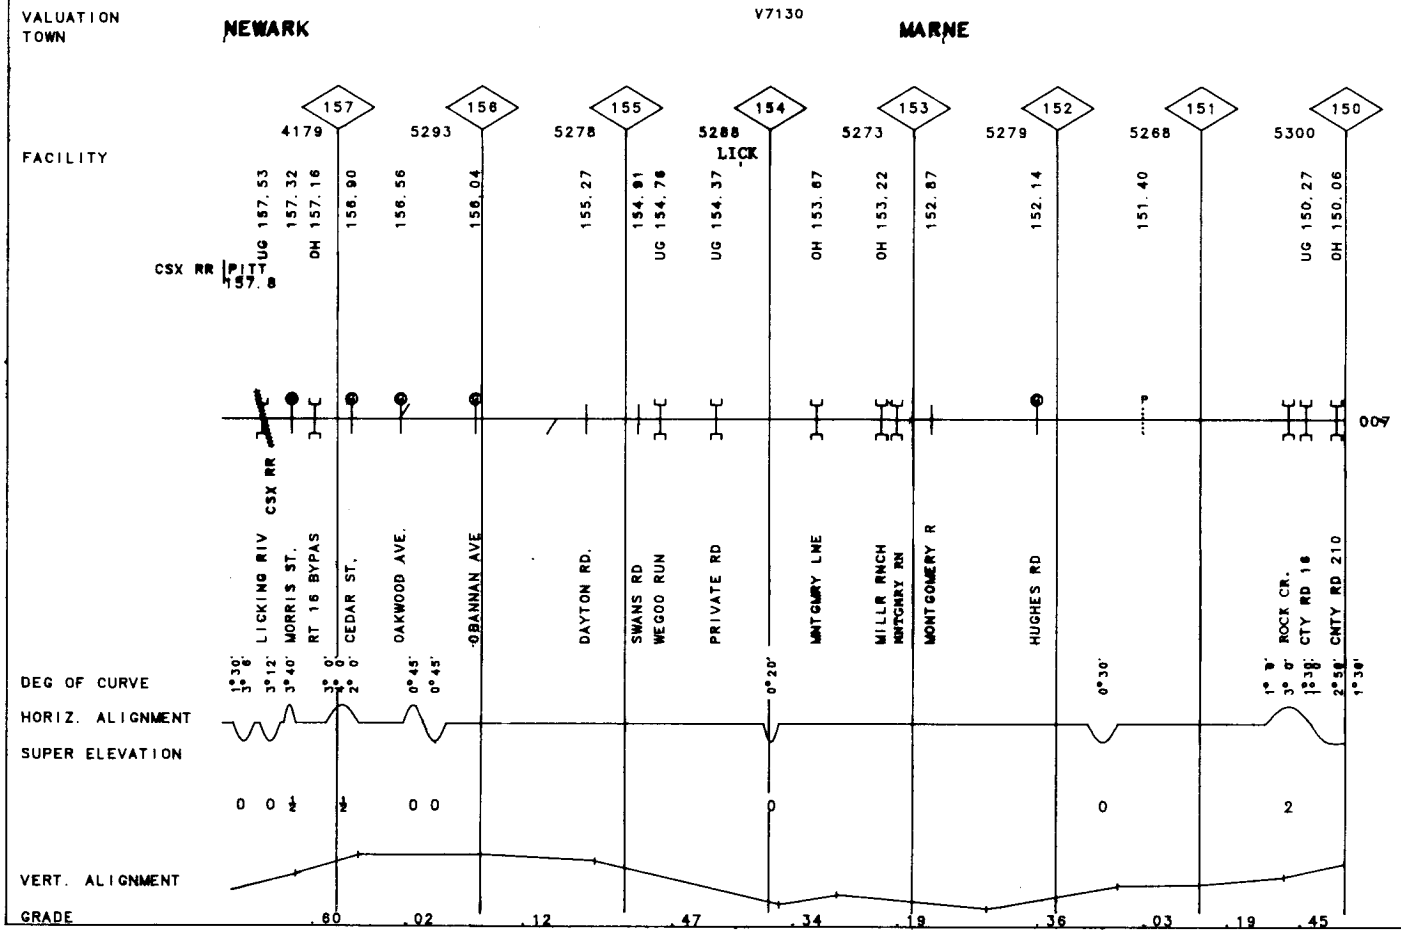
VALUATION TOWN
NEWARK
V7130
MARNE
FACILITY
157
156
155
154
153
152
151
150
4179
5293
5278
5288
LICK
5273
5279
5268
5300
UG 157.53
157.32
OH 157.16
158.90
156.56
158.04
155.27
154.91
UG 154.76
UG 154.37
OH 153.67
OH 153.22
152.87
152.14
151.40
UG 150.27
OH 150.06
CSX RR
PITT
157.8
009
LICKING RIV
CSX RR
MORRIS ST.
RT 16 BYPAS
CEDAR ST.
OAKWOOD AVE.
BANNAN AVE
DAYTON RD.
SWANS RD
WEGOO RUN
PRIVATE RD
MONTGMRY LNE
MILLR RNCH
MNTGMRY RN
MONTGOMERY R
HUGHES RD
ROCK CR.
CTY RD 16
CNTY RD 210
DEG OF CURVE
HORIZ. ALIGNMENT
SUPER ELEVATION
VERT. ALIGNMENT
GRADE
.60
.02
.12
.47
.34
.19
.36
.03
.19
.45

GRINDING	
SURFACING	BALTO
TIES	
UNDERCUTTING	AND
RAIL	
BAL. CLEAN	OHIO
TONNAGE(MGT)	
T.T. SPEED	45/45
UG. CABLE	

002

GRINDING	80(T)
SURFACING	BALTO
TIES	
UNDERCUTTING	AND
RAIL	
BAL. CLEAN	OHIO
TONNAGE(MGT)	
T.T. SPEED	45/45
UG. CABLE	

001

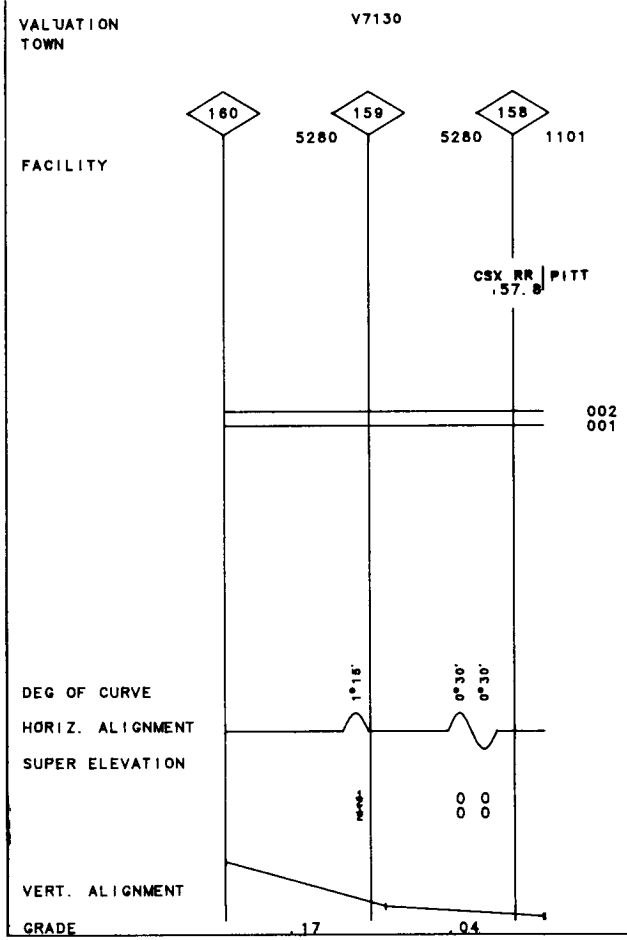

APPENDIX D

MP 160.00-MP 170.00 OH

WEIRTON SEC. CSX RR

GRINDING	BALTO	002
SURFACING		
TIES	AND	
UNDERCUTTING		
RAIL	OHIO	
BAL CLEAN		
TONNAGE(MGT)	45/45	
T T SPEED		
UG. CABLE		

GRINDING	80(1)	001
SURFACING	BALTO	
TIES		
UNDERCUTTING	AND	
RAIL		
BAL CLEAN	OHIO	
TONNAGE(MGT)		
T T SPEED	45/45	
UG. CABLE		

VALUATION TOWN OUTVILLE V7130

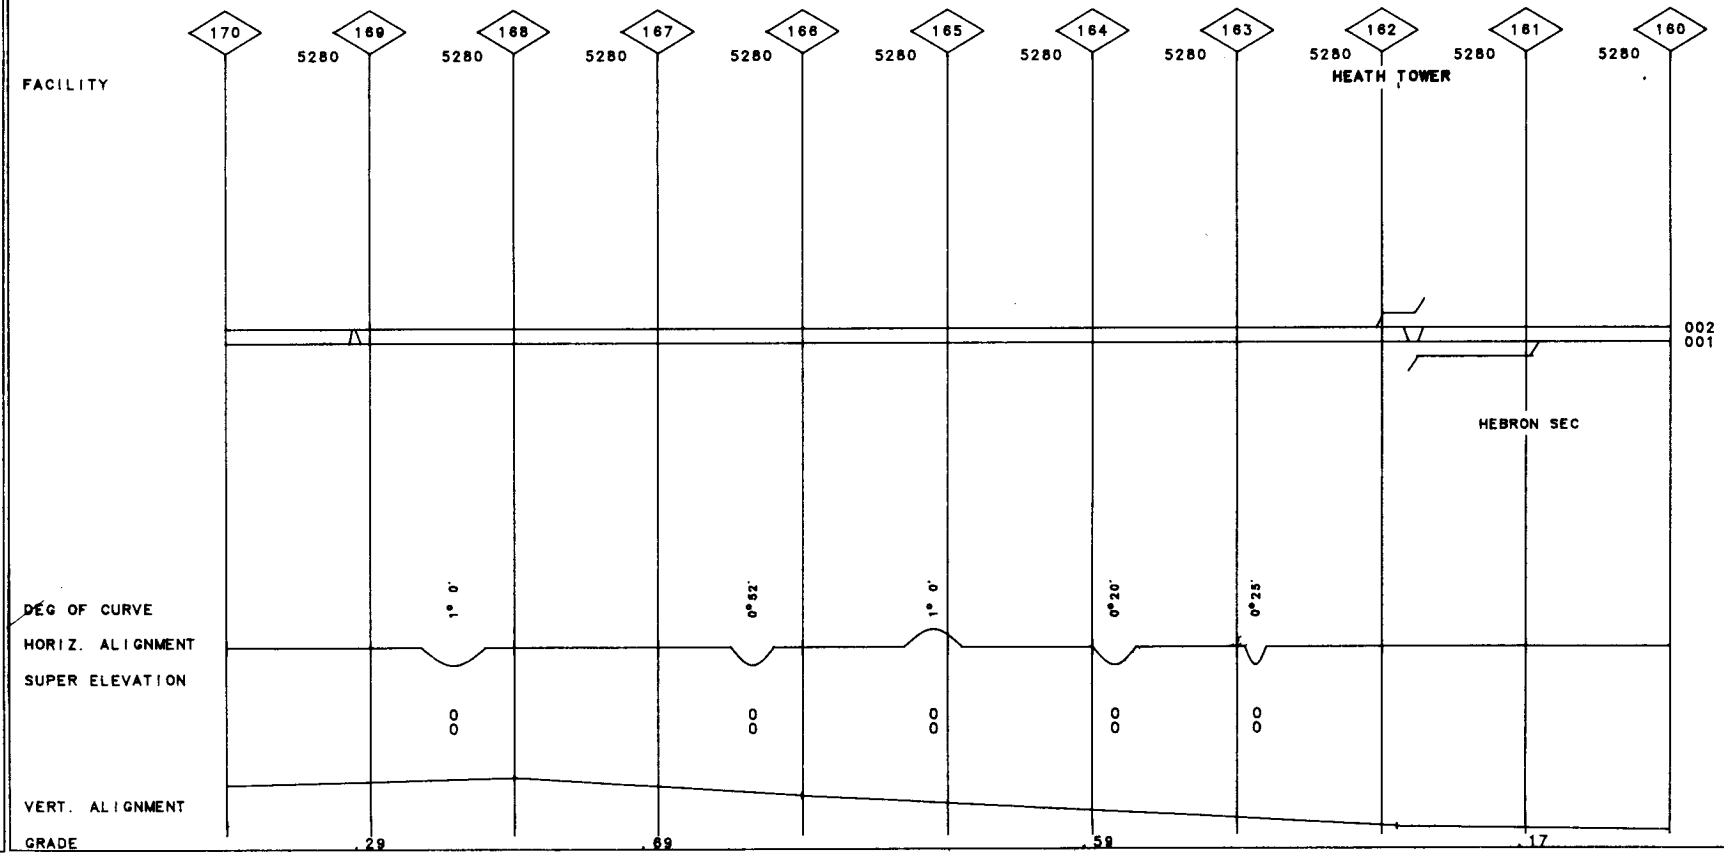

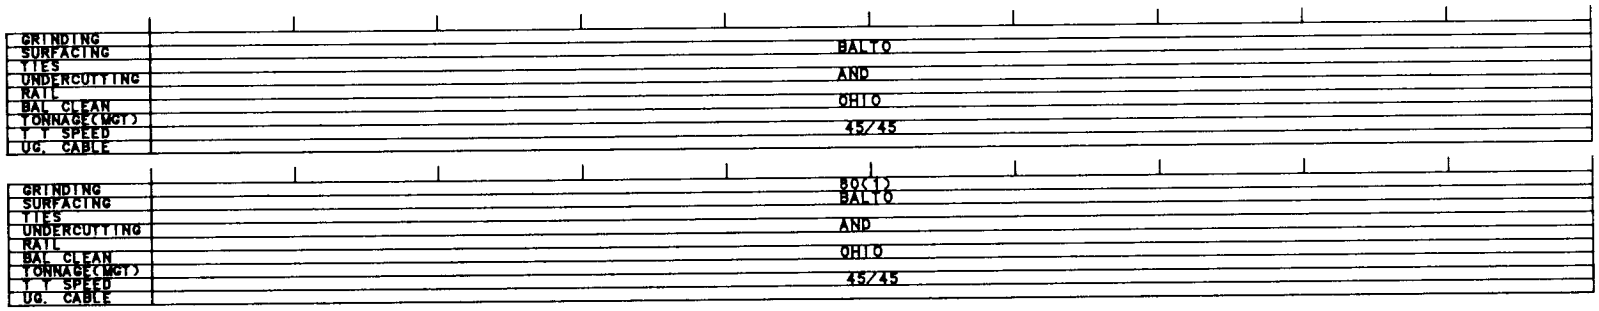
GRINDING
SURFACING
TIES
UNDERCUTTING
RAIL
BAL. CLEAN
TONNAGE(MGT)
T.T SPEED
UG. CABLE
BALTO
AND
OHIO
45/45
002
80(T)
001

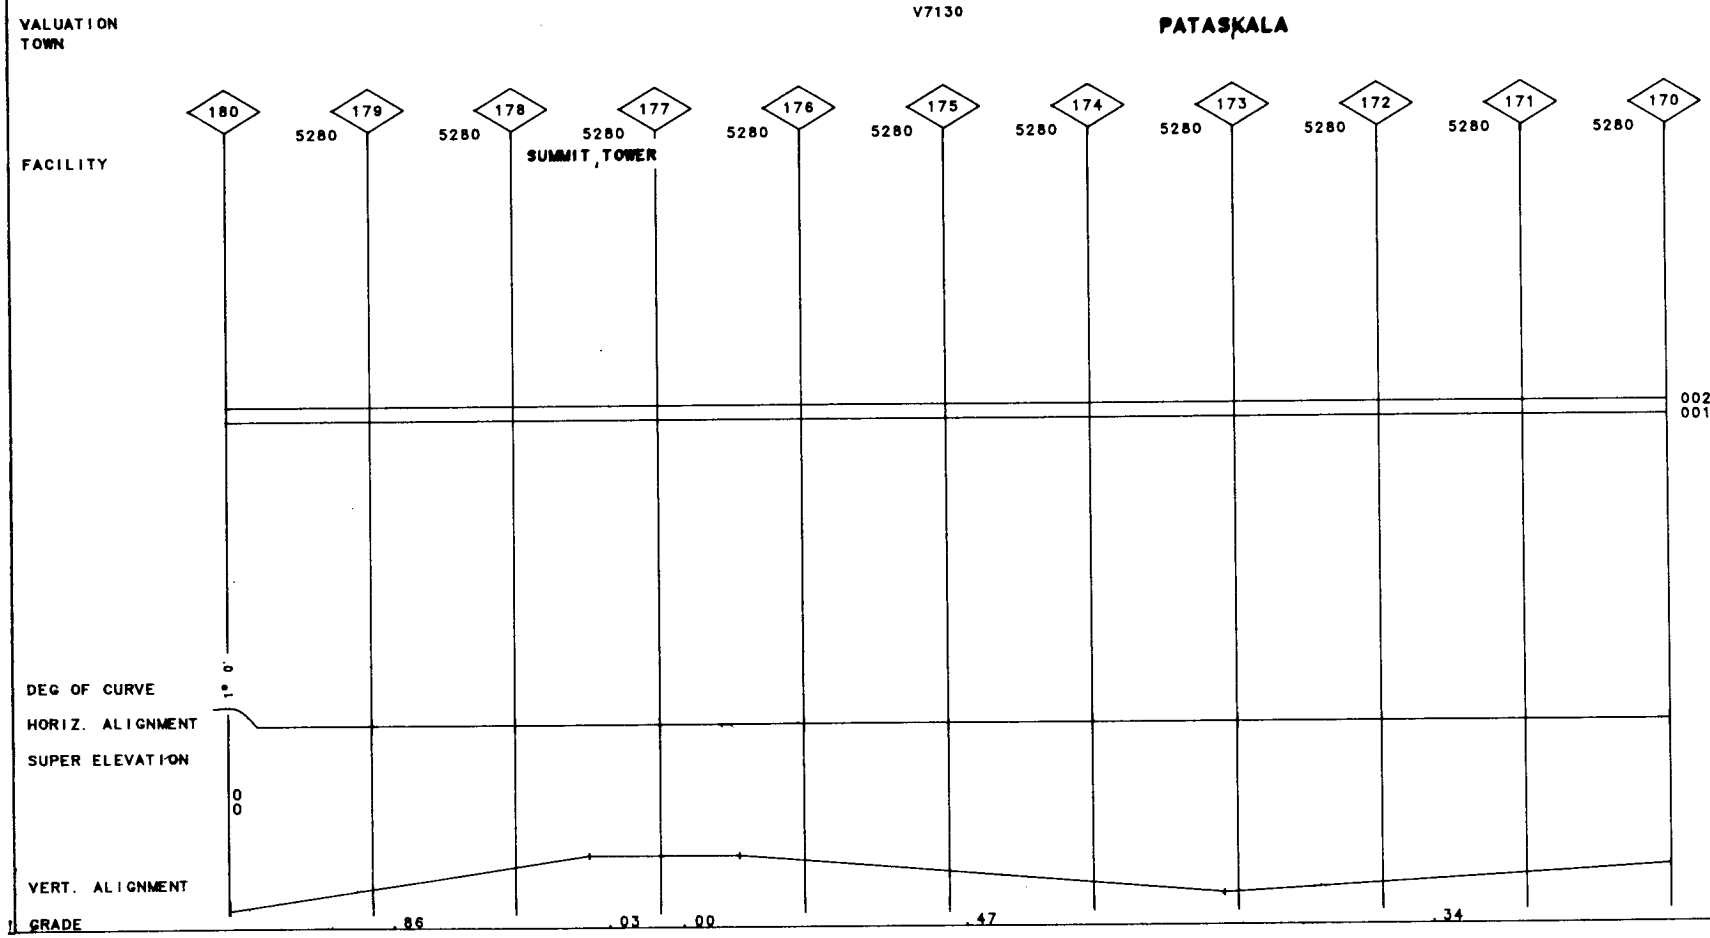
VALUATION
TOWN
V7130
PATASKALA
FACILITY
180
179
178
177
176
175
174
173
172
171
170
5280
SUMMIT, TOWER
002
001
DEG OF CURVE
1° 0'
HORIZ. ALIGNMENT
SUPER ELEVATION
0
0
VERT. ALIGNMENT
GRADE
.86
.03
.00
.47
.34

WEIRTON SEC. CSX RR MP 180.00-MP 190.00 OH

APPENDIX D

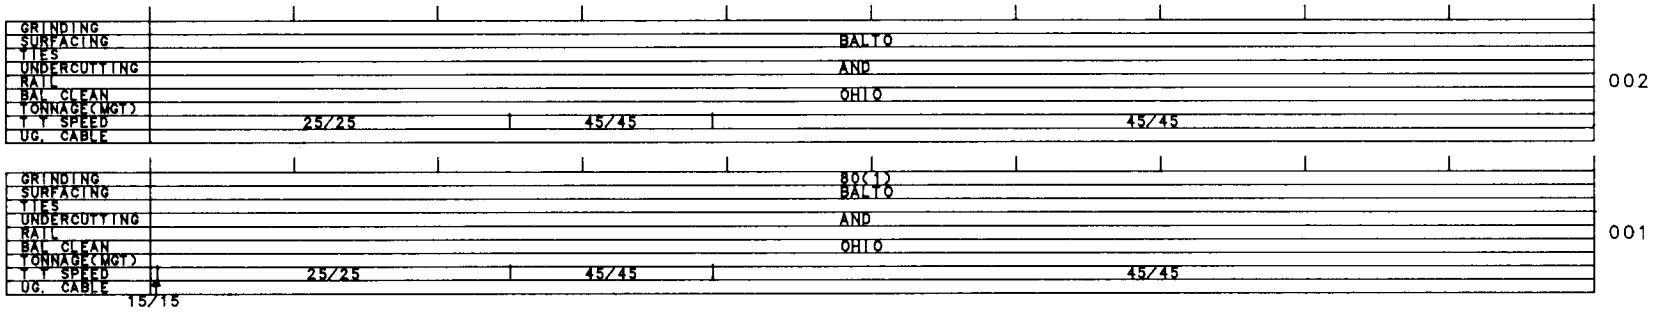

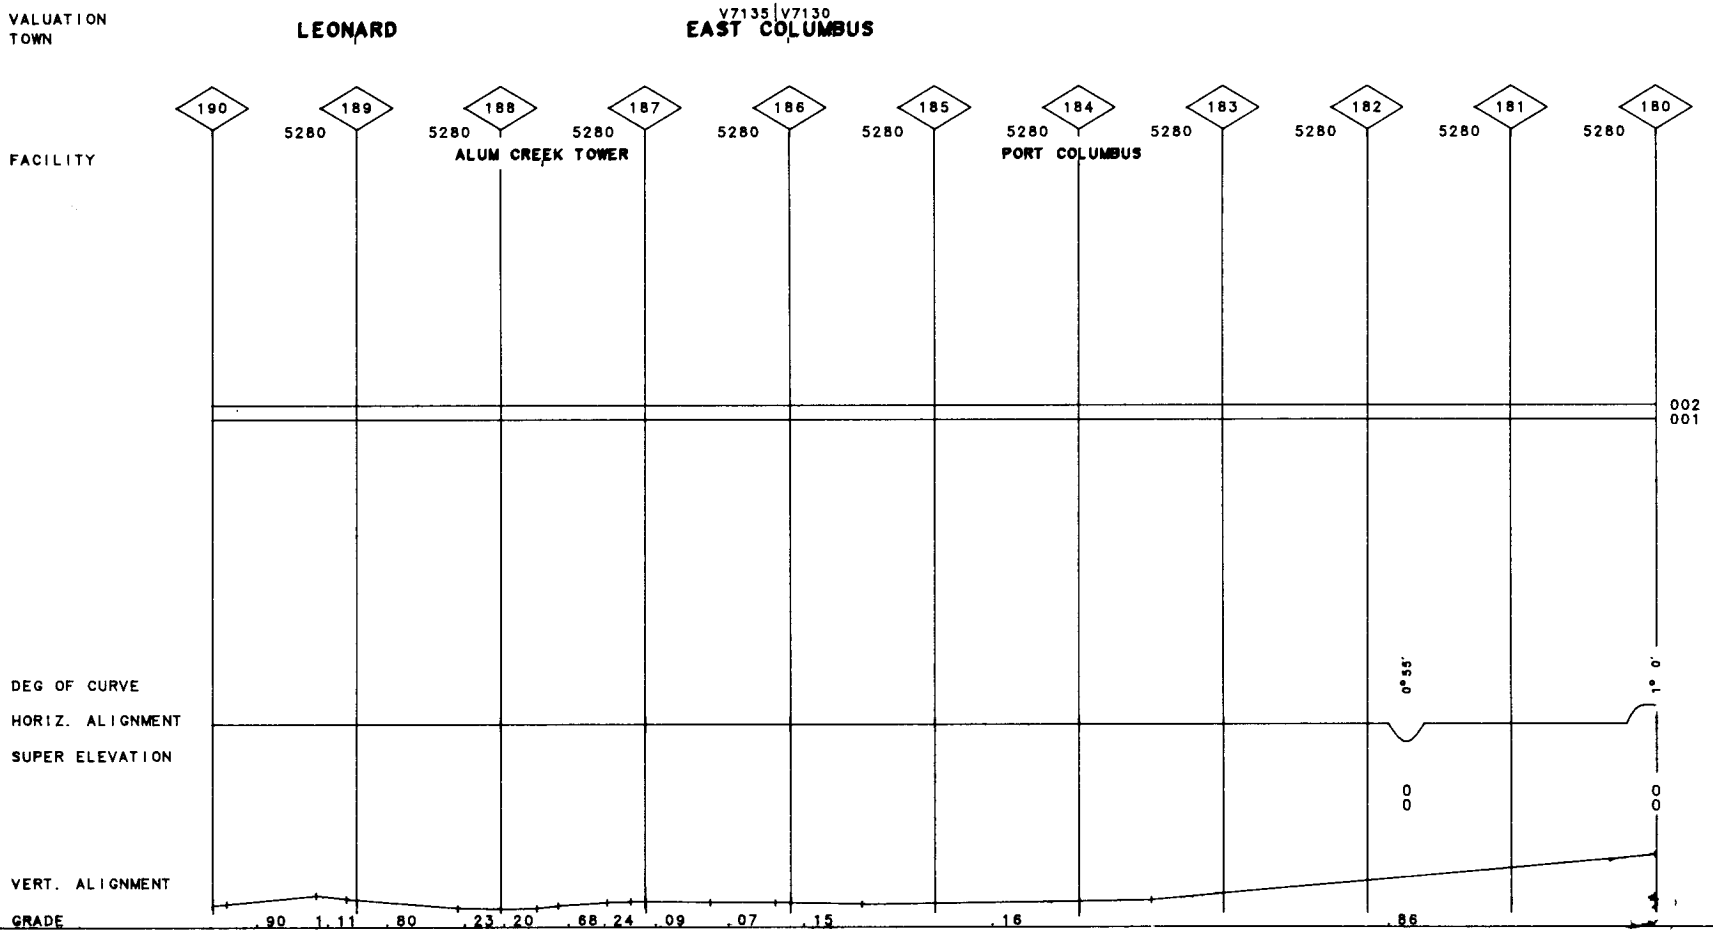

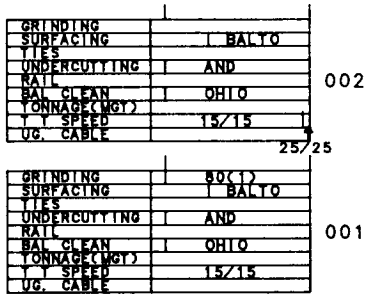
GRINDING
SURFACING
TIES
UNDERCUTTING
RAIL
BAL CLEAN
TONNAGE(MGT)
T T SPEED
UG. CABLE
BALTO
AND
OHIO
15/15
25/25
002
GRINDING
SURFACING
TIES
UNDERCUTTING
RAIL
BAL CLEAN
TONNAGE(MGT)
T T SPEED
UG. CABLE
80(1)
BALTO
AND
OHIO
15/15
001

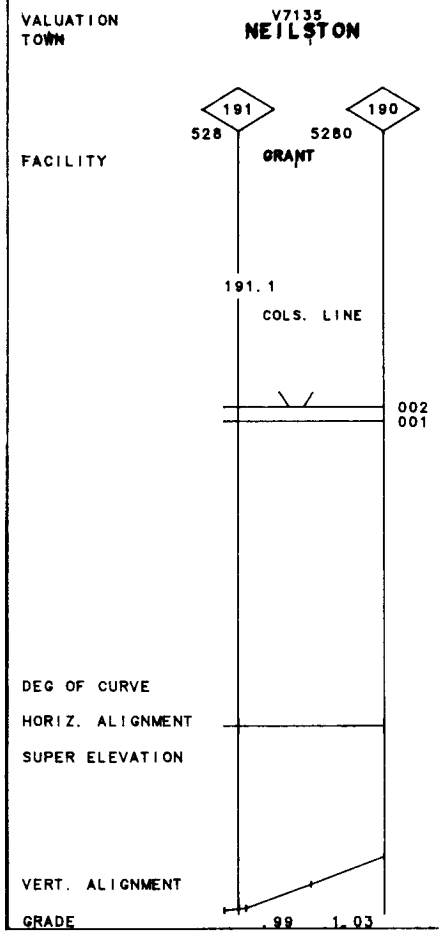
VALUATION
V7135
TOWN
NEILSTON
191
190
528
5280
FACILITY
GRANT
191.1
COLS. LINE
002
001
DEG OF CURVE
HORIZ. ALIGNMENT
SUPER ELEVATION
VERT. ALIGNMENT
GRADE
.99
1.03

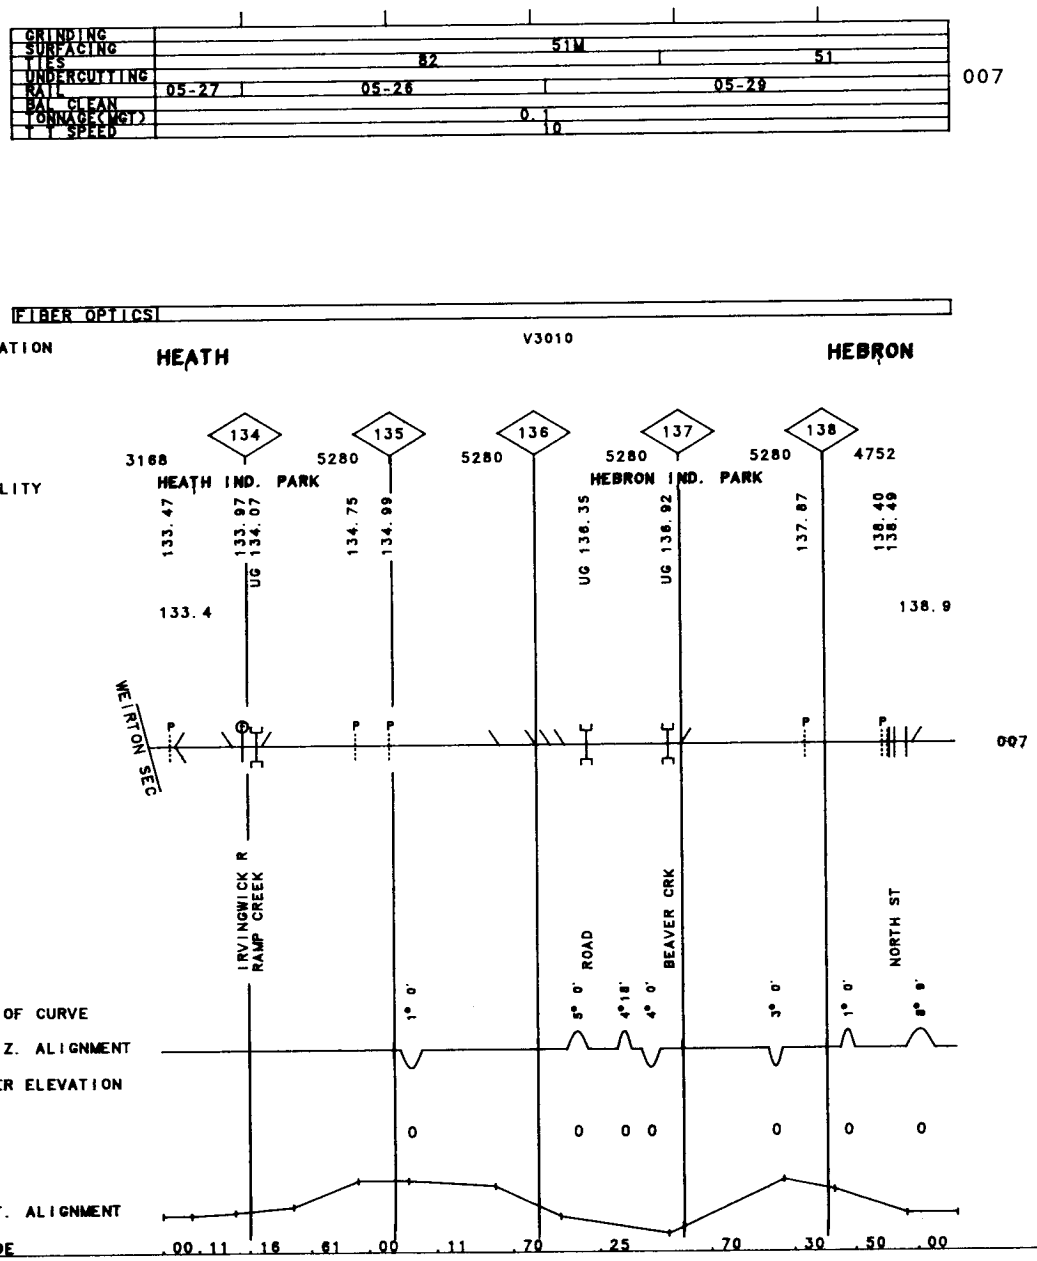

E-1

MP 133.40-MP 138.90 OH

REV. 01/01/91

40-8130 HEBRON I. T.