No. 9622
TRACK CHART

PENN CENTRAL

CENTRAL REGION

VALLEY DIVISION
WEST ROCHESTER TO ASHTABULA
ALLIANCE BRANCH
WALFORD SECONDARY

SCALE: 1 INCH = 1 MILE
OFFICE DIVISION ENG'R
CLEVELAND, O.

CORRECT TO JAN. 1, 1968

CARLIN 1949

-LEGEND-

PASS. STA. BRICK BP FRAME F.P. SHELTER S.P.
FRT. " " BF " F.F " S.F

INTERLOCKING TOWER	⊠
BLOCK STATION	▧
TOOL HOUSE	■
TELEPHONE BOOTH OR BOX	●
PUBLIC ROAD XING (GRADE)	
PRIVATE " " "	
TUNNEL	
OVERHEAD BRIDGE	
GIRDER "	
SLAB "	
ARCH "	
SIGNAL "	
SIGNAL MAST	
GRADE SIGNAL	⑥
WATER PLUG (DIESEL)	
DRAGGING EQUIPMENT DETECTOR	
BLOCK LIMIT STATION	(NB)
POPULATION	P.
STATE, CO., & TWP. LINES	
SPRING SWITCH	$
RAIL LUBRICATORS	+

155 LB. RAIL	RED	
152 " "	PURPLE	
140 " "	BLACK	
133 " "	BROWN	
131 " "	GREEN	
130 " "	WHITE	
127 " "	BROWN	
125 " "	YELLOW	
112 " "	GREEN	
100 " "	YELLOW	
85 " "	RED	

CONTINUOUS WELDED RAIL

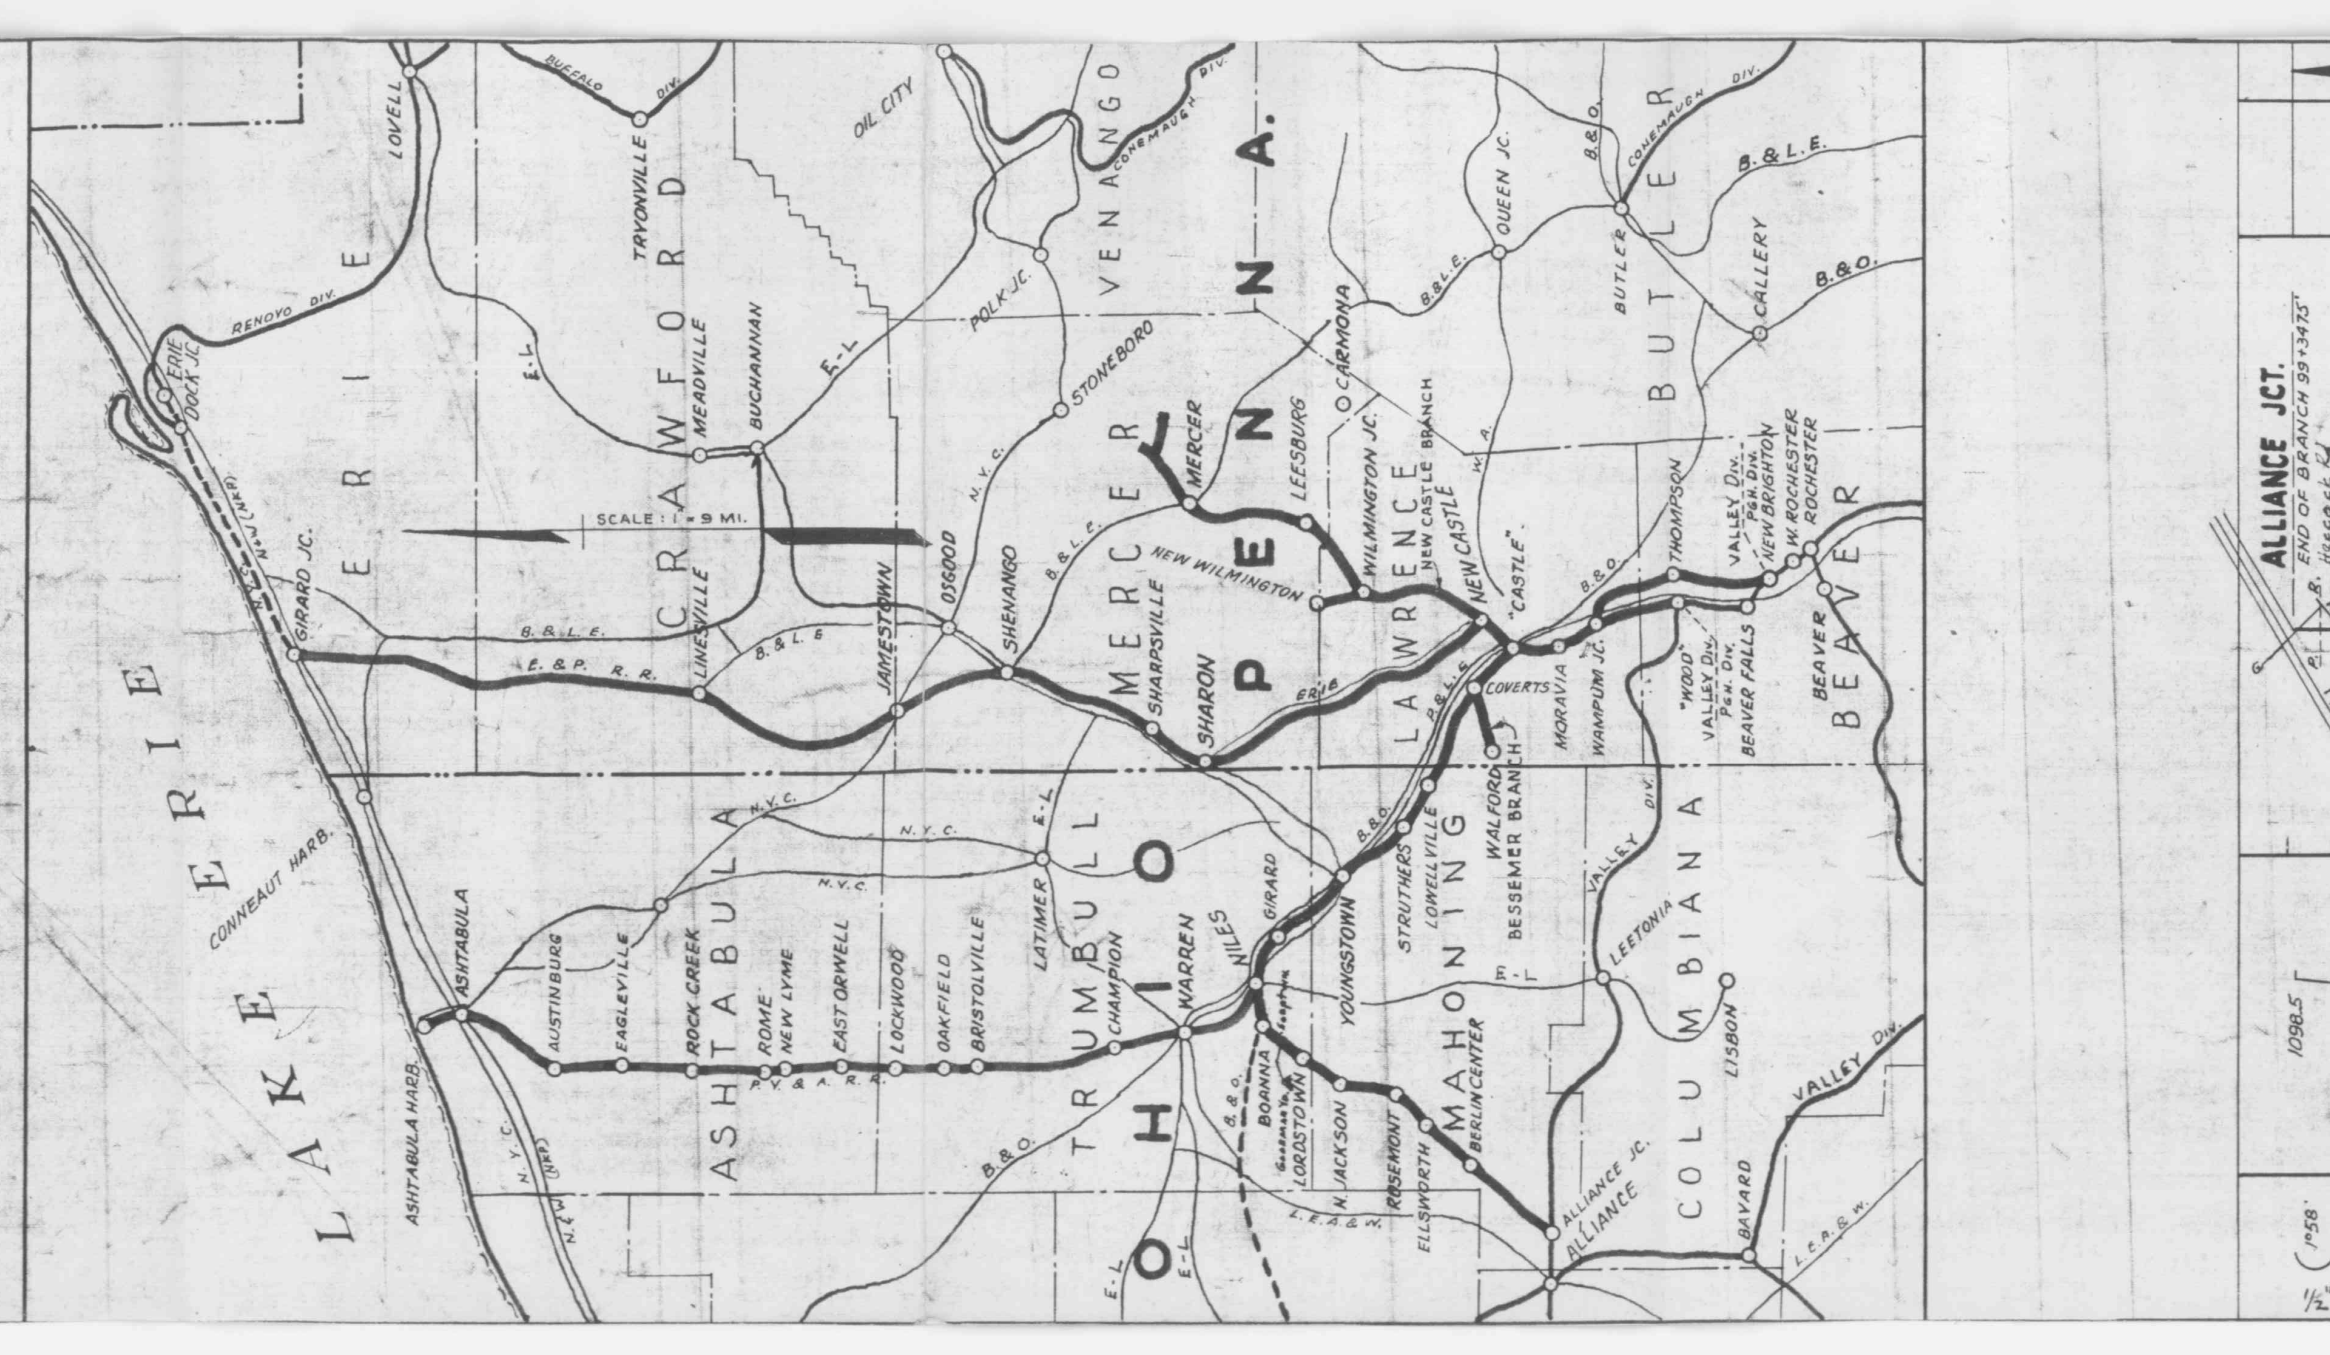

LAKE ERIE
LOVELL
TRYONVILLE
BUFFALO
ERIE DOCK JC.
RENOVO DIV.
GIRARD JC.
B. & L. E.
E. & P. R. R.
CONNEAUT HARB.
ASHTABULA HARB.
ASHTABULA
AUSTINBURG
EAGLEVILLE
N.Y.C.
SCALE
ERIE
CRAWFORD
VENANGO
MERCER
LAWRENCE
BUTLER
BEAVER
PENNA.
ASHTABULA
TRUMBULL
MAHONING
COLUMBIANA
OHIO

NO. 8 SUB DIVISION
SUPERVISOR - G.M. STANOVICH NILES, OHIO
SUB-DIVISION NO. 8
PATROL SECTION S.R. MACIAS
SUB DIV. NO. 9 NEW CASTLE, PA.
M.T. 4.86
J.L. FRENGEL
SUB DIVISION NO. 7
M.T. 14.62
T. CO. 38.90
SW 229
J.H. SMITH
ASHTABULA, OHIO
M.T. 41.80
T. CO. 41.72
SW 181
C.T. WHITE
ASHTABULA, OHIO
ASST TRAINMASTER & SUPERVISOR J.W. McGINNIS - ASHTABULA, OHIO
SUPERVISOR R.P. MICHAELANGELO NEW CASTLE, PA.
SECTION INCLUDES HIGH GRADE
SUB DIVISION NO. 9
PITTSBURGH DIVISION
ALLIANCE JCT.
NORTH SEBRING
SNODES
BERLIN CENTER
ELLSWORTH
ROSEMONT
NORTH JACKSON
MILES JCT.
DETOUR
NILES
WALFORD
(BESSEMER BRANCH)
COVERTS
ASHTABULA
AUSTINBURG
EAGLEVILLE
ROCK CREEK
ROME
EAST ORWELL
LOCKWOOD
OAKFIELD
BRISTOLVILLE
CHAMPION
NORTH WARREN
WARREN
WARDWELL
NILES
BELMONT ST.
GIRARD
DIVISION ST.
YOUNGSTOWN
HASELTON
STRUTHERS
LOWELLVILLE
QUARTERTOWN
HILLSVILLE
MAHONING RIVER
EDENBURG
"CASTLE"
BEAVER RIVER
WAMPUM JCT.
ELLWOOD JCT.
THOMPSON RUN
PATTERSON
NEW BRIGHTON
W. ROCHESTER
ROCHESTER
OHIO
PENNA.
ALLIANCE BRANCH
WALFORD SECONDARY TRK.
Rulling Compensated Grade for Alliance Branch 0.4%
ENO TRACKS

No. 9622
TRACK CHART

PENN CENTRAL

CENTRAL REGION

VALLEY DIVISION
WEST ROCHESTER TO ASHTABULA
ALLIANCE BRANCH
WALFORD SECONDARY

SCALE: 1 INCH = 1 MILE
OFFICE DIVISION ENG'R
CLEVELAND, OHIO

CORRECT TO JAN. 1, 196

-LEGEND-

PASS. STA. BRICK BP FRAME FP SHELTER SP
FRT. " " BF " FF " SF
INTERLOCKING TOWER ⊠
BLOCK STATION ▧
TOOL HOUSE ■
TELEPHONE BOOTH OR BOX ●
PUBLIC ROAD XING (GRADE)
PRIVATE " " "
TUNNEL
OVERHEAD BRIDGE
GIRDER "
SLAB "
ARCH "
SIGNAL "
SIGNAL MAST
GRADE SIGNAL ⑥
WATER PLUG (DIESEL)
DRAGGING EQUIPMENT DETECTOR
BLOCK LIMIT STATION (80)
POPULATION P.
STATE, CO., & TWP. LINES
SPRING SWITCH $
RAIL LUBRICATORS +
155 LB. RAIL RED
152 " " PURPLE
140 " " BLACK
133 " " BROWN
131 " " GREEN
130 " " WHITE
127 " " BROWN
125 " " YELLOW
112 " " GREEN
100 " " YELLOW
85 " " RED
CONTINUOUS WELDED RAIL