No. 9623

TRACKCHART

PENNSYLVANIA RAILROAD

CLEVELAND DIST.

LAKE REGION

HOMEWOOD JCT.
TO
ERIE
BEAVER VALLEY BR.
MAHONINGTOWN BR.

SCALE: 1 INCH = 1 MILE
OFFICE OF REGIONAL ENGR.
CLEVELAND, OHIO

CORRECT TO JAN 1, 1958

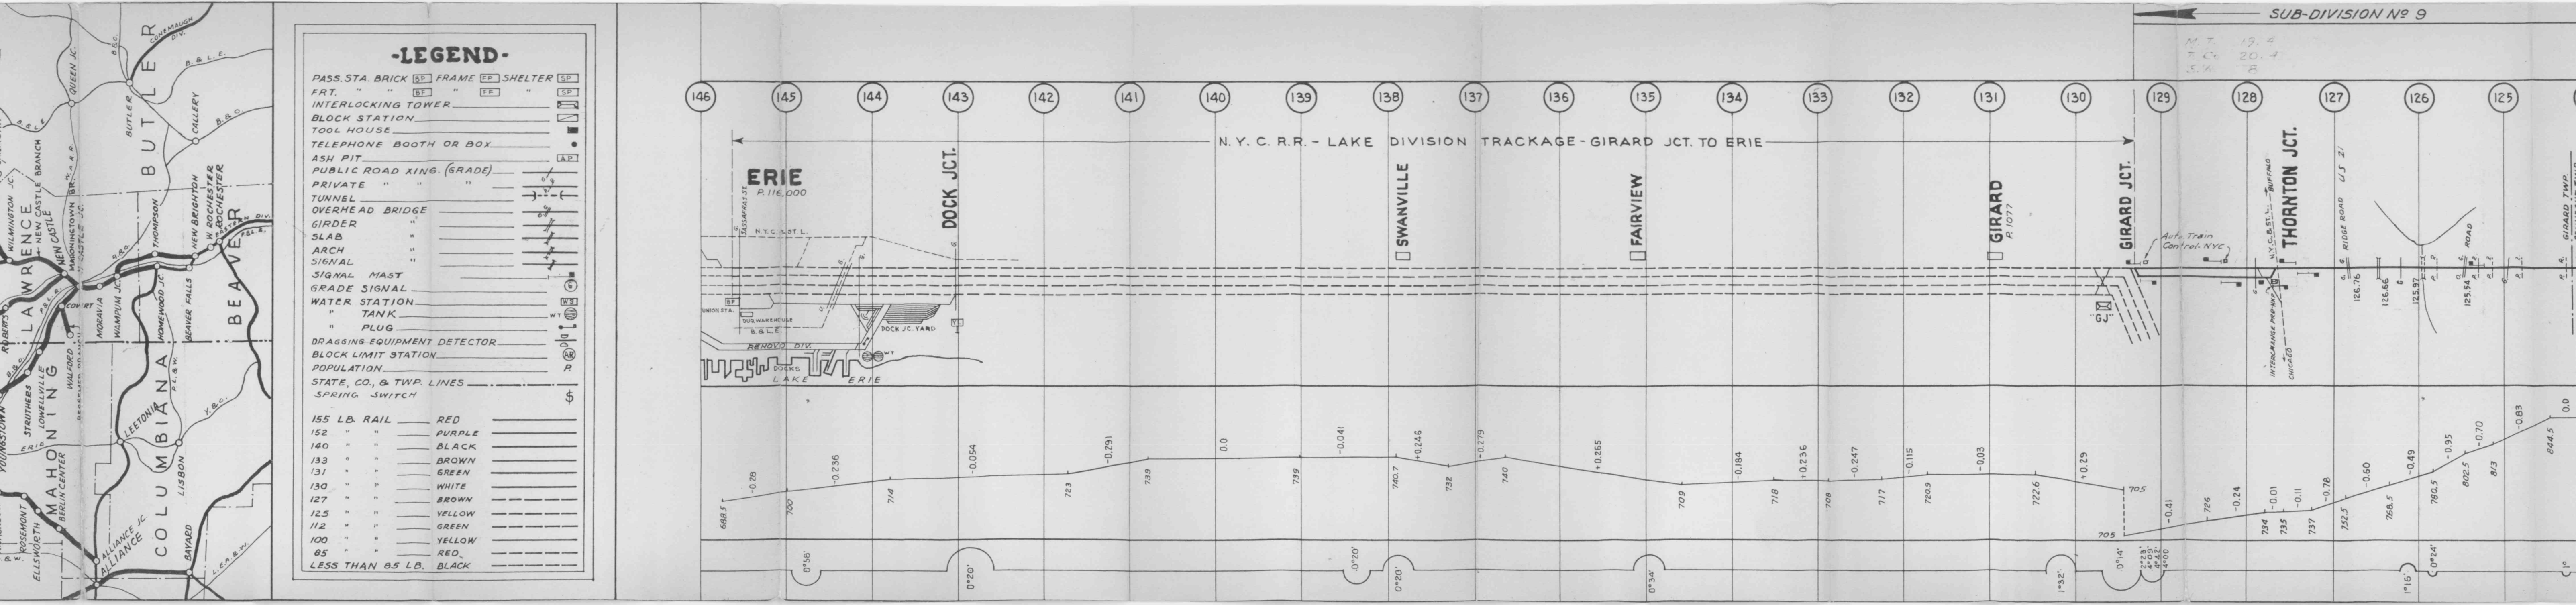
LAKE ERIE
ERIE
CRAWFORD
VENANGO
MERCER
LAWRENCE
BUTLER
BEAVER
ASHTABULA
TRUMBULL
MAHONING
COLUMBIANA
PENNA.
OHIO
CONNEAUT HAR.
ASHTABULA
YOUNGSTOWN
NEW CASTLE
SHARON
ALLIANCE
ALLIANCE JC.
LEETONIA
LISBON
BAYARD
BUTLER
QUEEN JC.
CALLERY
WAMPUM JC.
MORAVIA
HOMEWOOD JC.
BEAVER FALLS
NEW BRIGHTON
W. ROCHESTER
ROCHESTER
EASTERN DIV.
CONEMAUGH DIV.
B.&O.
B.&L.E.
P.&L.E.
Y.&O.
L.E.A.&W.

-LEGEND-

PASS. STA. BRICK BP FRAME FP SHELTER	SP
FRT. " " BF " FF "	SP
INTERLOCKING TOWER	▭
BLOCK STATION	▭
TOOL HOUSE	■
TELEPHONE BOOTH OR BOX	●
ASH PIT	AP
PUBLIC ROAD XING. (GRADE)	
PRIVATE " " "	
TUNNEL	
OVERHEAD BRIDGE	
GIRDER "	
SLAB "	
ARCH "	
SIGNAL "	
SIGNAL MAST	
GRADE SIGNAL	G
WATER STATION	WS
" TANK	WT
" PLUG	
DRAGGING EQUIPMENT DETECTOR	
BLOCK LIMIT STATION	AR
POPULATION	P.
STATE, CO., & TWP. LINES	
SPRING SWITCH	$

155 LB. RAIL	RED	———
152 " "	PURPLE	———
140 " "	BLACK	———
133 " "	BROWN	———
131 " "	GREEN	———
130 " "	WHITE	———
127 " "	BROWN	– – –
125 " "	YELLOW	– – –
112 " "	GREEN	– – –
100 " "	YELLOW	———
85 " "	RED	– – –
LESS THAN 85 LB.	BLACK	– – –

SUB-DIVISION No 9
SUPERVISOR J. L. SPINELLI SHARON, PA.
SUB-DIVISION No 9
J. L. SPINELLI SUPERVISOR SHARON, PA.
SUB-DIVISION No 8
SUPERVISOR NEW CASTLE, PA.
SUB-DIVISION No 8
N.Y.C.R.R. - LAKE DIVISION TRACKAGE - GIRARD JCT. TO ERIE
ERIE P. 116,000
DOCK JCT.
SWANVILLE
FAIRVIEW
GIRARD
GIRARD JCT.
THORNTON JCT.
ALBION
SPRINGBORO
CONNEAUTVILLE
CENTER ROAD
LINESVILLE
PYMATUNING LAKE
ESPYVILLE
WESTFORD
JAMESTOWN
SHENANGO RIVER
GREENVILLE
SHENANGO
"BRUIN"
VICTORY
TRANSFER
"ROEMER"
SHARPSVILLE
SHARON
FARRELL
WHEATLAND
WEST MIDDLESEX
PULASKI
ROBERTS
NEW CASTLE
OAKLAND
CHERRY STREET
"LAWRENCE JCT."
WAMPUM JCT.
WAMPUM
CRESCENTDALE
KOPPEL
HOMEWOOD JCT.
LAKE ERIE
ERIE CO.
CRAWFORD CO.
CRAWFORD CO.
MERCER CO.
MERCER CO.
LAWRENCE CO.
Ruling Compensated Grade for Beaver Valley Branch 0.8%
MAHONINGTOWN BR.
P.Y.&A. RY.
BEAVER VALLEY BRANCH
146
145
144
143
142
141
140
139
138
137
136
135
134
133
132
131
130
129
128
127
126
125
124
123
122
121
120
119
118
117
116
115
114
113
112
111
110
109
108
107
106
105
104
103
102
101
100
99
98
97
96
95
94
93
92
91
90
89
88
87
86
85
84
83
82
81
80
79
78
77
76
75
74
73
72
71
70
69
68
67
66
65
64
63
62
61
60
59
58
57
56
55
54
53
52
51
50
49
48
47
46
45
44
43
42
41
40
39
38
37
36
35

-LEGEND-

PASS. STA. BRICK BP FRAME FP SHELTER	SP
FRT. " " BF " FF "	SP
INTERLOCKING TOWER	▭
BLOCK STATION	▭
TOOL HOUSE	■
TELEPHONE BOOTH OR BOX	●
ASH PIT	AP
PUBLIC ROAD XING. (GRADE)	
PRIVATE " " "	
TUNNEL	
OVERHEAD BRIDGE	
GIRDER "	
SLAB "	
ARCH "	
SIGNAL "	
SIGNAL MAST	
GRADE SIGNAL	G
WATER STATION	WS
" TANK	WT
" PLUG	
DRAGGING EQUIPMENT DETECTOR	
BLOCKING LIMIT STATION	AR
POPULATION	P.
STATE, CO. & TWP. LINES	
SPRING SWITCH	$

155 LB. RAIL	RED	———
152 " "	PURPLE	———
140 " "	BLACK	———
133 " "	BROWN	———
131 " "	GREEN	———
130 " "	WHITE	———
127 " "	BROWN	– – –
125 " "	YELLOW	– – –
112 " "	GREEN	– – –
100 " "	YELLOW	———
85 " "	RED	– – –
LESS THAN 85 LB.	BLACK	– – –

No. 9623
TRACKCHART
PENNSYLVANIA RAILROAD
CLEVELAND DIST.
LAKE REGION
HOMEWOOD JCT.
TO
ERIE
BEAVER VALLEY BR.
MAHONINGTOWN BR.
SCALE: 1 INCH = 1 MILE
OFFICE OF REGIONAL ENGR.
CLEVELAND O.
CORRECT TO JAN 1, 1958