TRACK CHART

PENNSYLVANIA RAILROAD

PITTSBURGH DIVISION

CENTRAL REGION

BRANCHES

CHARTIERS	OHIO CONNECTING
W. & W. R.R.	BURGETTS
B & M	HICKORY
WESTLAND	LANGELOTH

SCALE: 1 INCH = 1 MILE

OFFICE OF DIVISION ENG'R.

PITTSBURGH, PA.

CORRECT TO JAN. 1, 1966

INDEX

BRANCHES

③ BRIDGEVILLE & McDONALD
⑥ BURGETTS
① CHARTIERS
⑦ HICKORY
⑧ LANGELOTH
⑤ OHIO CONNECTING

④ WESTLAND
② W. & W. RAILROAD

-LEGEND-

YARD LIMIT

PASS. STA. BRICK BP FRAME FP SHELTER SP
FRT. " " BF " FF " SF
INTERLOCKING TOWER
BLOCK STATION
TOOL HOUSE ■
TELEPHONE BOOTH OR BOX ●
ASH PIT AP
PUBLIC ROAD XING (GRADE)
PRIVATE " " "
TUNNEL
OVERHEAD BRIDGE
GIRDER "
SLAB "
ARCH "
SIGNAL "
POSITION LIGHT SIGNAL
GRADE SIGNAL Ⓖ
WATER STATION WS
" TANK
" PLUG
DRAGGING EQUIPMENT DETECTOR
BLOCK LIMIT STATION Ⓑ
POPULATION P.
STATE, CO., & TWP. LINES
REMOTE CONTROL SWITCHES RC
SPRING SWITCHES $
CONTINUOUS WELDED RAIL

Rail		Colour
155	LB. RAIL	RED
152	" "	PURPLE
140	" "	BLACK
133	" "	BROWN
131	" "	GREEN
130	" "	WHITE
127	" "	BROWN
125	" "	YELLOW
112	" "	GREEN
100	" "	YELLOW
85	" "	RED
LESS THAN 85 LB.		BLACK

HOT BOX DETECTORS
RAIL LUBRICATOR
WHEEL CHECKER
DRAGGING EQUIP. DET.

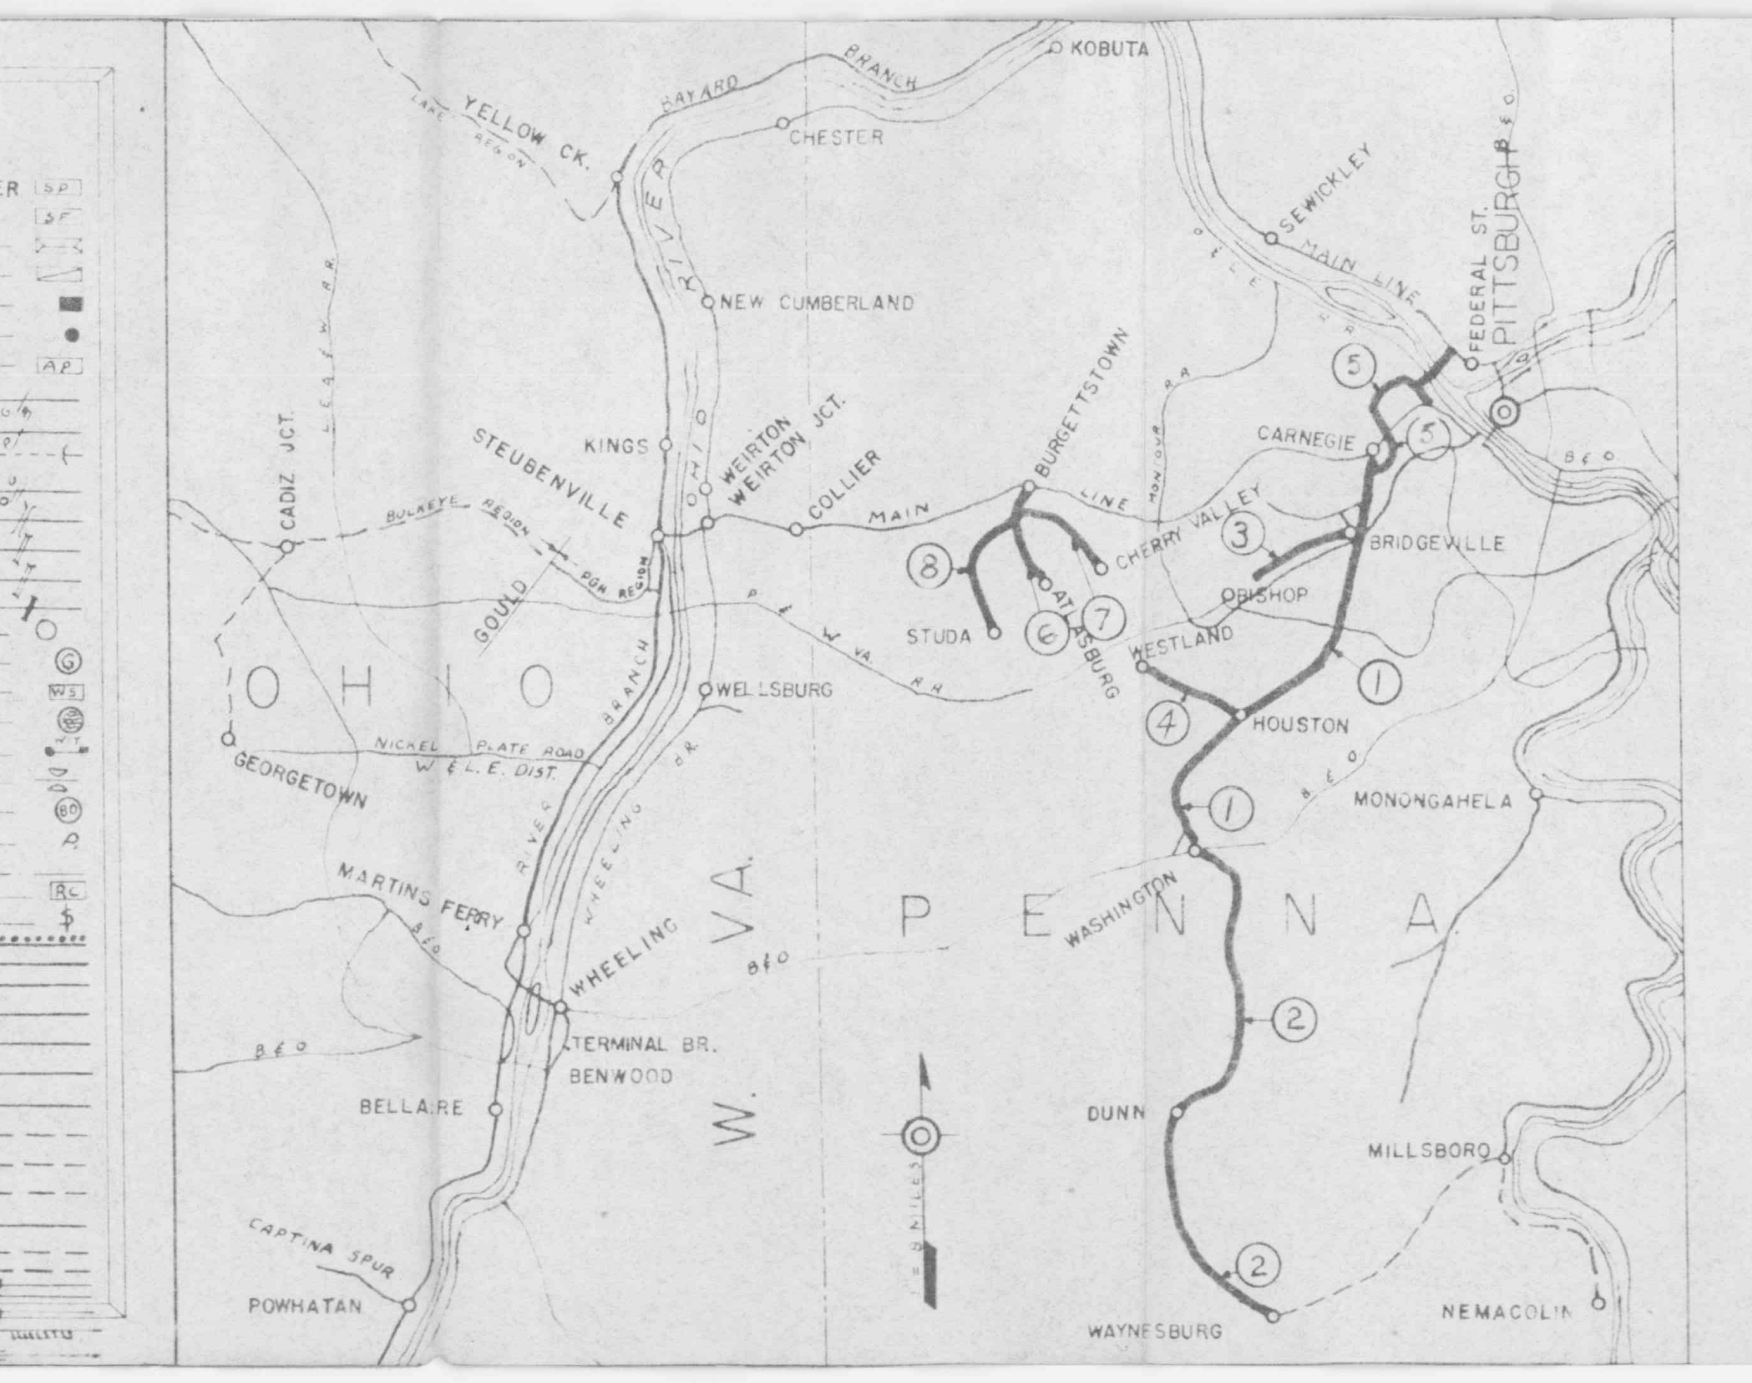

YELLOW CK.
RIVER
CADIZ JCT.
KINGS
STEUBENVILLE
GOULD
NEW CUMBERLAND
OHIO
GEORGETOWN
MARTINS FERRY
WHEELING
TERMINAL BR.
BENWOOD
BELLAIRE
CAPTINA SPUR
POWHATAN
W. VA.
PENNA.
BURGETTSTOWN
STUDA
HOUSTON
MONONGAHELA
DUNN
MILLSBORO
KEMACOLM
WASHINGTON

SUB-DIVISION No. 10
SUPERVISOR E.P. SIRAVO
ASST. T.G. BAKR
PITTSBURGH, PA.
8
Included in Main Line
STUDA
RAYMONT
SHERLOCK
MARBURY
LANGELOTH
LANGELOTH JCT.
LANGELOTH BRANCH
Operated As Studa Secondary Track
7
CHERRY VALLEY
BONNYMEADE
HICKTON
"CN"
BURGETTSTOWN
HICKORY BRANCH
Operated As Cherry Valley Secondary Track
6
ATLASBURG
SLOVAN
LANGELOTH JC.
VALSAR
BURGETTSTOWN
"CN" BURGETTS
BURGETTS BRANCH
Operated As Atlasburg Secondary Track
Burgetts Branch
5
OHIO CONNECTING
YARD
"SCULLY"
"ESPLEN"
"CORLISS"
ISLAND AVE
"PENNSYLVANIA AVE"
"FEDERAL ST."
ELLIOTT
"WAGNER"
GLENN
"MONON"
Allegheny R.
Monongahela R.
OHIO CONNECTING RY.
P.C.& Y. Ry. Maintenance
JCT. No. 1 CONNECTION
CARNEGIE
SUB-DIVISION No. 8
SUPERVISOR R.V. YOUNG
11th ST. FRT. STA. - PGH. PA.
ASST. SUPERVISOR W.B. DWINNELL III
Sub-Div. No. 8
Main Track 19.90
Total Co. 20.88
Switches 61
"SCULLY"
"ESPLEN"
"ISLAND AVE"
D.C.
WAGNER
ROSSLYN
DUFF BRANCH EXTENSION
DUFF BR.
E. LEG OF WYE
W. LEG OF WYE
SHERIDAN BR.
"ESPLEN"
MAIN LINE
ELLIOTT
SCULLY YARD
Operated As Scully Branch
Operated As No. 1 St Secondary Track
4
Included in Chartiers Branch
SUB-DIVISION No. 10
"HOUSTON"
WESTLAND
MCCONNELLS MILL
FALKIRK
BOOSTON
HOUSTON
WESTLAND BRANCH
Out of Service
Operated As Westland Secondary Track
3
BRIDGEVILLE & McDONALD BR.
Included in Chartiers Branch
CECIL
GLADDEN
TREVESKYN
McMORGAN
SYGAN
BRIDGEVILLE
BRIDGEVILLE & McDONALD BRANCH
2
W. & W. R.R.
SUPERVISOR E.P. SIRAVO
ASST. T.G. BAKR
PITTSBURGH, PA.
W & W Portion
Main Track 28.61
Total Co. 28.74
Switches 14
WAYNESBURG
REES MILL
SYCAMORE
SWARTS
IAMS
DEER LICK
WEST UNION
DUNN
CONGER
RINGLAND
WACKNEY
W. AMITY
MT. HERMAN
LUFLEN
NOLTON
BAKER
McCRACKEN
CHAMBERS MILL
VAN KIRK
JUDGE CHAMBERS
BRADDOCK
WASHINGTON
W. & W. R.R.
Operated As Waynesburg Secondary Track
1
CHARTIERS BRANCH
SUB-DIVISION No. 10
Main Tracks 33.55
Total Co. 53.93
Switches 154
MAIN ST.
WASHINGTON
CHESTNUT ST.
TYLERDALE
ARDEN
MEADOWLANDS
SHINGISS
HOUSTON
CANONSBURG
RICHFOL
MORGANZA
VAN EMMAN
HILLS
BOYCE
MAYVIEW
BRIDGEVILLE
KIRWAN
BOWER HILL
WOODVILLE
GLENN
JCT. NO. 1
"JCT. No. 1"
CARNEGIE
"WAGNER"
MAIN LINE
CHARTIERS BRANCH
Operated As Washington Secondary Track

-LEGEND-

YARD LIMIT

PASS. STA. BRICK BP FRAME FP SHELTER SP
FRT " " BF " FF " SF
INTERLOCKING TOWER
BLOCK STATION
TOOL HOUSE ■
TELEPHONE BOOTH OR BOX ●
ASH PIT AP
PUBLIC ROAD XING. (GRADE)
PRIVATE " " "
TUNNEL
OVERHEAD BRIDGE
GIRDER "
SLAB "
ARCH "
SIGNAL "
POSITION LIGHT SIGNAL
GRADE SIGNAL Ⓖ
WATER STATION WS
" TANK
" PLUG
DRAGGING EQUIPMENT DETECTOR
BLOCK LIMIT STATION Ⓑ
POPULATION P.
STATE, CO, & TWP. LINES
REMOTE CONTROL SWITCHES RC
SPRING SWITCHES $
CONTINUOUS WELDED RAIL
155 LB. RAIL RED
152 " " PURPLE
140 " " BLACK
133 " " BROWN
131 " " GREEN
130 " " WHITE
127 " " BROWN
125 " " YELLOW
112 " " GREEN
100 " " YELLOW
85 " " RED
LESS THAN 85 LB. BLACK
HOT BOX DETECTORS
WHEEL CHECKERS
RAIL LUBRICATOR
DRAGGING EQUIP. DET.

TRACK CHART
PENNSYLVANIA RAILROAD
PITTSBURGH DIVISION
CENTRAL REGION
BRANCHES
CHARTIERS OHIO CONNECTING RY.
W & W R.R. BURGETTS
B & M HICKORY
WESTLAND LANGELOTH
SCALE 1 INCH = 1 MILE
OFFICE OF DIVISION ENG'R.
PITTSBURGH, PA.
CORRECT TO JAN. 1, 1966