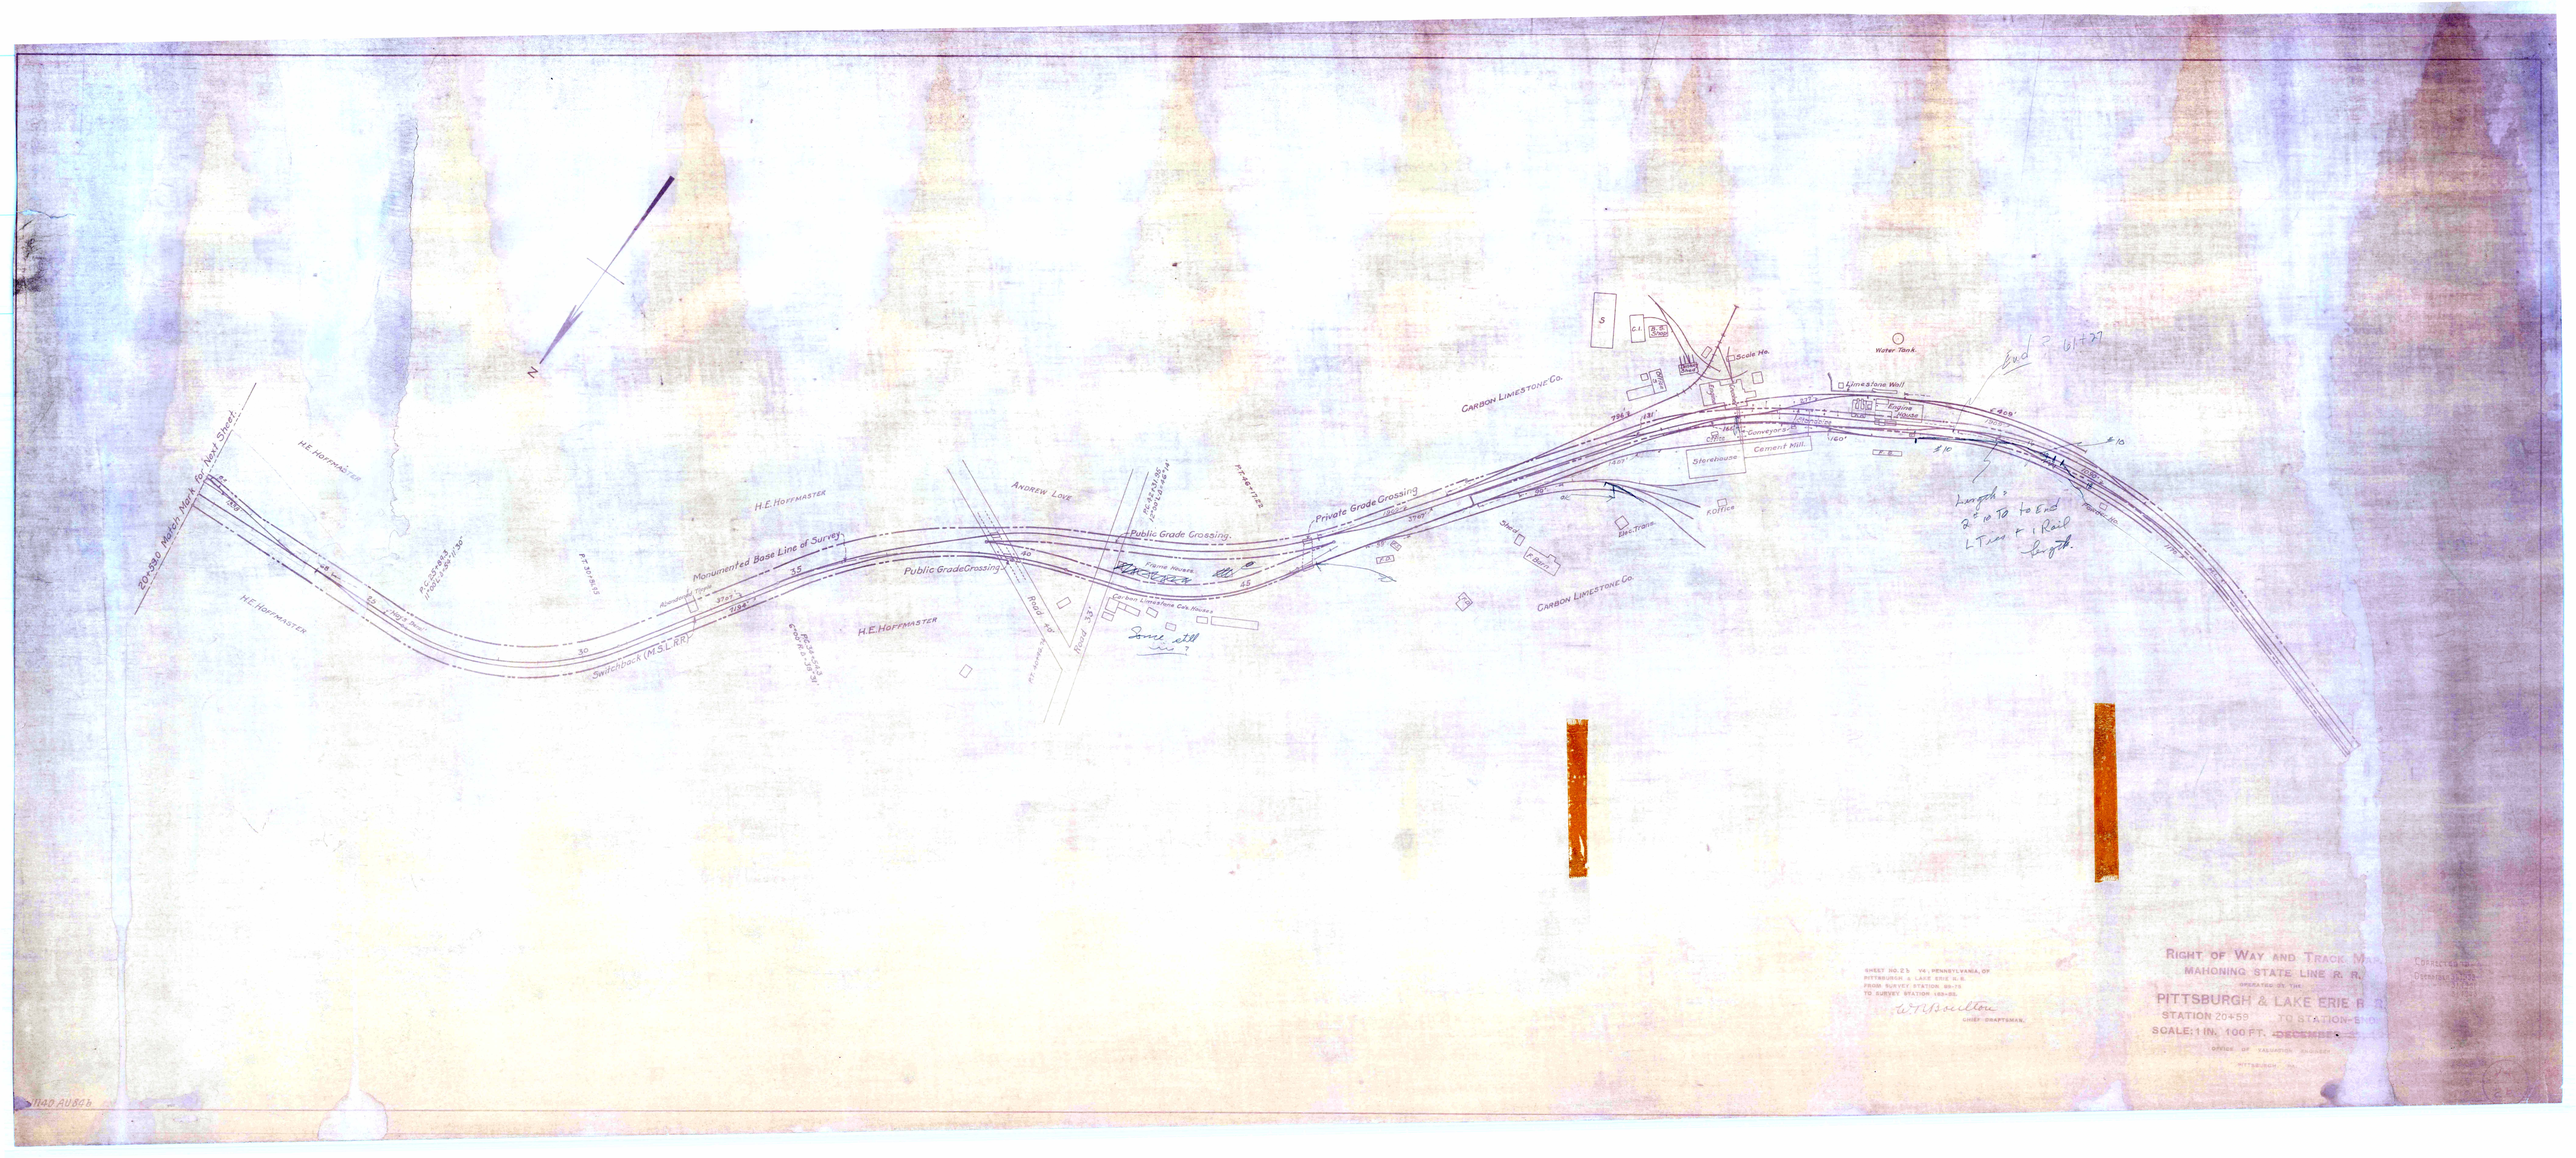
N
20+59.0 Match Mark to Next Sheet
H.E. Hoffmaster
Monumented Base Line of Survey
Switchback (M.S.L.R.R.)
Abandoned Track
Public Grade Crossing
Private Grade Crossing
Andrew Love
Road 40'
Road 33'
Frame House
Cement Stone Cob Houses
Carbon Limestone Co.
Scale Ho.
Water Tank
Limestone Well
Engine House
Conveyor
Storehouse
Cement Mill
Office
Elec. Trans.
Stable
Barn
Sheet No. 23 of Pennsylvania, of Pittsburgh & Lake Erie R.R.
From Survey Station 88+75
To Survey Station 189+85
Chief Draftsman
Right of Way and Track Map
Mahoning State Line R.R.
Operated by the
Pittsburgh & Lake Erie R.R.
Station 20+59 To Station
Scale: 1 In. 100 Ft. December
Office of Valuation Engineer
Pittsburgh, Pa.
Corrected to
Operating Department
1140 AU80b